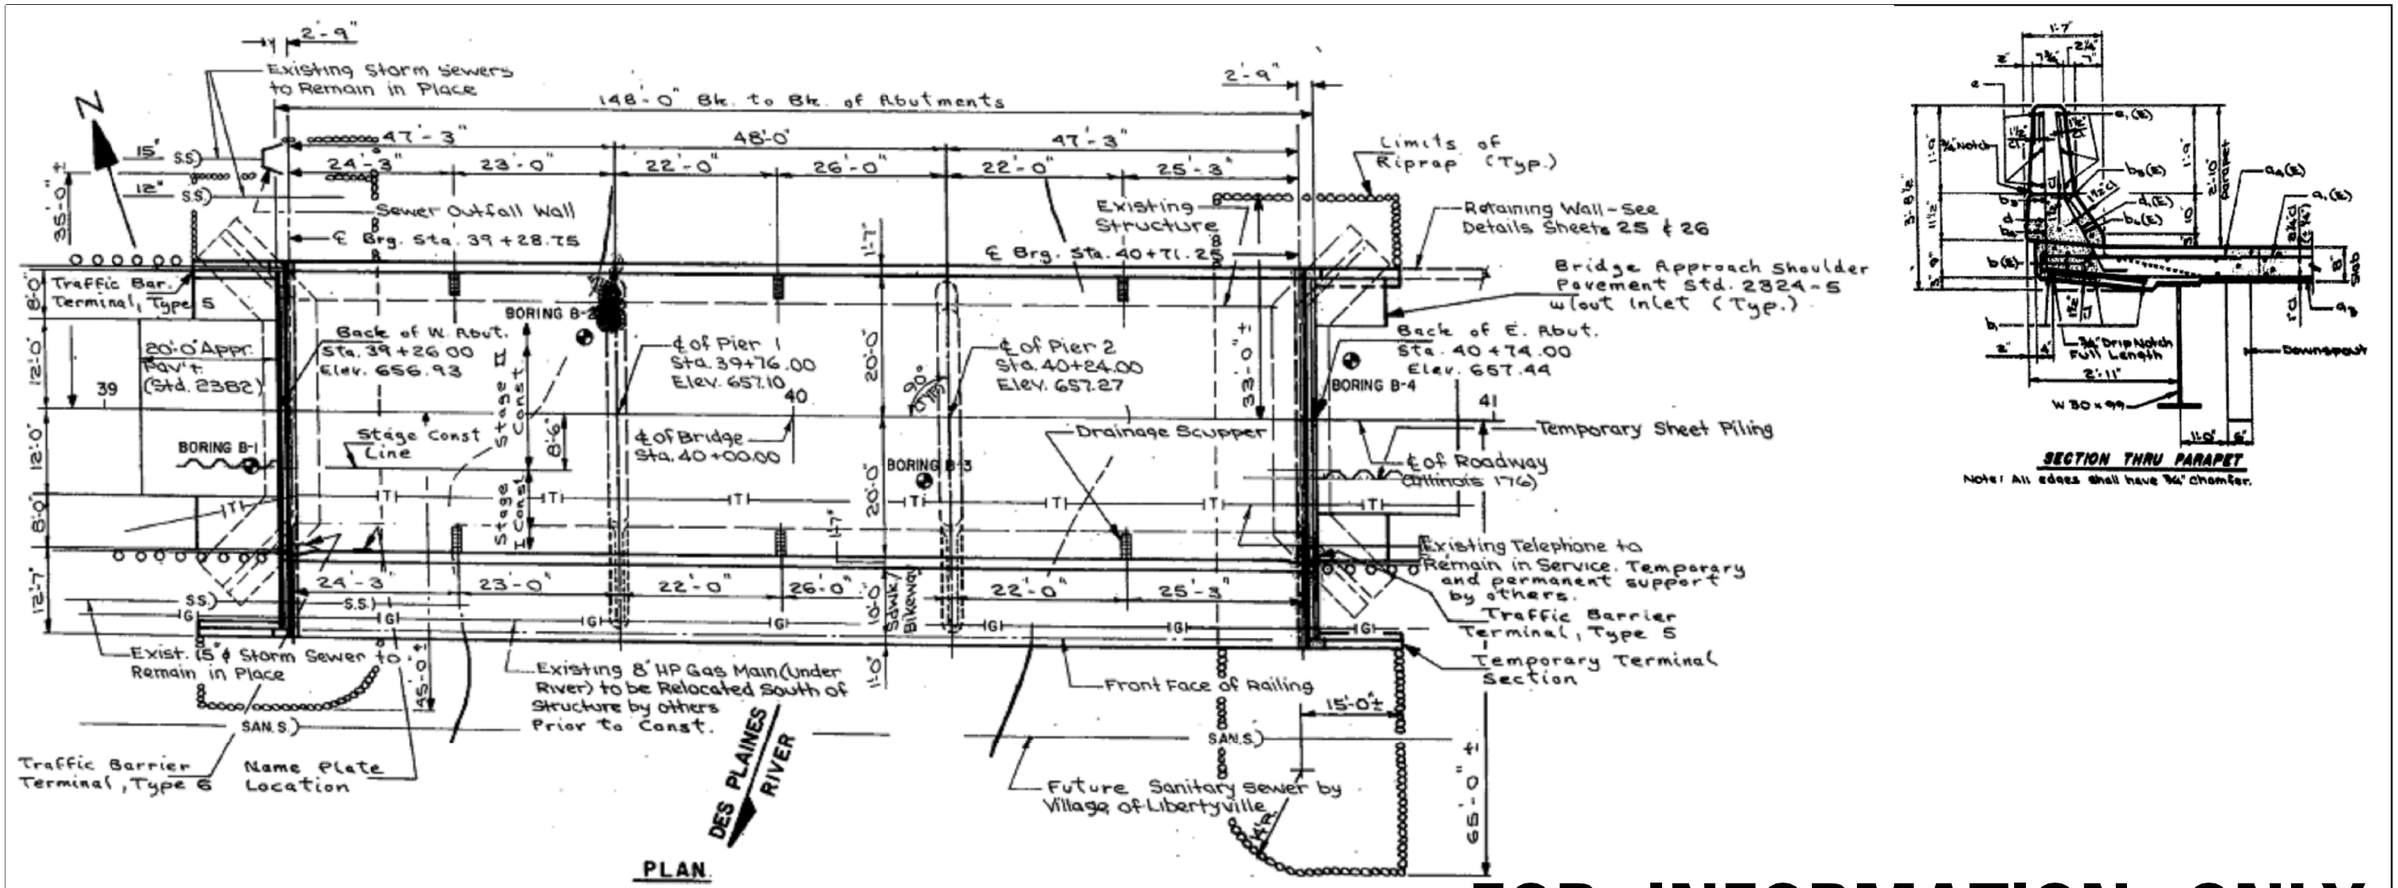

FOR INFORMATION ONLY

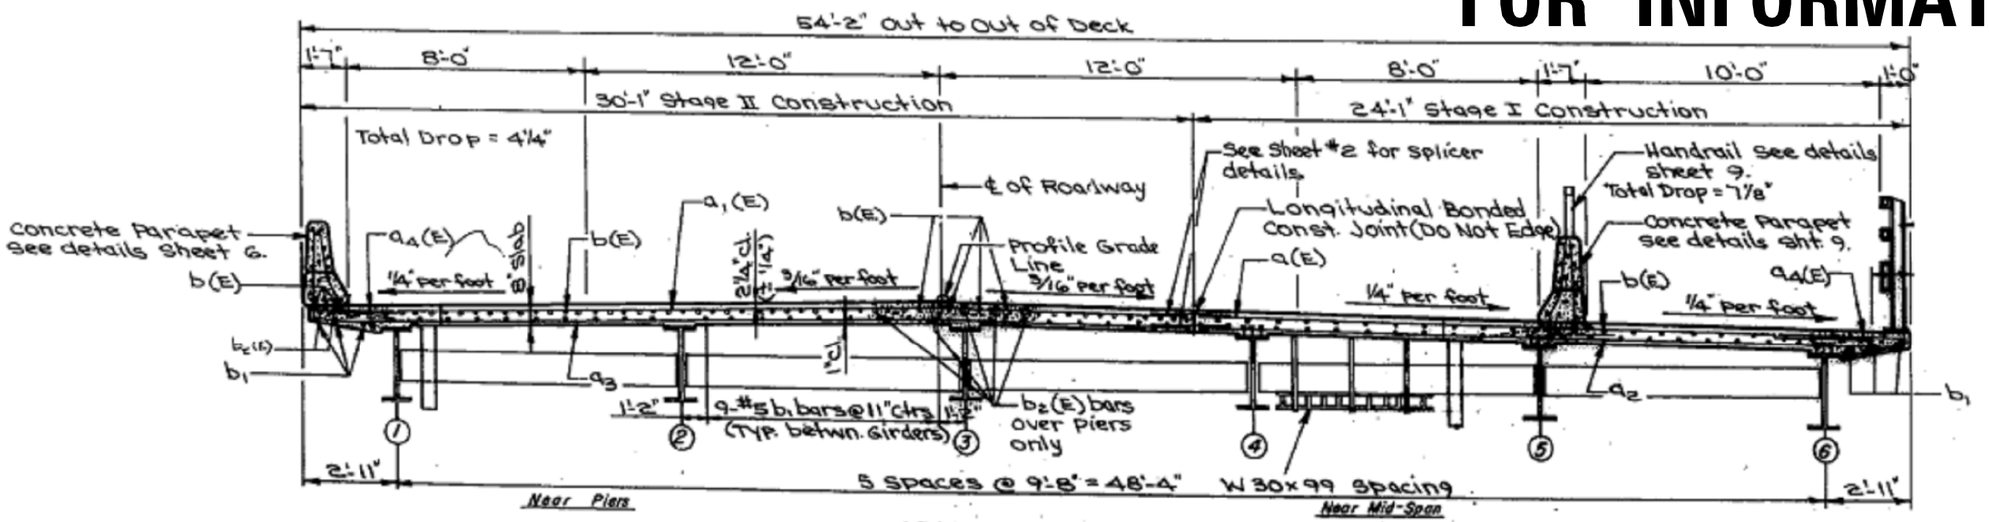

CROSS SECTION
(Looking East)

FILE NAME = c:\pw_work\pwidot\abebawa\d0402136\D135514-Design.dgn	USER NAME = abebawa	DESIGNED -	REVISED -	STATE OF ILLINOIS DEPARTMENT OF TRANSPORTATION	LOCATION #7 :SN 049-0068 IL 176 OVER DES PLAINES RIVER		SECTION	COUNTY	TOTAL SHEETS	SHEET NO.
	PLOT SCALE = 100.0000 ' / in.	CHECKED -	REVISED -				2014-0401	LAKE	42	18
Default	PLOT DATE = 8/18/2014	DATE -	REVISED -		SCALE:	SHEET OF SHEETS STA. TO STA.		CONTRACT NO. 60Y34		
								ILLINOIS FED. AID PROJECT		