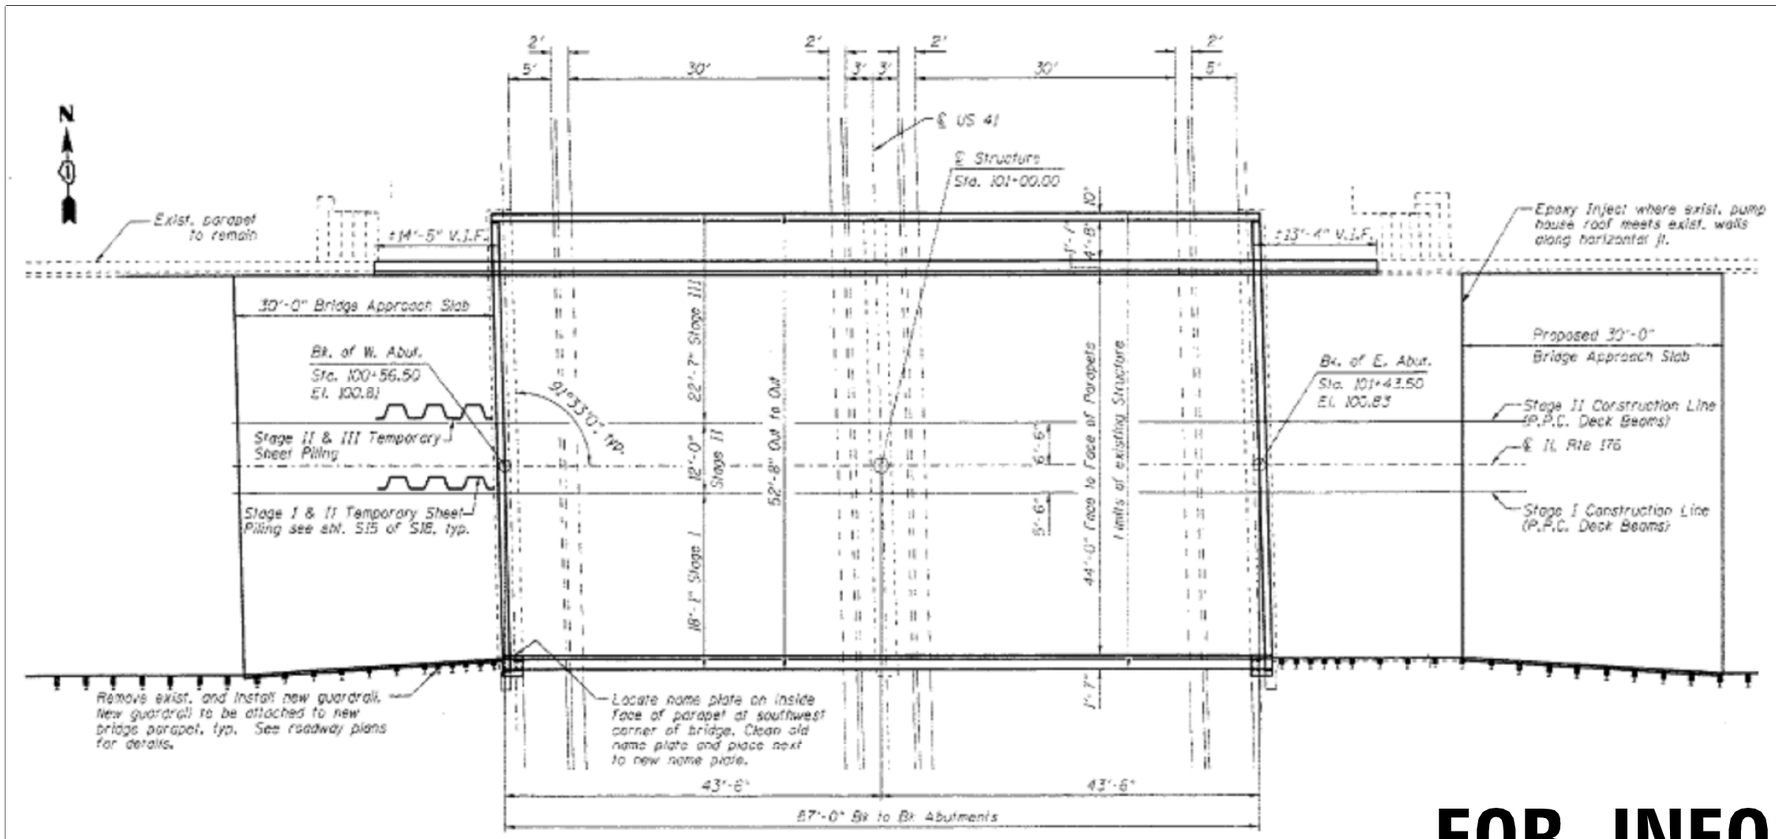

PLAN

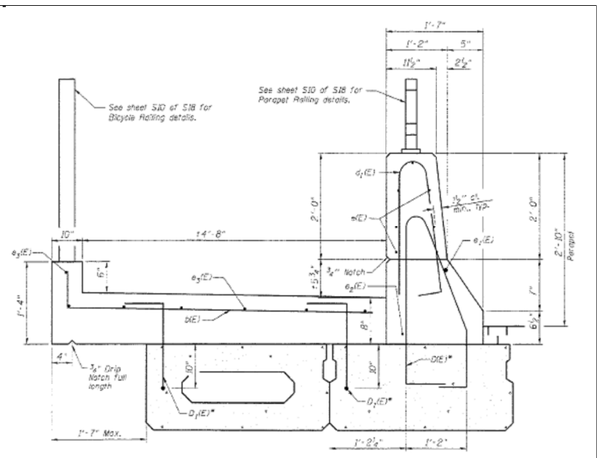

SECTION THRU SIDEWALK & PARAPET (NORTH)

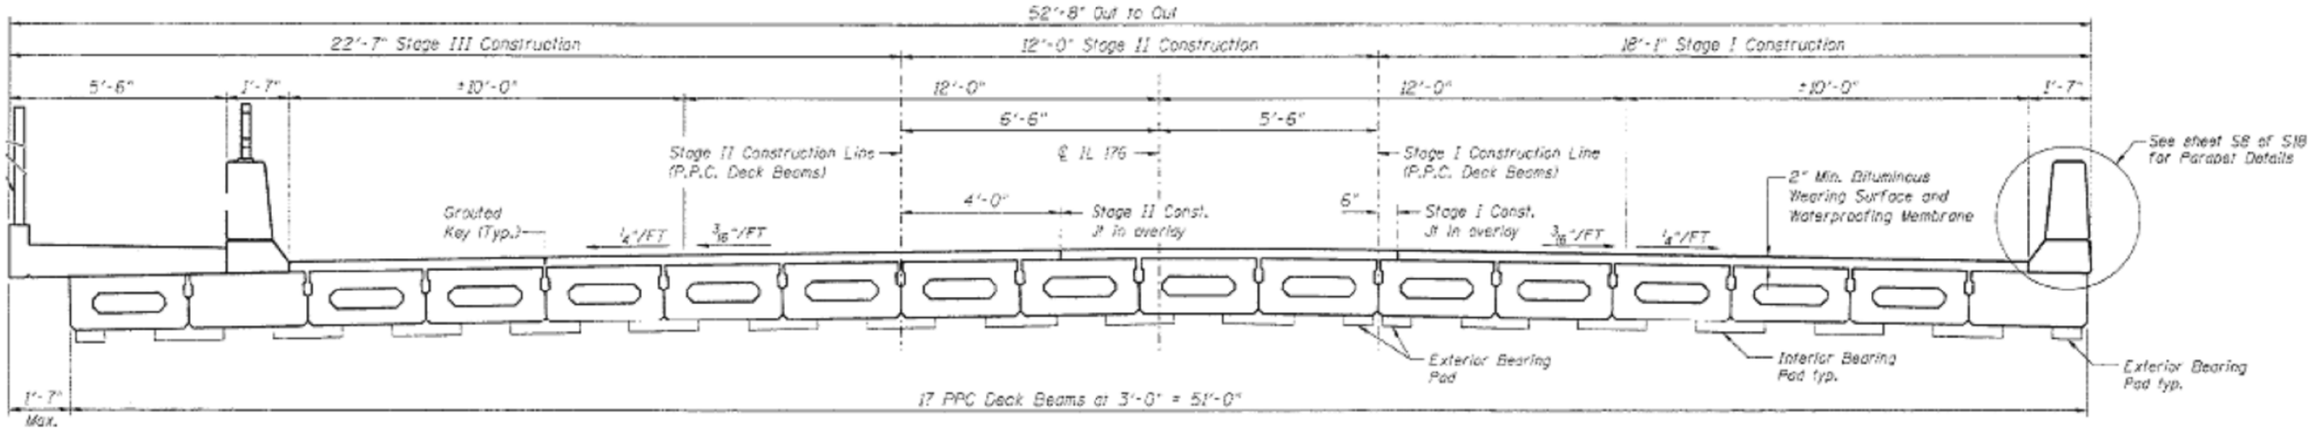

CROSS SECTION

FOR INFORMATION ONLY

FILE NAME = c:\pw_work\pwidot\abebawa\d0402136\D135514-Design.dgn	USER NAME = abebawa	DESIGNED -	REVISED -
		DRAWN -	REVISED -
	PLOT SCALE = 100.0000 ' / in.	CHECKED -	REVISED -
Default	PLOT DATE = 8/18/2014	DATE -	REVISED -

STATE OF ILLINOIS
DEPARTMENT OF TRANSPORTATION

LOCATION #13 :SN 049-0131
IL 176 OVER US 41

SCALE: | SHEET OF SHEETS | STA. | TO STA.

	SECTION	COUNTY	TOTAL SHEETS	SHEET NO.
	2014-0401	LAKE	42	24
		CONTRACT NO. 60Y34		
	ILLINOIS	FED. AID PROJECT		