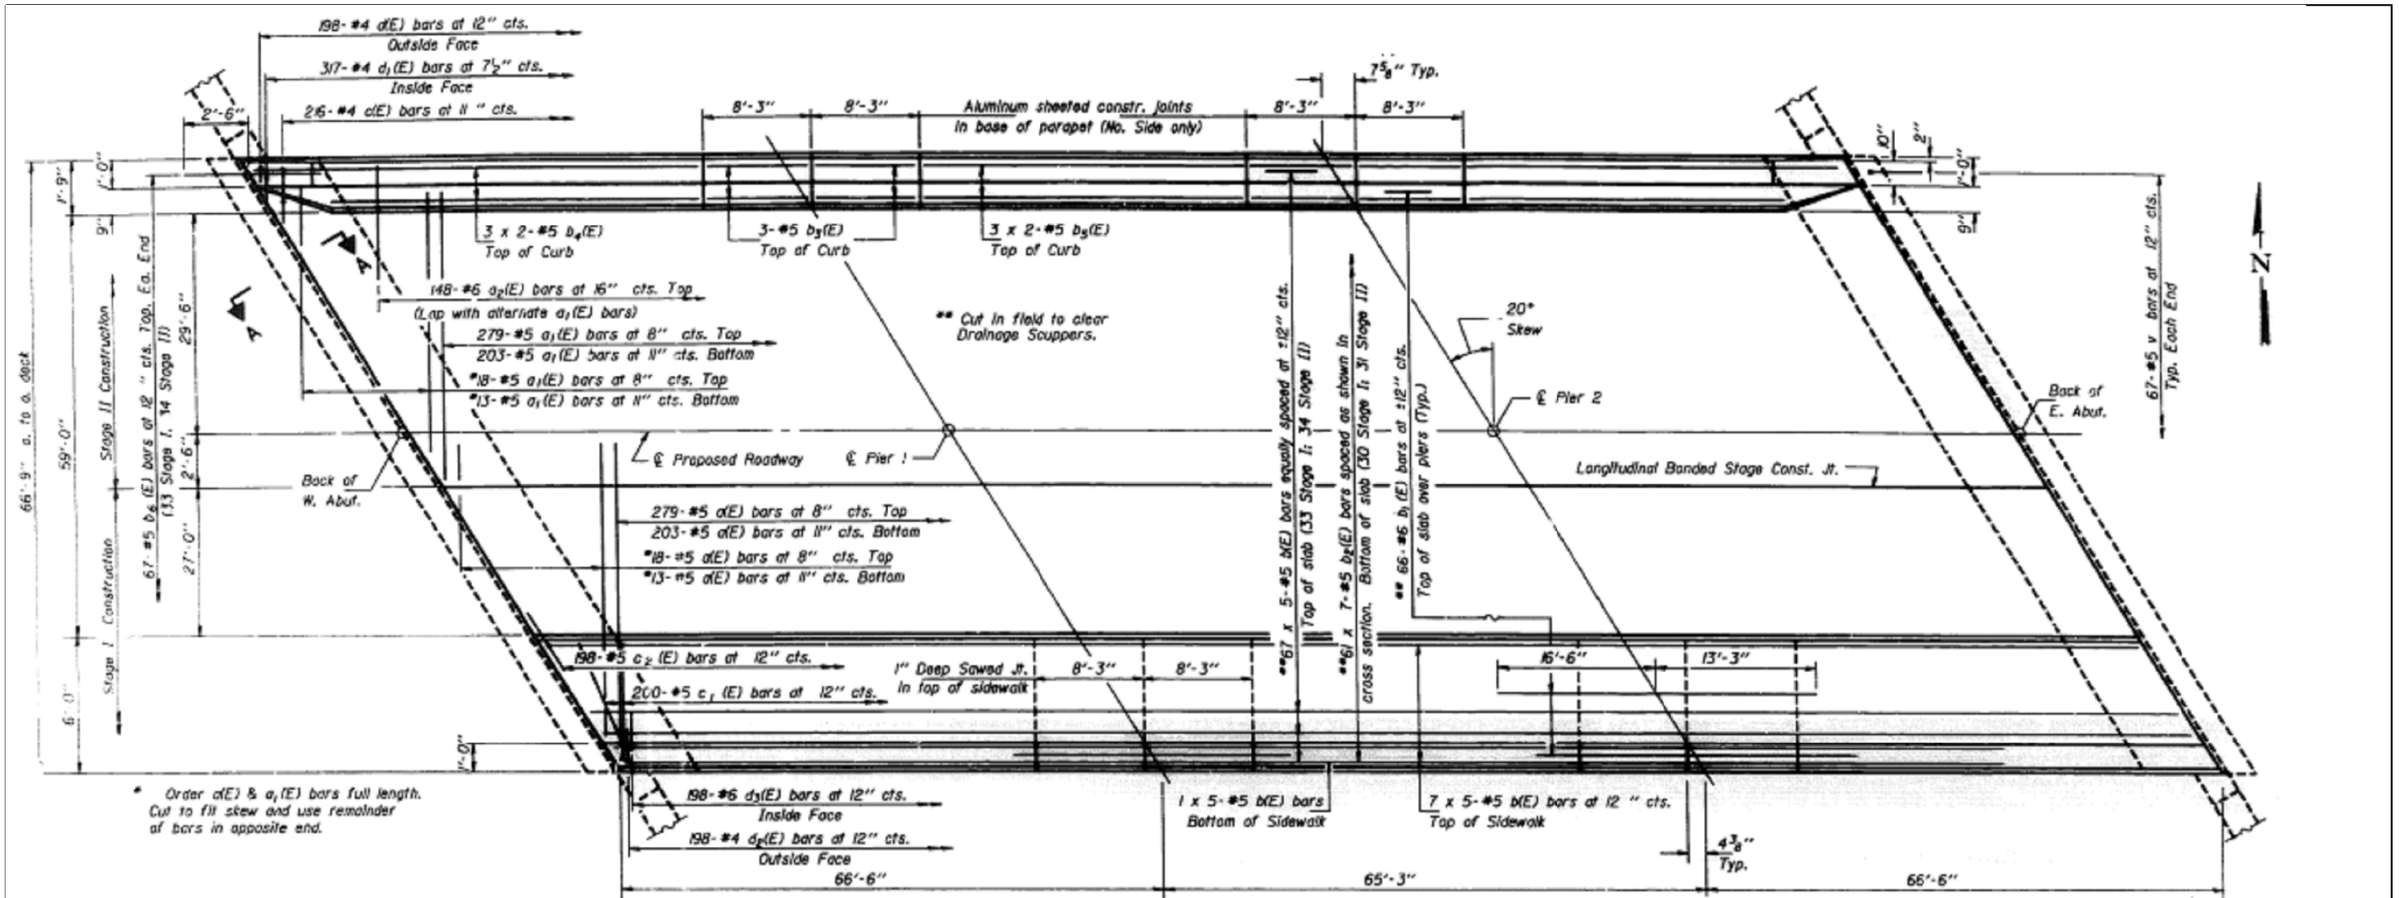

PLAN

FOR INFORMATION ONLY

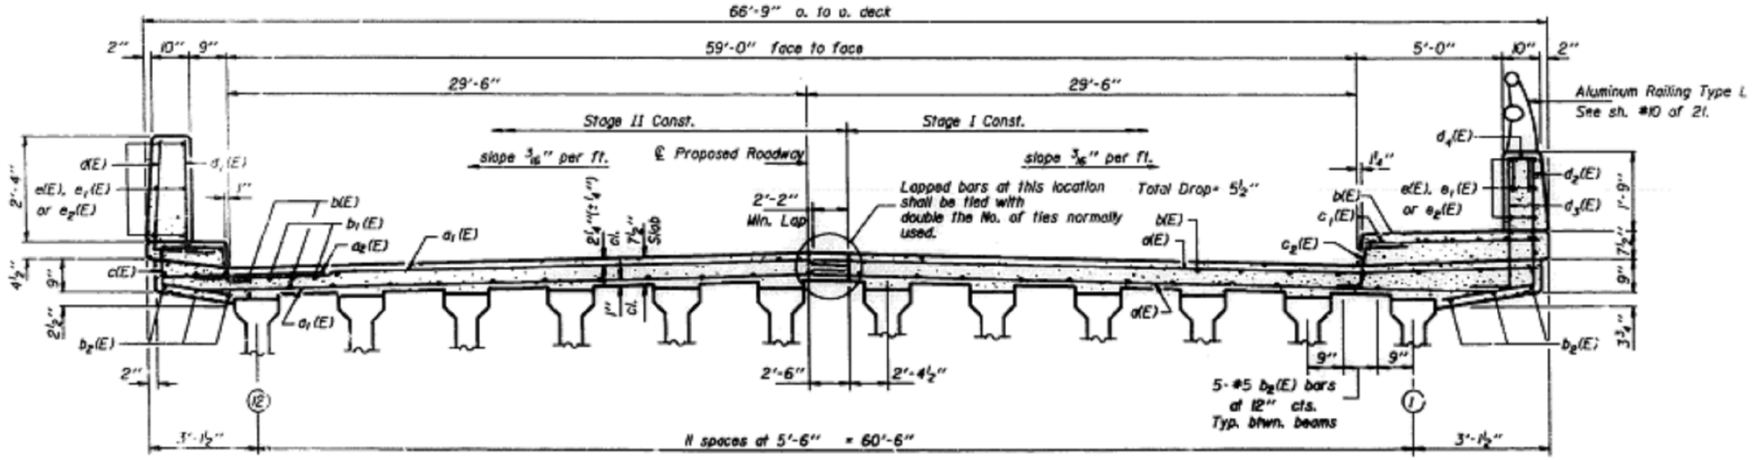

CROSS SECTION
(Looking East)

FILE NAME = c:\pw_work\pwidot\abebawa\d0402136\D135114-Design.dgn	USER NAME = abebawa	DESIGNED -	REVISED -
		DRAWN -	REVISED -
	PLOT SCALE = 100.0000 ' / in.	CHECKED -	REVISED -
Default	PLOT DATE = 8/18/2014	DATE -	REVISED -

STATE OF ILLINOIS
DEPARTMENT OF TRANSPORTATION

LOCATION #16 :SN 049-0156
IL RTE 60 OVER DES PLAINES RIVER

SCALE: | SHEET OF SHEETS | STA. | TO STA.

	SECTION	COUNTY	TOTAL SHEETS	SHEET NO.
	2014-0401	LAKE	42	27
		CONTRACT NO. 60Y34		
	ILLINOIS FED. AID PROJECT			