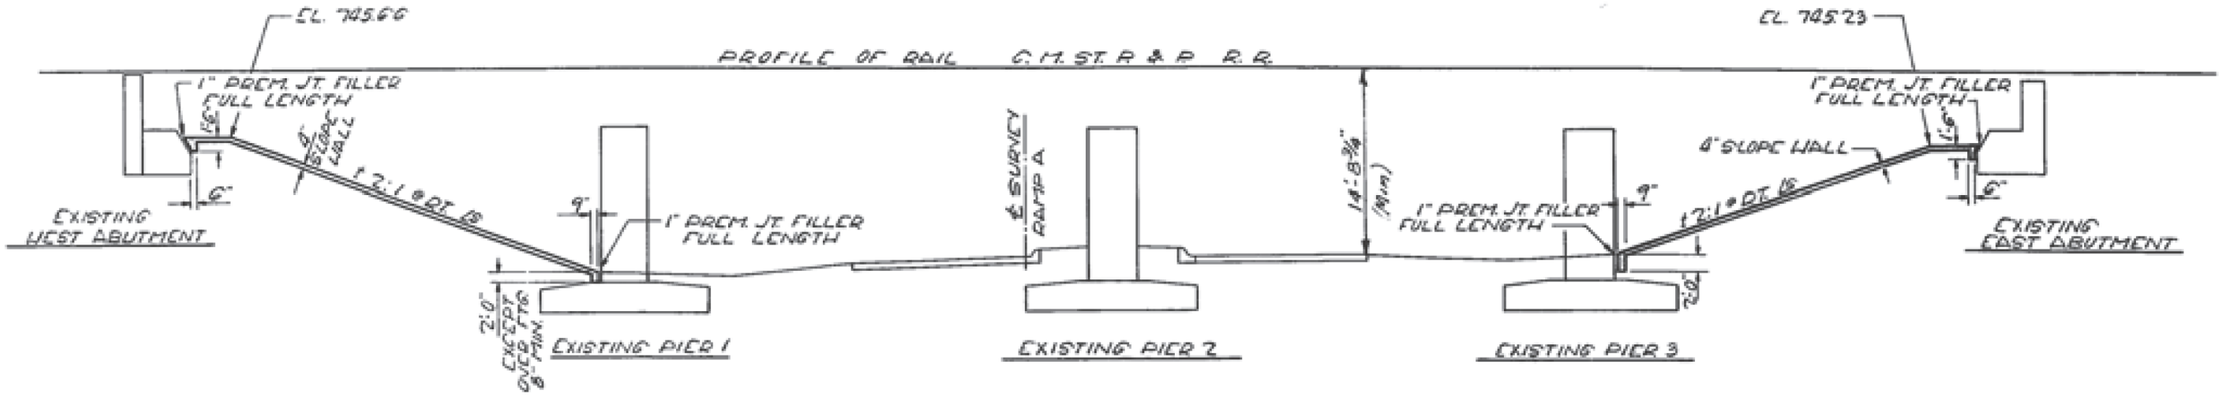

LONGITUDINAL SECTION - SLOPE WALL

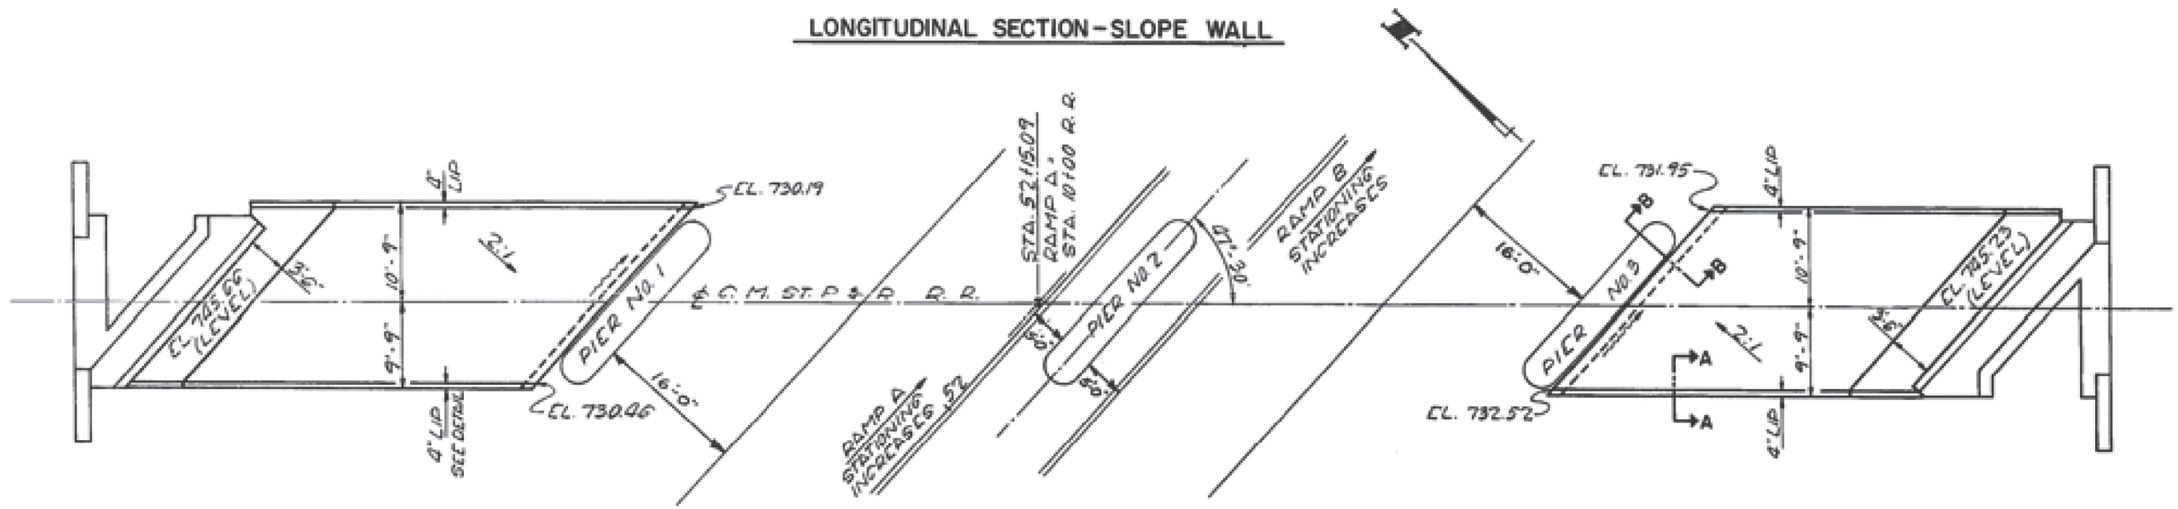

PLAN - SLOPE WALL
LT. & RT. STA. 52+15 RAMP A

FOR INFORMATION ONLY

FILE NAME = c:\pw_work\pwidot\osbornenp\d0402974\D138514-sht-plan.dgn	USER NAME = osbornenp	DESIGNED -	REVISED -
		DRAWN -	REVISED -
	PLOT SCALE = 100.0000 ' / in.	CHECKED -	REVISED -
Default	PLOT DATE = 8/22/2014	DATE -	REVISED -

STATE OF ILLINOIS
DEPARTMENT OF TRANSPORTATION

BRIDGE REPAIRS
SN 049-0127

SCALE: | SHEET OF SHEETS | STA. | TO STA.

F.A.P. RTE.	SECTION	COUNTY	TOTAL SHEETS	SHEET NO.
371	98SB-BR	LAKE	7	4
		CONTRACT NO. 60Y46		
	ILLINOIS FED. AID PROJECT			