ORIGINAL SURVEY		BY	DATE
NOTE BOOK	SURVEYED		
	PLOTTED		
	TEMPLATE		
	AREAS		
NO.	AREAS CHECKED		

FINAL SURVEY		BY	DATE
NOTE BOOK	SURVEYED		
	PLOTTED		
	TEMPLATE		
	AREAS		
NO.	AREAS CHECKED		

FILE NAME = c:\pw_work\pwidot\mcfaddenka\d0288918\D36B892 Default

USER NAME = mcfaddenka

Xsec_sht.dgn

PLOT SCALE = 20.0000 ' / in.

PLOT DATE = 8/5/2014

DESIGNED	-
DRAWN	-
CHECKED	-
DATE	-
REVISED	-
REVISED	-
REVISED	-
REVISED	-

STATE OF ILLINOIS
DEPARTMENT OF TRANSPORTATION

CROSS SECTIONS

SCALE:

SHEET OF SHEETS STA. 1225+77.00 TO STA. 1227+00.00

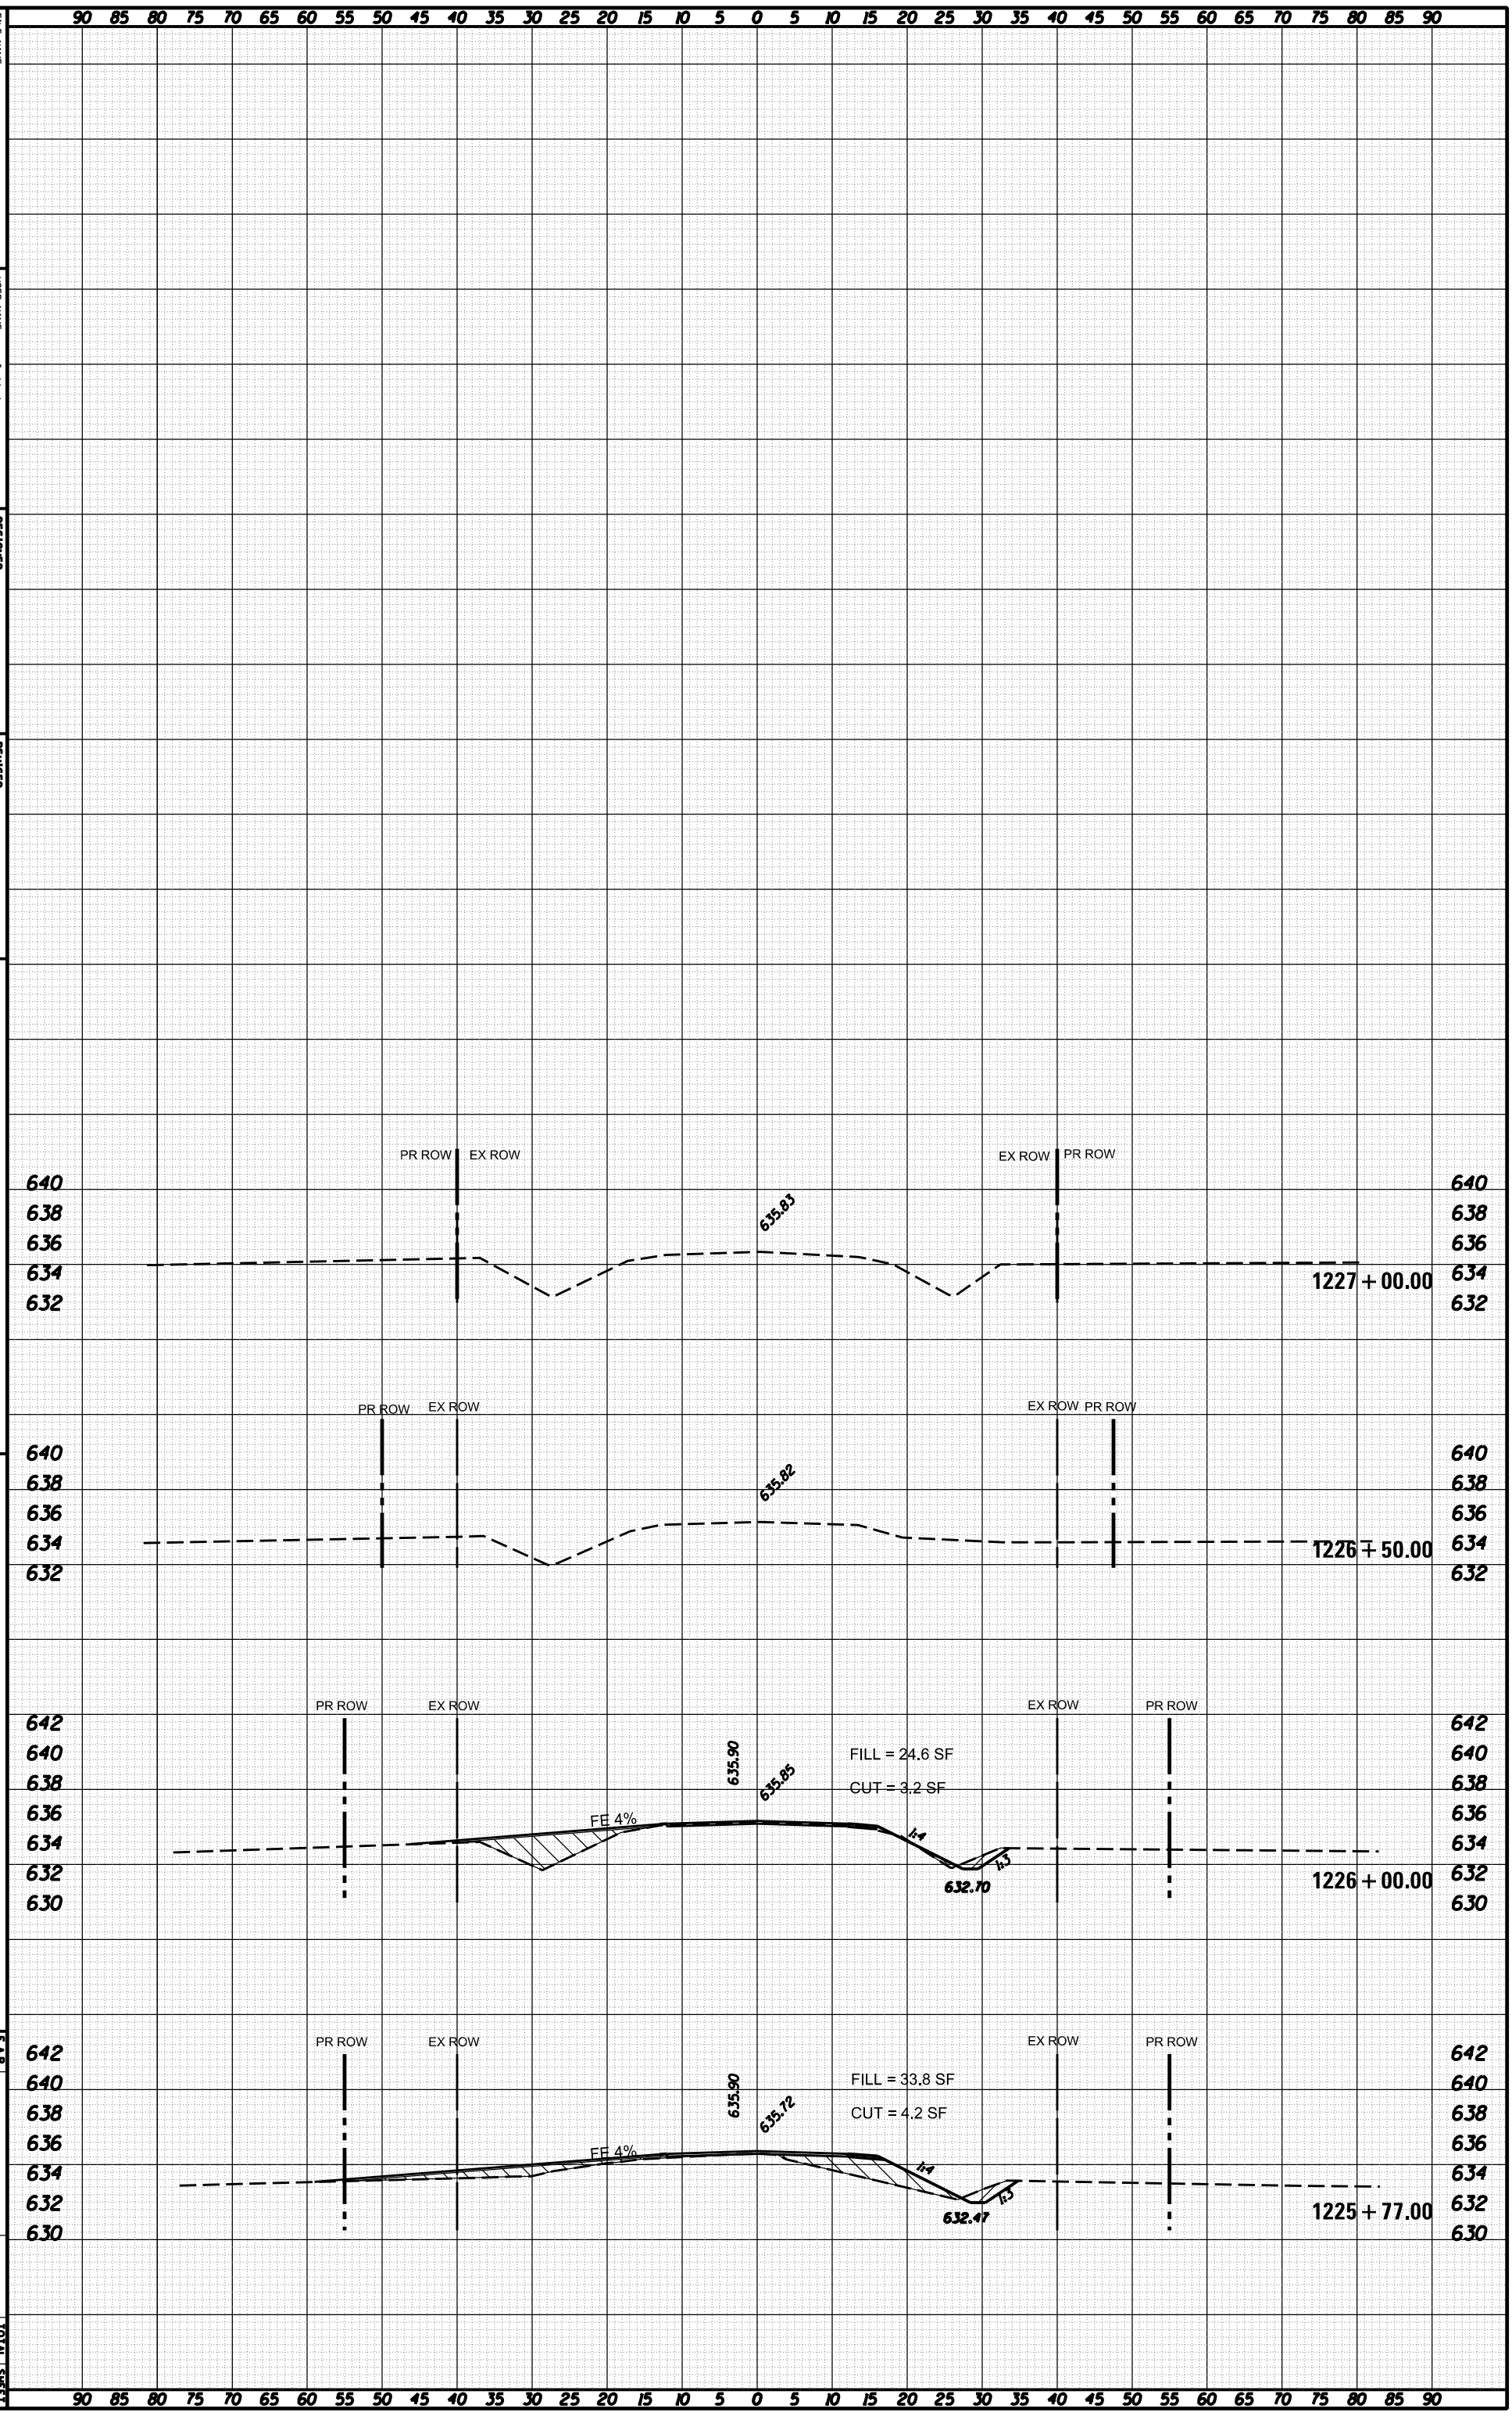

F.A.P. RTE.	SECTION	COUNTY	TOTAL SHEETS	SHEET NO.
840	137-BR	IROQUOIS	24	24

ILLINOIS FED. AID PROJECT

CONTRACT NO. 66892