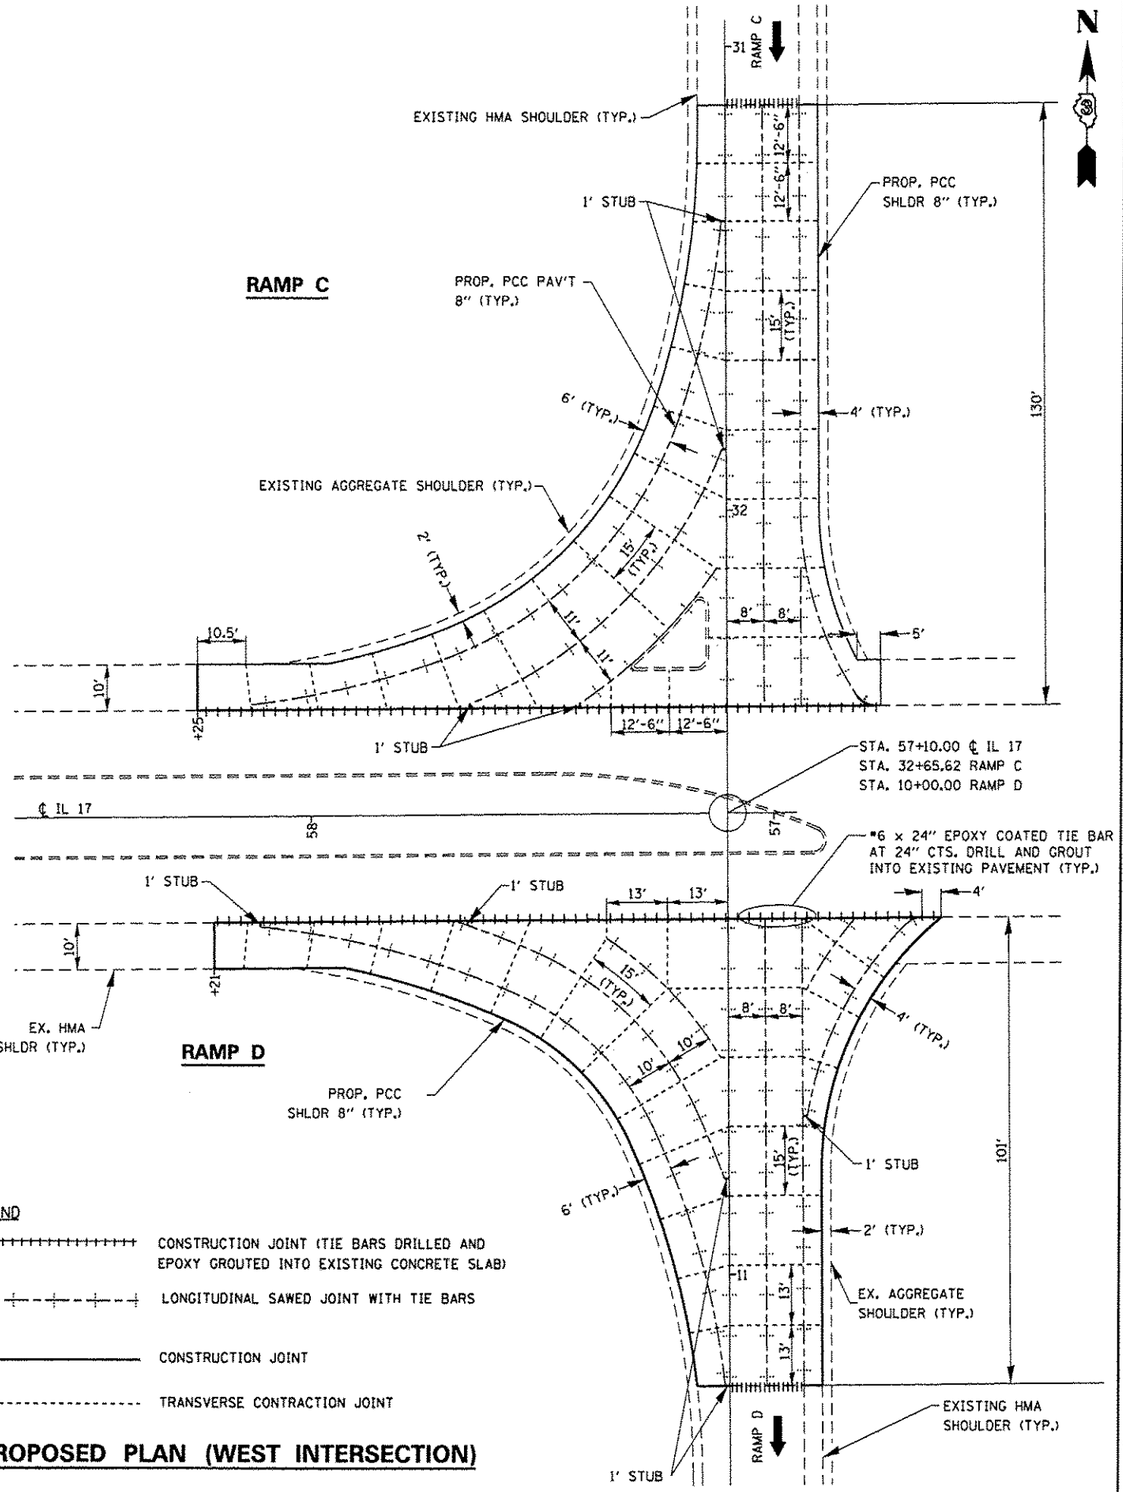

FILE NAME = c:\pw_work\pwidot\woodshankrl\d0380272\D0380273-sht-details.dgn	USER NAME = woodshankrl	DESIGNED - HASAN AHMED	REVISED - 6/5/2014 H.A.
		DRAWN - HASAN AHMED	REVISED -
	PLOT SCALE = 100.0000 ' / in.	CHECKED - RON WOODSHANK	REVISED -
MODELNAME	PLOT DATE = 8/26/2014	DATE - 5/10/2014	REVISED -

STATE OF ILLINOIS
DEPARTMENT OF TRANSPORTATION

RAMP RECONSTRUCTION DETAILS

SCALE: | SHEET 1 OF 1 SHEETS | STA. | TO STA.

F.A.I. RTE.	SECTION	COUNTY	TOTAL SHEETS	SHEET NO.
55	(53-1)K	LIVINGSTON	10	9
		CONTRACT NO. 66D73		
	ILLINOIS FED. AID PROJECT			