ORIGINAL SURVEY		BY	DATE
NOTE BOOK	SURVEYED		
	PLOTTED		
NO.	TEMPLATE		
	AREAS		
	AREAS CHECKED		

FINAL SURVEY		BY	DATE
NOTE BOOK	SURVEYED		
	PLOTTED		
NO.	TEMPLATE		
	AREAS		
	AREAS CHECKED		

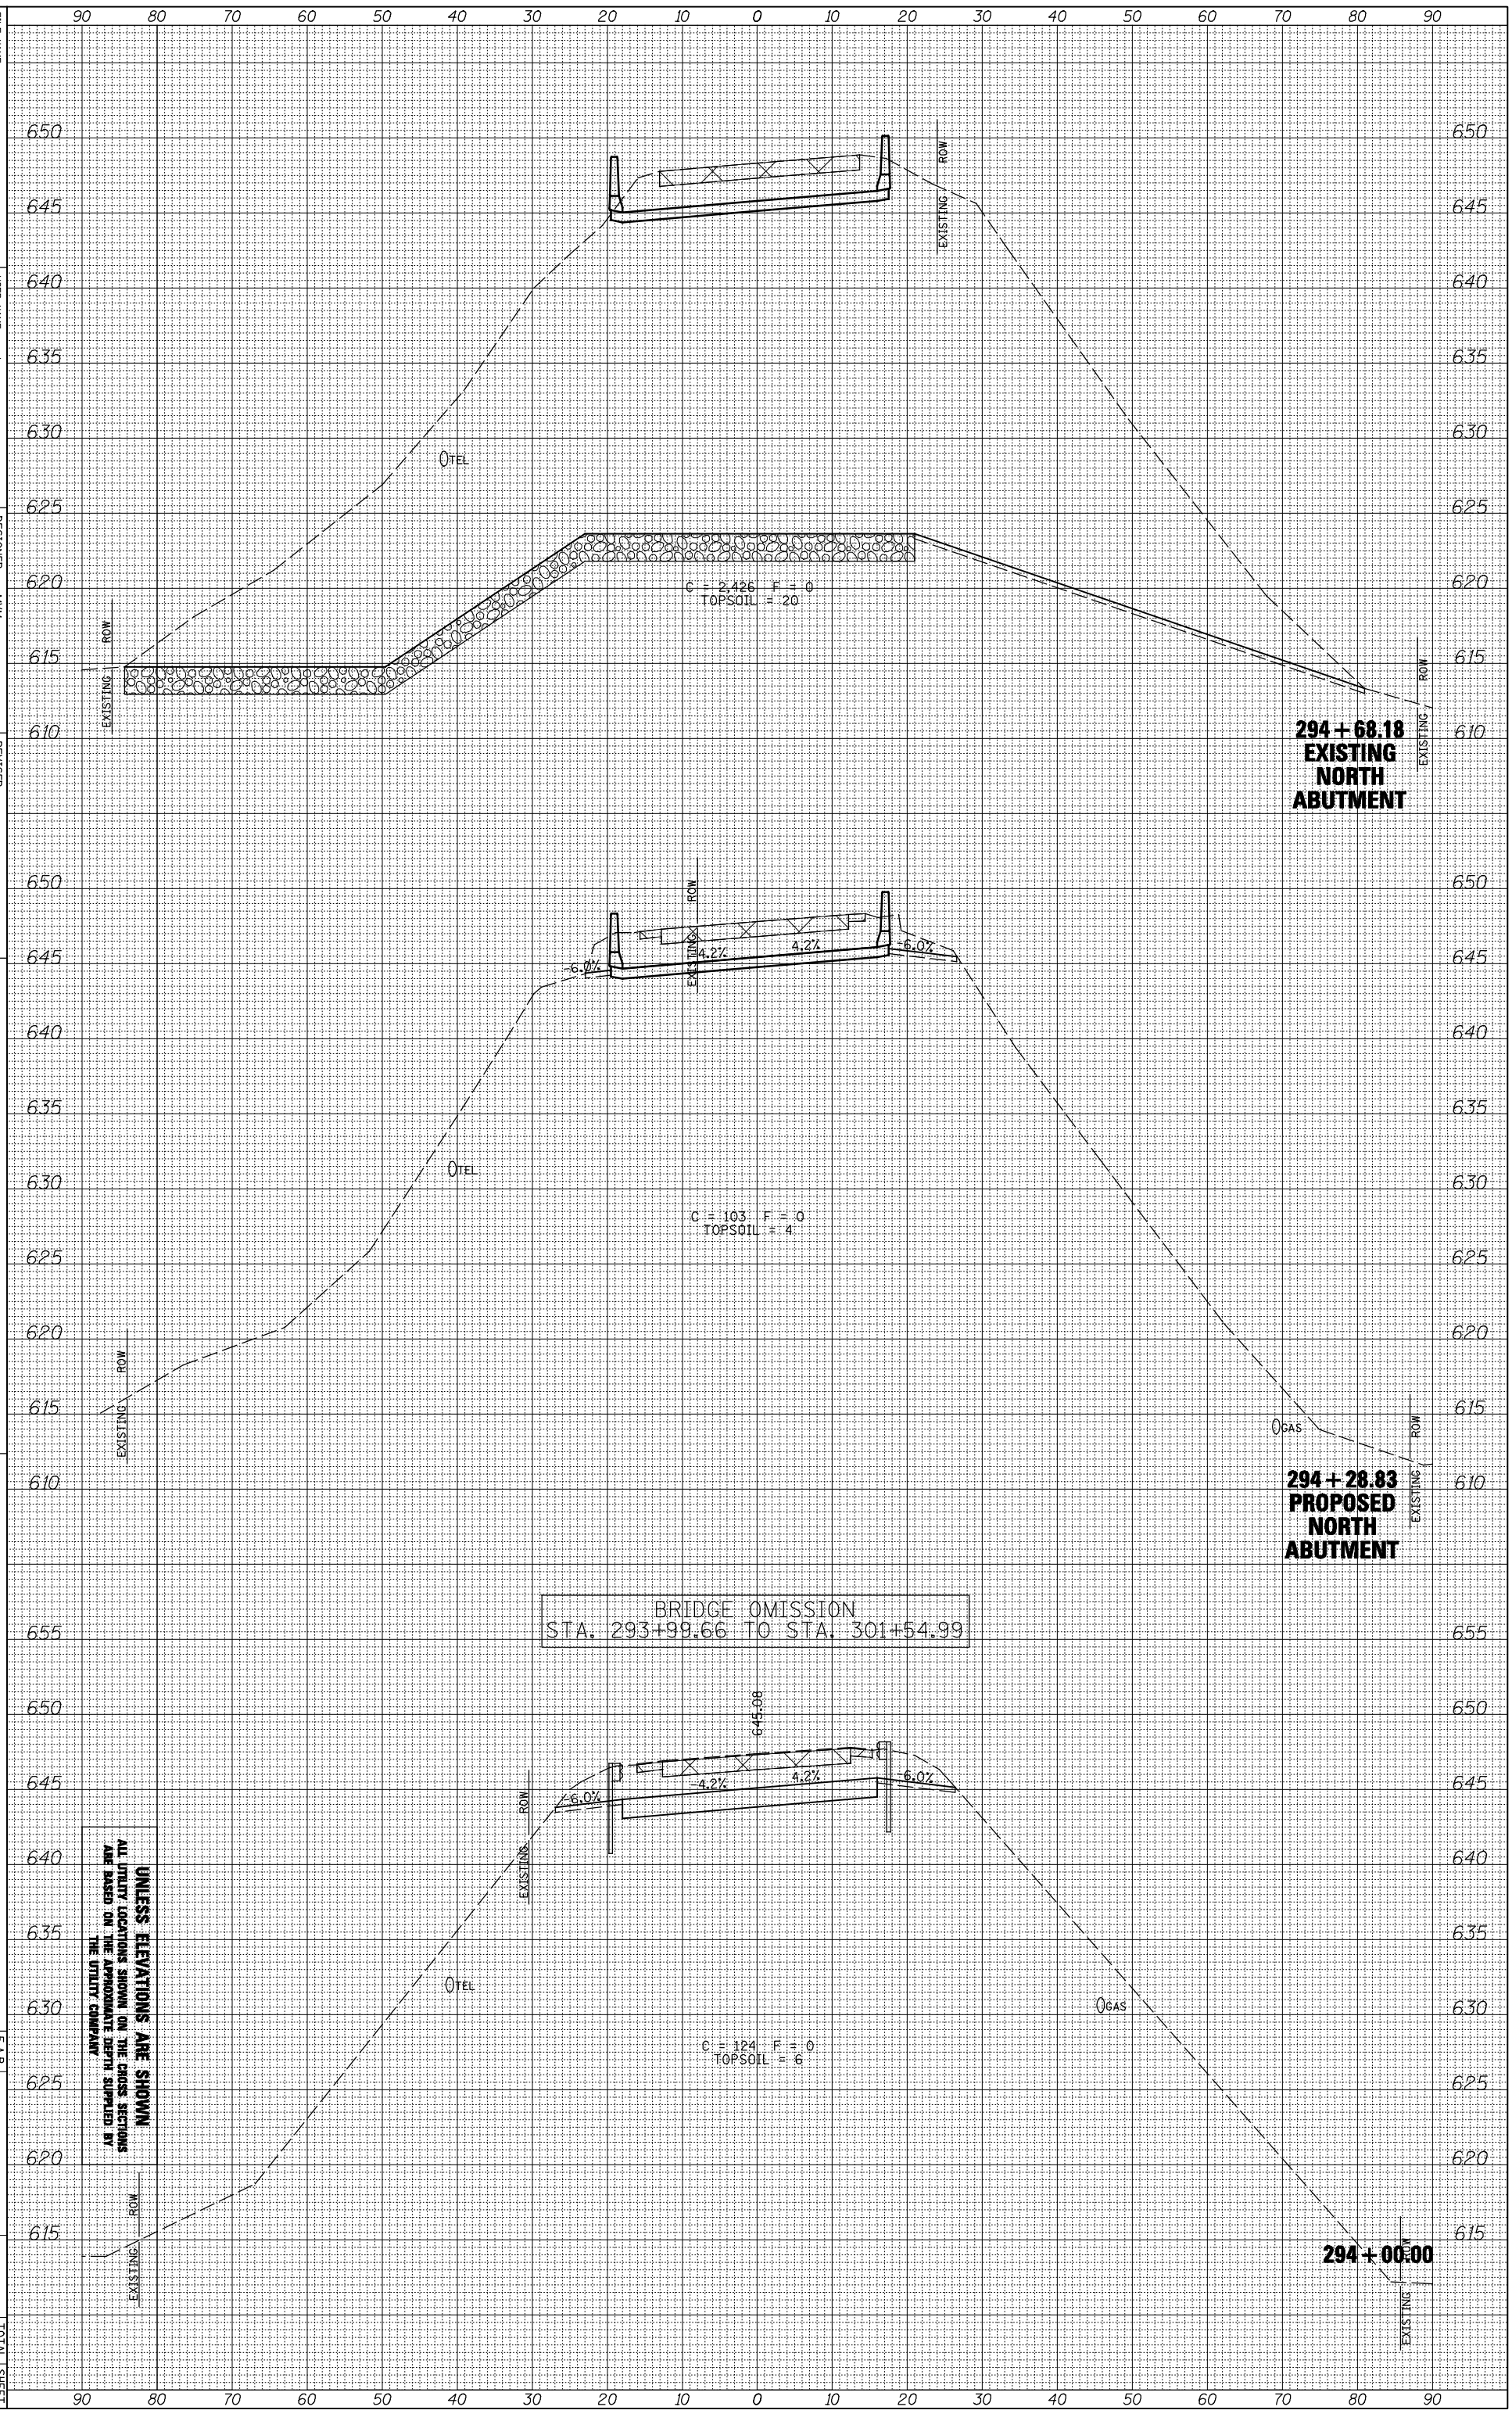

FILE NAME = v:\transportation\3013\coadd_sheets\D468580-sht-xssht.dgn

USER NAME = jdeen

PLOT SCALE = 20.0000 ' / IN.

PLOT DATE = 7/25/2013

DESIGNED - MVM

DRAWN - TJD

CHECKED - AWM

DATE - JULY 24, 2013

REVISED -

REVISED -

REVISED -

REVISED -

STATE OF ILLINOIS
DEPARTMENT OF TRANSPORTATION

SCALE:

F.A.P. ROUTE 698 (IL 89)
CROSS SECTIONS

SHEET 11 OF 15 SHEETS STA. 294+00.00 TO STA. 294+68.18

UNLESS ELEVATIONS ARE SHOWN
ALL UTILITY LOCATIONS SHOWN ON THE CROSS SECTIONS ARE BASED ON THE APPROXIMATE DEPTH SUPPLIED BY THE UTILITY COMPANY

F.A.P. RTE.	SECTION	COUNTY	TOTAL SHEETS	SHEET NO.
698	(125VBRIBR	MARSHALL	148	144
		CONTRACT NO. 68580		
		ILLINOIS FED. AID PROJECT		