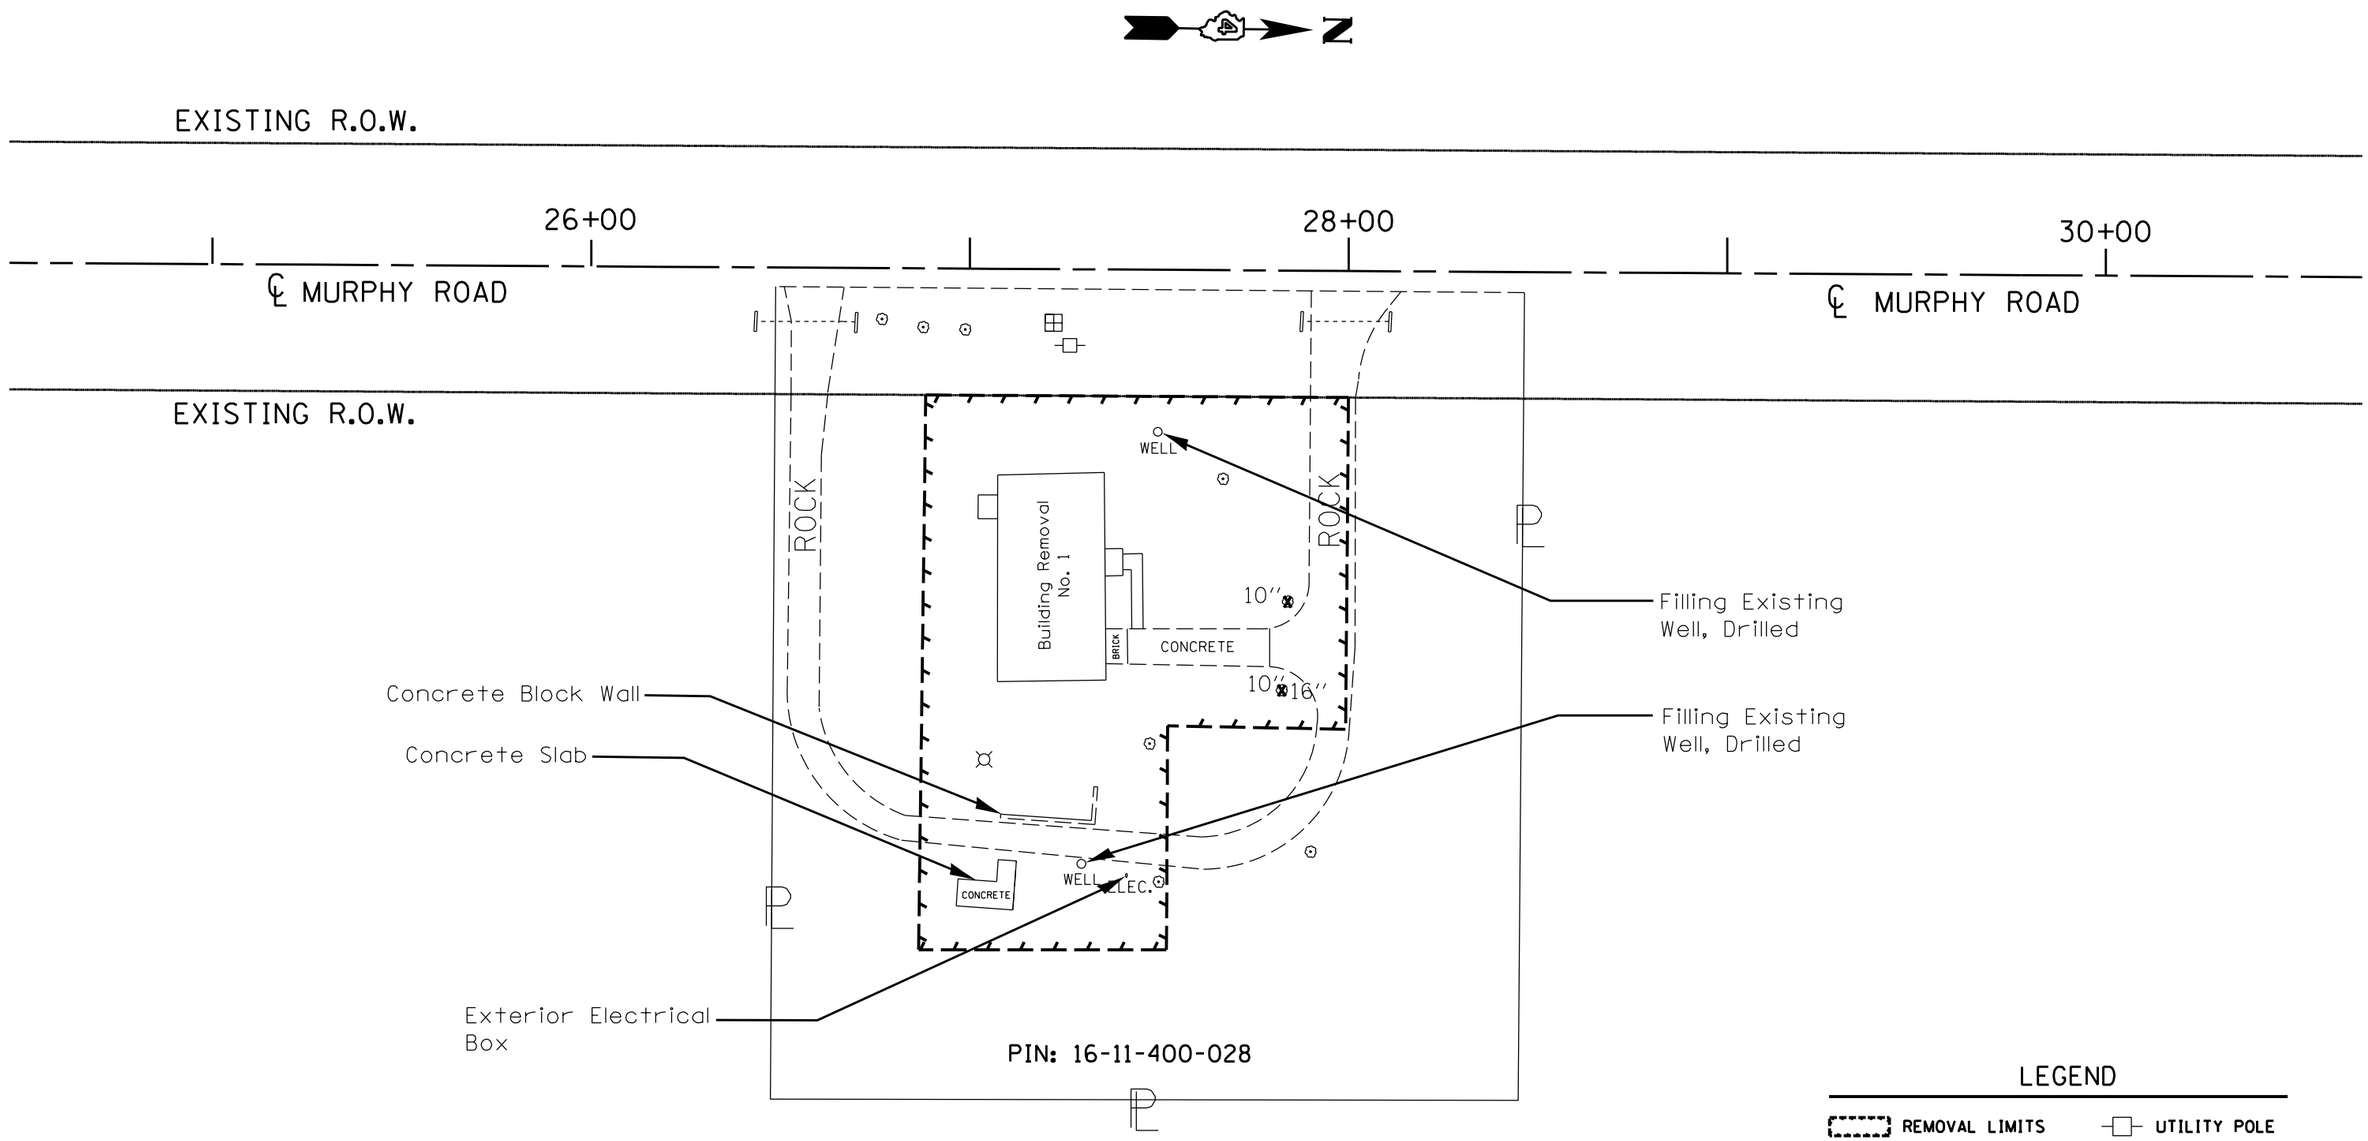

FILE NAME = 68C26.dgn	USER NAME = mackbs	DESIGNED -	REVISED -	STATE OF ILLINOIS DEPARTMENT OF TRANSPORTATION	PLAN SHEET			F.A.P. RTE.	SECTION	COUNTY	TOTAL SHEETS / SHEET NO.
		DRAWN -	REVISED -					669	D4 BUILDING DEMO 2015	PEORIA	6 / 5
	PLOT SCALE = 100.0046 ' / in.	CHECKED -	REVISED -							CONTRACT NO. 68C26	
Default	PLOT DATE = 8/21/2014	DATE -	REVISED -		SCALE:	SHEET OF SHEETS	STA. TO STA.		ILLINOIS FED. AID PROJECT		