* Order a(E) & a_1(E) bars full length. Cut to fit skew and use remainder of bars in opposite end.

** Included in the cost of Concrete Superstructure. See Special Provision for Bridge Relief Joint Sealer (BDE).

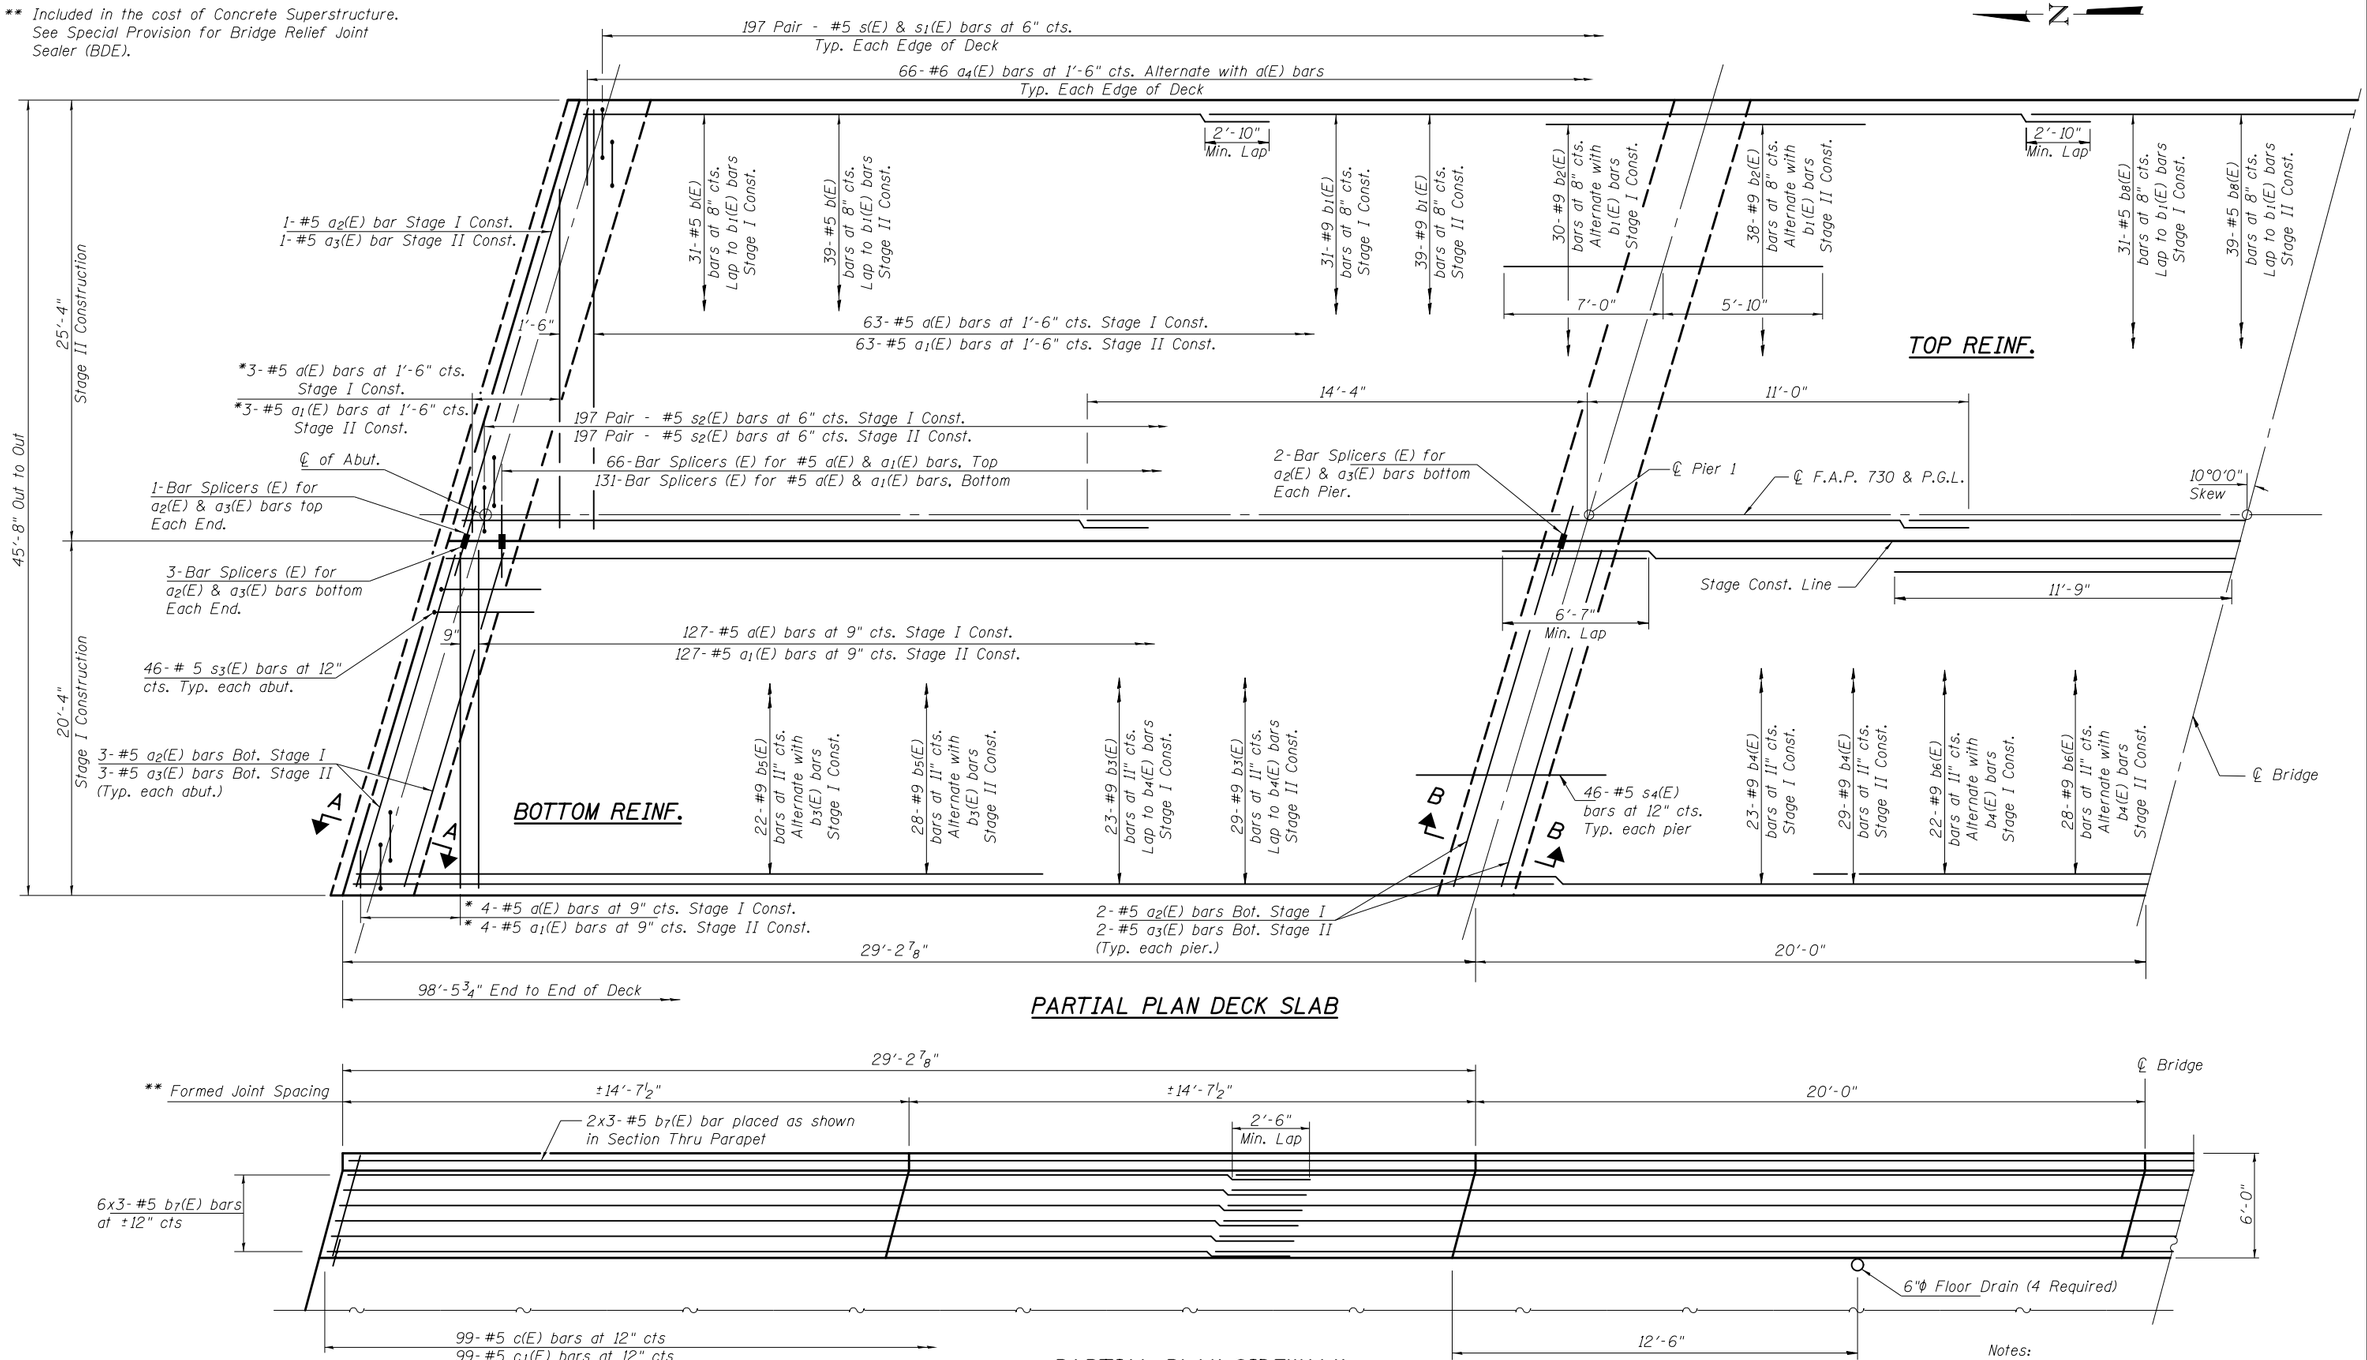

PARTIAL PLAN DECK SLAB

PARTIAL PLAN SIDEWALK

Notes:
Bars indicated thus 1 x 5 - #8 etc. indicates 1 line of bars with 5 lengths per line.

Bars are symmetric about ℄ Bridge.

FUHRMANN ENGINEERING INC.
CIVIL ENGINEERS/LAND SURVEYORS
2852 South 11th Street
Springfield, Illinois 62703
(217) 529-6577

USER NAME = cearlockjd	DESIGNED - VPT	REVISED
	CHECKED - JAF	REVISED
PLOT SCALE = 0.1667 ' / in.	DRAWN - JAF	REVISED
PLOT DATE = 8/12/2014 $TIME$	CHECKED - VPT	REVISED

STATE OF ILLINOIS
DEPARTMENT OF TRANSPORTATION

SUPERSTRUCTURE
STRUCTURE NO. 057-0256
SHEET NO. 9 OF 23 SHEETS

F.A.P. RTE.	SECTION	COUNTY	TOTAL SHEETS	SHEET NO.
730	62-ZBR	MCLEAN	65	36
		CONTRACT NO. 70540		
	ILLINOIS FED. AID PROJECT			