FINAL SURVEY		BY	DATE
NOTE BOOK	SURVEYED		
	PLOTTED		
	TEMPLATE		
	AREAS		
NO.	AREAS CHECKED		

ORIGINAL SURVEY		BY	DATE
NOTE BOOK	SURVEYED		
	PLOTTED		
	TEMPLATE		
	AREAS		
NO.	AREAS CHECKED		

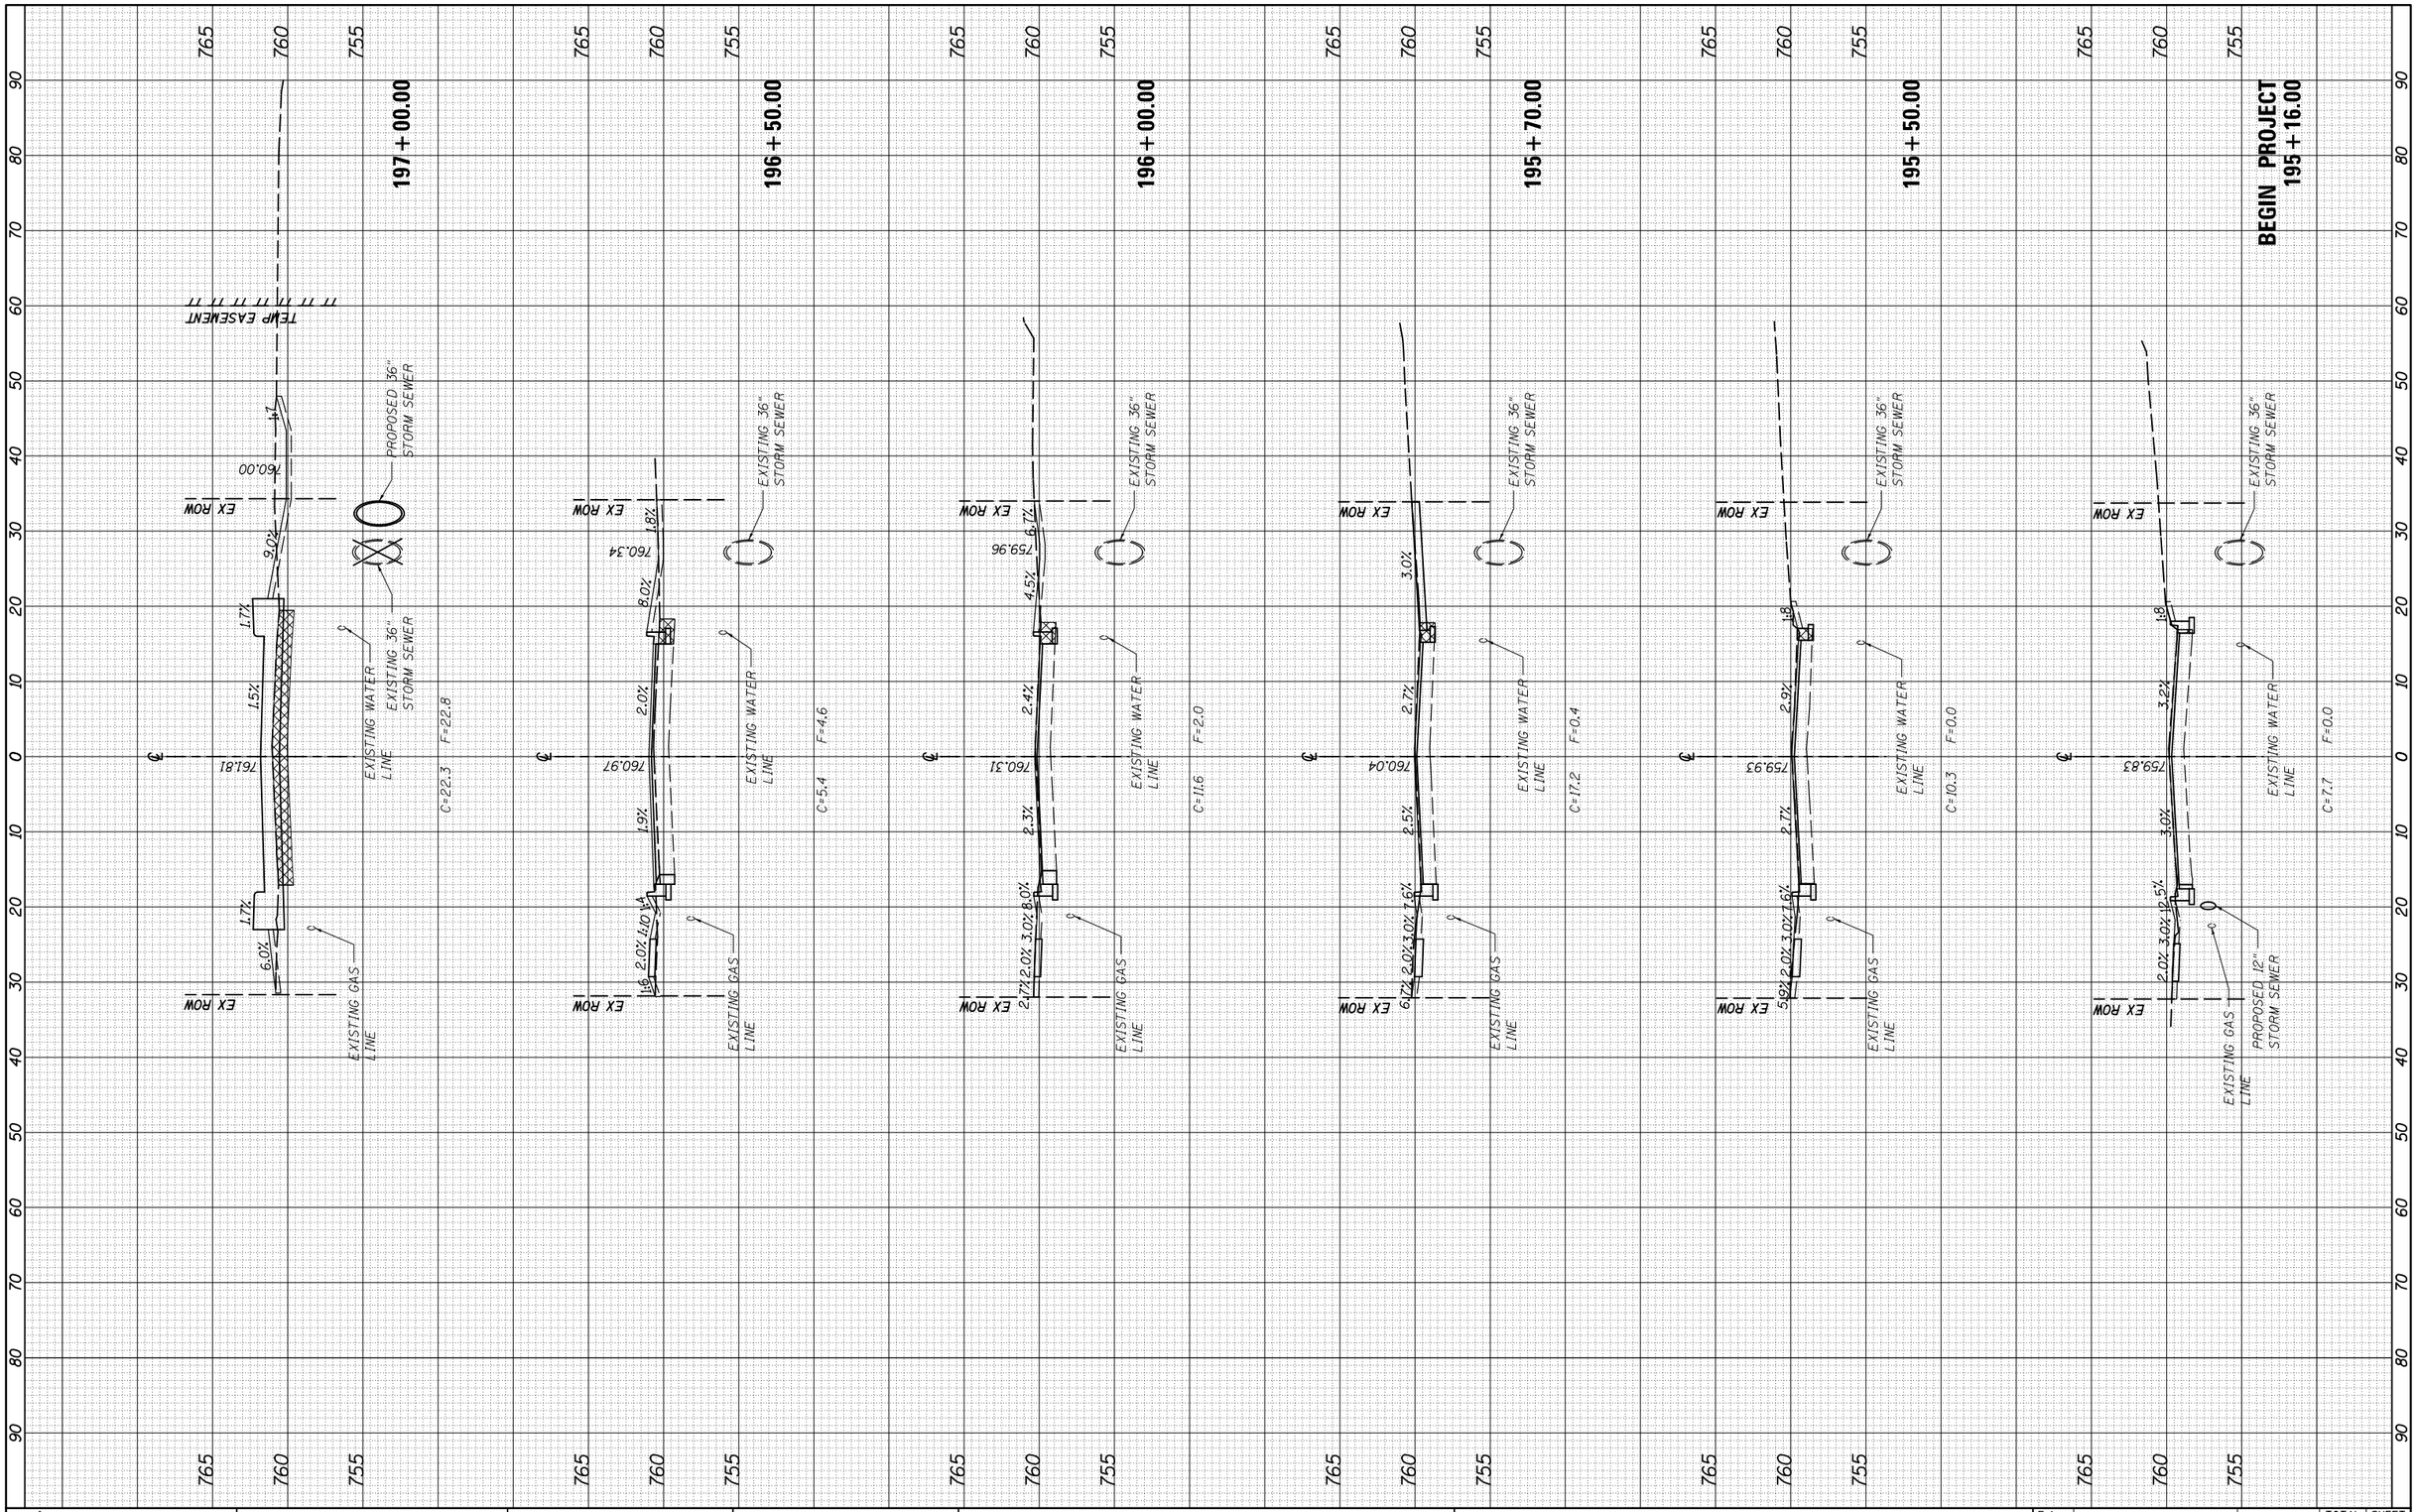

FUHRMANN ENGINEERING INC. CIVIL ENGINEERS/LAND SURVEYORS 2852 South 11th Street Springfield, Illinois 62703 (217) 529-6577	USER NAME = cearlockjd	DESIGNED - MRS	REVISED -
	FILE NAME = $FILES$	DRAWN - MRS	REVISED -
	PLOT SCALE = 20.0000 ' / in.	CHECKED - THW	REVISED -
	PLOT DATE = 8/12/2014	DATE - 1/25/13	REVISED -

STATE OF ILLINOIS
DEPARTMENT OF TRANSPORTATION

CROSS SECTION SHEETS

SCALE: Hz 1" = 10' Vt 1" = 5' | SHEET 1 OF 3 SHEETS | STA. 195+16.00 | TO STA. 197+00.00

F.A. RTE.	SECTION	COUNTY	TOTAL SHEETS	SHEET NO.
730	62-ZBR	MCLEAN	65	63
		CONTRACT NO. 70540		
	ILLINOIS	FED. AID PROJECT		