EXISTING TYPICAL CROSS SECTION (8)

STATION (6) 67+32.04 TO STATION 68+53.00 (9)

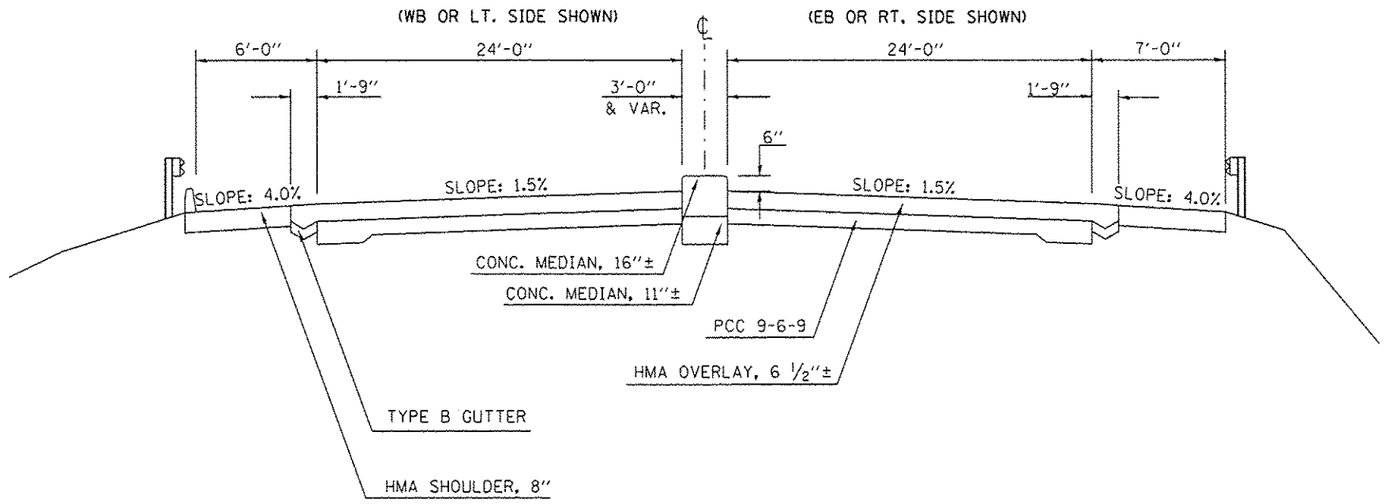

•PARTIAL DEPTH REMOVAL SHALL CONSIST OF MILLING THE CONC MEDIAN TO THE LOWEST ADJACENT E.O.P. ELEVATION AFTER HMA SURFACE REMOVAL, 1½".

PROPOSED TYPICAL CROSS SECTION (8)

STATION (6) 67+32.04 TO STATION 68+53.00 (9)

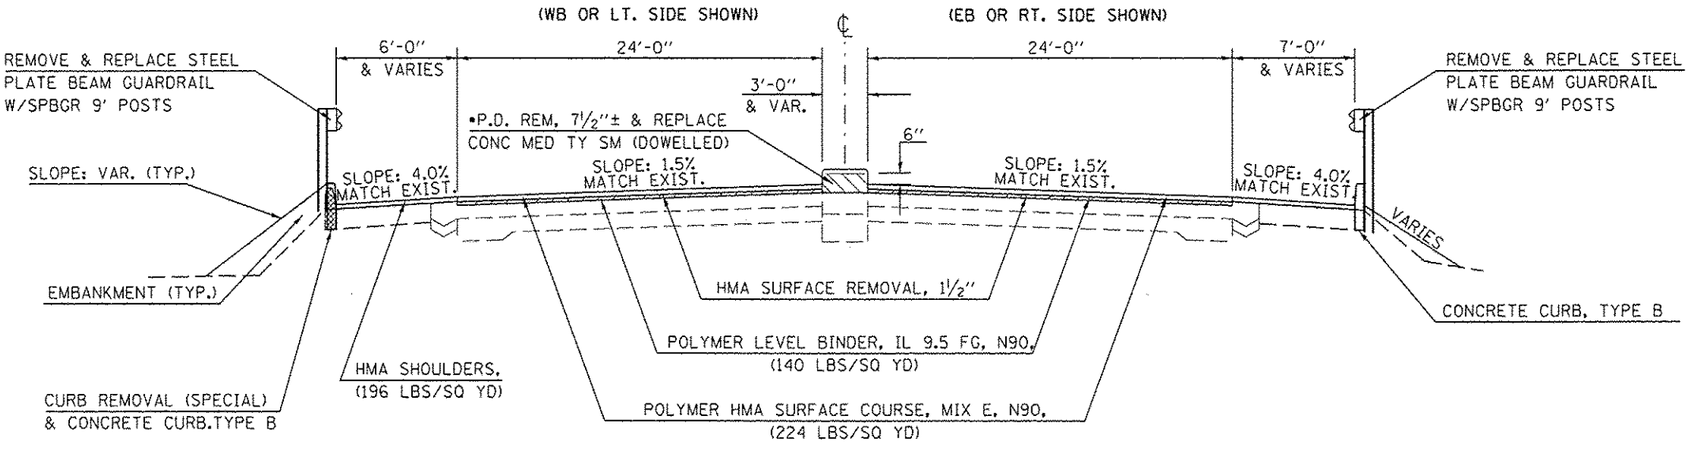

FILE NAME = c:\pw_work\pwidot\hoganbj\d0267571\D570838-sht-Typicals.dgn	USER NAME = hoganbj	DESIGNED -	REVISED -	STATE OF ILLINOIS DEPARTMENT OF TRANSPORTATION	TYPICAL CROSS SECTOINS	F.A.P. RTE.	SECTION	COUNTY	TOTAL SHEETS	SHEET NO.
	PLOT SCALE = 40.0000 ' / in.	DRAWN -	REVISED -			704	(57-7)RS-1&1RS-3	McLean	273	24
	PLOT DATE = 9/19/2014	CHECKED -	REVISED -					CONTRACT NO. 70838		
		DATE -	REVISED -		SCALE: SHEET NO. 8 OF 12 SHEETS STA. TO STA.			ILLINOIS FED. AID PROJECT		