EXISTING TYPICAL CROSS SECTION (10)

STATION (9) 82+04.00 TO STATION 84+54.00 (9)

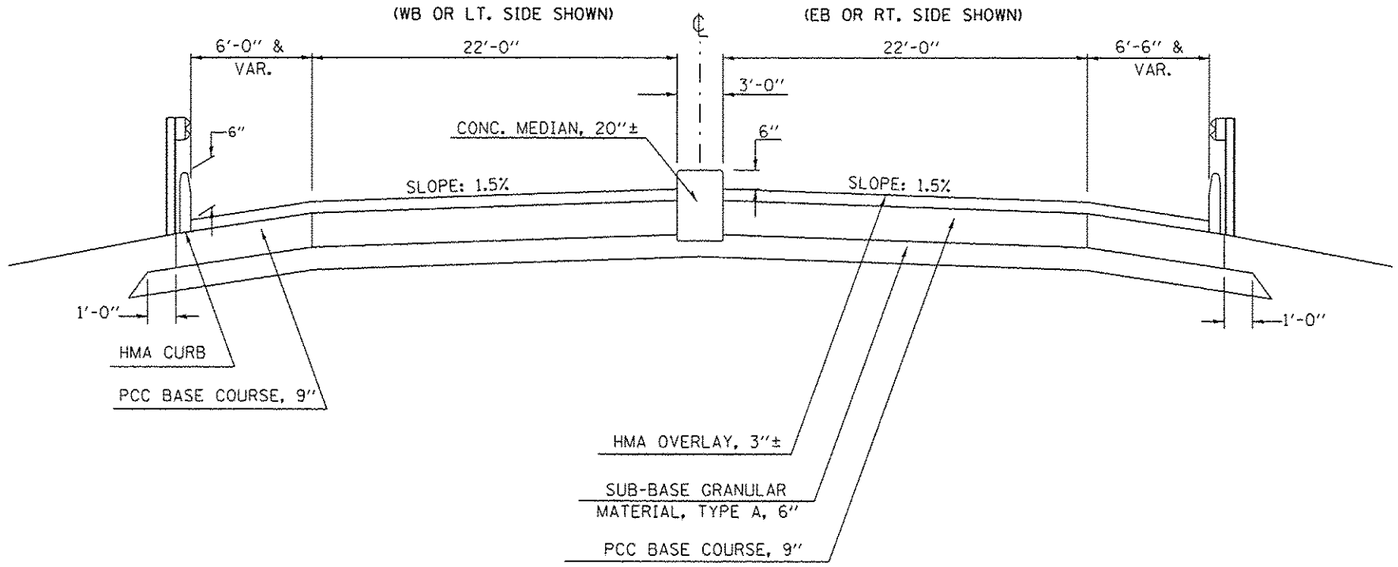

*PARTIAL DEPTH REMOVAL SHALL CONSIST OF MILLING THE CONC MEDIAN TO THE LOWEST ADJACENT E.O.P. ELEVATION AFTER HMA SURFACE REMOVAL, 1½".

PROPOSED TYPICAL CROSS SECTION (10)

STATION (9) 82+04.00 TO STATION 84+54.00 (9)

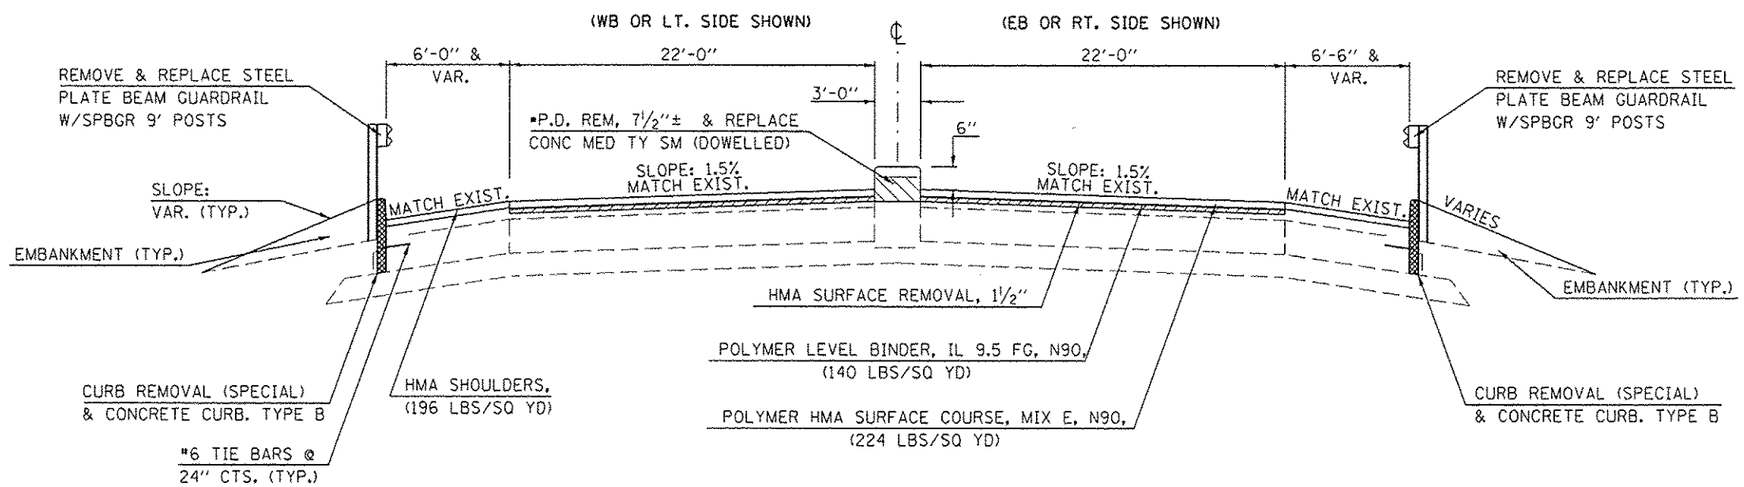

FILE NAME =	USER NAME = hoganbj	DESIGNED -	REVISED -	STATE OF ILLINOIS DEPARTMENT OF TRANSPORTATION	TYPICAL CROSS SECTOINS	F.A.P. RTE.	SECTION	COUNTY	TOTAL SHEETS	SHEET NO.
c:\pw_work\pwidot\hoganbj\d8267571\D578838-sht-Typicals.dgn		DRAWN -	REVISED -			704	(57-7)RS-1&1RS-3	McLean	273	26
	PLOT SCALE = 40.0000 ' / in.	CHECKED -	REVISED -					CONTRACT NO. 70838		
	PLOT DATE = 9/19/2014	DATE -	REVISED -		SCALE: SHEET NO. 10 OF 12 SHEETS STA. TO STA.			ILLINOIS FED. AID PROJECT		