PLAN
SURVEYED
PLOTTED
ALIGNMENT CHECKED
NOTE BOOK
NO.
BY
DATE

PROFILE
SURVEYED
PLOTTED
GRADES CHECKED
NOTE BOOK
NO.
STRUCTURE NO.
BY
DATE

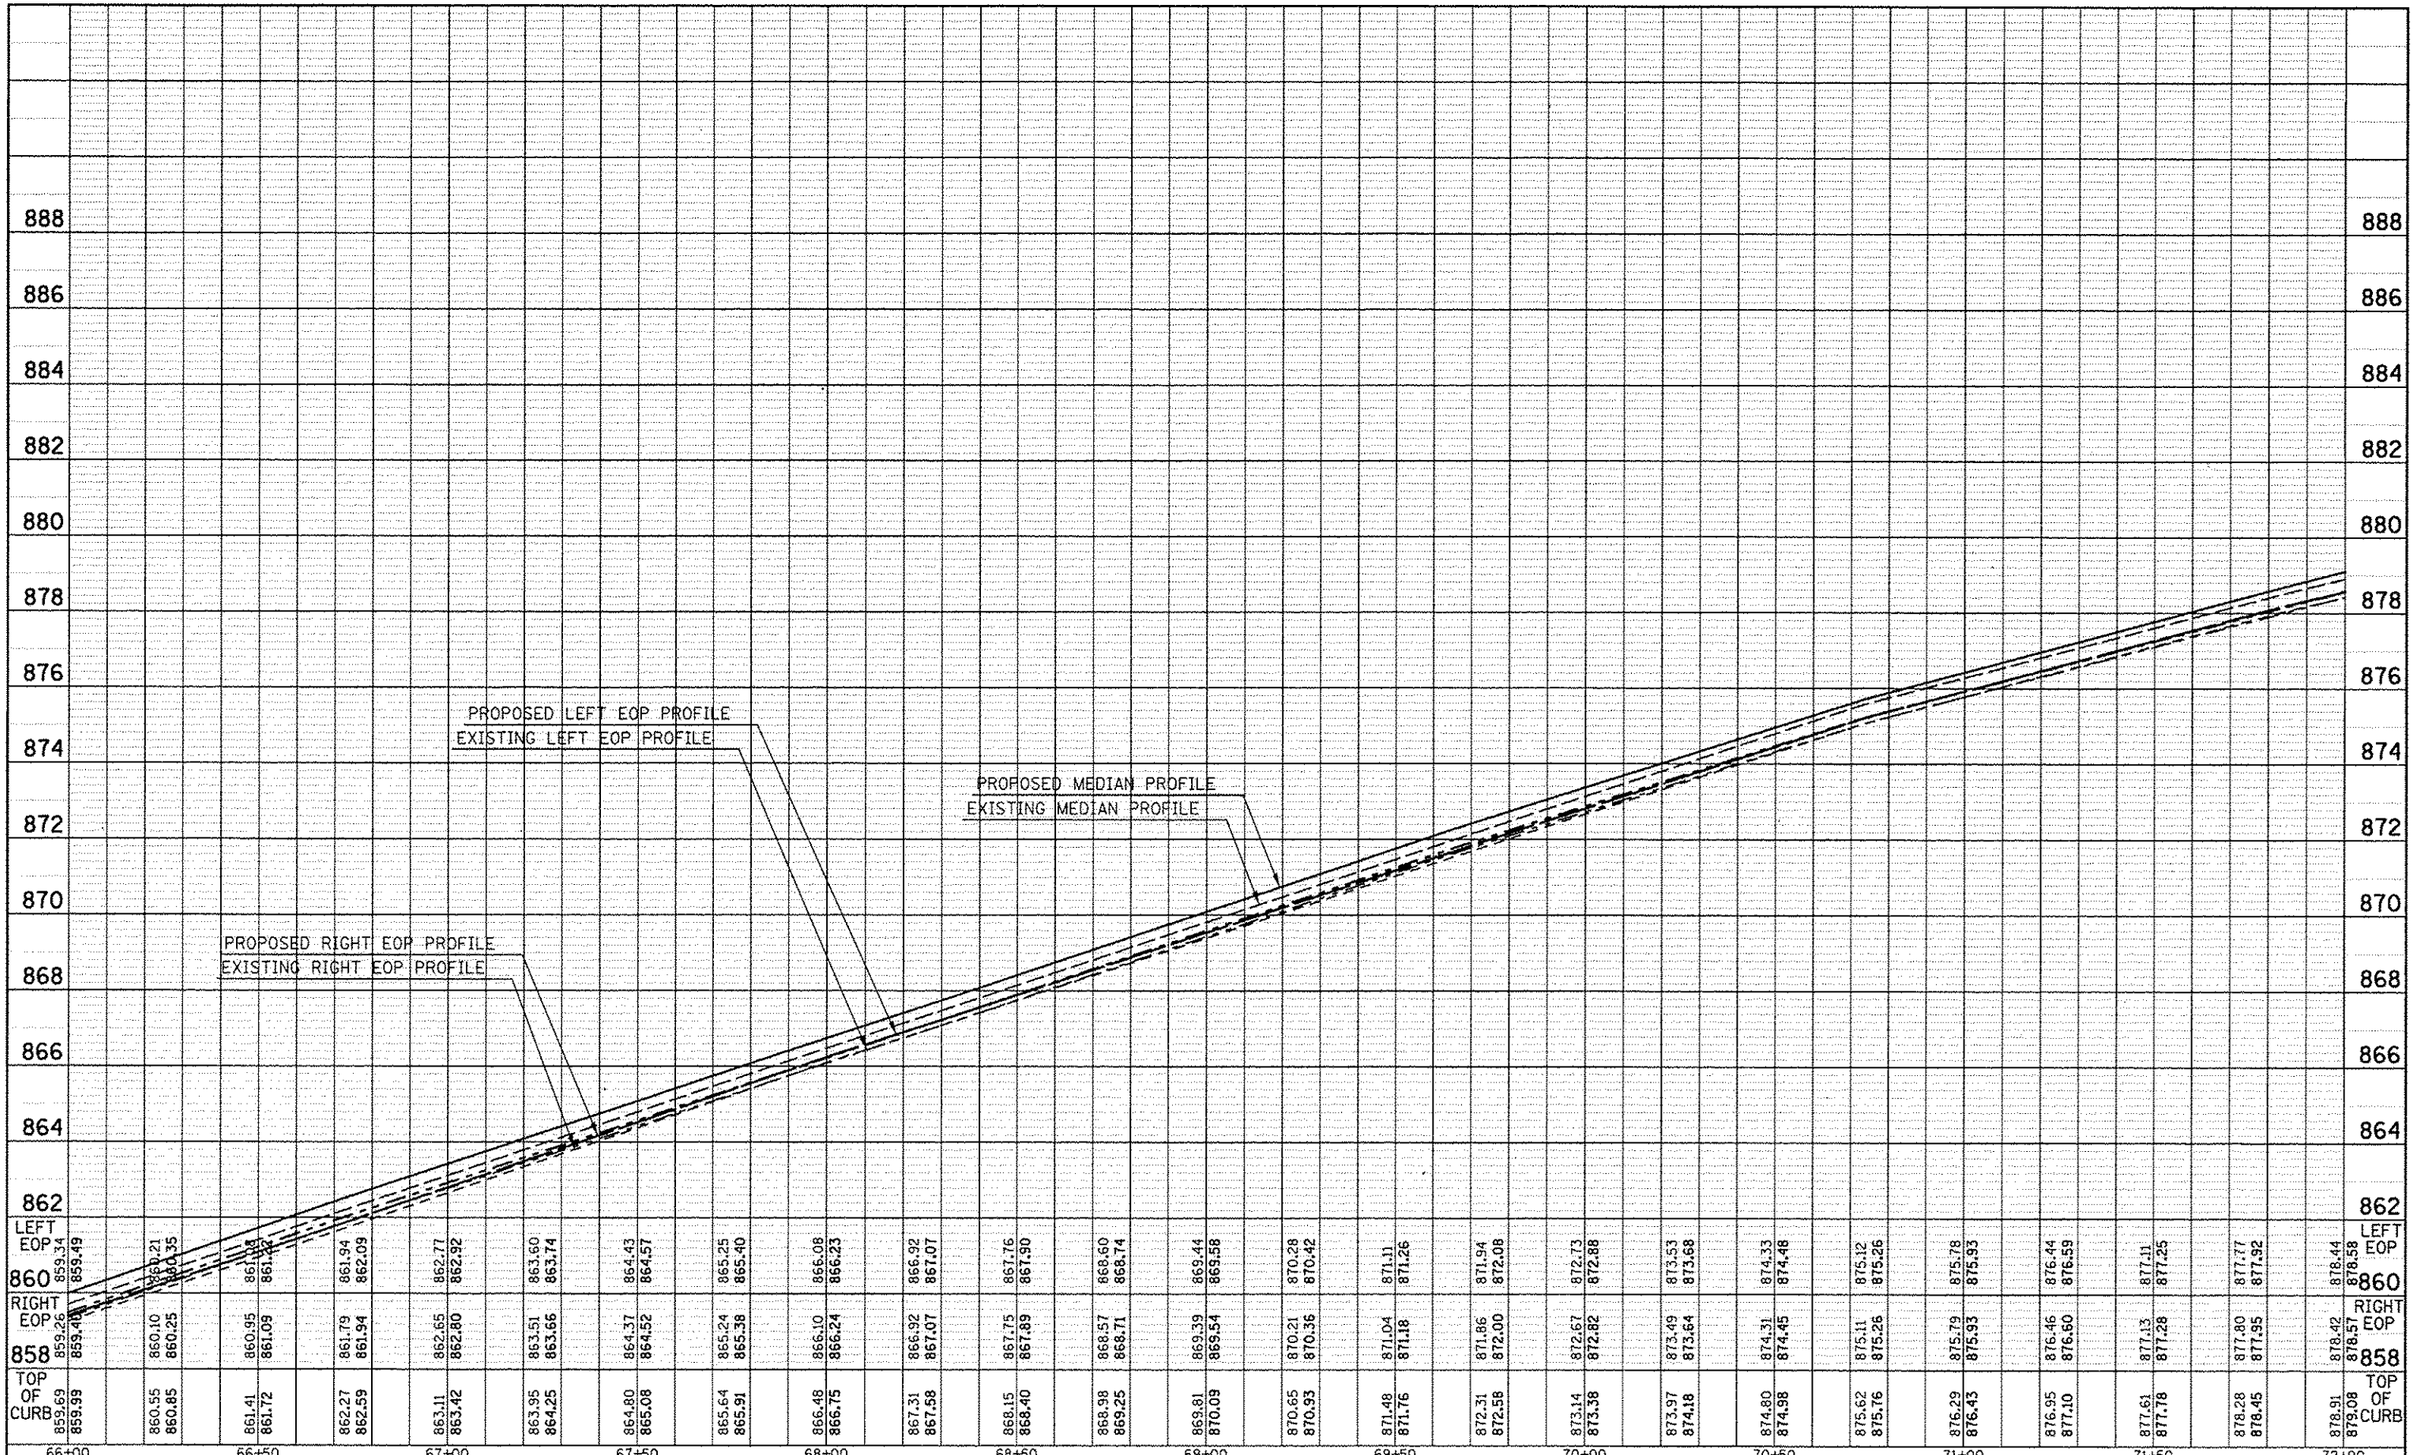

	66+00	66+50	67+00	67+50	68+00	68+50	69+00	69+50	70+00	70+50	71+00	71+50	72+00
LEFT EOP	859.34 859.49	860.21 860.35	861.08 861.22	861.94 862.09	862.77 862.92	863.60 863.74	864.43 864.57	865.25 865.40	866.08 866.23	866.92 867.07	867.76 867.90	868.60 868.74	869.44 869.58	870.28 870.42	871.11 871.26	871.94 872.08	872.73 872.88	873.53 873.68	874.33 874.48	875.12 875.26	875.78 875.93	876.44 876.59	877.11 877.25	877.77 877.92	878.44 878.58
RIGHT EOP	859.26 859.40	860.10 860.25	860.95 861.09	861.79 861.94	862.65 862.80	863.51 863.66	864.37 864.52	865.24 865.38	866.10 866.24	866.92 867.07	867.75 867.89	868.57 868.71	869.39 869.54	870.21 870.36	871.04 871.18	871.86 872.00	872.67 872.82	873.49 873.64	874.31 874.45	875.11 875.26	875.79 875.93	876.46 876.60	877.13 877.28	877.80 877.95	878.42 878.57
TOP OF CURB	859.69 859.99	860.55 860.85	861.41 861.72	862.27 862.59	863.11 863.42	863.95 864.25	864.80 865.08	865.64 865.91	866.48 866.75	867.31 867.58	868.15 868.40	868.98 869.25	869.81 870.09	870.65 870.93	871.48 871.76	872.31 872.58	873.14 873.38	873.97 874.18	874.80 874.98	875.62 875.76	876.29 876.43	876.95 877.10	877.61 877.78	878.28 878.45	878.91 879.08

FILE NAME = c:\pw_work\pwidot\dodgoma\d0267571\D578838-sht-profile.dgn	USER NAME = dodgoma	DESIGNED -	REVISED -
		DRAWN -	REVISED -
	PLOT SCALE = 40.0000 ' / in.	CHECKED -	REVISED -
MODELNAME	PLOT DATE = 6/11/2014	DATE -	REVISED -

STATE OF ILLINOIS
DEPARTMENT OF TRANSPORTATION

BUS 55
MEDIAN PROFILES

SCALE: | SHEET 5 OF 7 SHEETS | STA. 66+00.00 | TO STA. 72+00.00

F.A.P. RTE.	SECTION	COUNTY	TOTAL SHEETS	SHEET NO.
704	(57-7)RS-1&1RS-3	McLean	273	71
		CONTRACT NO. 70838		
		ILLINOIS	FED. AID PROJECT	