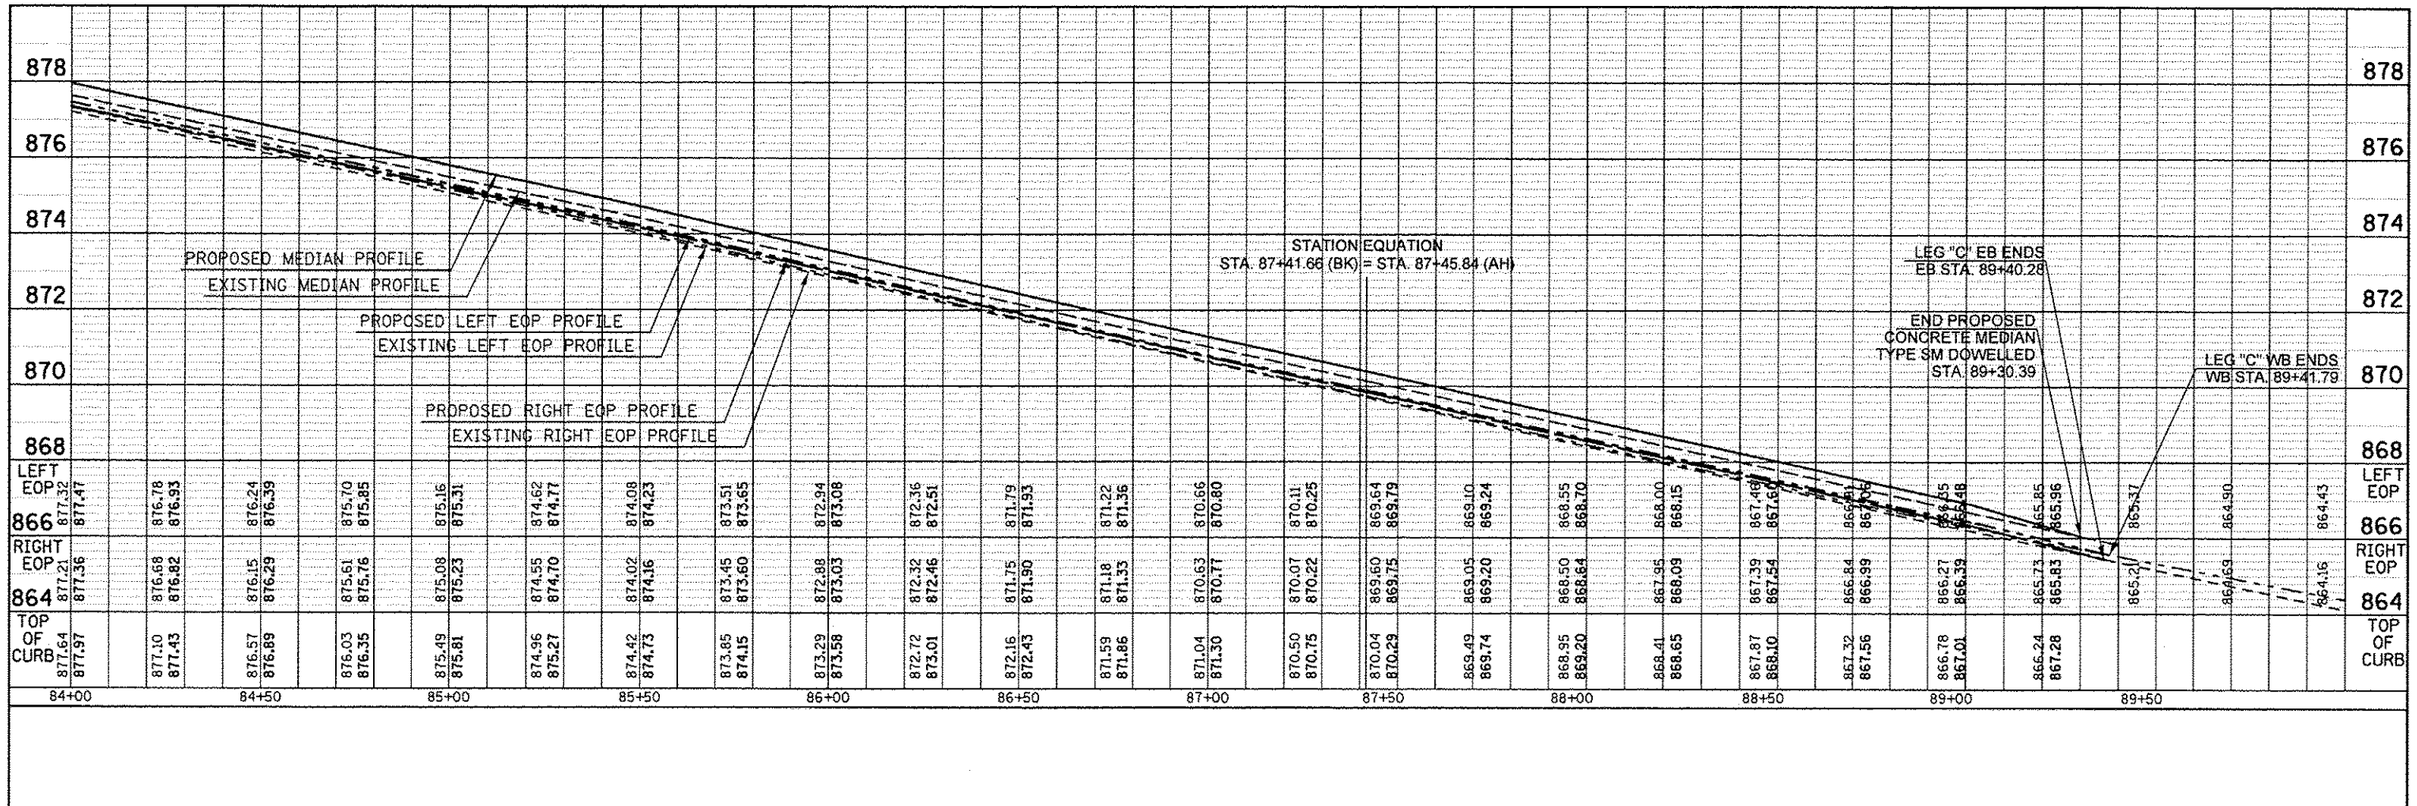

PLAN
SURVEYED
PLOTTED
GRADES CHECKED
NOTE BOOK
NO.
CADD FILE NAME
BY
DATE

PROFILE
SURVEYED
PLOTTED
GRADES CHECKED
NOTE BOOK
NO.
STRUCTURE NOTATIONS CHKD
BY
DATE

FILE NAME = c:\pw_work\pwidot\dodgems\d0267571\D570838-sht-profile.dgn	USER NAME = dodgems	DESIGNED -	REVISED -
		DRAWN -	REVISED -
	PLOT SCALE = 40.0000 ' / in.	CHECKED -	REVISED -
$MODELNAME$	PLOT DATE = 6/11/2014	DATE -	REVISED -

STATE OF ILLINOIS
DEPARTMENT OF TRANSPORTATION

BUS 55
MEDIAN PROFILES

SCALE: | SHEET 7 OF 7 SHEETS | STA. 84+00.00 | TO STA. 106+41.40

F.A.P. RTE.	SECTION	COUNTY	TOTAL SHEETS	SHEET NO.
704	(57-7)RS-1&1RS-3	McLean	273	73
		CONTRACT NO. 70838		
	ILLINOIS FED. AID PROJECT			