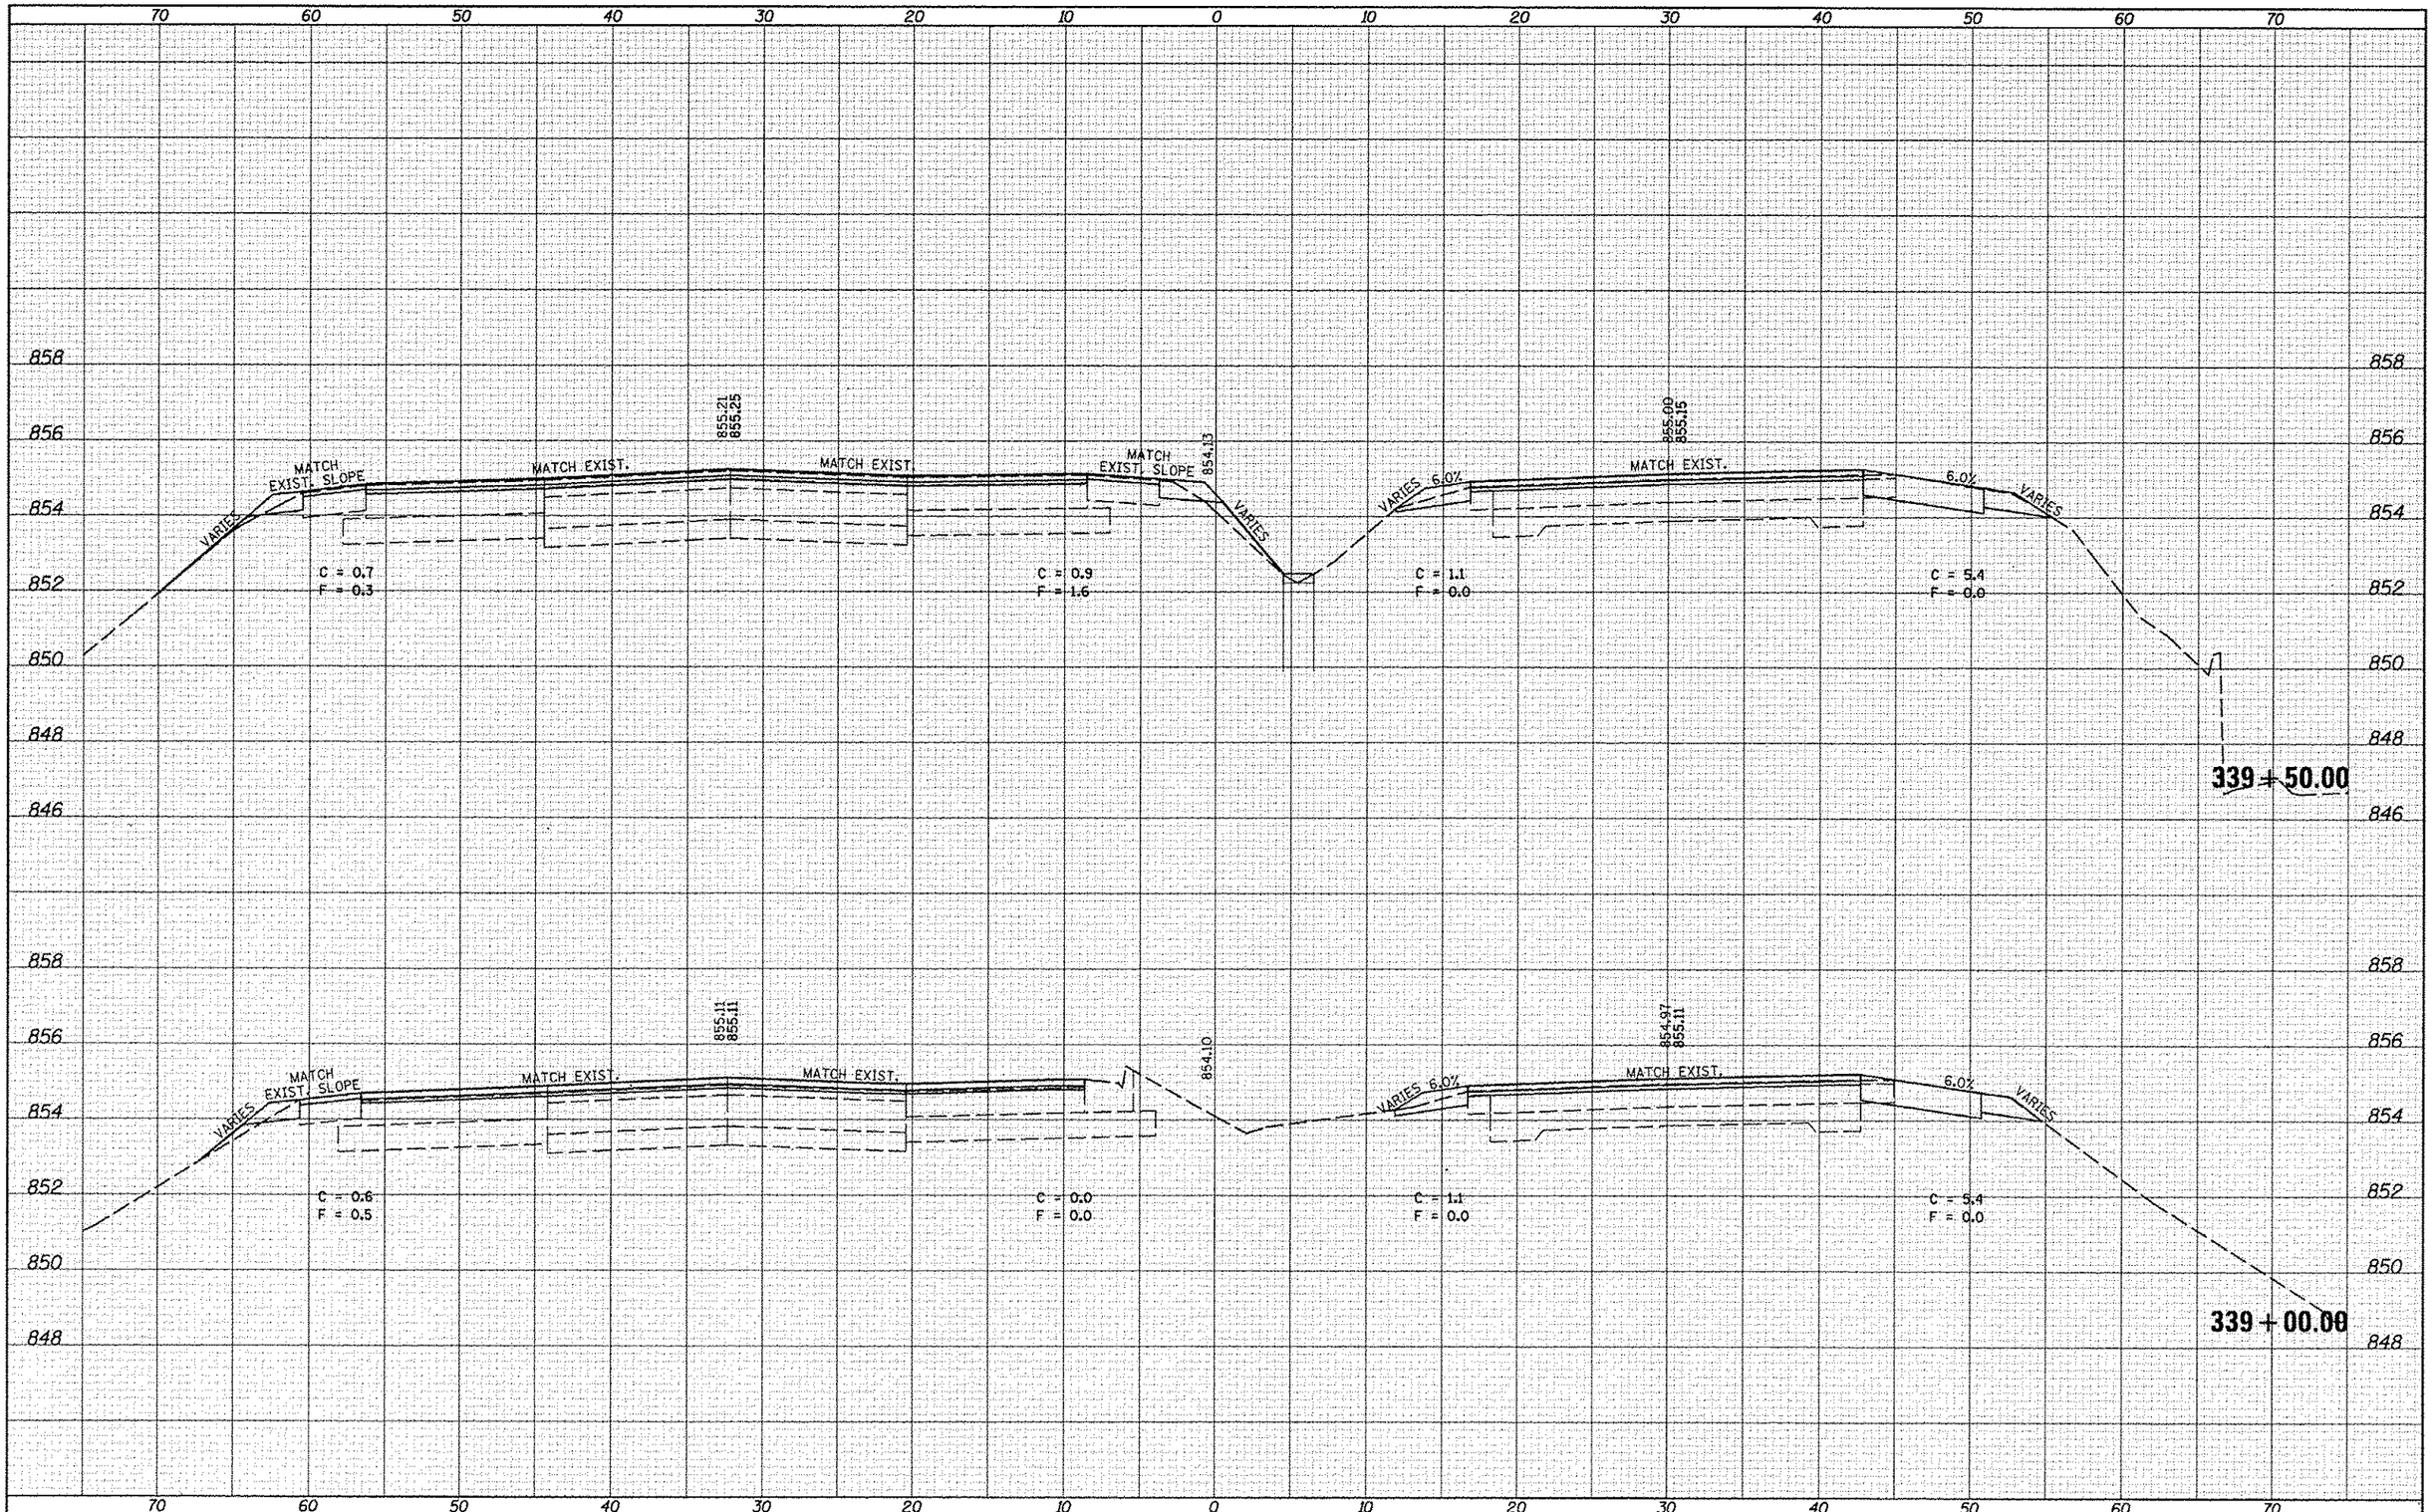

ORIGINAL SURVEY / FINAL SURVEY	NOTE BOOK	NO.	BY	DATE
SURVEYED				
PLOTTED				
TEMPLATE				
AREAS				
AREAS CHECKED				

FILE NAME = c:\pw_work\pwidot\dodgams\d0267571\D570838-sht-XS_155BUS.dgn	USER NAME = dodgams	DESIGNED -	REVISED -
		DRAWN -	REVISED -
	PLOT SCALE = 10.0000 ' / in.	CHECKED -	REVISED -
$MODELNAME$	PLOT DATE = 6/11/2014	DATE -	REVISED -

STATE OF ILLINOIS
DEPARTMENT OF TRANSPORTATION

CROSS SECTION SHEETS
FAP 704 (I-55 BUS)

SCALE: | SHEET 15 OF 38 SHEETS | STA. 339+00.00 | TO STA. 339+50.00

F.A.P RTE.	SECTION	COUNTY	TOTAL SHEETS	SHEET NO.
704	(57-7)RS-1&1RS-3	McLean	273	168
		CONTRACT NO. 70838		
	ILLINOIS FED. AID PROJECT			