| FINAL SURVEY | NOTE BOOK | SURVEYED | AREAS |
|---|---|---|---|
| | | PLOTTED | AREAS CHECKED |
| | | TEMPLATE | |
| NO. | BY | DATE | |

| ORIGINAL SURVEY | NOTE BOOK | SURVEYED | AREAS |
|---|---|---|---|
| | | PLOTTED | AREAS CHECKED |
| | | TEMPLATE | |
| NO. | BY | DATE | |

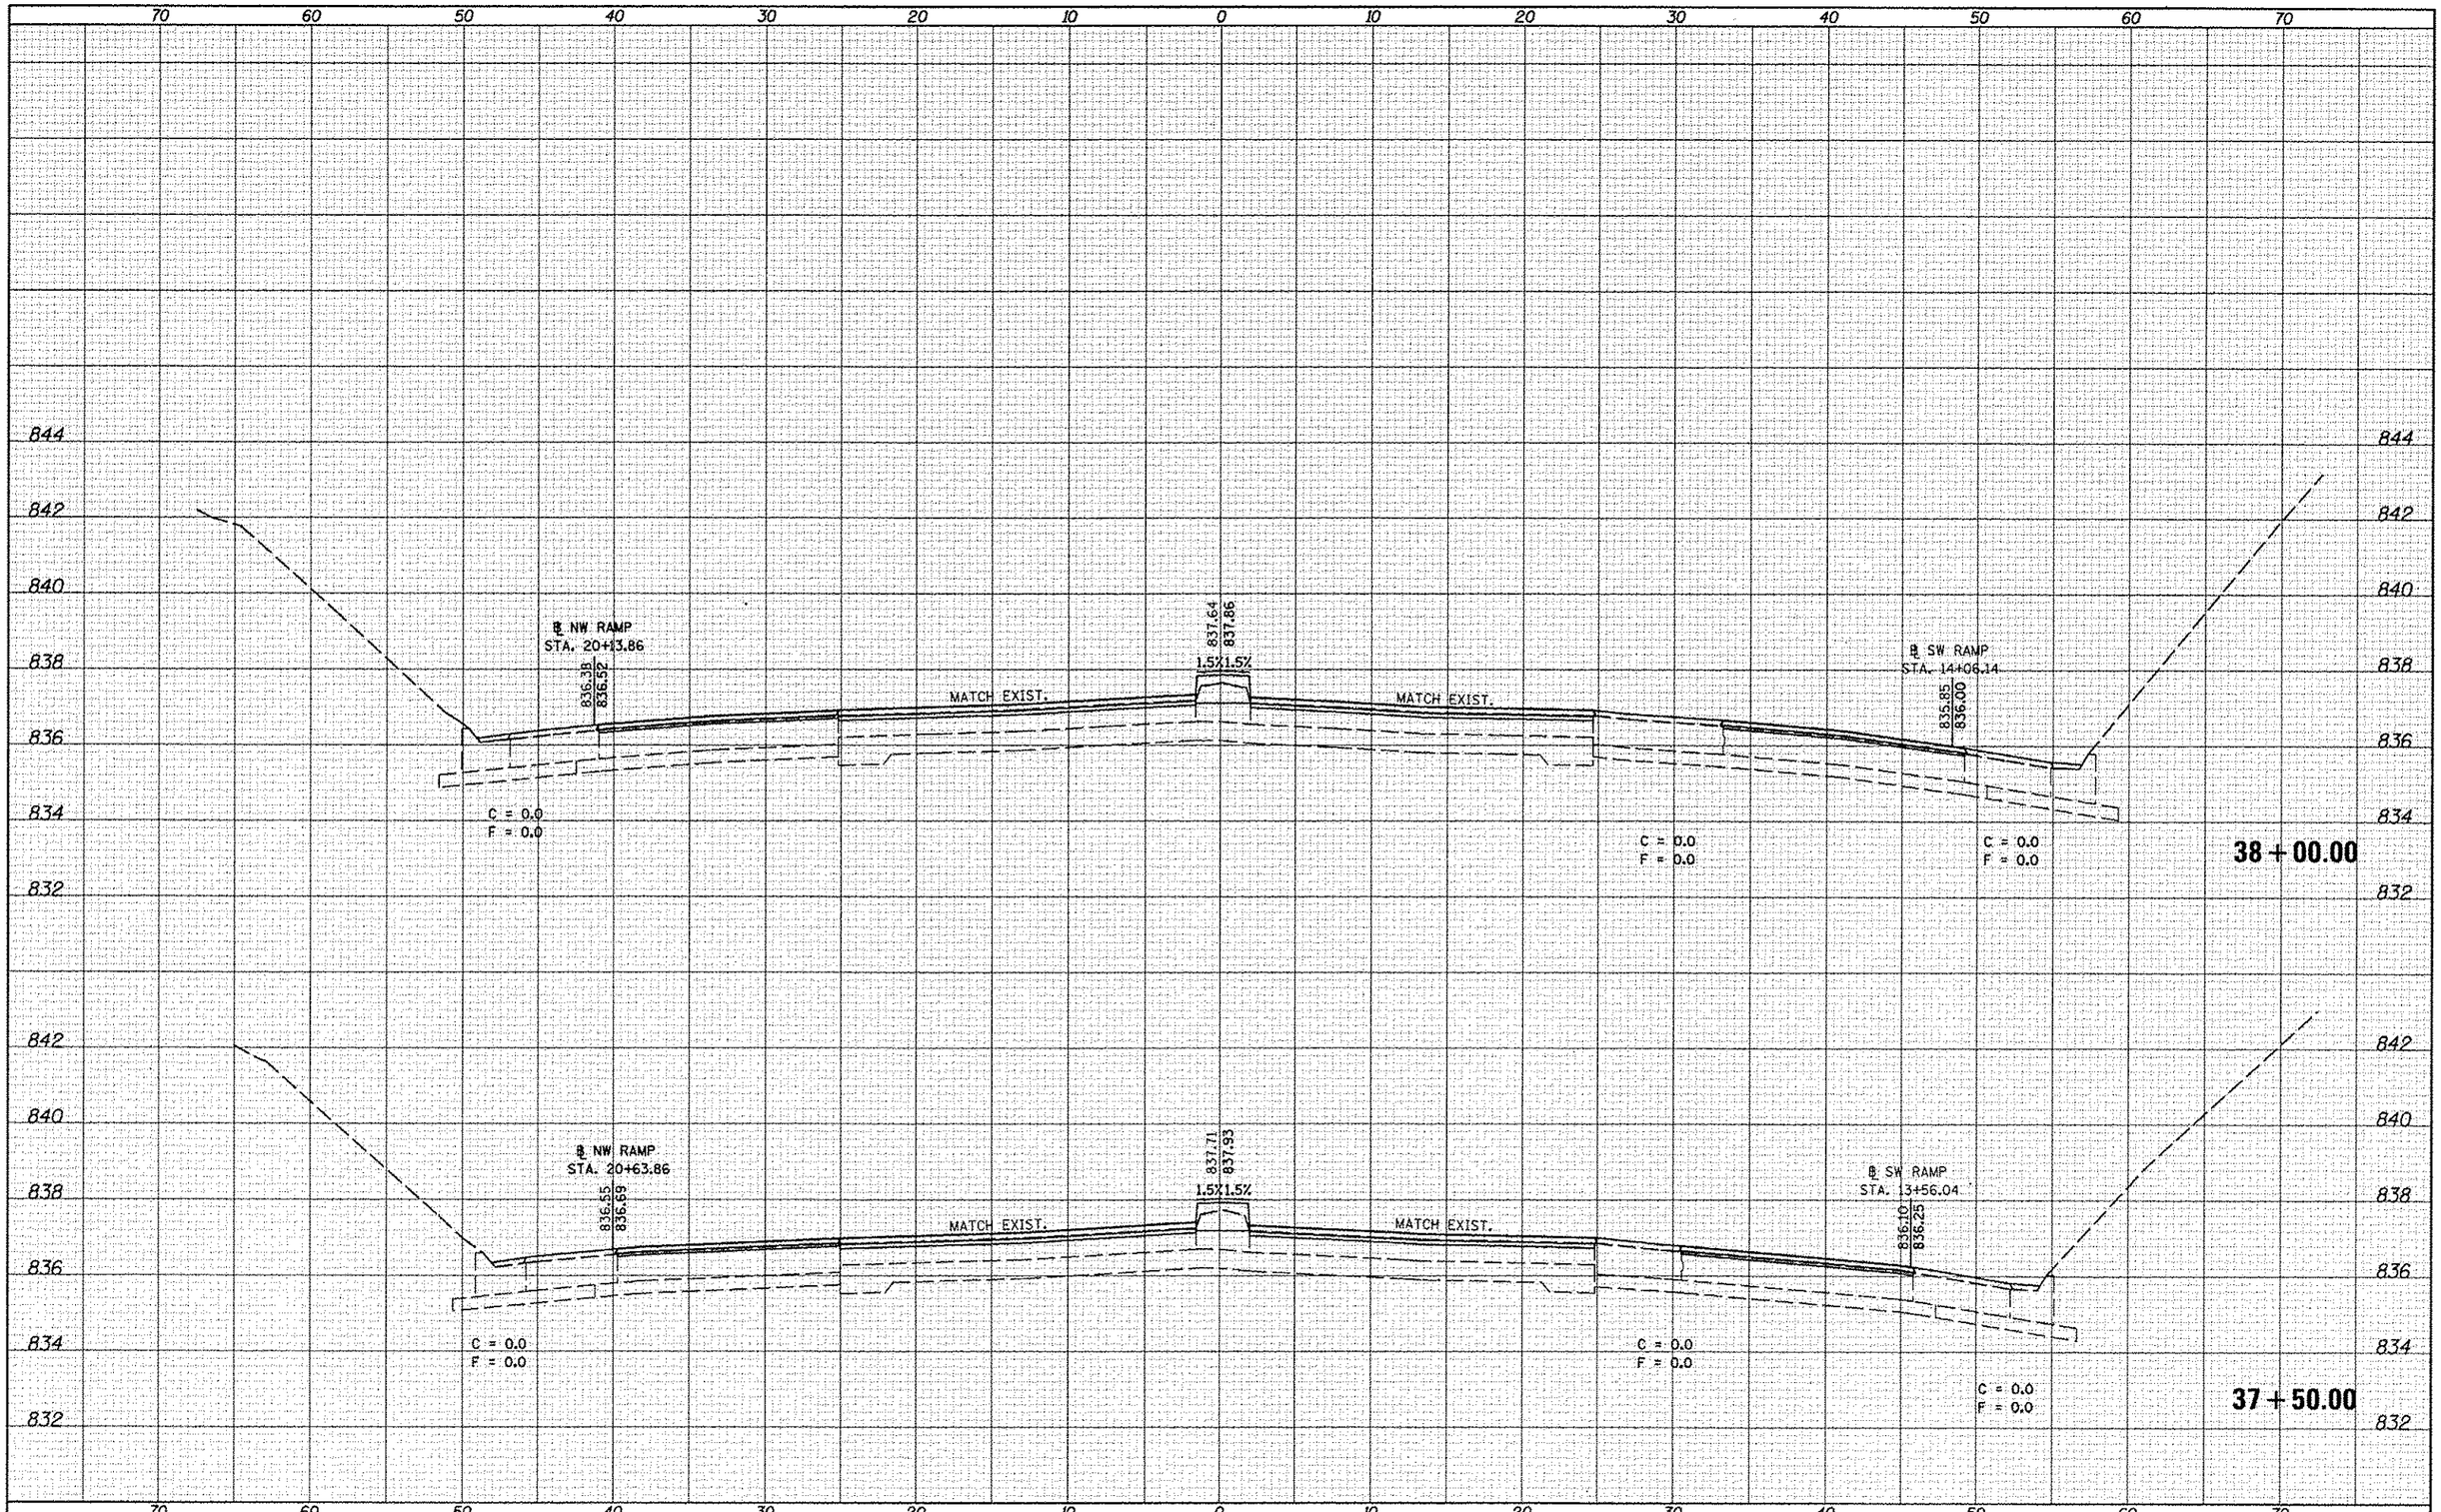


| FILE NAME = | USER NAME = dodgems | DESIGNED - | REVISED - |
|---|---|---|---|
| c:\pw_work\pwidot\dodgems\d0267571\D570838-sht-XS_155BUS.dgn | | DRAWN - | REVISED - |
| | PLOT SCALE = 10.0000 ' / in. | CHECKED - | REVISED - |
| ●MODELNAME● | PLOT DATE = 6/11/2014 | DATE - | REVISED - |

**STATE OF ILLINOIS**
**DEPARTMENT OF TRANSPORTATION**

**CROSS SECTION SHEETS**
**FAP 704 (I-55 BUS)**

SCALE: | SHEET 5 OF 58 SHEETS | STA. 37+50.00 TO STA. 38+00.00

| F.A.P. RTE. | SECTION | COUNTY | TOTAL SHEETS | SHEET NO. |
|---|---|---|---|---|
| 704 | (57-7)RS-1 & 1RS-3 | McLean | 273 | 196 |
| | | CONTRACT NO. 70838 | | |
| | | ILLINOIS FED. AID PROJECT | | |