| FINAL SURVEY | SURVEYED | BY | DATE |
|---|---|---|---|
| | PLOTTED | | |
| | TEMPLATE | | |
| NOTE BOOK | AREAS | | |
| NO. | AREAS CHECKED | | |

| ORIGINAL SURVEY | SURVEYED | BY | DATE |
|---|---|---|---|
| | PLOTTED | | |
| | TEMPLATE | | |
| NOTE BOOK | AREAS | | |
| NO. | AREAS CHECKED | | |

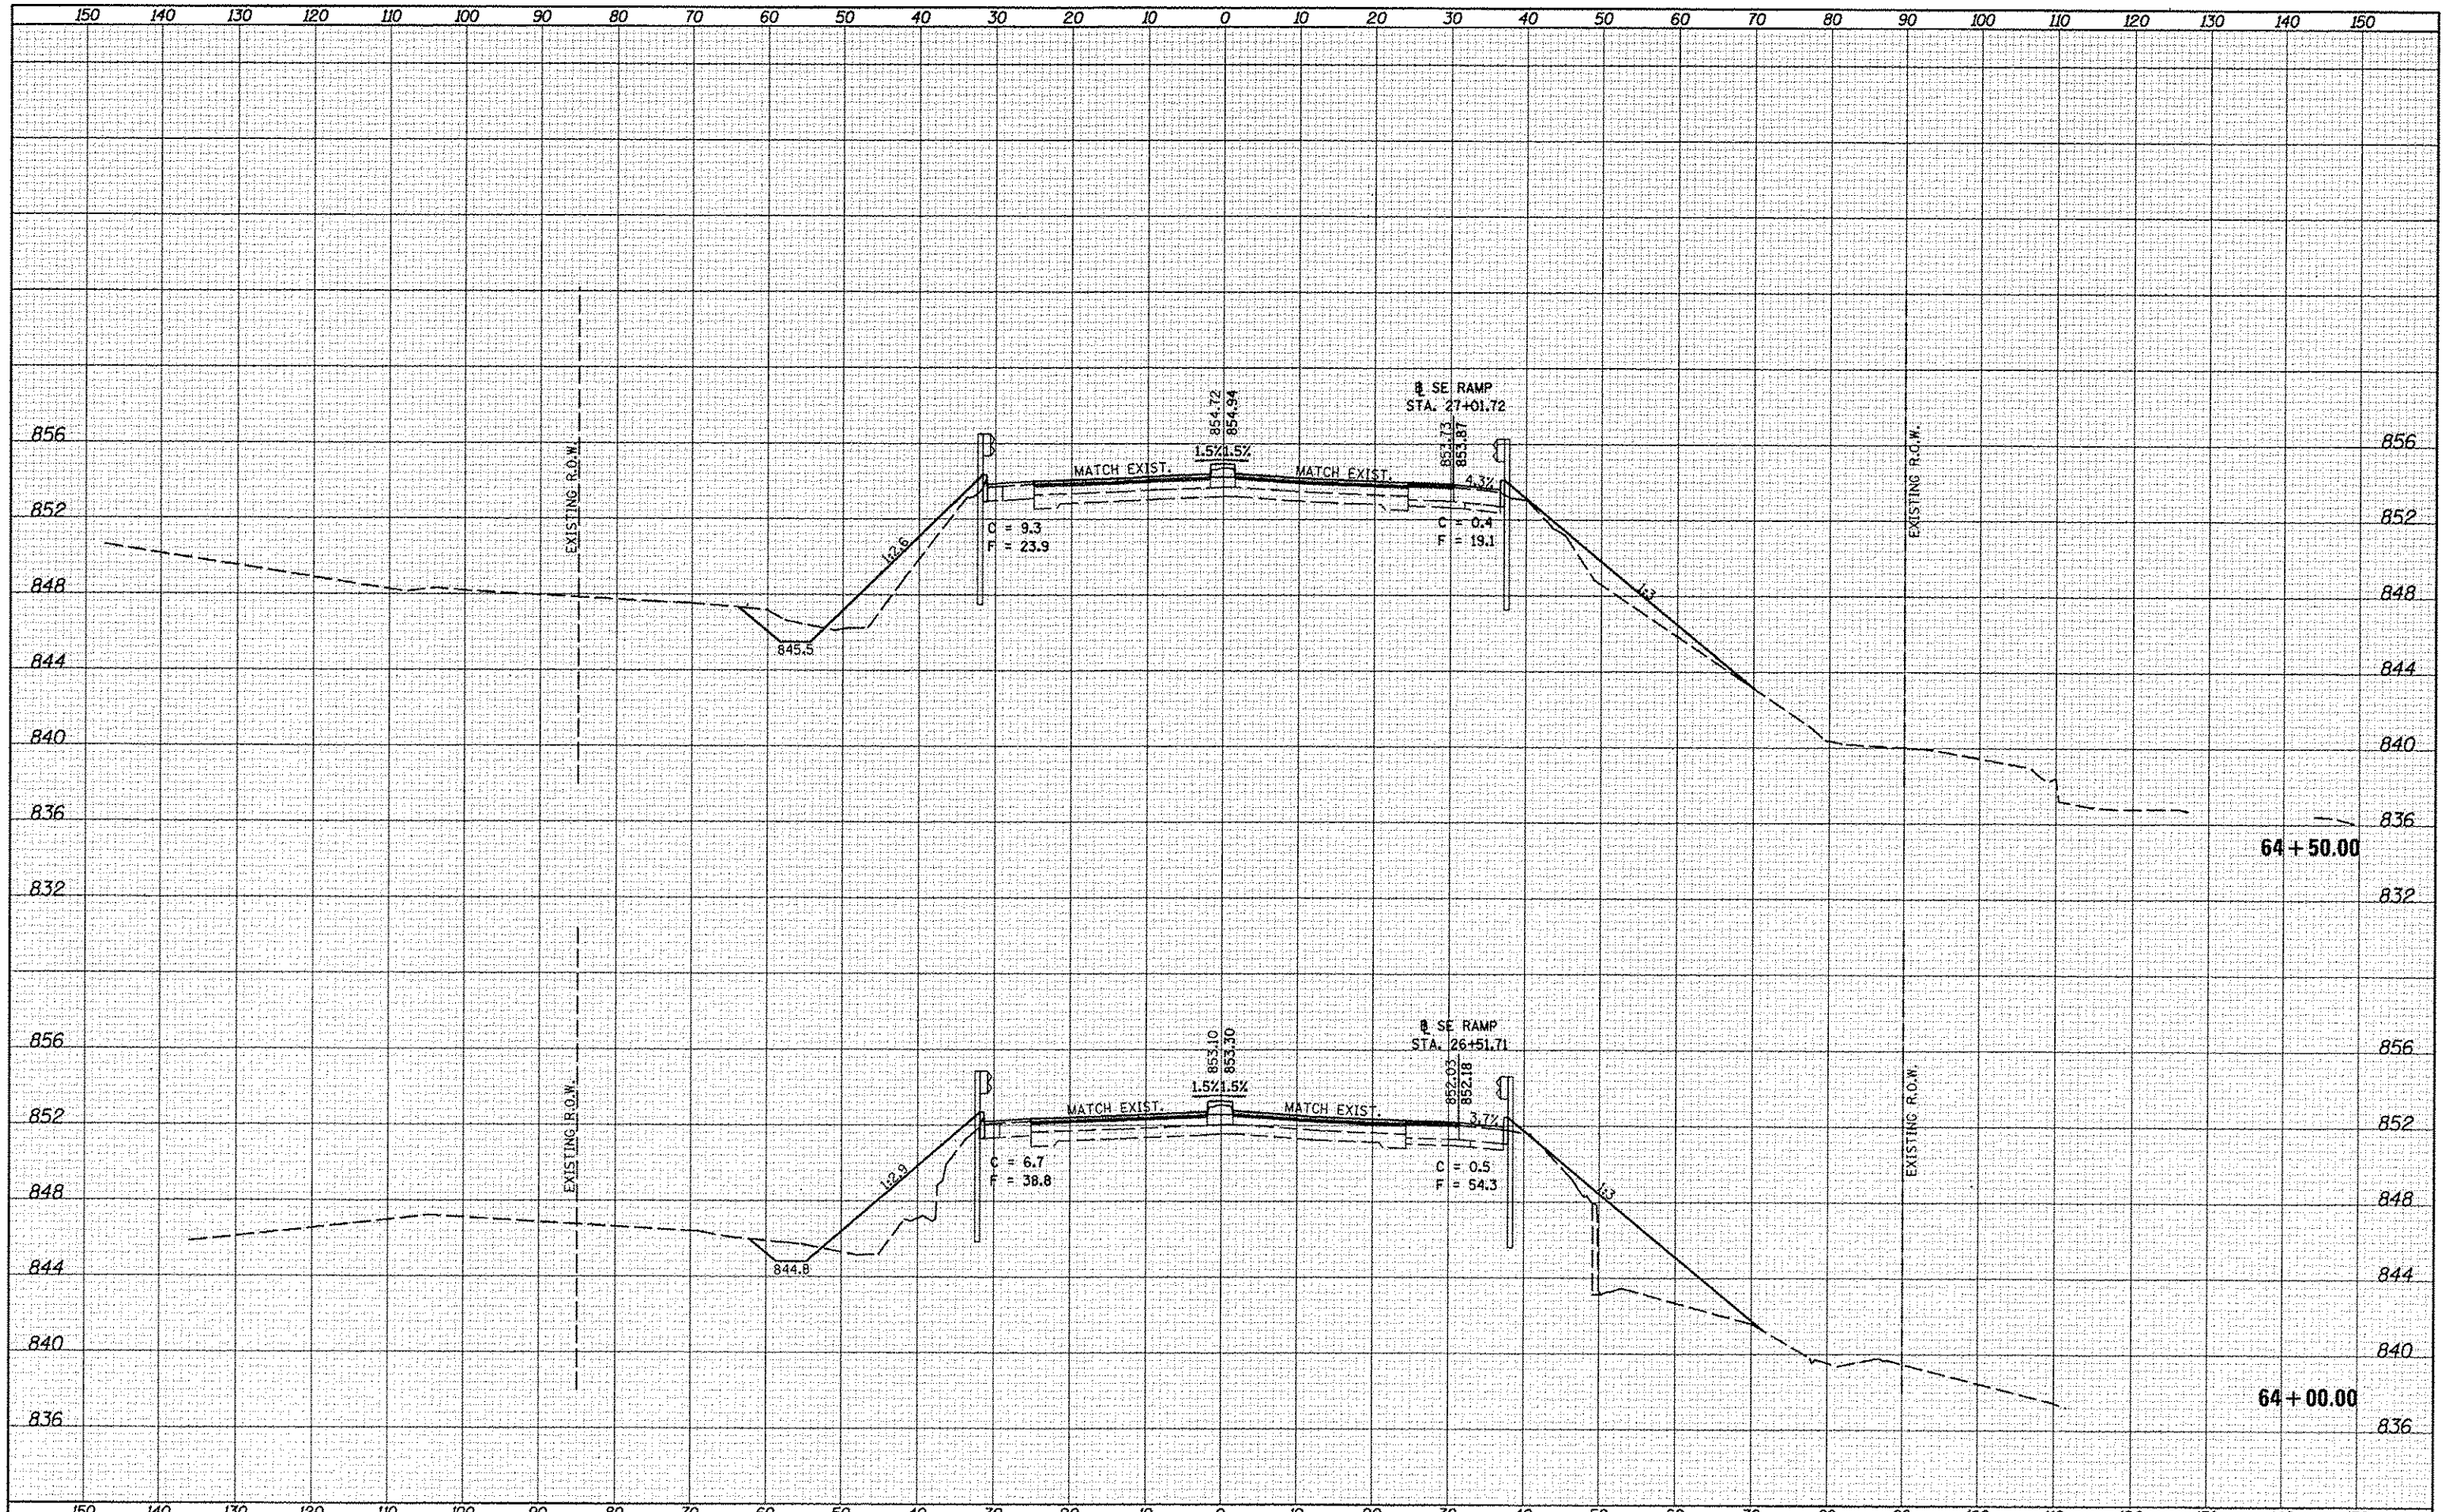


| | | | |
|---|---|---|---|
| FILE NAME = c:\pw_work\pwidot\dodgoms\d0267571\D570838-sht-XS_I55BUS.dgn | USER NAME = dodgoms | DESIGNED - | REVISED - |
| | | DRAWN - | REVISED - |
| | PLOT SCALE = 20.0000 ' / in. | CHECKED - | REVISED - |
| ⊕MODELNAME⊕ | PLOT DATE = 6/11/2014 | DATE - | REVISED - |

**STATE OF ILLINOIS**
**DEPARTMENT OF TRANSPORTATION**

**CROSS SECTION SHEETS**
**FAP 704 (I-55 BUS)**

SCALE: | SHEET 27 OF 58 SHEETS | STA. 64+00.00 TO STA. 64+50.00

| F.A.P. RTE. | SECTION | COUNTY | TOTAL SHEETS | SHEET NO. |
|---|---|---|---|---|
| 704 | (57-7)RS-1 & 1RS-3 | McLean | 273 | 218 |
| | | CONTRACT NO. 70838 | | |
| | | ILLINOIS FED. AID PROJECT | | |