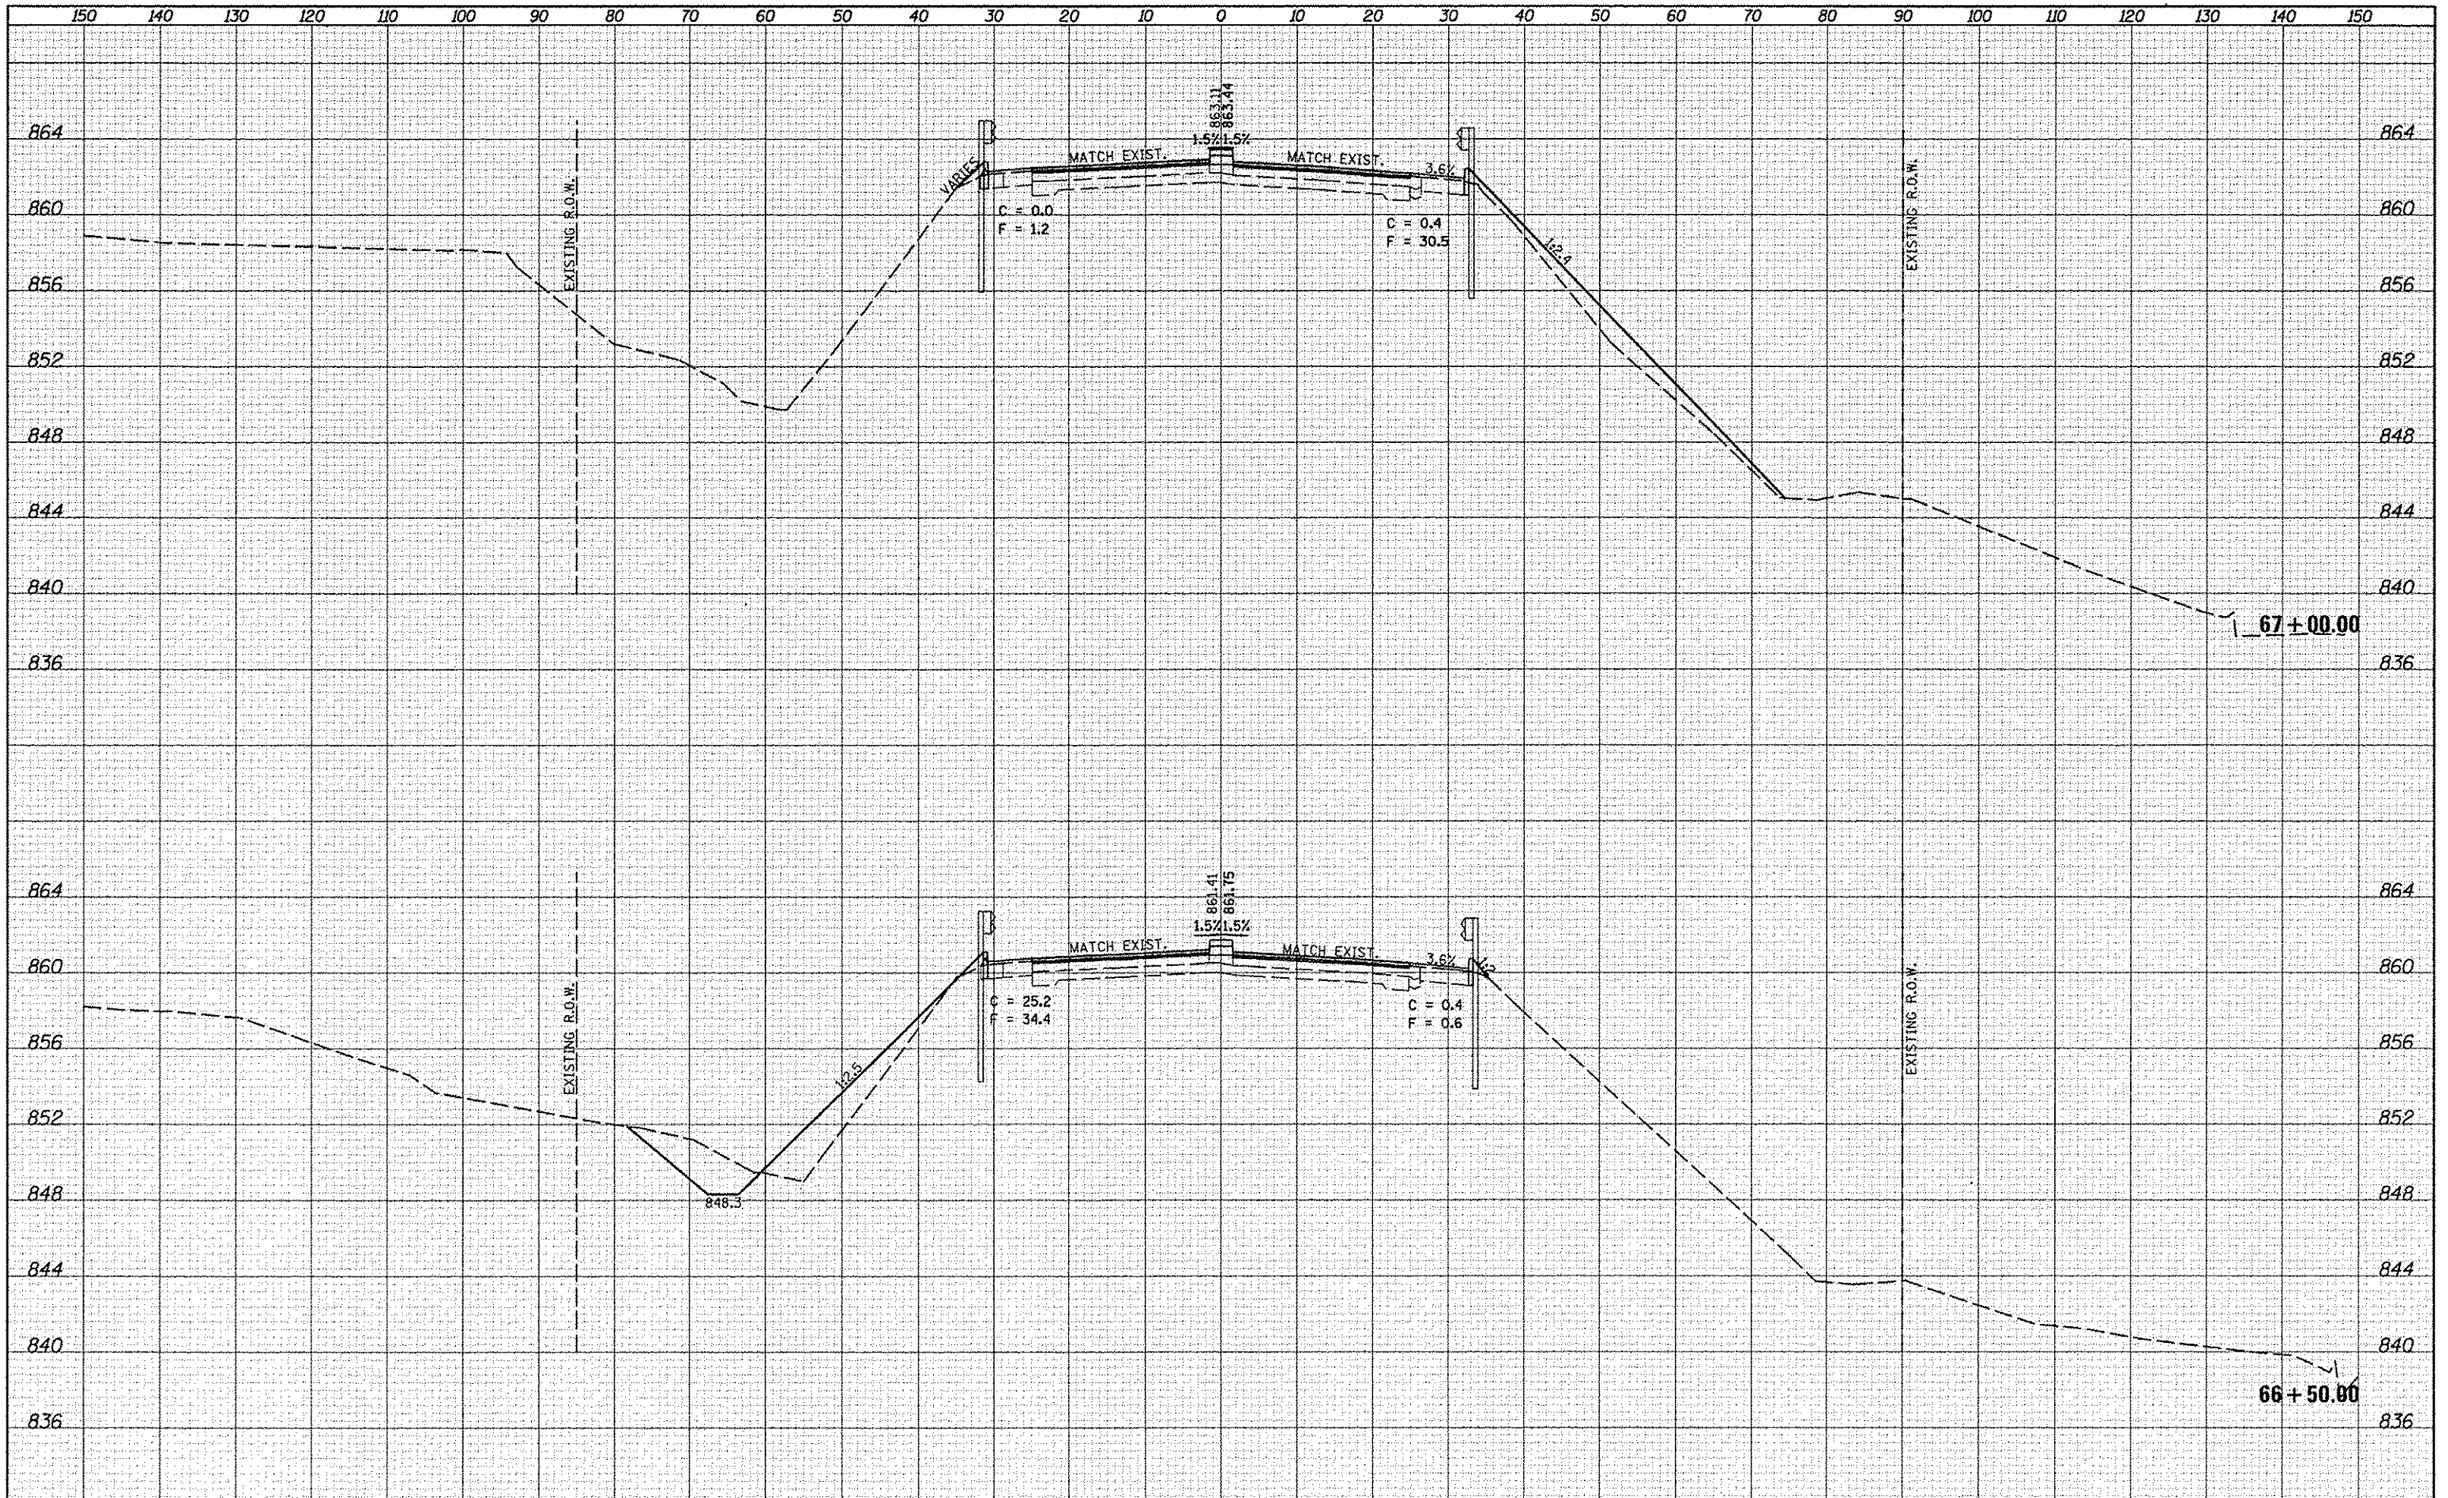


FINAL SURVEY — NOTE BOOK — NO. — SURVEYED — PLOTTED — TEMPLATE — AREAS — AREAS CHECKED — BY — DATE

ORIGINAL SURVEY — NOTE BOOK — NO. — SURVEYED — PLOTTED — TEMPLATE — AREAS — AREAS CHECKED — BY — DATE

| | | | |
|---|---|---|---|
| FILE NAME = c:\pw_work\pwidot\dodgems\d0267571\D570838-sht-XS_I55BUS.dgn | USER NAME = dodgems | DESIGNED - | REVISED - |
| | | DRAWN - | REVISED - |
| | PLOT SCALE = 20.0000 ' / in. | CHECKED - | REVISED - |
| $MODELNAME$ | PLOT DATE = 6/11/2014 | DATE - | REVISED - |

**STATE OF ILLINOIS**
**DEPARTMENT OF TRANSPORTATION**

**CROSS SECTION SHEETS**
**FAP 704 (I-55 BUS)**

SCALE: | SHEET 30 OF 58 SHEETS | STA. 66+50.00 | TO STA. 67+00.00

| F.A.P. RTE. | SECTION | COUNTY | TOTAL SHEETS | SHEET NO. |
|---|---|---|---|---|
| 704 | (57-7)RS-1 & 1RS-3 | McLean | 273 | 221 |

CONTRACT NO. 70838

ILLINOIS FED. AID PROJECT