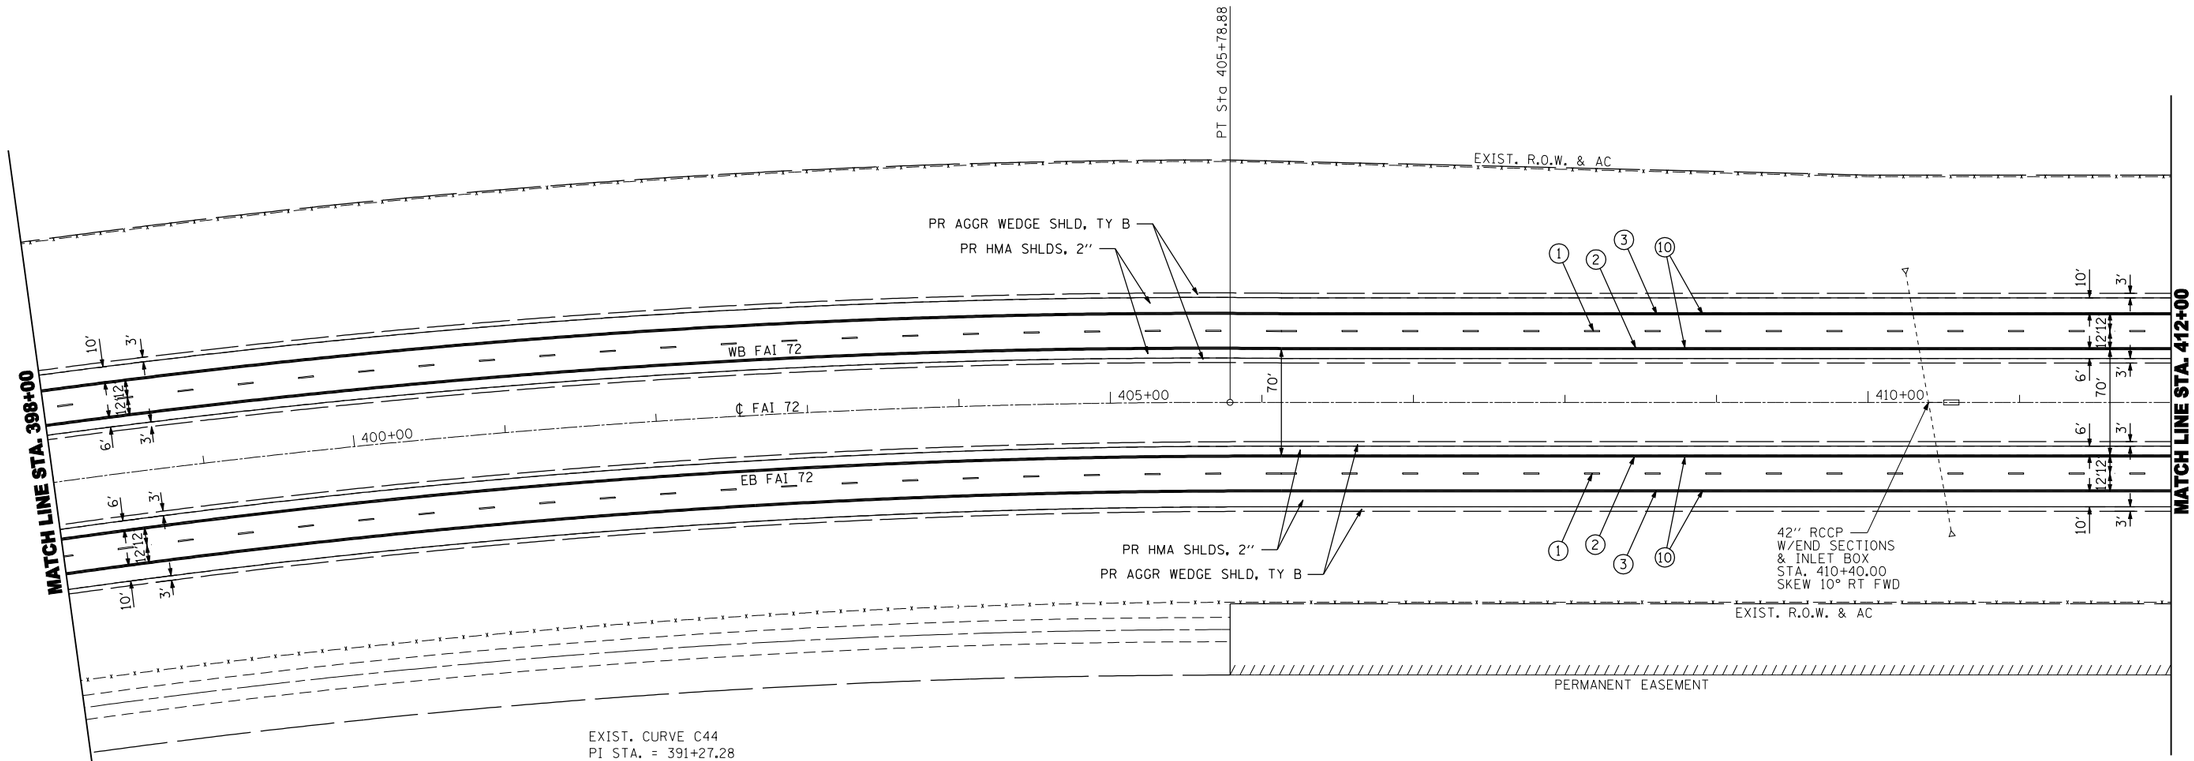

EXIST. CURVE C44
PI STA. = 391+27.28
△ = 29° 43' 00" (RT)
D = 1° 00' 00"
R = 5,729.57'
T = 1,520.06'
L = 2,971.66'
E = 198.21'
e = 4.0%
T.R. = N/A
S.E. RUN = N/A
P.C. STA. = 376+07.22
P.T. STA. = 405+78.88

PAVEMENT MARKING LEGEND

(1) PR PREFORMED PLASTIC PAVEMENT MARKING, TYPE B (INLAID), LINE 5" (30' SKIP, 10' DASH, SOLID WHITE)
(2) PR MODIFIED URETHANE PAVEMENT MARKING, LINE 5" (SOLID YELLOW)
(3) PR MODIFIED URETHANE PAVEMENT MARKING, LINE 5" (SOLID WHITE)
(4) PR MODIFIED URETHANE PAVEMENT MARKING, LINE 6" (SOLID WHITE)
(5) PR MODIFIED URETHANE PAVEMENT MARKING, LINE 5" (6' SKIP, 2' DASH)
(6) PR MODIFIED URETHANE PAVEMENT MARKING, LINE 8" (SOLID WHITE)
(7) PR MODIFIED URETHANE PAVEMENT MARKING, LINE 12" (SOLID WHITE)
(8) PR PREFORMED PLASTIC PAVEMENT MARKING, TYPE B (INLAID), LINE 24" (SOLID WHITE)
(9) PR PREFORMED PLASTIC PAVEMENT MARKING, TYPE B (INLAID), LETTERS & SYMBOLS (SOLID WHITE)
(10) PR GROOVING FOR RECESSED PAVEMENT MARKING 6"
◁ PR RAISED REFLECTIVE PAVEMENT MARKER, WHITE (SEE STANDARD 781001-03)
◀ PR RAISED REFLECTIVE PAVEMENT MARKER, AMBER (SEE STANDARD 781001-03)
⊩ PR DELINEATOR, TWO REFLECTORS (SEE STANDARD 635001-01)
⊢ PR DELINEATOR, SINGLE REFLECTOR (SEE STANDARD 635001-01)

0' 50' 100'

design firm no. 184001036
whks engineers + planners + land surveyors

USER NAME = gjameson	DESIGNED -	REVISED
FILE NAME = D672B54 pln sht 33.dgn	CHECKED -	REVISED
PLOT SCALE = 100.0000 ' / IN.	DRAWN -	REVISED
PLOT DATE = 8/25/2014	CHECKED -	REVISED

STATE OF ILLINOIS
DEPARTMENT OF TRANSPORTATION

PLAN SHEET

SCALE: 1" = 50' | SHEET NO. 33 OF 62 SHEETS | STA. 398+00.00 TO STA. 412+00.00

F.A.I. RTE.	SECTION	COUNTY	TOTAL SHEETS	SHEET NO.
72	*	SANGAMON	163	63
*(84-9-2&3)RS-2&MISC STRUC REP		CONTRACT NO. 72B54		
ILLINOIS	FED. AID PROJECT			