Note:
All edges shall have 3/4" chamfers unless otherwise noted.

ROUTE NO	SECTION	COUNTY	TOTAL SHEETS	SHEET NO
F.A.-408	84-9-2 HB-5	SANGAMON	35	15
F.A.P. ROAD DIST NO	ILLINOIS	PROJECT		

Sheet No. 7 of 18 Sheets

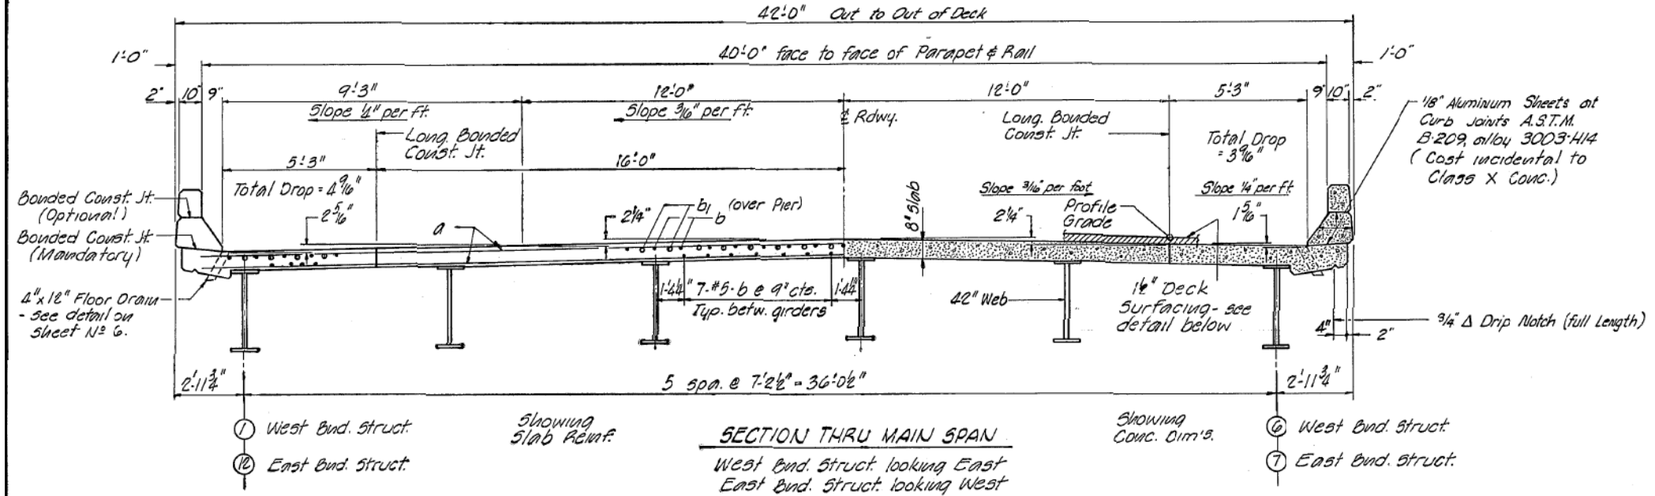

SECTION THRU MAIN SPAN

West Bnd. Struct. looking East
East Bnd. Struct. looking West

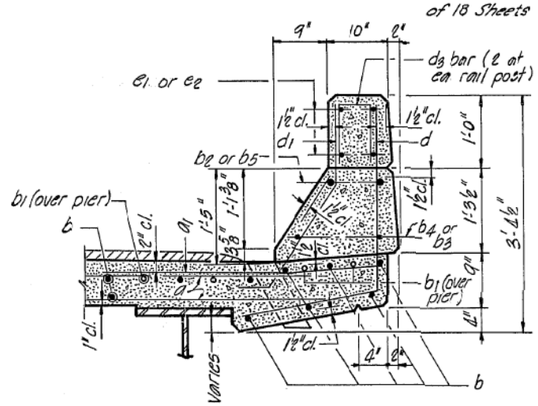

DETAIL OF CURB REINF. MAIN SPAN

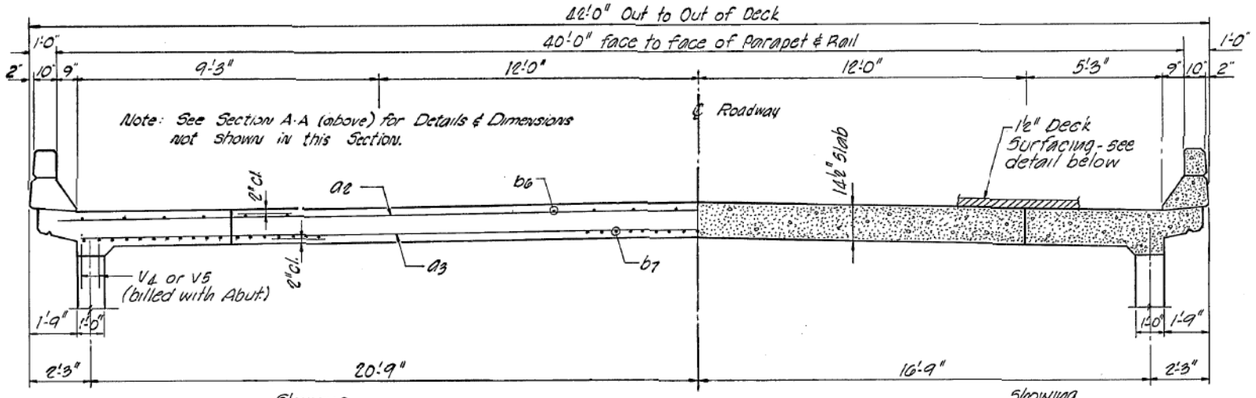

SECTION THRU APPROACH SPAN

West Bnd. Structure looking East
East Bnd. Structure looking West

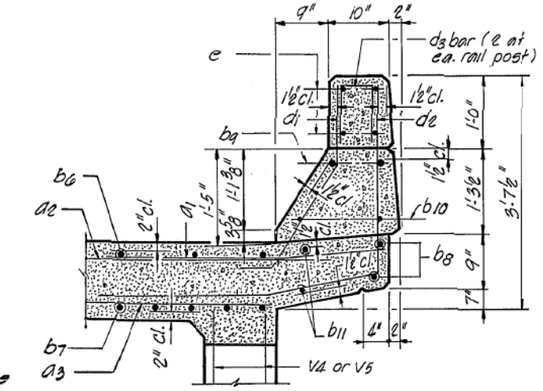

DETAIL OF CURB REINF APPROACH SPAN

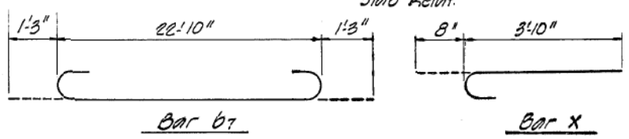

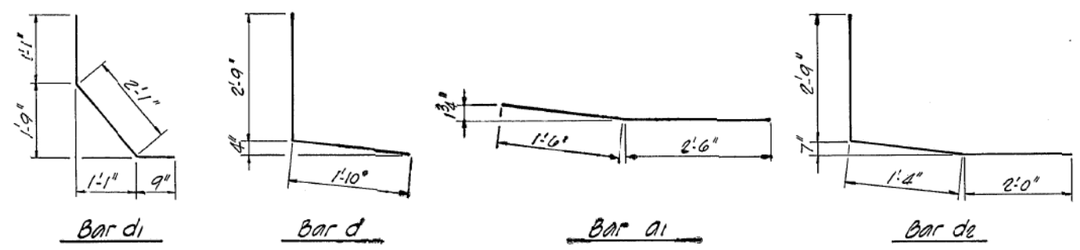

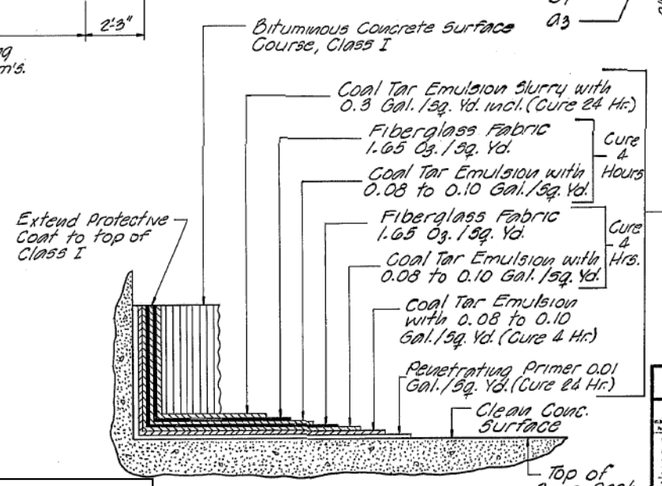

DECK SURFACING
with Coal Tar Interlayer Protective Coat

To be paid for as: Coal Tar Interlayer Protective Coat (See Special Provisions)

FOR INFORMATION ONLY

CONCRETE DECK

REVISIONS		
NO.	DATE	INITIALS

DRAWN BY DATE: RES 6-72
CHECKED BY DATE: GSH 7-72
BOOK NUMBER:

F.A. 408 OVER ILL. RT. 54
F.A. 408 SECTION 84-9-2HB-5 PROJ.
STA. 1370+00.78 (F.A. 408) SANGAMON CO.

HOMER L. CHASTAIN & ASSOCIATES
CONSULTING ENGINEERS
DECATUR, ILLINOIS

PROJECT NO: 2385-2
SHEET NO: 15

design firm no. 184001036
whks engineers • planners • land surveyors

USER NAME = dheberling	DESIGNED - CEH	REVISED
FILE NAME = 0840148-0149-72B54 (Deck Slab Repairs).dgn	DETAILED - BRD	REVISED
PLOT SCALE = 0:2.00 '/ in.	DRAWN - DLH	REVISED
PLOT DATE = 8/25/2014	CHECKED - CEH	REVISED

STATE OF ILLINOIS
DEPARTMENT OF TRANSPORTATION

EXISTING PLANS
STRUCTURE NO. 084-0148(W.B.) & 0149(E.B.)
SHEET NO. 5 OF 6 SHEETS

F.A.I. RTE.	SECTION	COUNTY	TOTAL SHEETS	SHEET NO.
72	•	SANGAMON	163	125
		CONTRACT NO. 72B54		
	ILLINOIS FED. AID PROJECT			

• (84-9-2&3)RS-2&MISC STRUC REP