ESCA CONSULTANTS, INC.

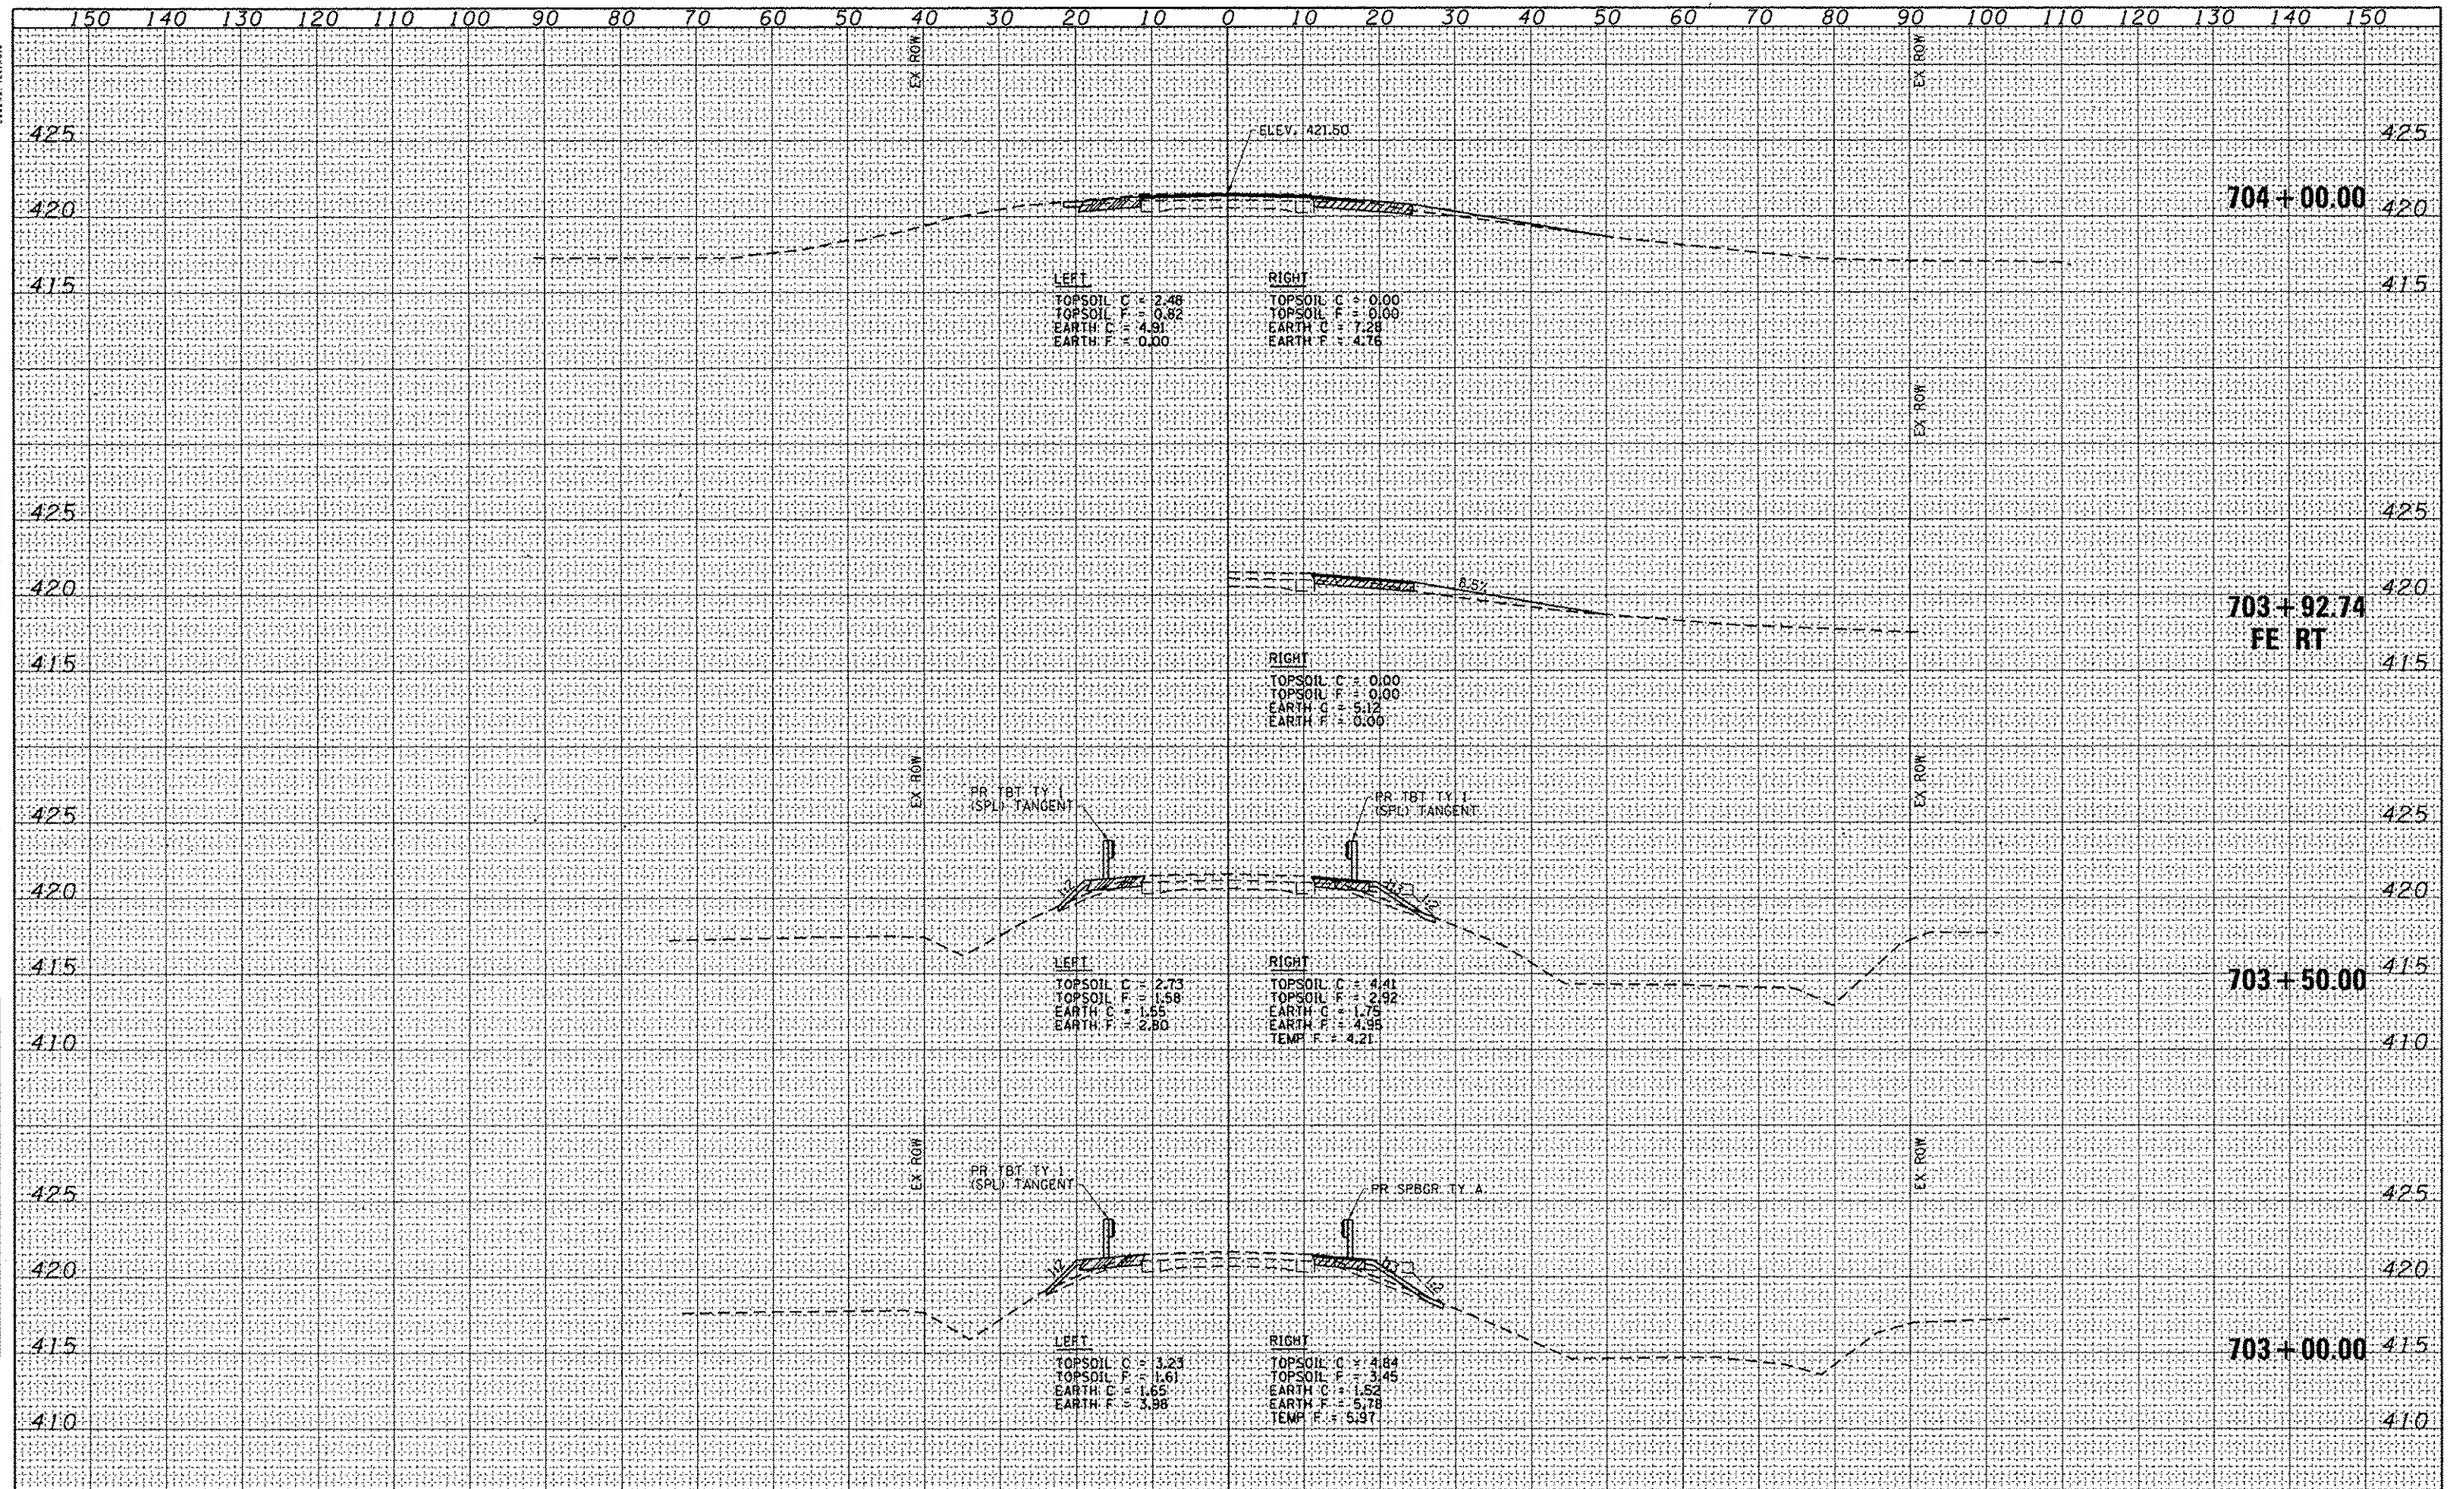

FINAL SURVEY	BY	DATE
NOTE BOOK		
SURVEYED		
PLOTTED		
TEMPLATE		
AREAS		
AREAS CHECKED		
NO.		

ORIGINAL SURVEY	BY	DATE
NOTE BOOK		
SURVEYED		
PLOTTED		
TEMPLATE		
AREAS		
AREAS CHECKED		
NO.		

FILE NAME =	USER NAME = staffanmk	DESIGNED - DAJ	REVISED -
		DRAWN - RJT/HAS	REVISED -
	PLOT SCALE = 20.0000 ' / in.	CHECKED - ELH	REVISED -
SCALES: (HORIZ) 1"=10' (VERT) 1"=5'	PLOT DATE = 6/2/2014 1:35:21 PM	DATE - 06/11	REVISED -

STATE OF ILLINOIS
DEPARTMENT OF TRANSPORTATION

FAP 781 (IL 33) CROSS SECTIONS

SCALE: AS SHOWN | SHEET NO. 2 OF 6 SHEETS | STA. 703+00 TO STA. 704+00

F.A.P. RTE.	SECTION	COUNTY	TOTAL SHEETS	SHEET NO.
781	109B-1	LAWRENCE	34	30

CONTRACT NO. 74105

FED. ROAD DIST. NO. | ILLINOIS | FED. AID PROJECT