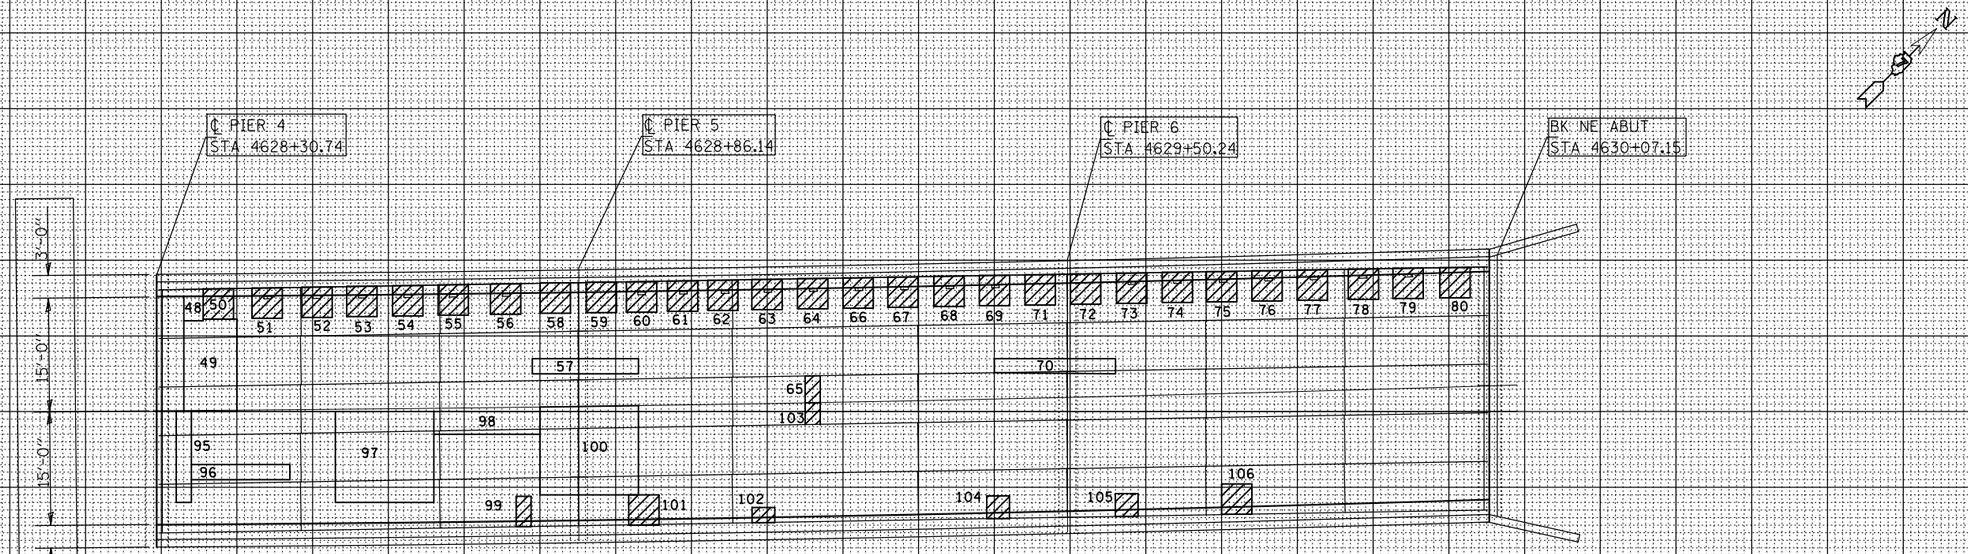

DECK DRAIN TO BE REPLACED QUANTITY = 22.0 EACH THIS SHEET

PATCH NO.	SIZE	DECK SLAB REPAIR (PART DEPTH) SQ FT	DECK SLAB REPAIR (FD TY 1) SQ FT	DECK SLAB REPAIR (FD TY 2) SQ FT	
91	3.0 x 3.0			9.0	
92	2.0 x 2.0	4.0			
93	2.0 x 2.0	4.0			
94	12.0 x 5.0	60.0			
95	12.0 x 2.0	24.0			
96	2.0 x 13.0	26.0			
97	12.0 x 13.0	156.0			
98	3.0 x 14.0	42.0			
99	2.0 x 4.0			8.0	
100	12.0 x 13.0	156.0			
101	4.0 x 4.0			16.0	
102	2.0 x 3.0			6.0	
103	3.0 x 2.0			6.0	
104	3.0 x 3.0			9.0	
105	3.0 x 3.0			9.0	
106	4.0 x 4.0			16.0	
	TOTAL	1102	0	1265	0

PATCH NO.	SIZE	DECK SLAB REPAIR (PART DEPTH) SQ FT	DECK SLAB REPAIR (FD TY 1) SQ FT	DECK SLAB REPAIR (FD TY 2) SQ FT	
	PARTIAL DEPTH				
	1102 / 9 = 122.4				
	USE 122 SQ YD				
	FULL DEPTH, TYPE 1				
	0 / 9 = 0.0				
	USE 0 SQ YD				
	FULL DEPTH, TYPE 2				
	1265 / 9 = 140.6				
	USE 141 SQ YD				
	BRIDGE SIDEWALK REPAIR				
	USE 0 SQ FT				

PATCH NO.	SIZE	DECK SLAB REPAIR (PART DEPTH) SQ FT	DECK SLAB REPAIR (FD TY 1) SQ FT	DECK SLAB REPAIR (FD TY 2) SQ FT	

PATCH NO.	SIZE	DECK SLAB REPAIR (PART DEPTH) SQ FT	DECK SLAB REPAIR (FD TY 1) SQ FT	DECK SLAB REPAIR (FD TY 2) SQ FT	

PATCH NO.	SIZE	DECK SLAB REPAIR (PART DEPTH) SQ FT	DECK SLAB REPAIR (FD TY 1) SQ FT	DECK SLAB REPAIR (FD TY 2) SQ FT	

THE LOCATIONS AND SIZES SHOWN GRAPHICALLY ABOVE ARE APPROXIMATE. SEE THIS TABLE FOR ACTUAL SIZES.

PATCHING LEGEND
(FOR INFORMATION ONLY)

PARTIAL DEPTH

FULL DEPTH

DATE OF SURVEY: 7-29-14
SURVEY BY: DFZ
METHOD OF SURVEY: VISUAL

BRIDGE DECK PATCHING
EFFINGHAM COUNTY
FAI ROUTE 57 NBL OVER
LITTLE WABASH RIVER
0.5 MILES SOUTH OF
WATSON INTERCHANGE

SN 025-0071

071

FILE NAME = $FILEL$	USER NAME = $USER$	DESIGNED - DFZ	REVISED -
		DRAWN - DFZ	REVISED -
	PLOT SCALE = $SCALE$	CHECKED - MEA	REVISED -
	PLOT DATE = $DATE$	DATE - 8/6/2014	REVISED -

STATE OF ILLINOIS
DEPARTMENT OF TRANSPORTATION

DECK SLAB REPAIR
SN 025-0071 (NB)

SCALE: | SHEET NO. 4 OF 22 SHEETS | STA. | TO STA.

F.A. RTE.	SECTION	COUNTY	TOTAL SHEETS	SHEET NO.
57	(25-6, 7)RS-2	EFFINGHAM	63	32
		CONTRACT NO. 74638		

FED. ROAD DIST. NO. | ILLINOIS | FED. AID PROJECT