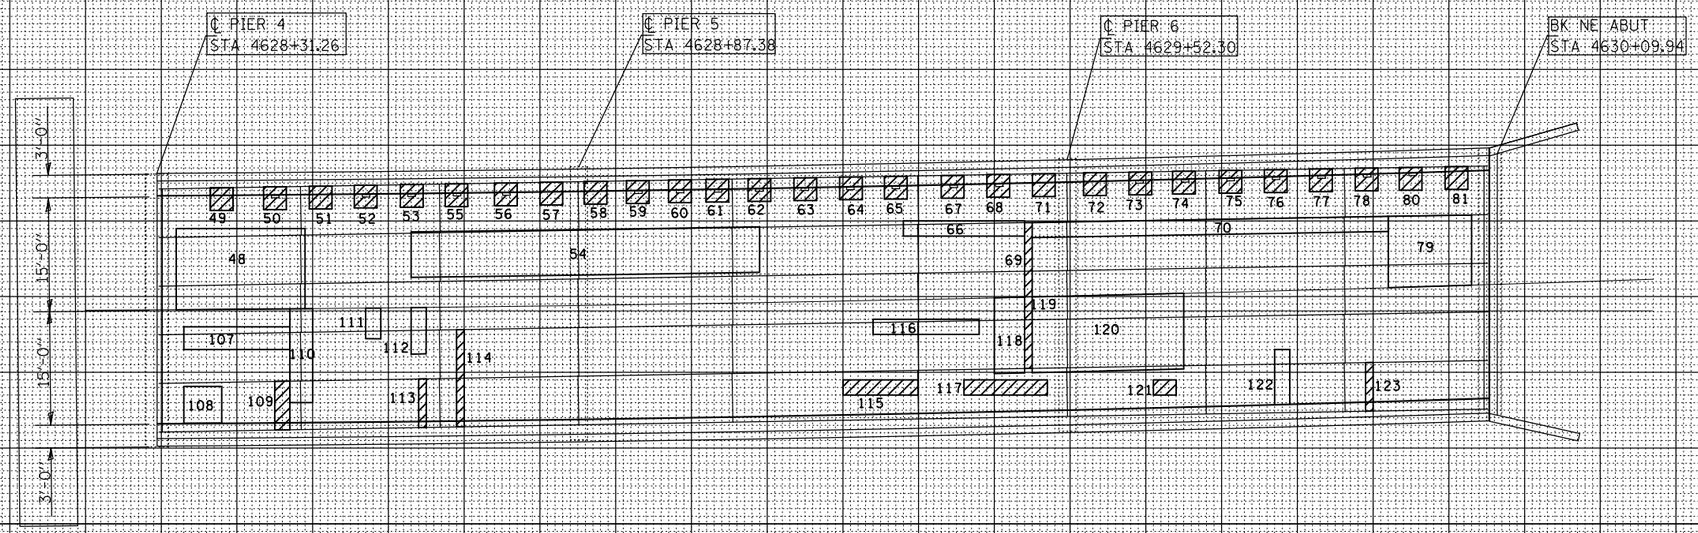

DECK DRAIN TO BE REPLACED QUANTITY = 21.0 EACH THIS SHEET

PATCH NO.	SIZE	DECK SLAB REPAIR (PART DEPTH) SQ FT	DECK SLAB REPAIR (FD TY 1) SQ FT	DECK SLAB REPAIR (FD TY 2) SQ FT	
91	4.0 x 3.0	12.0			
92	2.0 x 7.0	14.0			
93	3.0 x 5.0			15.0	
94	7.0 x 1.0			7.0	
95	3.0 x 3.0			9.0	
96	3.0 x 2.0			6.0	
97	12.0 x 3.0	36.0			
98	2.0 x 5.0			10.0	
99	2.0 x 3.0			6.0	
100	2.0 x 16.0			32.0	
101	4.0 x 4.0	16.0			
102	2.0 x 4.0	8.0			
103	2.0 x 3.0			6.0	
104	2.0 x 9.0			18.0	
105	2.0 x 10.0			20.0	
106	2.0 x 5.0	10.0			
107	3.0 x 14.0	42.0			
108	5.0 x 5.0	25.0			

PATCH NO.	SIZE	DECK SLAB REPAIR (PART DEPTH) SQ FT	DECK SLAB REPAIR (FD TY 1) SQ FT	DECK SLAB REPAIR (FD TY 2) SQ FT	
109	2.0 x 7.0			14.0	
110	11.0 x 3.0	33.0			
111	4.0 x 2.0	8.0			
112	6.0 x 2.0	12.0			
113	7.0 x 1.0			7.0	
114	13.0 x 1.0			13.0	
115	2.0 x 10.0			20.0	
116	2.0 x 14.0	28.0		0.0	
117	2.0 x 11.0			22.0	
118	10.0 x 4.0	40.0			
119	9.0 x 2.0			18.0	
120	10.0 x 20.0	200.0			
121	2.0 x 3.0			6.0	
122	7.0 x 2.0	14.0			
123	7.0 x 1.0			7.0	
	TOTAL	3240	0	1339	

PATCH NO.	SIZE	DECK SLAB REPAIR (PART DEPTH) SQ FT	DECK SLAB REPAIR (FD TY 1) SQ FT	DECK SLAB REPAIR (FD TY 2) SQ FT	
	PARTIAL DEPTH				
	3240 / 9 =	360.0			
	USE	360	SQ YD		
	FULL DEPTH, TYPE 1				
	0 / 9 =	0.0			
	USE	0	SQ YD		
	FULL DEPTH, TYPE 2				
	1339 / 9 =	148.8			
	USE	149	SQ YD		

PATCH NO.	SIZE	DECK SLAB REPAIR (PART DEPTH) SQ FT	DECK SLAB REPAIR (FD TY 1) SQ FT	DECK SLAB REPAIR (FD TY 2) SQ FT	

PATCH NO.	SIZE	DECK SLAB REPAIR (PART DEPTH) SQ FT	DECK SLAB REPAIR (FD TY 1) SQ FT	DECK SLAB REPAIR (FD TY 2) SQ FT	

THE LOCATIONS AND SIZES SHOWN GRAPHICALLY ABOVE ARE APPROXIMATE. SEE THIS TABLE FOR ACTUAL SIZES.

PATCHING LEGEND
(FOR INFORMATION ONLY)

PARTIAL DEPTH

FULL DEPTH

DATE OF SURVEY: 7-29-14
SURVEY BY: DFZ
METHOD OF SURVEY: VISUAL

BRIDGE DECK PATCHING
EFFINGHAM COUNTY
FAI ROUTE 57 SBL OVER
LITTLE WABASH RIVER
0.5 MILES SOUTH OF
WATSON INTERCHANGE

SN 025-0072

072

FILE NAME = $FILEL$	USER NAME = $USER$	DESIGNED - DFZ	REVISED -
		DRAWN - DFZ	REVISED -
	PLOT SCALE = $SCALE$	CHECKED - MEA	REVISED -
	PLOT DATE = $DATE$	DATE - 8/8/2014	REVISED -

STATE OF ILLINOIS
DEPARTMENT OF TRANSPORTATION

DECK SLAB REPAIR
SN 025-0072 (SB)

SCALE: | SHEET NO. 7 OF 22 SHEETS | STA. | TO STA.

F.A. RTE.	SECTION	COUNTY	TOTAL SHEETS	SHEET NO.
57	(25-6, 7)RS-2	EFFINGHAM	63	35

CONTRACT NO. 74638

FED. ROAD DIST. NO. | ILLINOIS | FED. AID PROJECT