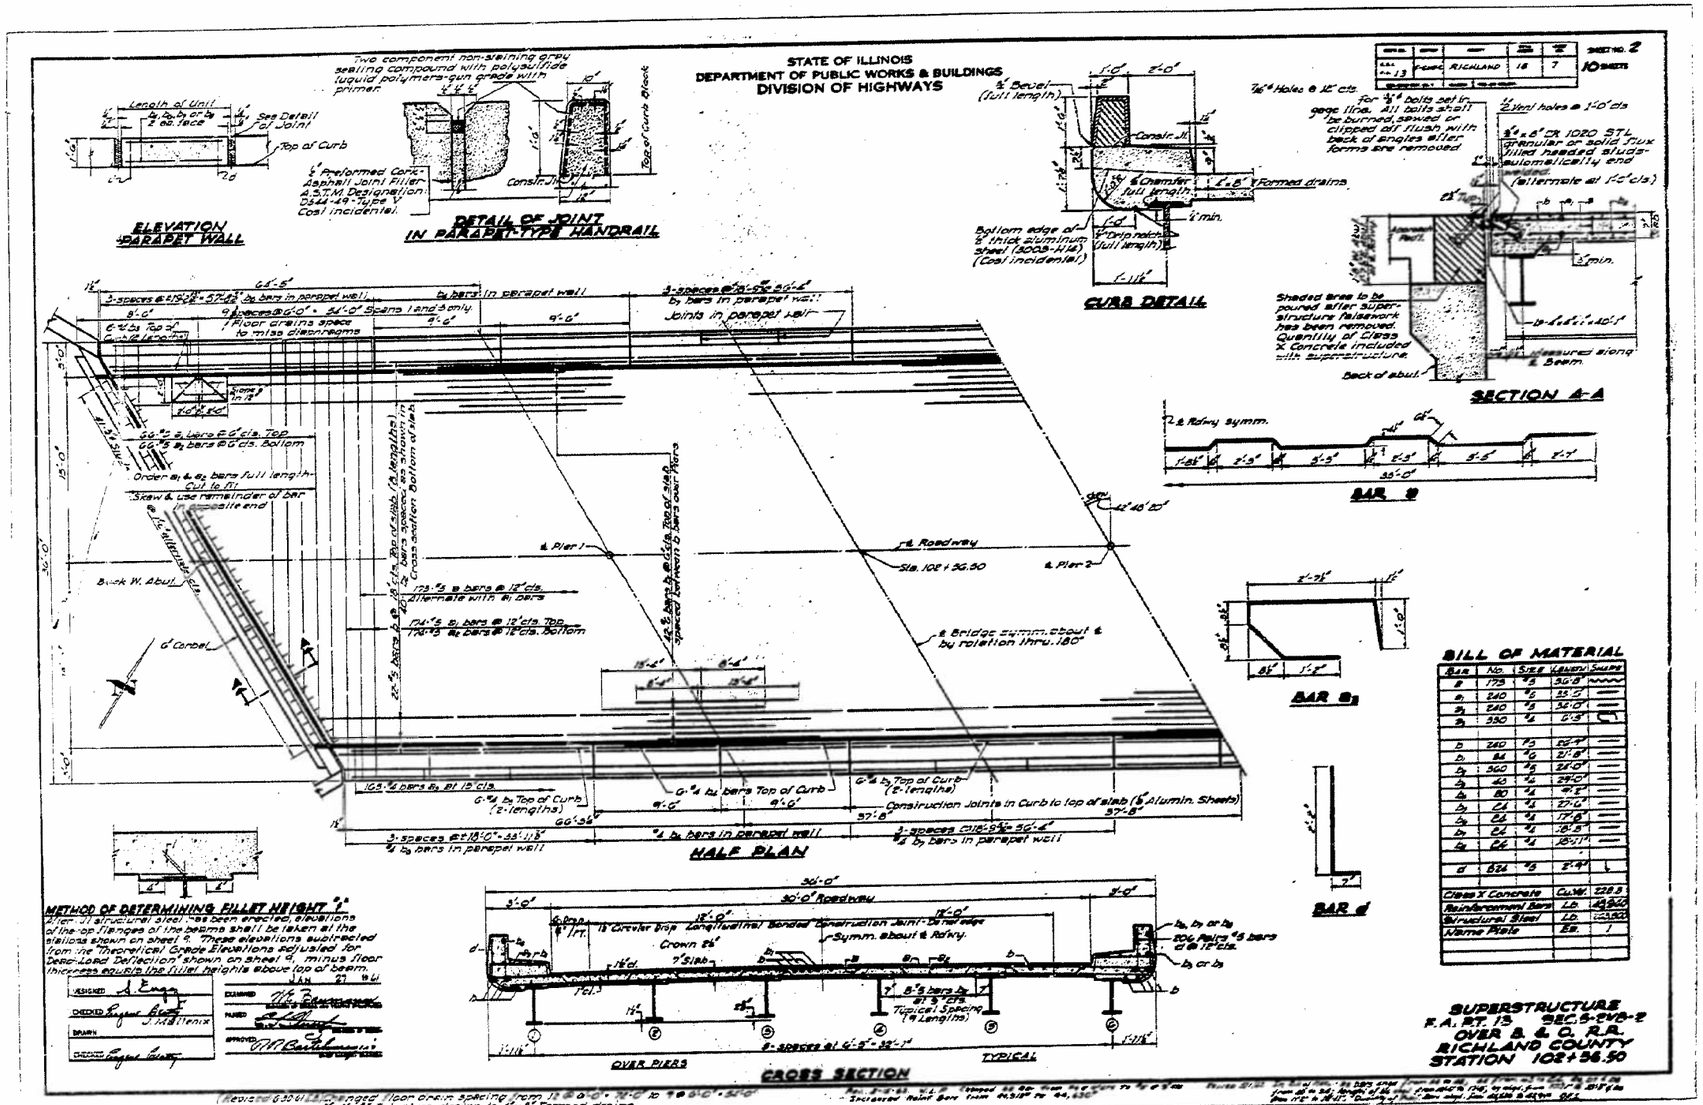

FILE NAME = c:\pw_work\pwidot\steffenmk\d0403552\D774698-sht-plan.dgn	USER NAME = steffenmk	DESIGNED -	REVISED -	STATE OF ILLINOIS DEPARTMENT OF TRANSPORTATION	PLAN STRUCTURE 080-0005	F.A. RTE.	SECTION	COUNTY	TOTAL SHEETS / SHEET NO.
		DRAWN -	REVISED -			•	D7 BRIDGE PAINTING 2015-2	••	15 / 6
	PLOT SCALE = 100.0000 ' / in.	CHECKED -	REVISED -					CONTRACT NO. 74698	
Default	PLOT DATE = 8/12/2014	DATE -	REVISED -		SCALE: N/A SHEET 2 OF 10 SHEETS STA. TO STA.		ILLINOIS FED. AID PROJECT		

• F.A.P. RTE. 327 & F.A.S. RTE. 1720
•• RICHLAND & CLAY