FINAL SURVEY		BY	DATE
	SURVEYED		
	PLOTTED		
NOTE BOOK	TEMPLATE		
	AREAS		
NO.	AREAS CHECKED		

ORIGINAL SURVEY		BY	DATE
	SURVEYED		
	PLOTTED		
NOTE BOOK	TEMPLATE		
	AREAS		
NO.	AREAS CHECKED		

FILE NAME = S:\Projects\405-0028-VHY IL 3 Grafton\dgn\CADD\Sheets\0876789-sht-culvxs.dgn

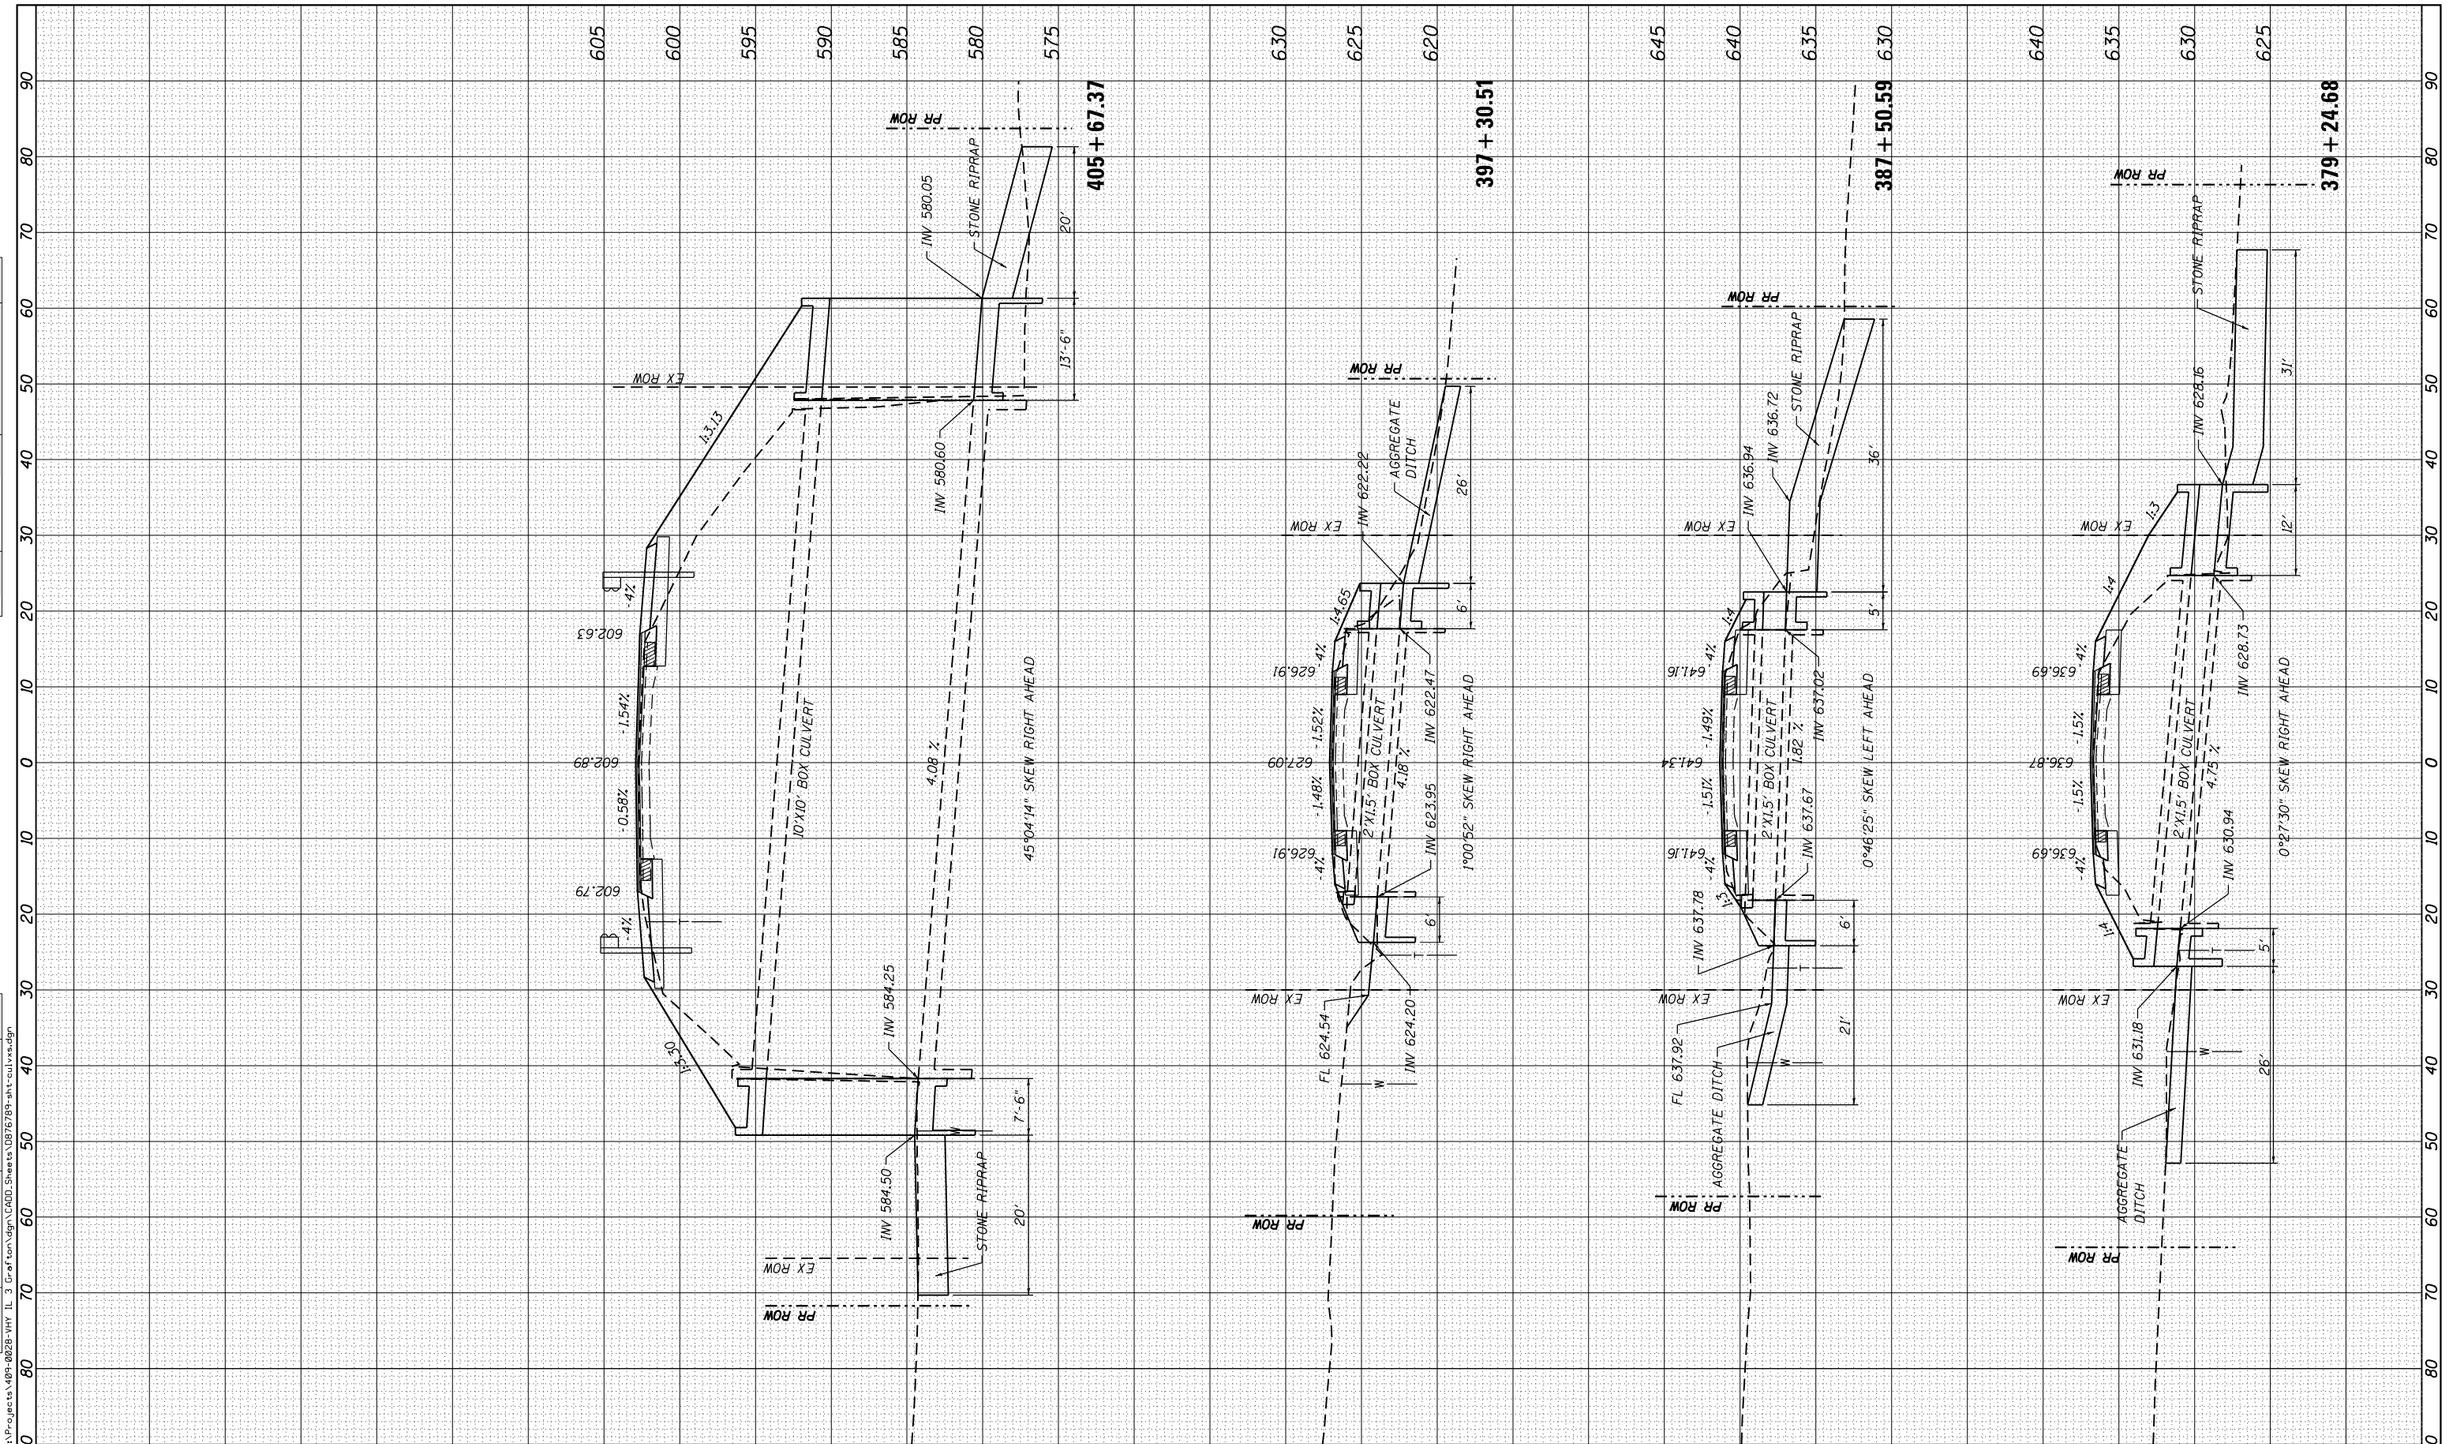

USER NAME = ljackson	DESIGNED - ACM	REVISED -	
MODEL NAME = Default	DRAWN - EDW	REVISED -	
PLOT SCALE = 20.0000 ' / in.	CHECKED - LWJ	REVISED -	
PLOT DATE = 8/22/2014	DATE - 8-11-14	REVISED -	

LOCHMUELLER GROUP
1928 S/A Bradley R. Smith Drive
Troy, IL 62294
PHONE: 618.667.1400

STATE OF ILLINOIS
DEPARTMENT OF TRANSPORTATION

CULVERT SECTIONS
FAS ROUTE 752 (IL ROUTE 3) AND SIDE ROADS

SCALE: | SHEET 6 OF 7 SHEETS | STA. 379+24.68 TO STA. 405+67.37

F.A. RTE.	SECTION	COUNTY	TOTAL SHEETS	SHEET NO.
•	101 2RS-1	JERSEY	438	199
• 749/752		CONTRACT NO. 76789		
	ILLINOIS FED. AID PROJECT			