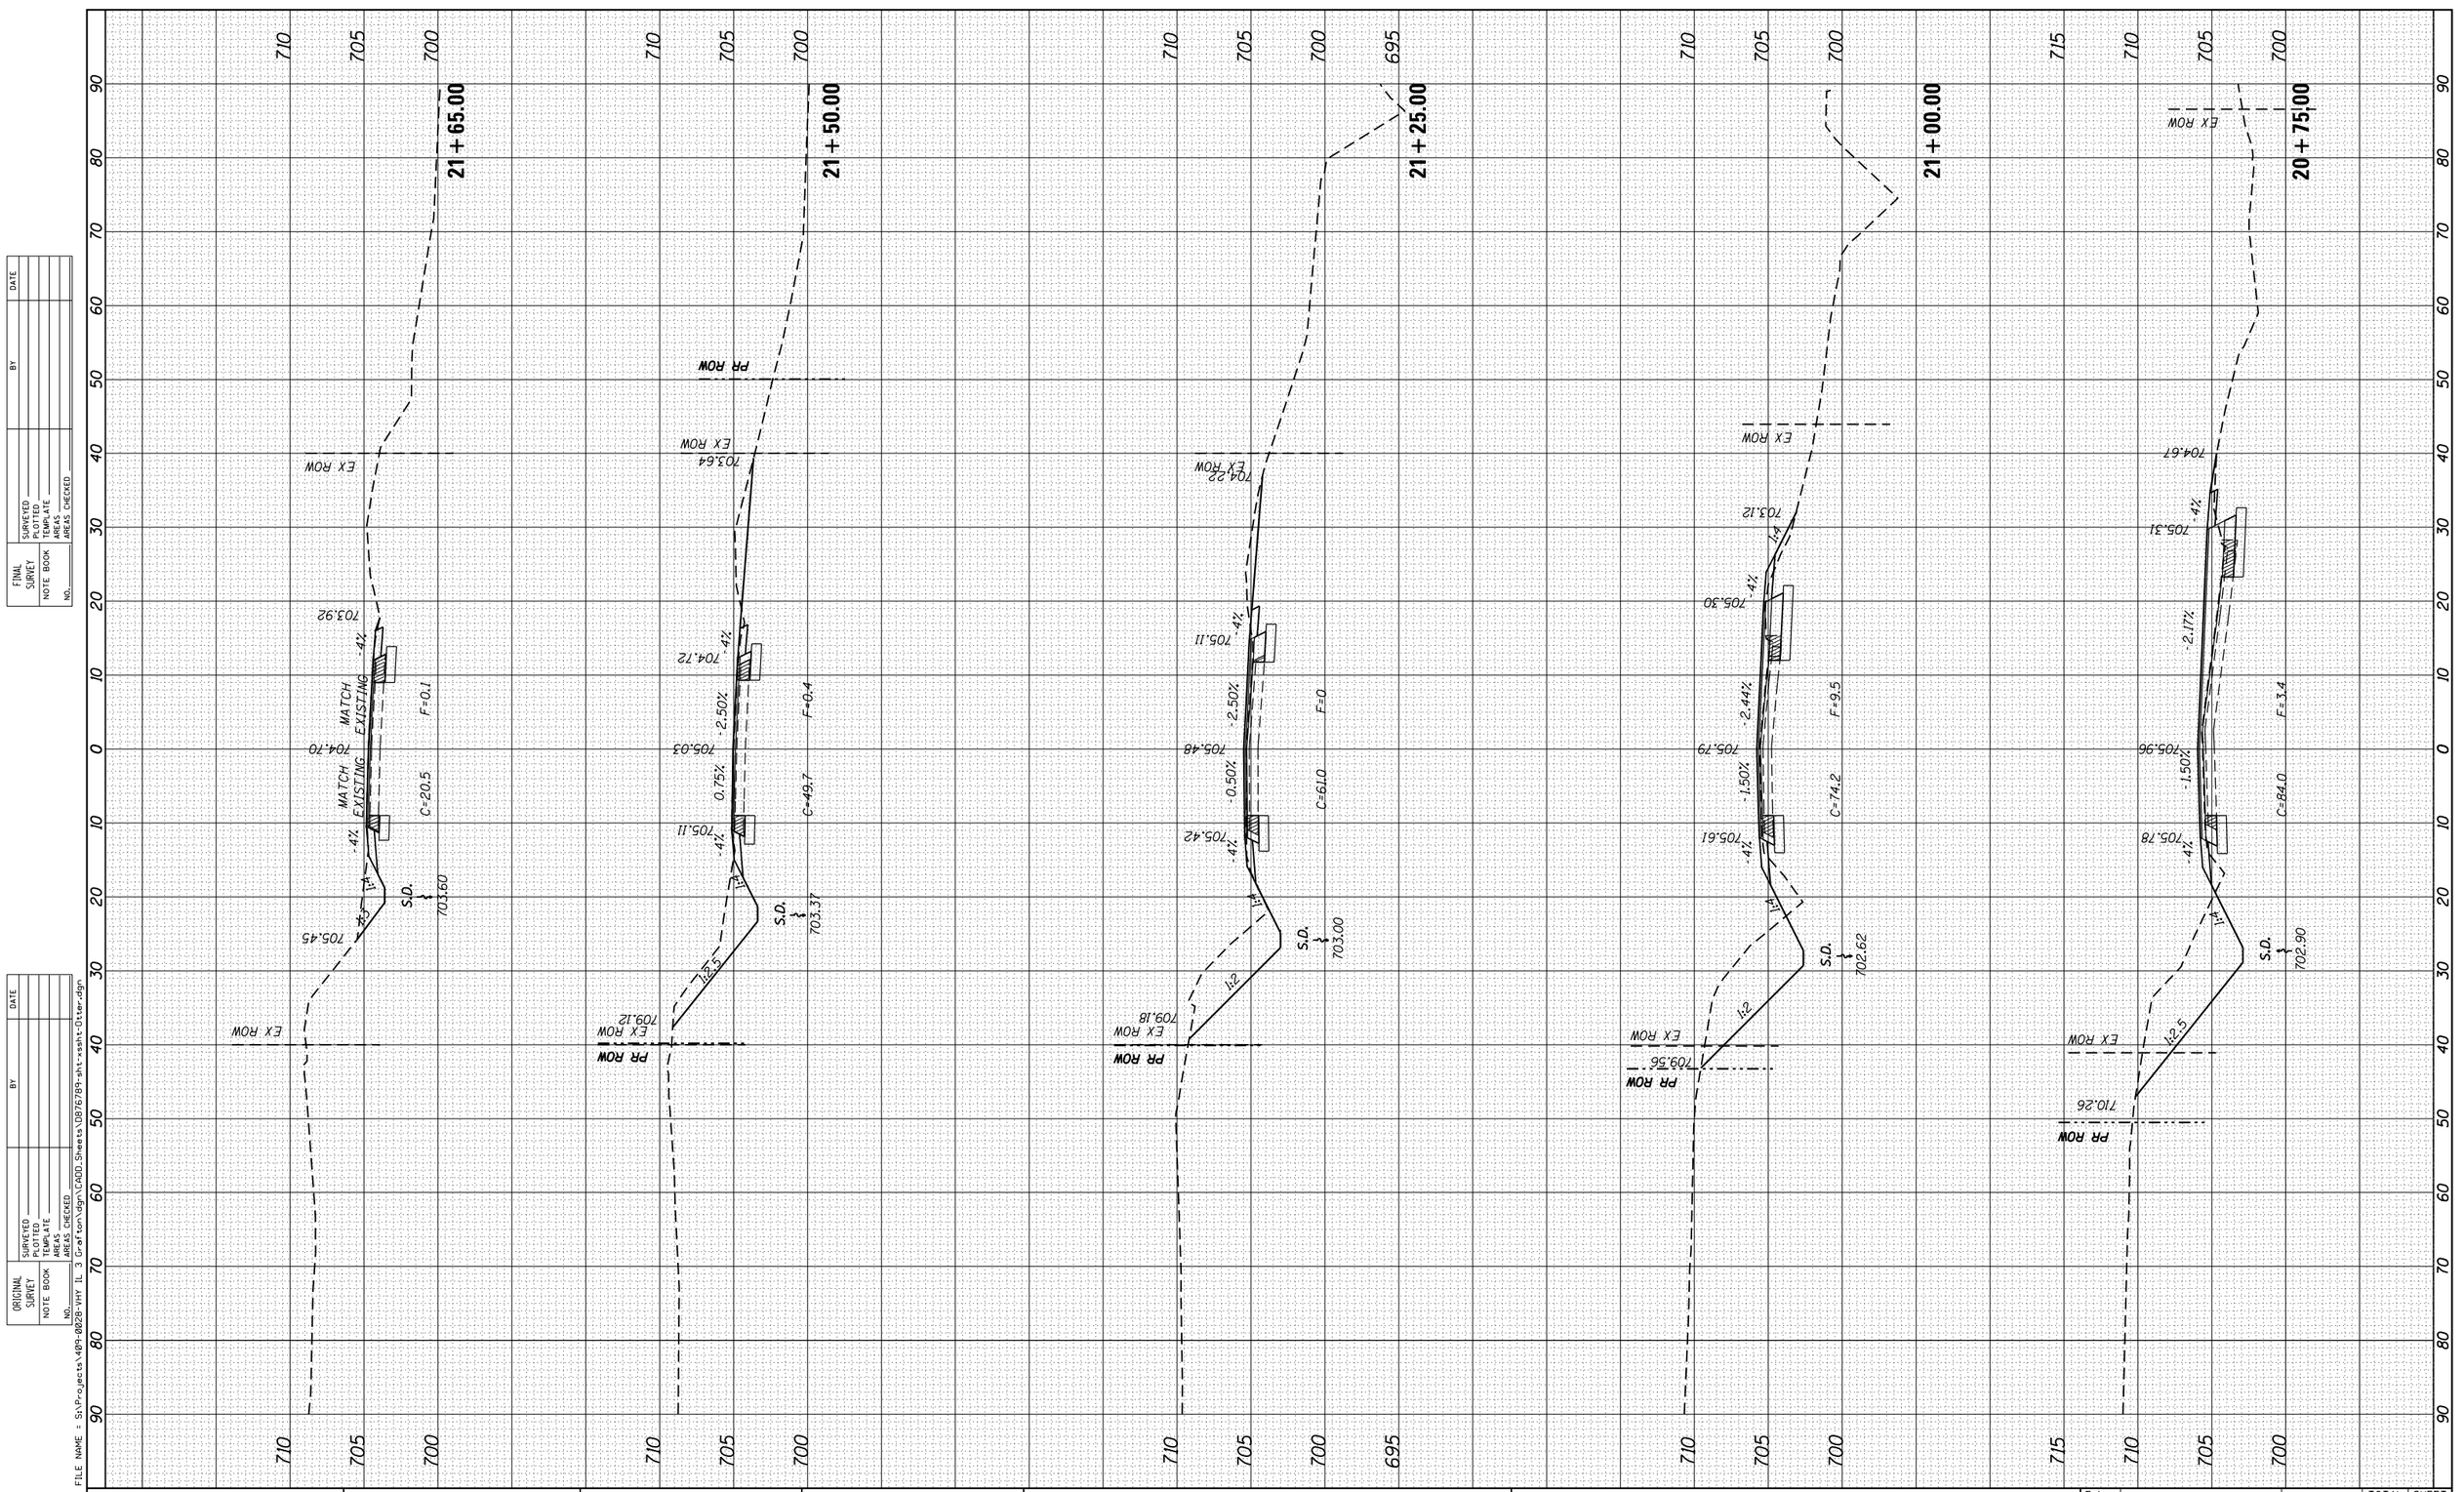

FINAL SURVEY	SURVEYED	BY	DATE
	PLOTTED		
NOTE BOOK	TEMPLATE		
NO.	AREAS		
	AREAS CHECKED		

ORIGINAL SURVEY	SURVEYED	BY	DATE
	PLOTTED		
NOTE BOOK	TEMPLATE		
NO.	AREAS		
	AREAS CHECKED		

FILE NAME = S:\Projects\409-0028-VHY IL 3 Grafton\dgn\CADD_Sheets\D0876789-sht-xssht-Otter-dgn

LOCHMUELLER GROUP 3928 S.R.A Bradley P. Smith Drive Troy, IL 62294 PHONE: 618.667.1400	USER NAME = ljackson	DESIGNED - ACM	REVISED -
	MODEL NAME = Default	DRAWN - EDW	REVISED -
	PLOT SCALE = 20.0000 ' / in.	CHECKED - LWJ	REVISED -
	PLOT DATE = 8/11/2014	DATE - 8-11-14	REVISED -

STATE OF ILLINOIS
DEPARTMENT OF TRANSPORTATION

CROSS SECTIONS
OTTERVILLE ROAD

SCALE: | SHEET 2 OF 6 SHEETS | STA. 20+75.00 TO STA. 21+65.00

F.A. RTE.	SECTION	COUNTY	TOTAL SHEETS	SHEET NO.
•	101 2RS-1	JERSEY	438	434
• 749/752		CONTRACT NO. 76789		
	ILLINOIS FED. AID PROJECT			