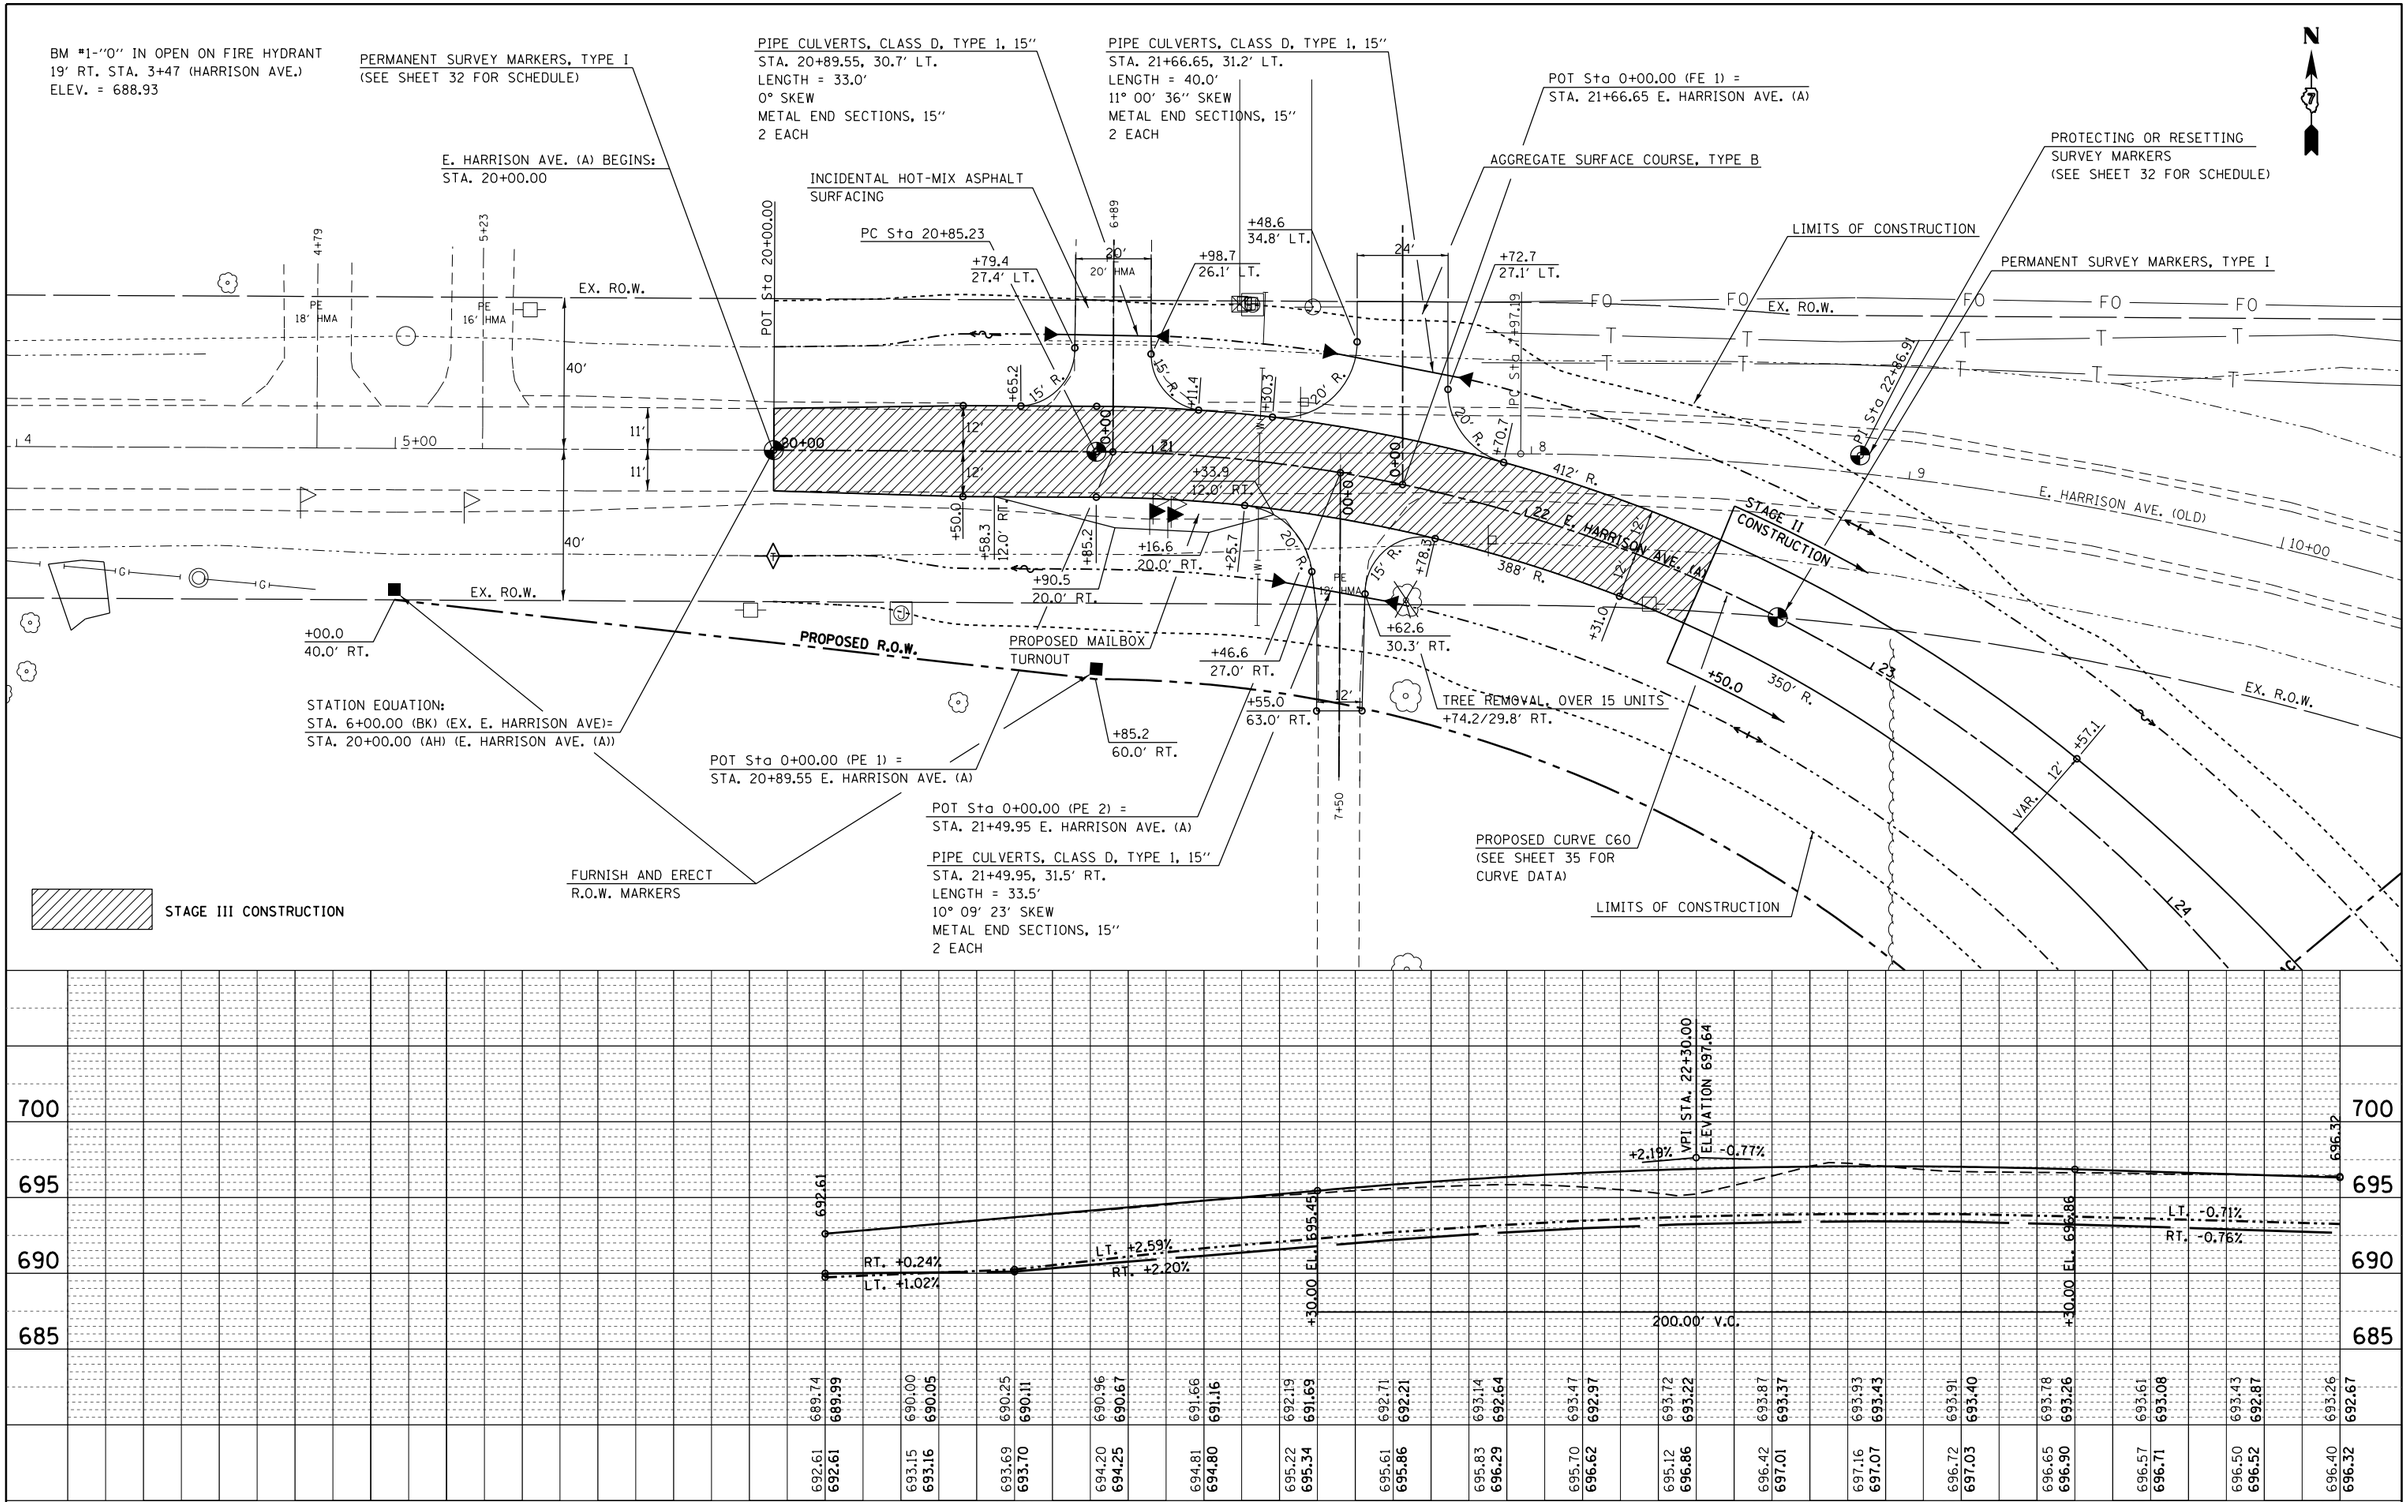

FILE NAME = c:\pw_work\pwidot\steffenmk\d0158776\D774423-sht-plan.dgn	USER NAME = steffenmk	DESIGNED -	REVISED -
	PLOT SCALE = 40.0000 ' / in.	DRAWN -	REVISED -
Default	PLOT DATE = 5/7/2014	CHECKED -	REVISED -
		DATE -	REVISED -

STATE OF ILLINOIS
DEPARTMENT OF TRANSPORTATION

E. HARRISON AVE. (A) STAGE II &
STAGE III PLAN AND PROFILE

SCALE: 20 | SHEET 6 OF 34 SHEETS | STA. TO STA.

F.A.P. RTE.	SECTION	COUNTY	TOTAL SHEETS	SHEET NO.
91	5N	Coles	271	43

CONTRACT NO. 74423

ILLINOIS FED. AID PROJECT