PLAN
SURVEYED
PLOTTED
AUTOMENT CHECKED
RT. OF WAY CHECKED
CADD FILE NAME
NOTE BOOK
NO.
DATE
BY

PROFILE
SURVEYED
PLOTTED
PLOTTED CHECKED
BAR. NOTED
STRUCTURE NOTATNS CHKD
NOTE BOOK
NO.
DATE
BY

+63.5
55.0' LT.

1PC Sta 54+63.49

PROPOSED CURVE C62
(SEE SHEET 35 FOR
CURVE DATA)

TREE REMOVAL
(SEE SHEET 27 FOR SCHEDULE)

+28.1
55.0' LT.

+43.9
55.0' LT.

1PT Sta 59+23.86

LIMITS OF CONSTRUCTION

PROPOSED R.O.W.

L55+00

12'

12'

PROPOSED E. HARRISON AVE. (B)

L56

L57

L58

L59

L60+00

L61

55'

55'

24'

+31.1
12.0' LT.

+52.0
12.0' LT.

+52.0
12.0' RT.

12'

12'

40' R.

40' R.

0+00.00

POT Sta 0+00.00
Sta. 60+83.06
E. HARRISON AVE. (B)

(CONNECTOR)

+00.0
55.0' RT.

LIMITS OF CONSTRUCTION

PROPOSED R.O.W.

+43.9
55.0' RT.

FURNISH AND ERECT
R.O.W. MARKERS

PERMANENT SURVEY MARKERS,
TYPE I(SEE SHEET 32 FOR
SCHEDULE)

PROTECTING OR RESETTING
SURVEY MARKERS
(SEE SHEET 32 FOR SCHEDULE)

Sta 57+17.38

N

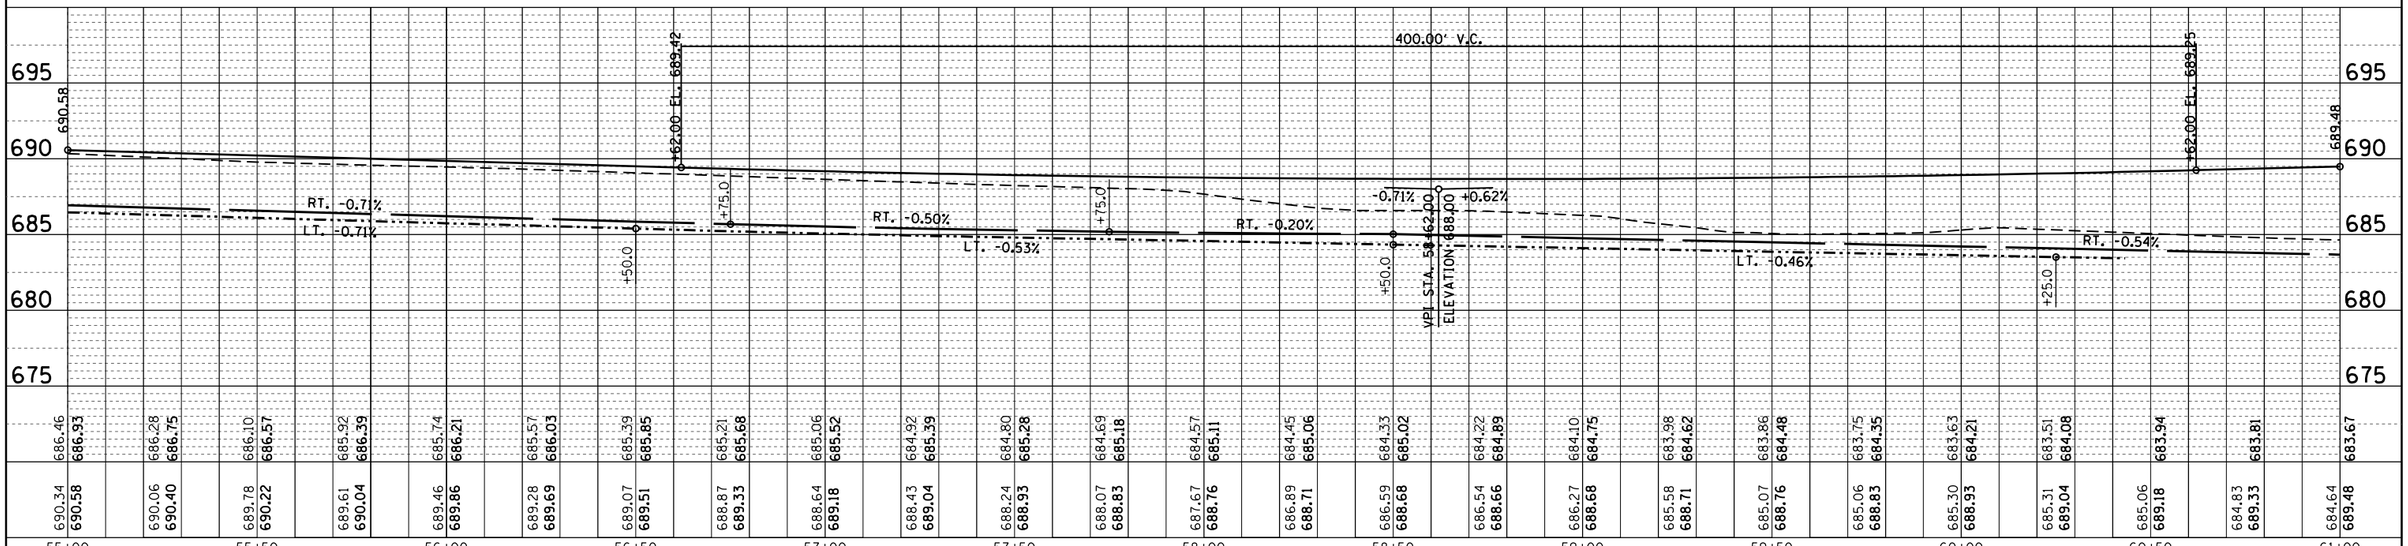

FILE NAME =	USER NAME = steffenmk	DESIGNED -	REVISED -
c:\pw_work\pwidot\steffenmk\d0158776\D774423-sht-plan.dgn		DRAWN -	REVISED -
	PLOT SCALE = 40.0000 ' / in.	CHECKED -	REVISED -
Default	PLOT DATE = 5/7/2014	DATE -	REVISED -

STATE OF ILLINOIS
DEPARTMENT OF TRANSPORTATION

E. HARRISON AVE, (B) STAGE 1
PLAN AND PROFILE

SCALE: 20 | SHEET 10 OF 34 SHEETS | STA. | TO STA.

F.A.P. RTE.	SECTION	COUNTY	TOTAL SHEETS	SHEET NO.
91	5N	Coles	271	47
		CONTRACT NO. 74423		
		ILLINOIS FED. AID PROJECT		