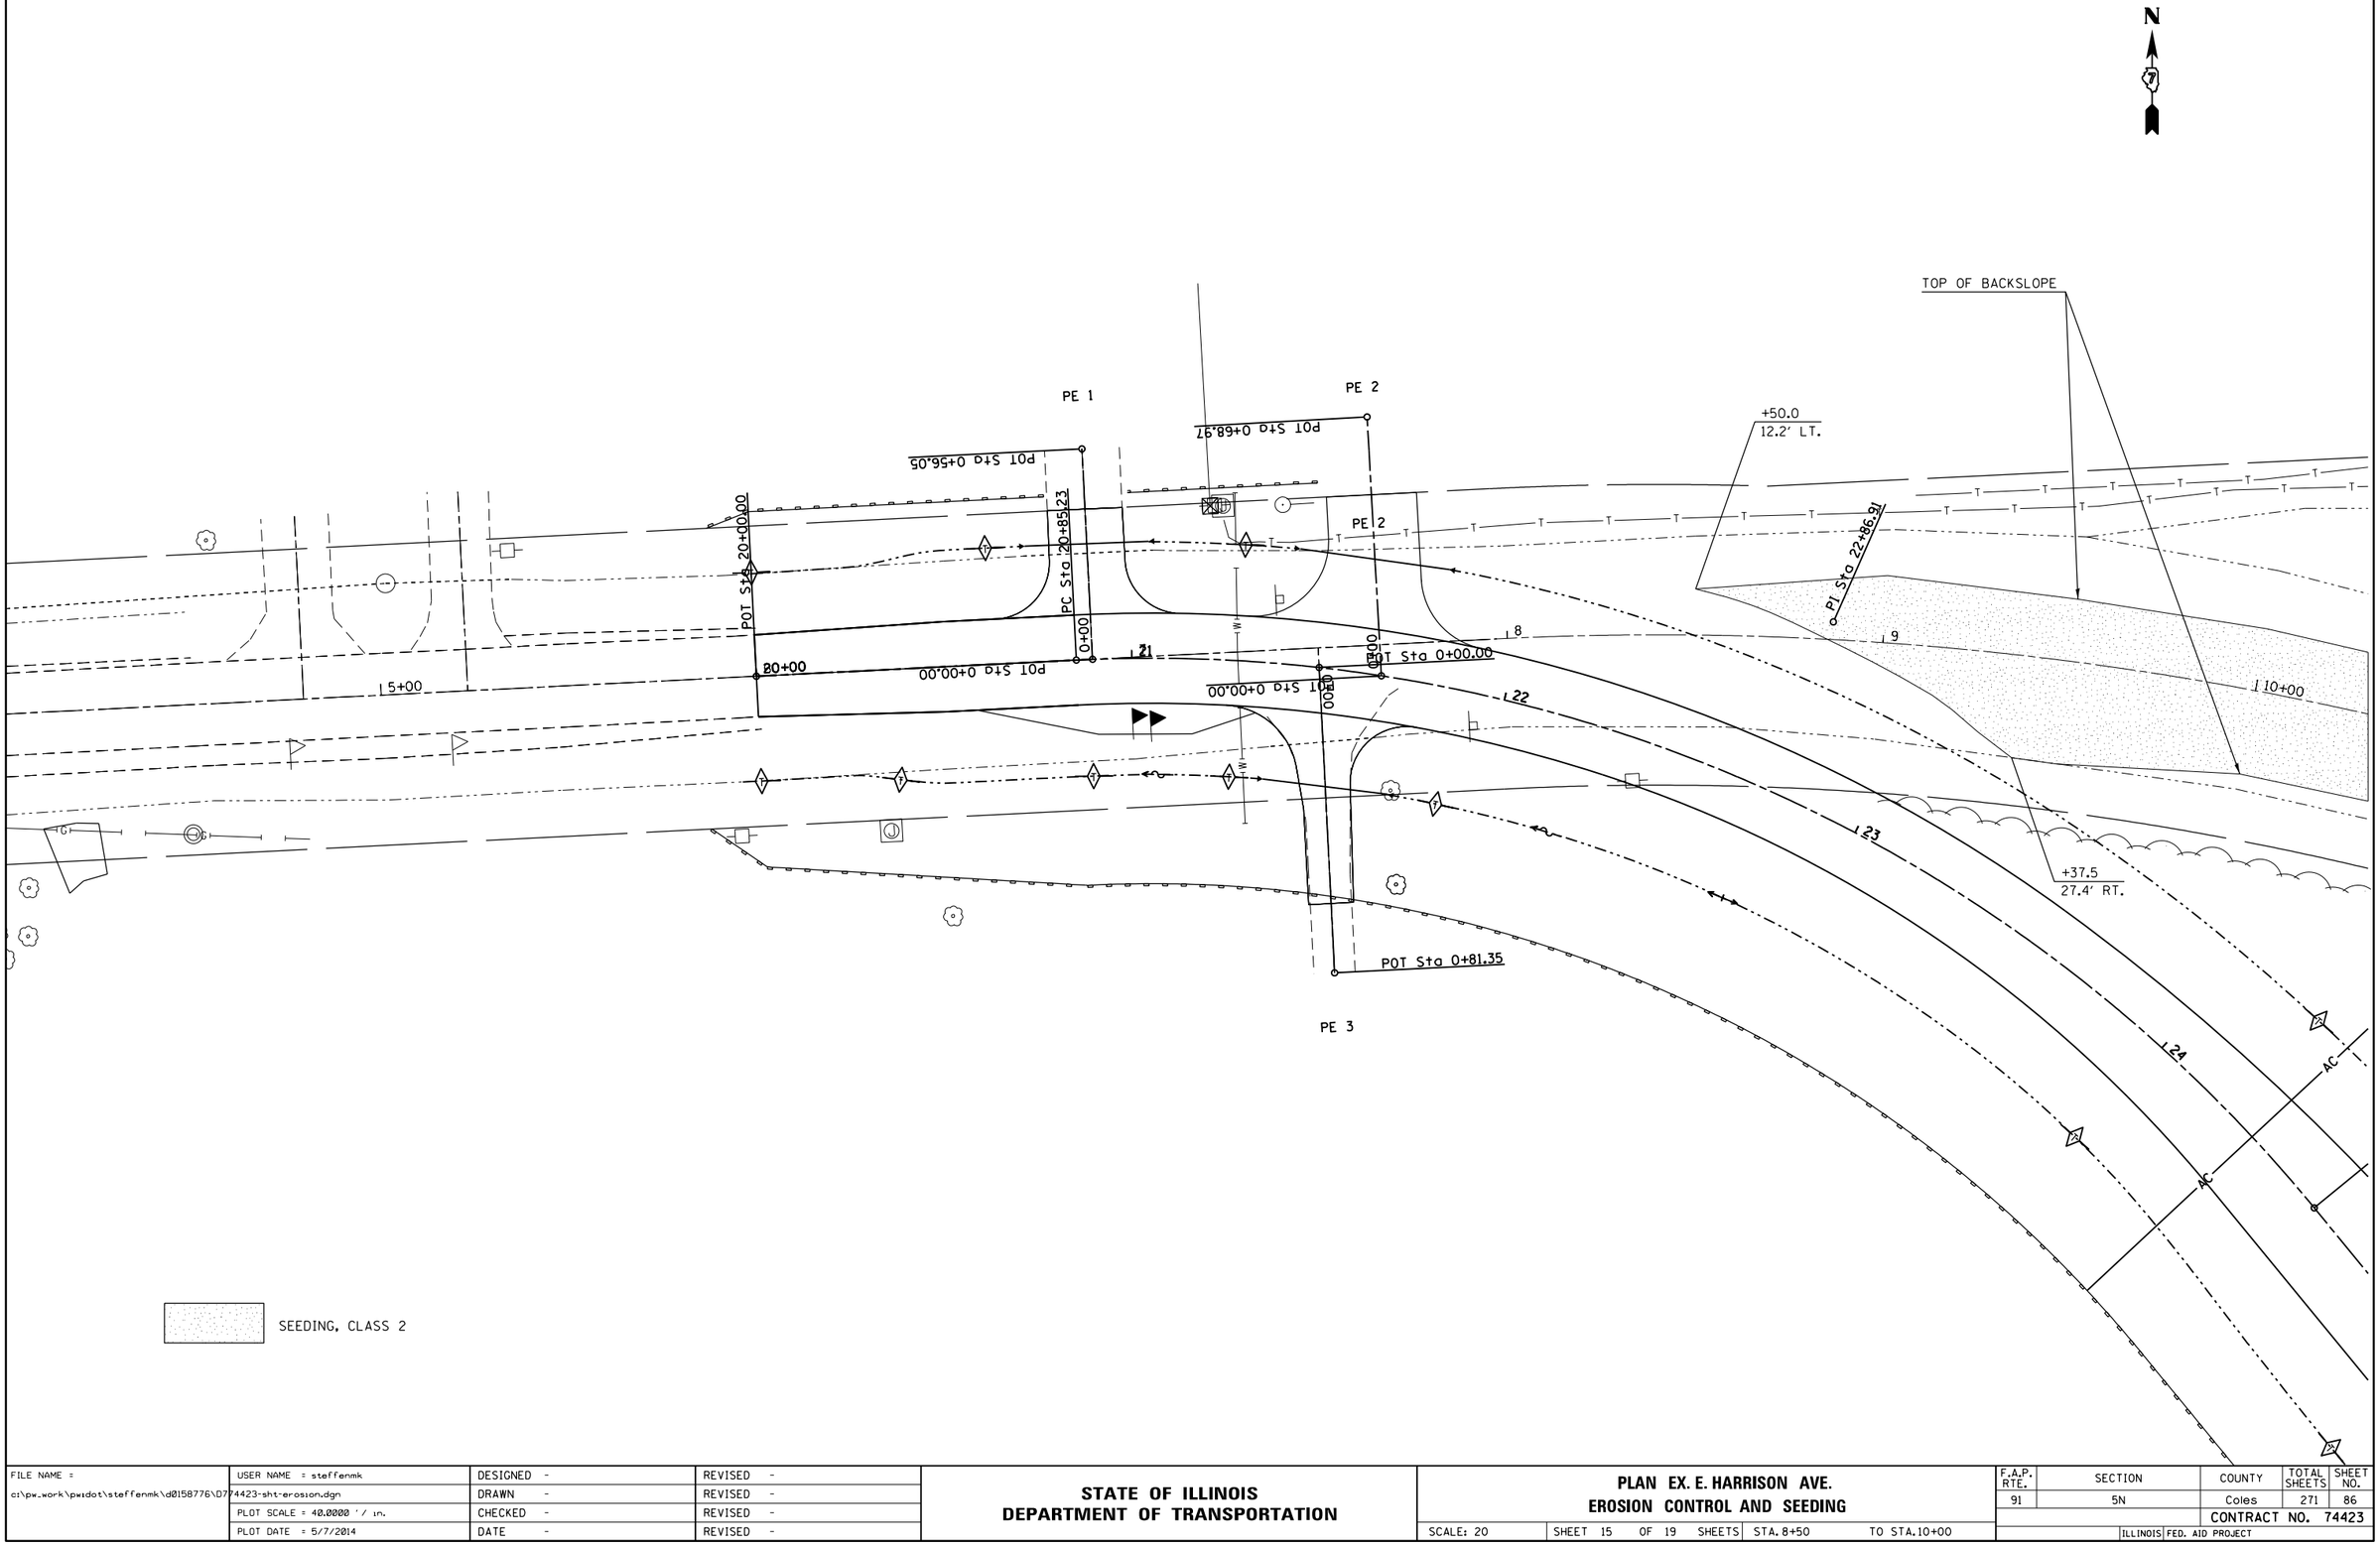

FILE NAME = c:\pw_work\pwidot\steffenmk\d0158776\D774423-sht-erosion.dgn	USER NAME = steffenmk	DESIGNED -	REVISED -
		DRAWN -	REVISED -
	PLOT SCALE = 40.0000 ' / in.	CHECKED -	REVISED -
	PLOT DATE = 5/7/2014	DATE -	REVISED -

STATE OF ILLINOIS
DEPARTMENT OF TRANSPORTATION

PLAN EX. E. HARRISON AVE.
EROSION CONTROL AND SEEDING

SCALE: 20 | SHEET 15 OF 19 SHEETS | STA. 8+50 | TO STA. 10+00

F.A.P. RTE.	SECTION	COUNTY	TOTAL SHEETS	SHEET NO.
91	5N	Coles	271	86
		CONTRACT NO. 74423		
	ILLINOIS	FED. AID PROJECT		