PAVEMENT MARKING LEGEND

1	4'' (100) SKIP-DASH (YELLOW)	8	4'' (100) SOLID (WHITE)
2	4'' (100) SOLID (YELLOW)	9	12'' (300) DIAGONAL (WHITE)
3	12'' (300) DIAGONAL (YELLOW)	10	6'' (150) SOLID (WHITE)
4	4'' (100) DOUBLE YELLOW (NARROW)	11	24'' (600) STOP BAR (WHITE)
5	12'' (300) SOLID WHITE	12	8'' (200) SOLID (WHITE)
6	RESERVED	13	4'' (100) PARKING WHITE
7	6'' (150) SKIP-DASH (WHITE)		

TYPICAL PAVEMENT MARKERS LEGEND

- TWO-WAY AMBER MARKER
- ONE-WAY AMBER MARKER
- ONE-WAY CRYSTAL MARKER

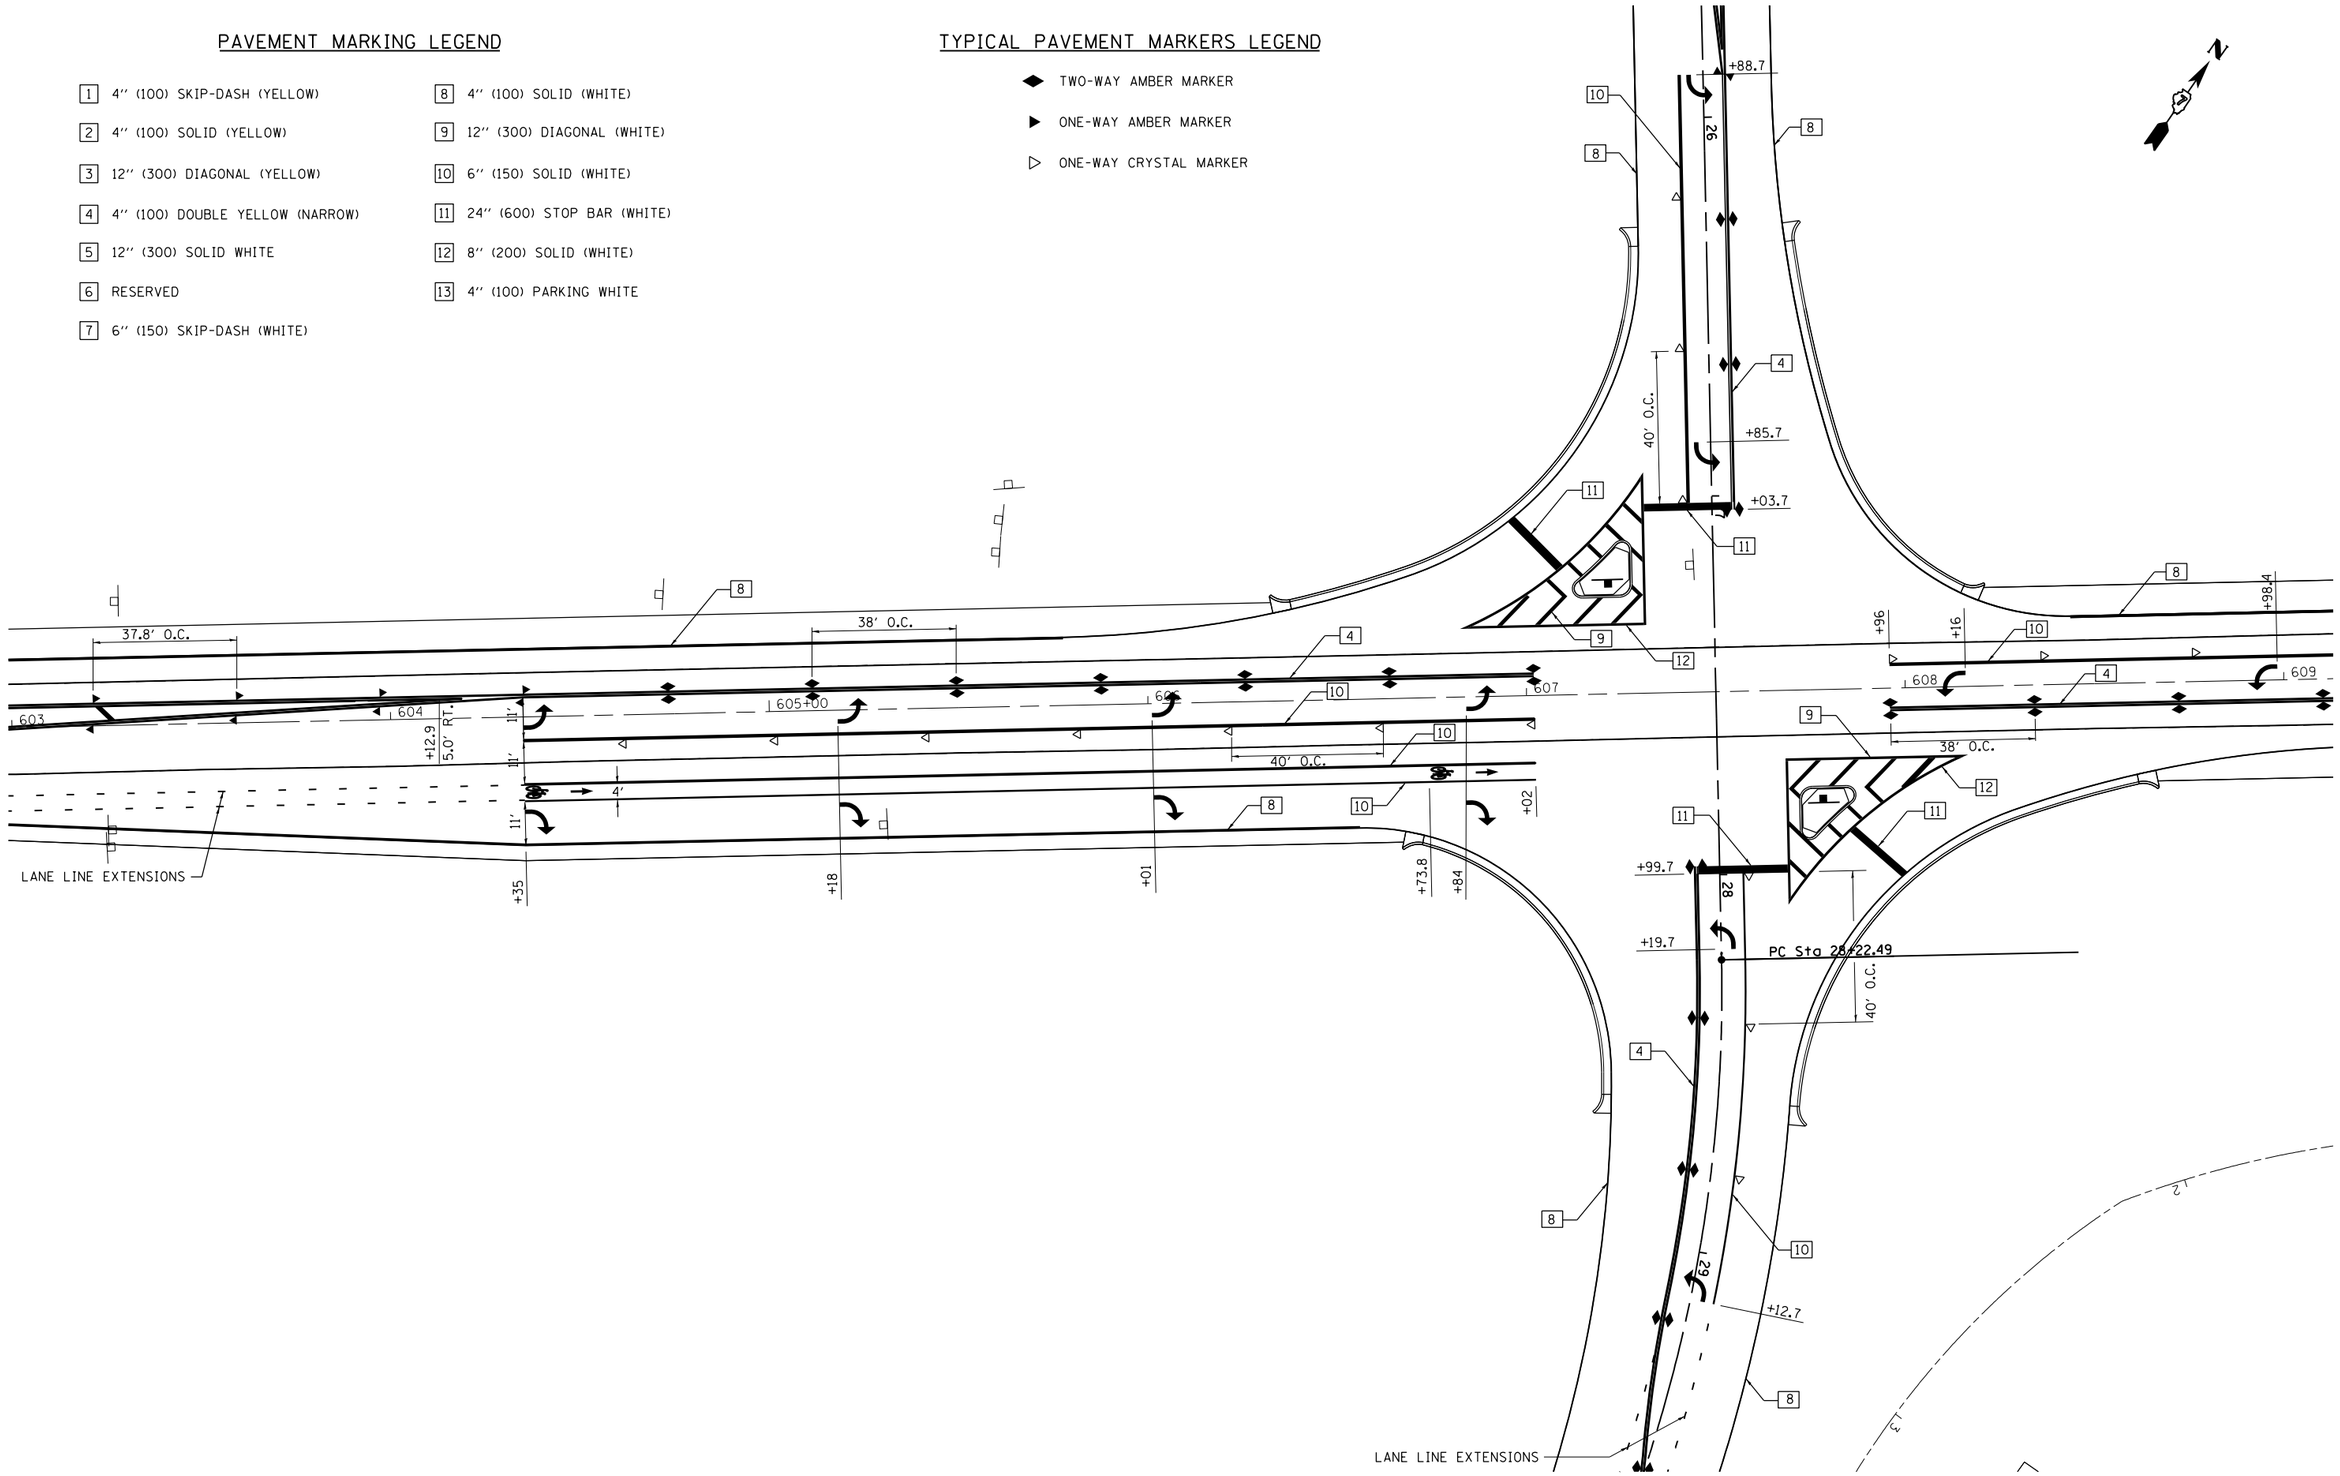

FILE NAME = c:\pw_work\pwidot\steffenmk\d0158776\D774423-sht-striping.dgn	USER NAME = steffenmk	DESIGNED -	REVISED -	**STATE OF ILLINOIS DEPARTMENT OF TRANSPORTATION**	**STRIPING PLAN IL RTE. 16**	F.A.P. RTE. 91	SECTION 5N	COUNTY COLES	TOTAL SHEETS 271	SHEET NO. 95
	PLOT SCALE = 40.0000 '/ in.	CHECKED -	REVISED -							
Default	PLOT DATE = 5/7/2014	DATE -	REVISED -		SCALE: 20 SHEET 3 OF 10 SHEETS STA. 603+00 TO STA. 609+00			CONTRACT NO. 74423		
								ILLINOIS	FED. AID PROJECT	