FINAL SURVEY	
NOTE BOOK	
NO.	

SURVEYED	
PLOTTED	
TEMPLATE	
AREAS	
AREAS CHECKED	

BY	DATE

ORIGINAL SURVEY	
NOTE BOOK	
NO.	

SURVEYED	
PLOTTED	
TEMPLATE	
AREAS	
AREAS CHECKED	

BY	DATE

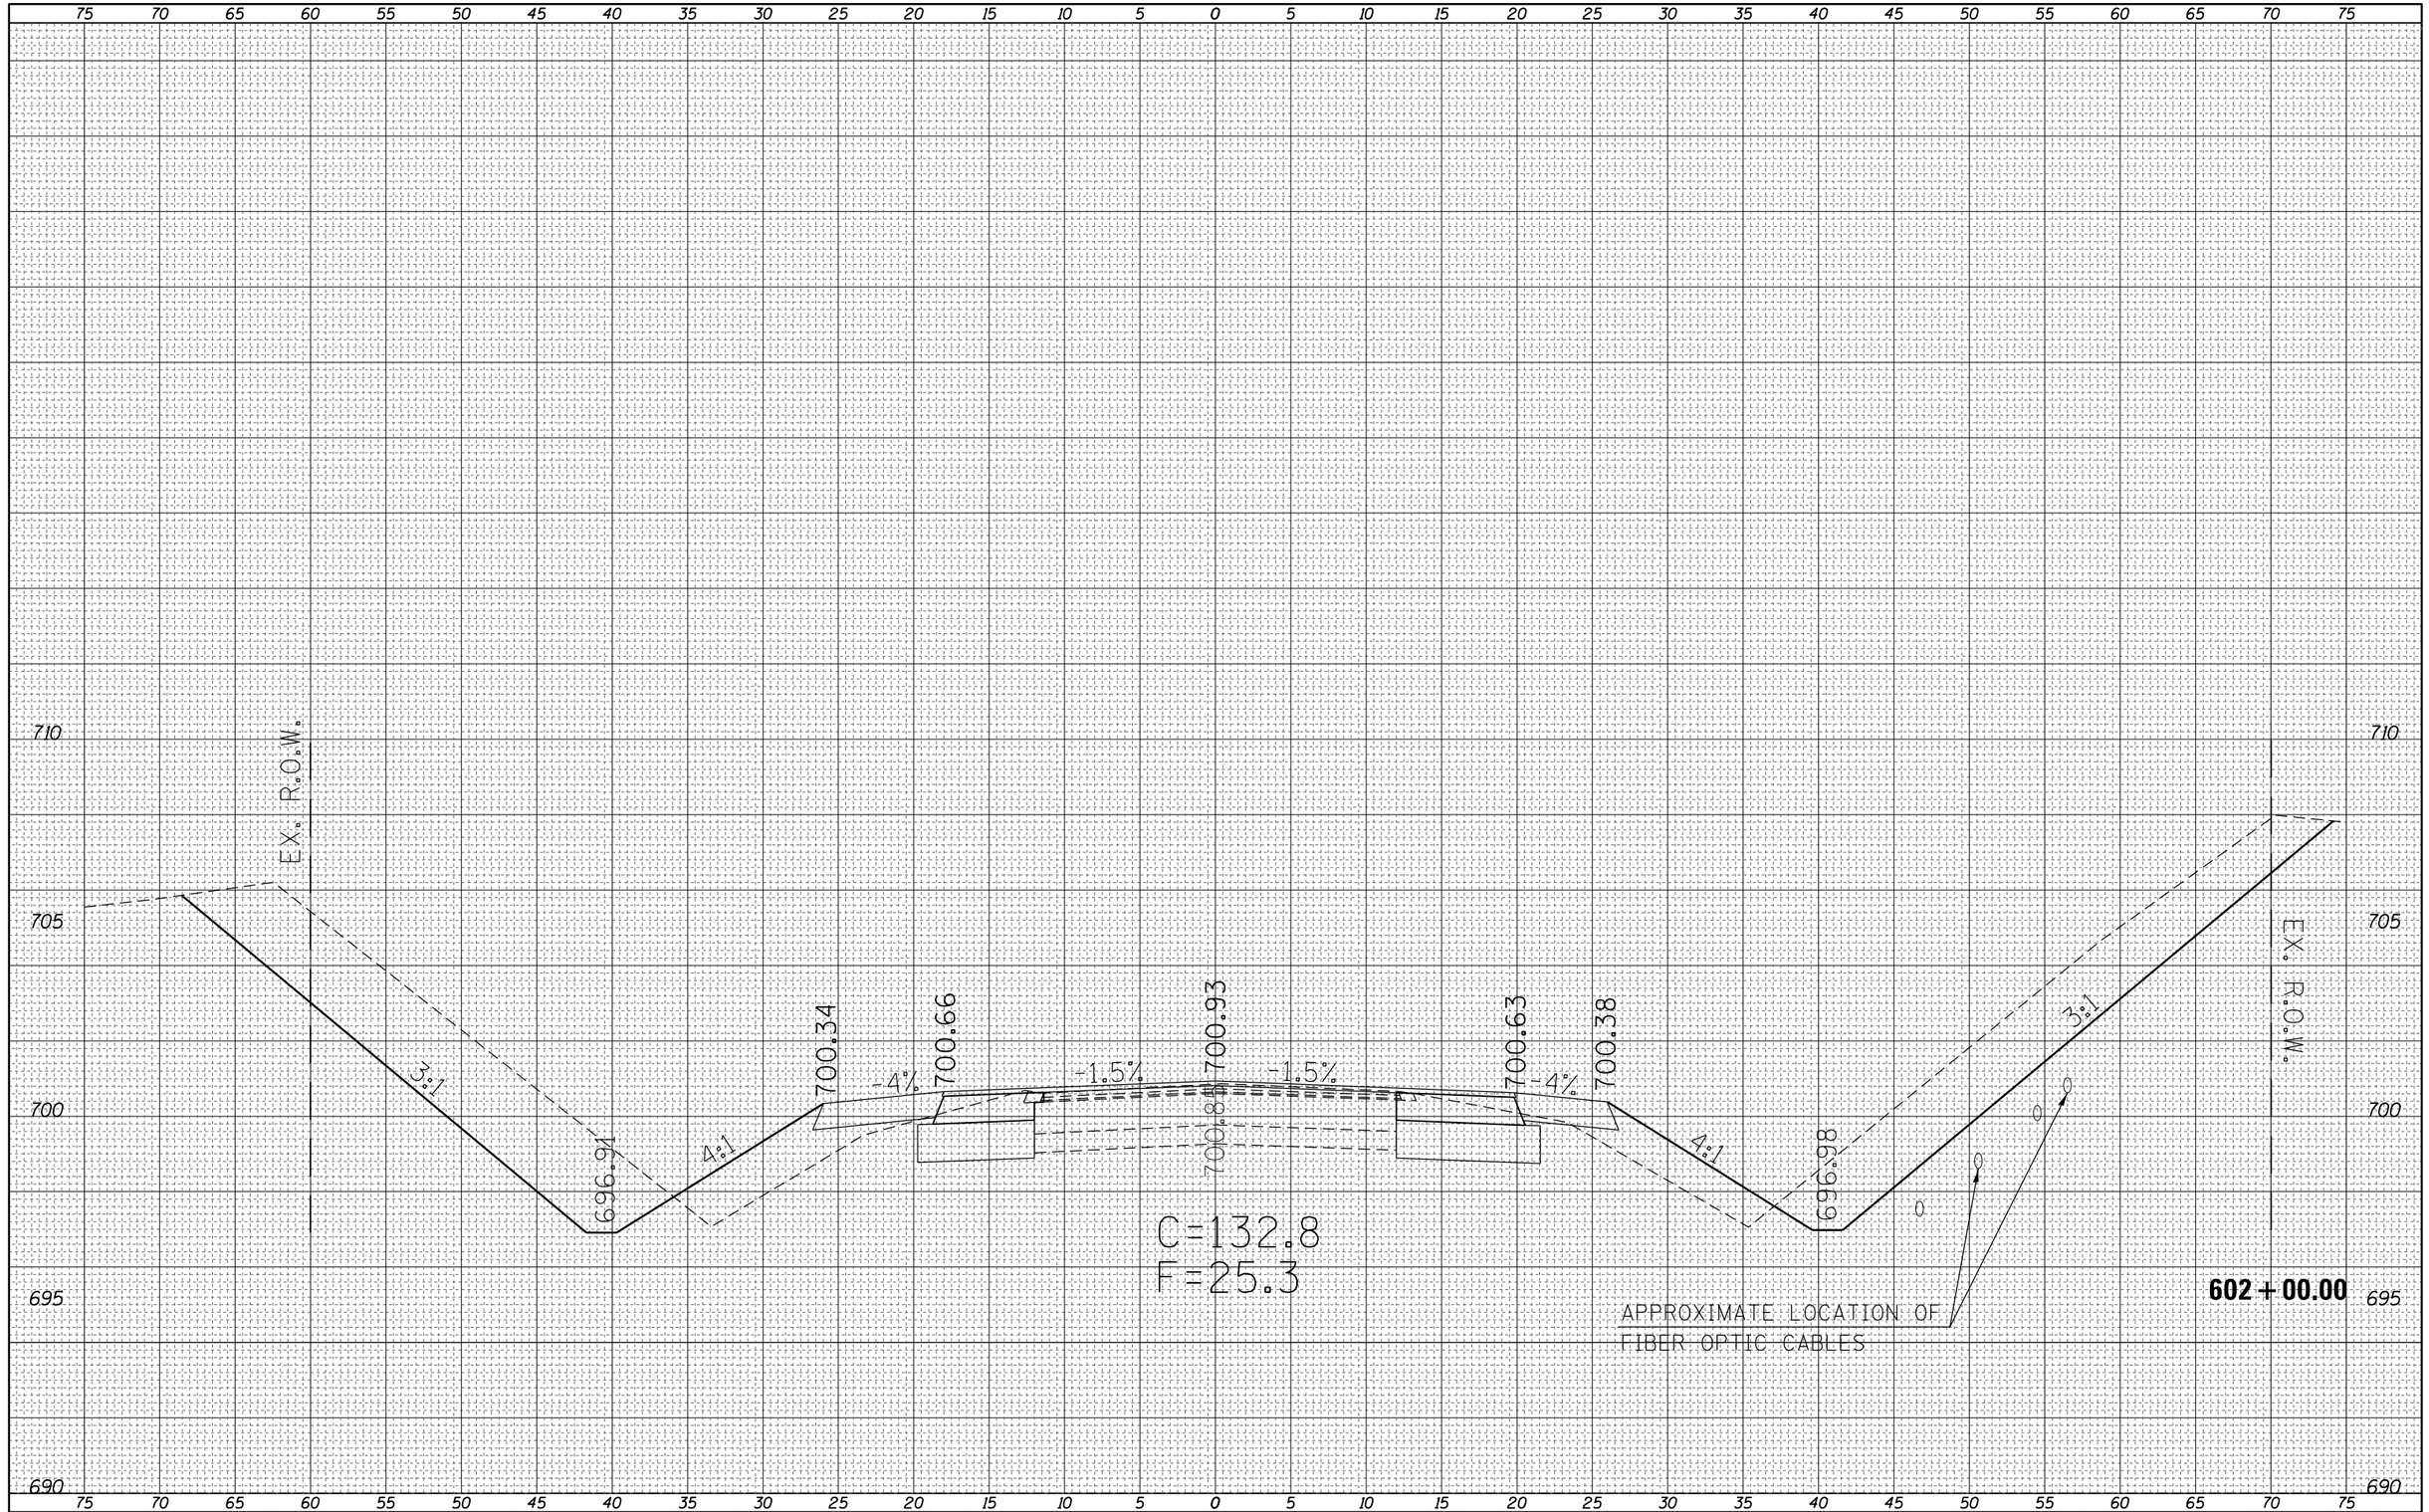

FILE NAME = c:\pw_work\pwidot\steffenmk\d0158776\D774423	USER NAME = steffenmk	DESIGNED -	REVISED -
	sc-sht-IL16.dgn	DRAWN -	REVISED -
Default	PLOT SCALE = 10.0000 ' / in.	CHECKED -	REVISED -
	PLOT DATE = 5/7/2014	DATE -	REVISED -

STATE OF ILLINOIS
DEPARTMENT OF TRANSPORTATION

CROSS SECTIONS
IL. RTE. 16 MAINLINE

SCALE: 5 | SHEET 4 OF 19 SHEETS | STA. 602+00.00 | TO STA. 602+00.00

F.A.P. RTE.	SECTION	COUNTY	TOTAL SHEETS	SHEET NO.
91	5N	Coles	271	132
		CONTRACT NO. 74423		
	ILLINOIS FED. AID PROJECT			