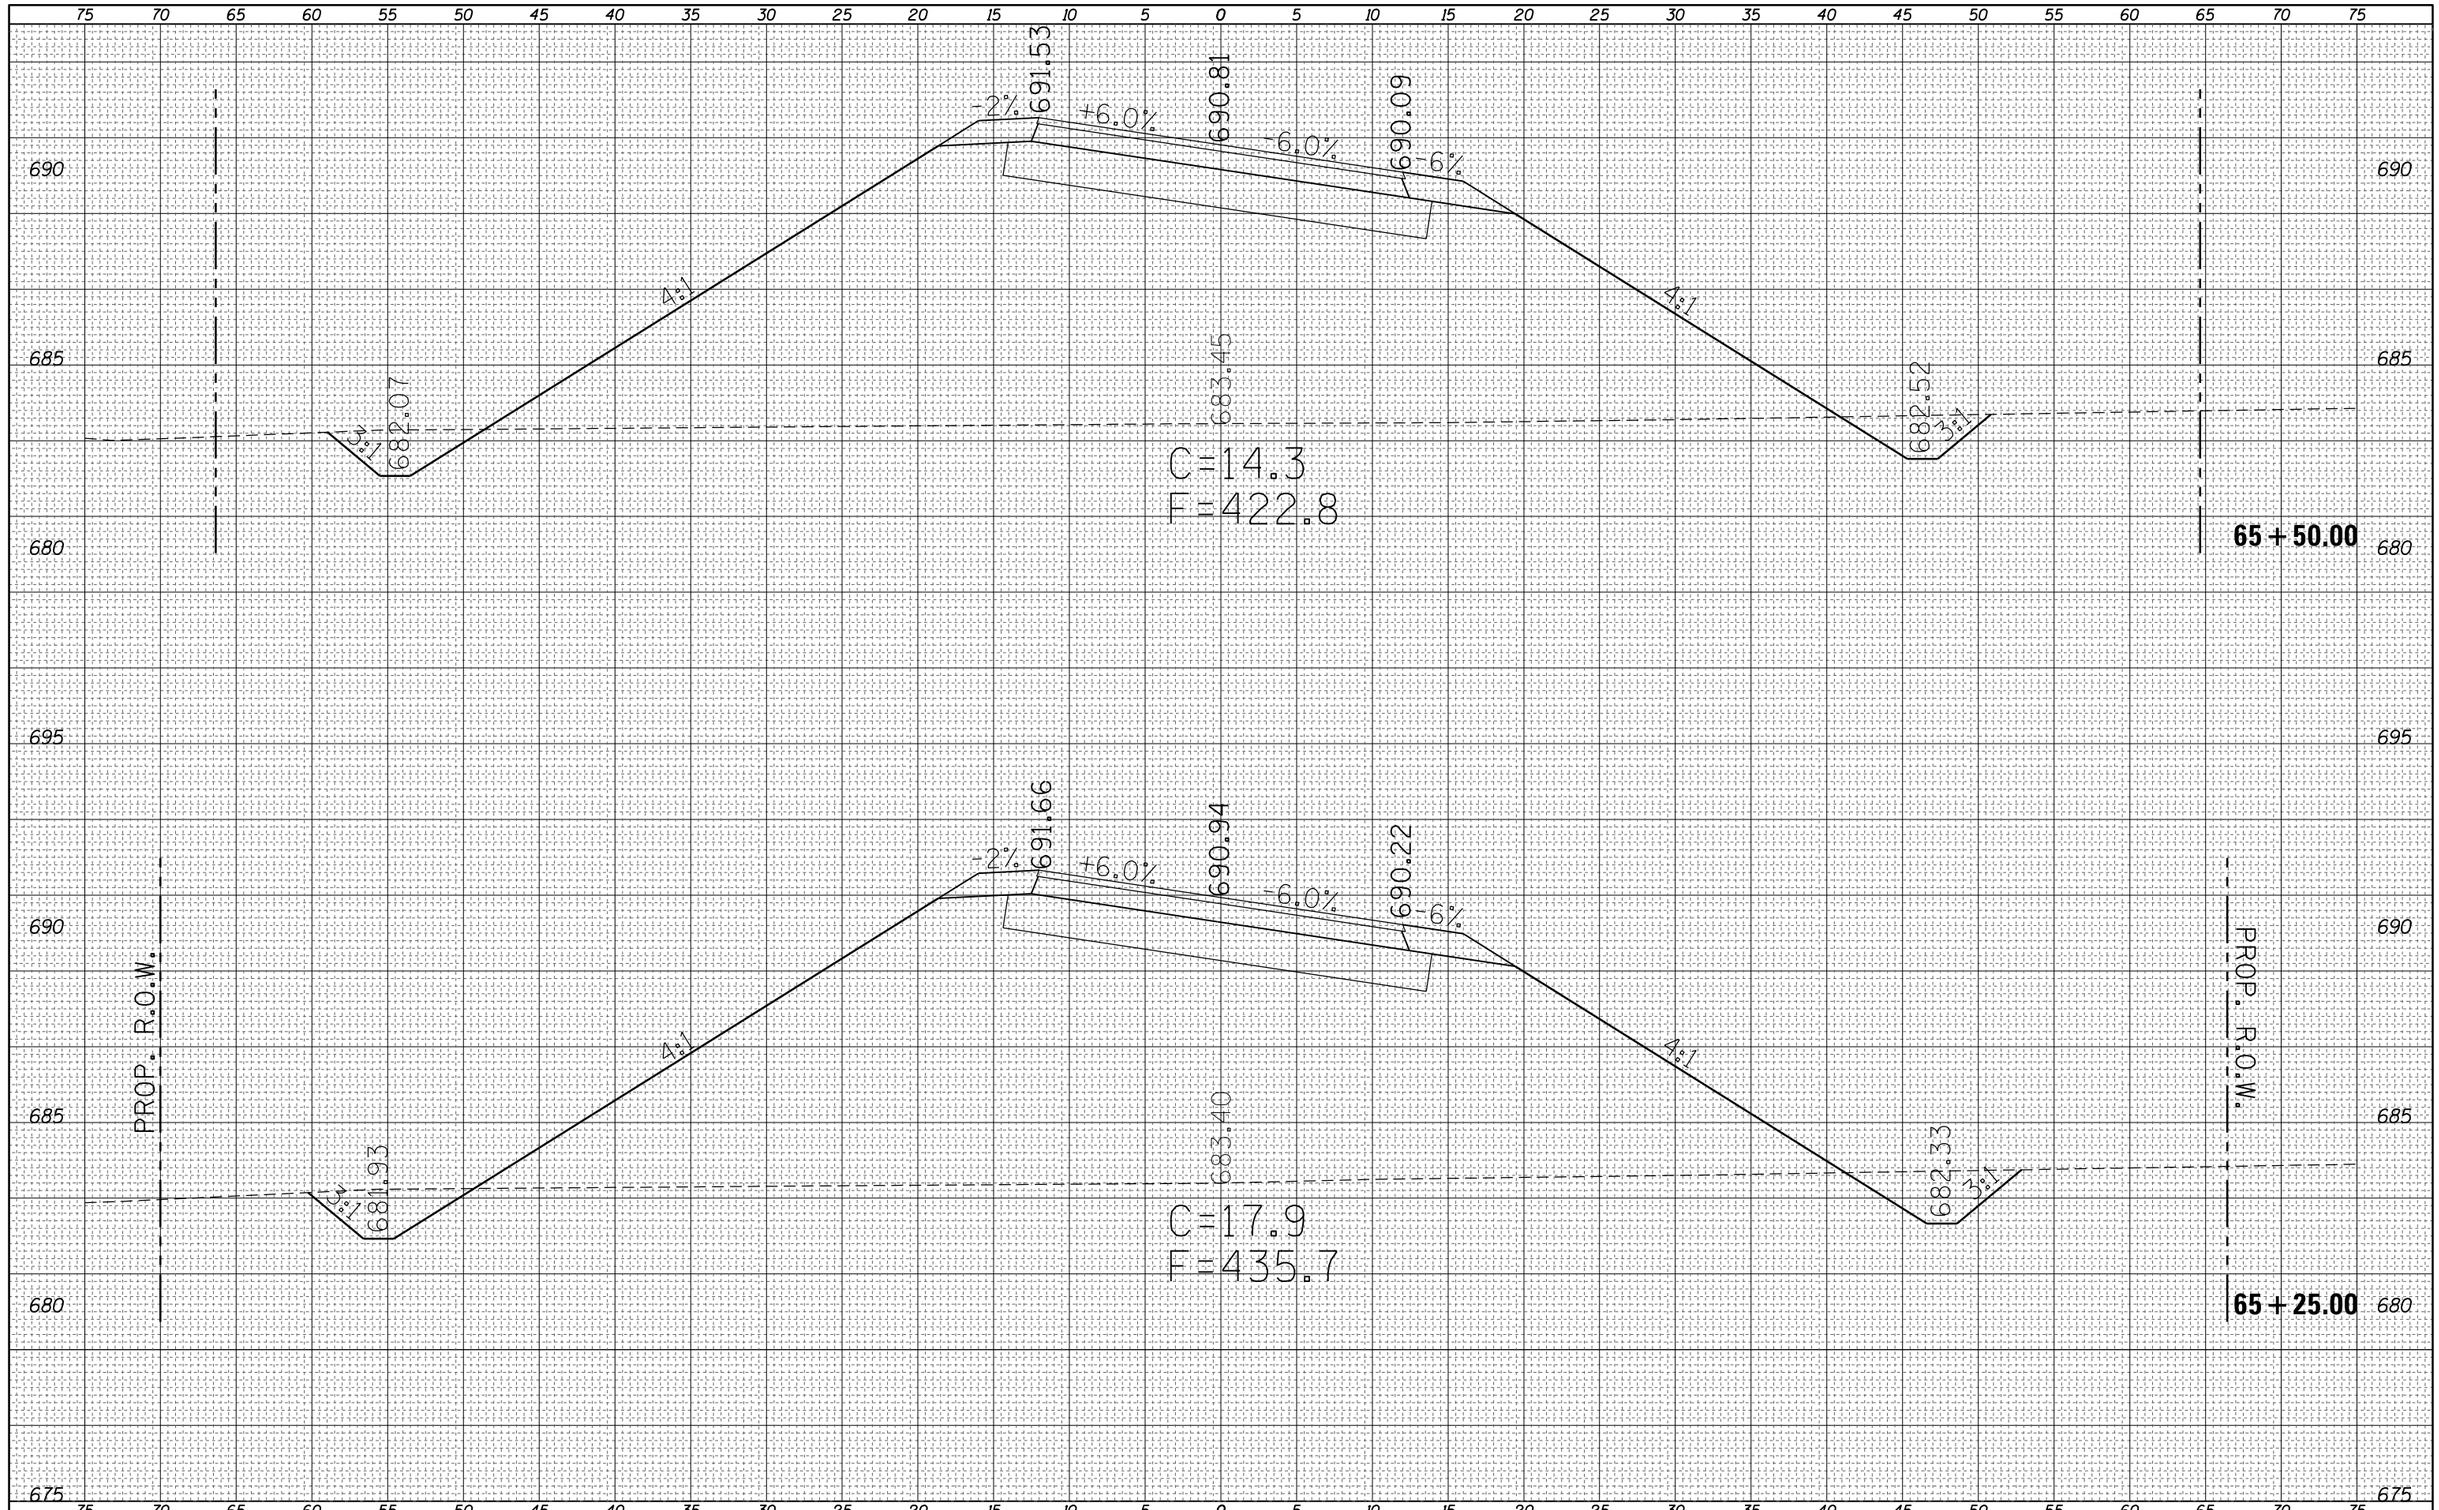

FINAL SURVEY	BY	DATE
SURVEYED		
PLOTTED		
TEMPLATE		
NOTE BOOK		
AREAS		
NO.	AREAS CHECKED	

ORIGINAL SURVEY	BY	DATE
SURVEYED		
PLOTTED		
TEMPLATE		
NOTE BOOK		
AREAS		
NO.	AREAS CHECKED	

FILE NAME = c:\pw_work\pwidot\steffenmk\d0158776\D774423-xsc-sht-PRHarrisonB.dgn	USER NAME = steffenmk	DESIGNED -
	PLOT SCALE = 10.0000 ' / in.	DRAWN -
Default	PLOT DATE = 5/7/2014	CHECKED -
		DATE -

REVISED	-
REVISED	-
REVISED	-
REVISED	-

STATE OF ILLINOIS
DEPARTMENT OF TRANSPORTATION

CROSS SECTIONS
E. HARRISON B

SCALE: 5 | SHEET 26 OF 41 SHEETS | STA. 65+25.00 | TO STA. 65+50.00

F.A.P. RTE.	SECTION	COUNTY	TOTAL SHEETS	SHEET NO.
91	5N	Coles	271	193
		CONTRACT NO. 74423		
		ILLINOIS FED. AID PROJECT		