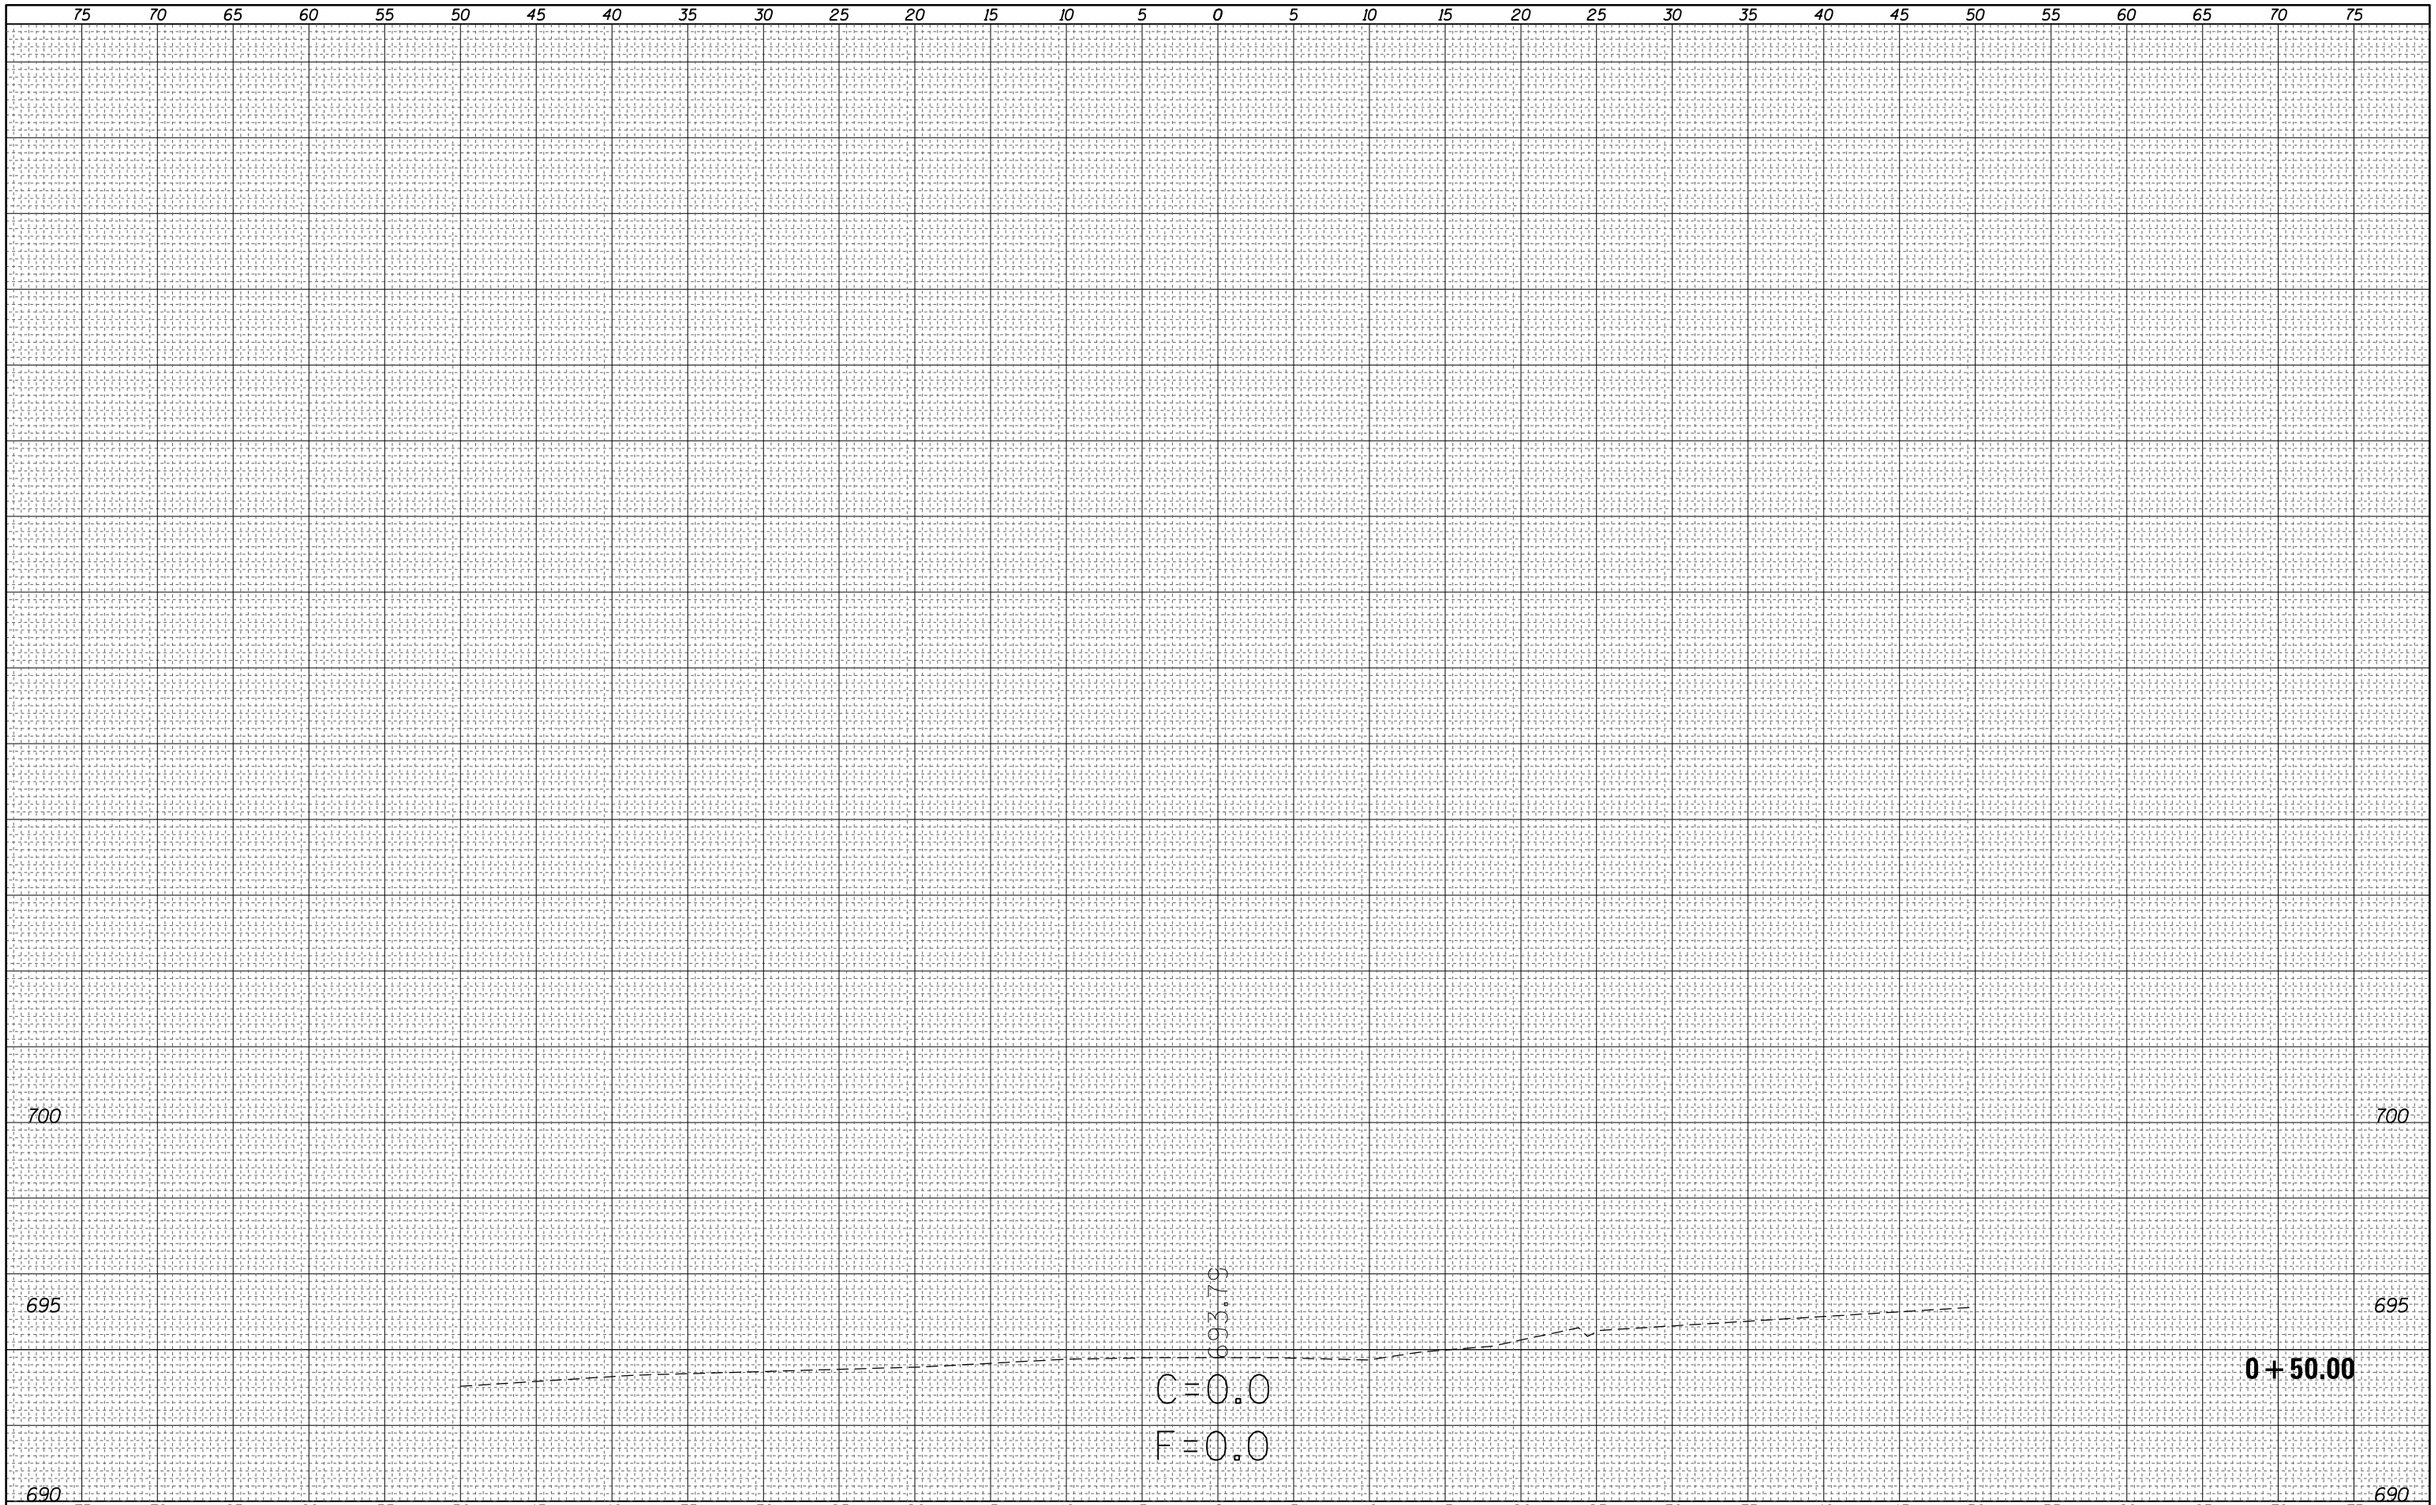


| FINAL SURVEY | | BY | DATE |
|---|---|---|---|
| | SURVEYED | | |
| | PLOTTED | | |
| NOTE BOOK | TEMPLATE | | |
| | AREAS | | |
| NO. | AREAS CHECKED | | |

| ORIGINAL SURVEY | | BY | DATE |
|---|---|---|---|
| | SURVEYED | | |
| | PLOTTED | | |
| NOTE BOOK | TEMPLATE | | |
| | AREAS | | |
| NO. | AREAS CHECKED | | |

| | | | |
|---|---|---|---|
| FILE NAME = | USER NAME = steffenmk | DESIGNED - | REVISED - |
| c:\pw_work\pwidot\steffenmk\d0158776\D774423-sc-sht-PE1.dgn | | DRAWN - | REVISED - |
| | PLOT SCALE = 10.0000 ' / in. | CHECKED - | REVISED - |
| Default | PLOT DATE = 5/7/2014 | DATE - | REVISED - |

**STATE OF ILLINOIS**
**DEPARTMENT OF TRANSPORTATION**

**CROSS SECTIONS**
**P.E. #1**

SCALE: 5 | SHEET 3 OF 3 SHEETS | STA. 0+50.00 TO STA. 0+50.00

| F.A.P. RTE. | SECTION | COUNTY | TOTAL SHEETS | SHEET NO. |
|---|---|---|---|---|
| 91 | 5N | Coles | 271 | 249 |

CONTRACT NO. 74423

ILLINOIS FED. AID PROJECT