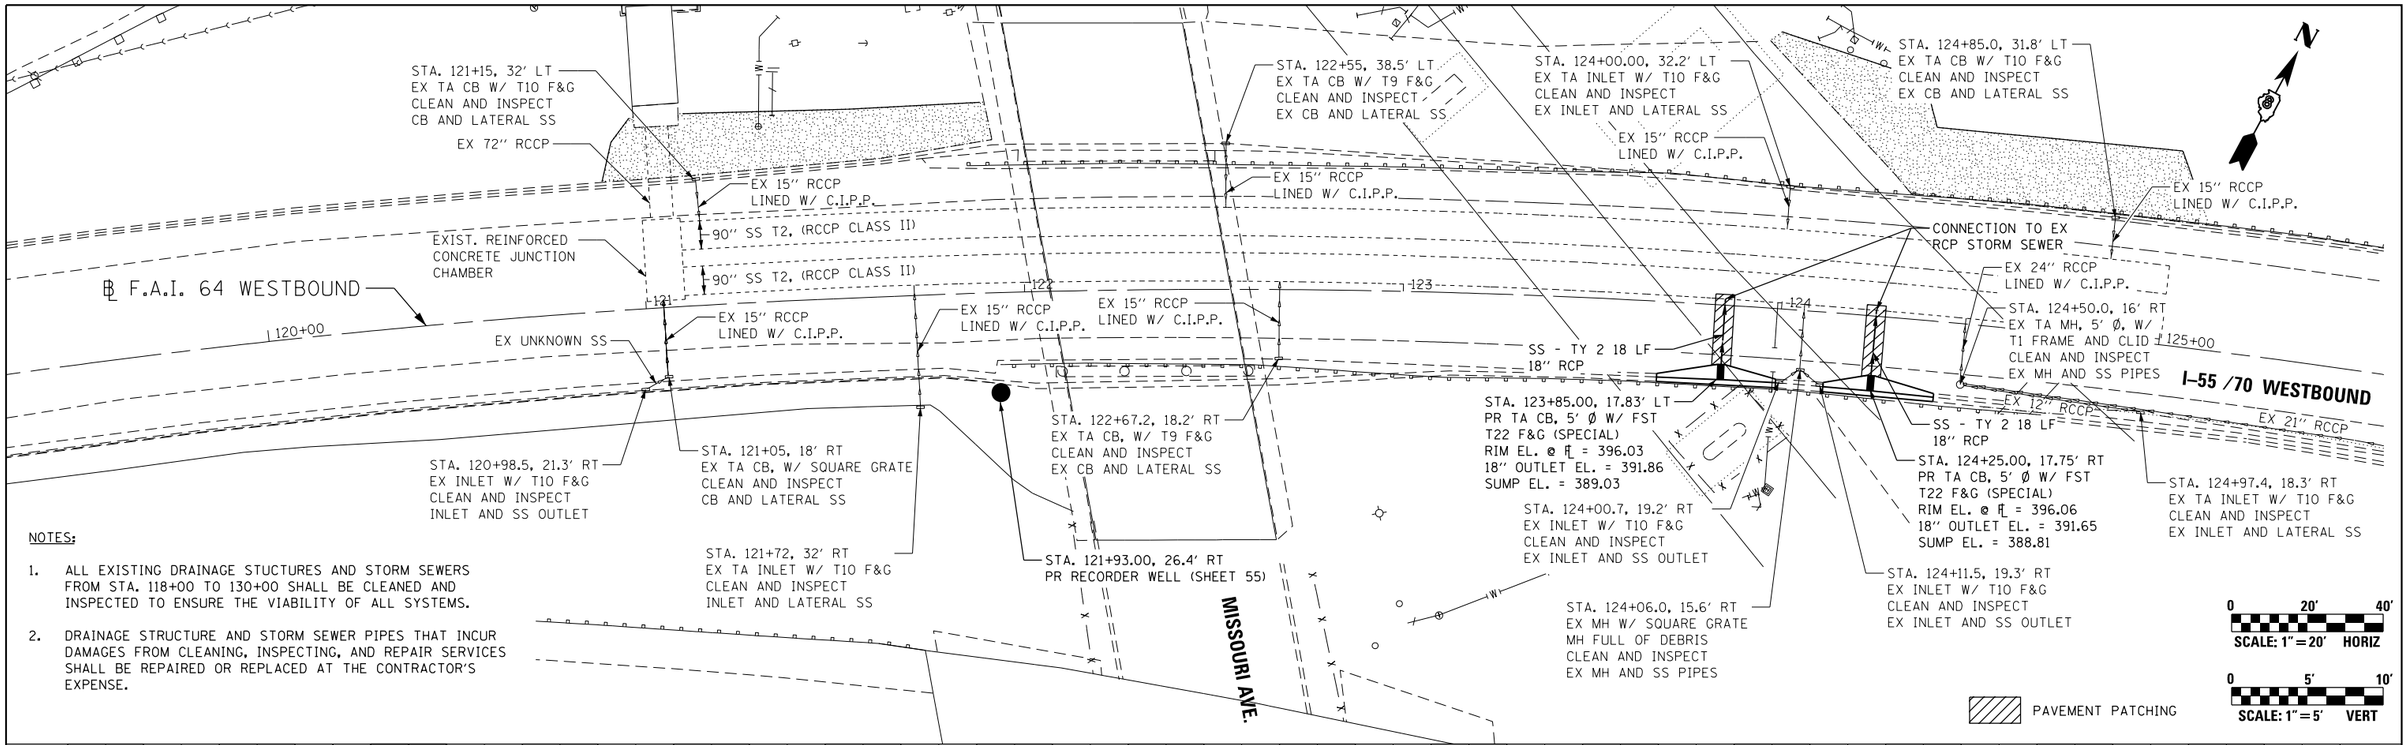

NOTES:

1. ALL EXISTING DRAINAGE STUCTURES AND STORM SEWERS FROM STA. 118+00 TO 130+00 SHALL BE CLEANED AND INSPECTED TO ENSURE THE VIABILITY OF ALL SYSTEMS.

2. DRAINAGE STRUCTURE AND STORM SEWER PIPES THAT INCUR DAMAGES FROM CLEANING, INSPECTING, AND REPAIR SERVICES SHALL BE REPAIRED OR REPLACED AT THE CONTRACTOR'S EXPENSE.

PLAN — NOTE BOOK NO. ____ — SURVEYED / PLOTTED / ALIGNMENT CHECKED / RT. OF WAY CHECKED / CADD FILE NAME — BY — DATE

PROFILE — NOTE BOOK NO. ____ — SURVEYED / PLOTTED / GRADES CHECKED / BM. NOTED / STRUCTURE NOTATNS CHKD — BY — DATE

FILE NAME = Q:\IFiles\110023\Work Order 3 MO Ave Ph2\CADD Sheets\0876G99-sht-plnprf.dgn

LIN ENGINEERING, LTD.
Consulting Engineers
Springfield, Illinois

USER NAME = seb	DESIGNED - SEL	REVISED -
	DRAWN - SEL	REVISED -
PLOT SCALE = 10.0000 ' / in.	CHECKED - SGL	REVISED -
PLOT DATE = 8/23/2014	DATE - 7/1/2014	REVISED -

STATE OF ILLINOIS
DEPARTMENT OF TRANSPORTATION

I-55/64 PLAN AND PROFILE
MISSOURI AVENUE DEEP WELL FACILITY

1" = 20' | SHEET 1 OF 1 SHEETS | STA. 119+60 TO STA. 125+60

F.A.I. RTE.	SECTION	COUNTY	TOTAL SHEETS	SHEET NO.
64	82-4T-1	ST. CLAIR	185	26

CONTRACT NO. 76G99

ILLINOIS FED. AID PROJECT