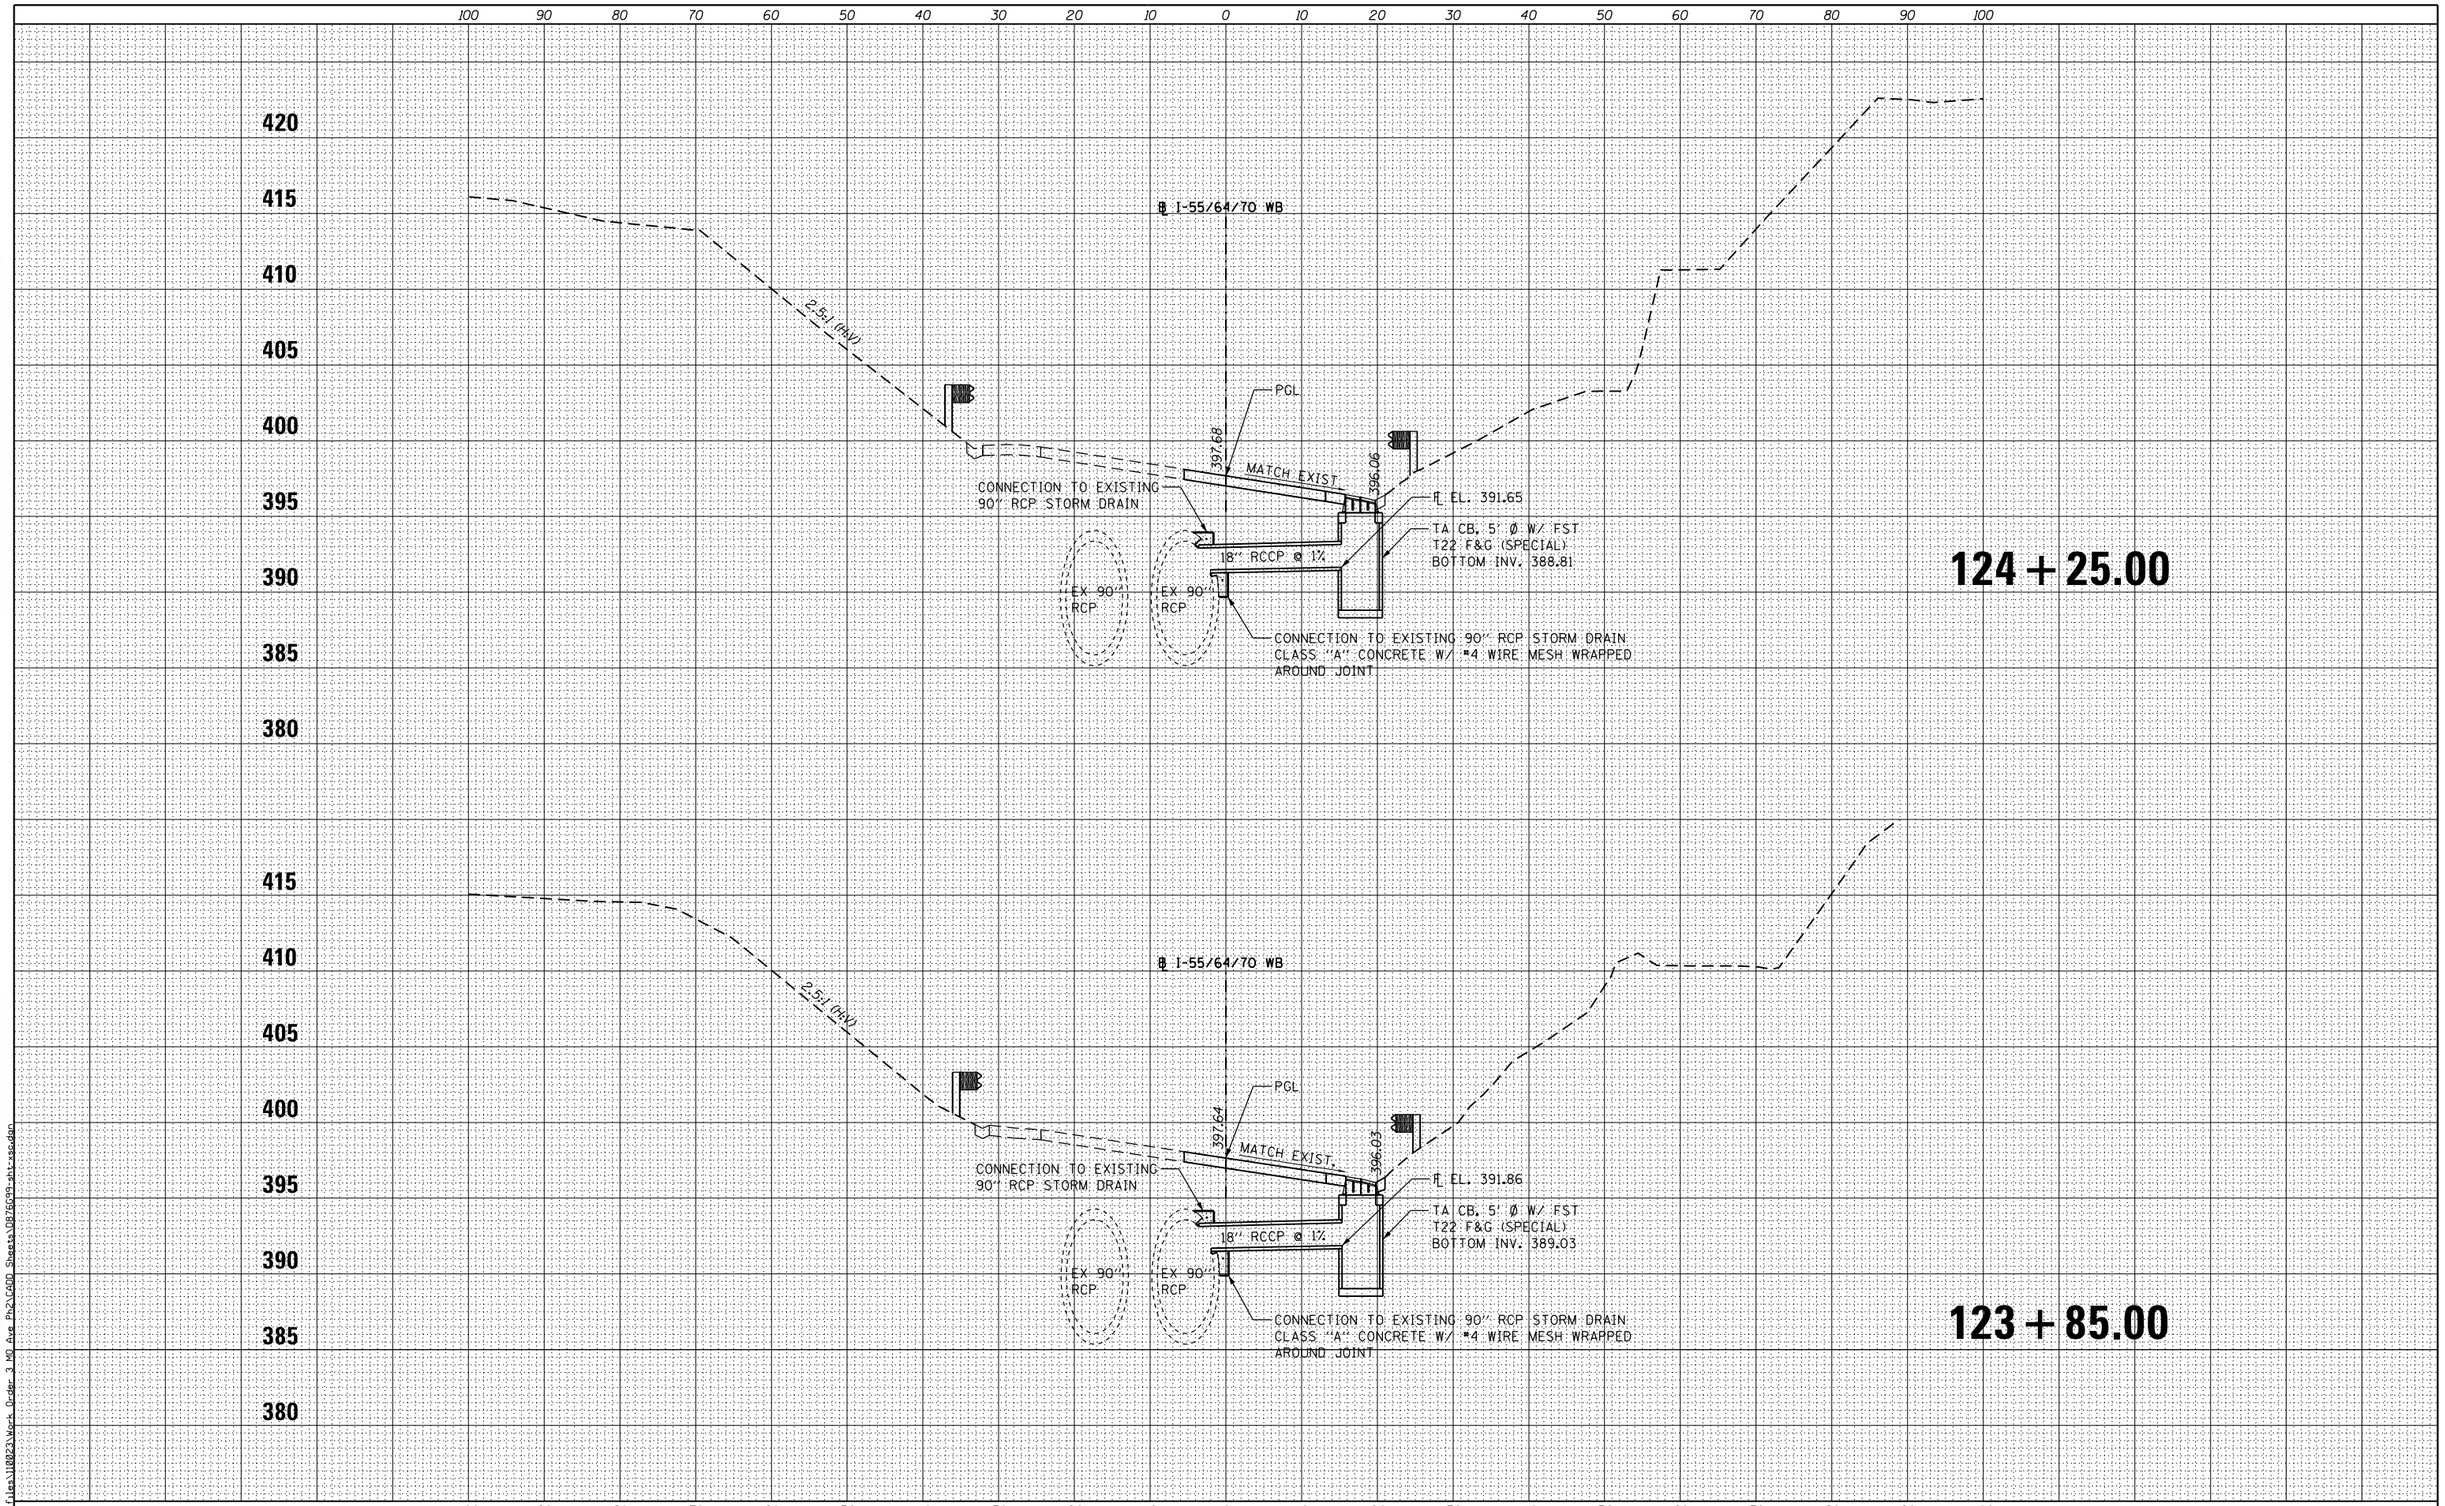

FINAL SURVEY	NOTE BOOK	NO.
	SURVEYED	
	PLOTTED	
	TEMPLATE	
	AREAS	
	AREAS CHECKED	

BY	DATE

ORIGINAL SURVEY	NOTE BOOK	NO.
	SURVEYED	
	PLOTTED	
	TEMPLATE	
	AREAS	
	AREAS CHECKED	

BY	DATE

FILE NAME = G:\IFiles\18023\Work Order 3 MO Ave Ph2\CADD Sheets\DB76G99-sht-xsdgn

LIN ENGINEERING, LTD.
Consulting Engineers
Springfield, Illinois

USER NAME = seb	DESIGNED - SEL	REVISED -
	DRAWN - SEL	REVISED -
PLOT SCALE = 20.0000 '/ In.	CHECKED - SGL	REVISED -
PLOT DATE = 8/23/2014	DATE - 7/1/2014	REVISED -

STATE OF ILLINOIS
DEPARTMENT OF TRANSPORTATION

CROSS SECTIONS
MISSOURI AVENUE DEEP WELL FACILITY

SCALE: 1"=10'(H)5'(V) | SHEET 1 OF 1 SHEETS | STA. 123+85 | TO STA. 124+25

F.A.I. RTE.	SECTION	COUNTY	TOTAL SHEETS	SHEET NO.
64	82-4T-1	ST. CLAIR	185	66
		CONTRACT NO. 76G99		
		ILLINOIS FED. AID PROJECT		