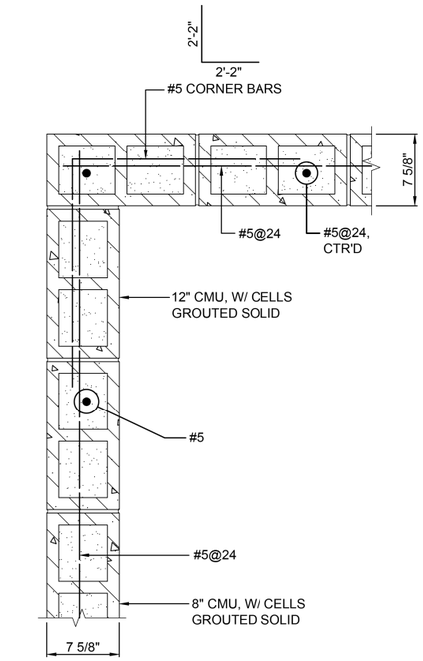

1 S405 CORNER PILASTER DETAIL
SCALE: 1 1/2"=1'-0"

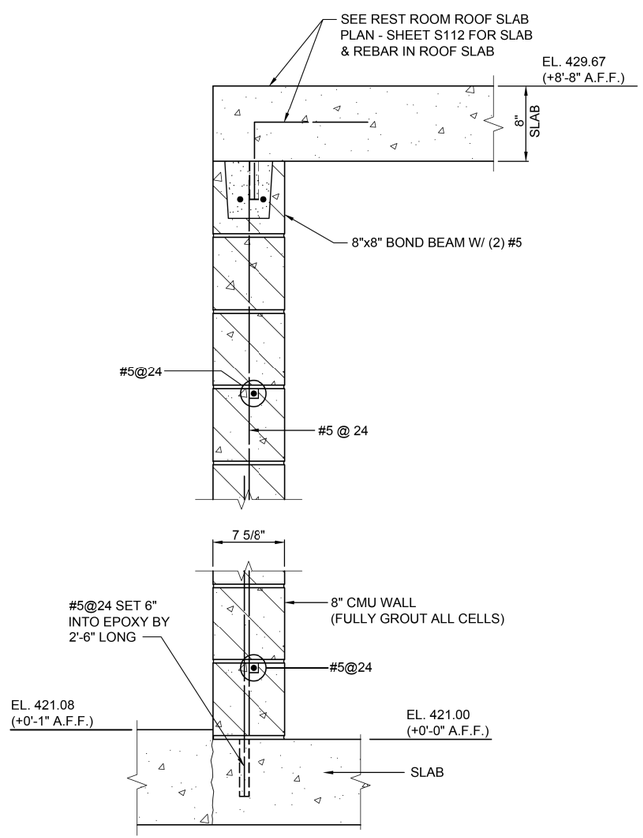

A S405 SECTION
SCALE: 1 1/2"=1'-0"

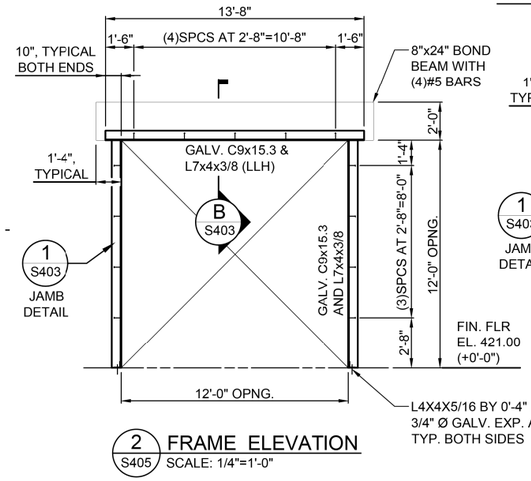

2 S405 FRAME ELEVATION
SCALE: 1/4"=1'-0"

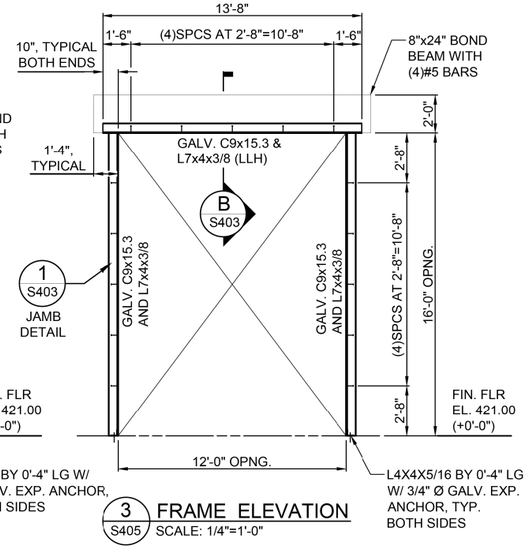

3 S405 FRAME ELEVATION
SCALE: 1/4"=1'-0"

0 2' 4' 8'
SCALE: 1/4" = 1'-0"
0 3" 6" 1'
SCALE: 1 1/2" = 1'-0"

S405

FILE NAME = Q:\1files\110023\Work Order 3 MO Ave Ph2\CADD Sheets\D876G99-sht-KLA Str4.dgn

KLINGNER & ASSOCIATES, P.C.
Engineers • Architects • Surveyors

USER NAME = seb	DESIGNED - ADL	REVISED - EAW - 9/25/14
	DRAWN - BGJ	REVISED -
PLOT SCALE = 40.0000 ' / in.	CHECKED -	REVISED -
PLOT DATE = 9/25/2014	DATE -	REVISED -

STATE OF ILLINOIS
DEPARTMENT OF TRANSPORTATION

WELL HOUSE BUILDING – LINTEL, CMU PLAN & DETAILS
MISSOURI AVENUE DEEP WELL FACILITY

SCALE: AS NOTED | SHEET 5 OF 5 SHEETS | STA. | TO STA.

F.A.I. RTE.	SECTION	COUNTY	TOTAL SHEETS	SHEET NO.
64	82-4T-1	ST. CLAIR	185	119
		CONTRACT NO. 76G99		
	ILLINOIS	FED. AID PROJECT		