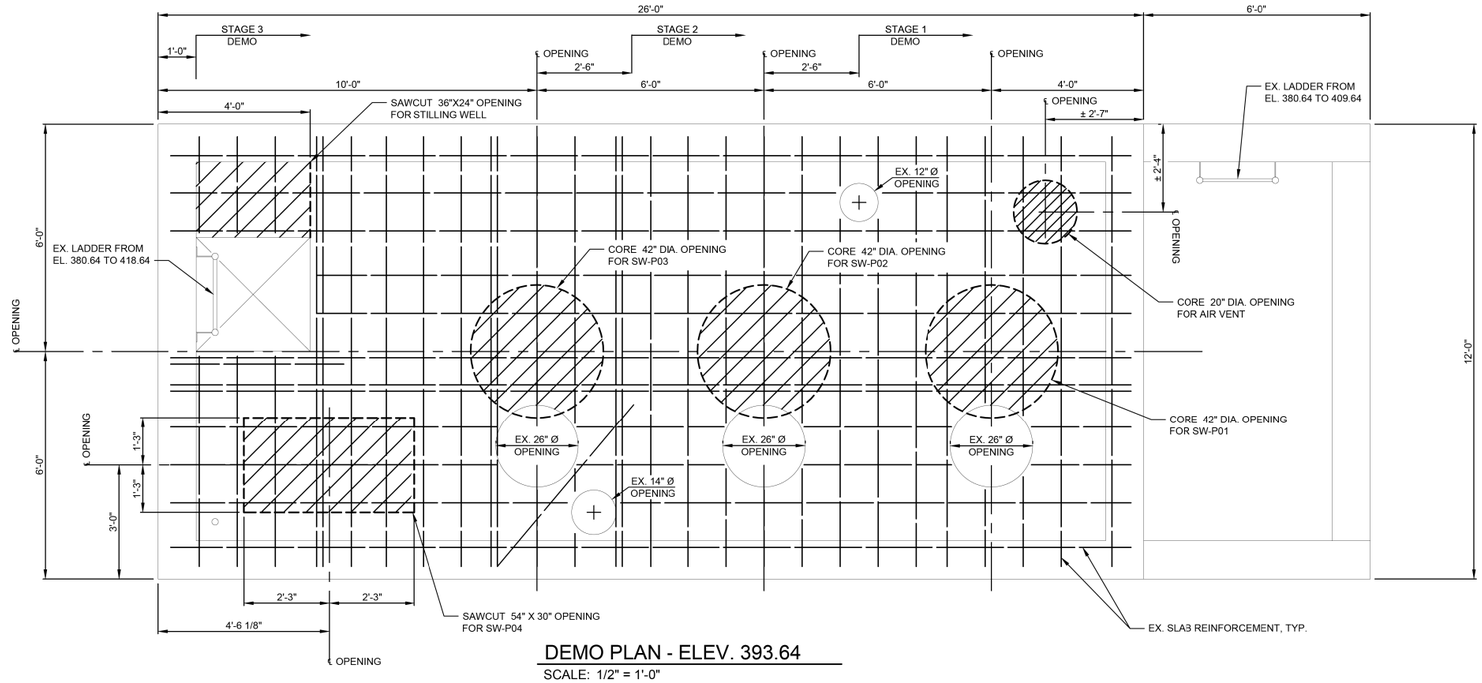

DEMO PLAN - ELEV. 393.64

SCALE: 1/2" = 1'-0"

NOTES:

1) NO SALVAGE

2) COORDINATE ALL PIPE OPENINGS WITH ALL PIPING AND PUMPING EQUIPMENT PROVIDED

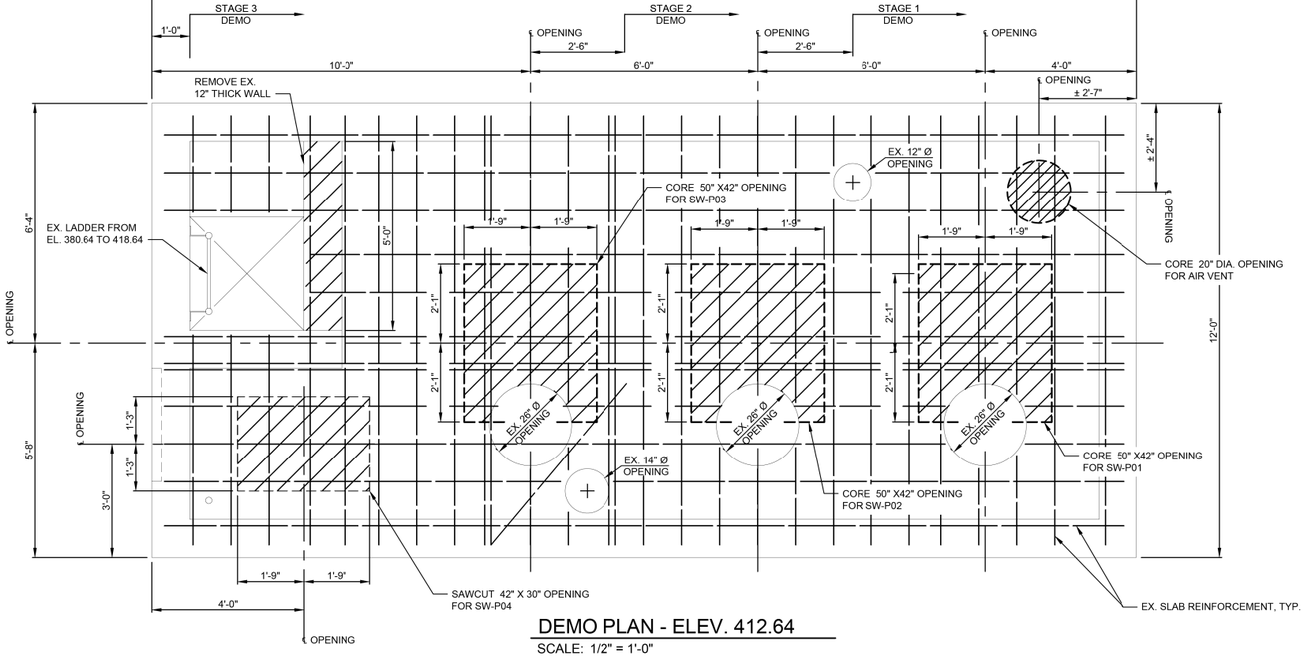

DEMO PLAN - ELEV. 412.64

SCALE: 1/2" = 1'-0"

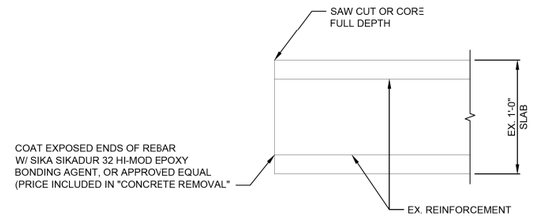

TYPICAL SLAB AND WALL REMOVAL DETAIL

SCALE: 1 1/2" = 1'-0"

0 1' 2' 4'
SCALE: 1/2" = 1'-0"

0 3" 6" 1'
SCALE: 1 1/2" = 1'-0"

FILE NAME = D:\IFiles\110223\Work Order 3 MO Ave Ph2\CADD Sheets\DB76G99-sht-RCLA Str-5.dgn

S501

KLINGNER & ASSOCIATES, P.C.
Engineers · Architects · Surveyors

USER NAME = bgj	DESIGNED - ADL	REVISED -
	DRAWN - AMS	REVISED -
PLOT SCALE = 40.0000 ' / in.	CHECKED -	REVISED -
PLOT DATE = 8/23/2014	DATE -	REVISED -

STATE OF ILLINOIS
DEPARTMENT OF TRANSPORTATION

EXISTING PUMP STATION BUILDING – DEMO PLANS
MISSOURI AVENUE DEEP WELL FACILITY

SCALE: AS NOTED | SHEET 1 OF 2 SHEETS | STA. | TO STA.

F.A.I. RTE.	SECTION	COUNTY	TOTAL SHEETS	SHEET NO.
64	82-4T-1	ST. CLAIR	185	120
		CONTRACT NO. 76G99		
	ILLINOIS FED. AID PROJECT			