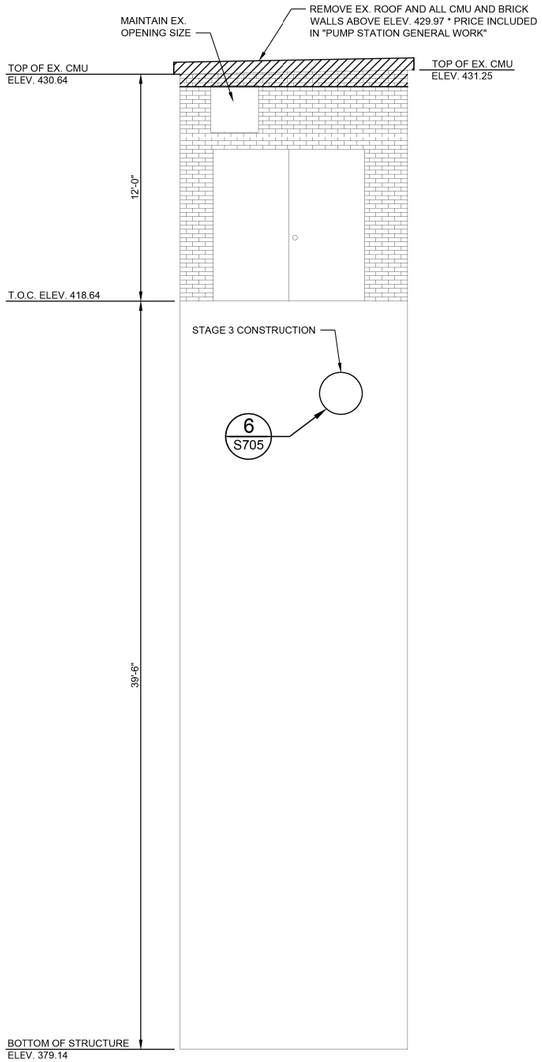

NORTH DEMO AND REPAIR ELEVATION

SCALE: 1/4" = 1'-0"

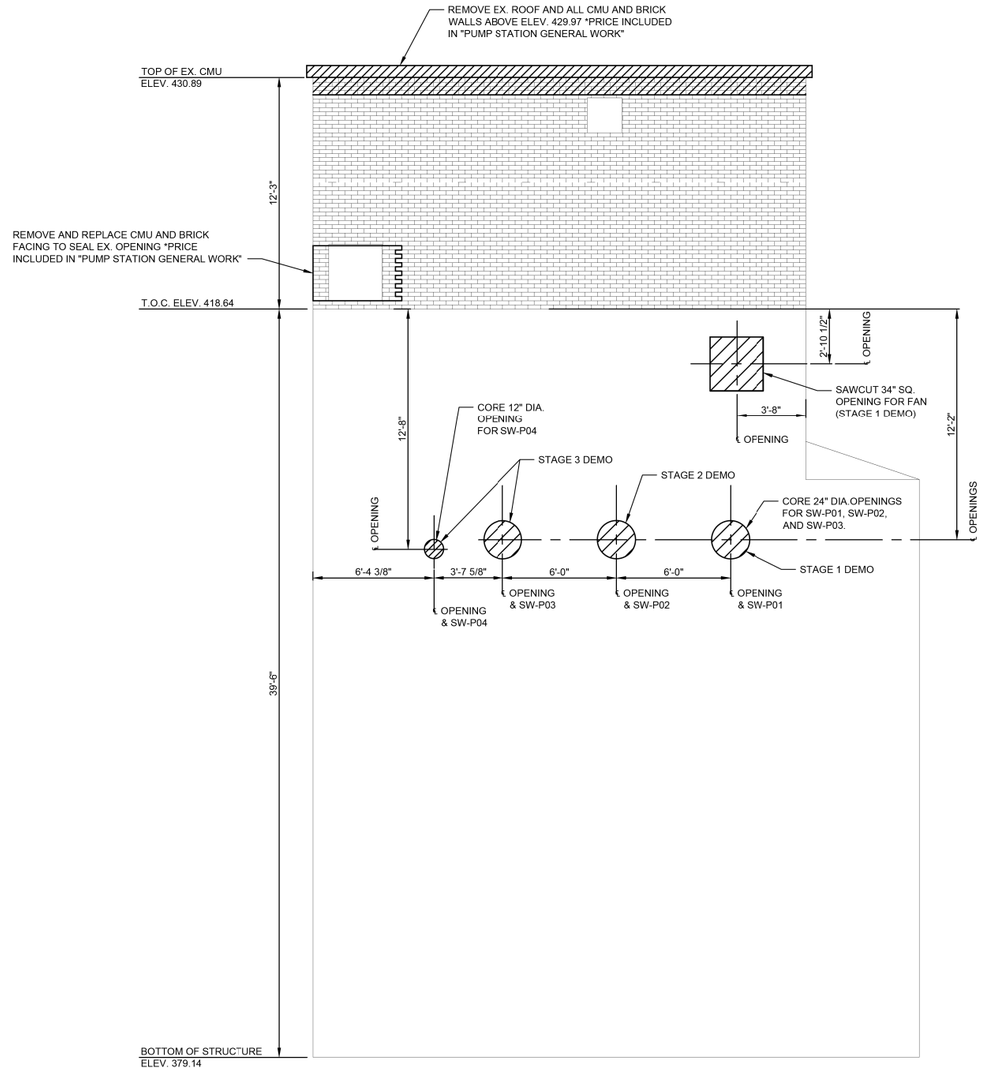

WEST DEMO AND REPAIR ELEVATION

SCALE: 1/4" = 1'-0"

NOTES:

1) NO SALVAGE

2) COORDINATE ALL PIPE OPENINGS WITH ALL PIPING AND PUMPING EQUIPMENT PROVIDED

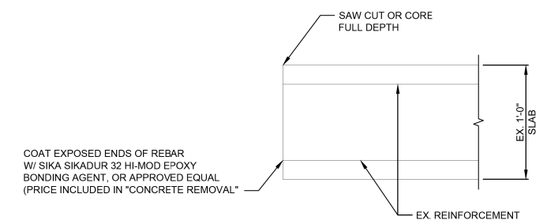

TYPICAL SLAB AND WALL REMOVAL DETAIL

SCALE: 1 1/2" = 1'-0"

0 2' 4' 8'
SCALE: 1/4" = 1'-0"

0 3" 6" 1'
SCALE: 1 1/2" = 1'-0"

S801

FILE NAME = O:\11files\110023\Work Order 3 MO Ave Ph2\CADD Sheets\D876G99-sht-KLA Str8.dgn

KLINGNER & ASSOCIATES, P.C. Engineers · Architects · Surveyors	USER NAME = seb	DESIGNED - ADL	REVISED -	STATE OF ILLINOIS DEPARTMENT OF TRANSPORTATION	EXISTING PUMP STATION BUILDING - ELEVATIONS MISSOURI AVENUE DEEP WELL FACILITY	F.A.I. RTE. 64	SECTION 82-4T-1	COUNTY ST. CLAIR	TOTAL SHEETS 185 / SHEET NO. 131
		DRAWN - AMS	REVISED -					CONTRACT NO. 76G99	
	PLOT SCALE = 40.0000 ' / in.	CHECKED -	REVISED -						
	PLOT DATE = 8/23/2014	DATE -	REVISED -		SCALE: AS NOTED / SHEET 1 OF 5 SHEETS / STA. TO STA.		ILLINOIS	FED. AID PROJECT	