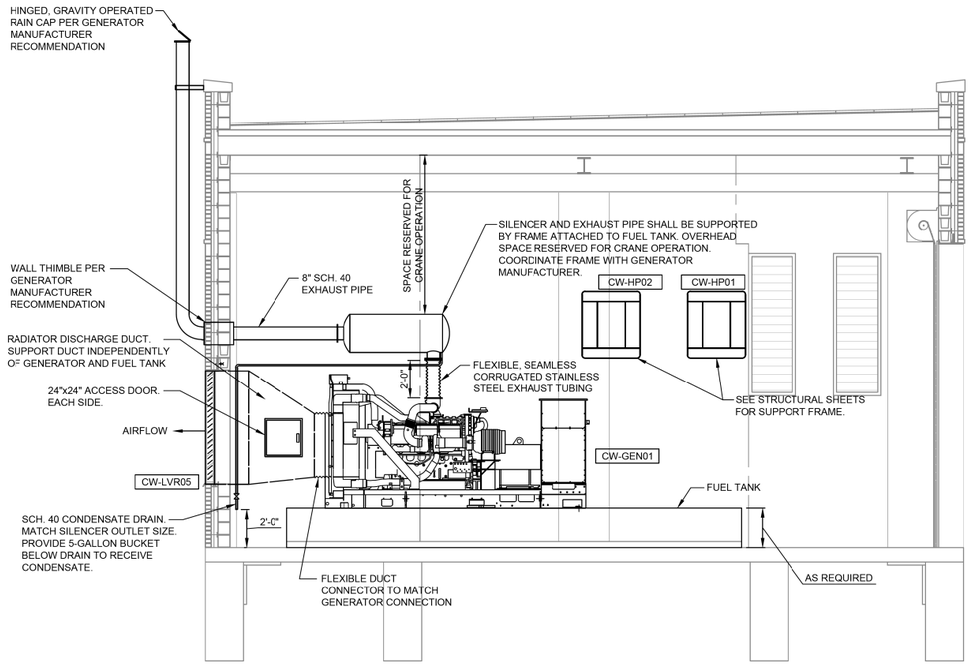

A M200 SECTION
SCALE: 1/4"=1'-0"

0 2' 4' 8'
SCALE: 1/4" = 1'-0"

M202

FILE NAME = D:\Utilities\110823\Work Order 3 MO Ave Ph2\CADD Sheets\DB76099-sht-KLA Mech2.dgn

KLINGNER & ASSOCIATES, P.C.
Engineers · Architects · Surveyors

USER NAME = seb	DESIGNED - JJN	REVISED -
	DRAWN - JJN	REVISED -
PLOT SCALE = 40.0000 ' / in.	CHECKED -	REVISED -
PLOT DATE = 8/23/2014	DATE -	REVISED -

STATE OF ILLINOIS
DEPARTMENT OF TRANSPORTATION

WELL HOUSE BUILDING – MECHANICAL
MISSOURI AVENUE DEEP WELL FACILITY

SCALE: AS NOTED | SHEET 3 OF 3 SHEETS | STA. | TO STA.

F.A.I. RTE.	SECTION	COUNTY	TOTAL SHEETS	SHEET NO.
64	82-4T-1	ST. CLAIR	185	147
		CONTRACT NO. 76G99		
	ILLINOIS FED. AID PROJECT			