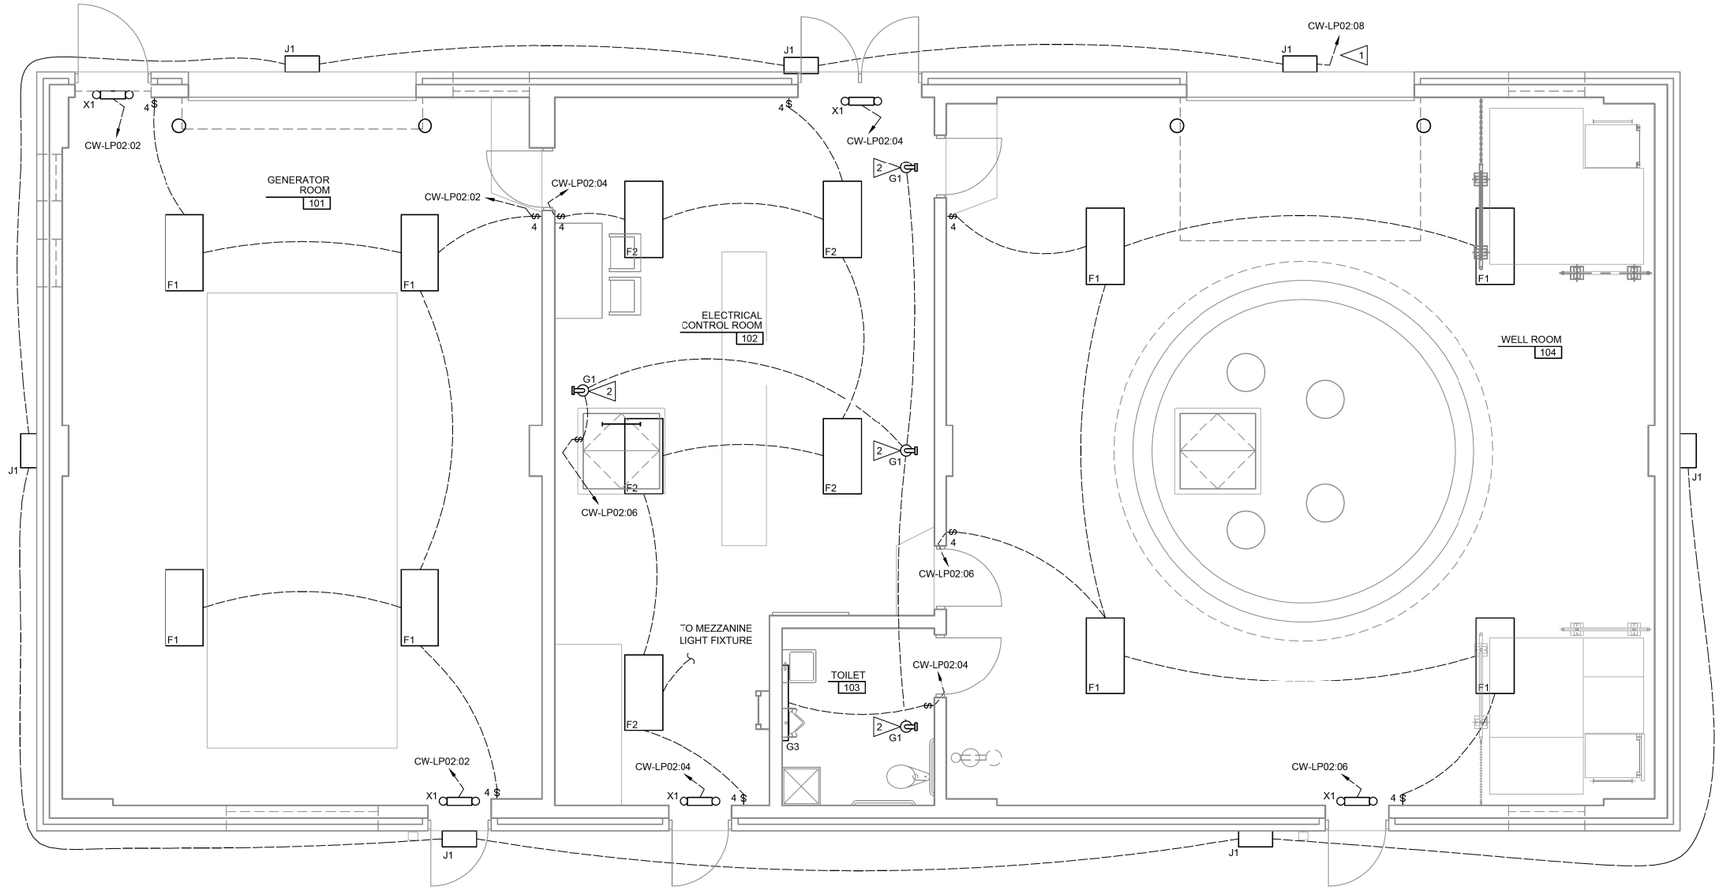

WELL HOUSE BUILDING- LIGHTING PLAN

SCALE: 1/4" = 1'-0"

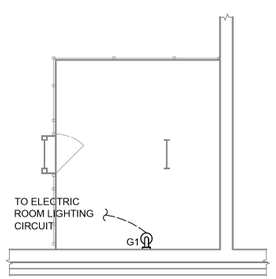

MEZZANINE LIGHTING PLAN

SCALE: 1/4" = 1'-0"

KEYED NOTES *(NOTES APPLICABLE TO THIS SHEET ONLY)*

1. PROVIDE PHOTOCELL AND LIGHTING CONTACTOR FOR LIGHTING CONTROL. PHOTOCELL SHALL BE MOUNTED ON NORTH SIDE OF BUILDING.
2. LIGHT FIXTURE LOCATED IN CRAWLSPACE BELOW.

N

0 2' 4' 8'

SCALE: 1/4" = 1'-0"

E300

FILE NAME = D:\Files\10023\Work Order 3 MO Ave Ph2\CADD Sheets\D876G99-sht-KLA Elec3.dgn

KLINGNER & ASSOCIATES, P.C. Engineers · Architects · Surveyors	USER NAME = seb	DESIGNED - JJN	REVISED - JJN - 9/24/14	STATE OF ILLINOIS DEPARTMENT OF TRANSPORTATION	WELL HOUSE BUILDING – LIGHTING PLAN MISSOURI AVENUE DEEP WELL FACILITY	F.A.I. RTE.	SECTION	COUNTY	TOTAL SHEETS / SHEET NO.
		DRAWN - JJN	REVISED -			64	82-4T-1	ST. CLAIR	185 / 162
	PLOT SCALE = 40.0000 ' / in.	CHECKED -	REVISED -			CONTRACT NO. 76G99			
	PLOT DATE = 9/24/2014	DATE -	REVISED -		SCALE: AS NOTED / SHEET 1 OF 1 SHEETS / STA. TO STA.	ILLINOIS FED. AID PROJECT			