| FINAL SURVEY | | BY | DATE |
|---|---|---|---|
| NO'TE BOOK | SURVEYED | | |
| | PLOTTED | | |
| | TEMPLATE | | |
| NO. | AREAS | | |
| | AREAS CHECKED | | |

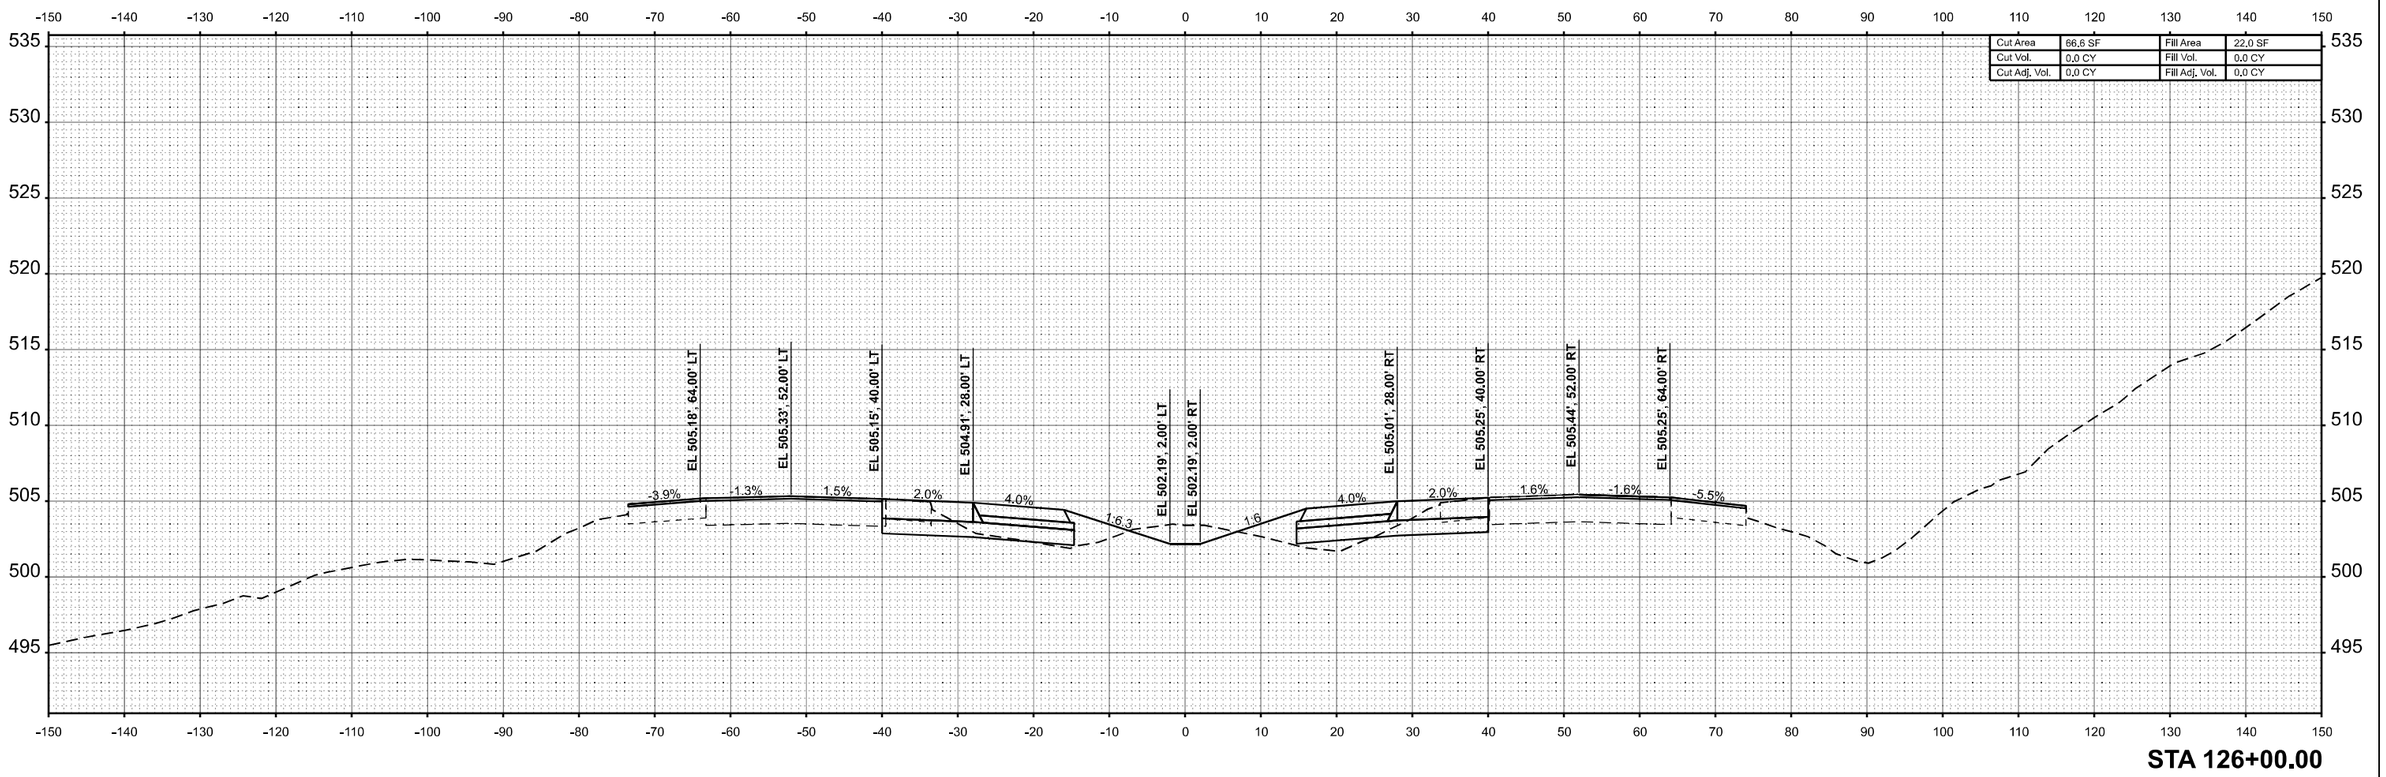


**STA 126+00.00**

| ORIGINAL SURVEY | | BY | DATE |
|---|---|---|---|
| NOTE BOOK | SURVEYED | | |
| | PLOTTED | | |
| | TEMPLATE | | |
| NO. | AREAS | | |
| | AREAS CHECKED | | |

MODEL: I57 XS R4 - 126+00.00 R4 [Sheet]
FILE NAME: c:\volkert_pw_workingdir\betsy.witt\d0326115\D978798-ah-XSSht-I57-R4.dgn

VOLKERT

| | | | |
|---|---|---|---|
| USER NAME = betsy.witt | DESIGNED - | REVISED - | |
| | DRAWN - | REVISED - | |
| PLOT SCALE = $SCALE$ | CHECKED - | REVISED - | |
| PLOT DATE = 8/27/2024 | DATE - | REVISED - | |

**STATE OF ILLINOIS**
**DEPARTMENT OF TRANSPORTATION**

**CROSS SECTIONS**
**INTERSTATE 57**

SCALE: 1"=10' | SHEET 71 OF 274 SHEETS | STA. 126+00.00 R4 | TO STA. 126+00.00 R4

| F.A.I. RTE. | SECTION | COUNTY | TOTAL SHEETS | SHEET NO. |
|---|---|---|---|---|
| 57 | (X1-8,X1-7-1,X1-7,X1-6-1)R-2 | WILLIAMSON | 614 | 401 |
| | | CONTRACT NO. 78798 | | |
| | ILLINOIS FED. AID PROJECT | | | |

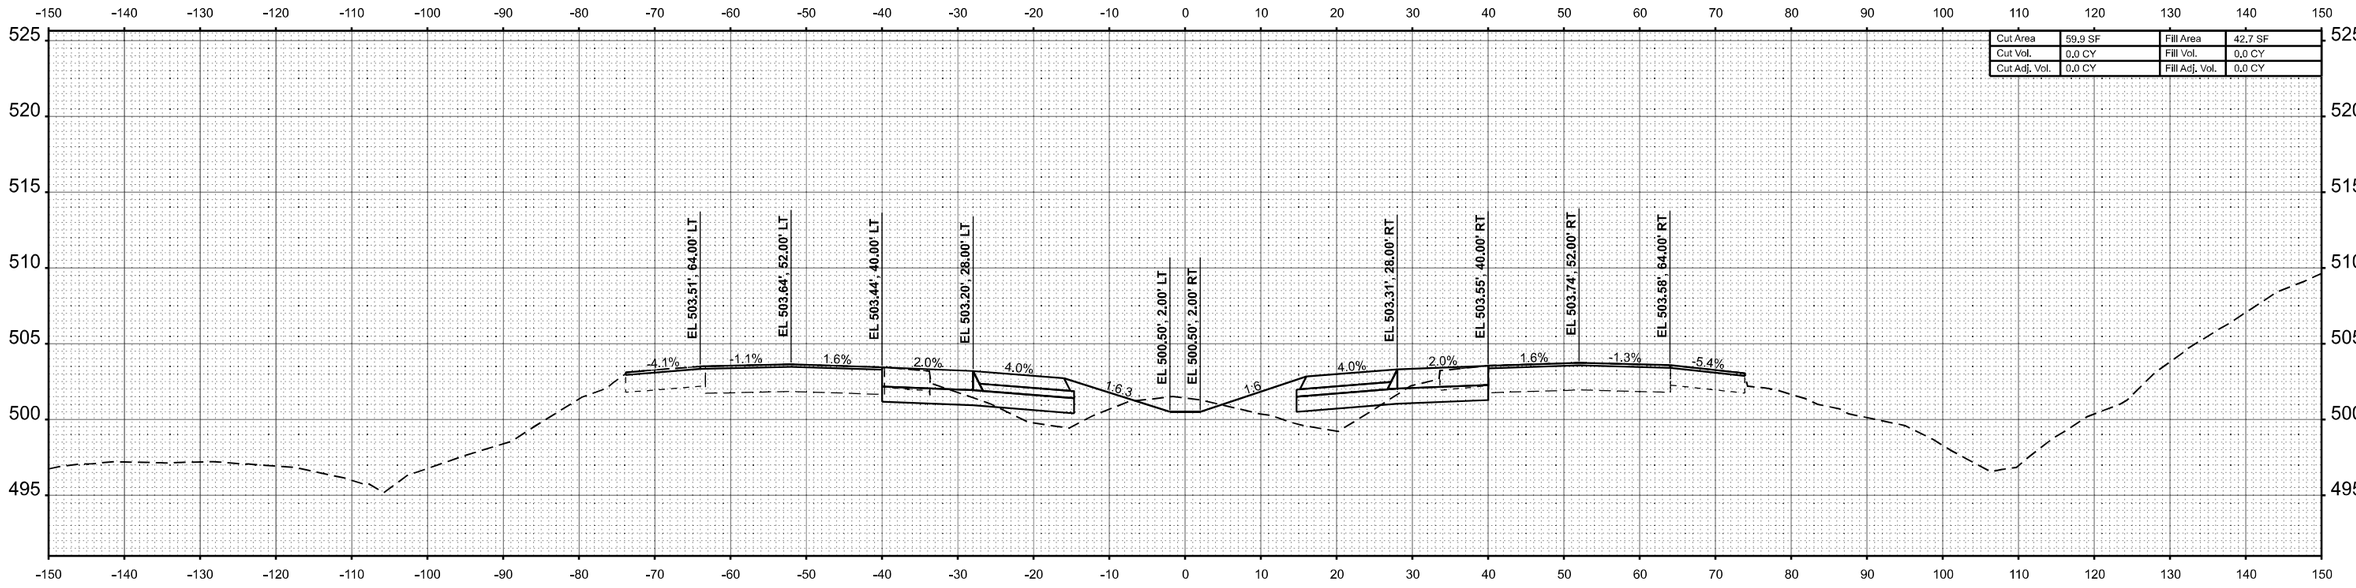


**STA 128+00.00**

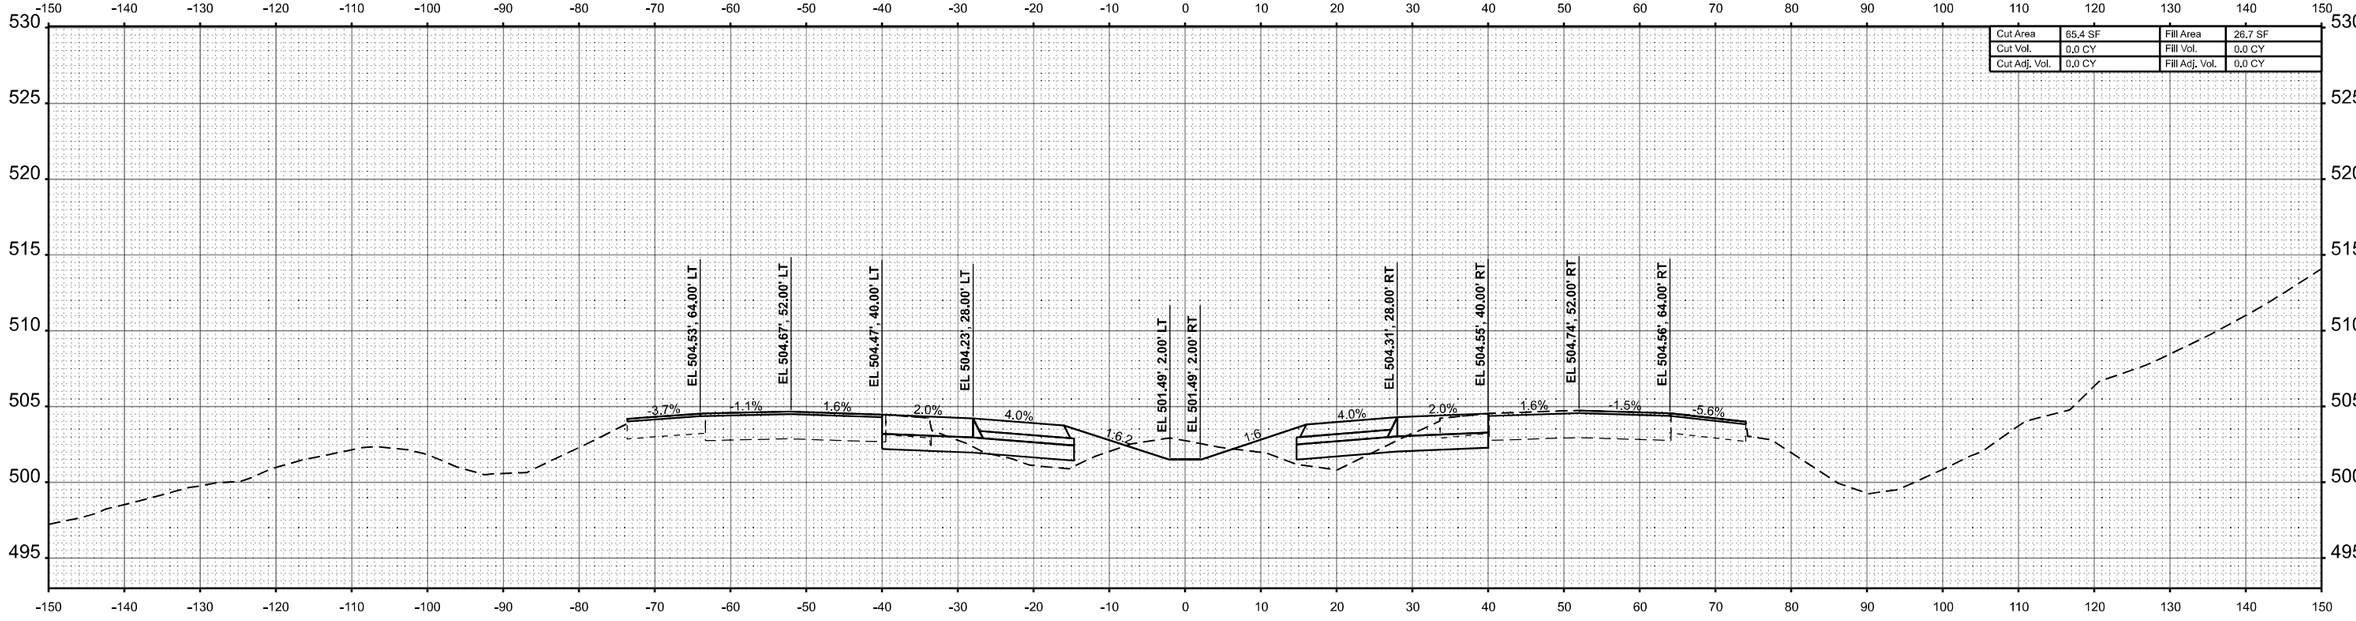


**STA 127+00.00**

| | | | |
|---|---|---|---|
| USER NAME = betsy.witt | DESIGNED - | REVISED - | |
| | DRAWN - | REVISED - | |
| PLOT SCALE = $SCALE$ | CHECKED - | REVISED - | |
| PLOT DATE = 8/27/2024 | DATE - | REVISED - | |

VOLKERT

**STATE OF ILLINOIS**
**DEPARTMENT OF TRANSPORTATION**

**CROSS SECTIONS**
**INTERSTATE 57**

SCALE: 1"=10' | SHEET 72 OF 274 SHEETS | STA. 127+00.00 R4 | TO STA. 128+00.00 R4

| F.A.I. RTE. | SECTION | COUNTY | TOTAL SHEETS | SHEET NO. |
|---|---|---|---|---|
| 57 | (X1-8,X1-7-1,X1-7,X1-6-1)R-2 | WILLIAMSON | 614 | 402 |
| | | CONTRACT NO. 78798 | | |
| | ILLINOIS | FED. AID PROJECT | | |

FINAL SURVEY | NOTE BOOK | NO. | SURVEYED | PLOTTED | TEMPLATE | AREAS | AREAS CHECKED | BY | DATE

ORIGINAL SURVEY | NOTE BOOK | NO. | SURVEYED | PLOTTED | TEMPLATE | AREAS | AREAS CHECKED | BY | DATE

MODEL: I57 XS R4 - 127+00.00 R4 [Sheet]
FILE NAME: c:\volkert_pw_workingdir\betsy.witt\d03261115\D978798-sht-XSSht457-R4.dgn

| FINAL SURVEY | | BY | DATE |
|---|---|---|---|
| | SURVEYED | | |
| | PLOTTED | | |
| NOTE BOOK | TEMPLATE | | |
| | AREAS | | |
| NO. | AREAS CHECKED | | |

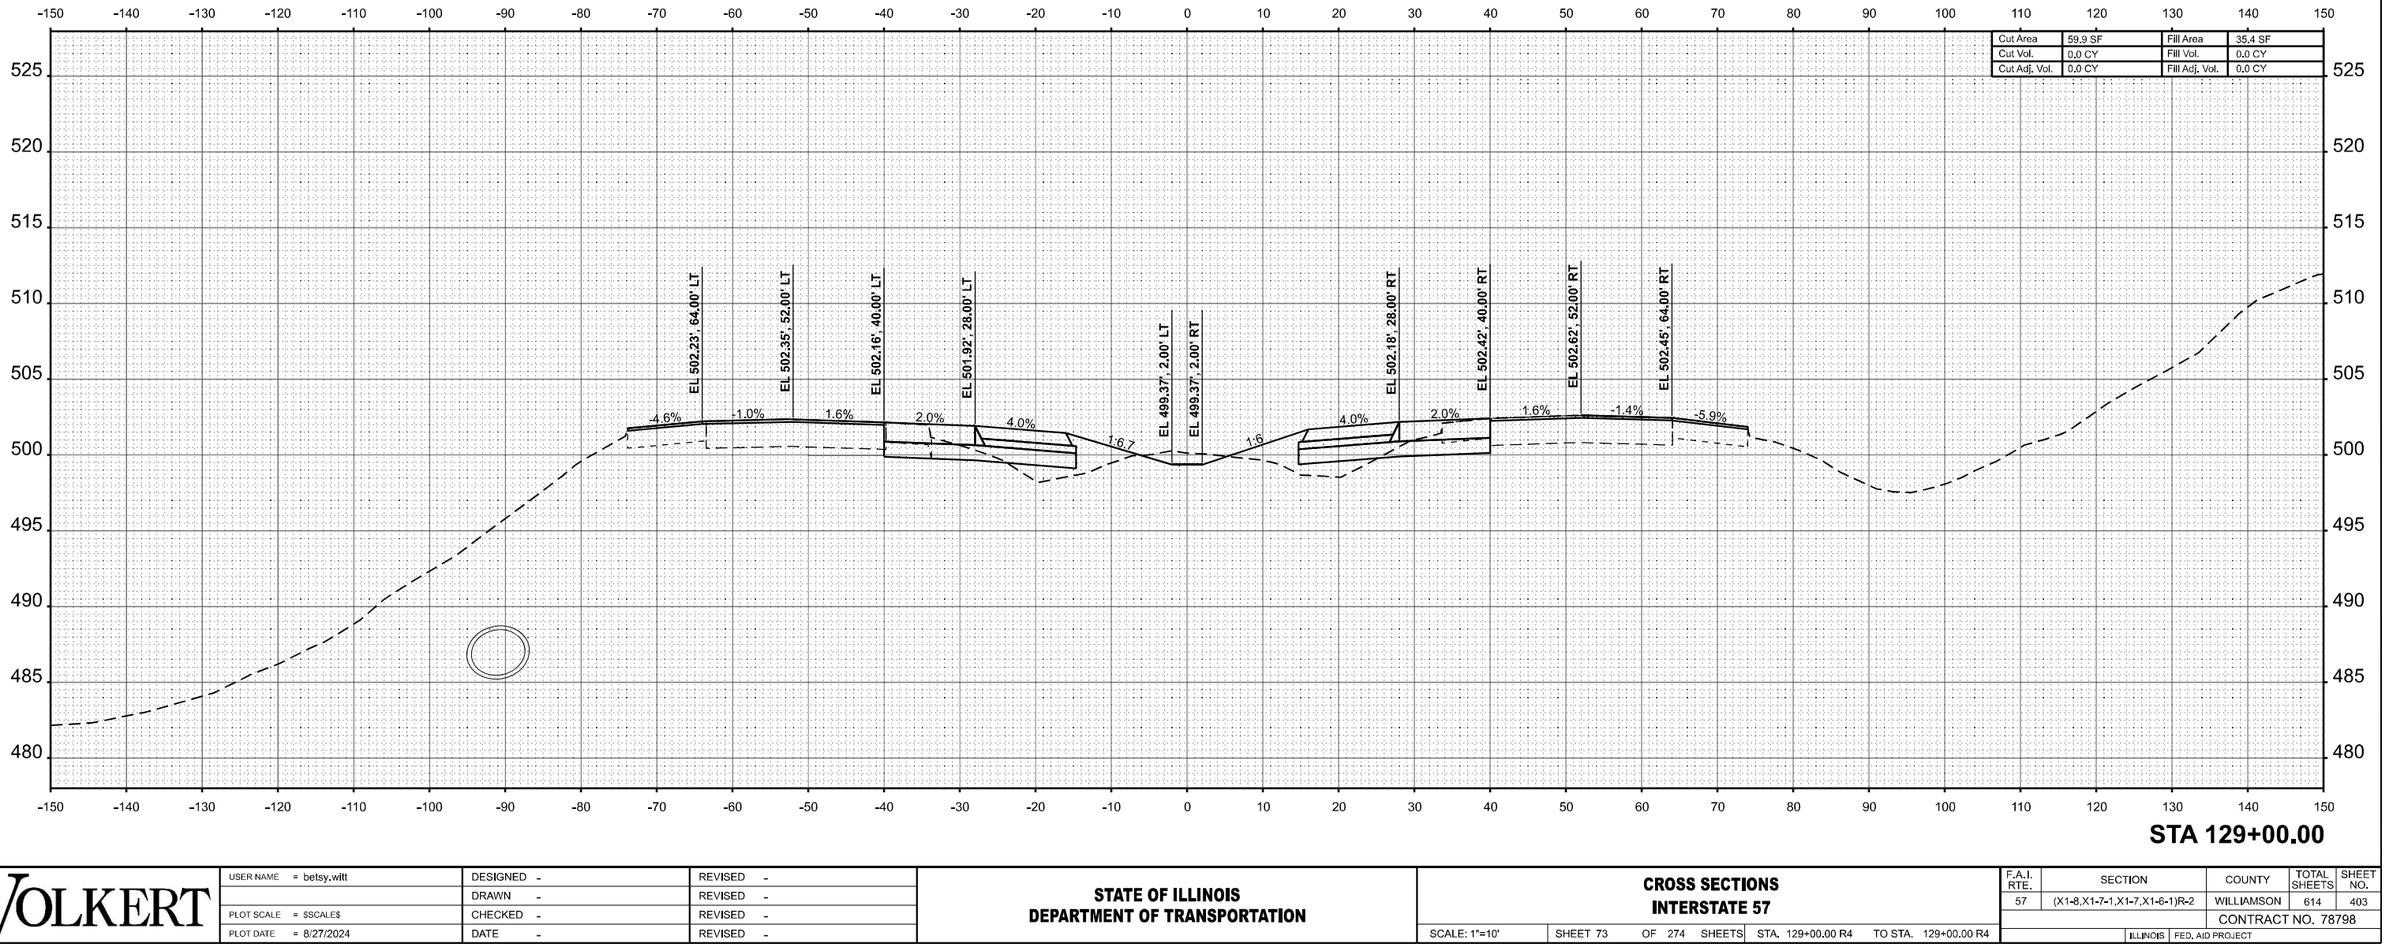


**STA 129+00.00**

| | | | | | |
|---|---|---|---|---|---|
| VOLKERT | USER NAME = betsy.witt | DESIGNED - | REVISED - | STATE OF ILLINOIS DEPARTMENT OF TRANSPORTATION | CROSS SECTIONS INTERSTATE 57 |
| | | DRAWN - | REVISED - | | |
| | PLOT SCALE = $SCALE$ | CHECKED - | REVISED - | | SCALE: 1"=10' \| SHEET 73 OF 274 SHEETS \| STA. 129+00.00 R4 \| TO STA. 129+00.00 R4 |
| | PLOT DATE = 8/27/2024 | DATE - | REVISED - | | |

| F.A.I. RTE. | SECTION | COUNTY | TOTAL SHEETS | SHEET NO. |
|---|---|---|---|---|
| 57 | (X1-8,X1-7-1,X1-7,X1-6-1)R-2 | WILLIAMSON | 614 | 403 |
| | | CONTRACT NO. 78798 | | |
| | ILLINOIS | FED. AID PROJECT | | |

MODEL: I57 XS R4 - 129+00.00 R4 [Sheet]
FILE NAME: c:\volkert_pw_workingdir\betsy.witt\d0326115\D978798-sht-XSSht-I57-R4.dgn

| FINAL SURVEY | | BY | DATE |
|---|---|---|---|
| | SURVEYED | | |
| | PLOTTED | | |
| NOTE BOOK | TEMPLATE | | |
| | AREAS | | |
| NO. | AREAS CHECKED | | |

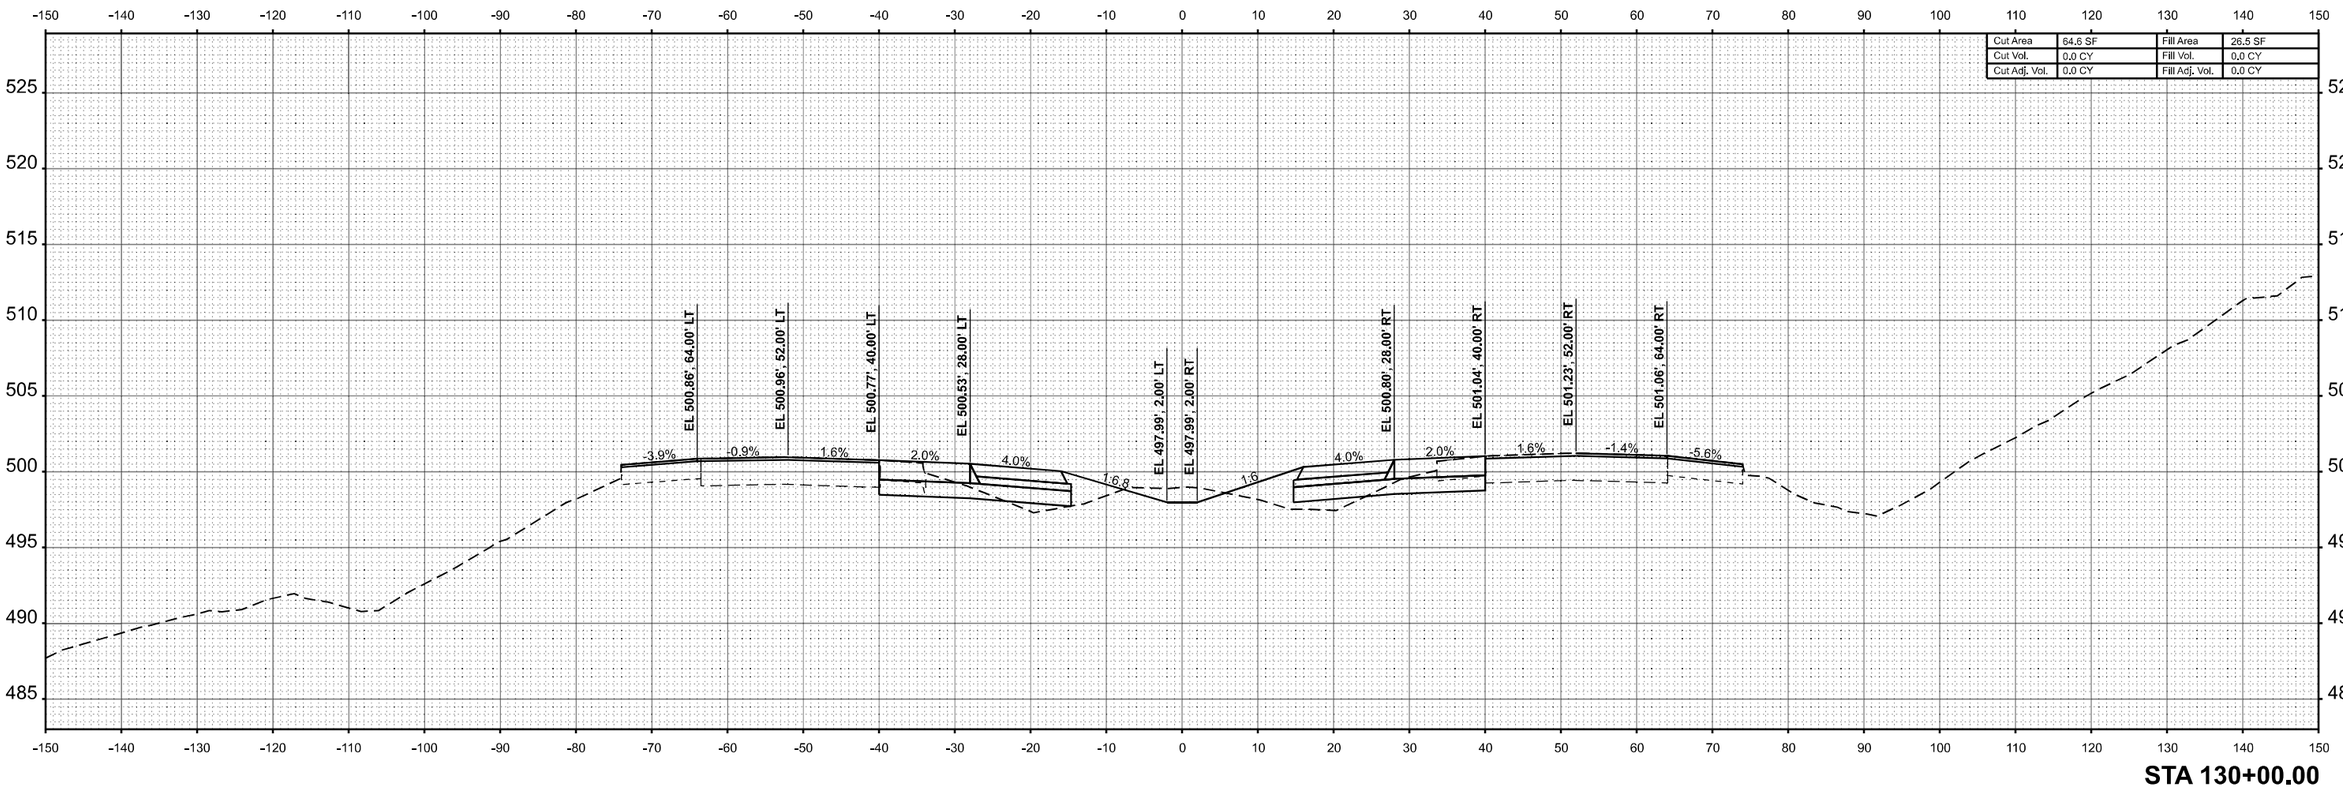


**STA 130+00.00**

| ORIGINAL SURVEY | | BY | DATE |
|---|---|---|---|
| | SURVEYED | | |
| | PLOTTED | | |
| NOTE BOOK | TEMPLATE | | |
| | AREAS | | |
| NO. | AREAS CHECKED | | |

MODEL: I57 XS R4 - 130+00.00 R4 |Sheet|
FILE NAME: c:\volkert_pw_workingdir\betsy.witt\d0326115\D978798-sht-XSSht-I57-R4.dgn

VOLKERT

| | | | |
|---|---|---|---|
| USER NAME = betsy.witt | DESIGNED - | | REVISED - |
| | DRAWN - | | REVISED - |
| PLOT SCALE = $SCALE$ | CHECKED - | | REVISED - |
| PLOT DATE = 8/27/2024 | DATE - | | REVISED - |

**STATE OF ILLINOIS**
**DEPARTMENT OF TRANSPORTATION**

**CROSS SECTIONS**
**INTERSTATE 57**

SCALE: 1"=10' | SHEET 74 OF 274 SHEETS | STA. 130+00.00 R4 | TO STA. 130+00.00 R4

| F.A.I. RTE. | SECTION | COUNTY | TOTAL SHEETS | SHEET NO. |
|---|---|---|---|---|
| 57 | (X1-8,X1-7-1,X1-7,X1-6-1)R-2 | WILLIAMSON | 614 | 404 |
| | | CONTRACT NO. 78798 | | |
| | ILLINOIS FED. AID PROJECT | | | |

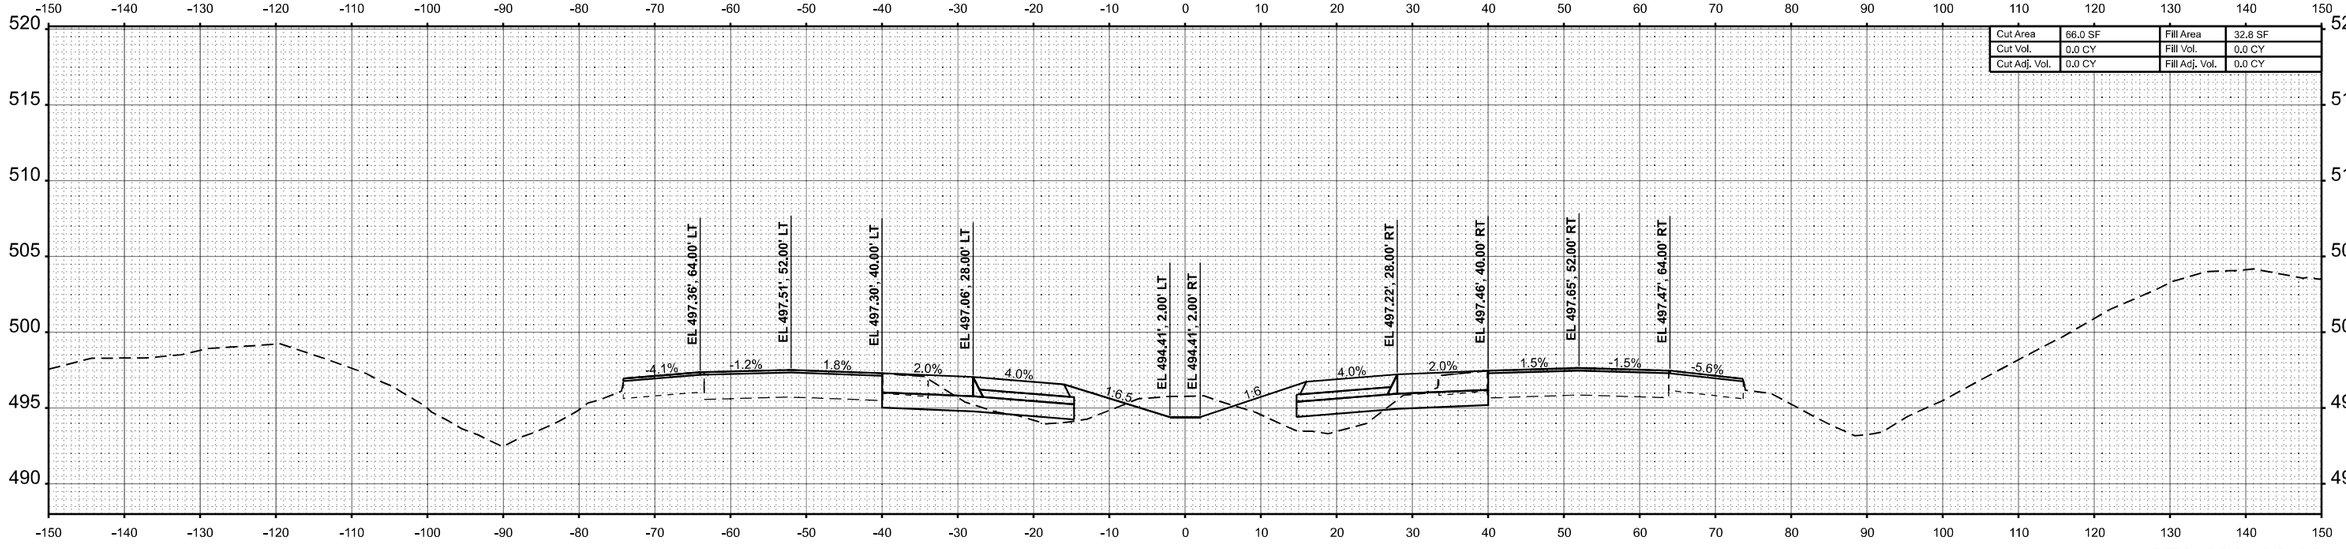


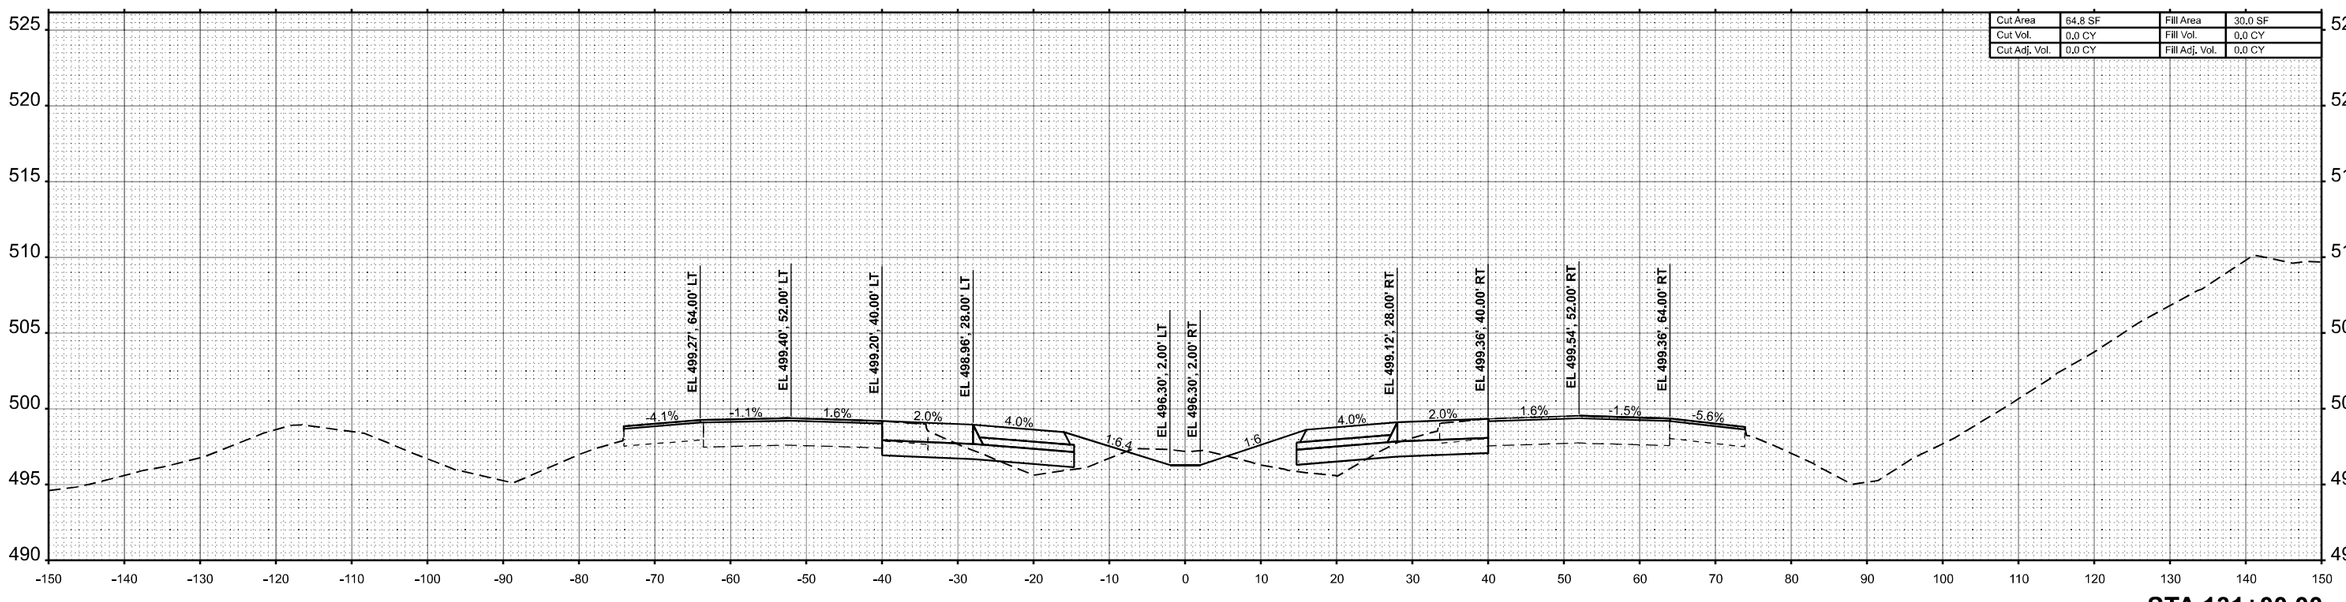


FINAL SURVEY

| NO. | NOTE BOOK | PAGES | TEMPLATE | PLOTTED | SURVEYED | AREAS CHECKED | BY | DATE |
|---|---|---|---|---|---|---|---|---|
| | | | | | | | | |

ORIGINAL SURVEY

| NO. | NOTE BOOK | PAGES | TEMPLATE | PLOTTED | SURVEYED | AREAS CHECKED | BY | DATE |
|---|---|---|---|---|---|---|---|---|
| | | | | | | | | |

MODEL: I57 XS R4 - 131+00.00 R4 [Sheet]
FILE NAME: c:\volkert_pw_working\dirbetsy.witt\d0326115\D978798-sht-XSSht-I57-R4.dgn

VOLKERT

| | | |
|---|---|---|
| USER NAME = betsy.witt | DESIGNED - | REVISED - |
| | DRAWN - | REVISED - |
| PLOT SCALE = $SCALE$ | CHECKED - | REVISED - |
| PLOT DATE = 8/27/2024 | DATE - | REVISED - |

**STATE OF ILLINOIS**
**DEPARTMENT OF TRANSPORTATION**

**CROSS SECTIONS**
**INTERSTATE 57**

SCALE: 1"=10' | SHEET 75 OF 274 SHEETS | STA. 131+00.00 R4 | TO STA. 132+00.00 R4

| F.A.I. RTE. | SECTION | COUNTY | TOTAL SHEETS | SHEET NO. |
|---|---|---|---|---|
| 57 | (X1-8,X1-7-1,X1-7,X1-6-1)R-2 | WILLIAMSON | 614 | 405 |
| | | CONTRACT NO. 78798 | | |
| | ILLINOIS FED. AID PROJECT | | | |

| FINAL SURVEY | NO. | NOTE BOOK | PAGE NO. |
|---|---|---|---|
| | | | |

| | BY | DATE |
|---|---|---|
| SURVEYED | | |
| PLOTTED | | |
| TEMPLATE | | |
| AREAS | | |
| AREAS CHECKED | | |

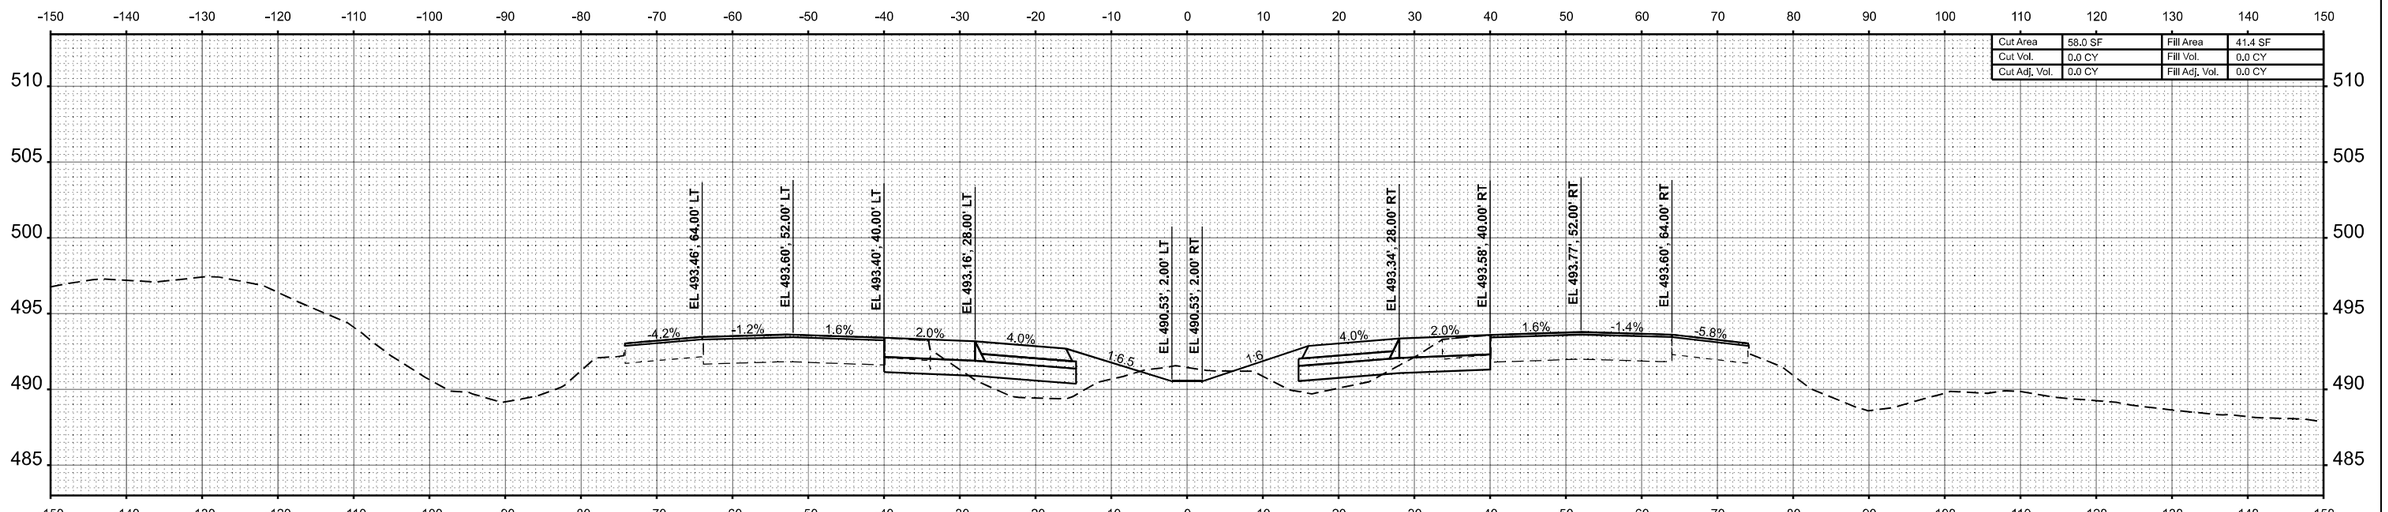


**STA 134+00.00**

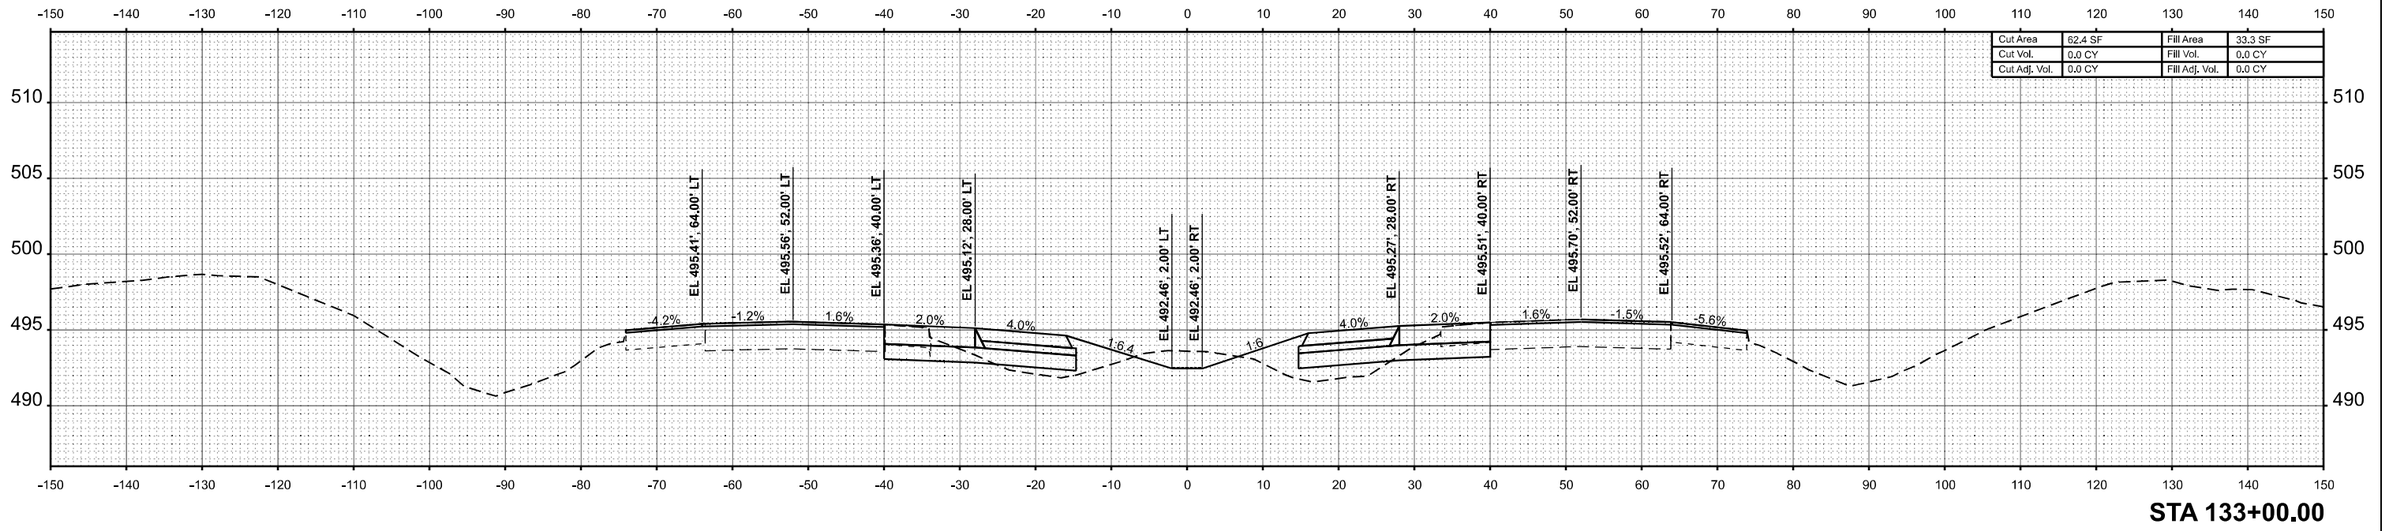


**STA 133+00.00**

| ORIGINAL SURVEY | NO. | NOTE BOOK | PAGE NO. |
|---|---|---|---|
| | | | |

| | BY | DATE |
|---|---|---|
| SURVEYED | | |
| PLOTTED | | |
| TEMPLATE | | |
| AREAS | | |
| AREAS CHECKED | | |

MODEL: I57 XS R4 - 133+00.00 R4 [Sheet]
FILE NAME: c:\volkert_pw_workingdir\betsy.witt\d0326115\D978798-sht-XSSht-I57-R4.dgn

VOLKERT

| | | | |
|---|---|---|---|
| USER NAME = betsy.witt | DESIGNED - | REVISED - | |
| | DRAWN - | REVISED - | |
| PLOT SCALE = $SCALE$ | CHECKED - | REVISED - | |
| PLOT DATE = 8/27/2024 | DATE - | REVISED - | |

**STATE OF ILLINOIS**
**DEPARTMENT OF TRANSPORTATION**

**CROSS SECTIONS**
**INTERSTATE 57**

SCALE: 1"=10' | SHEET 76 OF 274 SHEETS | STA. 133+00.00 R4 | TO STA. 134+00.00 R4

| F.A.I. RTE. | SECTION | COUNTY | TOTAL SHEETS | SHEET NO. |
|---|---|---|---|---|
| 57 | (X1-8,X1-7-1,X1-7,X1-6-1)R-2 | WILLIAMSON | 614 | 406 |
| | | CONTRACT NO. 78798 | | |
| | ILLINOIS | FED. AID PROJECT | | |

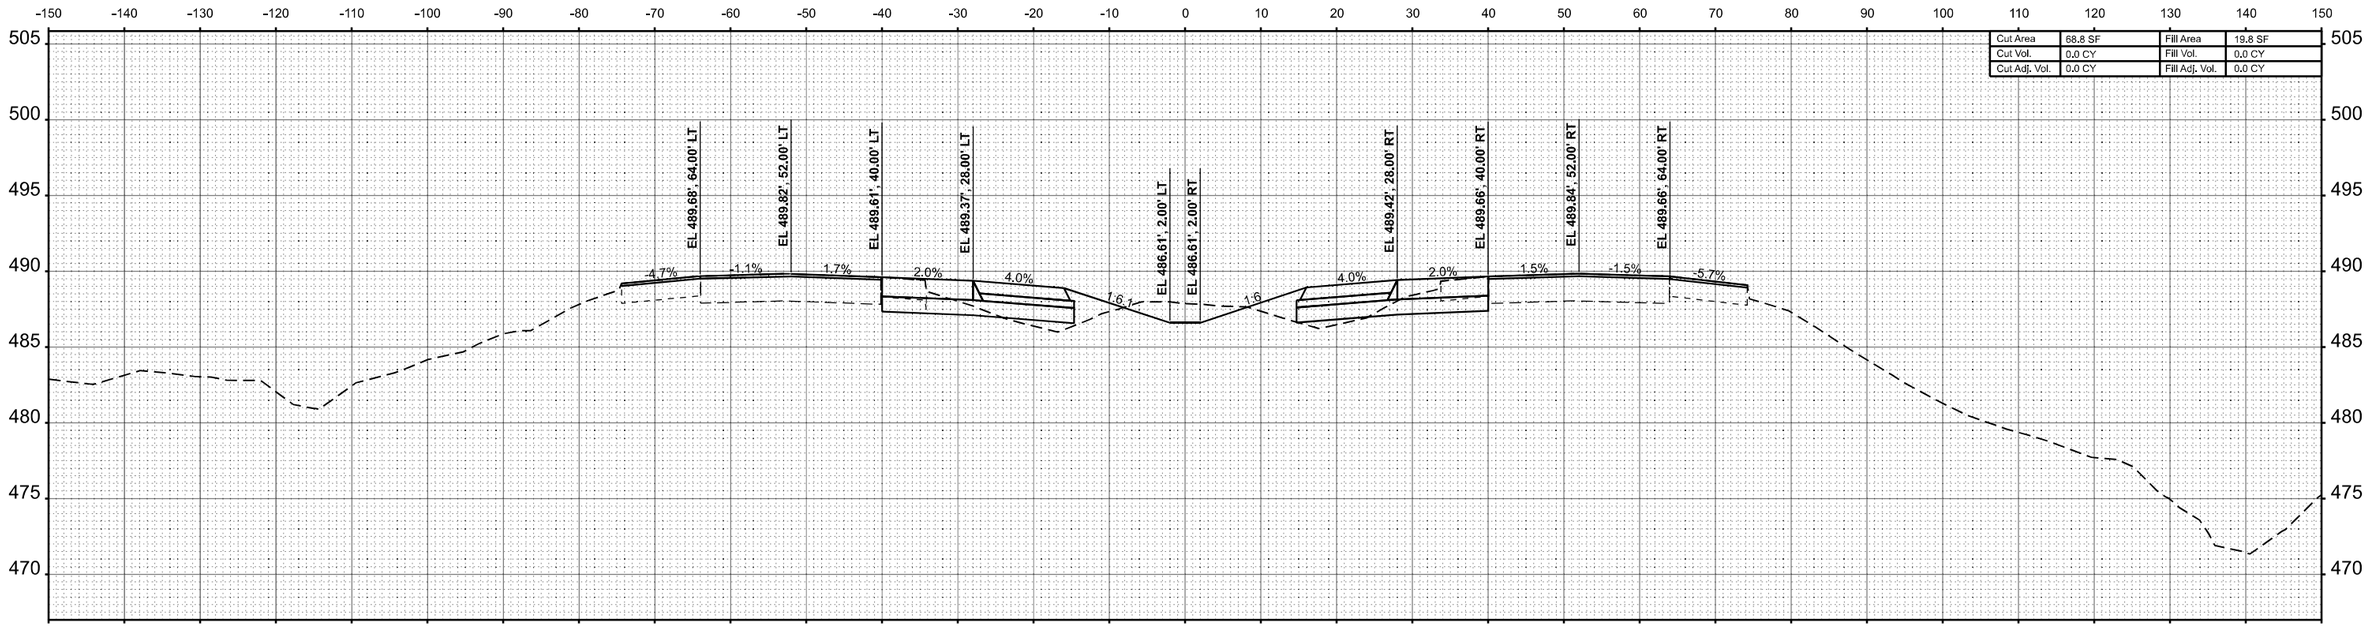


STA 136+00.00

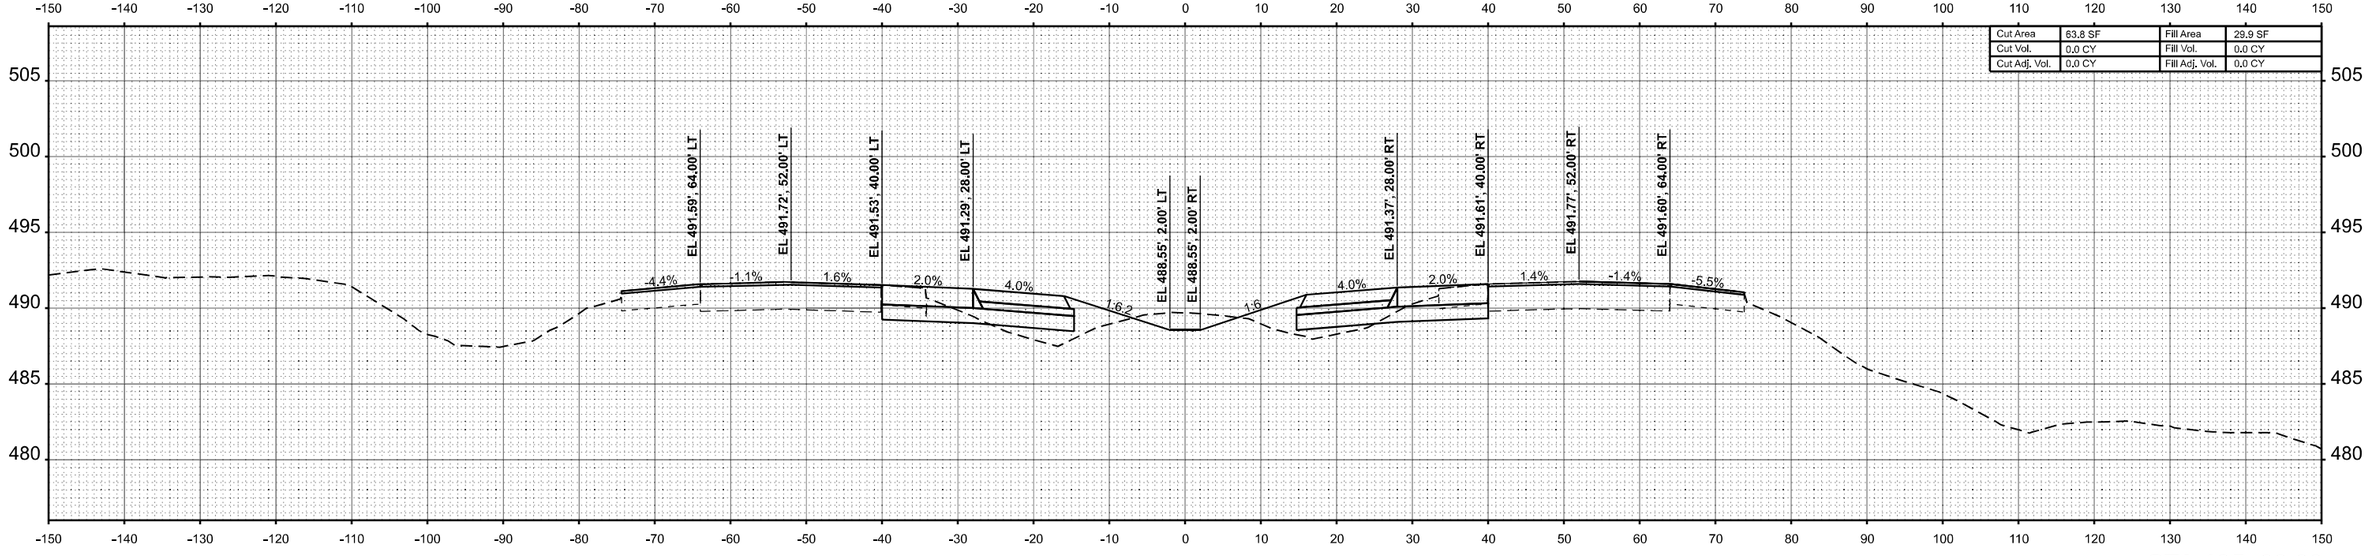


STA 135+00.00

FINAL SURVEY | NO'TE BOOK | NO. | SURVEYED | PLOTTED | TEMPLATE | AREAS | AREAS CHECKED | BY | DATE

ORIGINAL SURVEY | NOTE BOOK | NO. | SURVEYED | PLOTTED | TEMPLATE | AREAS | AREAS CHECKED | BY | DATE

MODEL: I57 XS R4 - 135+00.00 R4 [Sheet]
FILE NAME: c:\volkert_pw_workingdir\betsy.witt\d0326115\D978798-alh-XSShI457-R4.dgn

VOLKERT

| | | | |
|---|---|---|---|
| USER NAME = betsy.witt | DESIGNED - | REVISED - | |
| | DRAWN - | REVISED - | |
| PLOT SCALE = $SCALE$ | CHECKED - | REVISED - | |
| PLOT DATE = 8/27/2024 | DATE - | REVISED - | |

**STATE OF ILLINOIS**
**DEPARTMENT OF TRANSPORTATION**

**CROSS SECTIONS**
**INTERSTATE 57**

SCALE: 1"=10' | SHEET 77 OF 274 SHEETS | STA. 135+00.00 R4 | TO STA. 136+00.00 R4

| F.A.I. RTE. | SECTION | COUNTY | TOTAL SHEETS | SHEET NO. |
|---|---|---|---|---|
| 57 | (X1-8,X1-7-1,X1-7,X1-6-1)R-2 | WILLIAMSON | 614 | 407 |
| | | CONTRACT NO. 78798 | | |
| | ILLINOIS FED. AID PROJECT | | | |

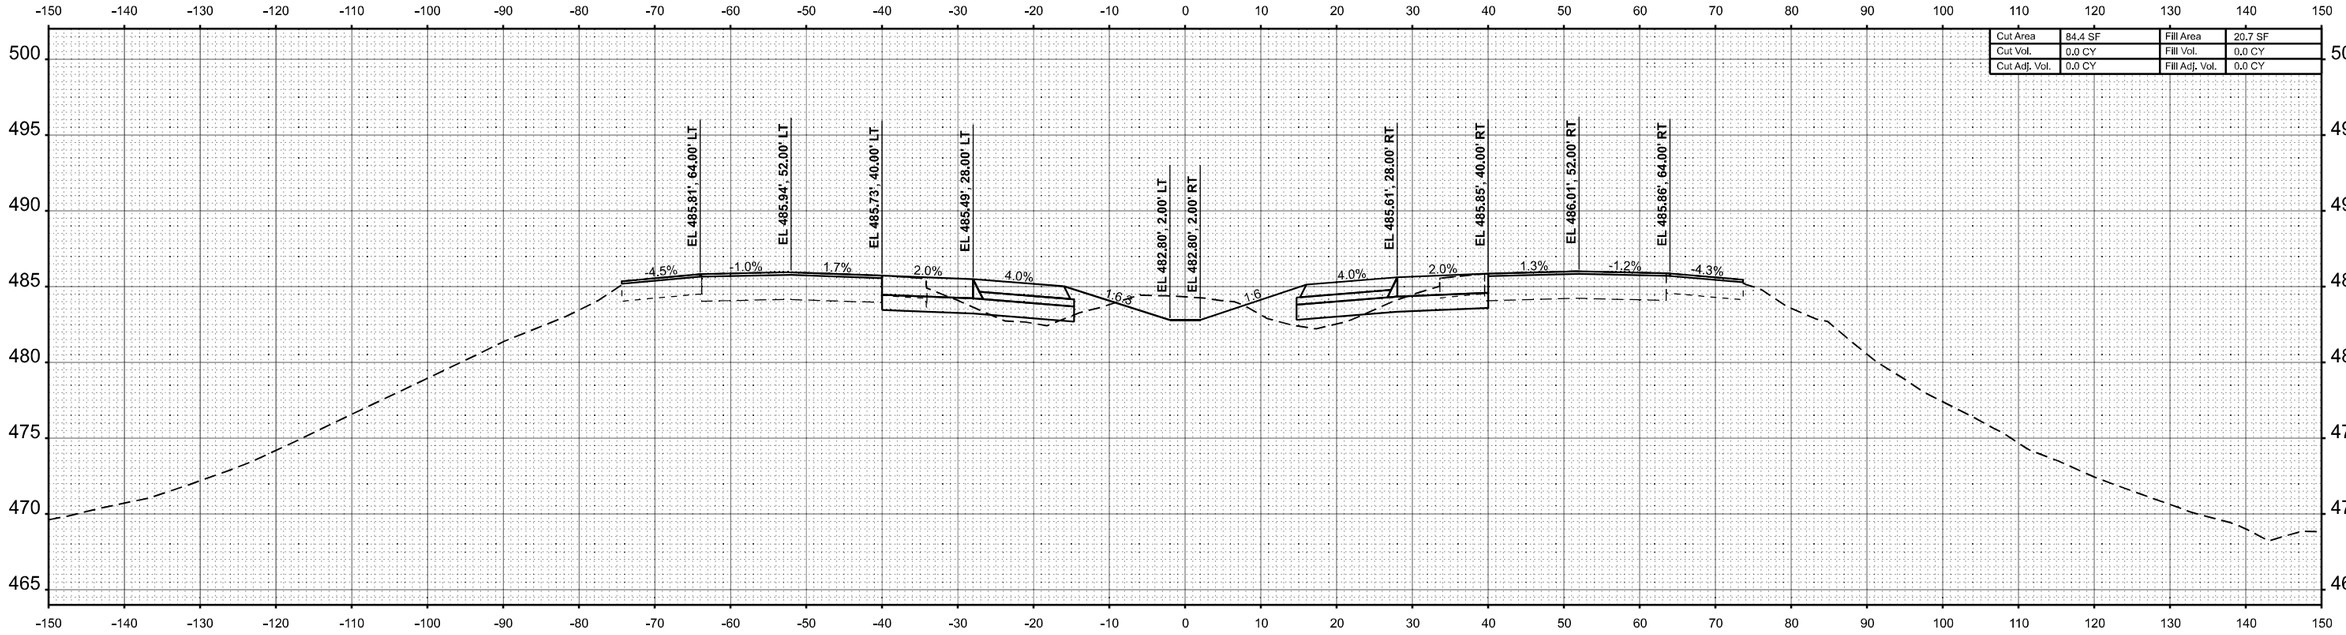


**STA 138+00.00**

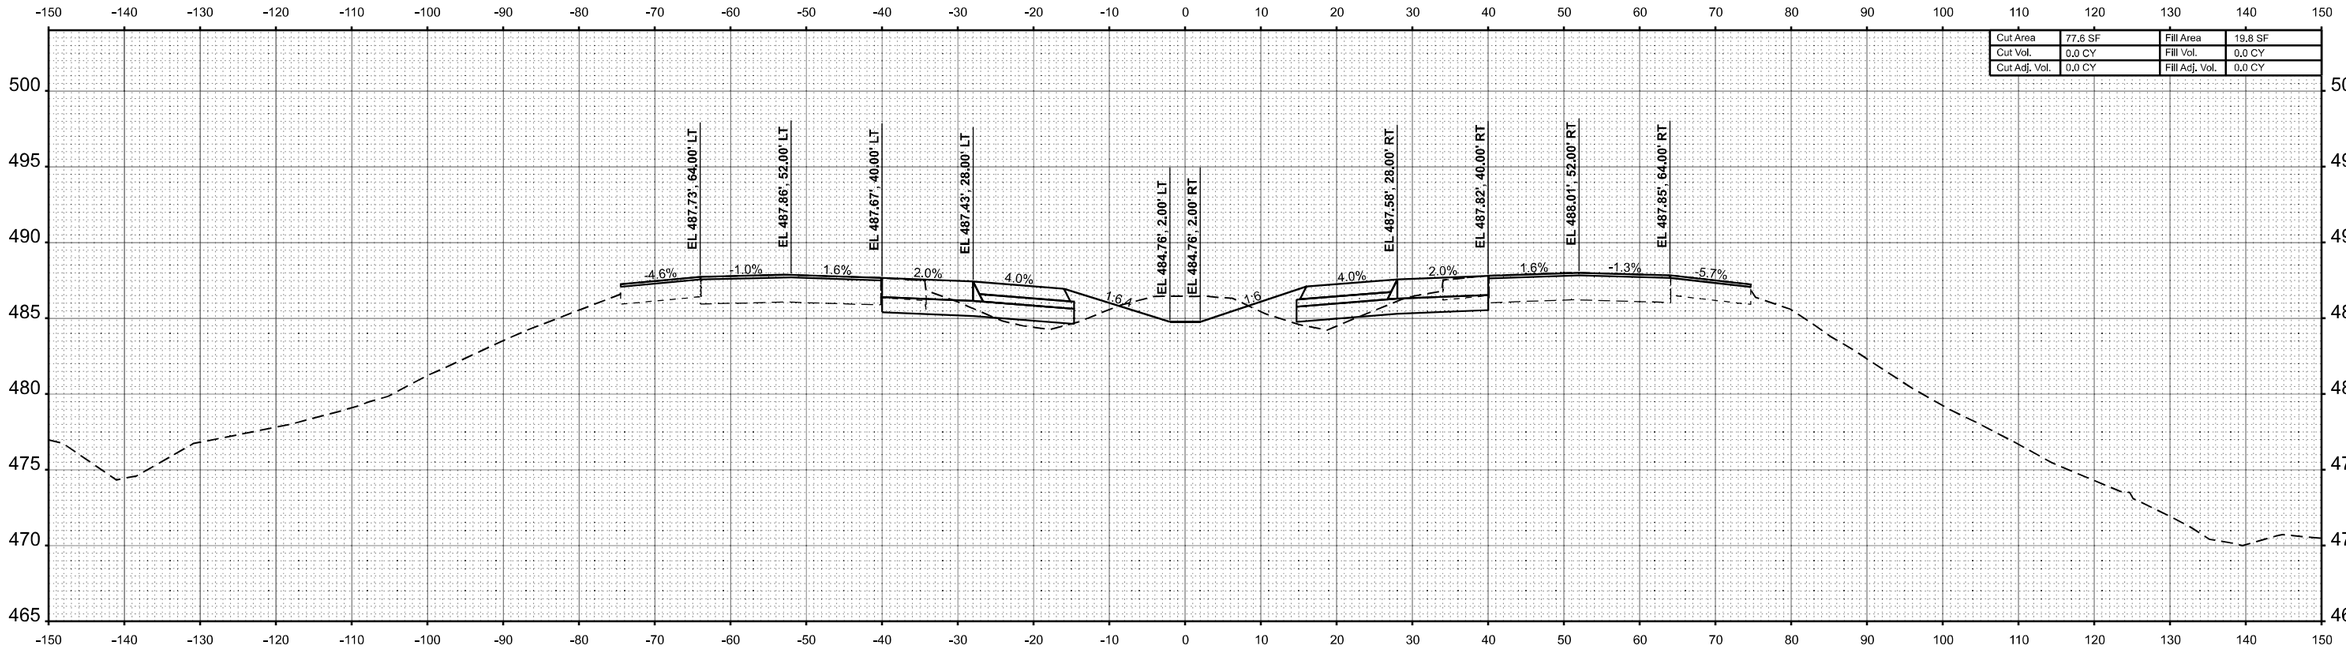


**STA 137+00.00**

| FINAL SURVEY | BY | DATE |
|---|---|---|
| SURVEYED | | |
| PLOTTED | | |
| TEMPLATE | | |
| AREAS | | |
| AREAS CHECKED | | |
| NOTE BOOK | | |
| NO. | | |

| ORIGINAL SURVEY | BY | DATE |
|---|---|---|
| SURVEYED | | |
| PLOTTED | | |
| TEMPLATE | | |
| AREAS | | |
| AREAS CHECKED | | |
| NOTE BOOK | | |
| NO. | | |

MODEL: I57 XS R4 - 137+00.00 R4 [Sheet]
FILE NAME: c:\volkert_pw_workingdir\betsy.witt\d03261151\D978798-sht-XSSht-I57-R4.dgn

VOLKERT

| | | |
|---|---|---|
| USER NAME = betsy.witt | DESIGNED - | REVISED - |
| | DRAWN - | REVISED - |
| PLOT SCALE = $SCALE$ | CHECKED - | REVISED - |
| PLOT DATE = 8/27/2024 | DATE - | REVISED - |

**STATE OF ILLINOIS**
**DEPARTMENT OF TRANSPORTATION**

**CROSS SECTIONS**
**INTERSTATE 57**

SCALE: 1"=10' | SHEET 78 OF 274 SHEETS | STA. 137+00.00 R4 | TO STA. 138+00.00 R4

| F.A.I. RTE. | SECTION | COUNTY | TOTAL SHEETS | SHEET NO. |
|---|---|---|---|---|
| 57 | (X1-8,X1-7-1,X1-7,X1-6-1)R-2 | WILLIAMSON | 614 | 408 |
| | | CONTRACT NO. 78798 | | |
| | ILLINOIS | FED. AID PROJECT | | |

| FINAL SURVEY | | BY | DATE |
|---|---|---|---|
| | SURVEYED | | |
| | PLOTTED | | |
| NOTE BOOK | TEMPLATE | | |
| | AREAS | | |
| NO. | AREAS CHECKED | | |

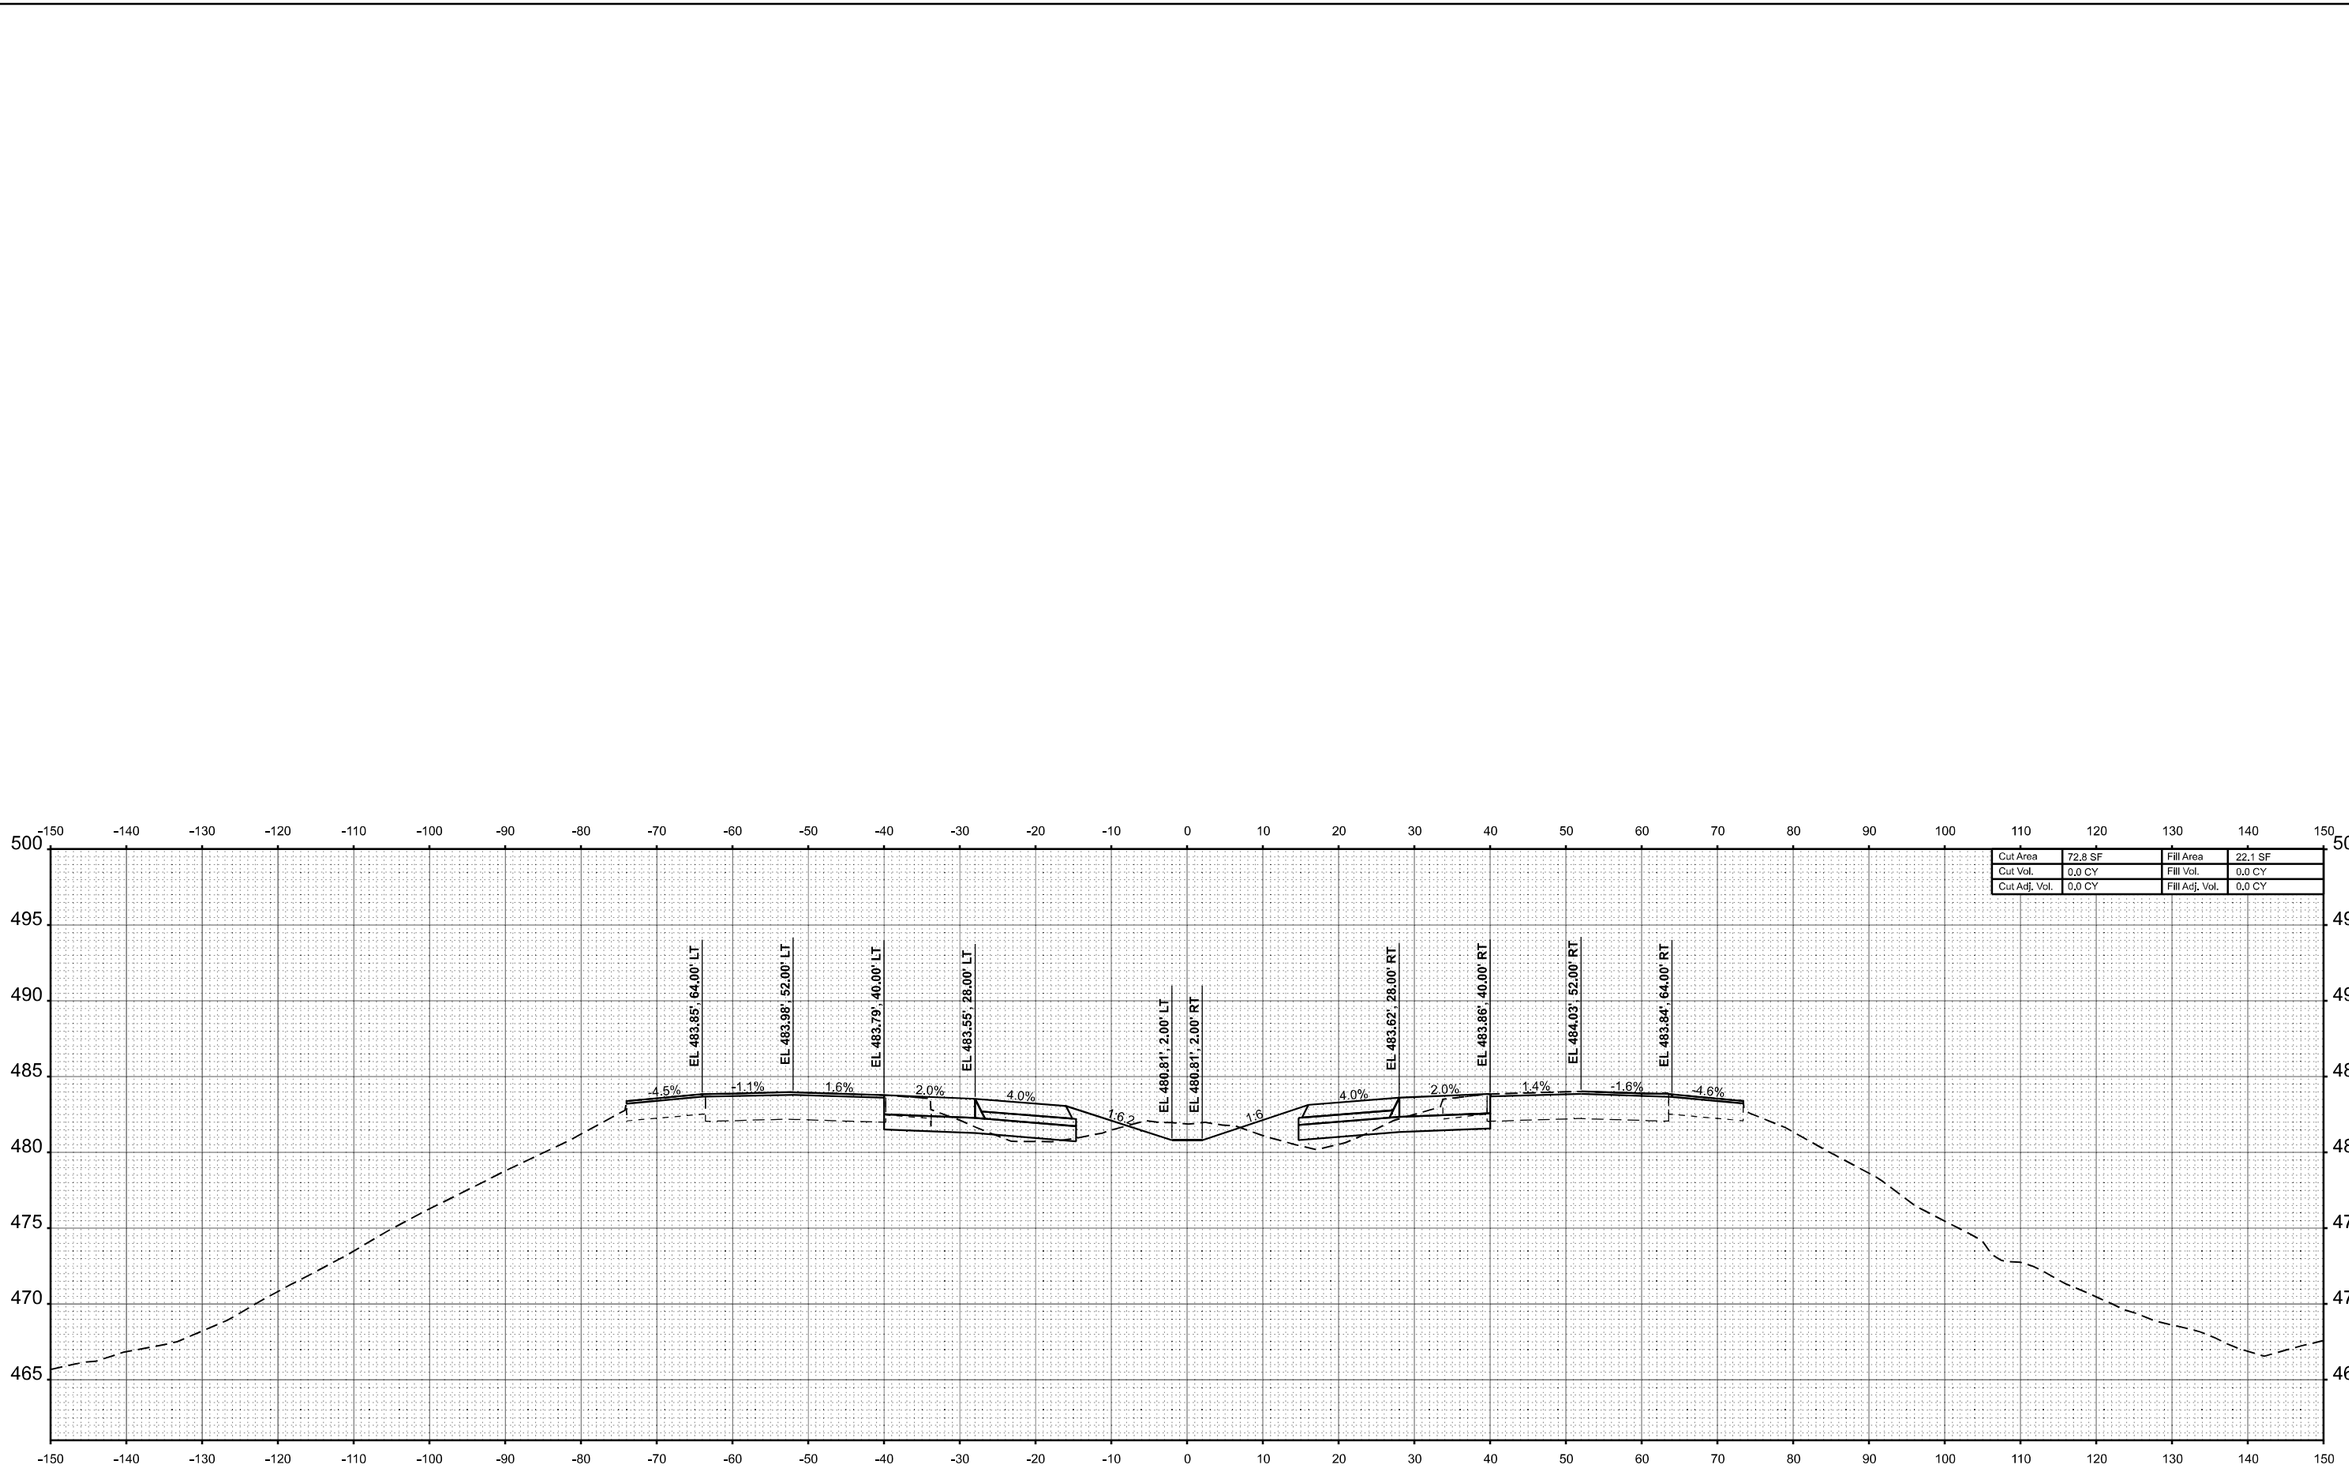


| | | | |
|---|---|---|---|
| Cut Area | 72.8 SF | Fill Area | 22.1 SF |
| Cut Vol. | 0.0 CY | Fill Vol. | 0.0 CY |
| Cut Adj. Vol. | 0.0 CY | Fill Adj. Vol. | 0.0 CY |

**STA 139+00.00**

| ORIGINAL SURVEY | | BY | DATE |
|---|---|---|---|
| | SURVEYED | | |
| | PLOTTED | | |
| NOTE BOOK | TEMPLATE | | |
| | AREAS | | |
| NO. | AREAS CHECKED | | |

MODEL: I57 XS R4 - 139+00.00 R4 [Sheet]
FILE NAME: c:\volkert_pw_workingdir\betsy.witt\d03261151\D978798-alh-XSSht457-R4.dgn

VOLKERT

| | | | |
|---|---|---|---|
| USER NAME = betsy.witt | DESIGNED - | | REVISED - |
| | DRAWN - | | REVISED - |
| PLOT SCALE = $SCALE$ | CHECKED - | | REVISED - |
| PLOT DATE = 8/27/2024 | DATE - | | REVISED - |

**STATE OF ILLINOIS**
**DEPARTMENT OF TRANSPORTATION**

**CROSS SECTIONS**
**INTERSTATE 57**

SCALE: 1"=10' | SHEET 79 OF 274 SHEETS | STA. 139+00.00 R4 | TO STA. 139+00.00 R4

| F.A.I. RTE. | SECTION | COUNTY | TOTAL SHEETS | SHEET NO. |
|---|---|---|---|---|
| 57 | (X1-8,X1-7-1,X1-7,X1-6-1)R-2 | WILLIAMSON | 614 | 409 |
| | | CONTRACT NO. 78798 | | |
| | ILLINOIS | FED. AID PROJECT | | |

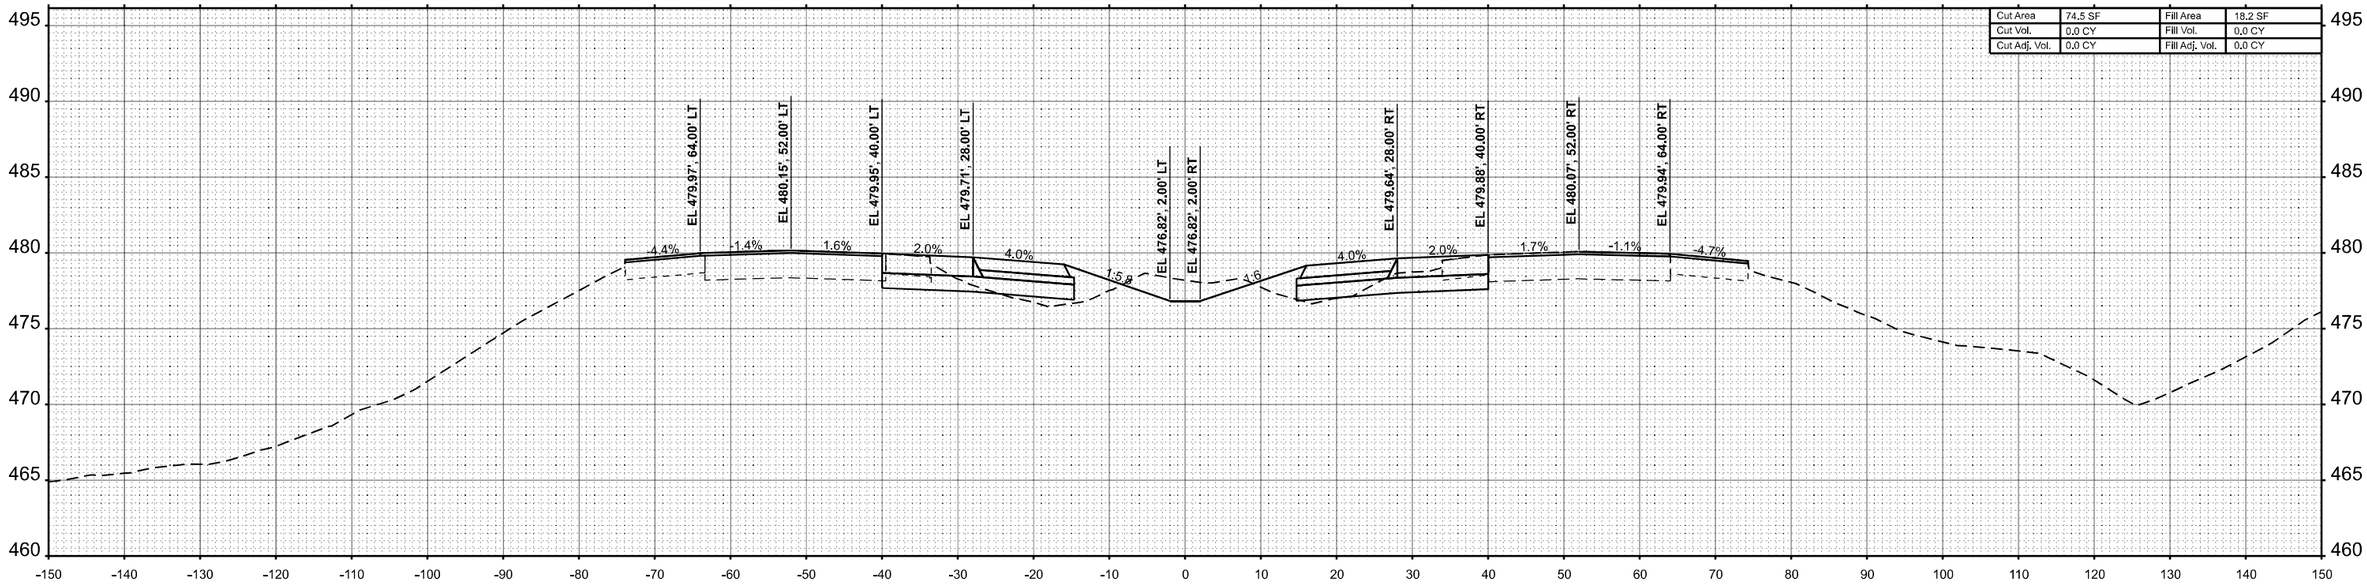


**STA 141+00.00**

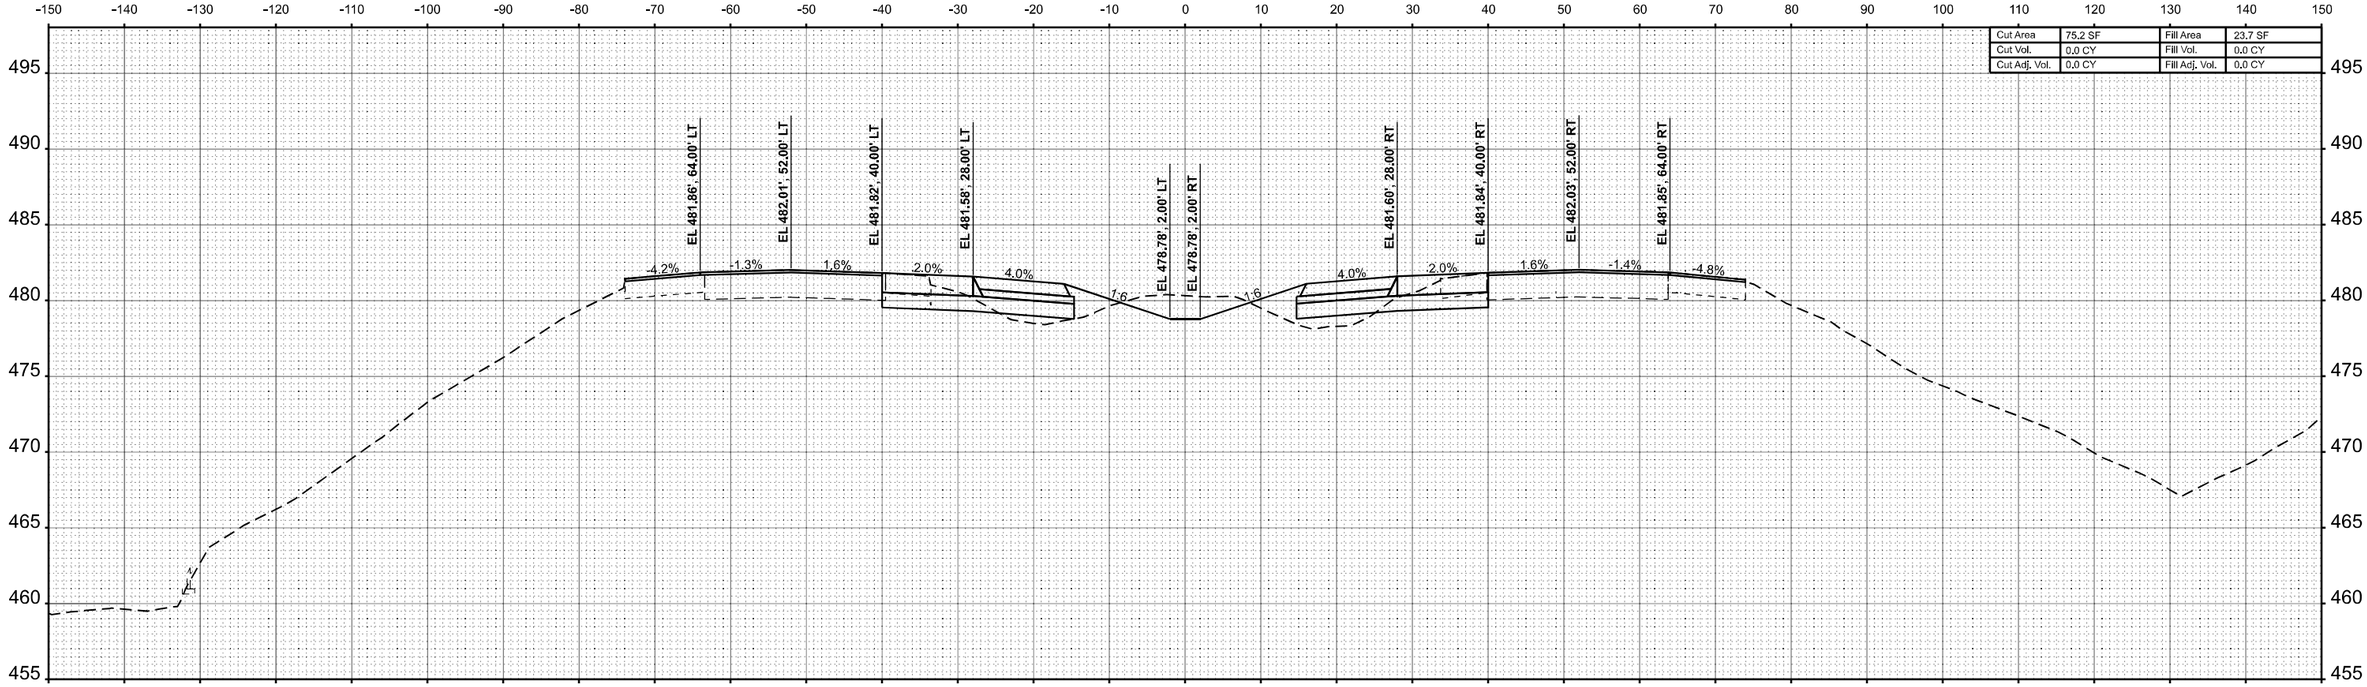


**STA 140+00.00**

| FINAL SURVEY | SURVEYED | BY | DATE |
|---|---|---|---|
| NOTE BOOK | PLOTTED | | |
| NO. | TEMPLATE | | |
| | AREAS | | |
| | AREAS CHECKED | | |

| ORIGINAL SURVEY | SURVEYED | BY | DATE |
|---|---|---|---|
| NOTE BOOK | PLOTTED | | |
| NO. | TEMPLATE | | |
| | AREAS | | |
| | AREAS CHECKED | | |

MODEL: I57 XS R4 - 140+00.00 R4 [Sheet]
FILE NAME: c:\volkert_pw_workingdir\betsy.witt\d0326115\D978798-sht-XSSht-I57-R4.dgn

VOLKERT

| | | | |
|---|---|---|---|
| USER NAME = betsy.witt | DESIGNED - | REVISED - | |
| | DRAWN - | REVISED - | |
| PLOT SCALE = $SCALE$ | CHECKED - | REVISED - | |
| PLOT DATE = 8/27/2024 | DATE - | REVISED - | |

**STATE OF ILLINOIS**
**DEPARTMENT OF TRANSPORTATION**

**CROSS SECTIONS**
**INTERSTATE 57**

SCALE: 1"=10' | SHEET 80 OF 274 SHEETS | STA. 140+00.00 R4 | TO STA. 141+00.00 R4

| F.A.I. RTE. | SECTION | COUNTY | TOTAL SHEETS | SHEET NO. |
|---|---|---|---|---|
| 57 | (X1-8,X1-7-1,X1-7,X1-6-1)R-2 | WILLIAMSON | 614 | 410 |
| | | CONTRACT NO. 78798 | | |
| | ILLINOIS | FED. AID PROJECT | | |

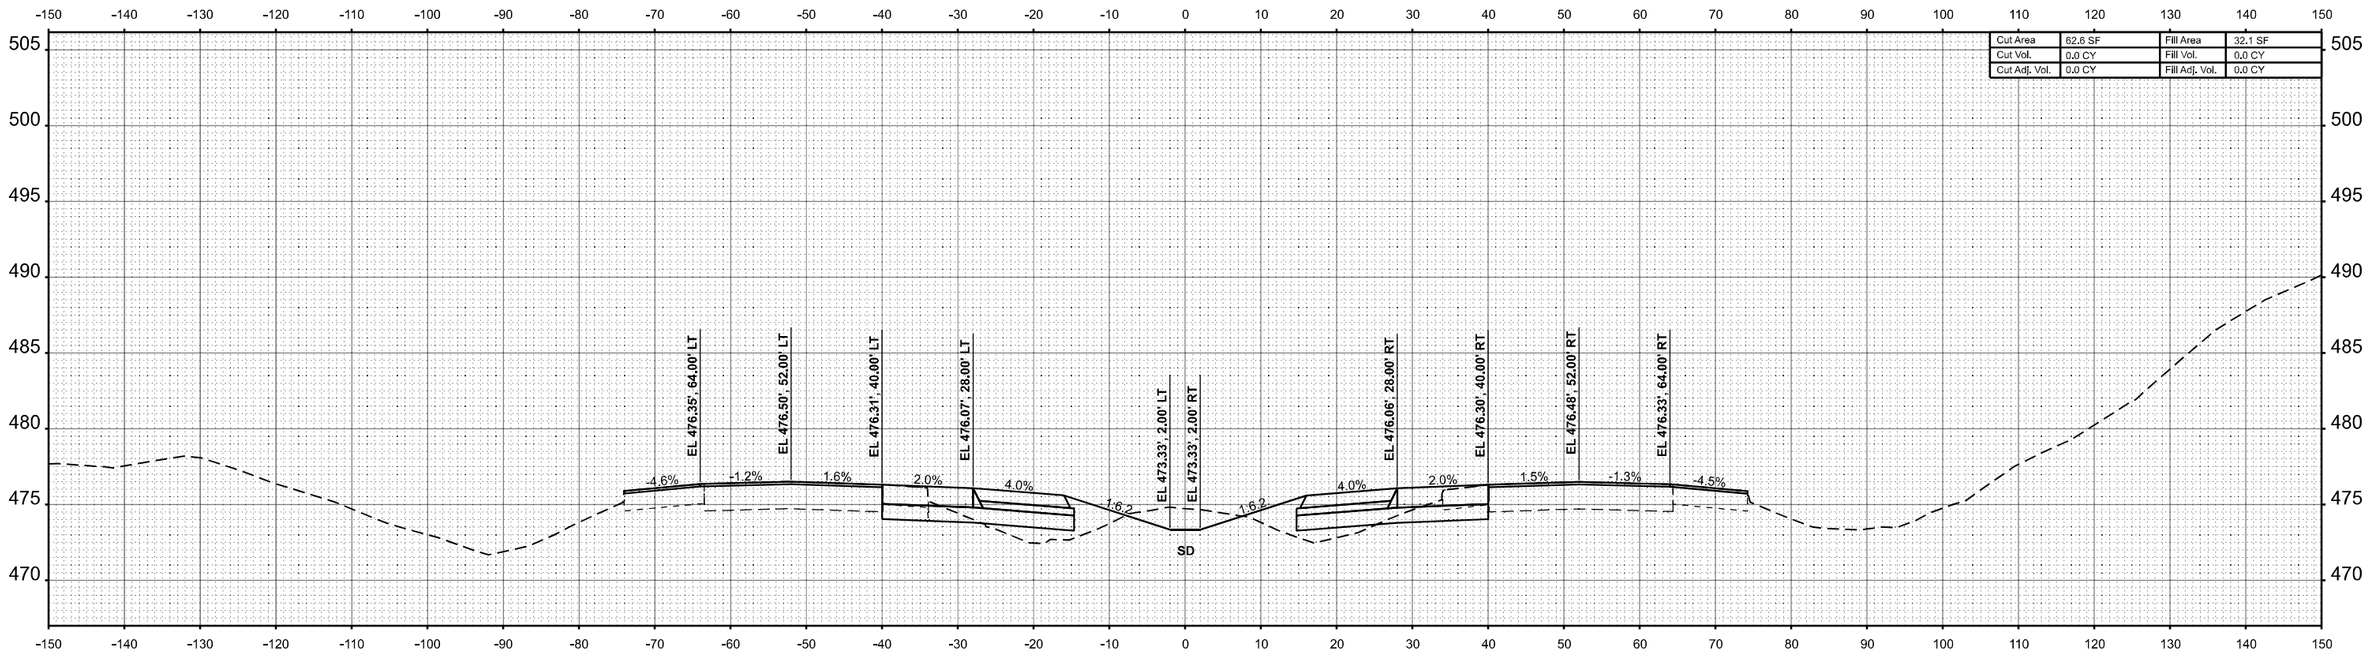


**STA 143+00.00**

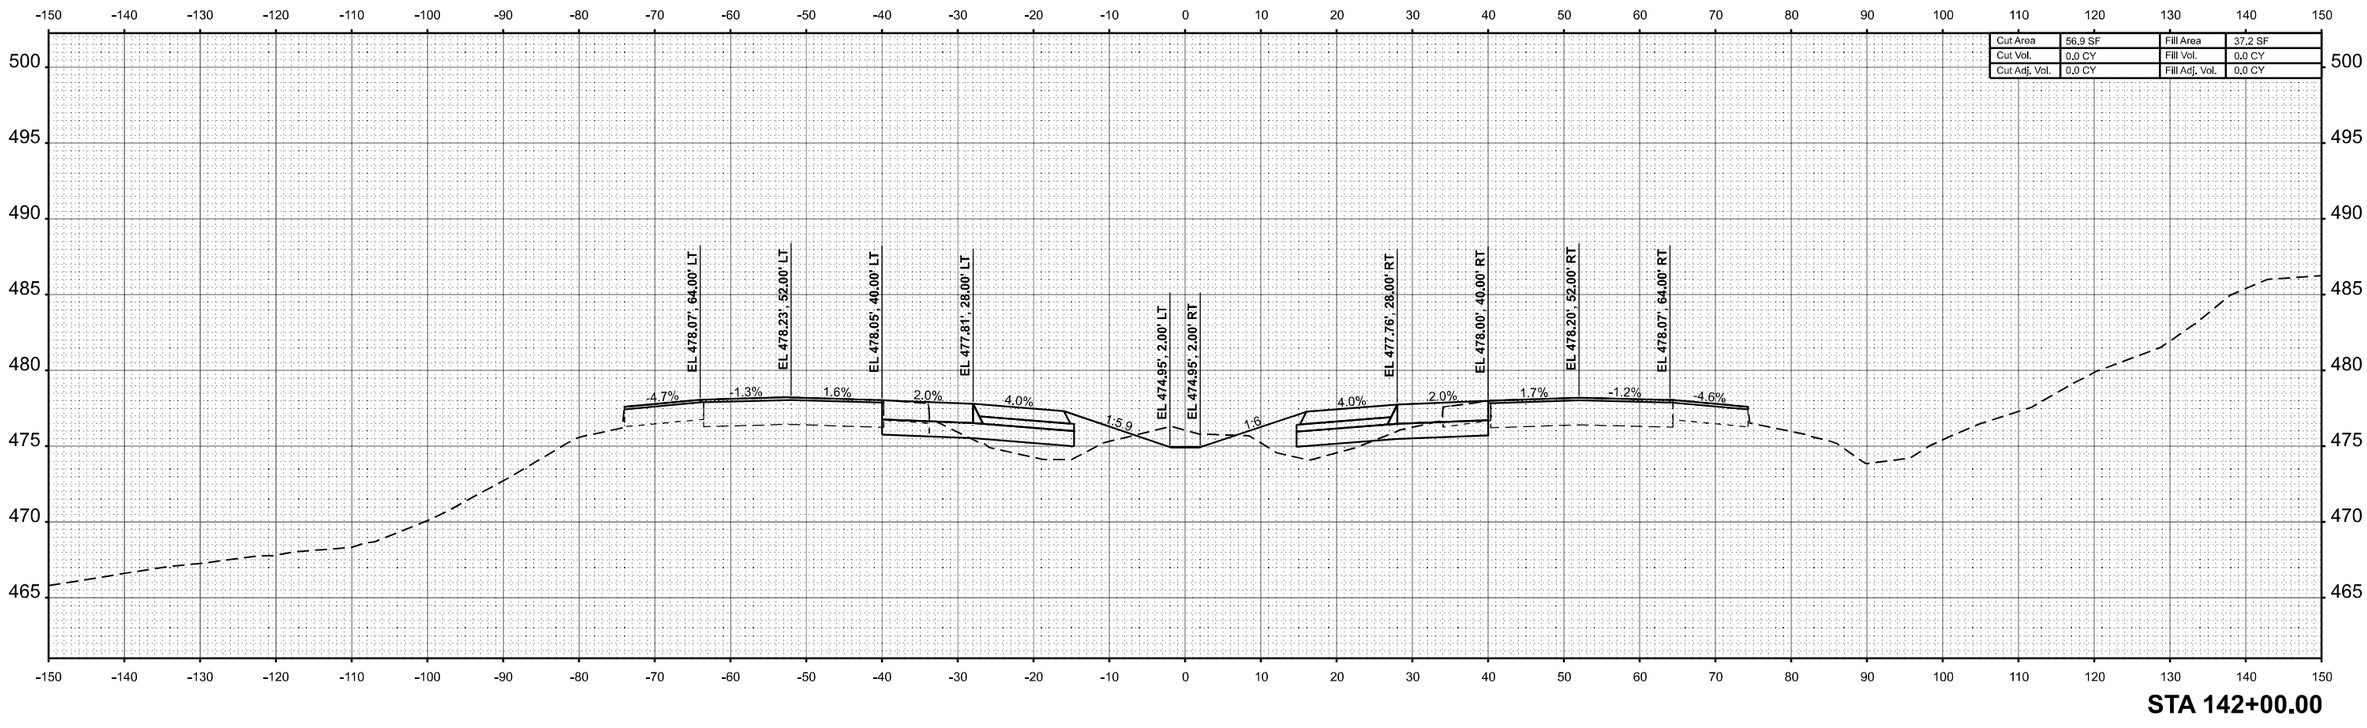


**STA 142+00.00**

| | | | |
|---|---|---|---|
| USER NAME = betsy.witt | DESIGNED - | REVISED - | |
| | DRAWN - | REVISED - | |
| PLOT SCALE = $SCALE$ | CHECKED - | REVISED - | |
| PLOT DATE = 8/27/2024 | DATE - | REVISED - | |

VOLKERT

**STATE OF ILLINOIS**
**DEPARTMENT OF TRANSPORTATION**

**CROSS SECTIONS**
**INTERSTATE 57**

SCALE: 1"=10' | SHEET 81 OF 274 SHEETS | STA. 142+00.00 R4 | TO STA. 143+00.00 R4

| F.A.I. RTE. | SECTION | COUNTY | TOTAL SHEETS | SHEET NO. |
|---|---|---|---|---|
| 57 | (X1-8,X1-7-1,X1-7,X1-6-1)R-2 | WILLIAMSON | 614 | 411 |
| | | CONTRACT NO. 78798 | | |
| | ILLINOIS | FED. AID PROJECT | | |

ORIGINAL SURVEY / FINAL SURVEY
NOTE BOOK
NO.
SURVEYED
PLOTTED
TEMPLATE
AREAS
AREAS CHECKED
BY
DATE

MODEL: I57 XS R4 - 142+00.00 R4 [Sheet]
FILE NAME: c:\volkert_pw_workingdir\betsy.witt\d0326115\D978798-sht-XSSht-I57-R4.dgn

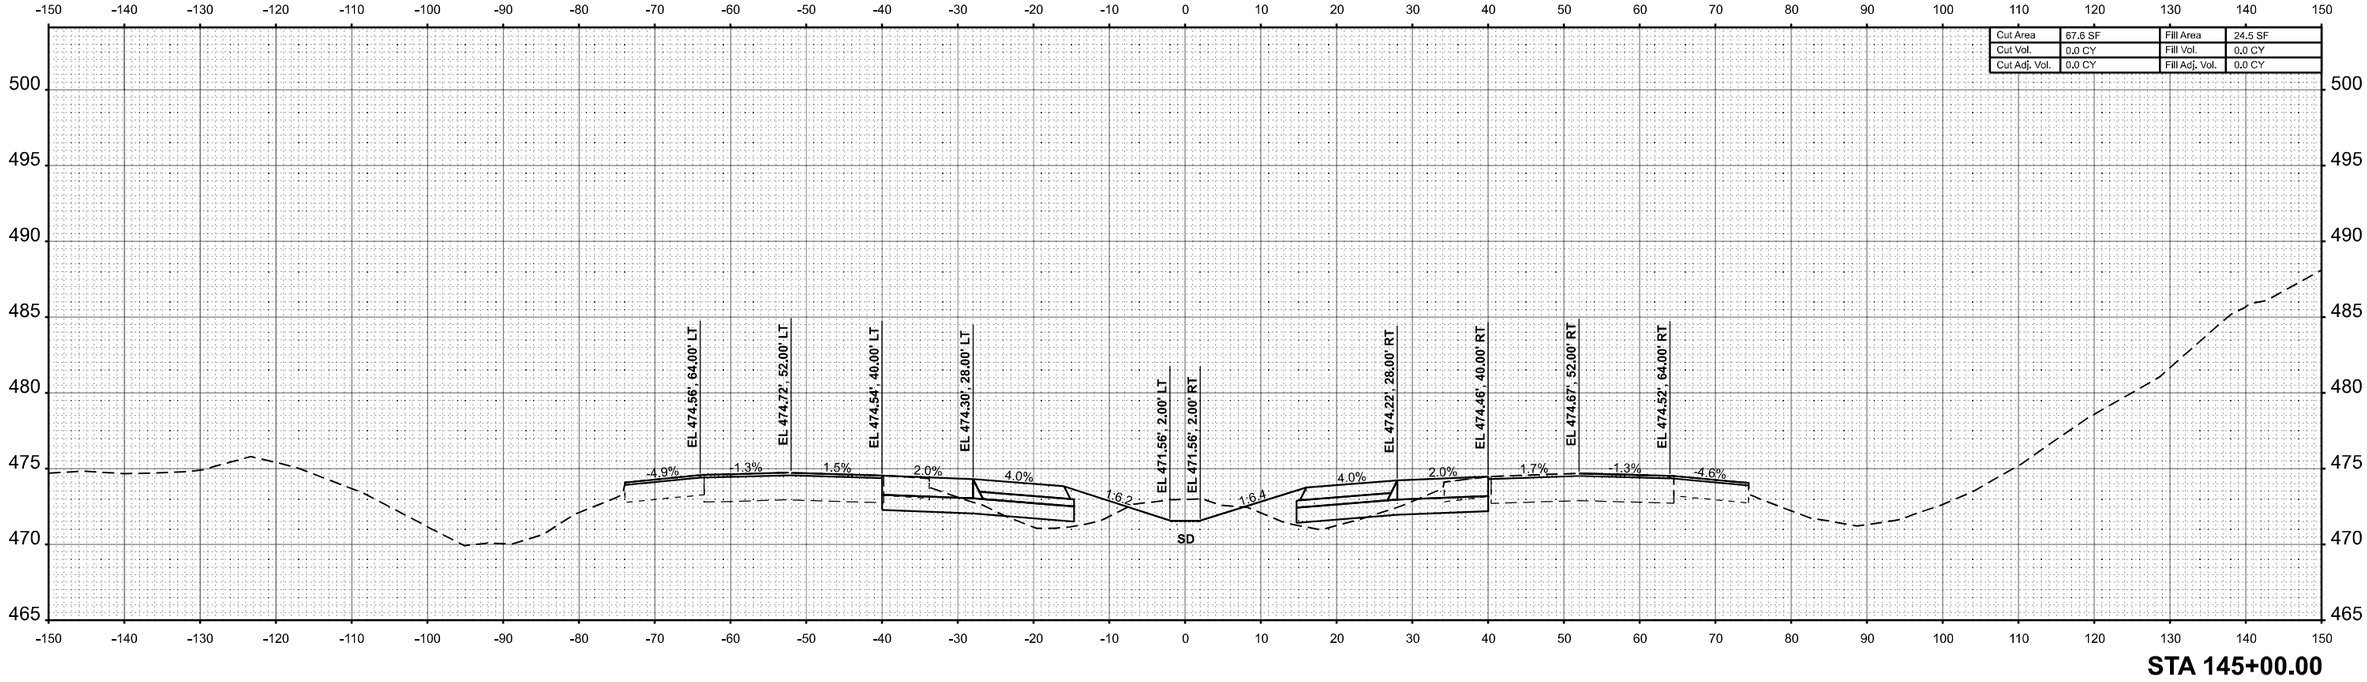


STA 145+00.00

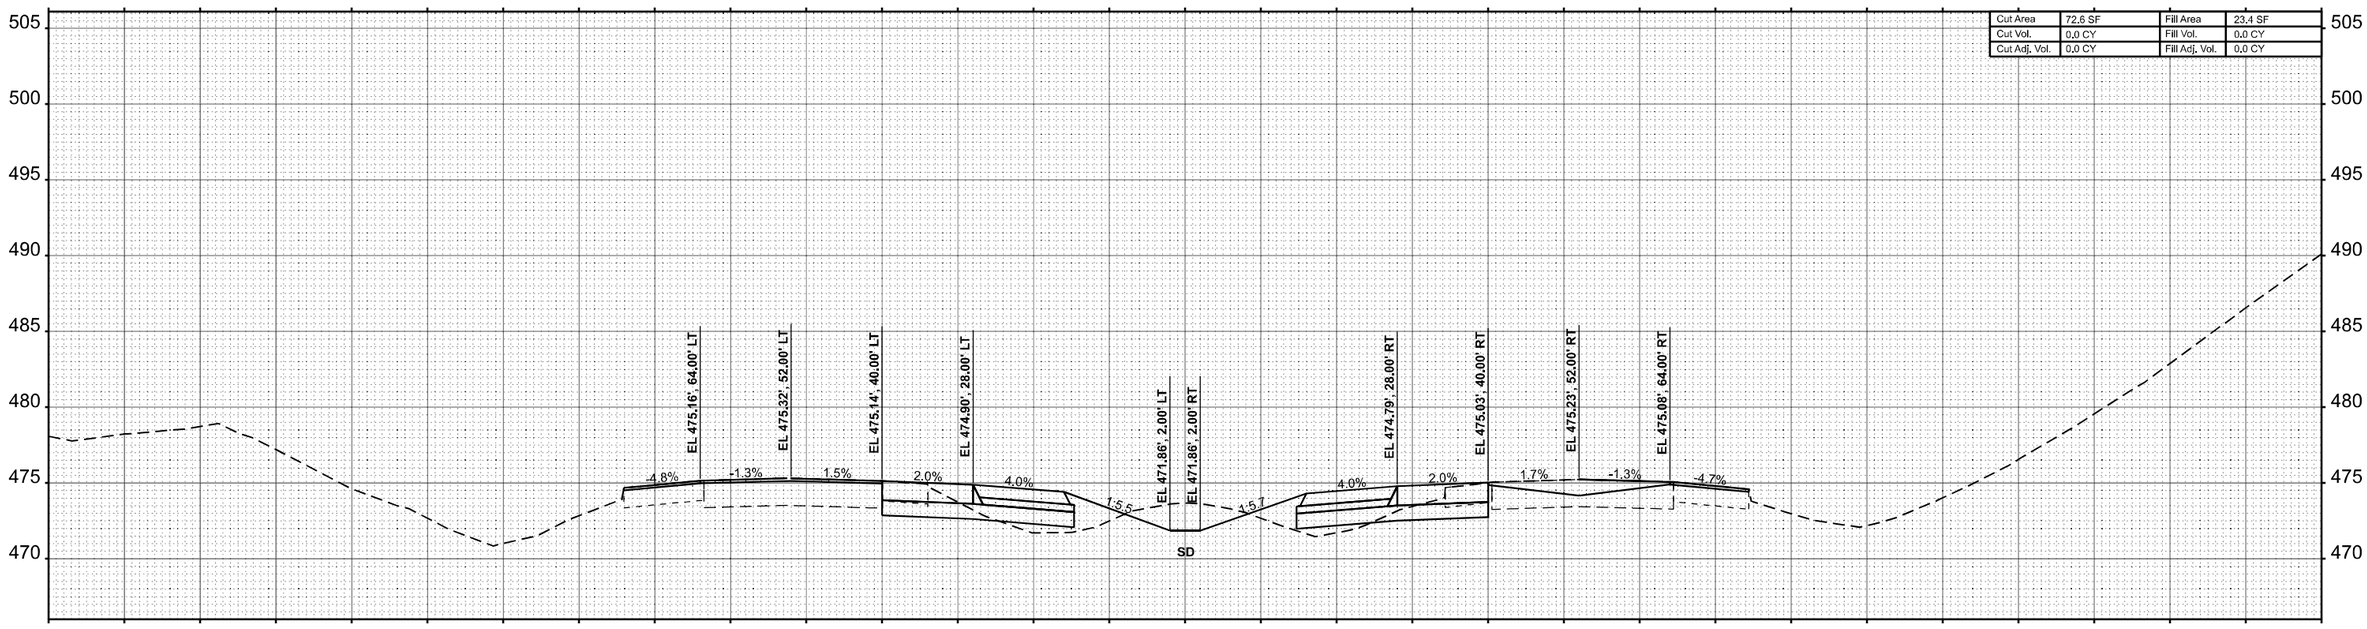


STA 144+00.00

| | | | |
|---|---|---|---|
| USER NAME = betsy.witt | DESIGNED - | REVISED - | |
| | DRAWN - | REVISED - | |
| PLOT SCALE = $SCALE$ | CHECKED - | REVISED - | |
| PLOT DATE = 8/27/2024 | DATE - | REVISED - | |

**STATE OF ILLINOIS**
**DEPARTMENT OF TRANSPORTATION**

**CROSS SECTIONS**
**INTERSTATE 57**

SCALE: 1"=10' | SHEET 82 OF 274 SHEETS | STA. 144+00.00 R4 | TO STA. 145+00.00 R4

| F.A.I. RTE. | SECTION | COUNTY | TOTAL SHEETS | SHEET NO. |
|---|---|---|---|---|
| 57 | (X1-8,X1-7-1,X1-7,X1-6-1)R-2 | WILLIAMSON | 614 | 412 |
| | | CONTRACT NO. 78798 | | |
| | ILLINOIS | FED. AID PROJECT | | |

FINAL SURVEY / ORIGINAL SURVEY
NOTE BOOK
NO.
SURVEYED
PLOTTED
TEMPLATE
AREAS
AREAS CHECKED
BY
DATE

MODEL: I57 XS R4 - 144+00.00 R4 [Sheet]
FILE NAME: c:\volkert_pw_workingdir\betsy.witt\d0326115\D978798-sht-XSSht457-R4.dgn

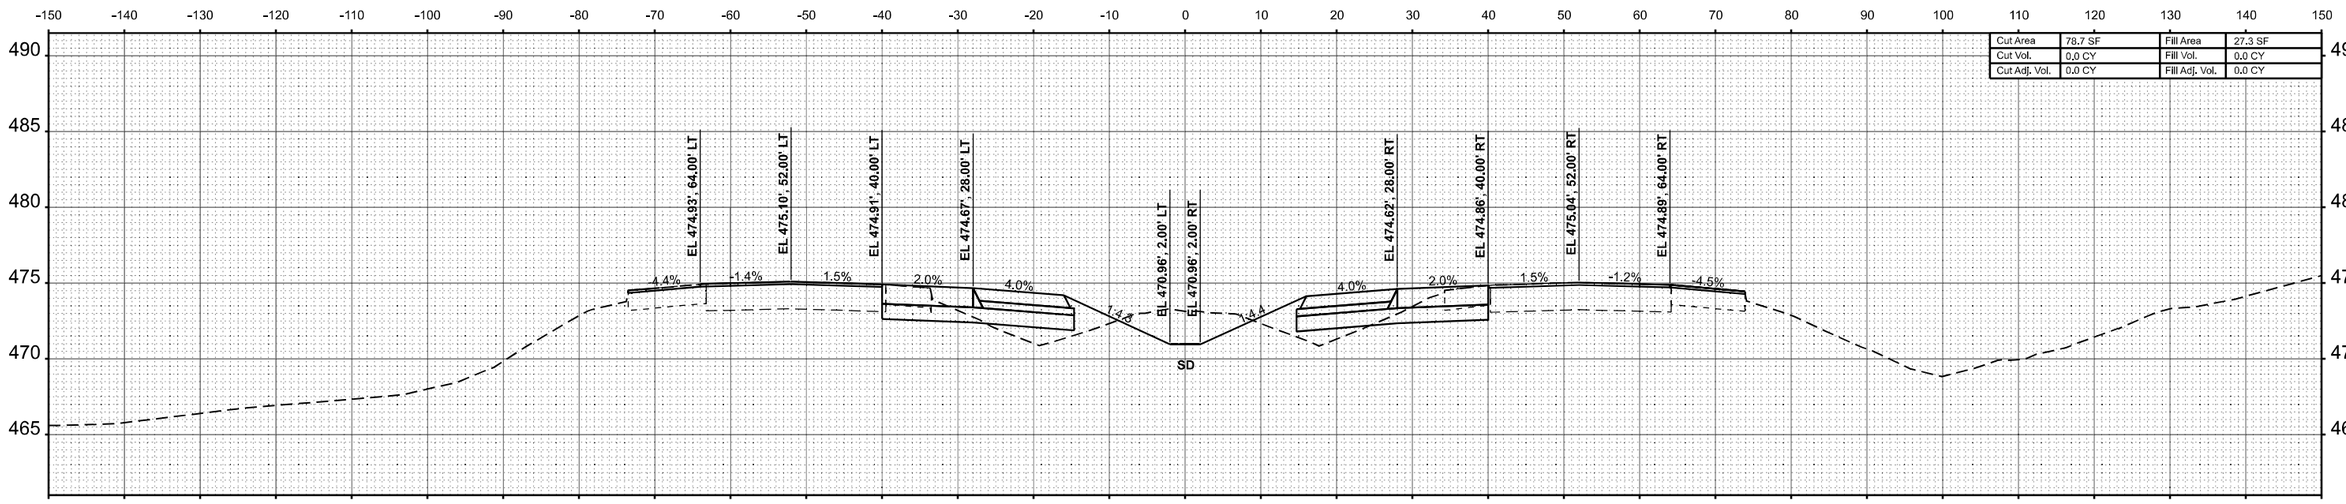


STA 147+00.00

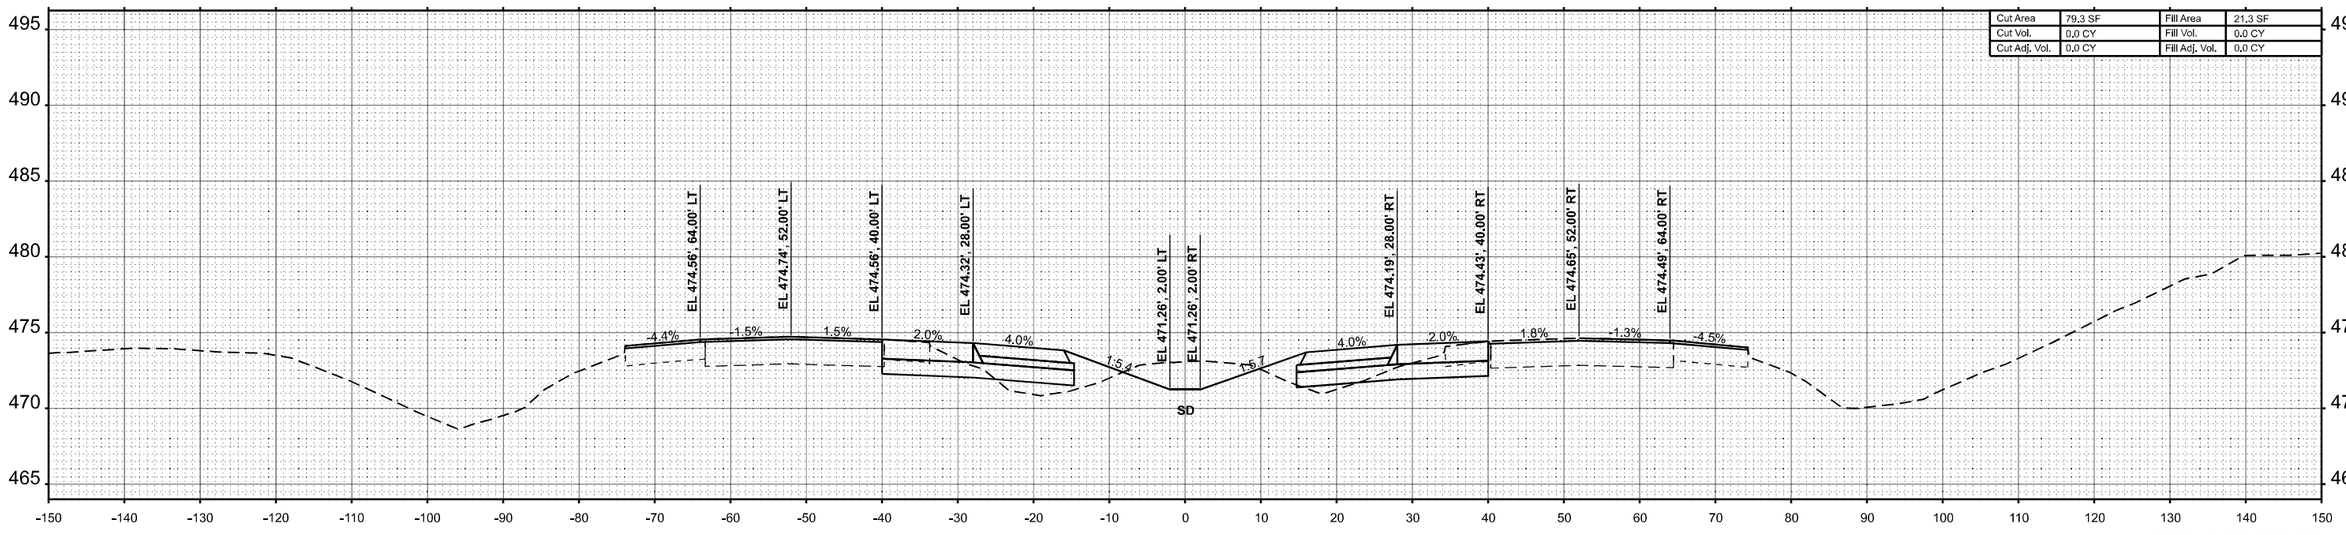


STA 146+00.00

| | | | |
|---|---|---|---|
| USER NAME = betsy.witt | DESIGNED - | REVISED - | |
| | DRAWN - | REVISED - | |
| PLOT SCALE = $SCALE$ | CHECKED - | REVISED - | |
| PLOT DATE = 8/27/2024 | DATE - | REVISED - | |

VOLKERT

**STATE OF ILLINOIS**
**DEPARTMENT OF TRANSPORTATION**

**CROSS SECTIONS**
**INTERSTATE 57**

SCALE: 1"=10' | SHEET 83 OF 274 SHEETS | STA. 146+00.00 R4 | TO STA. 147+00.00 R4

| F.A.I. RTE. | SECTION | COUNTY | TOTAL SHEETS | SHEET NO. |
|---|---|---|---|---|
| 57 | (X1-8,X1-7-1,X1-7,X1-6-1)R-2 | WILLIAMSON | 614 | 413 |
| | | CONTRACT NO. 78798 | | |
| | ILLINOIS FED. AID PROJECT | | | |

FINAL SURVEY — NOTE BOOK — NO. — SURVEYED — PLOTTED — TEMPLATE — AREAS — AREAS CHECKED — BY — DATE

ORIGINAL SURVEY — NOTE BOOK — NO. — SURVEYED — PLOTTED — TEMPLATE — AREAS — AREAS CHECKED — BY — DATE

MODEL: I57 XS R4 - 146+00.00 R4 [Sheet]
FILE NAME: c:\volkert_pw_working\dir\betsy.witt\d0326115\D978798-sht-XSSht-I57-R4.dgn

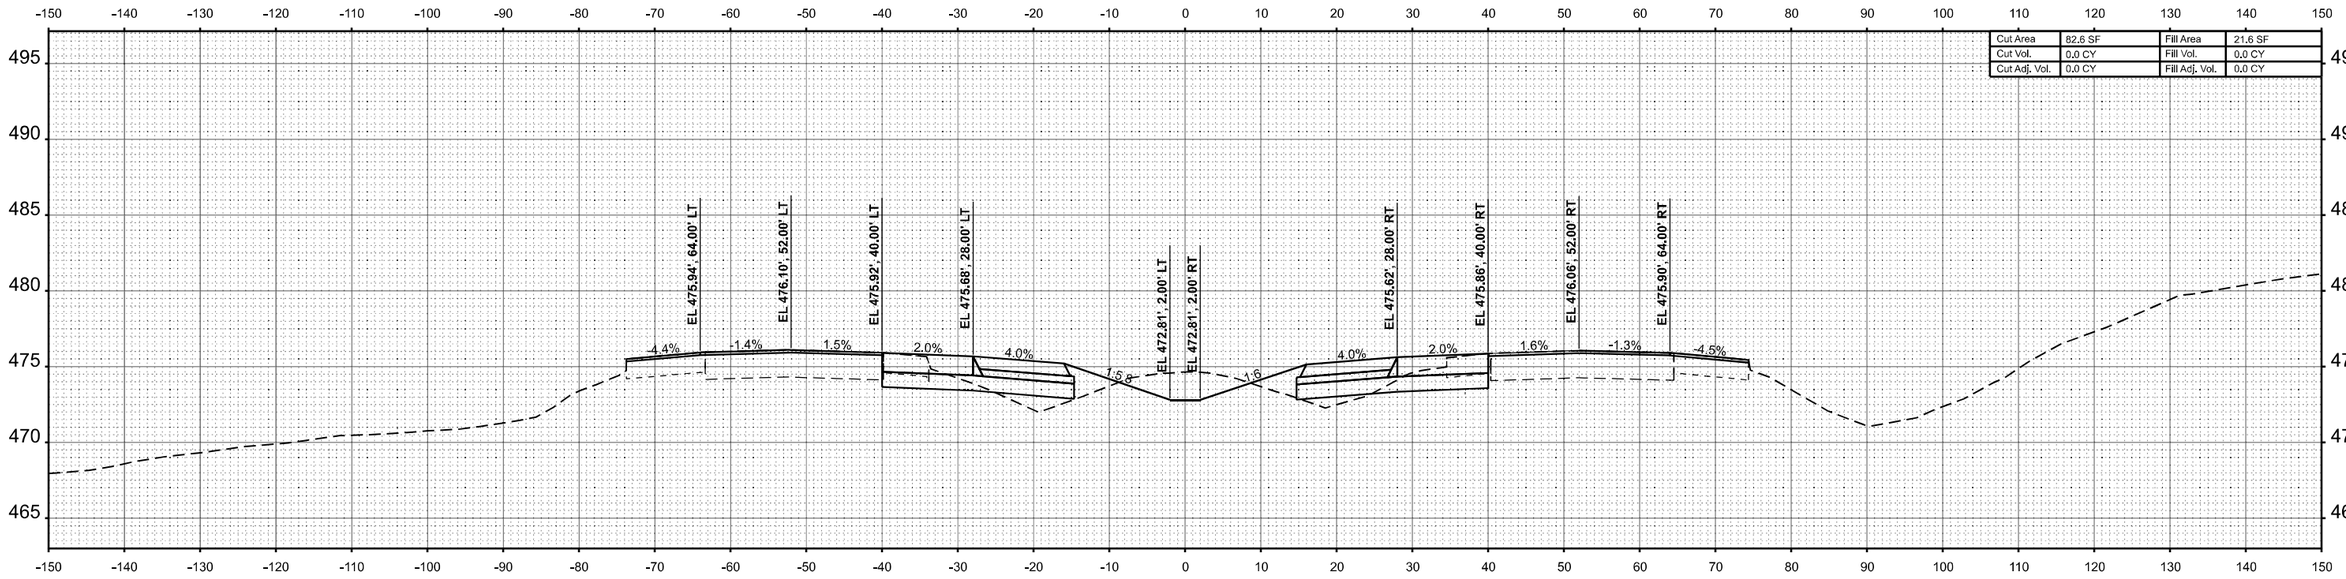


**STA 149+00.00**

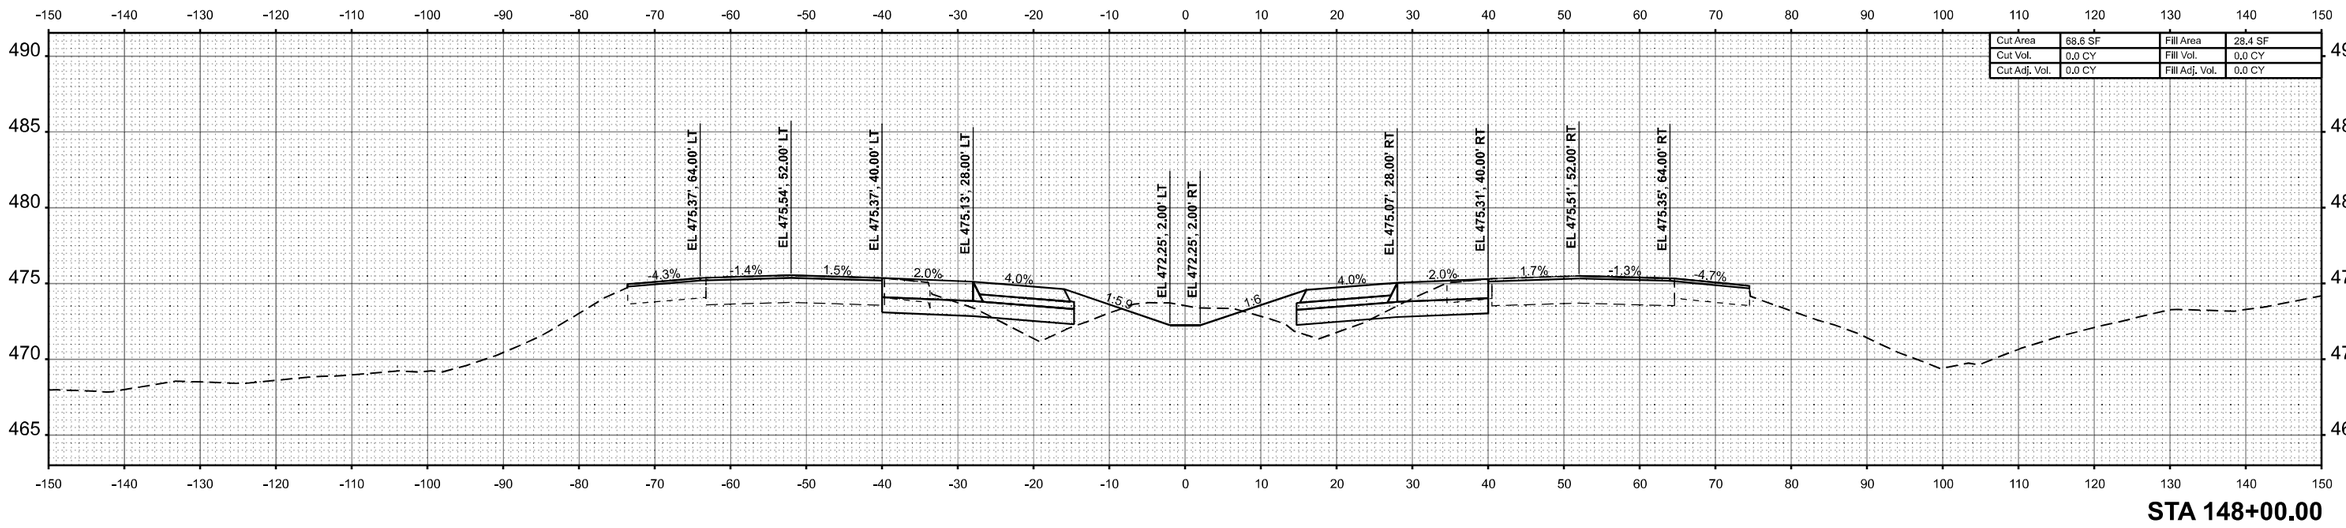


**STA 148+00.00**

FINAL SURVEY — SURVEYED — PLOTTED — TEMPLATE — AREAS — AREAS CHECKED — BY — DATE — NOTE BOOK — NO.

ORIGINAL SURVEY — SURVEYED — PLOTTED — TEMPLATE — AREAS — AREAS CHECKED — BY — DATE — NOTE BOOK — NO.

MODEL: I57 XS R4 - 148+00.00 R4 [Sheet]
FILE NAME: c:\volkert_pw_workingdir\betsy.witt\d0326115\D978798-sht-XSShI-I57-R4.dgn

VOLKERT

| | | |
|---|---|---|
| USER NAME = betsy.witt | DESIGNED - | REVISED - |
| | DRAWN - | REVISED - |
| PLOT SCALE = $SCALE$ | CHECKED - | REVISED - |
| PLOT DATE = 8/27/2024 | DATE - | REVISED - |

**STATE OF ILLINOIS**
**DEPARTMENT OF TRANSPORTATION**

**CROSS SECTIONS**
**INTERSTATE 57**

SCALE: 1"=10' | SHEET 84 OF 274 SHEETS | STA. 148+00.00 R4 | TO STA. 149+00.00 R4

| F.A.I. RTE. | SECTION | COUNTY | TOTAL SHEETS | SHEET NO. |
|---|---|---|---|---|
| 57 | (X1-8,X1-7-1,X1-7,X1-6-1)R-2 | WILLIAMSON | 614 | 414 |
| | | CONTRACT NO. 78798 | | |
| | | ILLINOIS | FED. AID PROJECT | |

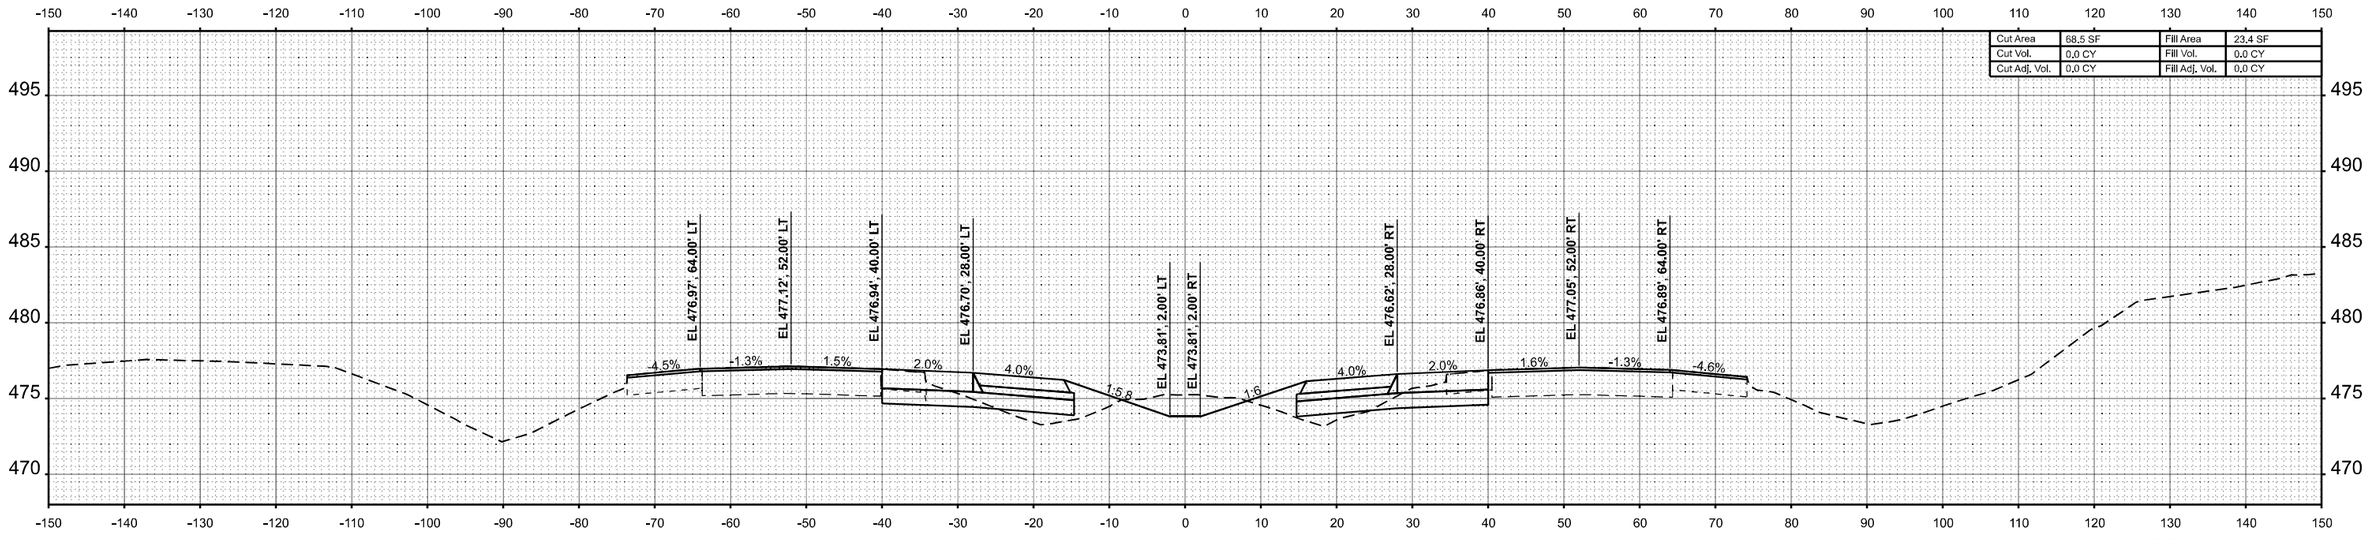


**STA 151+00.00**

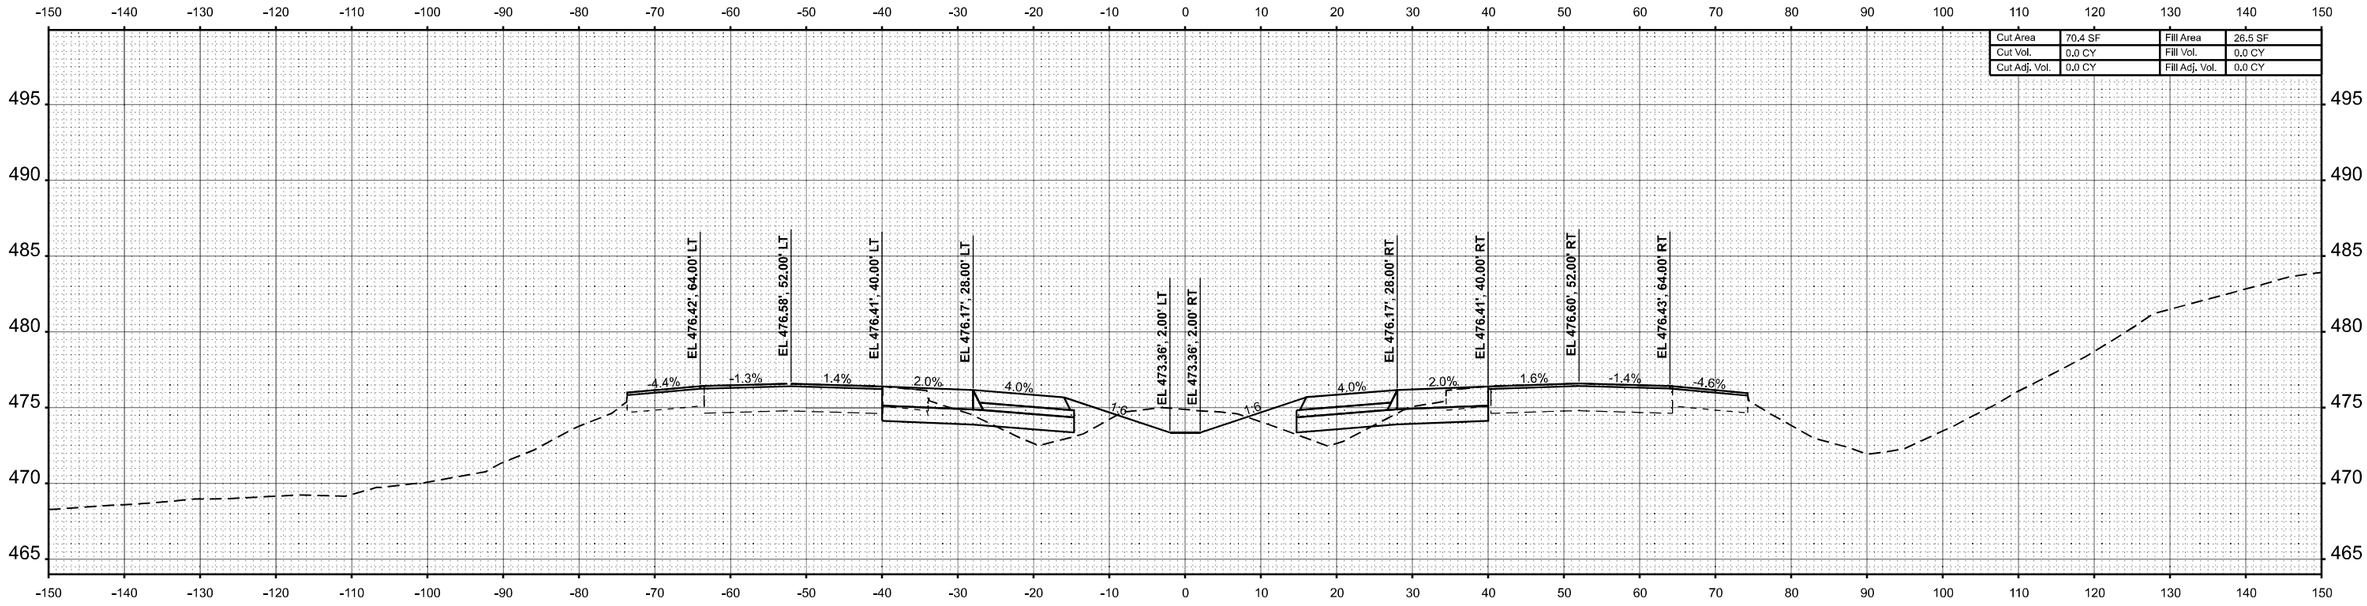


**STA 150+00.00**

| FINAL SURVEY | NOTE BOOK | NO. |
|---|---|---|
| | SURVEYED | BY |
| | PLOTTED | |
| | TEMPLATE | |
| | AREAS | |
| | AREAS CHECKED | DATE |

| ORIGINAL SURVEY | NOTE BOOK | NO. |
|---|---|---|
| | SURVEYED | BY |
| | PLOTTED | |
| | TEMPLATE | |
| | AREAS | |
| | AREAS CHECKED | DATE |

MODEL: I57 XS R4 - 150+00.00 R4 [Sheet]
FILE NAME: c:\volkert_pw_workingdir\betsy.witt\d0326115\D9787988-sht-XSSht-I57-R4.dgn

VOLKERT

| | | |
|---|---|---|
| USER NAME = betsy.witt | DESIGNED - | REVISED - |
| | DRAWN - | REVISED - |
| PLOT SCALE = $SCALE$ | CHECKED - | REVISED - |
| PLOT DATE = 8/27/2024 | DATE - | REVISED - |

**STATE OF ILLINOIS**
**DEPARTMENT OF TRANSPORTATION**

**CROSS SECTIONS**
**INTERSTATE 57**

SCALE: 1"=10' | SHEET 85 OF 274 SHEETS | STA. 150+00.00 R4 | TO STA. 151+00.00 R4

| F.A.I. RTE. | SECTION | COUNTY | TOTAL SHEETS | SHEET NO. |
|---|---|---|---|---|
| 57 | (X1-8,X1-7-1,X1-7,X1-6-1)R-2 | WILLIAMSON | 614 | 415 |
| | | CONTRACT NO. 78798 | | |
| | ILLINOIS FED. AID PROJECT | | | |

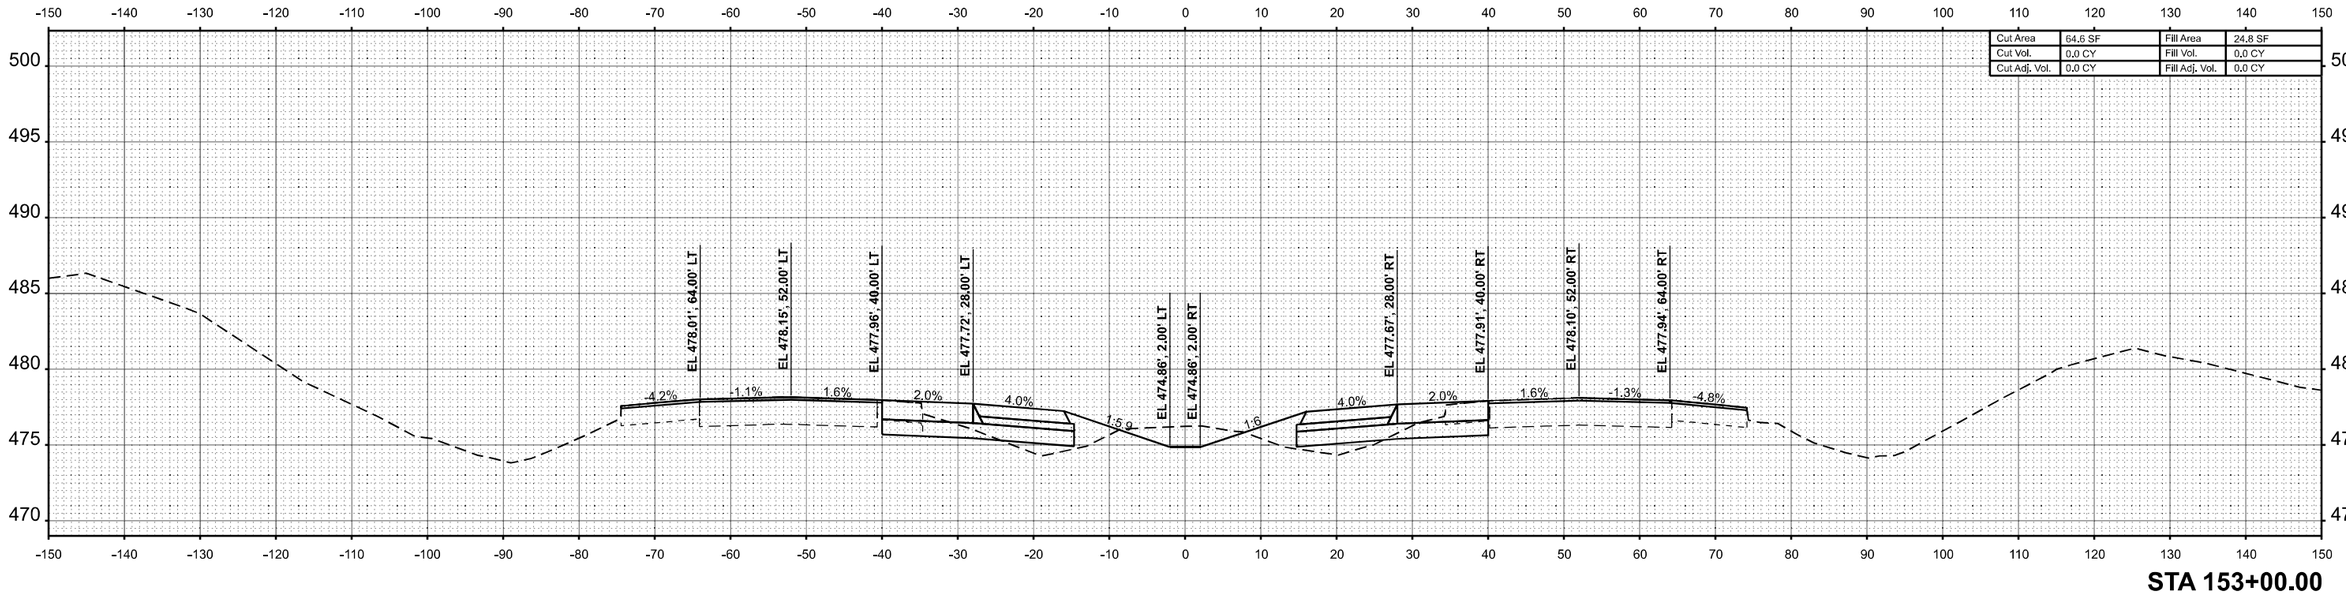


**STA 153+00.00**

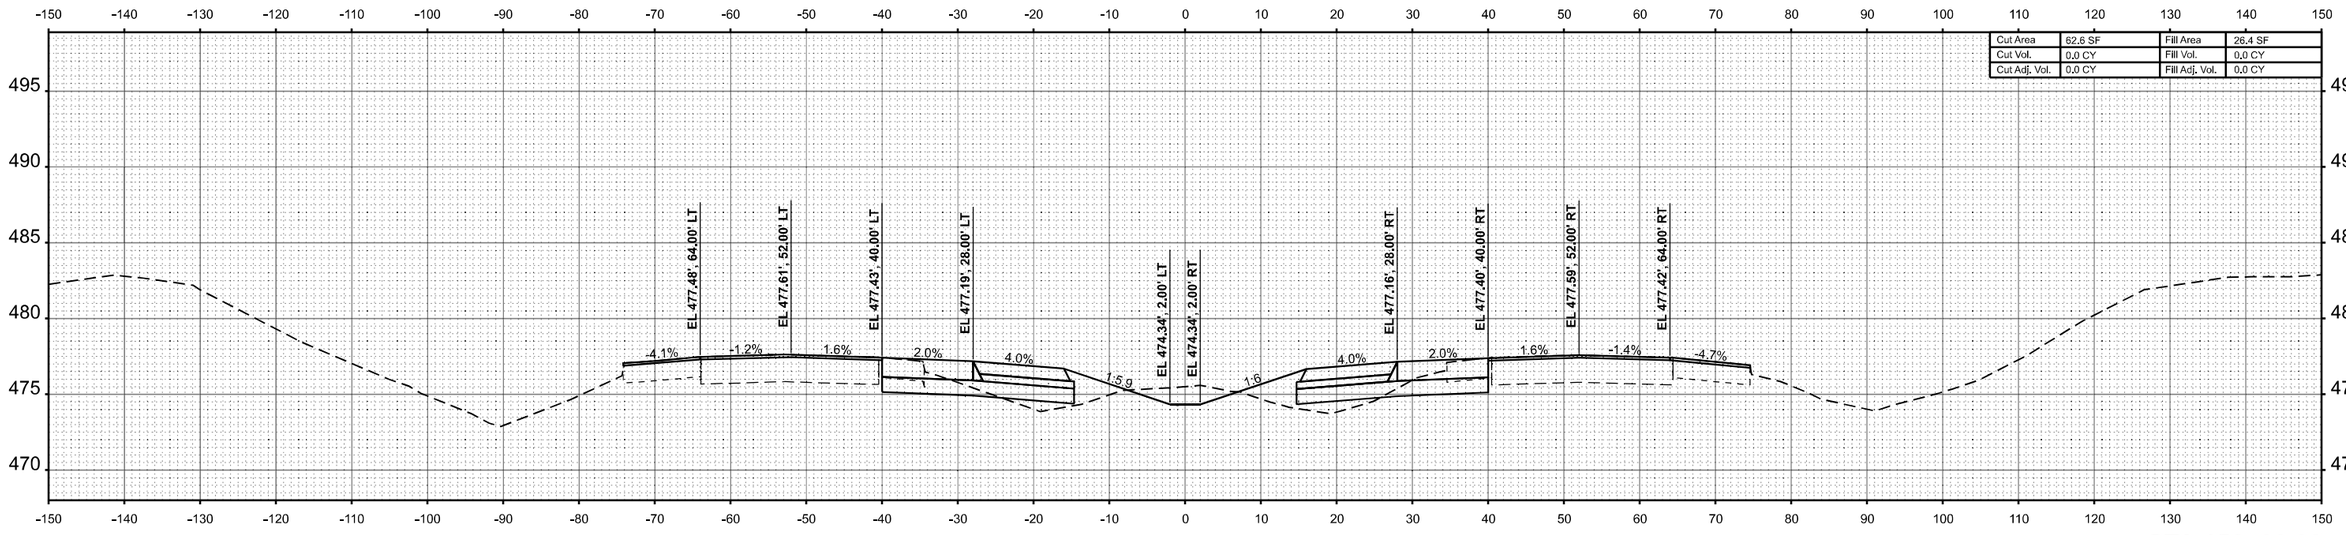


**STA 152+00.00**

FINAL SURVEY

| NO. | NOTE BOOK | BY | DATE |
|---|---|---|---|
| | SURVEYED | | |
| | PLOTTED | | |
| | TEMPLATE | | |
| | AREAS | | |
| | AREAS CHECKED | | |

ORIGINAL SURVEY

| NO. | NOTE BOOK | BY | DATE |
|---|---|---|---|
| | SURVEYED | | |
| | PLOTTED | | |
| | TEMPLATE | | |
| | AREAS | | |
| | AREAS CHECKED | | |

MODEL: I57 XS R4 - 152+00.00 R4 [Sheet]
FILE NAME: c:\volkert_pw_workingdir\betsy.witt\d0326115\D978798-sht-XSSht-I57-R4.dgn

VOLKERT

| | | | |
|---|---|---|---|
| USER NAME = betsy.witt | DESIGNED - | REVISED - | |
| | DRAWN - | REVISED - | |
| PLOT SCALE = $SCALE$ | CHECKED - | REVISED - | |
| PLOT DATE = 8/27/2024 | DATE - | REVISED - | |

**STATE OF ILLINOIS**
**DEPARTMENT OF TRANSPORTATION**

**CROSS SECTIONS**
**INTERSTATE 57**

SCALE: 1"=10' | SHEET 86 OF 274 SHEETS | STA. 152+00.00 R4 | TO STA. 153+00.00 R4

| F.A.I. RTE. | SECTION | COUNTY | TOTAL SHEETS | SHEET NO. |
|---|---|---|---|---|
| 57 | (X1-8,X1-7-1,X1-7,X1-6-1)R-2 | WILLIAMSON | 614 | 416 |
| | | CONTRACT NO. 78798 | | |
| | ILLINOIS | FED. AID PROJECT | | |

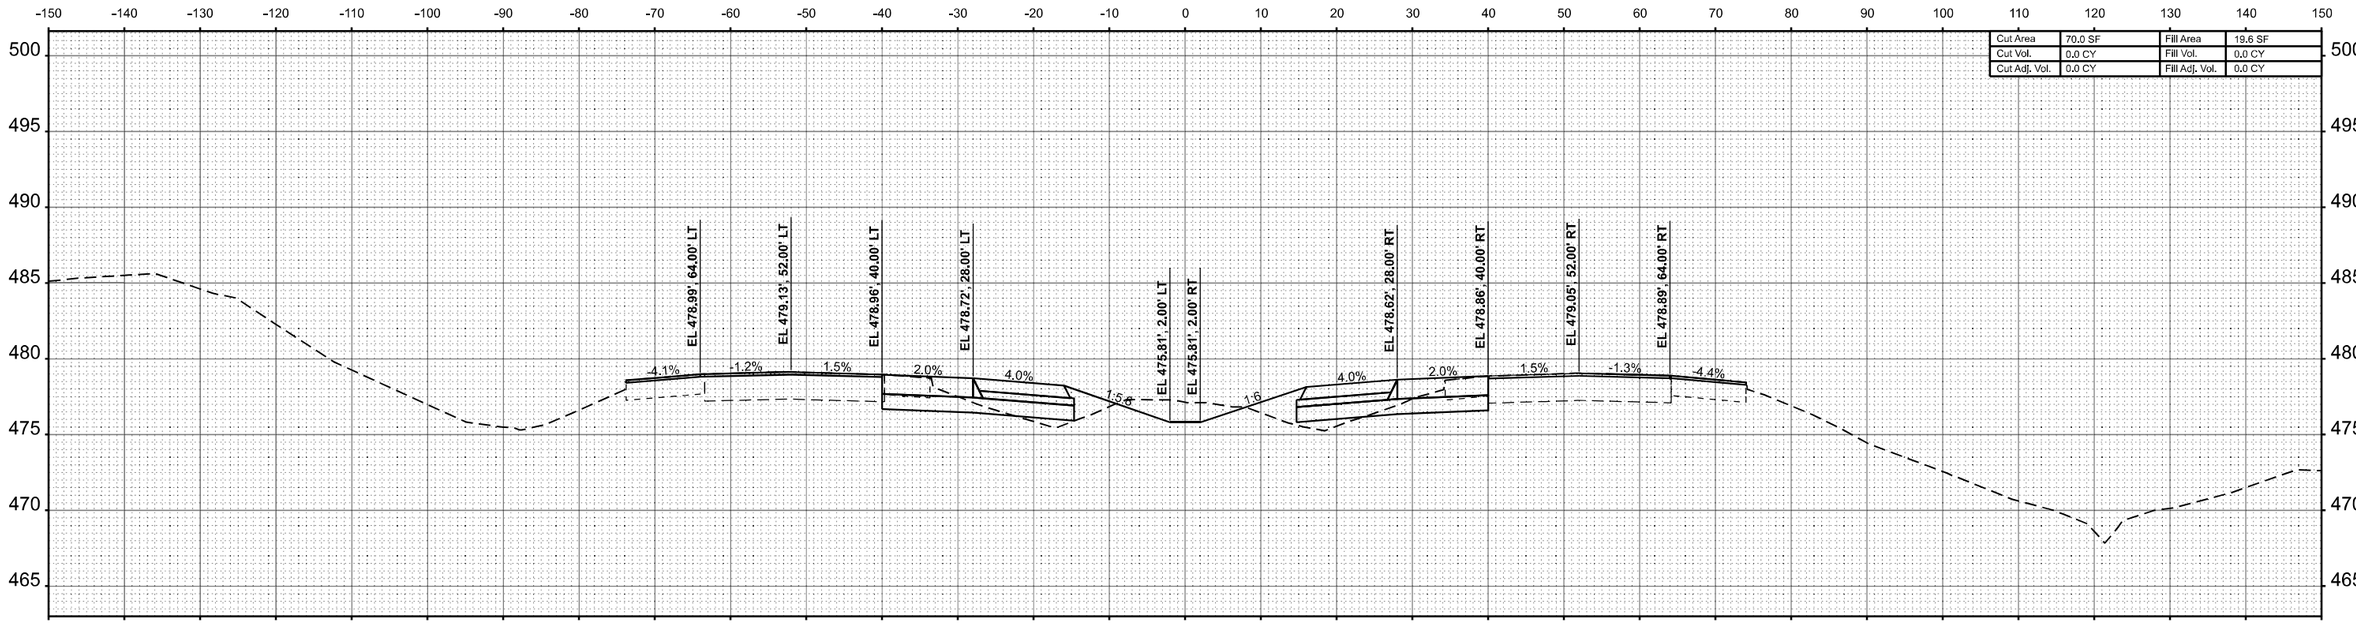


STA 155+00.00

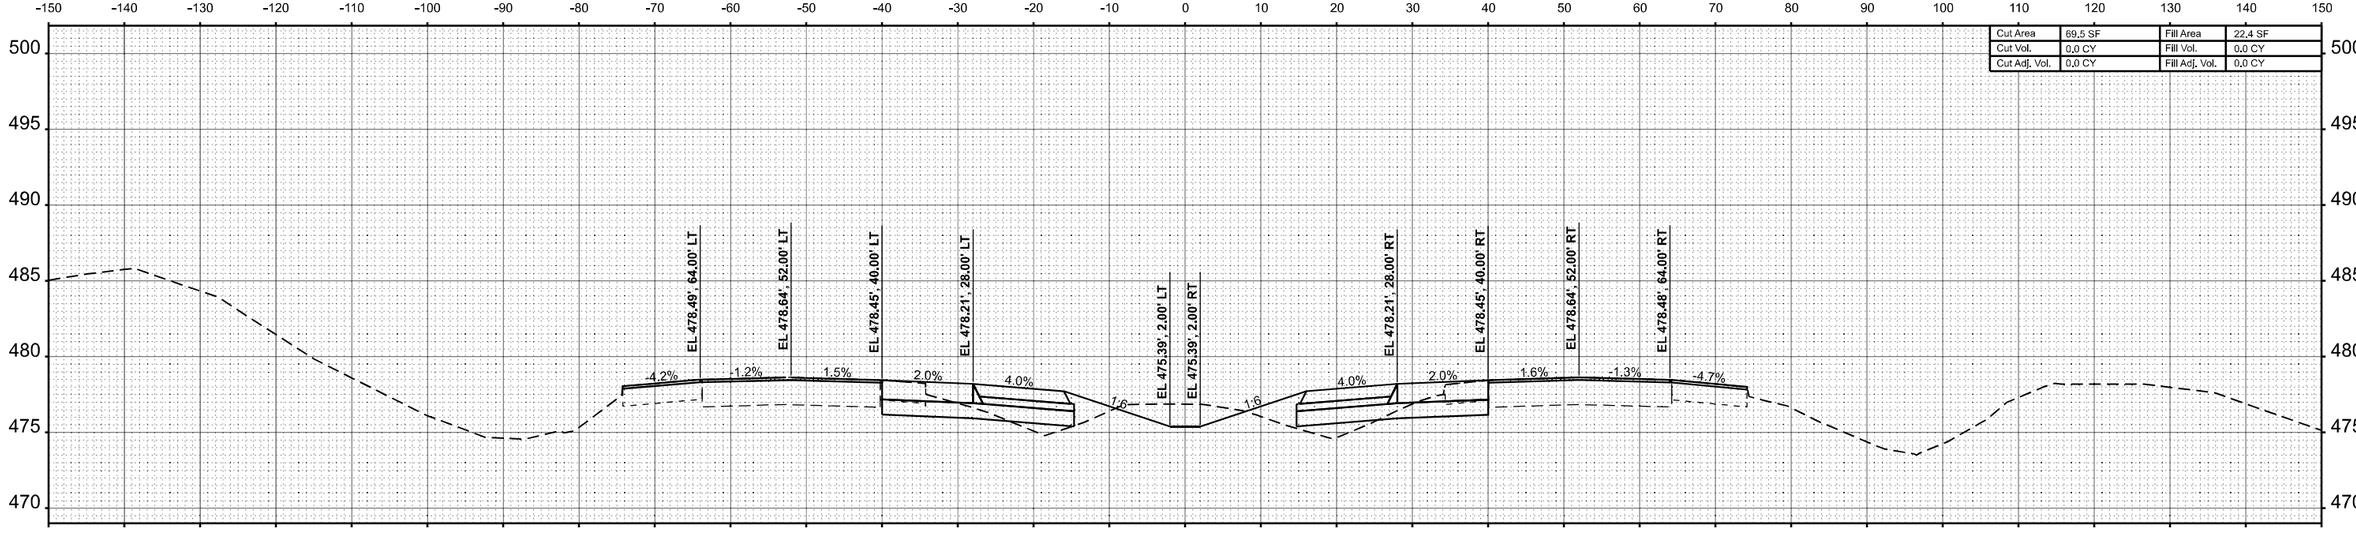


STA 154+00.00

| FINAL SURVEY | BY | DATE |
|---|---|---|
| NO'TE BOOK | SURVEYED | |
| NO. | PLOTTED | |
| | TEMPLATE | |
| | AREAS | |
| | AREAS CHECKED | |

| ORIGINAL SURVEY | BY | DATE |
|---|---|---|
| NOTE BOOK | SURVEYED | |
| NO. | PLOTTED | |
| | TEMPLATE | |
| | AREAS | |
| | AREAS CHECKED | |

MODEL: I57 XS R4 - 154+00.00 R4 [Sheet]
FILE NAME: c:\volkert_pw_workingdir\betsy.witt\d0326115\D978798-sht-XSSht-I57-R4.dgn

VOLKERT

| | | | |
|---|---|---|---|
| USER NAME = betsy.witt | DESIGNED - | REVISED - | |
| | DRAWN - | REVISED - | |
| PLOT SCALE = $SCALE$ | CHECKED - | REVISED - | |
| PLOT DATE = 8/27/2024 | DATE - | REVISED - | |

**STATE OF ILLINOIS**
**DEPARTMENT OF TRANSPORTATION**

**CROSS SECTIONS**
**INTERSTATE 57**

SCALE: 1"=10' | SHEET 87 OF 274 SHEETS | STA. 154+00.00 R4 | TO STA. 155+00.00 R4

| F.A.I. RTE. | SECTION | COUNTY | TOTAL SHEETS | SHEET NO. |
|---|---|---|---|---|
| 57 | (X1-8,X1-7-1,X1-7,X1-6-1)R-2 | WILLIAMSON | 614 | 417 |
| | | CONTRACT NO. 78798 | | |
| | ILLINOIS | FED. AID PROJECT | | |

| FINAL SURVEY | | BY | DATE |
|---|---|---|---|
| | SURVEYED | | |
| | PLOTTED | | |
| NOTE BOOK | TEMPLATE | | |
| | AREAS | | |
| NO. | AREAS CHECKED | | |

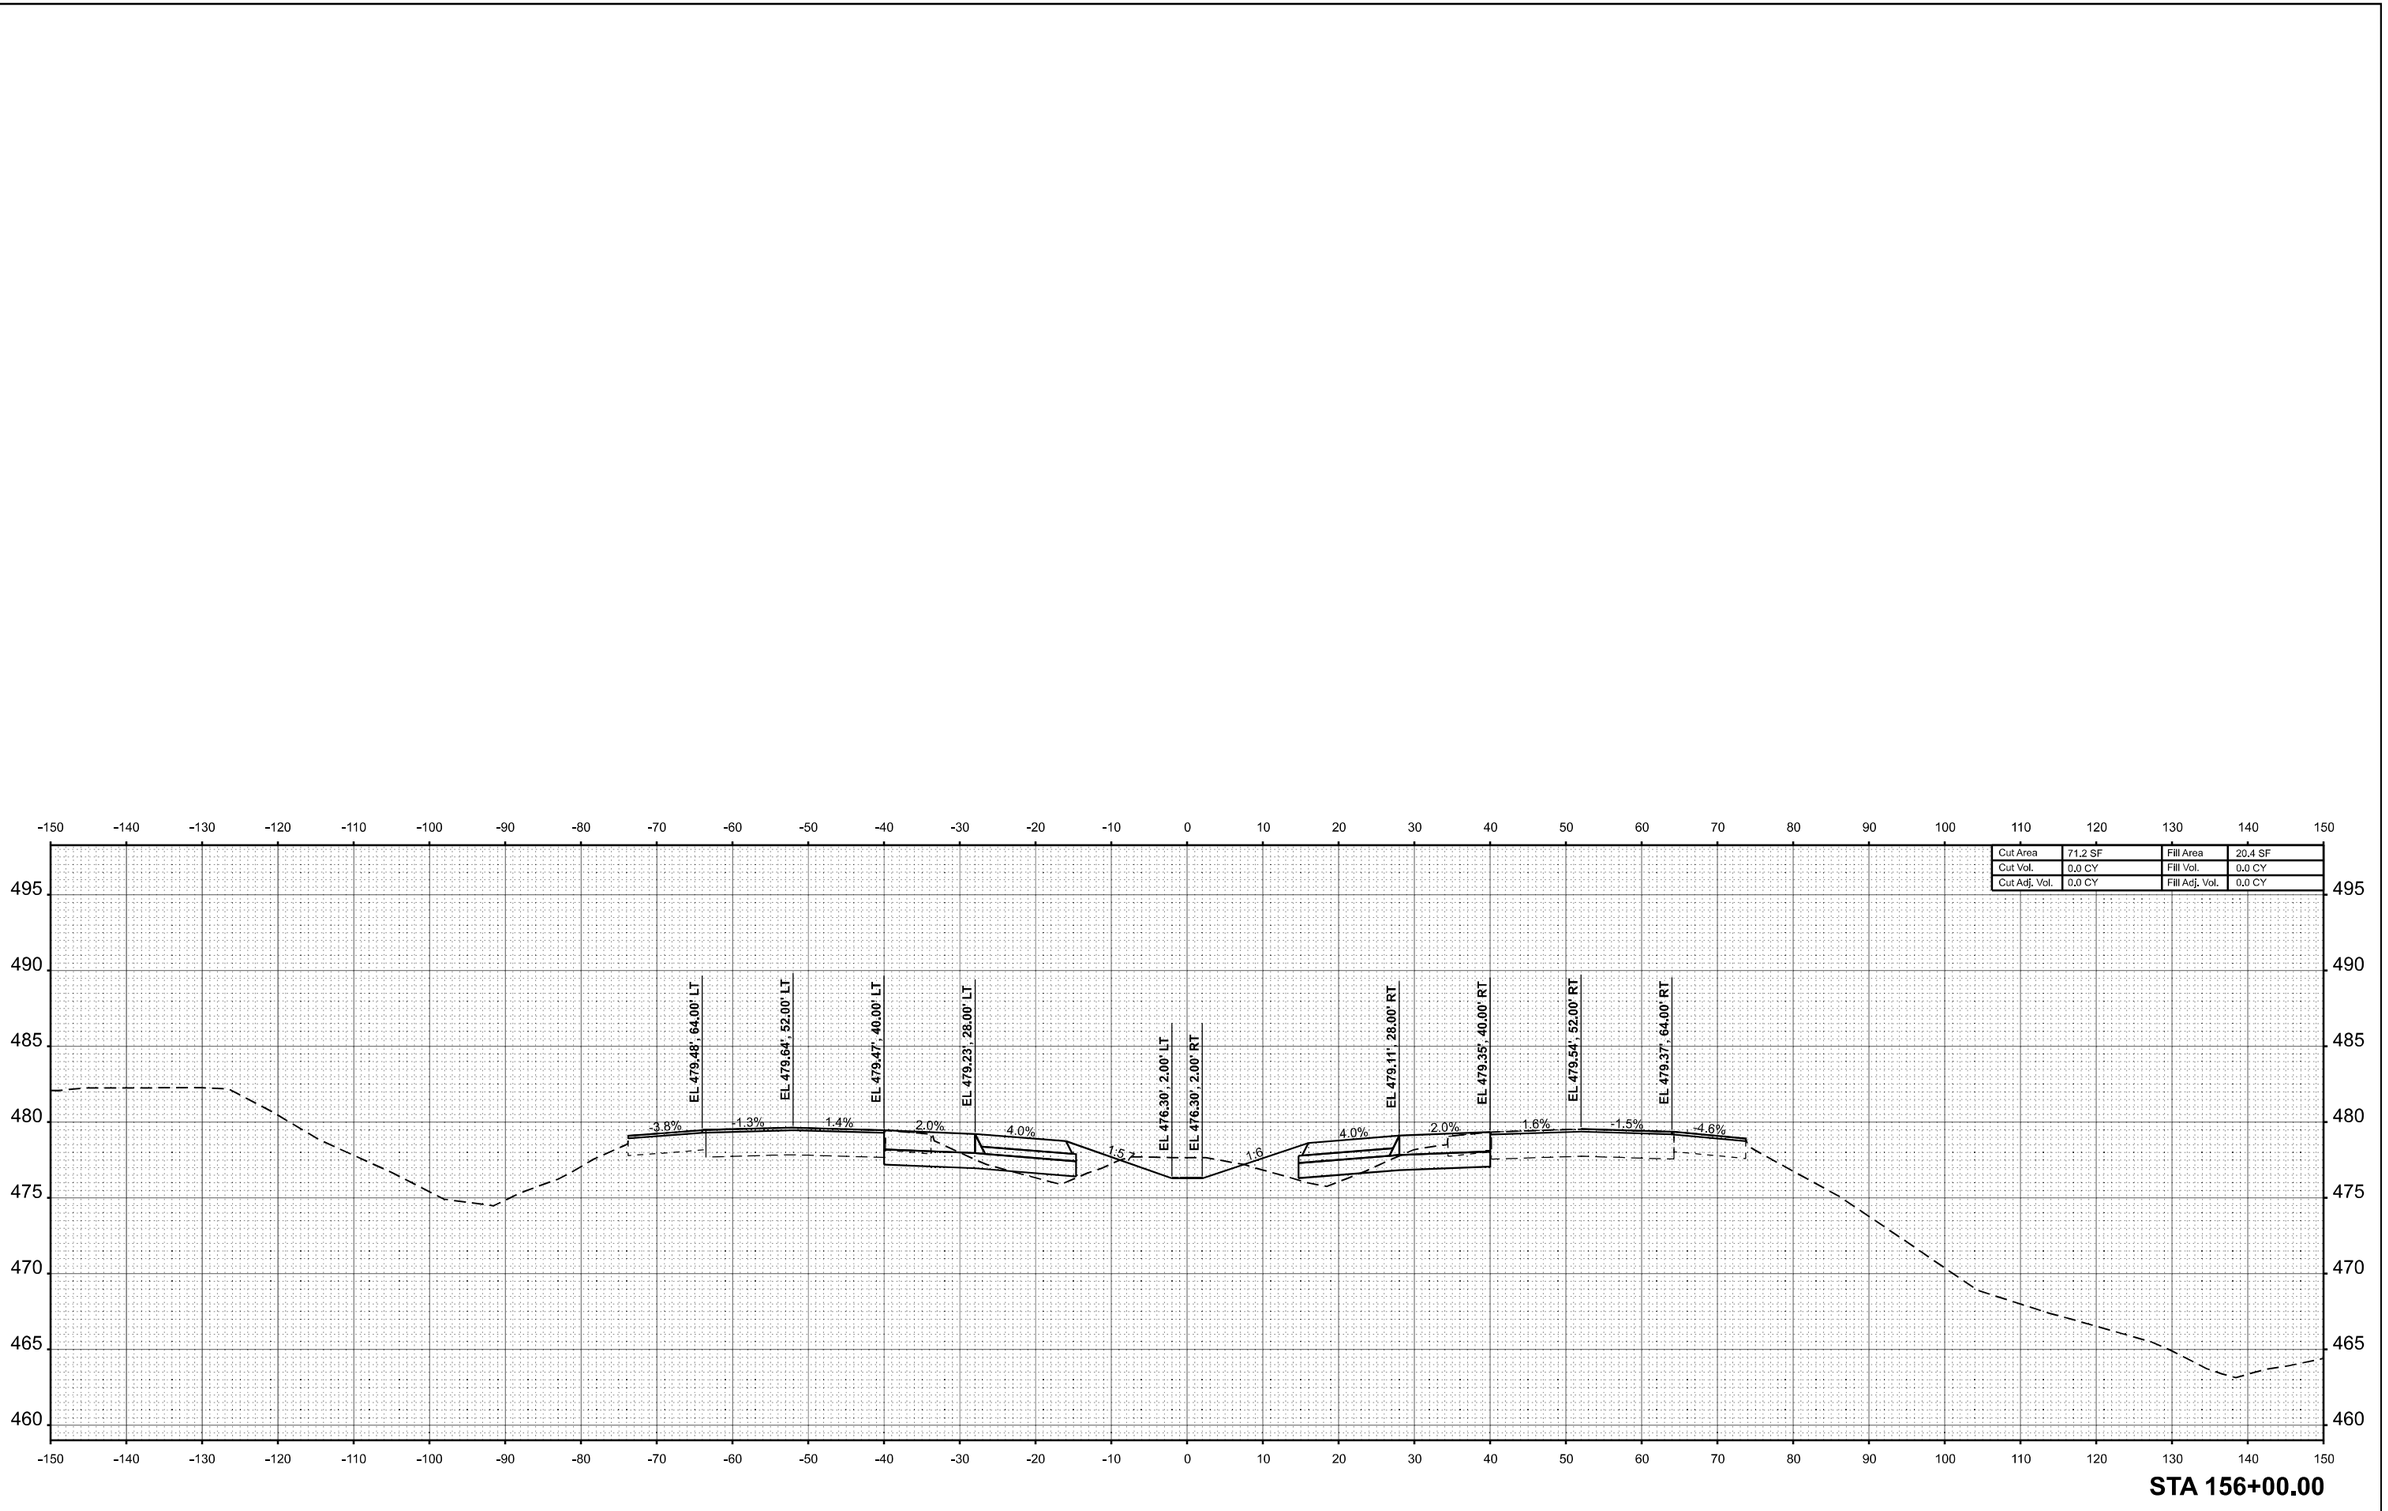


**STA 156+00.00**

| ORIGINAL SURVEY | | BY | DATE |
|---|---|---|---|
| | SURVEYED | | |
| | PLOTTED | | |
| NOTE BOOK | TEMPLATE | | |
| | AREAS | | |
| NO. | AREAS CHECKED | | |

MODEL: I57 XS R4 - 156+00.00 R4 [Sheet]
FILE NAME: c:\volkert_pw_workingdir\betsy.witt\d03261151\D978798-ah-XSIh157-R4.dgn

VOLKERT

| | | | |
|---|---|---|---|
| USER NAME = betsy.witt | DESIGNED - | | REVISED - |
| | DRAWN - | | REVISED - |
| PLOT SCALE = $SCALE$ | CHECKED - | | REVISED - |
| PLOT DATE = 8/27/2024 | DATE - | | REVISED - |

**STATE OF ILLINOIS**
**DEPARTMENT OF TRANSPORTATION**

**CROSS SECTIONS**
**INTERSTATE 57**

SCALE: 1"=10' | SHEET 88 OF 274 SHEETS | STA. 156+00.00 R4 | TO STA. 156+00.00 R4

| F.A.I. RTE. | SECTION | COUNTY | TOTAL SHEETS | SHEET NO. |
|---|---|---|---|---|
| 57 | (X1-8,X1-7-1,X1-7,X1-6-1)R-2 | WILLIAMSON | 614 | 418 |
| | | CONTRACT NO. 78798 | | |
| | ILLINOIS | FED. AID PROJECT | | |

| FINAL SURVEY | | BY | DATE |
|---|---|---|---|
| NOTE BOOK | SURVEYED | | |
| NO. | PLOTTED | | |
| | TEMPLATE | | |
| | AREAS | | |
| | AREAS CHECKED | | |

| ORIGINAL SURVEY | | BY | DATE |
|---|---|---|---|
| NOTE BOOK | SURVEYED | | |
| NO. | PLOTTED | | |
| | TEMPLATE | | |
| | AREAS | | |
| | AREAS CHECKED | | |

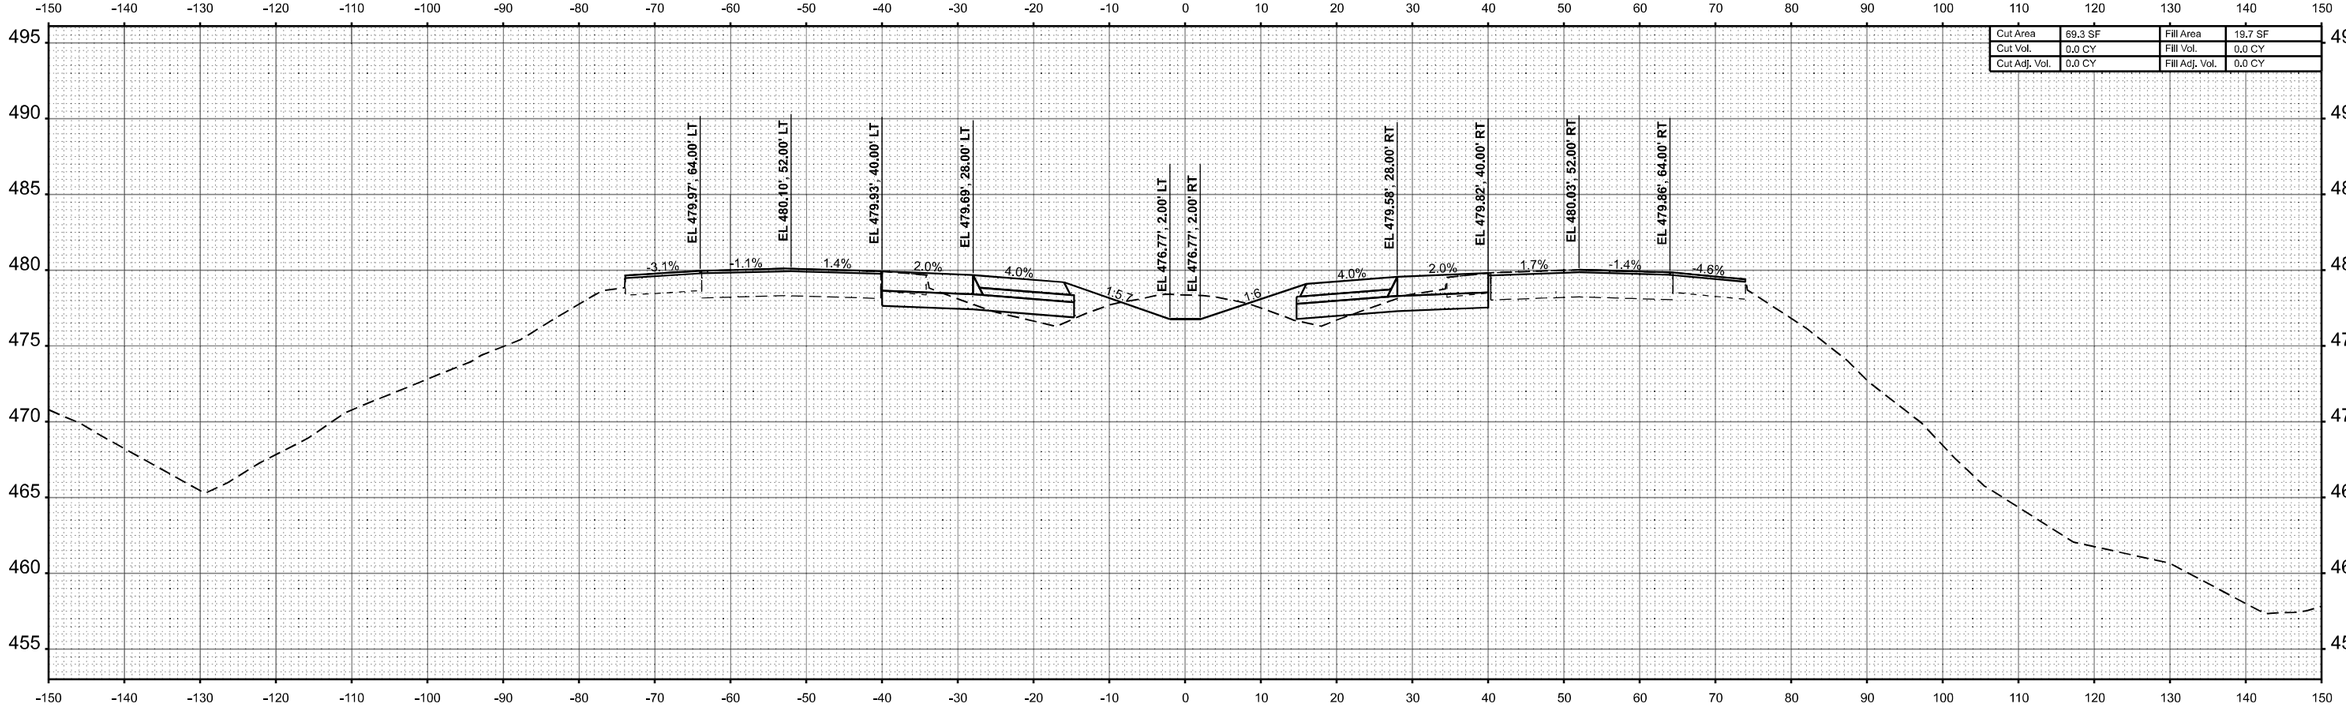


**STA 157+00.00**

MODEL: I57 XS R4 - 157+00.00 R4 [Sheet]
FILE NAME: c:\volkert_pw_workingdir\betsy.witt\d03261151\D978798-sht-XSSht-I57-R4.dgn

VOLKERT

| | | | |
|---|---|---|---|
| USER NAME = betsy.witt | DESIGNED - | REVISED - | |
| | DRAWN - | REVISED - | |
| PLOT SCALE = $SCALE$ | CHECKED - | REVISED - | |
| PLOT DATE = 8/27/2024 | DATE - | REVISED - | |

**STATE OF ILLINOIS**
**DEPARTMENT OF TRANSPORTATION**

**CROSS SECTIONS**
**INTERSTATE 57**

SCALE: 1"=10' | SHEET 89 OF 274 SHEETS | STA. 157+00.00 R4 | TO STA. 157+00.00 R4

| F.A.I. RTE. | SECTION | COUNTY | TOTAL SHEETS | SHEET NO. |
|---|---|---|---|---|
| 57 | (X1-8,X1-7-1,X1-7,X1-6-1)R-2 | WILLIAMSON | 614 | 419 |
| | | CONTRACT NO. 78798 | | |
| | ILLINOIS FED. AID PROJECT | | | |

| FINAL SURVEY | | BY | DATE |
|---|---|---|---|
| | SURVEYED | | |
| | PLOTTED | | |
| NOTE BOOK | TEMPLATE | | |
| | AREAS | | |
| NO. | AREAS CHECKED | | |

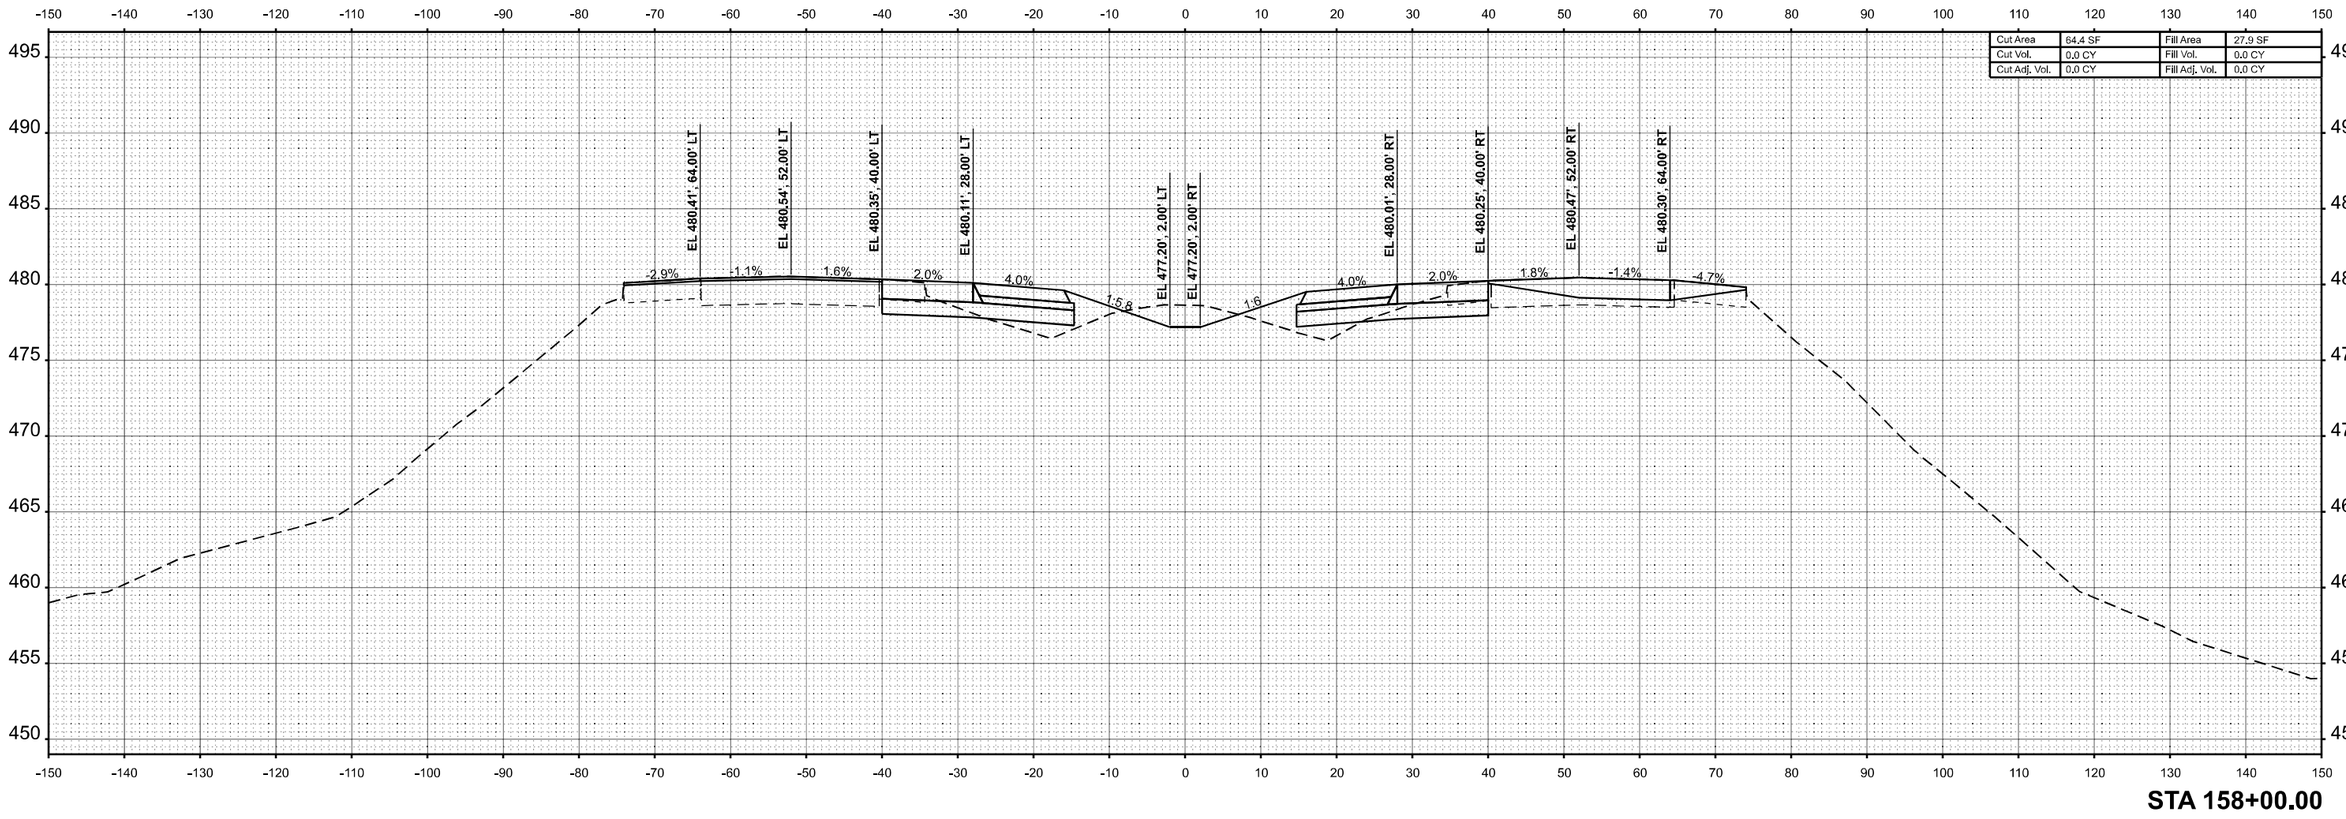


| | | | |
|---|---|---|---|
| Cut Area | 64.4 SF | Fill Area | 27.9 SF |
| Cut Vol. | 0.0 CY | Fill Vol. | 0.0 CY |
| Cut Adj. Vol. | 0.0 CY | Fill Adj. Vol. | 0.0 CY |

**STA 158+00.00**

| FINAL SURVEY | | BY | DATE |
|---|---|---|---|
| ORIGINAL SURVEY | SURVEYED | | |
| | PLOTTED | | |
| NOTE BOOK | TEMPLATE | | |
| | AREAS | | |
| NO. | AREAS CHECKED | | |

MODEL: I57 XS R4 - 158+00.00 R4 [Sheet]
FILE NAME: c:\volkert_pw_workingdir\betsy.witt\d0326115\D978798-sht-XSSht-I57-R4.dgn

VOLKERT

| | | |
|---|---|---|
| USER NAME = betsy.witt | DESIGNED - | REVISED - |
| | DRAWN - | REVISED - |
| PLOT SCALE = $SCALE$ | CHECKED - | REVISED - |
| PLOT DATE = 8/27/2024 | DATE - | REVISED - |

**STATE OF ILLINOIS**
**DEPARTMENT OF TRANSPORTATION**

**CROSS SECTIONS**
**INTERSTATE 57**

SCALE: 1"=10' | SHEET 90 OF 274 SHEETS | STA. 158+00.00 R4 | TO STA. 158+00.00 R4

| F.A.I. RTE. | SECTION | COUNTY | TOTAL SHEETS | SHEET NO. |
|---|---|---|---|---|
| 57 | (X1-8,X1-7-1,X1-7,X1-6-1)R-2 | WILLIAMSON | 614 | 420 |
| | | CONTRACT NO. 78798 | | |
| | | ILLINOIS | FED. AID PROJECT | |

| FINAL SURVEY | | BY | DATE |
|---|---|---|---|
| | SURVEYED | | |
| | PLOTTED | | |
| NOTE BOOK | TEMPLATE | | |
| | AREAS | | |
| NO. | AREAS CHECKED | | |

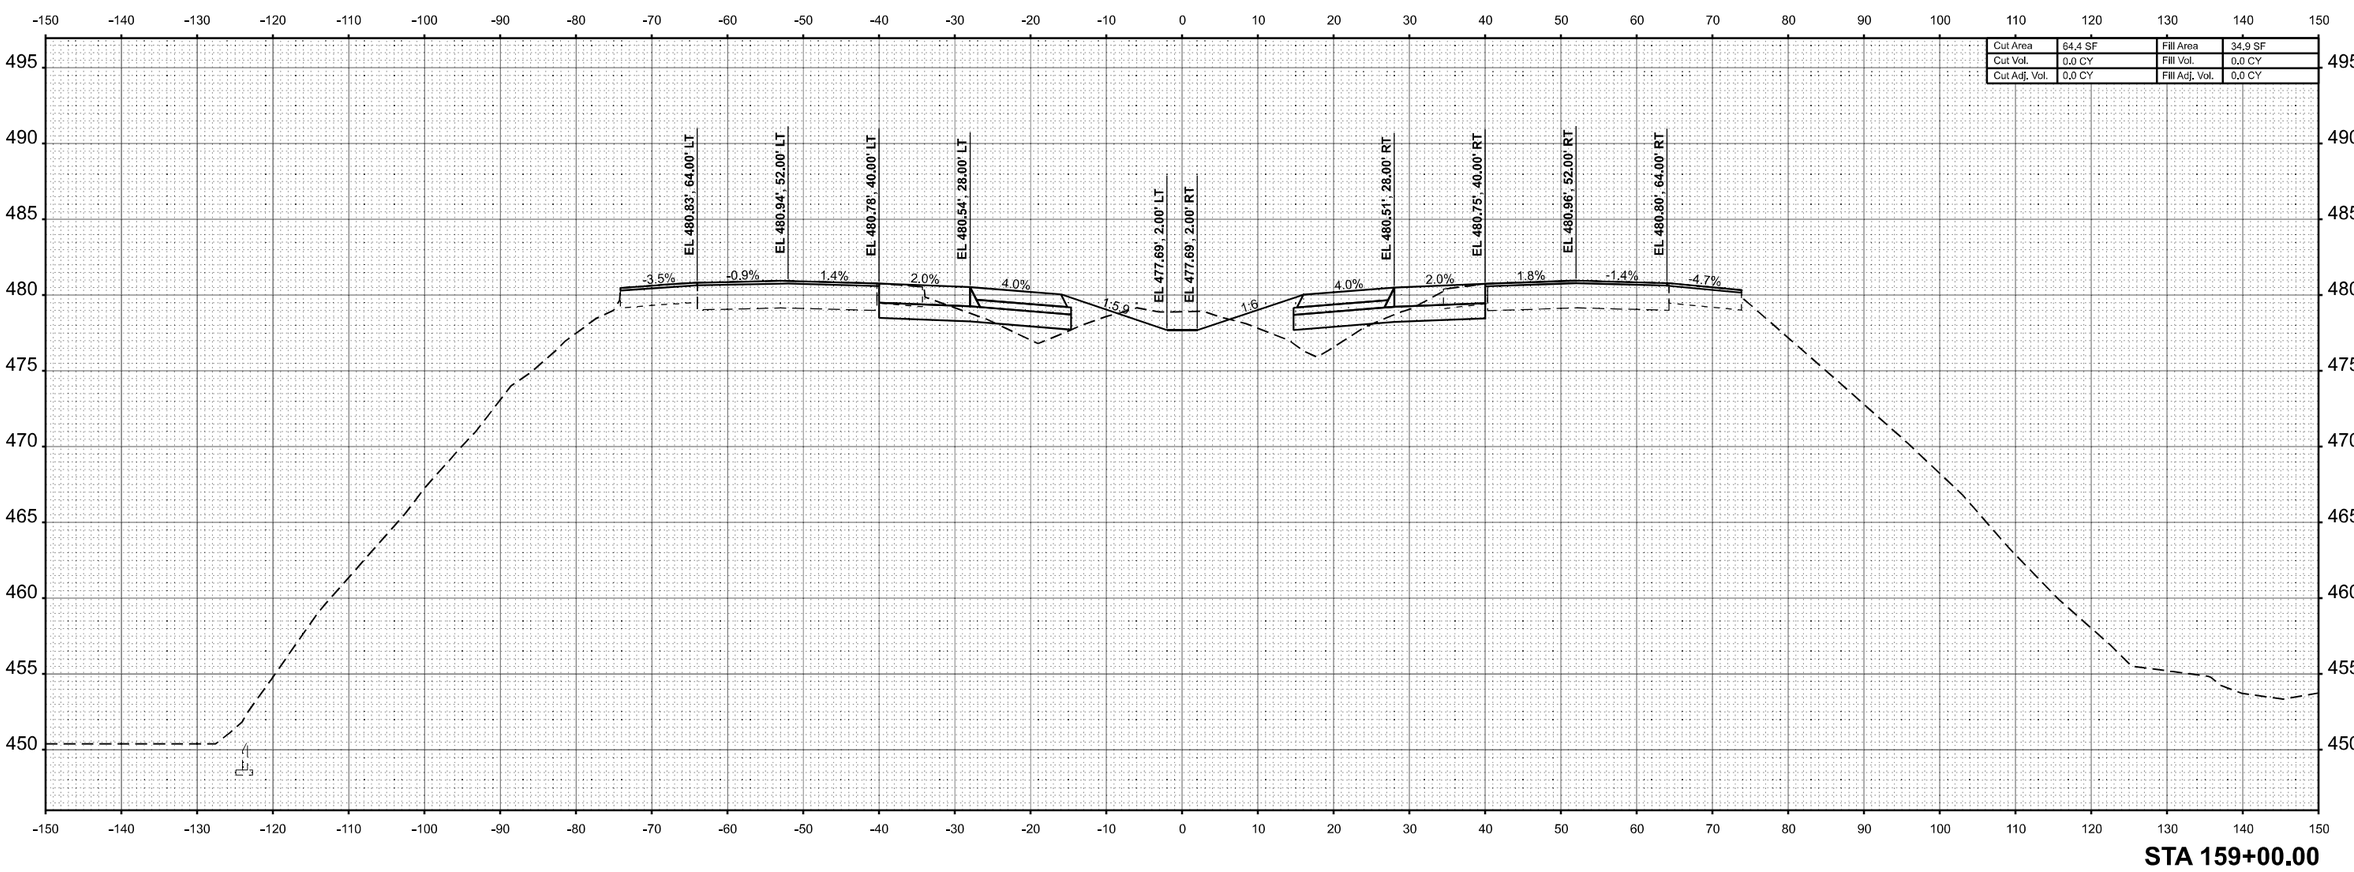


| FINAL SURVEY | | BY | DATE |
|---|---|---|---|
| | SURVEYED | | |
| | PLOTTED | | |
| NOTE BOOK | TEMPLATE | | |
| | AREAS | | |
| NO. | AREAS CHECKED | | |

MODEL: I57 XS R4 - 159+00.00 R4 [Sheet]
FILE NAME: c:\volkert_pw_workingdir\betsy.witt\d0326115\D978798-sht-XSSht-I57-R4.dgn

VOLKERT

| | | | |
|---|---|---|---|
| USER NAME = betsy.witt | DESIGNED - | REVISED - | |
| | DRAWN - | REVISED - | |
| PLOT SCALE = $SCALE$ | CHECKED - | REVISED - | |
| PLOT DATE = 8/27/2024 | DATE - | REVISED - | |

**STATE OF ILLINOIS**
**DEPARTMENT OF TRANSPORTATION**

**CROSS SECTIONS**
**INTERSTATE 57**

SCALE: 1"=10' | SHEET 91 OF 274 SHEETS | STA. 159+00.00 R4 | TO STA. 159+00.00 R4

| F.A.I. RTE. | SECTION | COUNTY | TOTAL SHEETS | SHEET NO. |
|---|---|---|---|---|
| 57 | (X1-8,X1-7-1,X1-7,X1-6-1)R-2 | WILLIAMSON | 614 | 421 |
| | | CONTRACT NO. 78798 | | |
| | | ILLINOIS | FED. AID PROJECT | |

| FINAL SURVEY | | BY | DATE |
|---|---|---|---|
| | SURVEYED | | |
| | PLOTTED | | |
| NOTE BOOK | TEMPLATE | | |
| | AREAS | | |
| NO. | AREAS CHECKED | | |

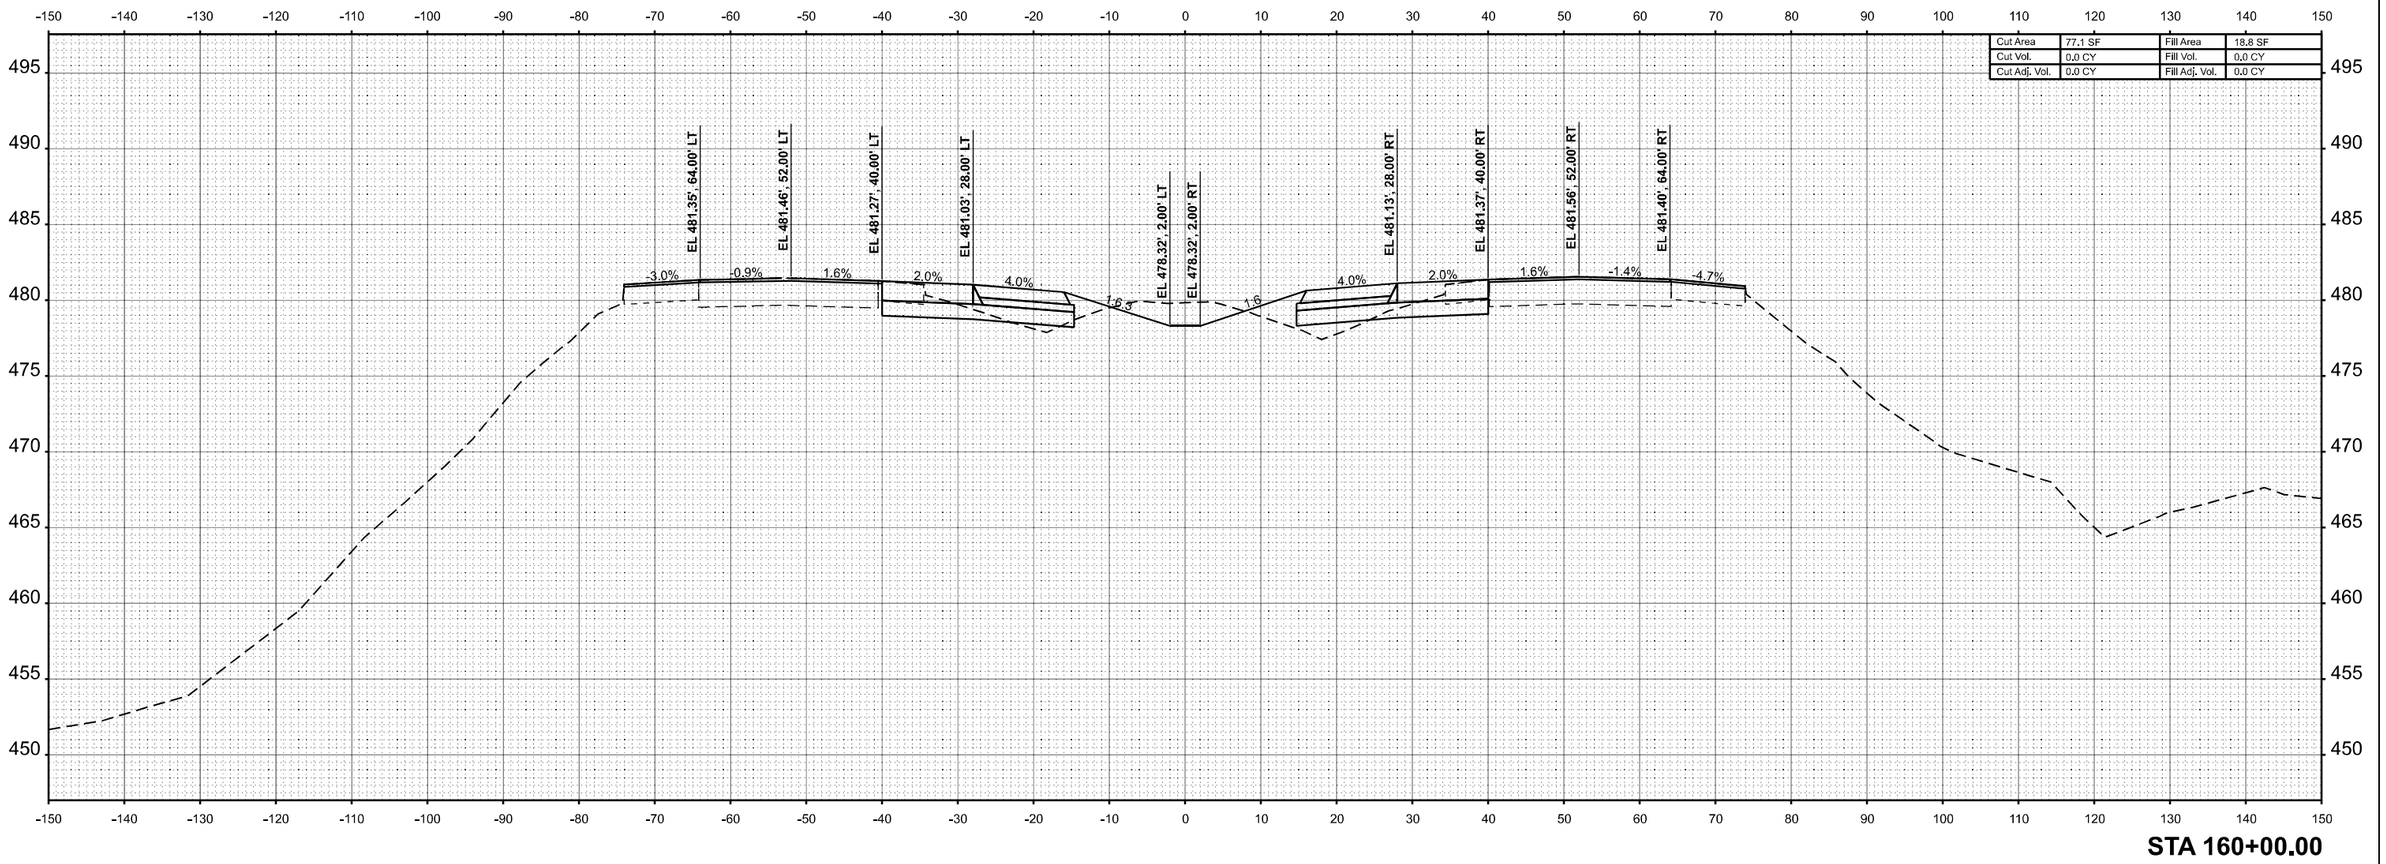


| | | | |
|---|---|---|---|
| Cut Area | 77.1 SF | Fill Area | 18.8 SF |
| Cut Vol. | 0.0 CY | Fill Vol. | 0.0 CY |
| Cut Adj. Vol. | 0.0 CY | Fill Adj. Vol. | 0.0 CY |

**STA 160+00.00**

| ORIGINAL SURVEY | | BY | DATE |
|---|---|---|---|
| | SURVEYED | | |
| | PLOTTED | | |
| NOTE BOOK | TEMPLATE | | |
| | AREAS | | |
| NO. | AREAS CHECKED | | |

MODEL: I57 XS R4 - 160+00.00 R4 [Sheet]
FILE NAME: c:\volkert_pw_workingdir\betsy.witt\d0326115\D978798-sht-XSSht-I57-R4.dgn

VOLKERT

| | | | |
|---|---|---|---|
| USER NAME = betsy.witt | DESIGNED - | REVISED - | |
| | DRAWN - | REVISED - | |
| PLOT SCALE = $SCALE$ | CHECKED - | REVISED - | |
| PLOT DATE = 8/27/2024 | DATE - | REVISED - | |

**STATE OF ILLINOIS**
**DEPARTMENT OF TRANSPORTATION**

**CROSS SECTIONS**
**INTERSTATE 57**

SCALE: 1"=10' | SHEET 92 OF 274 SHEETS | STA. 160+00.00 R4 | TO STA. 160+00.00 R4

| F.A.I. RTE. | SECTION | COUNTY | TOTAL SHEETS | SHEET NO. |
|---|---|---|---|---|
| 57 | (X1-8,X1-7-1,X1-7,X1-6-1)R-2 | WILLIAMSON | 614 | 422 |
| | | CONTRACT NO. 78798 | | |
| | ILLINOIS | FED. AID PROJECT | | |

| FINAL SURVEY | | BY | DATE |
|---|---|---|---|
| | SURVEYED | | |
| | PLOTTED | | |
| NOTE BOOK | TEMPLATE | | |
| | AREAS | | |
| NO. | AREAS CHECKED | | |

| ORIGINAL SURVEY | | BY | DATE |
|---|---|---|---|
| | SURVEYED | | |
| | PLOTTED | | |
| NOTE BOOK | TEMPLATE | | |
| | AREAS | | |
| NO. | AREAS CHECKED | | |

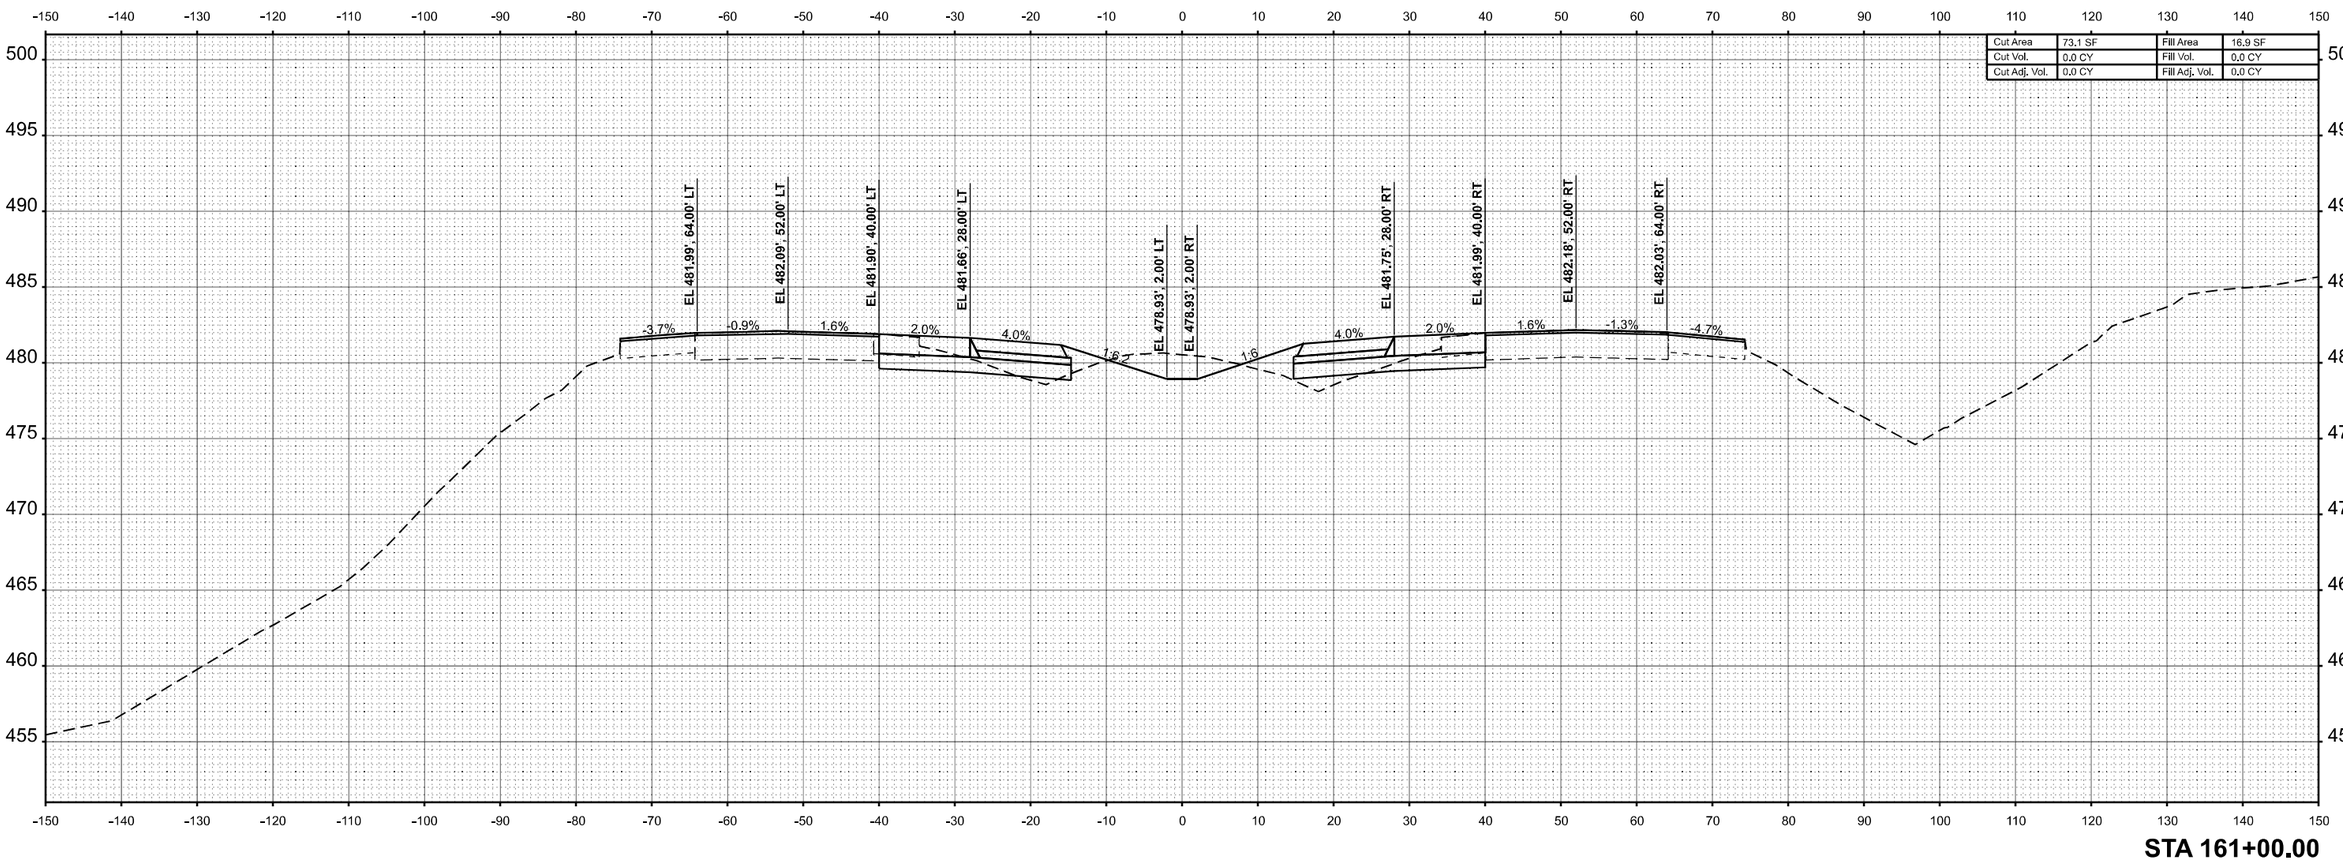


**STA 161+00.00**

MODEL: I57 XS R4 - 161+00.00 R4 [Sheet]
FILE NAME: c:\volkert_pw_workingdir\betsy.witt\d0326115\D978798-sht-XSSht-I57-R4.dgn

VOLKERT

| | | |
|---|---|---|
| USER NAME = betsy.witt | DESIGNED - | REVISED - |
| | DRAWN - | REVISED - |
| PLOT SCALE = $SCALE$ | CHECKED - | REVISED - |
| PLOT DATE = 8/27/2024 | DATE - | REVISED - |

**STATE OF ILLINOIS**
**DEPARTMENT OF TRANSPORTATION**

**CROSS SECTIONS**
**INTERSTATE 57**

SCALE: 1"=10' | SHEET 93 OF 274 SHEETS | STA. 161+00.00 R4 | TO STA. 161+00.00 R4

| F.A.I. RTE. | SECTION | COUNTY | TOTAL SHEETS | SHEET NO. |
|---|---|---|---|---|
| 57 | (X1-8,X1-7-1,X1-7,X1-6-1)R-2 | WILLIAMSON | 614 | 423 |
| | | CONTRACT NO. 78798 | | |
| | ILLINOIS | FED. AID PROJECT | | |

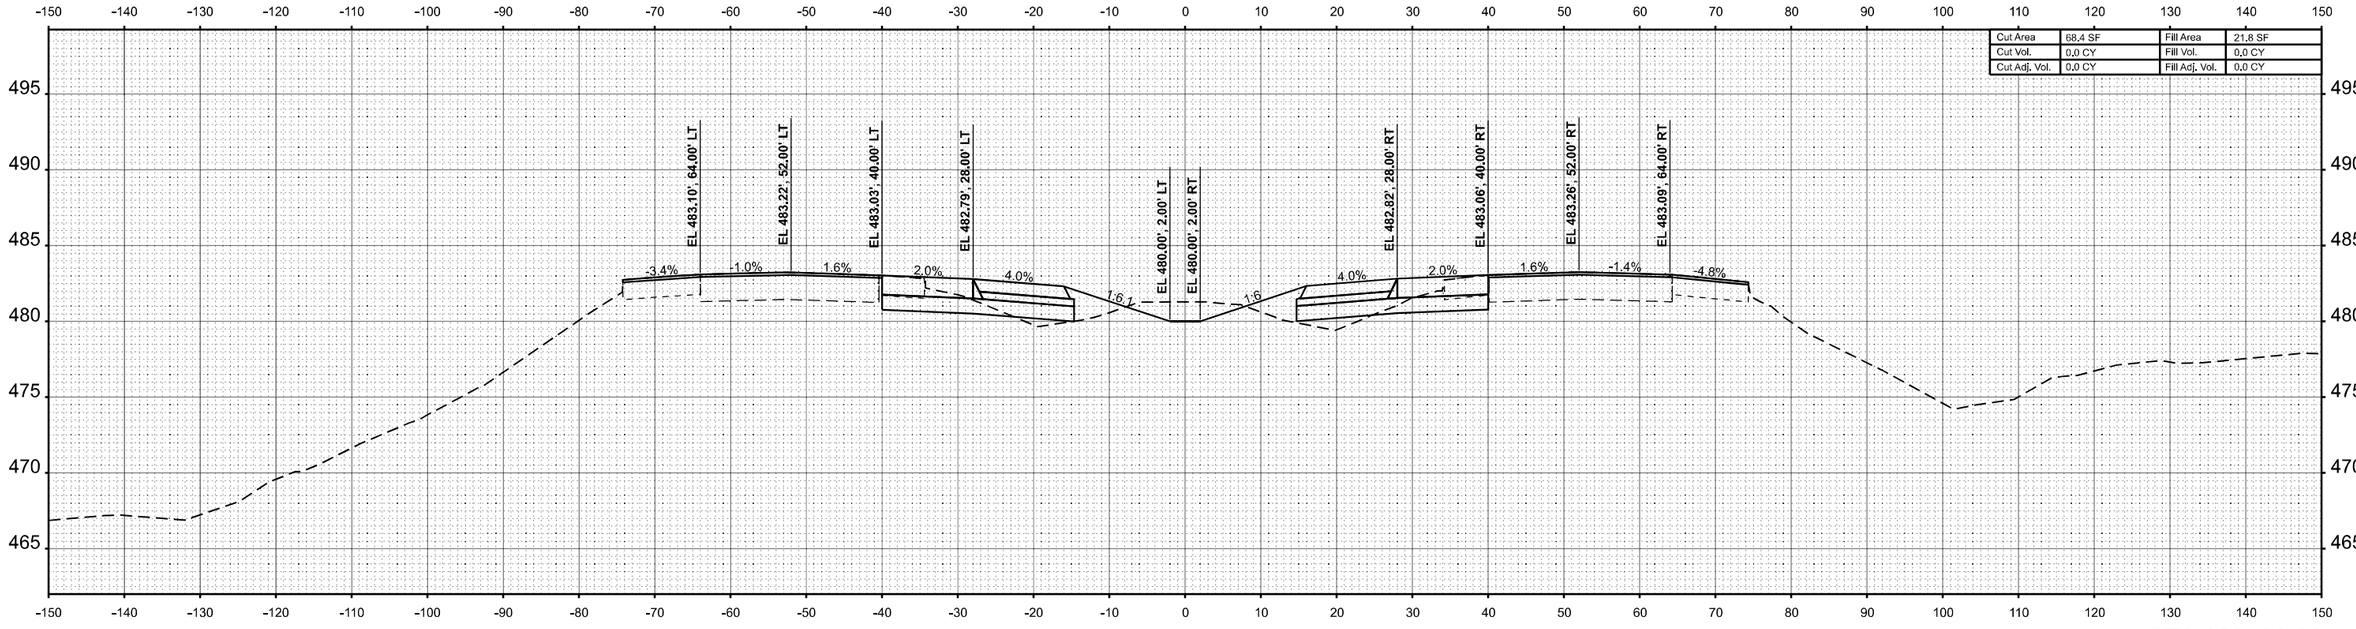


**STA 163+00.00**

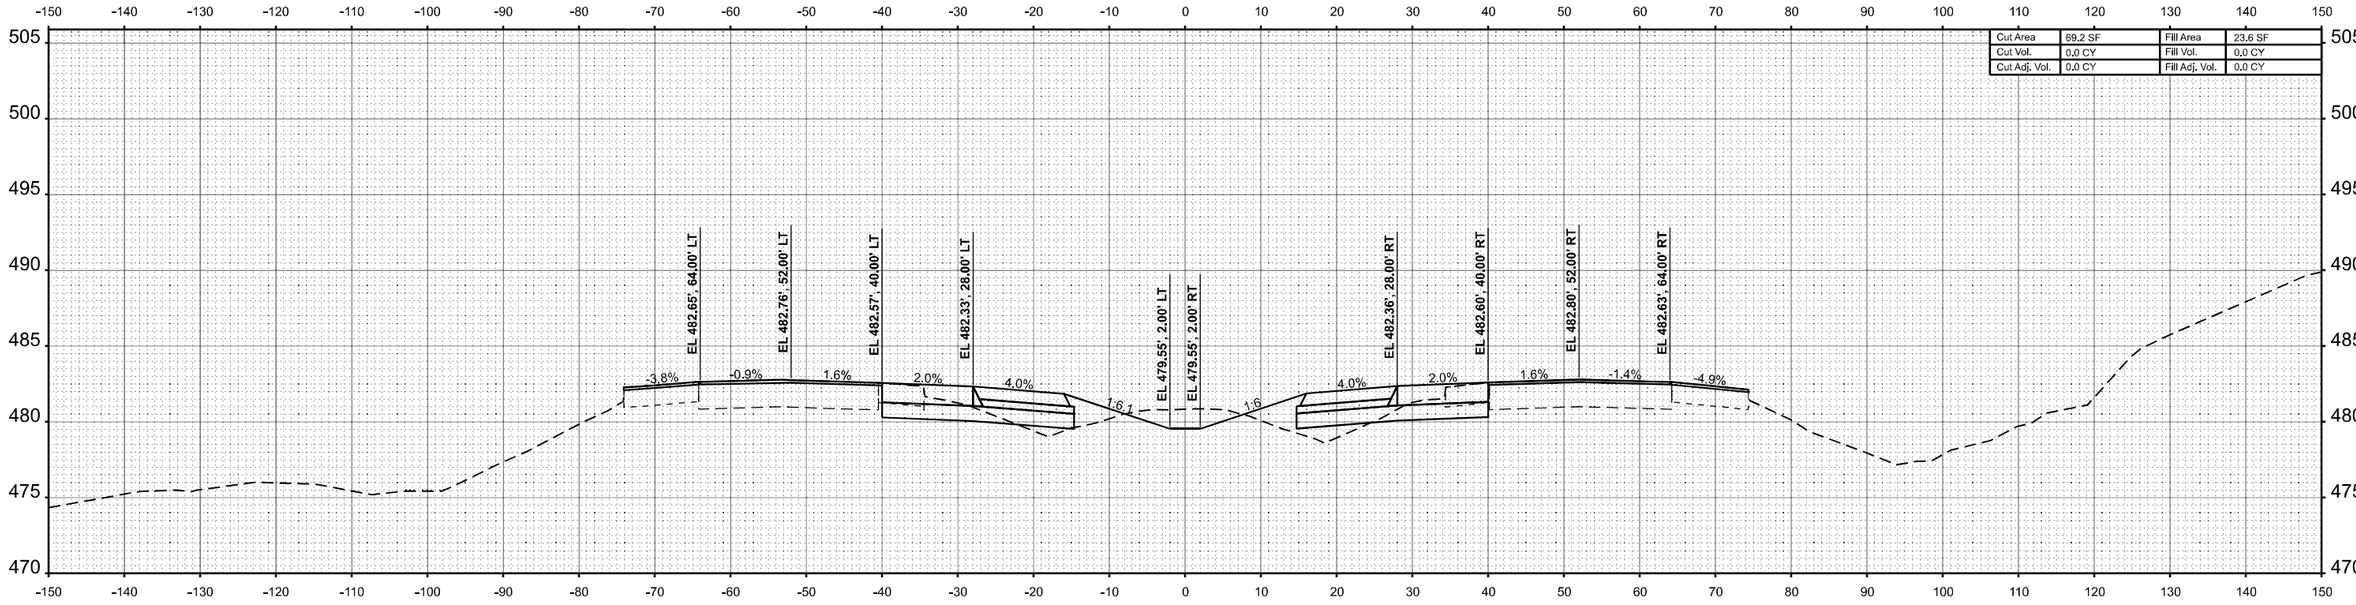


**STA 162+00.00**

| FINAL SURVEY | NOTE BOOK | NO. |
|---|---|---|
| SURVEYED | | |
| PLOTTED | | |
| TEMPLATE | | |
| AREAS | | |
| AREAS CHECKED | | |

| BY | DATE |
|---|---|
| | |

| ORIGINAL SURVEY | NOTE BOOK | NO. |
|---|---|---|
| SURVEYED | | |
| PLOTTED | | |
| TEMPLATE | | |
| AREAS | | |
| AREAS CHECKED | | |

| BY | DATE |
|---|---|
| | |

MODEL: I57 XS R4 - 162+00.00 R4 |Sheet|
FILE NAME: c:\volkert_pw_workingdir\betsy.witt\d0326115\D978798-sht-XSSht-I57-R4.dgn

VOLKERT

| | | |
|---|---|---|
| USER NAME = betsy.witt | DESIGNED - | REVISED - |
| | DRAWN - | REVISED - |
| PLOT SCALE = $SCALE$ | CHECKED - | REVISED - |
| PLOT DATE = 8/27/2024 | DATE - | REVISED - |

**STATE OF ILLINOIS**
**DEPARTMENT OF TRANSPORTATION**

**CROSS SECTIONS**
**INTERSTATE 57**

SCALE: 1"=10' | SHEET 94 OF 274 SHEETS | STA. 162+00.00 R4 | TO STA. 163+00.00 R4

| F.A.I. RTE. | SECTION | COUNTY | TOTAL SHEETS | SHEET NO. |
|---|---|---|---|---|
| 57 | (X1-8,X1-7-1,X1-7,X1-6-1)R-2 | WILLIAMSON | 614 | 424 |
| | | CONTRACT NO. 78798 | | |
| | ILLINOIS FED. AID PROJECT | | | |

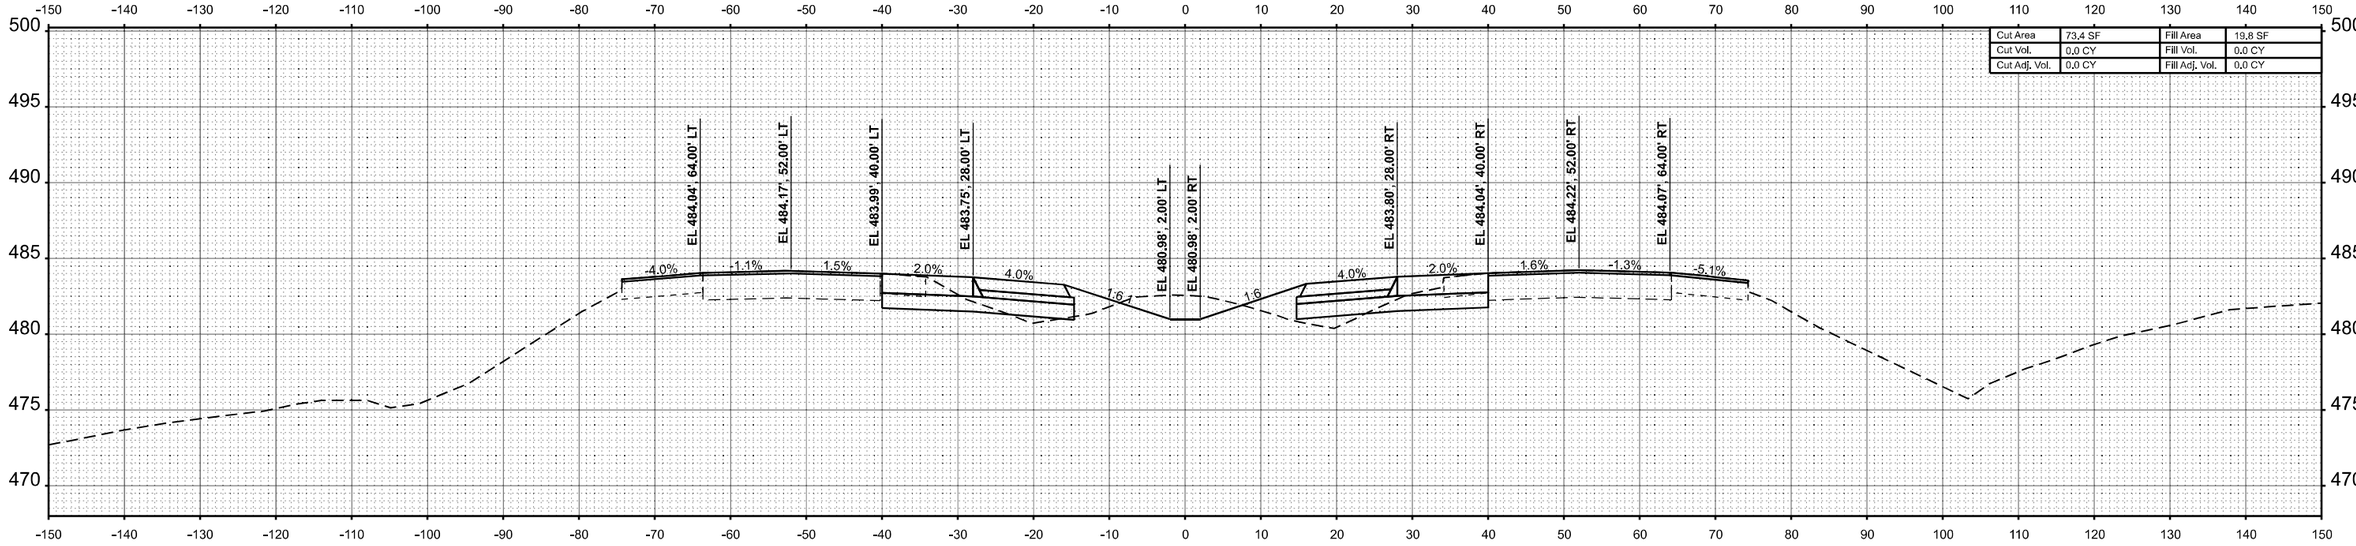


**STA 165+00.00**

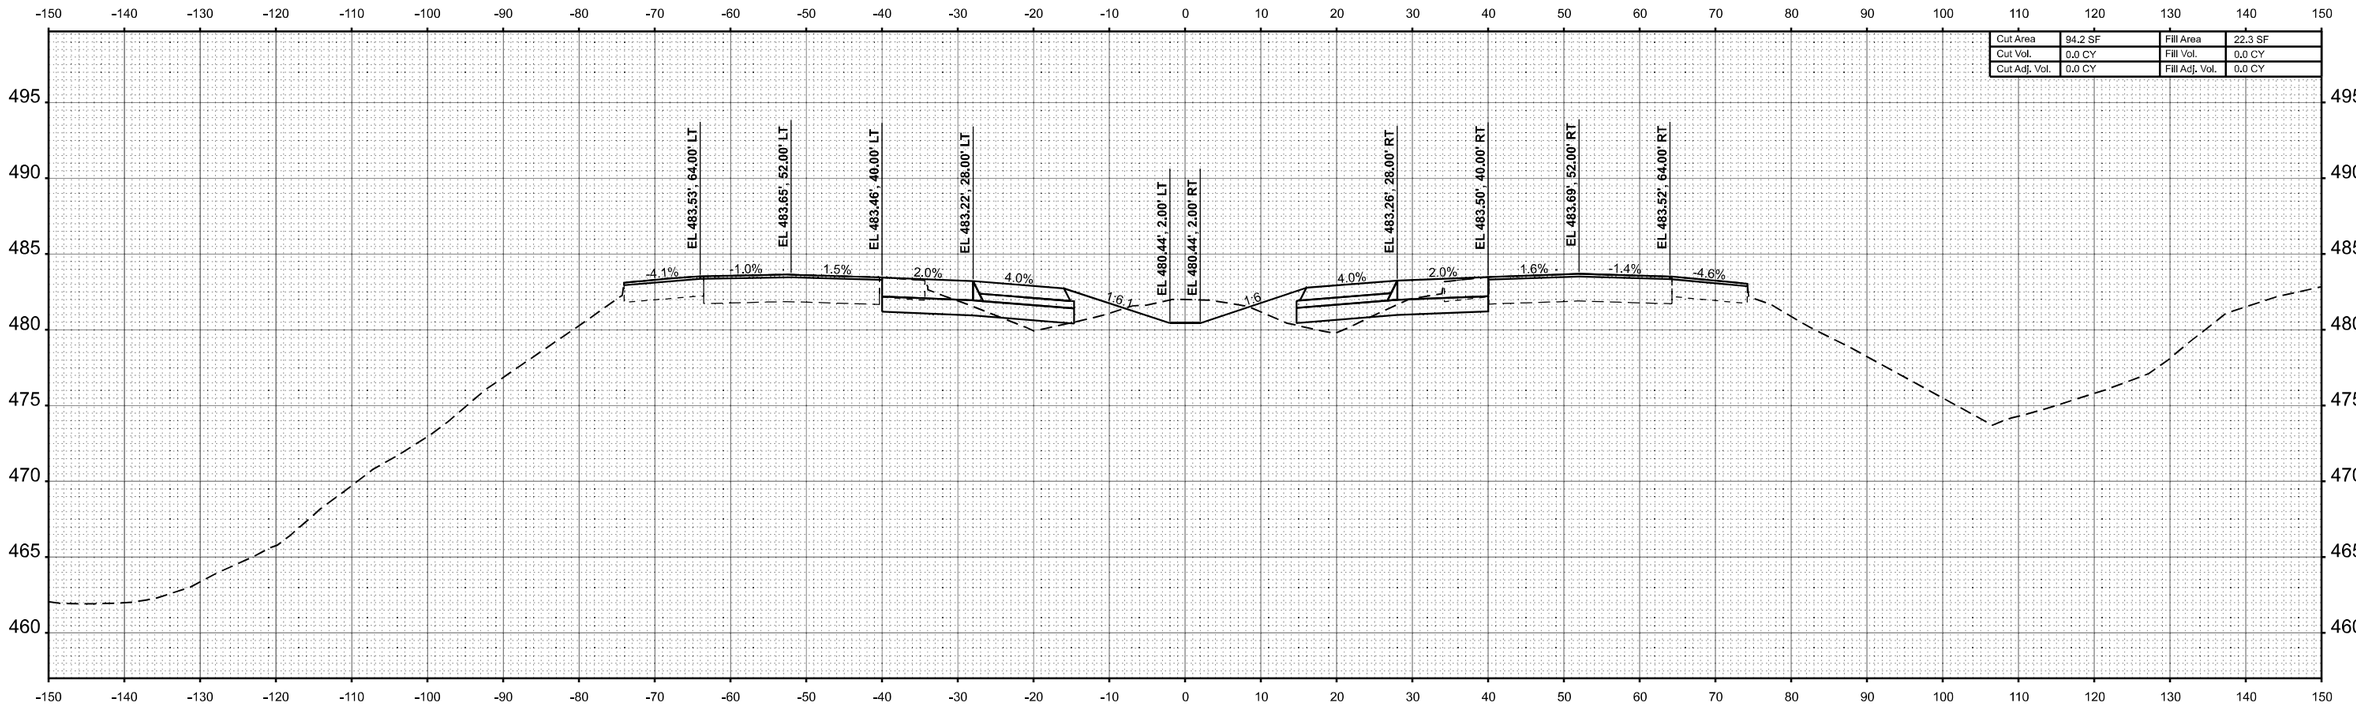


**STA 164+00.00**

| FINAL SURVEY | BY | DATE |
|---|---|---|
| SURVEYED | | |
| PLOTTED | | |
| TEMPLATE | | |
| AREAS | | |
| AREAS CHECKED | | |
| NOTE BOOK | | |
| NO. | | |

| ORIGINAL SURVEY | BY | DATE |
|---|---|---|
| SURVEYED | | |
| PLOTTED | | |
| TEMPLATE | | |
| AREAS | | |
| AREAS CHECKED | | |
| NOTE BOOK | | |
| NO. | | |

MODEL: I57 XS R4 - 164+00.00 R4 [Sheet]
FILE NAME: c:\volkert_pw_workingdir\betsy.witt\d0326115\D978798-sht-XSSht-I57-R4.dgn

VOLKERT

| | | | |
|---|---|---|---|
| USER NAME = betsy.witt | DESIGNED - | REVISED - | |
| | DRAWN - | REVISED - | |
| PLOT SCALE = $SCALE$ | CHECKED - | REVISED - | |
| PLOT DATE = 8/27/2024 | DATE - | REVISED - | |

**STATE OF ILLINOIS**
**DEPARTMENT OF TRANSPORTATION**

**CROSS SECTIONS**
**INTERSTATE 57**

SCALE: 1"=10' | SHEET 95 OF 274 SHEETS | STA. 164+00.00 R4 | TO STA. 165+00.00 R4

| F.A.I. RTE. | SECTION | COUNTY | TOTAL SHEETS | SHEET NO. |
|---|---|---|---|---|
| 57 | (X1-8,X1-7-1,X1-7,X1-6-1)R-2 | WILLIAMSON | 614 | 425 |
| | | CONTRACT NO. 78798 | | |
| | ILLINOIS | FED. AID PROJECT | | |

| FINAL SURVEY | | BY | DATE |
|---|---|---|---|
| NOTE BOOK | SURVEYED | | |
| NO. | PLOTTED | | |
| | TEMPLATE | | |
| | AREAS | | |
| | AREAS CHECKED | | |

| ORIGINAL SURVEY | | BY | DATE |
|---|---|---|---|
| NOTE BOOK | SURVEYED | | |
| NO. | PLOTTED | | |
| | TEMPLATE | | |
| | AREAS | | |
| | AREAS CHECKED | | |

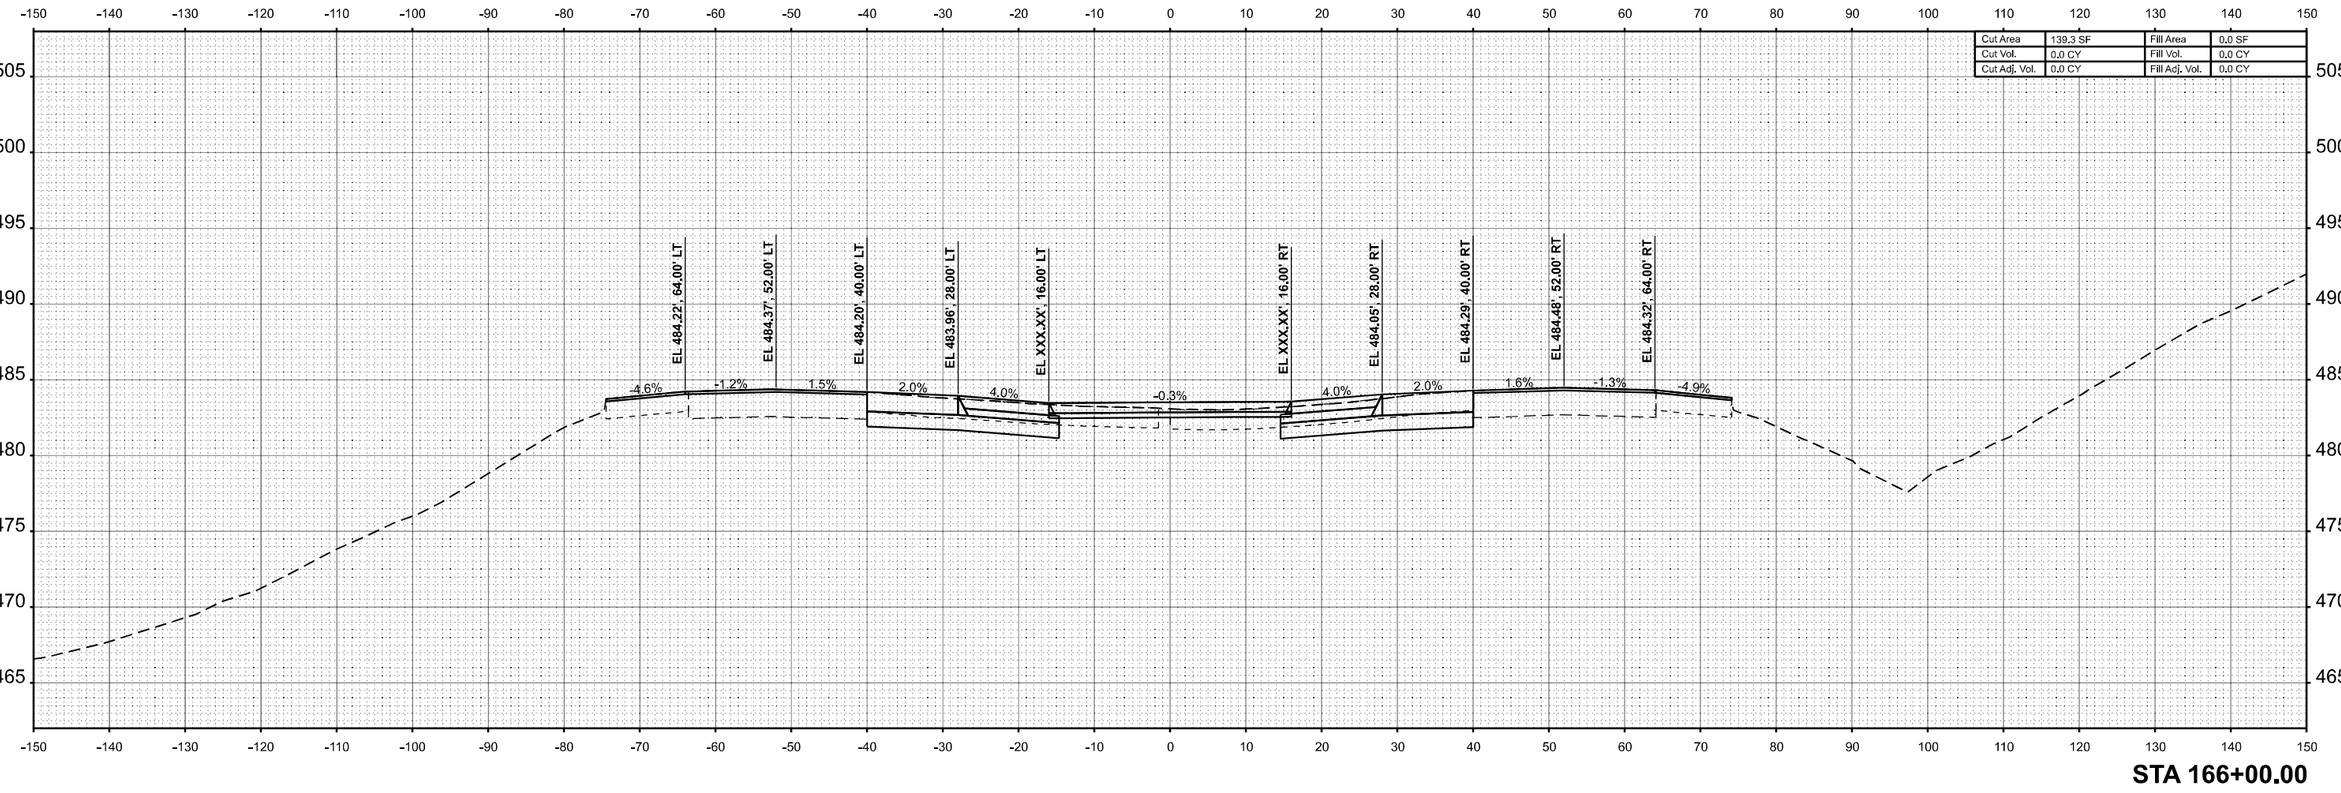


MODEL: I57 XS R4 - 166+00.00 R4 [Sheet]
FILE NAME: c:\volkert_pw_workingdir\betsy.witt\d0326115\D9787984sht-XSSht-I57-R4.dgn

VOLKERT

| | | |
|---|---|---|
| USER NAME = betsy.witt | DESIGNED - | REVISED - |
| | DRAWN - | REVISED - |
| PLOT SCALE = $SCALE$ | CHECKED - | REVISED - |
| PLOT DATE = 8/27/2024 | DATE - | REVISED - |

**STATE OF ILLINOIS**
**DEPARTMENT OF TRANSPORTATION**

**CROSS SECTIONS**
**INTERSTATE 57**

SCALE: 1"=10' | SHEET 96 OF 274 SHEETS | STA. 166+00.00 R4 | TO STA. 166+00.00 R4

| F.A.I. RTE. | SECTION | COUNTY | TOTAL SHEETS | SHEET NO. |
|---|---|---|---|---|
| 57 | (X1-8,X1-7-1,X1-7,X1-6-1)R-2 | WILLIAMSON | 614 | 426 |
| | | CONTRACT NO. 78798 | | |
| | ILLINOIS FED. AID PROJECT | | | |

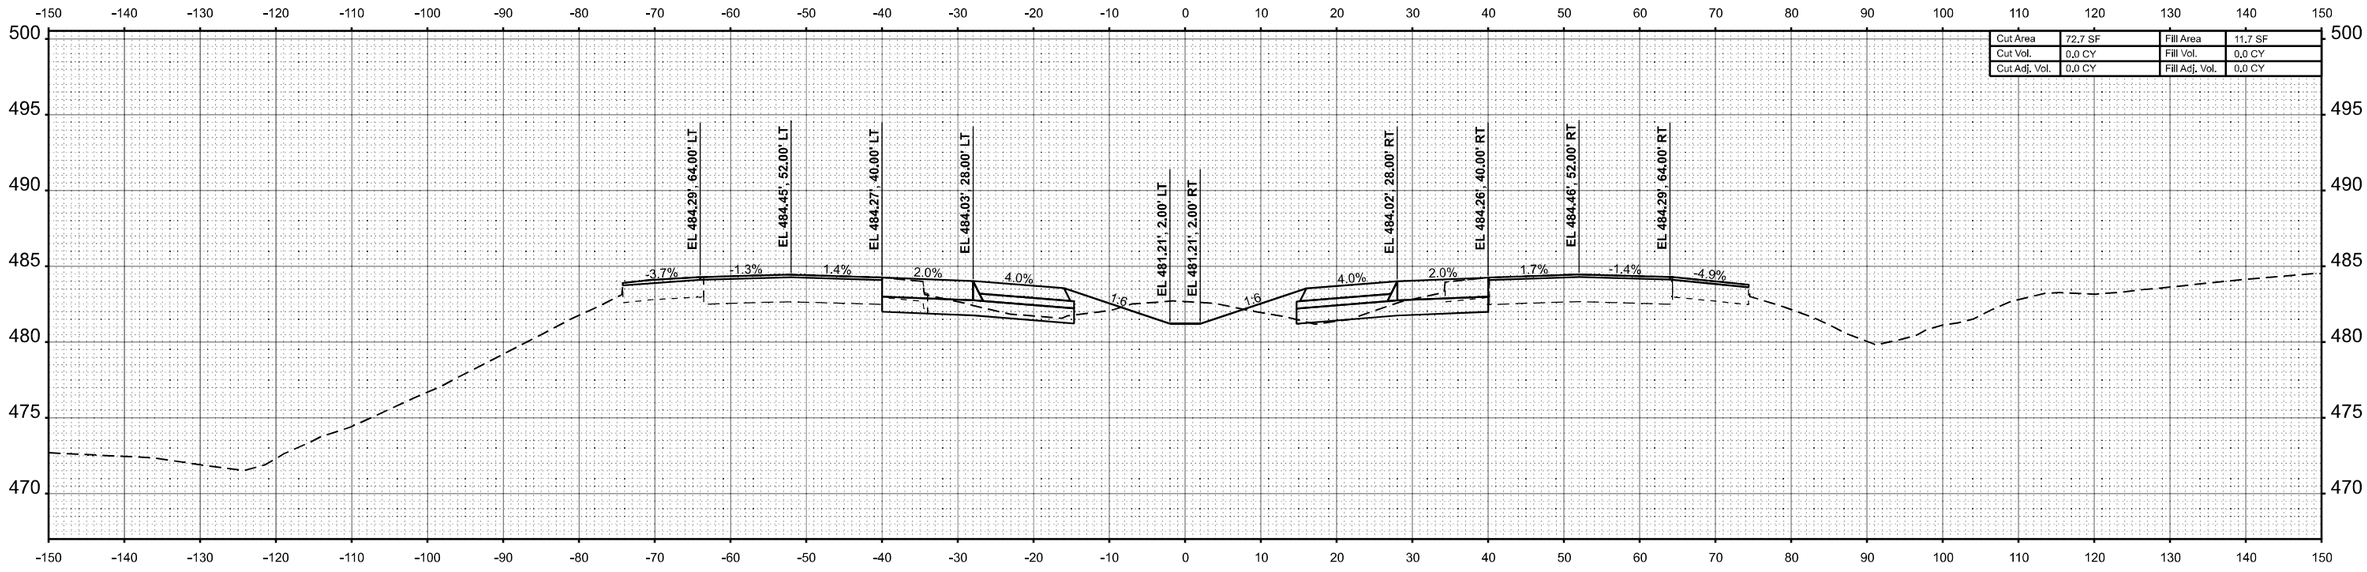


**STA 167+00.00**

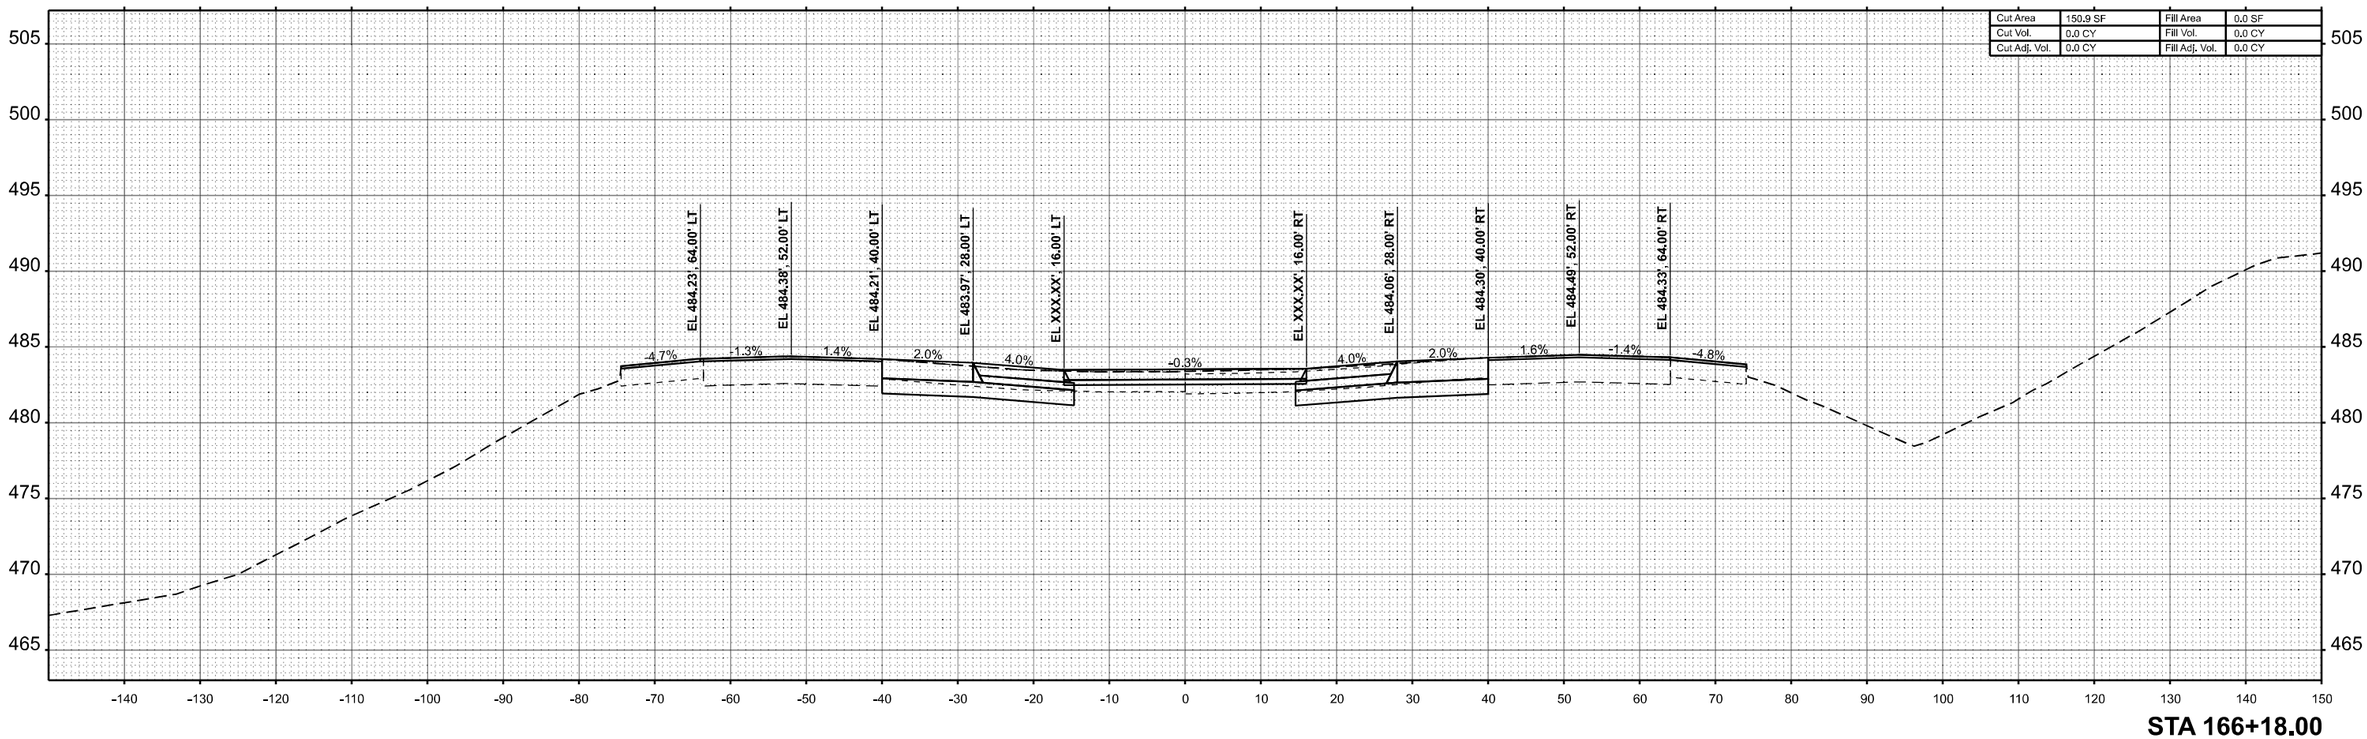


**STA 166+18.00**

| | | | |
|---|---|---|---|
| ORIGINAL SURVEY | NOTE BOOK | NO. | |
| SURVEYED | | | |
| PLOTTED | | | |
| TEMPLATE | | | |
| AREAS | | | |
| AREAS CHECKED | | | |
| BY | | | |
| DATE | | | |

MODEL: I57 XS R4 - 166+18.00 R4 |Sheet|
FILE NAME: c:\volkert_pw_workingdir\betsy.witt\d0326115\D9787798-sht-XSSht-I57-R4.dgn

VOLKERT

| | | |
|---|---|---|
| USER NAME = betsy.witt | DESIGNED - | REVISED - |
| | DRAWN - | REVISED - |
| PLOT SCALE = $SCALE$ | CHECKED - | REVISED - |
| PLOT DATE = 8/27/2024 | DATE - | REVISED - |

**STATE OF ILLINOIS**
**DEPARTMENT OF TRANSPORTATION**

**CROSS SECTIONS**
**INTERSTATE 57**

SCALE: 1"=10' | SHEET 97 OF 274 SHEETS | STA. 166+18.00 R4 | TO STA. 167+00.00 R4

| F.A.I. RTE. | SECTION | COUNTY | TOTAL SHEETS | SHEET NO. |
|---|---|---|---|---|
| 57 | (X1-8,X1-7-1,X1-7,X1-6-1)R-2 | WILLIAMSON | 614 | 427 |
| | | CONTRACT NO. 78798 | | |
| | ILLINOIS | FED. AID PROJECT | | |

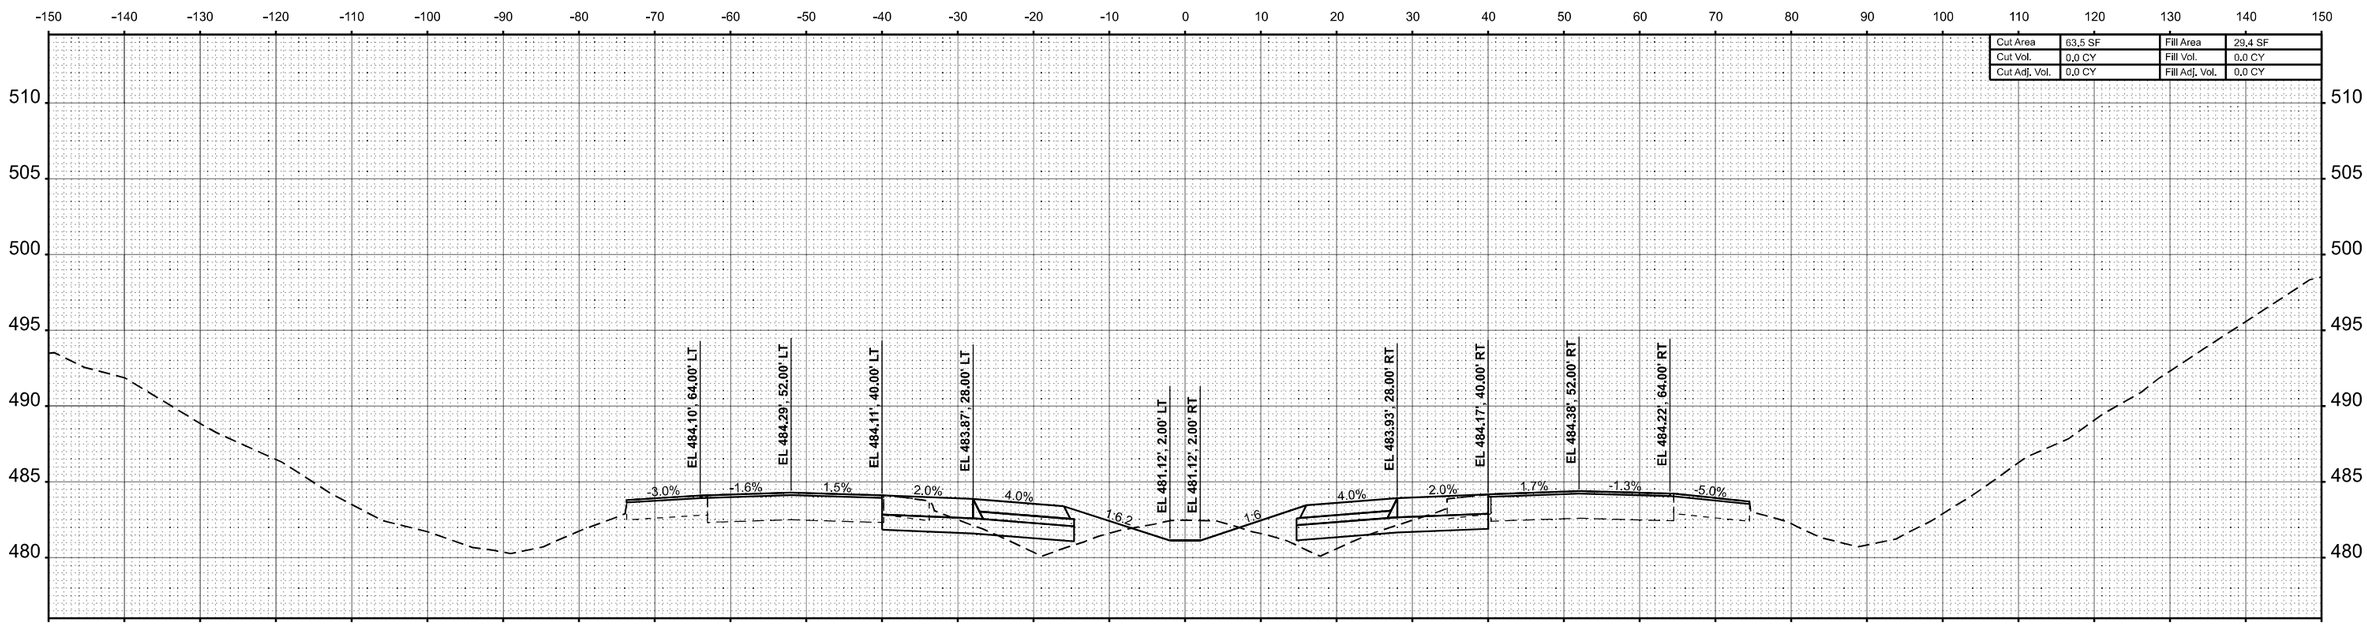


**STA 169+00.00**

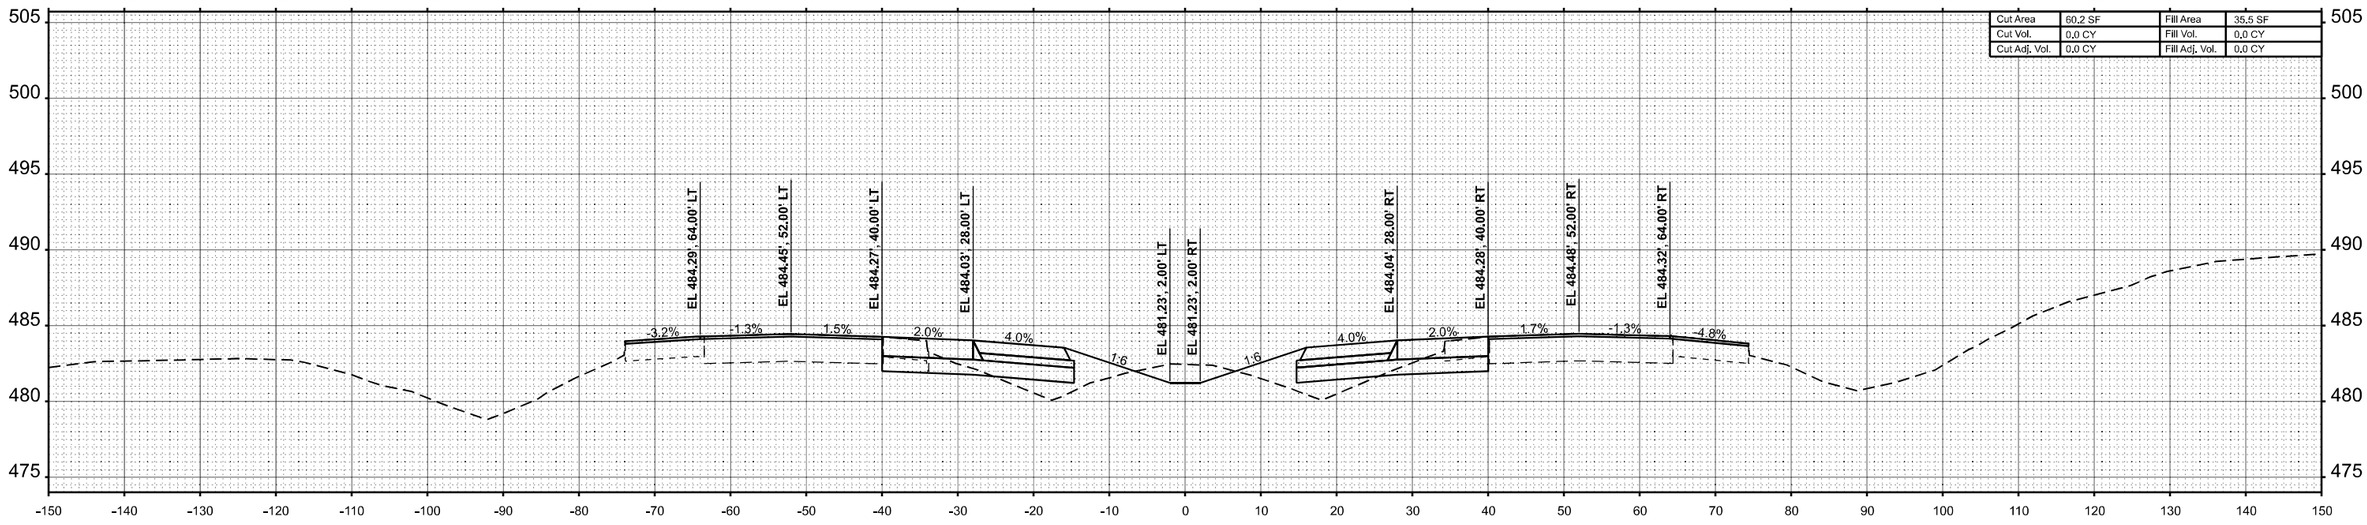


**STA 168+00.00**

| FINAL SURVEY | BY | DATE |
|---|---|---|
| SURVEYED | | |
| PLOTTED | | |
| TEMPLATE | | |
| NOTE BOOK | | |
| AREAS | | |
| NO. | AREAS CHECKED | |

| ORIGINAL SURVEY | BY | DATE |
|---|---|---|
| SURVEYED | | |
| PLOTTED | | |
| TEMPLATE | | |
| NOTE BOOK | | |
| AREAS | | |
| NO. | AREAS CHECKED | |

MODEL: I57 XS R4 - 168+00.00 R4 [Sheet]
FILE NAME: c:\volkert_pw_workingdir\marcus.mcconachie\d0326115\D9787984-sht-XSSht-I57-R4.dgn

VOLKERT

| | | | |
|---|---|---|---|
| USER NAME = marcus.mcconachie | DESIGNED - | REVISED - | |
| | DRAWN - | REVISED - | |
| PLOT SCALE = $SCALE$ | CHECKED - | REVISED - | |
| PLOT DATE = 8/28/2024 | DATE - | REVISED - | |

**STATE OF ILLINOIS**
**DEPARTMENT OF TRANSPORTATION**

**CROSS SECTIONS**
**INTERSTATE 57**

SCALE: 1"=10' | SHEET 98 OF 274 SHEETS | STA. 168+00.00 R4 | TO STA. 169+00.00 R4

| F.A.I. RTE. | SECTION | COUNTY | TOTAL SHEETS | SHEET NO. |
|---|---|---|---|---|
| 57 | (X1-8,X1-7-1,X1-7,X1-6-1)R-2 | WILLIAMSON | 614 | 428 |
| | | CONTRACT NO. 78798 | | |
| | ILLINOIS | FED. AID PROJECT | | |

| FINAL SURVEY | | BY | DATE |
|---|---|---|---|
| NOTE BOOK | SURVEYED | | |
| NO. | PLOTTED | | |
| | TEMPLATE | | |
| | ANGLES | | |
| | AREAS CHECKED | | |

| ORIGINAL SURVEY | | BY | DATE |
|---|---|---|---|
| NOTE BOOK | SURVEYED | | |
| NO. | PLOTTED | | |
| | TEMPLATE | | |
| | ANGLES | | |
| | AREAS CHECKED | | |

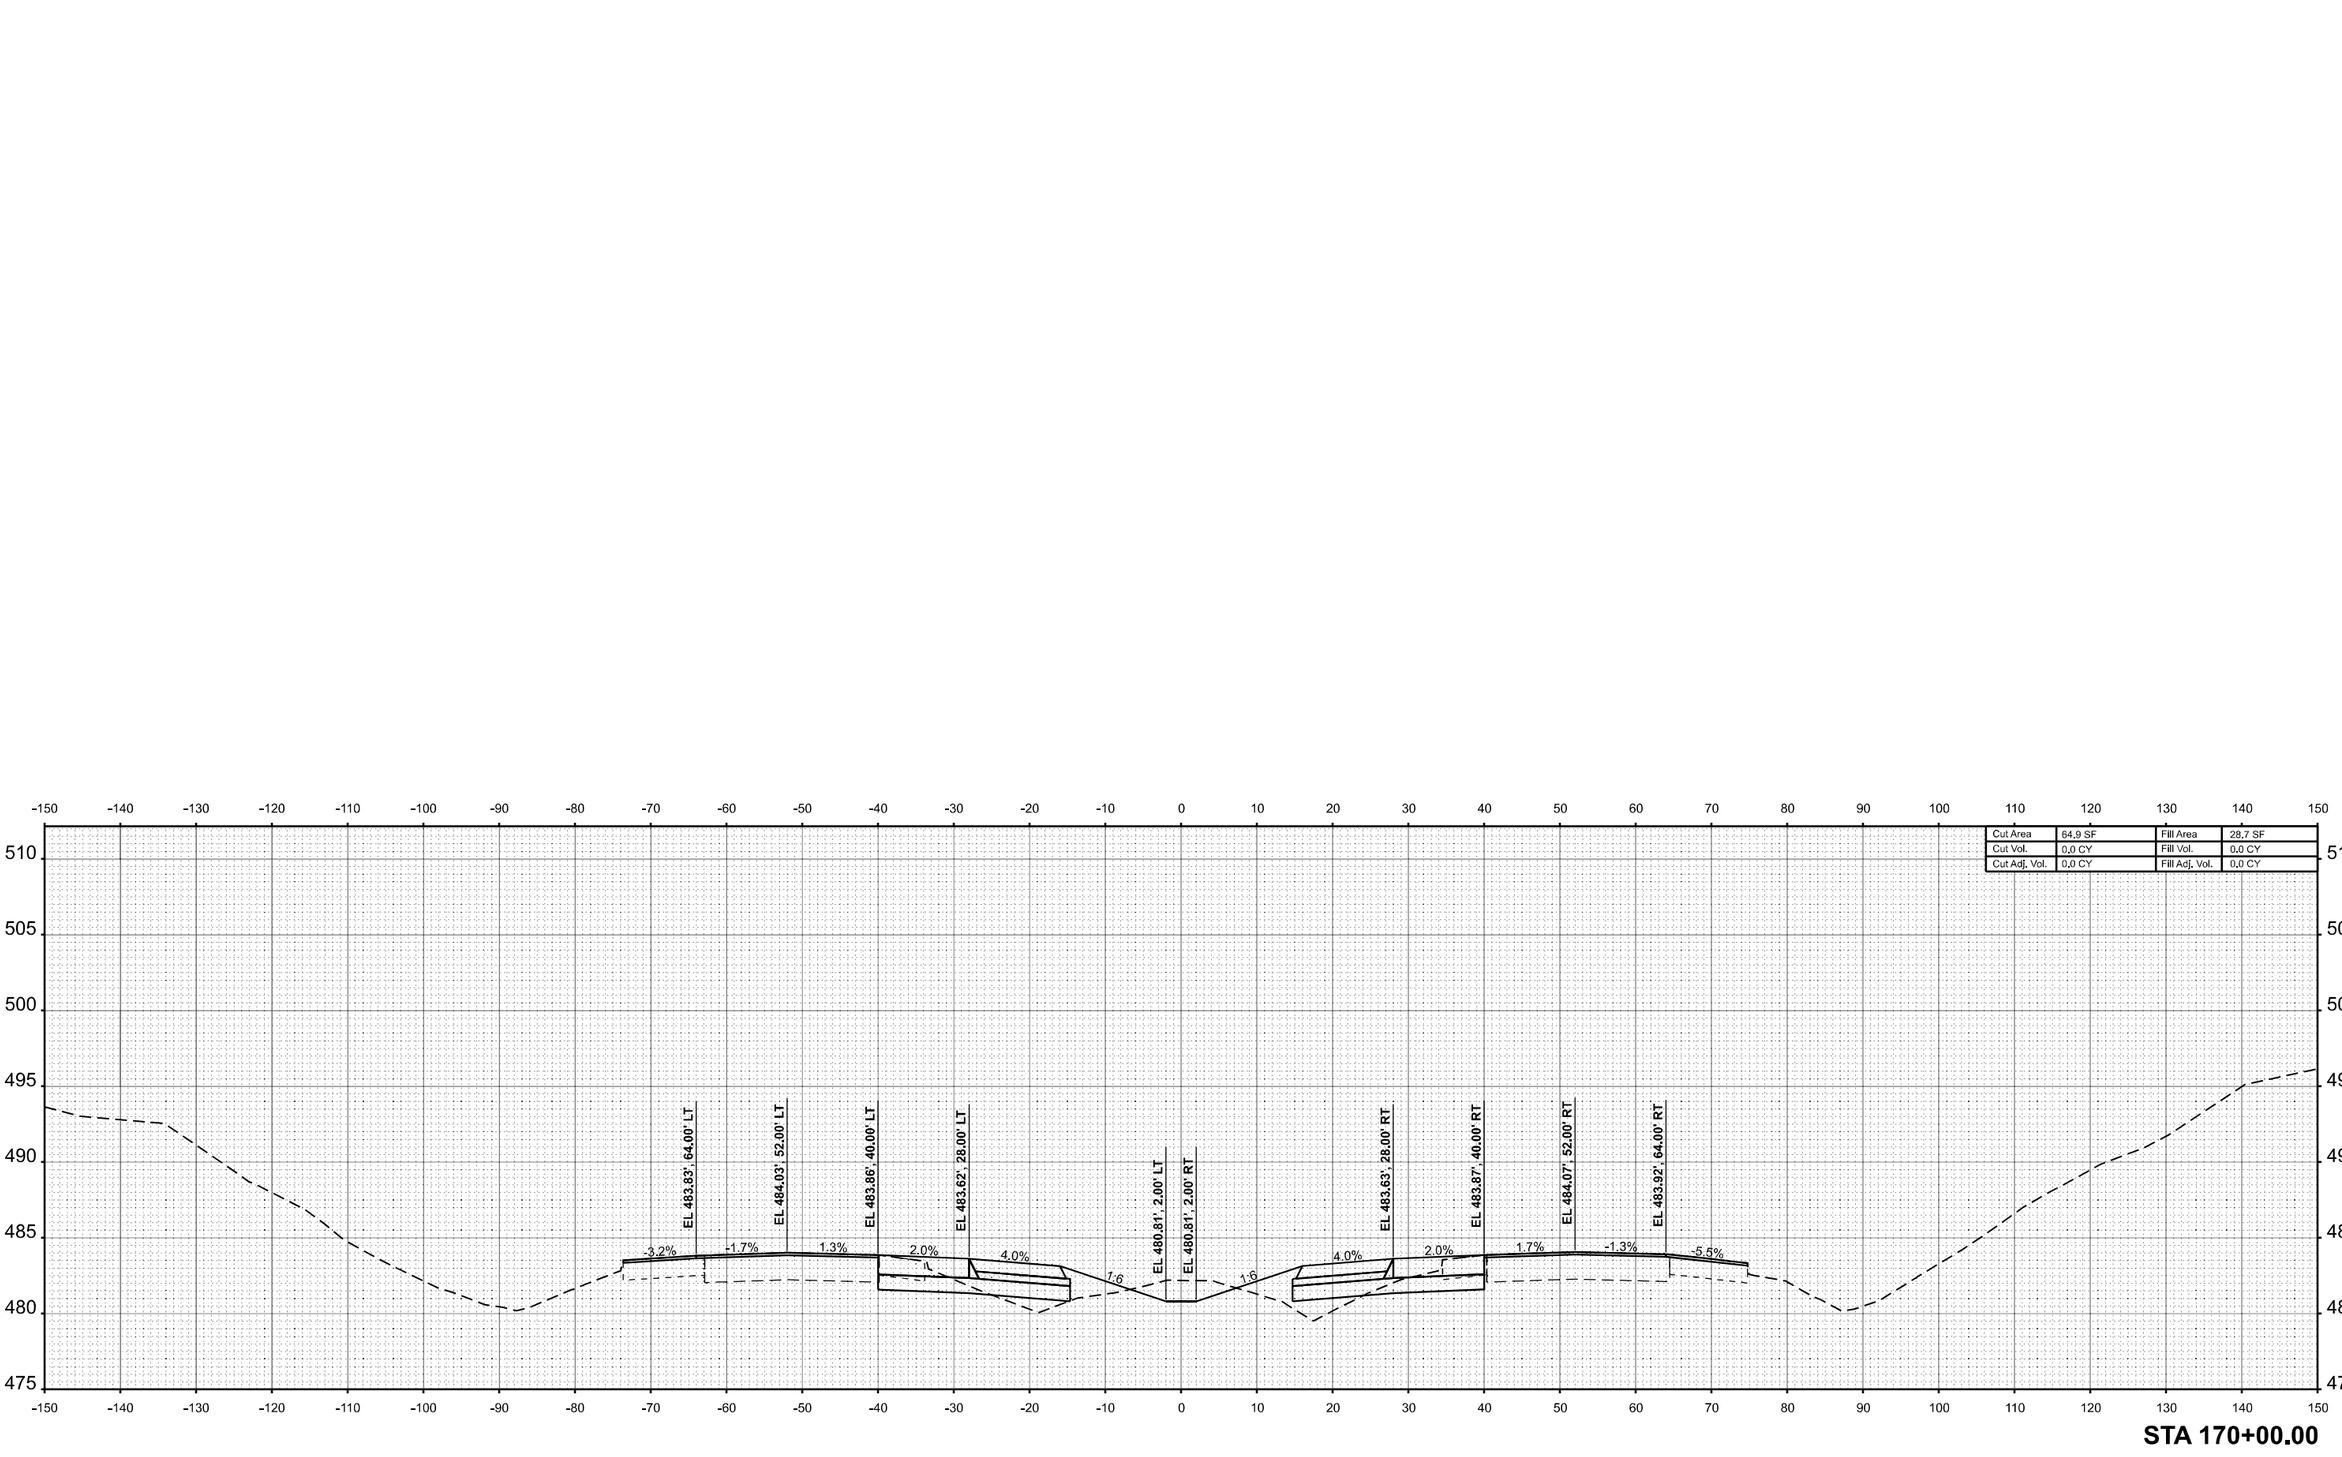


**STA 170+00.00**

MODEL: I57 XS R4 - 170+00.00 R4 [Sheet]
FILE NAME: c:\volkert_pw_workingdir\marcus.mcconachie\d0326115\D978798-sht-XSSht-I57-R4.dgn

VOLKERT

| USER NAME = betsy.witt | DESIGNED - | REVISED - |
|---|---|---|
| | DRAWN - | REVISED - |
| PLOT SCALE = $SCALE$ | CHECKED - | REVISED - |
| PLOT DATE = 8/27/2024 | DATE - | REVISED - |

**STATE OF ILLINOIS**
**DEPARTMENT OF TRANSPORTATION**

**CROSS SECTIONS**
**INTERSTATE 57**

SCALE: 1"=10' | SHEET 99 OF 274 SHEETS | STA. 170+00.00 R4 | TO STA. 170+00.00 R4

| F.A.I. RTE. | SECTION | COUNTY | TOTAL SHEETS | SHEET NO. |
|---|---|---|---|---|
| 57 | (X1-8,X1-7-1,X1-7,X1-6-1)R-2 | WILLIAMSON | 614 | 429 |
| | | CONTRACT NO. 78798 | | |
| | | ILLINOIS | FED. AID PROJECT | |

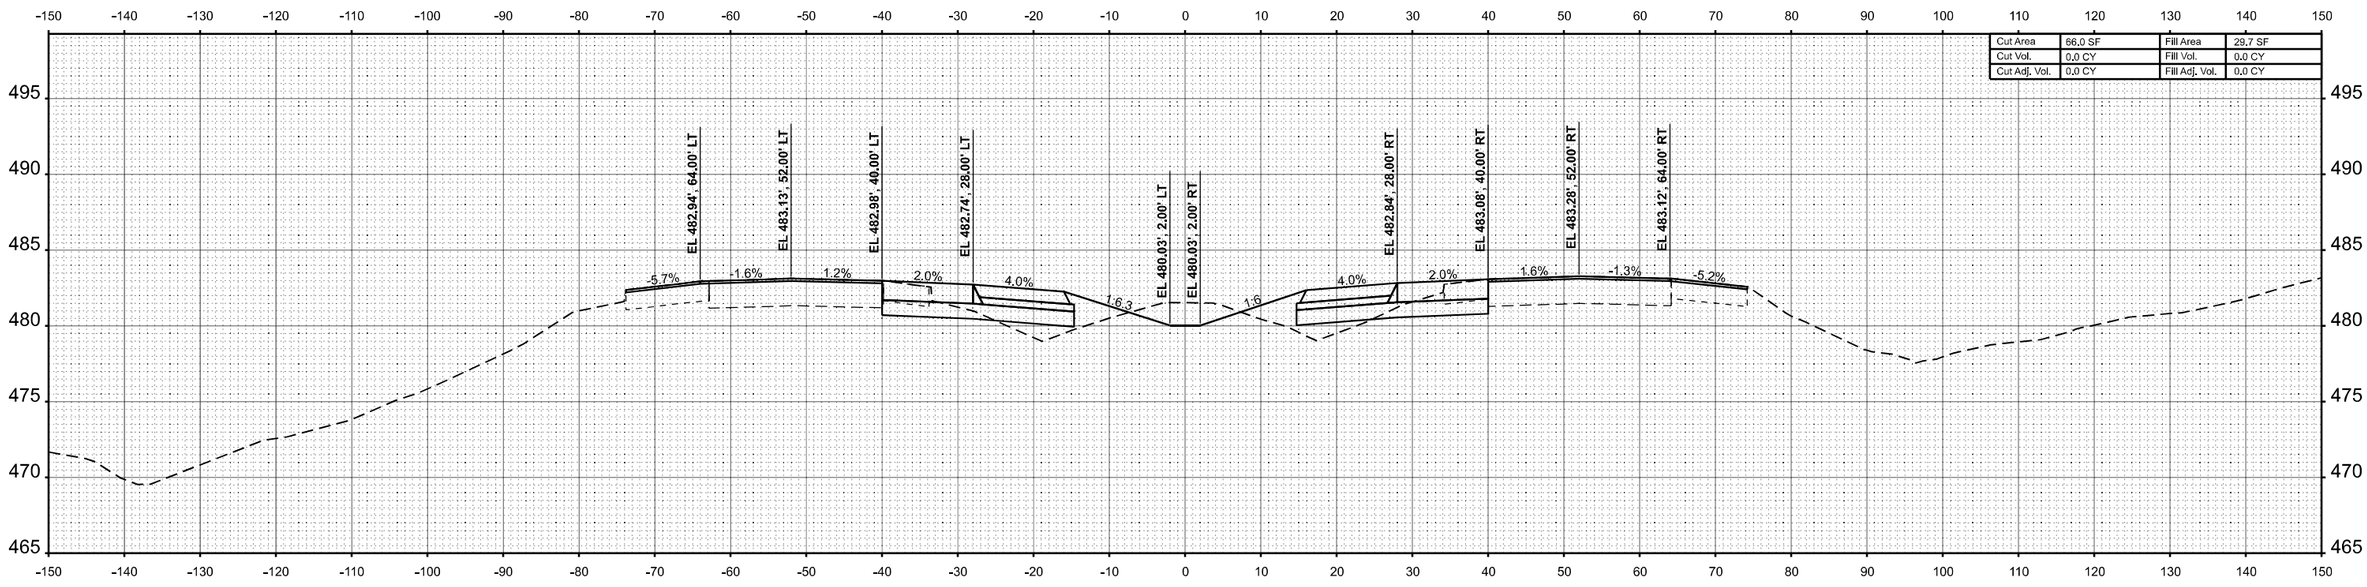


**STA 172+00.00**

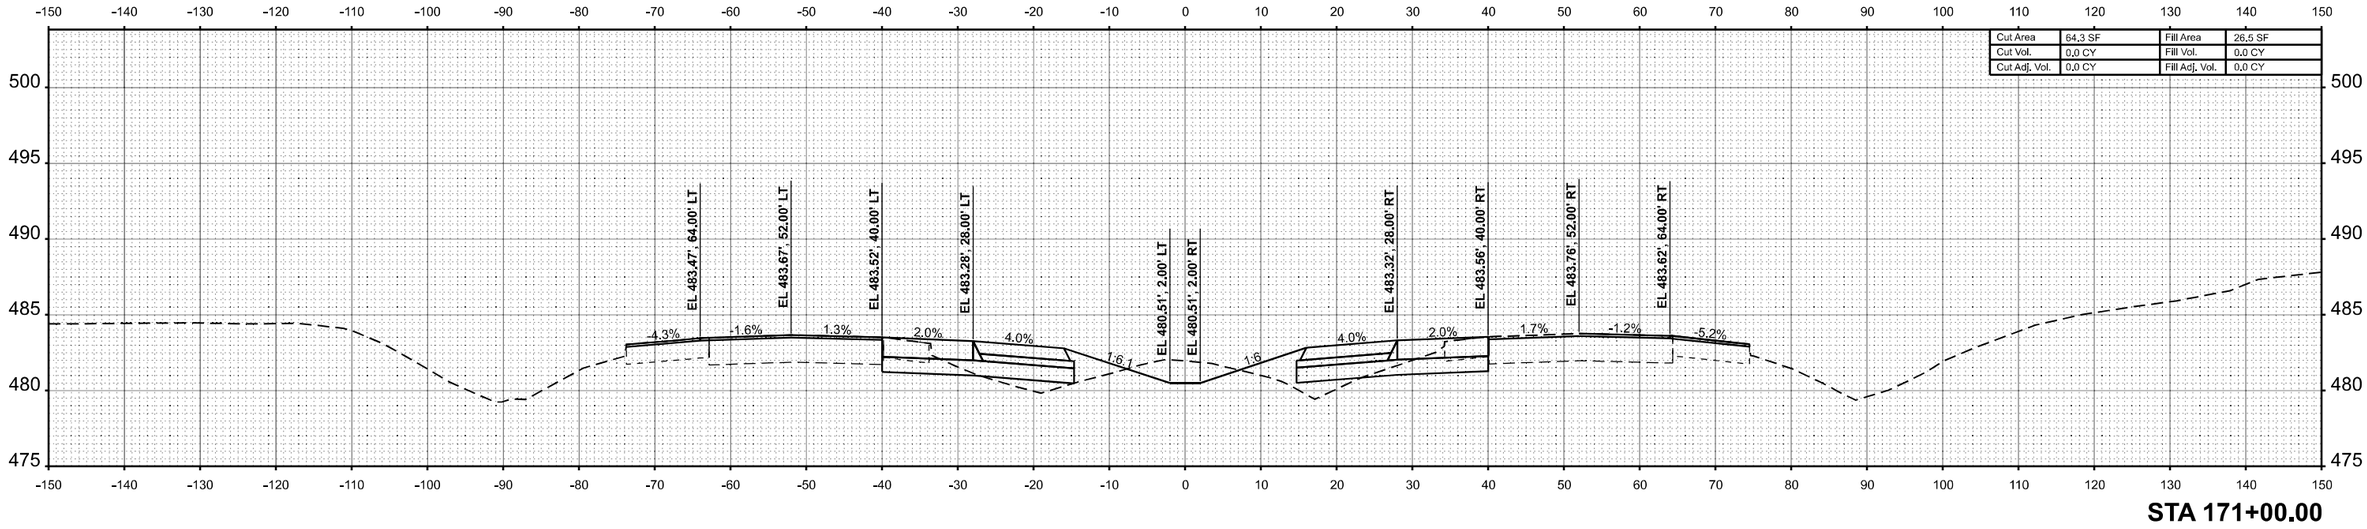


**STA 171+00.00**

FINAL SURVEY — NOTE BOOK — NO. — SURVEYED — PLOTTED — TEMPLATE — AREAS — AREAS CHECKED — BY — DATE

ORIGINAL SURVEY — NOTE BOOK — NO. — SURVEYED — PLOTTED — TEMPLATE — AREAS — AREAS CHECKED — BY — DATE

MODEL: I57 XS R5-6 - 171+00.00 R5 [Sheet]
FILE NAME: c:\volkert_pw_workingdir\marcus.mcconachie\d0326115\D9787984sht-XSSht-I57-R5_6.dgn

VOLKERT

| | | |
|---|---|---|
| USER NAME = marcus.mcconachie | DESIGNED - | REVISED - |
| | DRAWN - | REVISED - |
| PLOT SCALE = $SCALE$ | CHECKED - | REVISED - |
| PLOT DATE = 8/28/2024 | DATE - | REVISED - |

**STATE OF ILLINOIS**
**DEPARTMENT OF TRANSPORTATION**

**CROSS SECTIONS**
**INTERSTATE 57**

SCALE: 1"=10' | SHEET 100 OF 274 SHEETS | STA. 171+00.00 R5 | TO STA. 172+00.00 R5

| F.A.I. RTE. | SECTION | COUNTY | TOTAL SHEETS | SHEET NO. |
|---|---|---|---|---|
| 57 | (X1-8,X1-7-1,X1-7,X1-6-1)R-2 | WILLIAMSON | 614 | 430 |
| | | CONTRACT NO. 78798 | | |
| | ILLINOIS | FED. AID PROJECT | | |

| FINAL SURVEY | | BY | DATE |
|---|---|---|---|
| | SURVEYED | | |
| | PLOTTED | | |
| NOTE BOOK | TEMPLATE | | |
| | AREAS | | |
| NO. | AREAS CHECKED | | |

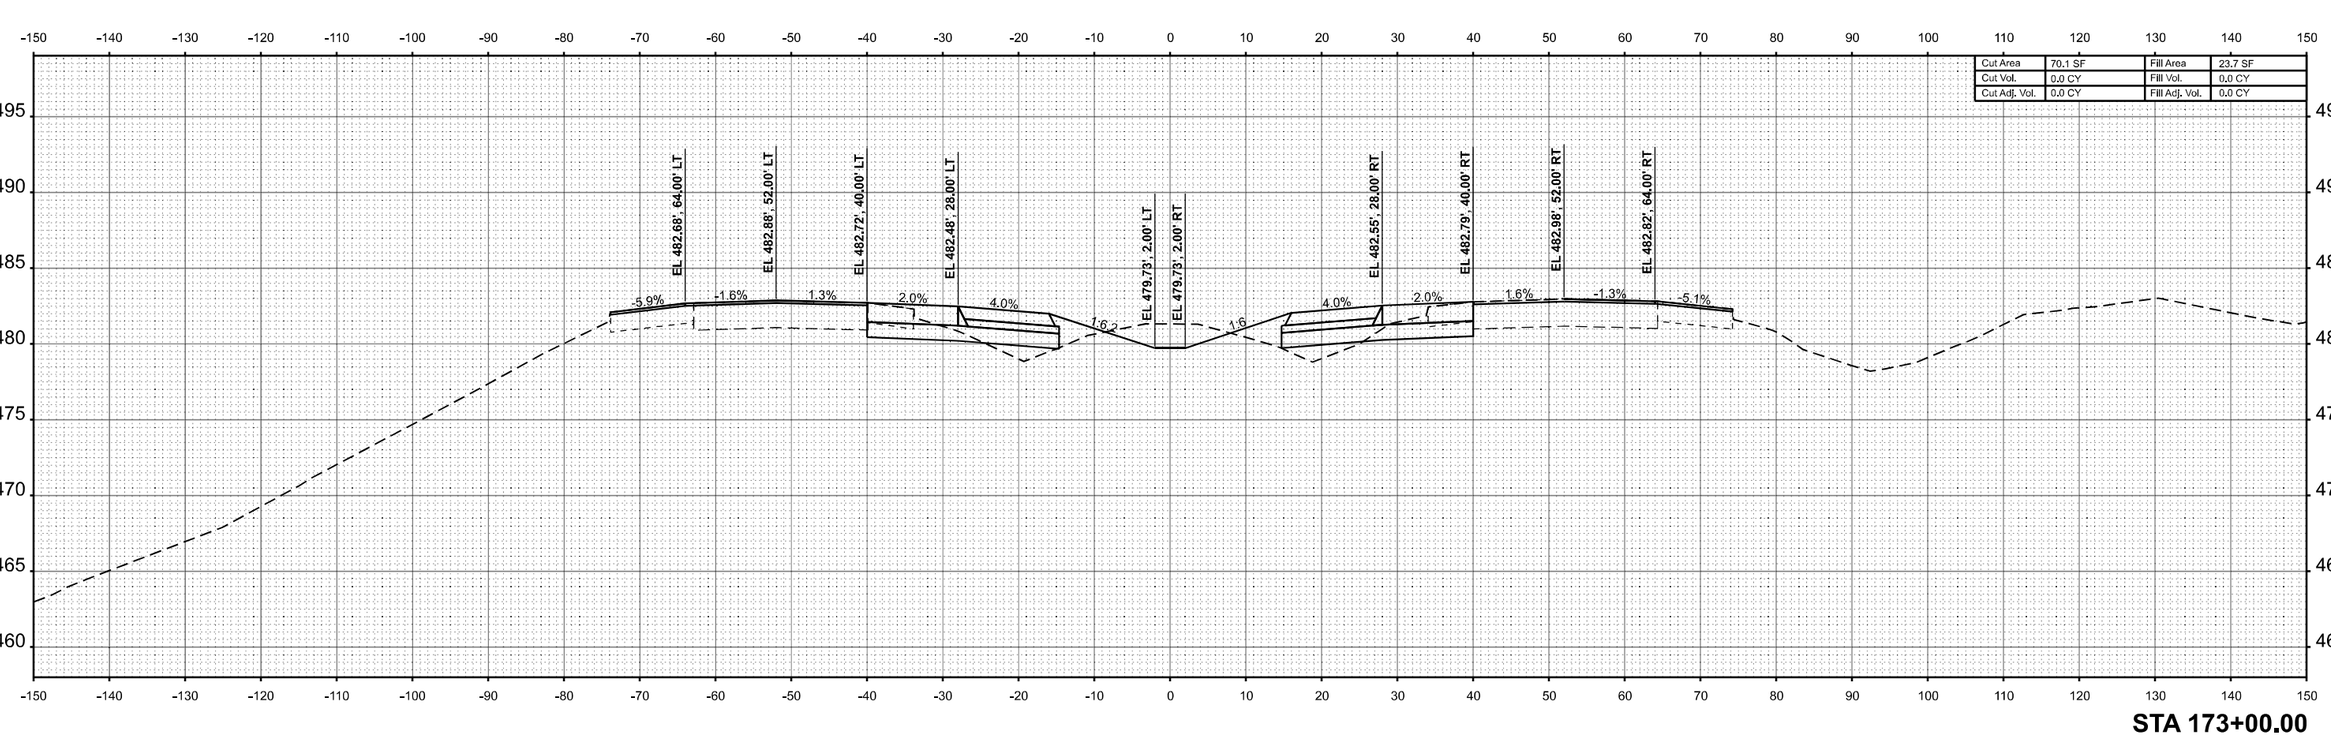


STA 173+00.00

| ORIGINAL SURVEY | | BY | DATE |
|---|---|---|---|
| | SURVEYED | | |
| | PLOTTED | | |
| NOTE BOOK | TEMPLATE | | |
| | AREAS | | |
| NO. | AREAS CHECKED | | |

MODEL: I57 XS R5-6 - 173+00.00 R5 [Sheet]
FILE NAME: c:\volkert_pw_workingdir\betsy.witt\d0326115\D978798-sht-XSSht-I57-R5_6.dgn

VOLKERT

| | | | |
|---|---|---|---|
| USER NAME = betsy.witt | DESIGNED - | REVISED - | |
| | DRAWN - | REVISED - | |
| PLOT SCALE = $SCALE$ | CHECKED - | REVISED - | |
| PLOT DATE = 8/27/2024 | DATE - | REVISED - | |

**STATE OF ILLINOIS**
**DEPARTMENT OF TRANSPORTATION**

**CROSS SECTIONS**
**INTERSTATE 57**

SCALE: 1"=10' | SHEET 101 OF 274 SHEETS | STA. 173+00.00 R5 | TO STA. 173+00.00 R5

| F.A.I. RTE. | SECTION | COUNTY | TOTAL SHEETS | SHEET NO. |
|---|---|---|---|---|
| 57 | (X1-8,X1-7-1,X1-7,X1-6-1)R-2 | WILLIAMSON | 614 | 431 |
| | | CONTRACT NO. 78798 | | |
| | ILLINOIS FED. AID PROJECT | | | |

| FINAL SURVEY | | BY | DATE |
|---|---|---|---|
| | SURVEYED | | |
| | PLOTTED | | |
| NOTE BOOK | TEMPLATE | | |
| | AREAS | | |
| NO. | AREAS CHECKED | | |

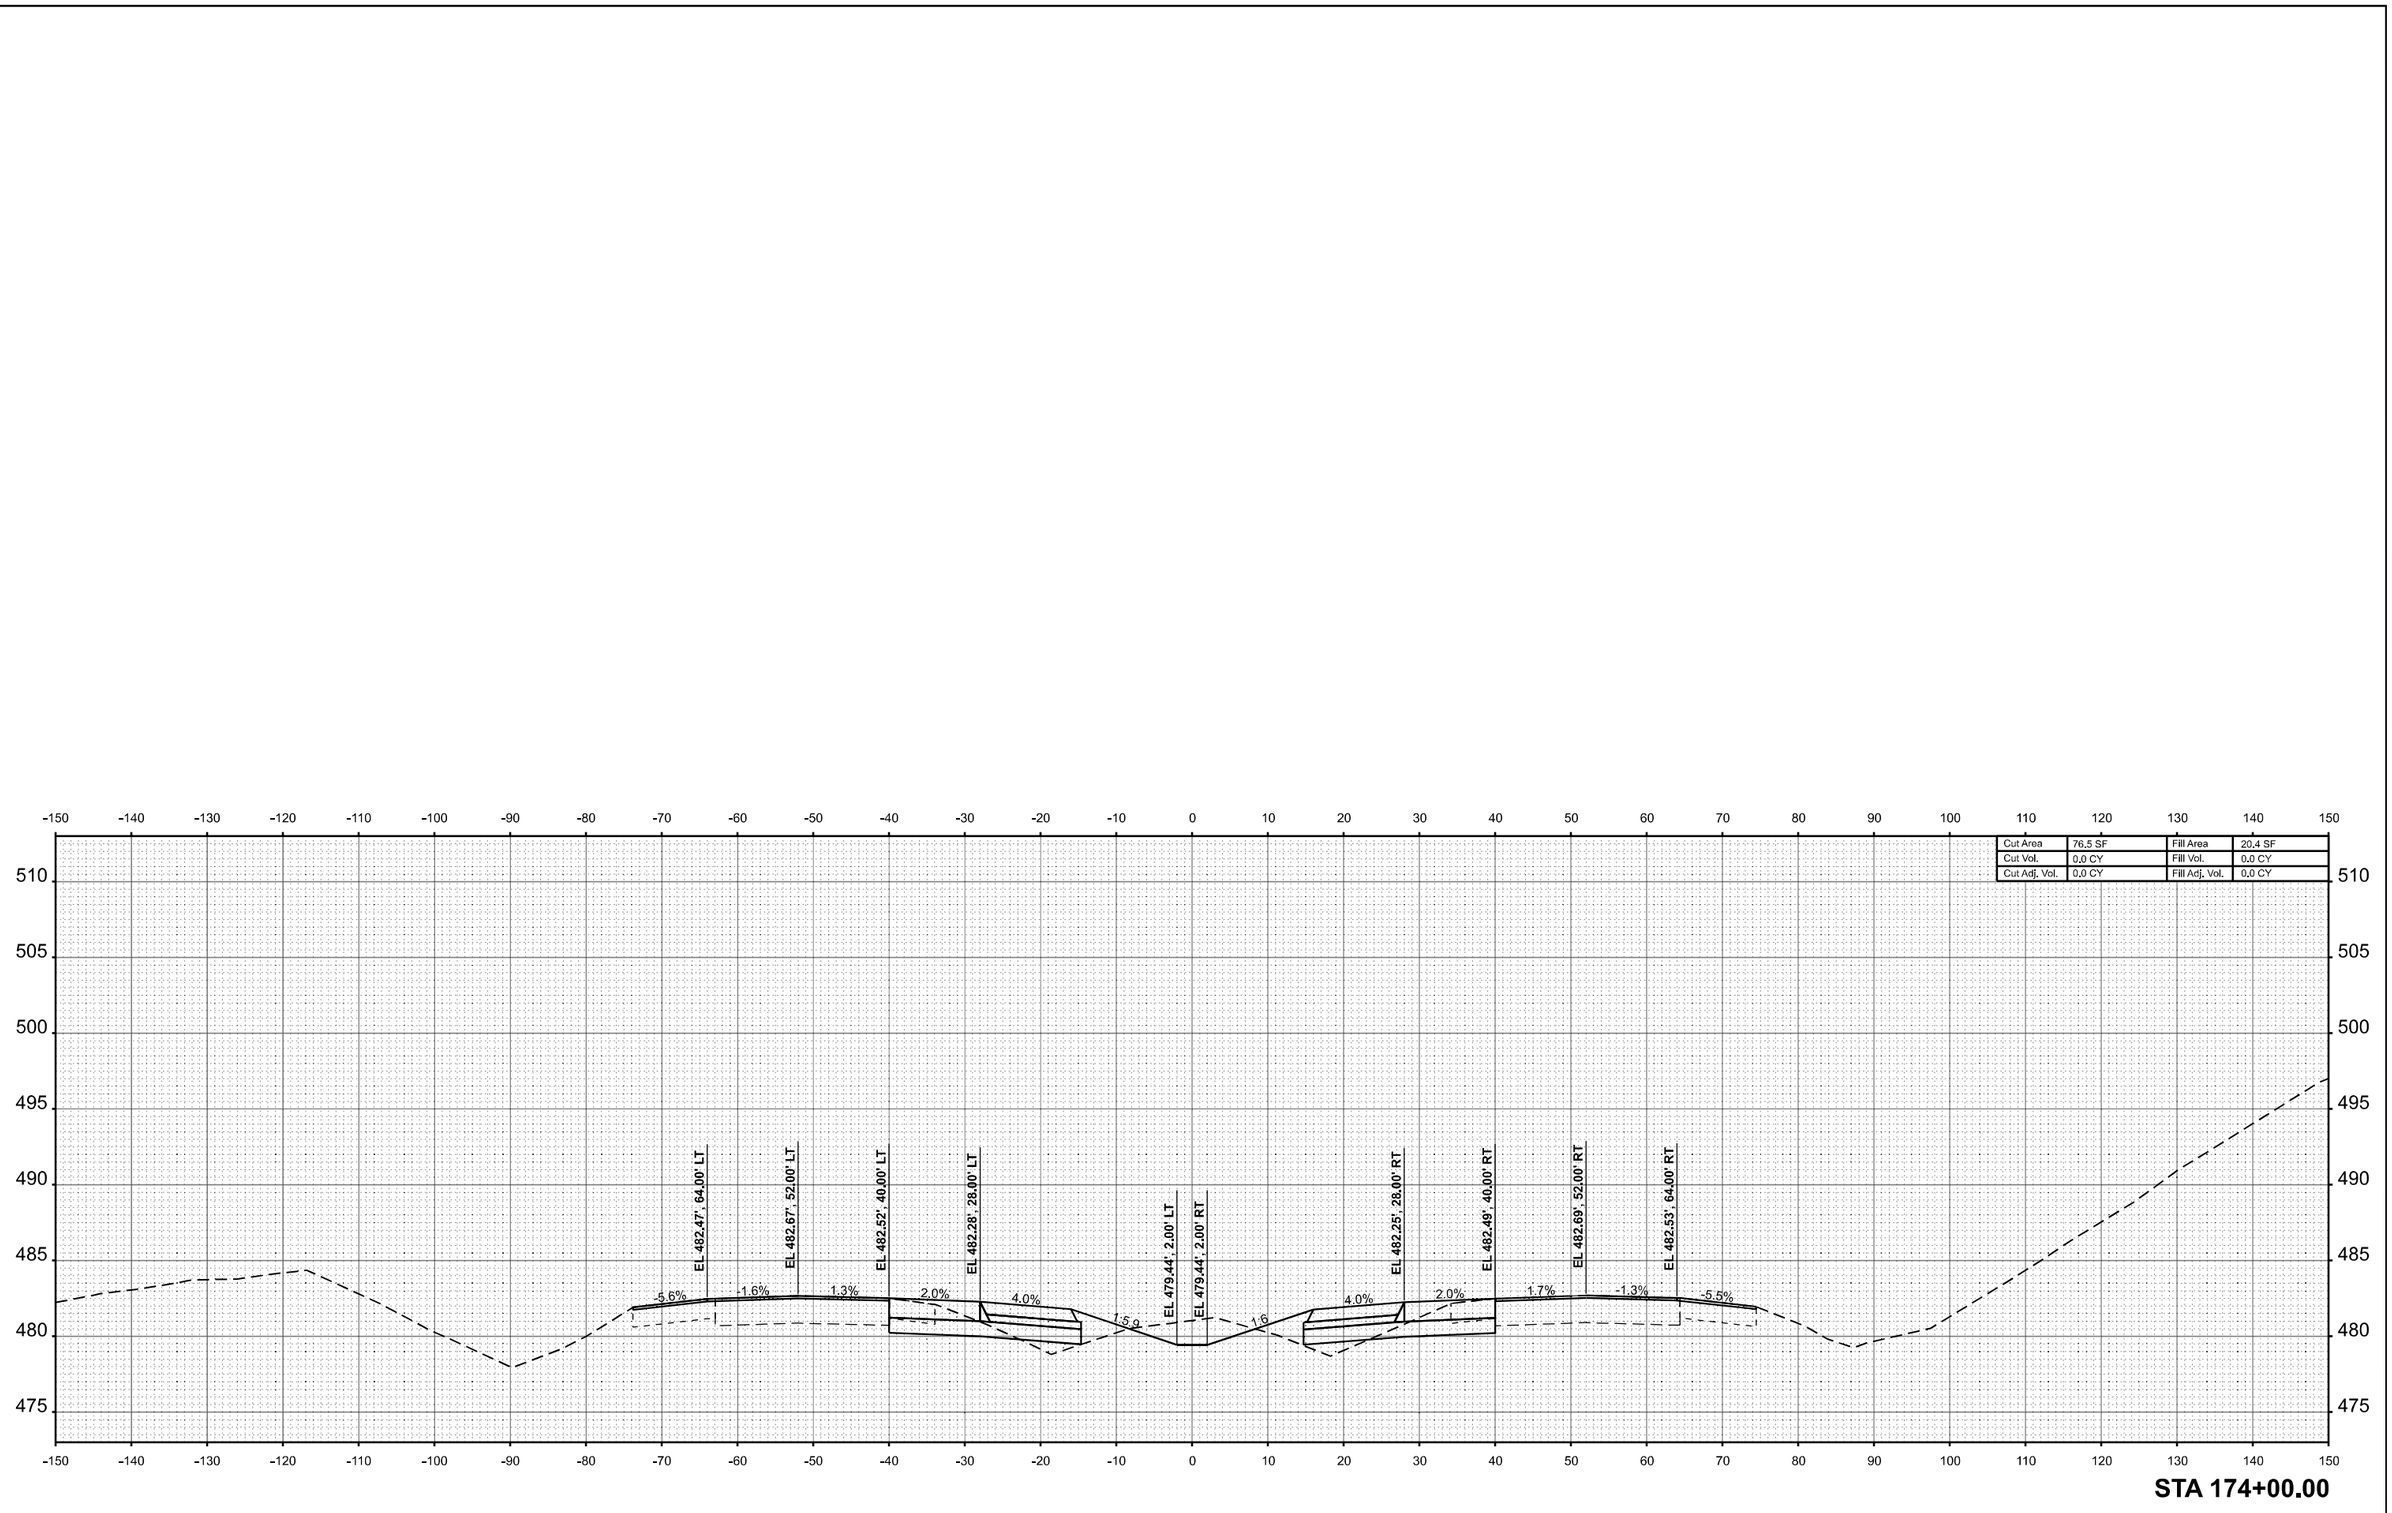


**STA 174+00.00**

| ORIGINAL SURVEY | | BY | DATE |
|---|---|---|---|
| | SURVEYED | | |
| | PLOTTED | | |
| NOTE BOOK | TEMPLATE | | |
| | AREAS | | |
| NO. | AREAS CHECKED | | |

MODEL: I57 XS R5-6 - 174+00.00 R5 [Sheet]
FILE NAME: c:\volkert_pw_workingdir\betsy.witt\d0326115\D978798-sht-XSSht457-R5_6.dgn

VOLKERT

| | | | |
|---|---|---|---|
| USER NAME = betsy.witt | DESIGNED - | REVISED - | |
| | DRAWN - | REVISED - | |
| PLOT SCALE = $SCALE$ | CHECKED - | REVISED - | |
| PLOT DATE = 8/27/2024 | DATE - | REVISED - | |

**STATE OF ILLINOIS**
**DEPARTMENT OF TRANSPORTATION**

**CROSS SECTIONS**
**INTERSTATE 57**

SCALE: 1"=10' | SHEET 102 OF 274 SHEETS | STA. 174+00.00 R5 | TO STA. 174+00.00 R5

| F.A.I. RTE. | SECTION | COUNTY | TOTAL SHEETS | SHEET NO. |
|---|---|---|---|---|
| 57 | (X1-8,X1-7-1,X1-7,X1-6-1)R-2 | WILLIAMSON | 614 | 432 |
| | | CONTRACT NO. 78798 | | |
| | ILLINOIS | FED. AID PROJECT | | |

| FINAL SURVEY | | BY | DATE |
|---|---|---|---|
| NO'TE BOOK | SURVEYED | | |
| | PLOTTED | | |
| | TEMPLATE | | |
| | AREAS | | |
| NO. | AREAS CHECKED | | |

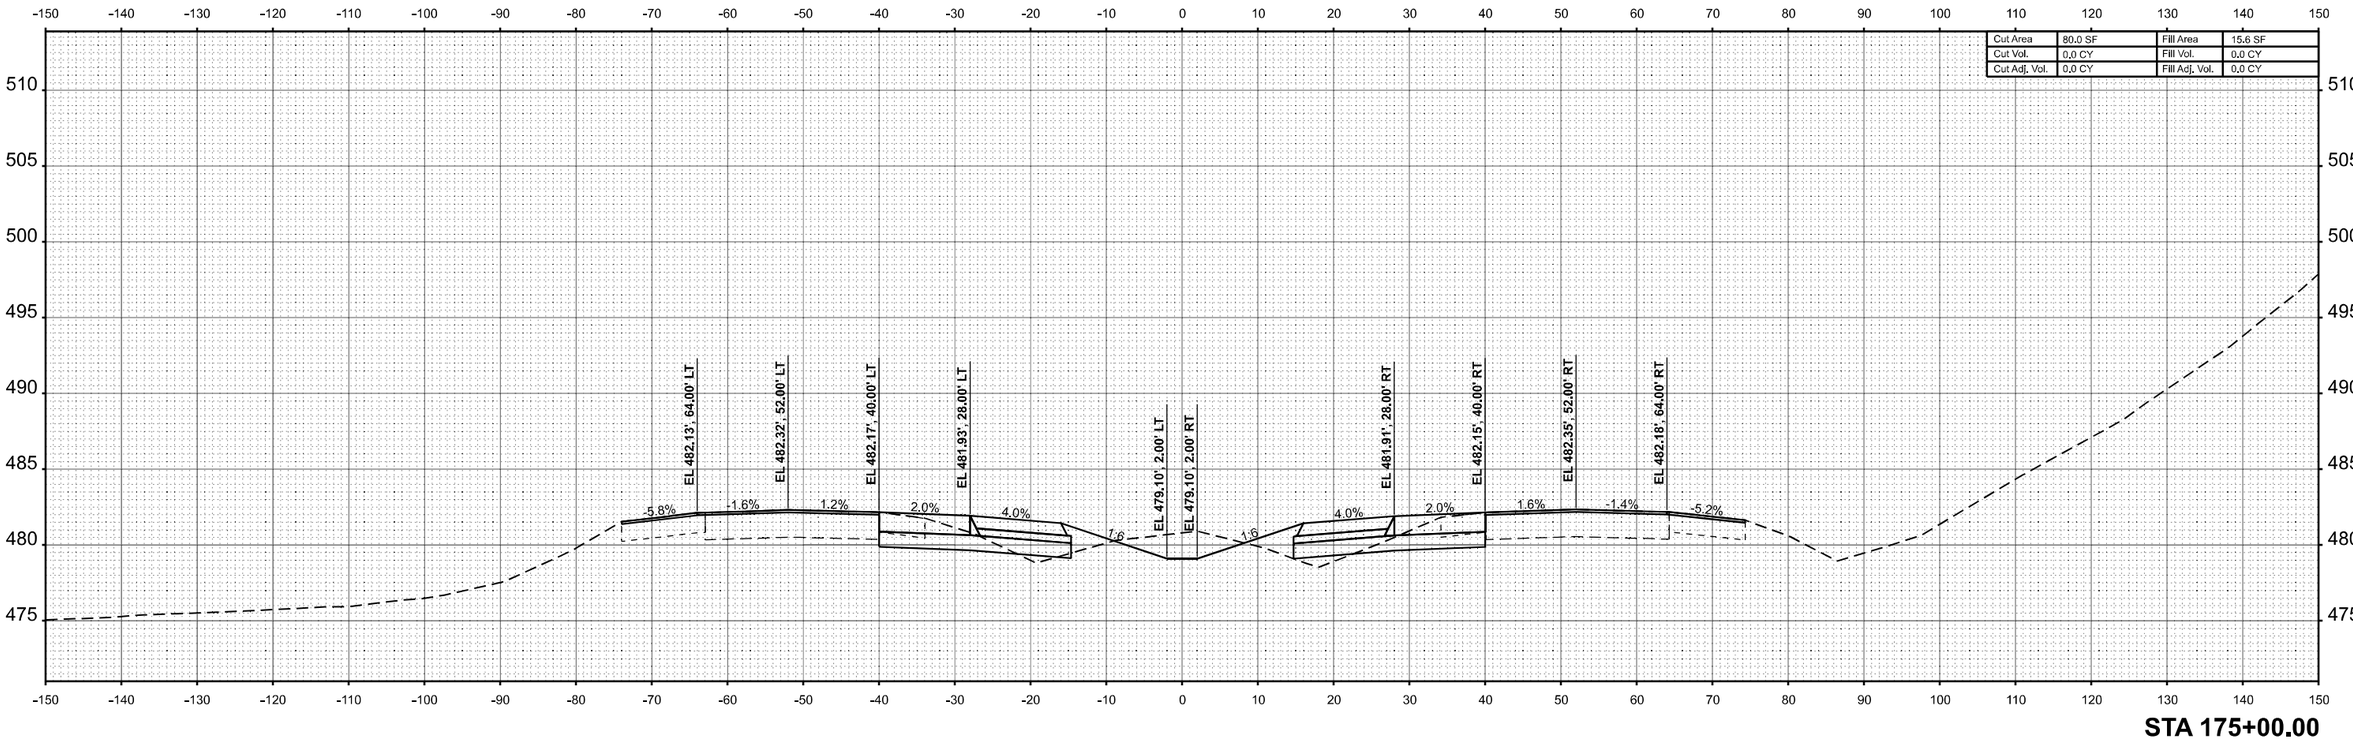


**STA 175+00.00**

| ORIGINAL SURVEY | | BY | DATE |
|---|---|---|---|
| NOTE BOOK | SURVEYED | | |
| | PLOTTED | | |
| | TEMPLATE | | |
| | AREAS | | |
| NO. | AREAS CHECKED | | |

MODEL: I57 XS R5-6 - 175+00.00 R5 [Sheet]
FILE NAME: c:\volkert_pw_workingdir\betsy.witt\d0326115\D978798-ah-XSSht-I57-R5_6.dgn

VOLKERT

| | | | |
|---|---|---|---|
| USER NAME = betsy.witt | DESIGNED - | REVISED - | |
| | DRAWN - | REVISED - | |
| PLOT SCALE = $SCALE$ | CHECKED - | REVISED - | |
| PLOT DATE = 8/27/2024 | DATE - | REVISED - | |

**STATE OF ILLINOIS**
**DEPARTMENT OF TRANSPORTATION**

**CROSS SECTIONS**
**INTERSTATE 57**

SCALE: 1"=10' | SHEET 103 OF 274 SHEETS | STA. 175+00.00 R5 | TO STA. 175+00.00 R5

| F.A.I. RTE. | SECTION | COUNTY | TOTAL SHEETS | SHEET NO. |
|---|---|---|---|---|
| 57 | (X1-8,X1-7-1,X1-7,X1-6-1)R-2 | WILLIAMSON | 614 | 433 |
| | | CONTRACT NO. 78798 | | |
| | ILLINOIS | FED. AID PROJECT | | |

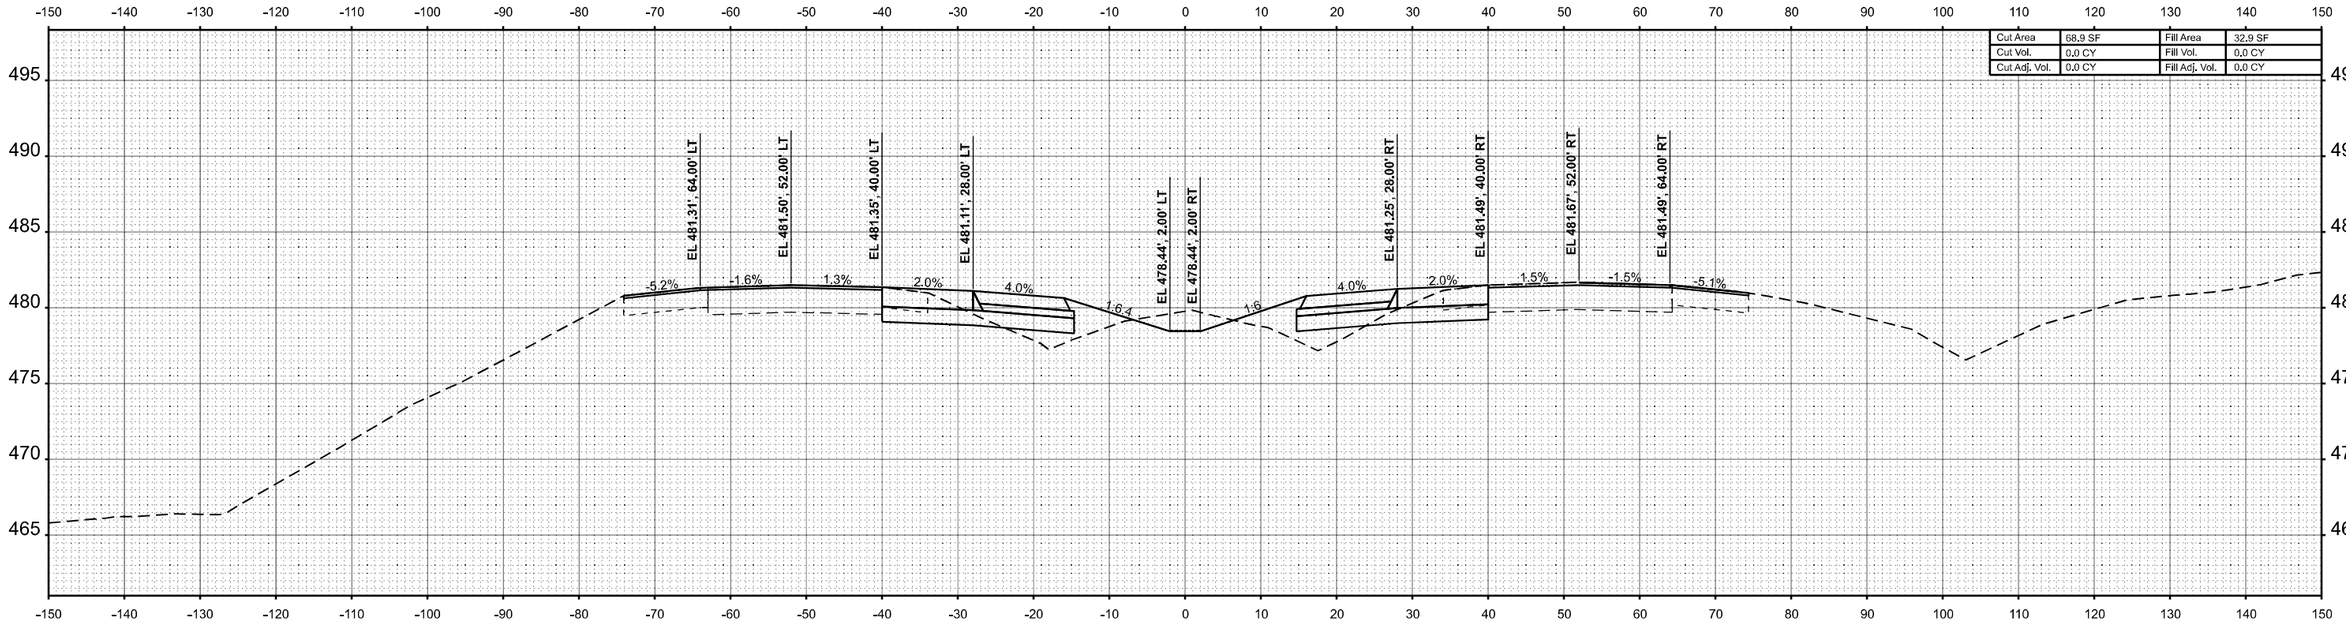


STA 177+00.00

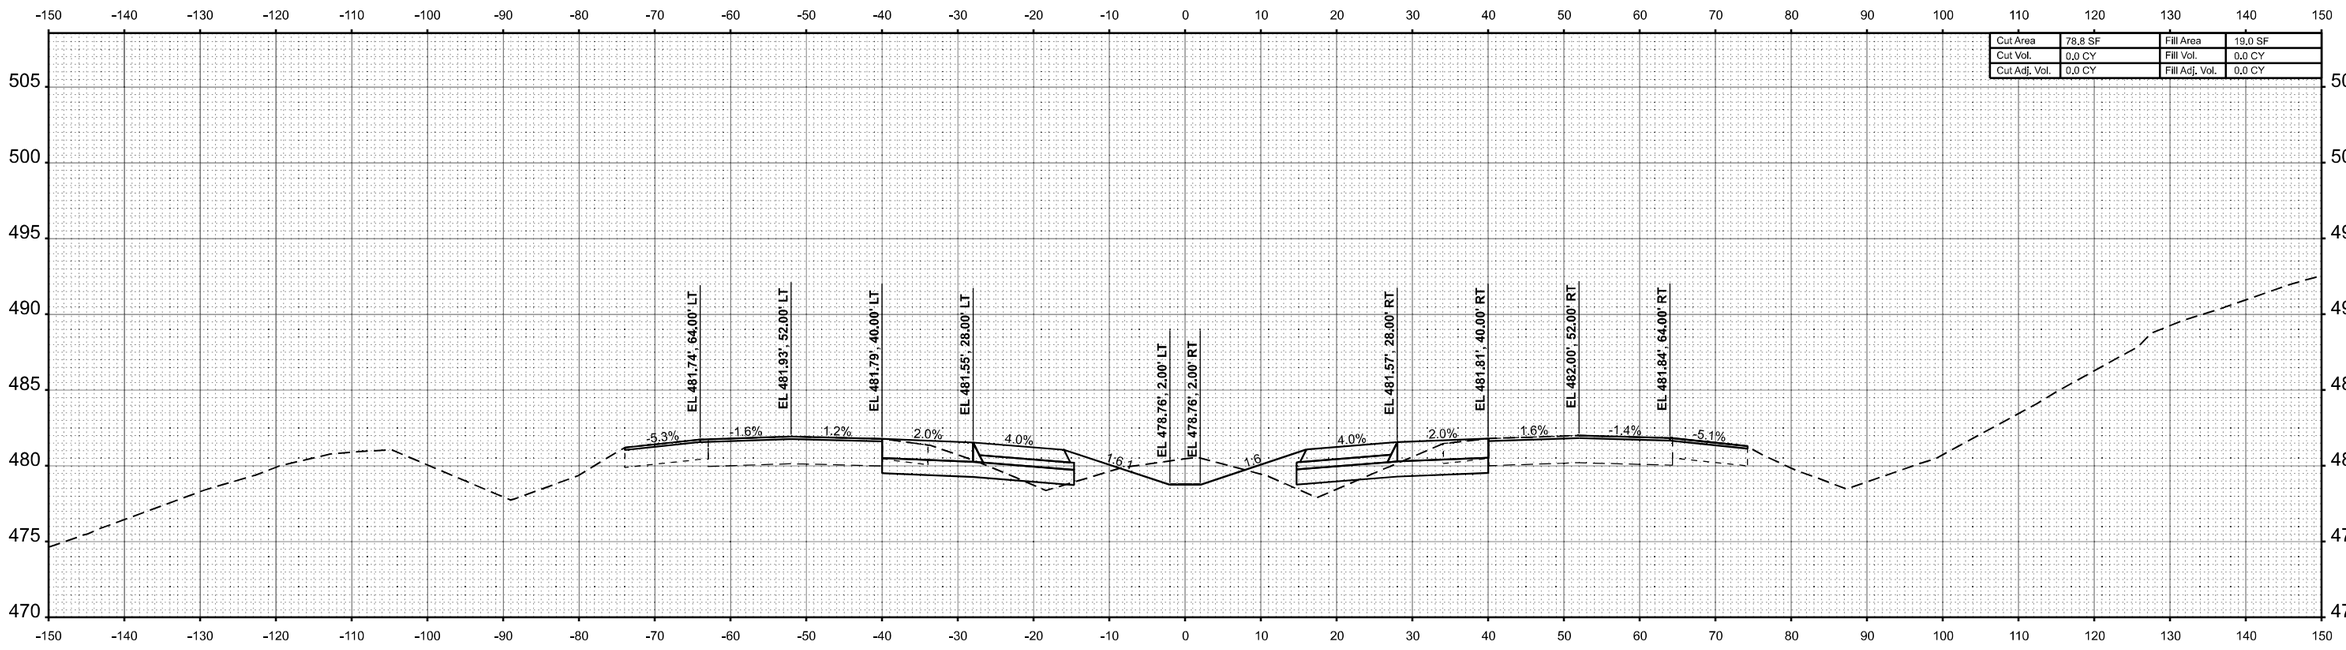


STA 176+00.00

FINAL SURVEY | NOTE BOOK | NO. | SURVEYED | PLOTTED | TEMPLATE | AREAS | AREAS CHECKED | BY | DATE

ORIGINAL SURVEY | NOTE BOOK | NO. | SURVEYED | PLOTTED | TEMPLATE | AREAS | AREAS CHECKED | BY | DATE

MODEL: I57 XS R5-6 - 176+00.00 R5 [Sheet]
FILE NAME: c:\volkert_pw_workingdir\betsy.witt\d0326111\D978798-alt-XSShtI457-R5_6.dgn

VOLKERT

| | | |
|---|---|---|
| USER NAME = betsy.witt | DESIGNED - | REVISED - |
| | DRAWN - | REVISED - |
| PLOT SCALE = $SCALE$ | CHECKED - | REVISED - |
| PLOT DATE = 8/27/2024 | DATE - | REVISED - |

**STATE OF ILLINOIS**
**DEPARTMENT OF TRANSPORTATION**

**CROSS SECTIONS**
**INTERSTATE 57**

SCALE: 1"=10' | SHEET 104 OF 274 SHEETS | STA. 176+00.00 R5 | TO STA. 177+00.00 R5

| F.A.I. RTE. | SECTION | COUNTY | TOTAL SHEETS | SHEET NO. |
|---|---|---|---|---|
| 57 | (X1-8,X1-7-1,X1-7,X1-6-1)R-2 | WILLIAMSON | 614 | 434 |
| | | CONTRACT NO. 78798 | | |
| | ILLINOIS | FED. AID PROJECT | | |

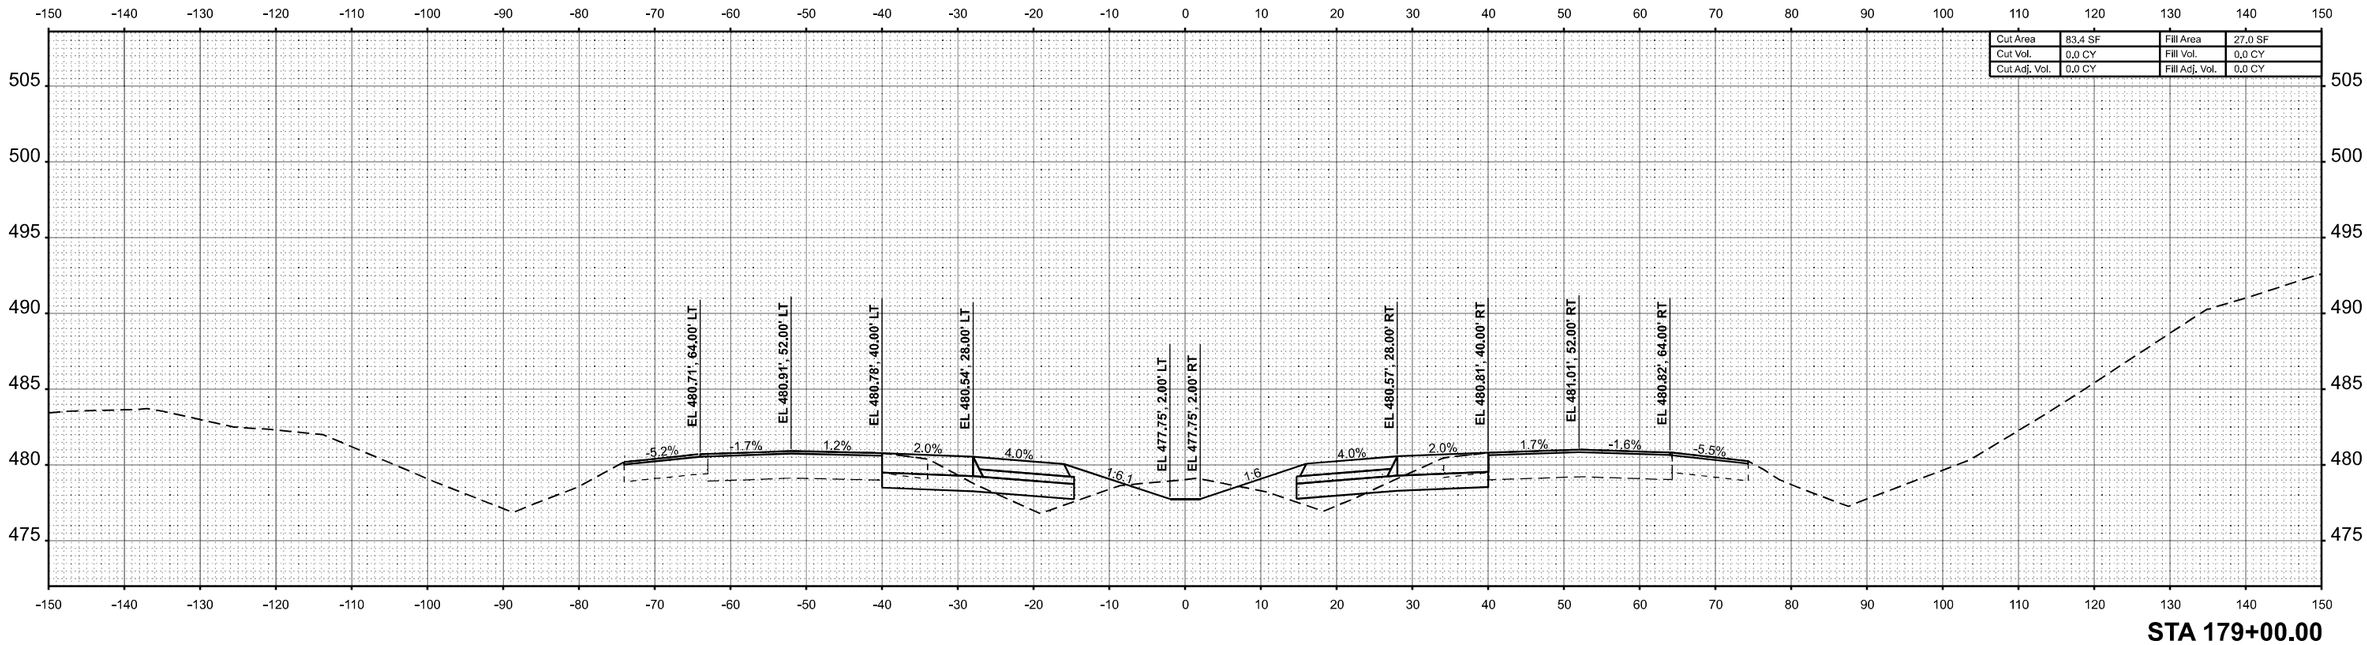


**STA 179+00.00**

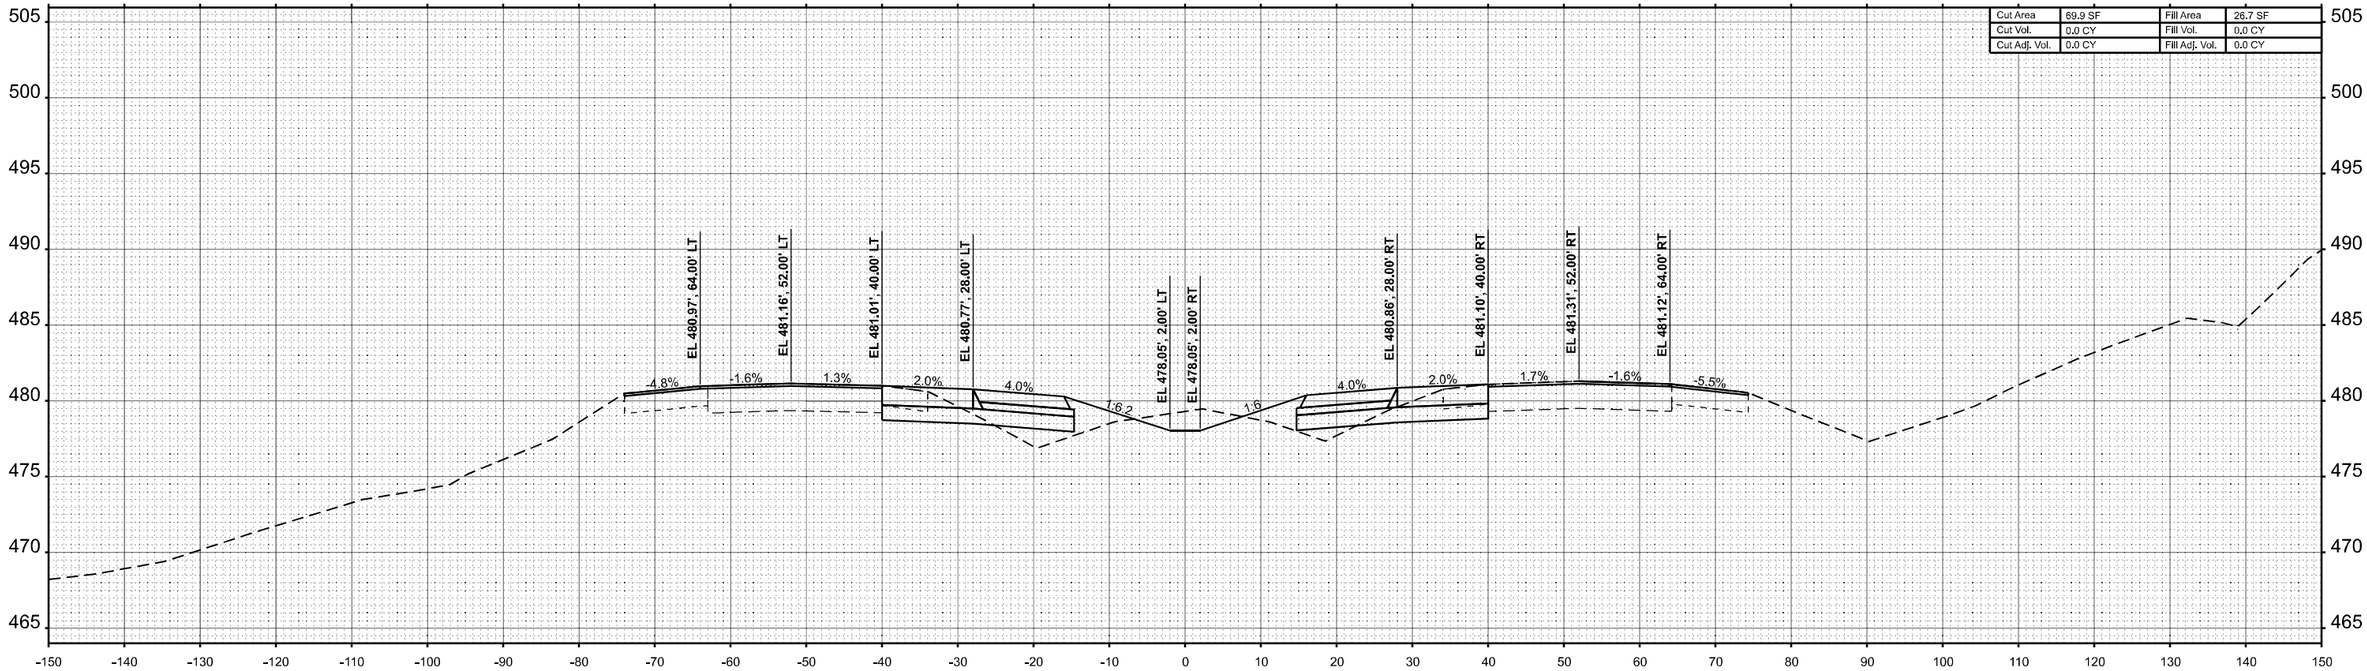


**STA 178+00.00**

| FINAL SURVEY | BY | DATE |
|---|---|---|
| SURVEYED | | |
| PLOTTED | | |
| TEMPLATE | | |
| NOTE BOOK | | |
| AREAS CHECKED | | |
| NO. | | |

| ORIGINAL SURVEY | BY | DATE |
|---|---|---|
| SURVEYED | | |
| PLOTTED | | |
| TEMPLATE | | |
| NOTE BOOK | | |
| AREAS CHECKED | | |
| NO. | | |

MODEL: I57 XS R5-6 - 178+00.00 R5 [Sheet]
FILE NAME: c:\volkert_pw_workingdir\betsy.witt\d0326115\D978798-ahl-XSSht-I57-R5_6.dgn

VOLKERT

| | | |
|---|---|---|
| USER NAME = betsy.witt | DESIGNED - | REVISED - |
| | DRAWN - | REVISED - |
| PLOT SCALE = $SCALE$ | CHECKED - | REVISED - |
| PLOT DATE = 8/27/2024 | DATE - | REVISED - |

**STATE OF ILLINOIS**
**DEPARTMENT OF TRANSPORTATION**

**CROSS SECTIONS**
**INTERSTATE 57**

SCALE: 1"=10' | SHEET 105 OF 274 SHEETS | STA. 178+00.00 R5 | TO STA. 179+00.00 R5

| F.A.I. RTE. | SECTION | COUNTY | TOTAL SHEETS | SHEET NO. |
|---|---|---|---|---|
| 57 | (X1-8,X1-7-1,X1-7,X1-6-1)R-2 | WILLIAMSON | 614 | 435 |
| | | CONTRACT NO. 78798 | | |
| | | ILLINOIS | FED. AID PROJECT | |

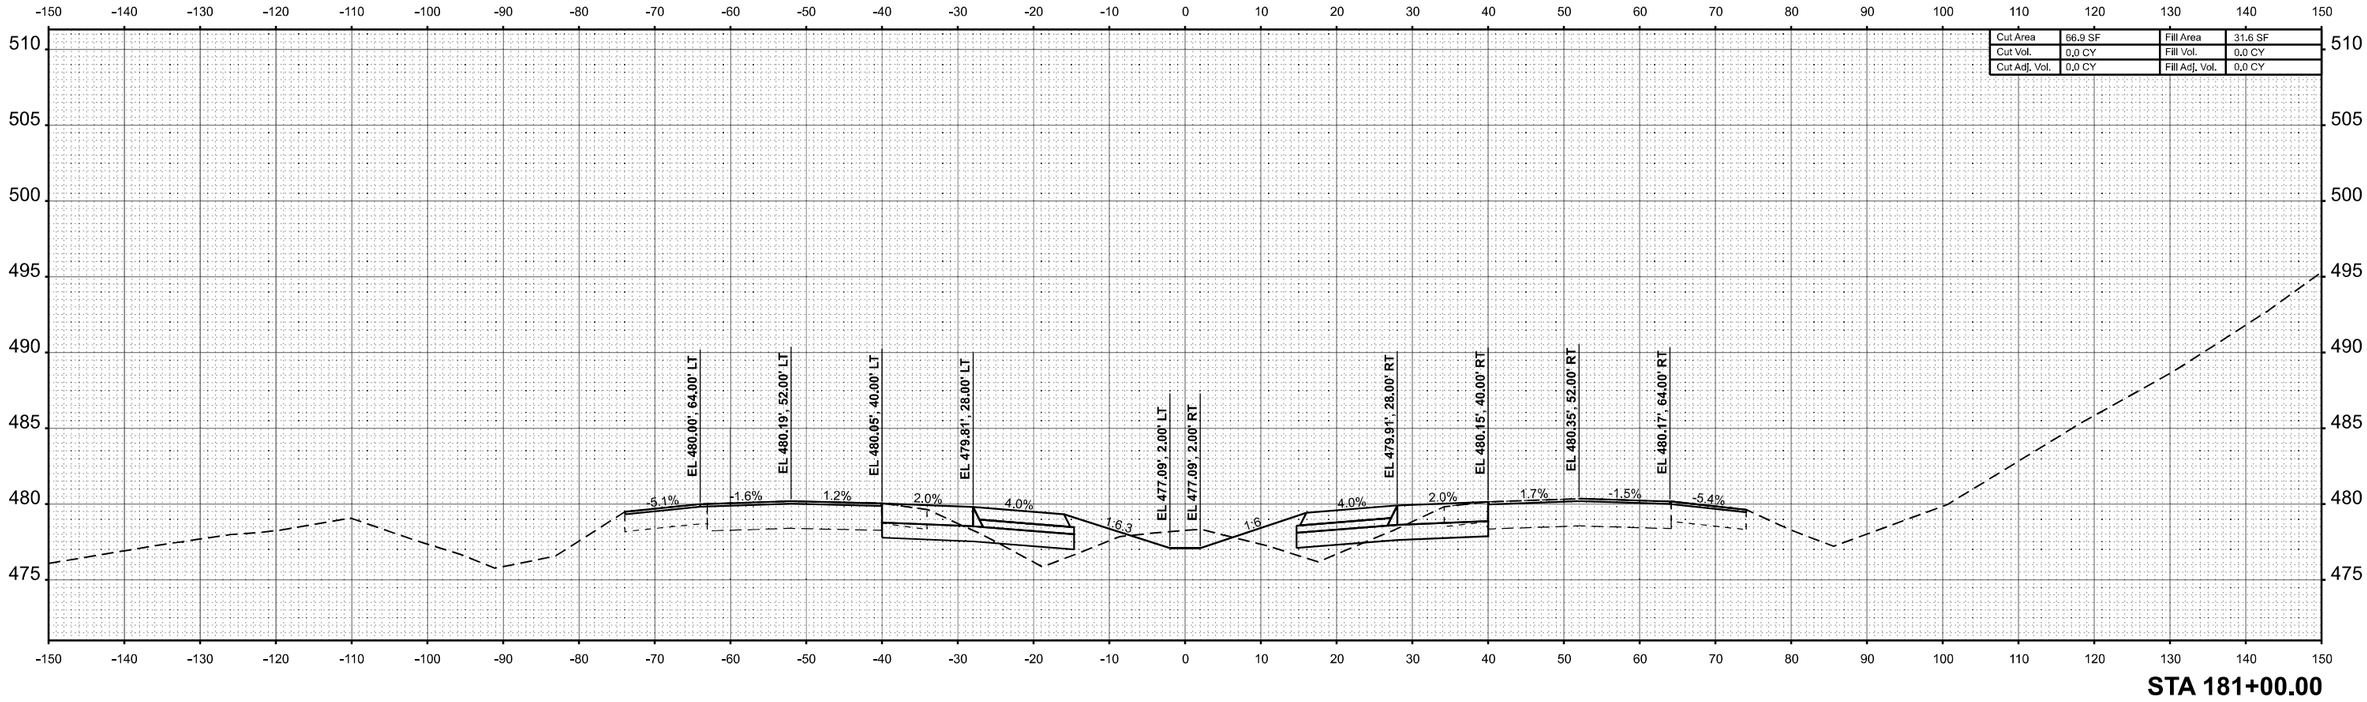


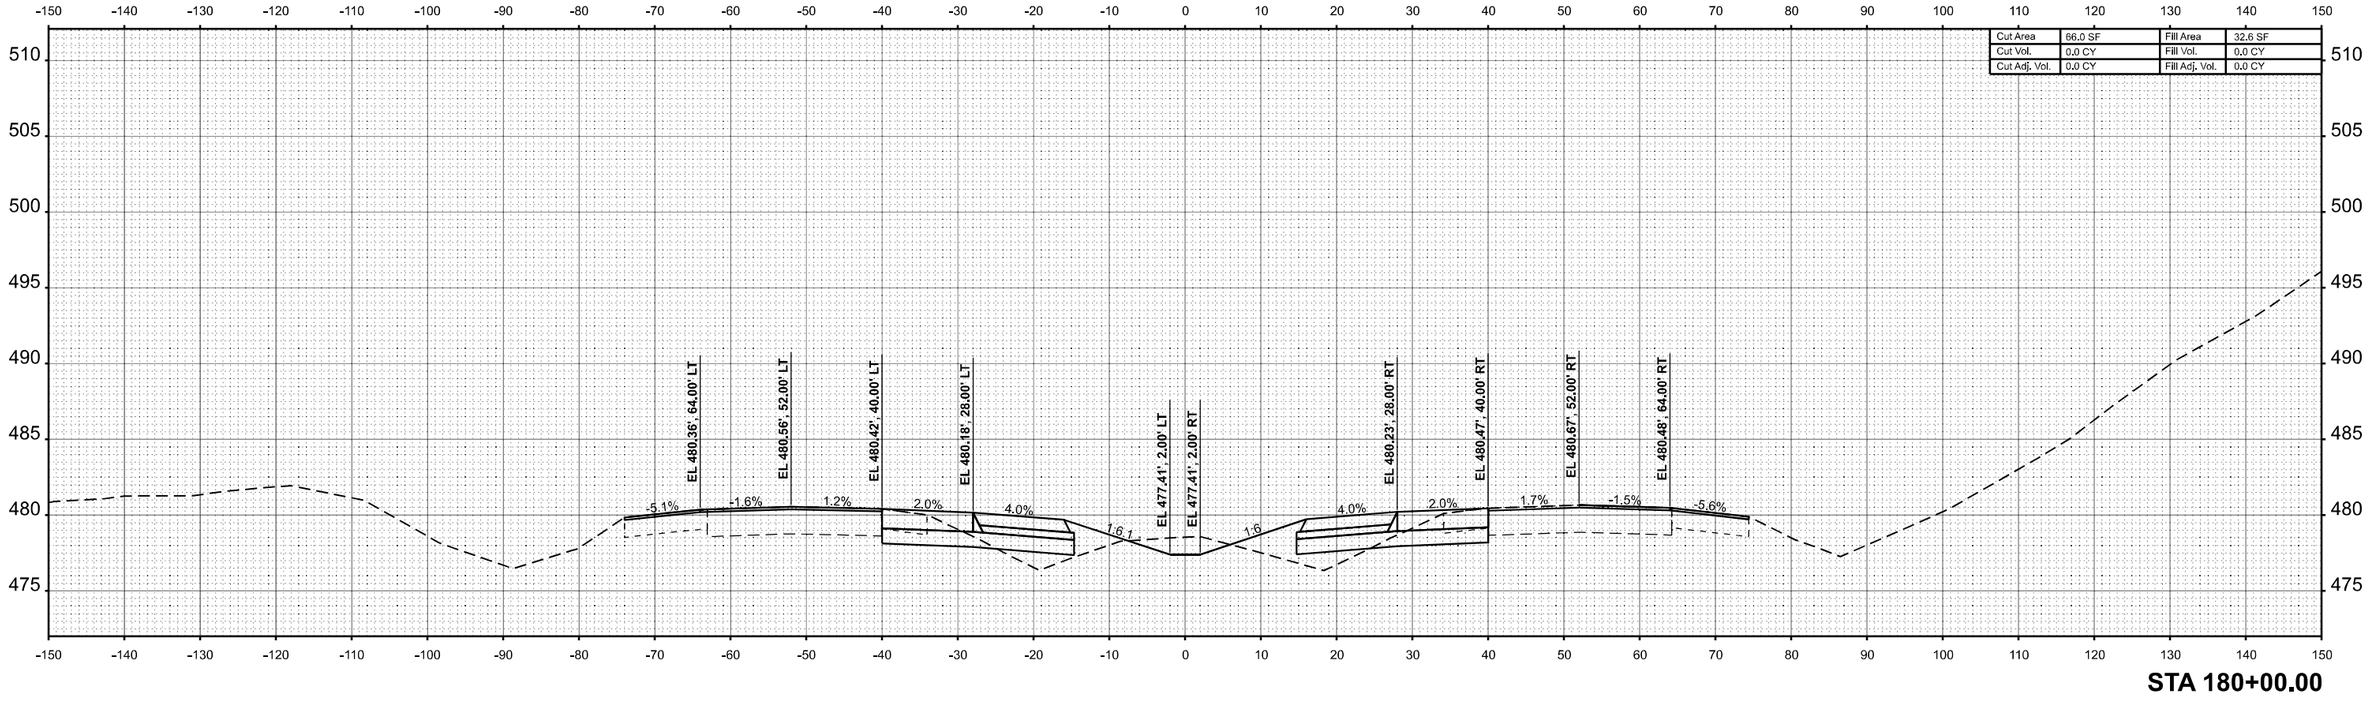


| FINAL SURVEY | BY | DATE |
|---|---|---|
| SURVEYED | | |
| PLOTTED | | |
| TEMPLATE | | |
| AREAS | | |
| AREAS CHECKED | | |
| NOTE BOOK | | |
| NO. | | |

| ORIGINAL SURVEY | BY | DATE |
|---|---|---|
| SURVEYED | | |
| PLOTTED | | |
| TEMPLATE | | |
| AREAS | | |
| AREAS CHECKED | | |
| NOTE BOOK | | |
| NO. | | |

MODEL: I57 XS R5-6 - 180+00.00 R5 [Sheet]
FILE NAME: c:\volkert_pw_workingdir\betsy.witt\d0326115\D978798-sht-XSSht457-R5_6.dgn

VOLKERT

| | | |
|---|---|---|
| USER NAME = betsy.witt | DESIGNED - | REVISED - |
| | DRAWN - | REVISED - |
| PLOT SCALE = $SCALE$ | CHECKED - | REVISED - |
| PLOT DATE = 8/27/2024 | DATE - | REVISED - |

**STATE OF ILLINOIS**
**DEPARTMENT OF TRANSPORTATION**

**CROSS SECTIONS**
**INTERSTATE 57**

SCALE: 1"=10' | SHEET 106 OF 274 SHEETS | STA. 180+00.00 R5 | TO STA. 181+00.00 R5

| F.A.I. RTE. | SECTION | COUNTY | TOTAL SHEETS | SHEET NO. |
|---|---|---|---|---|
| 57 | (X1-8,X1-7-1,X1-7,X1-6-1)R-2 | WILLIAMSON | 614 | 436 |
| | | CONTRACT NO. 78798 | | |
| | ILLINOIS | FED. AID PROJECT | | |

| FINAL SURVEY | | BY | DATE |
|---|---|---|---|
| | SURVEYED | | |
| | PLOTTED | | |
| NOTE BOOK | TEMPLATE | | |
| | AREAS | | |
| NO. | AREAS CHECKED | | |

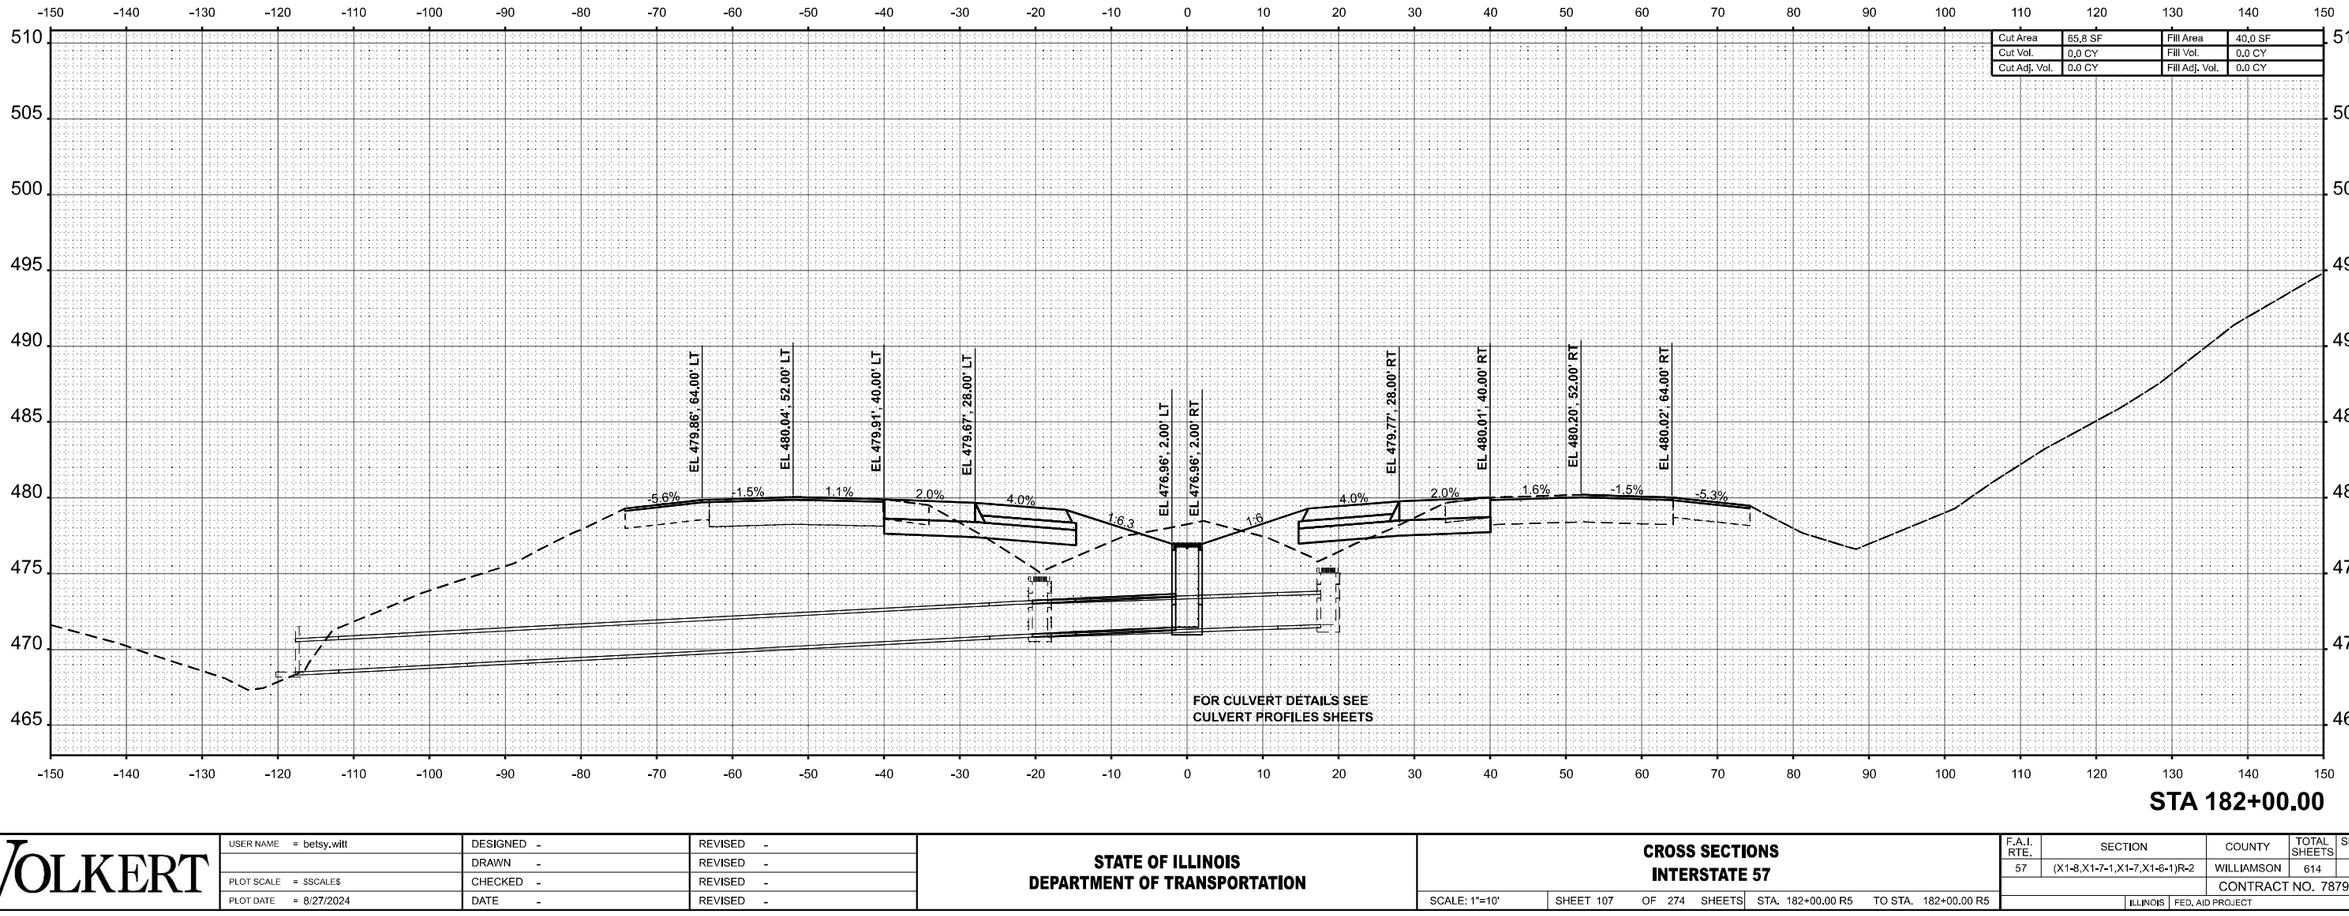


| FINAL SURVEY | | BY | DATE |
|---|---|---|---|
| ORIGINAL SURVEY | SURVEYED | | |
| | PLOTTED | | |
| NOTE BOOK | TEMPLATE | | |
| | AREAS | | |
| NO. | AREAS CHECKED | | |

MODEL: I57 XS R5-6 - 182+00.00 R5 [Sheet]
FILE NAME: c:\volkert_pw_working\dir\betsy.witt\d0326115\D978798-sht-XSSht-I57-R5_6.dgn

VOLKERT

| | | | |
|---|---|---|---|
| USER NAME = betsy.witt | DESIGNED - | REVISED - | |
| | DRAWN - | REVISED - | |
| PLOT SCALE = $SCALE$ | CHECKED - | REVISED - | |
| PLOT DATE = 8/27/2024 | DATE - | REVISED - | |

**STATE OF ILLINOIS**
**DEPARTMENT OF TRANSPORTATION**

**CROSS SECTIONS**
**INTERSTATE 57**

SCALE: 1"=10' | SHEET 107 OF 274 SHEETS | STA. 182+00.00 R5 | TO STA. 182+00.00 R5

| F.A.I. RTE. | SECTION | COUNTY | TOTAL SHEETS | SHEET NO. |
|---|---|---|---|---|
| 57 | (X1-8,X1-7-1,X1-7,X1-6-1)R-2 | WILLIAMSON | 614 | 437 |
| | | CONTRACT NO. 78798 | | |
| | ILLINOIS | FED. AID PROJECT | | |

| FINAL SURVEY | | BY | DATE |
|---|---|---|---|
| | SURVEYED | | |
| | PLOTTED | | |
| NOTE BOOK | TEMPLATE | | |
| | AREAS | | |
| NO. | AREAS CHECKED | | |

| ORIGINAL SURVEY | | BY | DATE |
|---|---|---|---|
| | SURVEYED | | |
| | PLOTTED | | |
| NOTE BOOK | TEMPLATE | | |
| | AREAS | | |
| NO. | AREAS CHECKED | | |

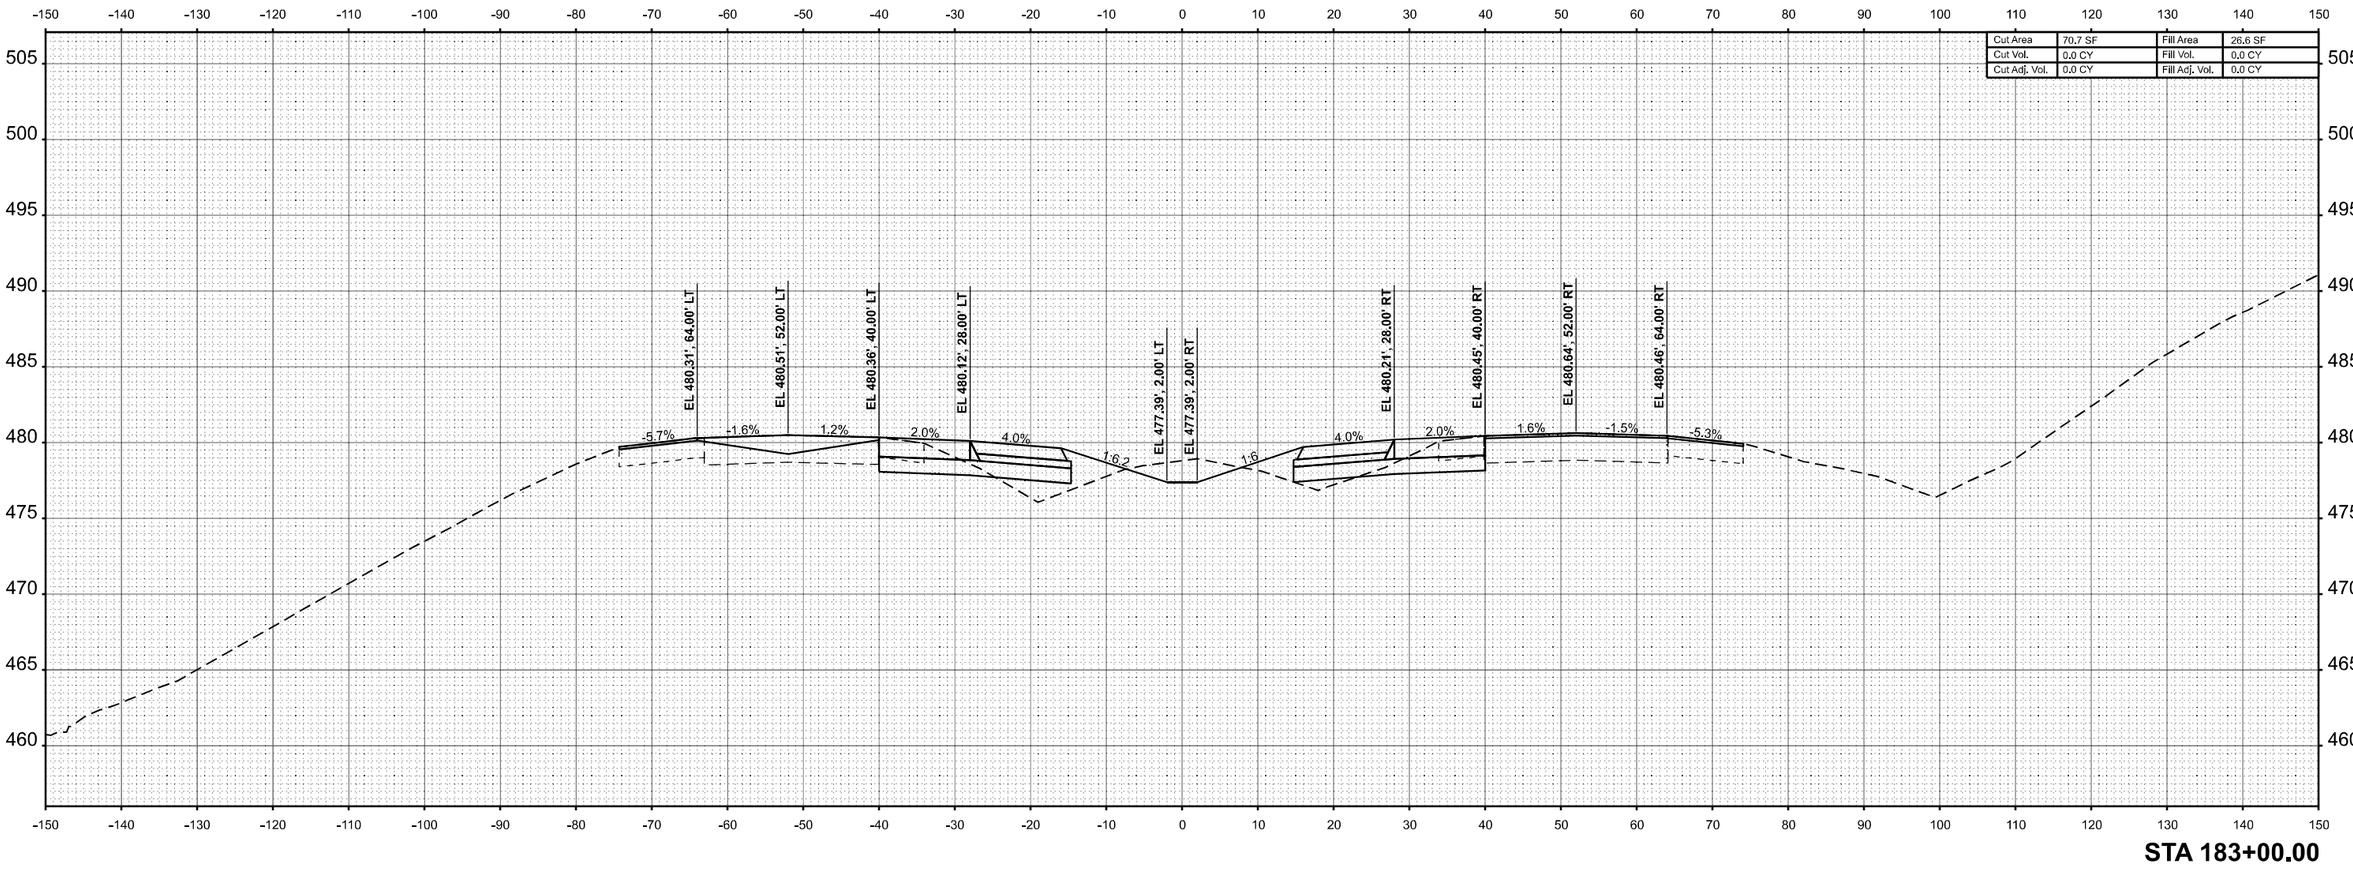


**STA 183+00.00**

MODEL: I57 XS R5-6 - 183+00.00 R5 [Sheet]
FILE NAME: c:\volkert_pw_workingdir\betsy.witt\d0326115\D978798-sht-XSSht-I57-R5_6.dgn

VOLKERT

| | | |
|---|---|---|
| USER NAME = betsy.witt | DESIGNED - | REVISED - |
| | DRAWN - | REVISED - |
| PLOT SCALE = $SCALE$ | CHECKED - | REVISED - |
| PLOT DATE = 8/27/2024 | DATE - | REVISED - |

**STATE OF ILLINOIS**
**DEPARTMENT OF TRANSPORTATION**

**CROSS SECTIONS**
**INTERSTATE 57**

SCALE: 1"=10' | SHEET 108 OF 274 SHEETS | STA. 183+00.00 R5 | TO STA. 183+00.00 R5

| F.A.I. RTE. | SECTION | COUNTY | TOTAL SHEETS | SHEET NO. |
|---|---|---|---|---|
| 57 | (X1-8,X1-7-1,X1-7,X1-6-1)R-2 | WILLIAMSON | 614 | 438 |
| | | CONTRACT NO. 78798 | | |
| | ILLINOIS | FED. AID PROJECT | | |

| FINAL SURVEY | | BY | DATE |
|---|---|---|---|
| | SURVEYED | | |
| | PLOTTED | | |
| NOTE BOOK | TEMPLATE | | |
| | AREAS | | |
| NO. | AREAS CHECKED | | |

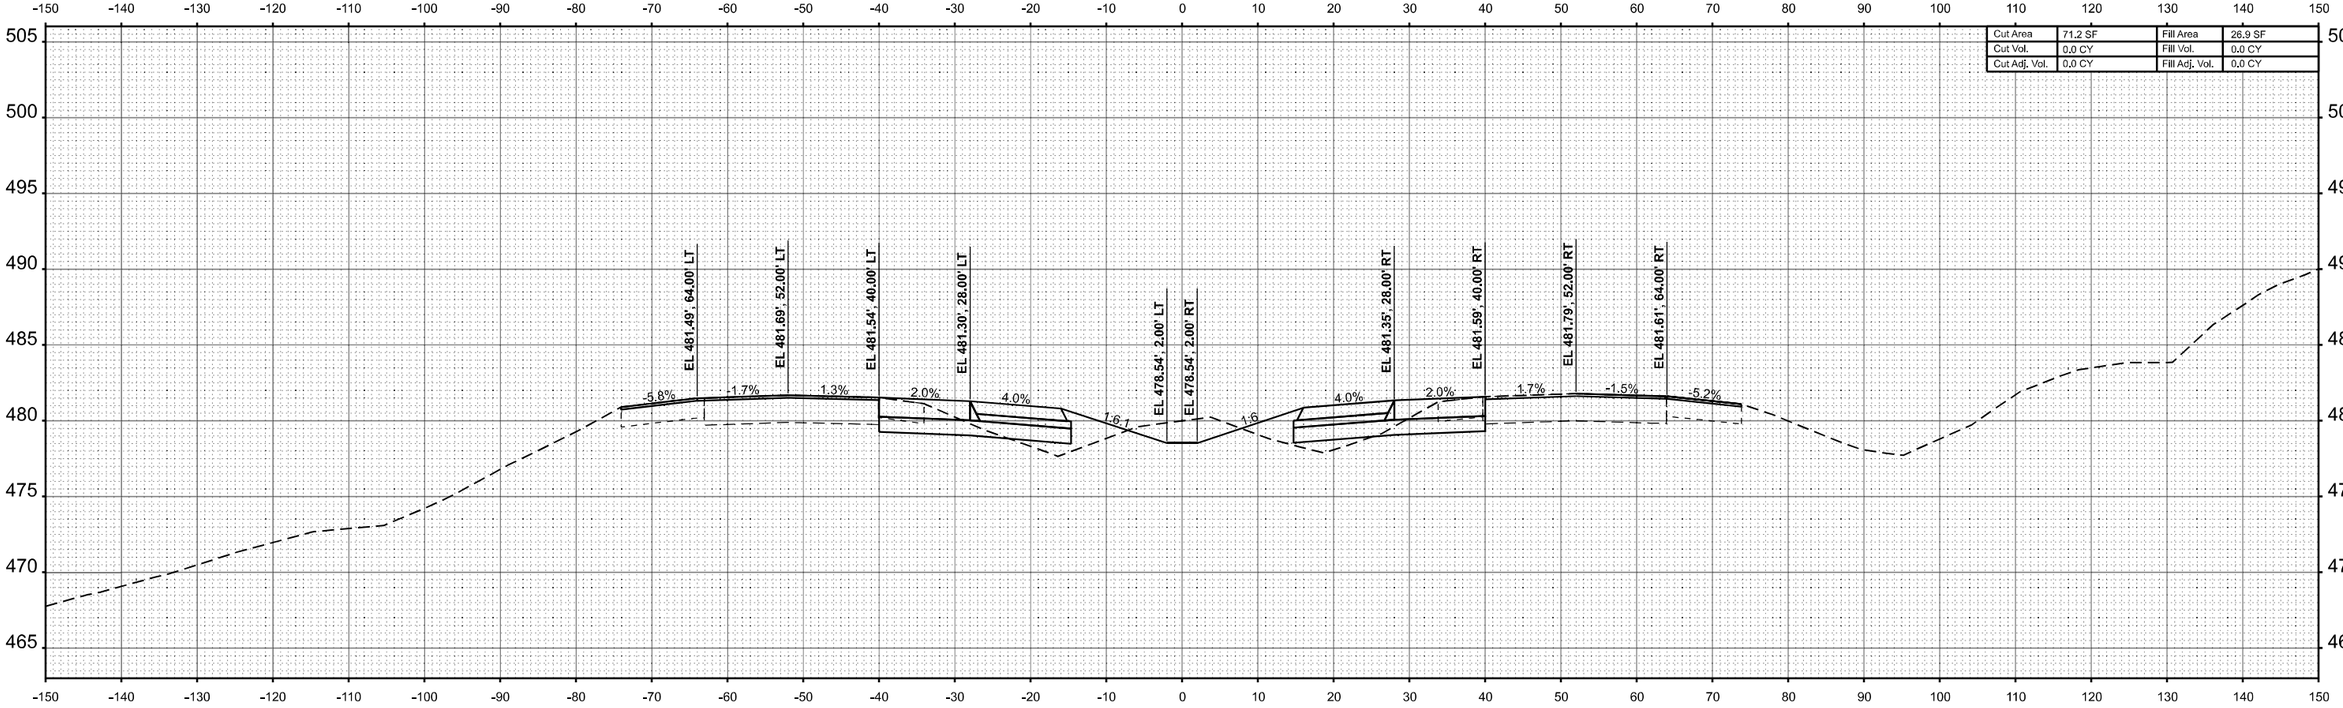


| | | | |
|---|---|---|---|
| Cut Area | 71.2 SF | Fill Area | 26.9 SF |
| Cut Vol. | 0.0 CY | Fill Vol. | 0.0 CY |
| Cut Adj. Vol. | 0.0 CY | Fill Adj. Vol. | 0.0 CY |

**STA 184+00.00**

| ORIGINAL SURVEY | | BY | DATE |
|---|---|---|---|
| | SURVEYED | | |
| | PLOTTED | | |
| NOTE BOOK | TEMPLATE | | |
| | AREAS | | |
| NO. | AREAS CHECKED | | |

MODEL: I57 XS R5-6 - 184+00.00 R5 [Sheet]
FILE NAME: c:\volkert_pw_workingdir\betsy.witt\d0326115\D978798-sht-XSSht-I57-R5_6.dgn

VOLKERT

| | | |
|---|---|---|
| USER NAME = betsy.witt | DESIGNED - | REVISED - |
| | DRAWN - | REVISED - |
| PLOT SCALE = $SCALE$ | CHECKED - | REVISED - |
| PLOT DATE = 8/27/2024 | DATE - | REVISED - |

**STATE OF ILLINOIS**
**DEPARTMENT OF TRANSPORTATION**

**CROSS SECTIONS**
**INTERSTATE 57**

SCALE: 1"=10' | SHEET 109 OF 274 SHEETS | STA. 184+00.00 R5 | TO STA. 184+00.00 R5

| F.A.I. RTE. | SECTION | COUNTY | TOTAL SHEETS | SHEET NO. |
|---|---|---|---|---|
| 57 | (X1-8,X1-7-1,X1-7,X1-6-1)R-2 | WILLIAMSON | 614 | 439 |
| | | CONTRACT NO. 78798 | | |
| | ILLINOIS | FED. AID PROJECT | | |

| FINAL SURVEY | | BY | DATE |
|---|---|---|---|
| | SURVEYED | | |
| | PLOTTED | | |
| NOTE BOOK | TEMPLATE | | |
| | AREAS | | |
| NO. | AREAS CHECKED | | |

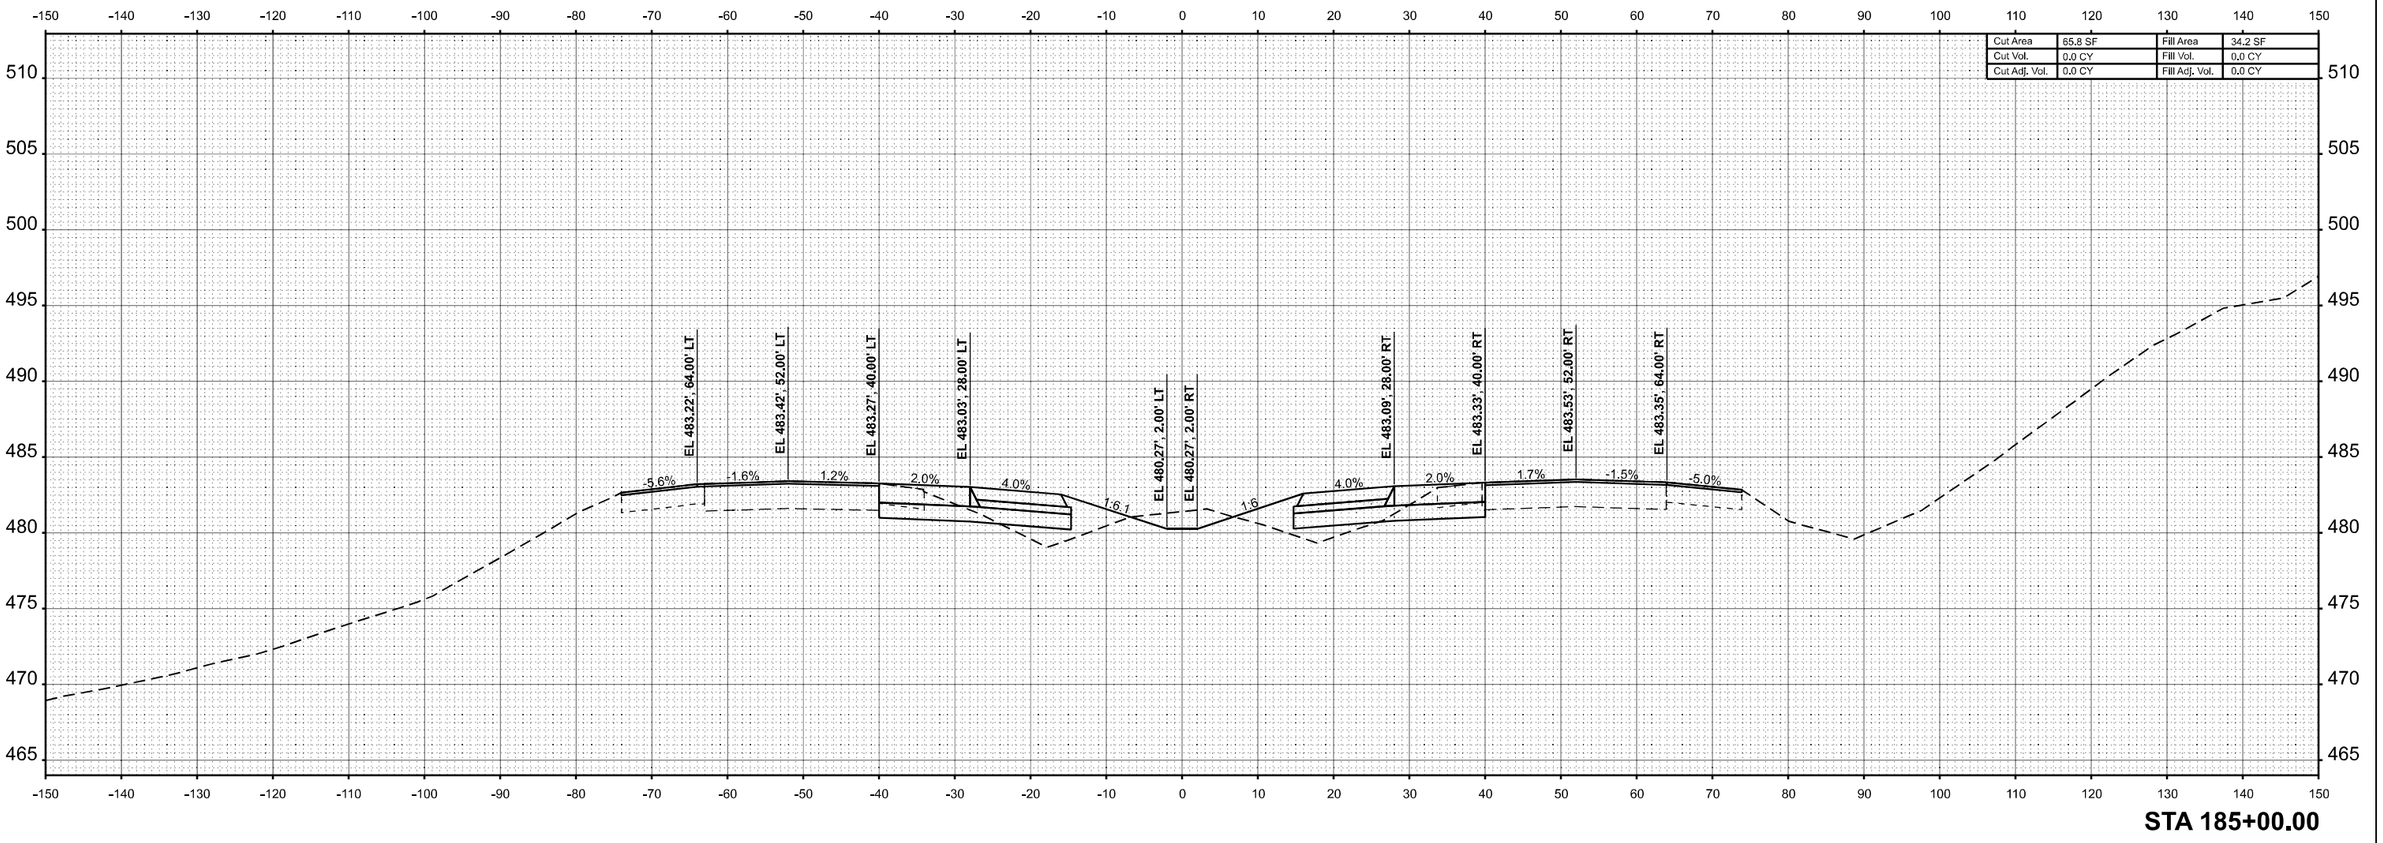


**STA 185+00.00**

| ORIGINAL SURVEY | | BY | DATE |
|---|---|---|---|
| | SURVEYED | | |
| | PLOTTED | | |
| NOTE BOOK | TEMPLATE | | |
| | AREAS | | |
| NO. | AREAS CHECKED | | |

MODEL: I57 XS R5-6 - 185+00.00 R5 [Sheet]
FILE NAME: c:\volkert_pw_workingdir\betsy.witt\d0326115\D978798-sht-XSSht-I57-R5_6.dgn

VOLKERT

| | | |
|---|---|---|
| USER NAME = betsy.witt | DESIGNED - | REVISED - |
| | DRAWN - | REVISED - |
| PLOT SCALE = $SCALE$ | CHECKED - | REVISED - |
| PLOT DATE = 8/27/2024 | DATE - | REVISED - |

**STATE OF ILLINOIS**
**DEPARTMENT OF TRANSPORTATION**

**CROSS SECTIONS**
**INTERSTATE 57**

SCALE: 1"=10' | SHEET 110 OF 274 SHEETS | STA. 185+00.00 R5 | TO STA. 185+00.00 R5

| F.A.I. RTE. | SECTION | COUNTY | TOTAL SHEETS | SHEET NO. |
|---|---|---|---|---|
| 57 | (X1-8,X1-7-1,X1-7,X1-6-1)R-2 | WILLIAMSON | 614 | 440 |
| | | CONTRACT NO. 78798 | | |
| | ILLINOIS | FED. AID PROJECT | | |

| FINAL SURVEY | | BY | DATE |
|---|---|---|---|
| | SURVEYED | | |
| | PLOTTED | | |
| NOTE BOOK | TEMPLATE | | |
| | AREAS | | |
| NO. | AREAS CHECKED | | |

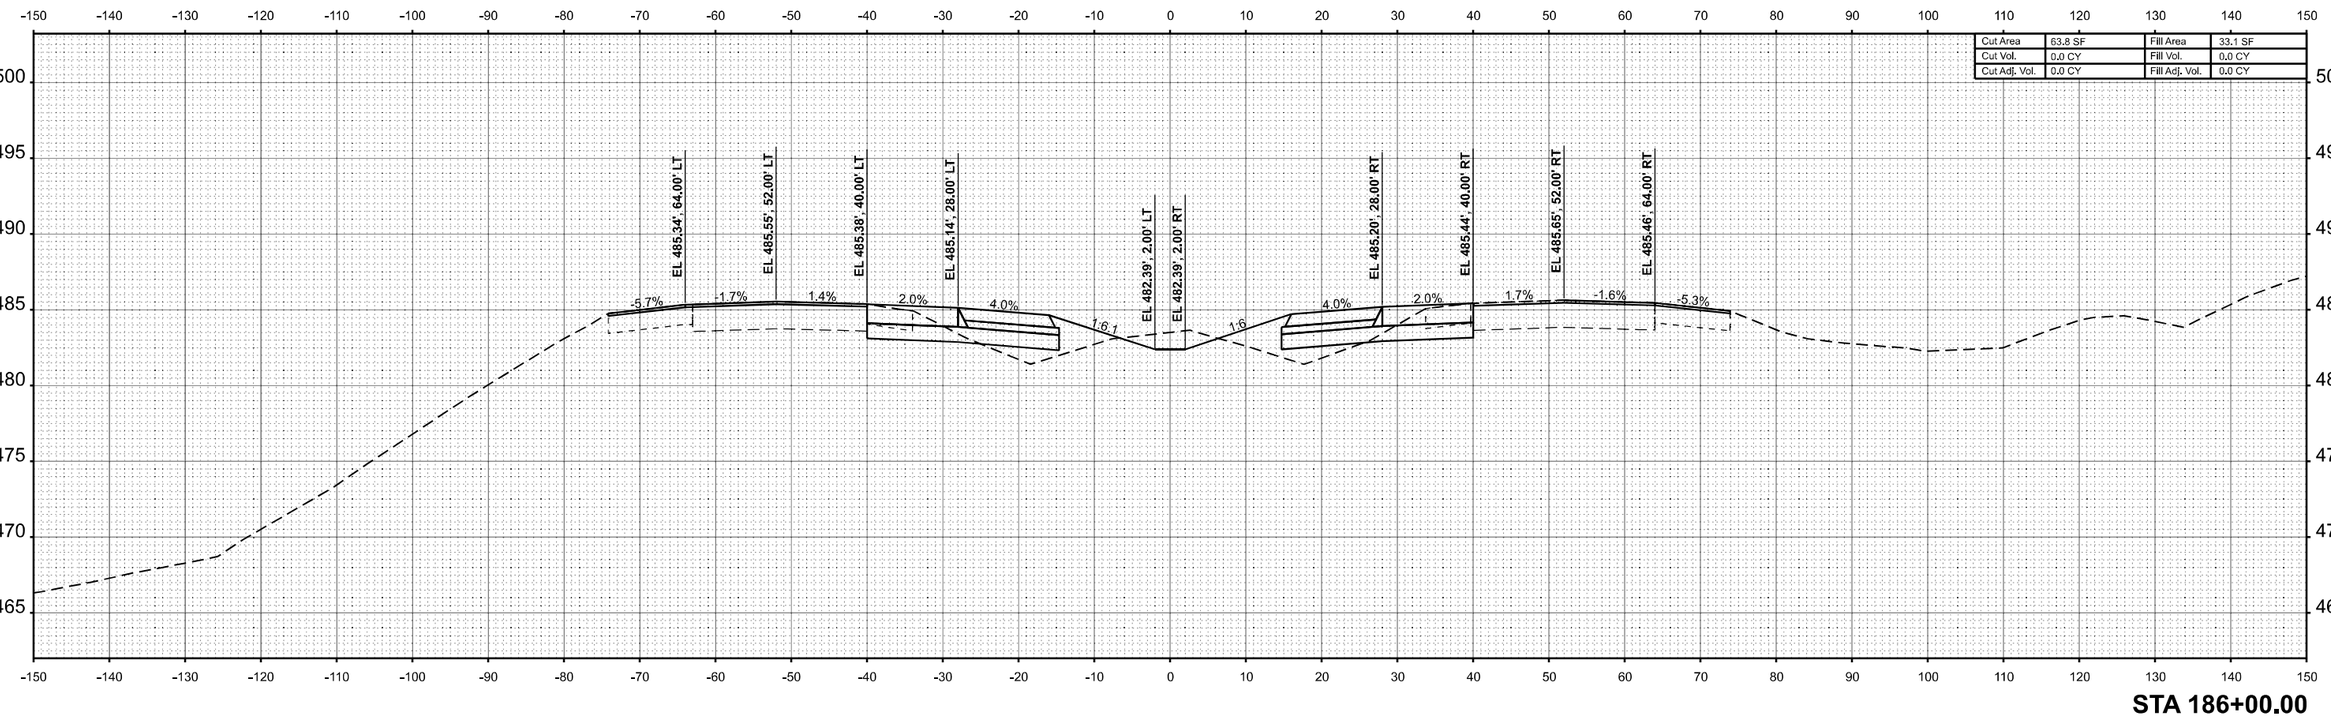


| | | | |
|---|---|---|---|
| Cut Area | 63.8 SF | Fill Area | 33.1 SF |
| Cut Vol. | 0.0 CY | Fill Vol. | 0.0 CY |
| Cut Adj. Vol. | 0.0 CY | Fill Adj. Vol. | 0.0 CY |

**STA 186+00.00**

MODEL: I57 XS R5-6 - 186+00.00 R5 [Sheet]
FILE NAME: c:\volkert_pw_workingdir\betsy.witt\d03261115\D978798-sht-XSSht-I57-R5_6.dgn

VOLKERT

| | | |
|---|---|---|
| USER NAME = betsy.witt | DESIGNED - | REVISED - |
| | DRAWN - | REVISED - |
| PLOT SCALE = $SCALE$ | CHECKED - | REVISED - |
| PLOT DATE = 8/27/2024 | DATE - | REVISED - |

**STATE OF ILLINOIS**
**DEPARTMENT OF TRANSPORTATION**

**CROSS SECTIONS**
**INTERSTATE 57**

SCALE: 1"=10' | SHEET 111 OF 274 SHEETS | STA. 186+00.00 R5 | TO STA. 186+00.00 R5

| F.A.I. RTE. | SECTION | COUNTY | TOTAL SHEETS | SHEET NO. |
|---|---|---|---|---|
| 57 | (X1-8,X1-7-1,X1-7,X1-6-1)R-2 | WILLIAMSON | 614 | 441 |
| | | CONTRACT NO. 78798 | | |
| | ILLINOIS | FED. AID PROJECT | | |

| FINAL SURVEY | | BY | DATE |
|---|---|---|---|
| | SURVEYED | | |
| | PLOTTED | | |
| NOTE BOOK | TEMPLATE | | |
| | AREAS | | |
| NO. | AREAS CHECKED | | |

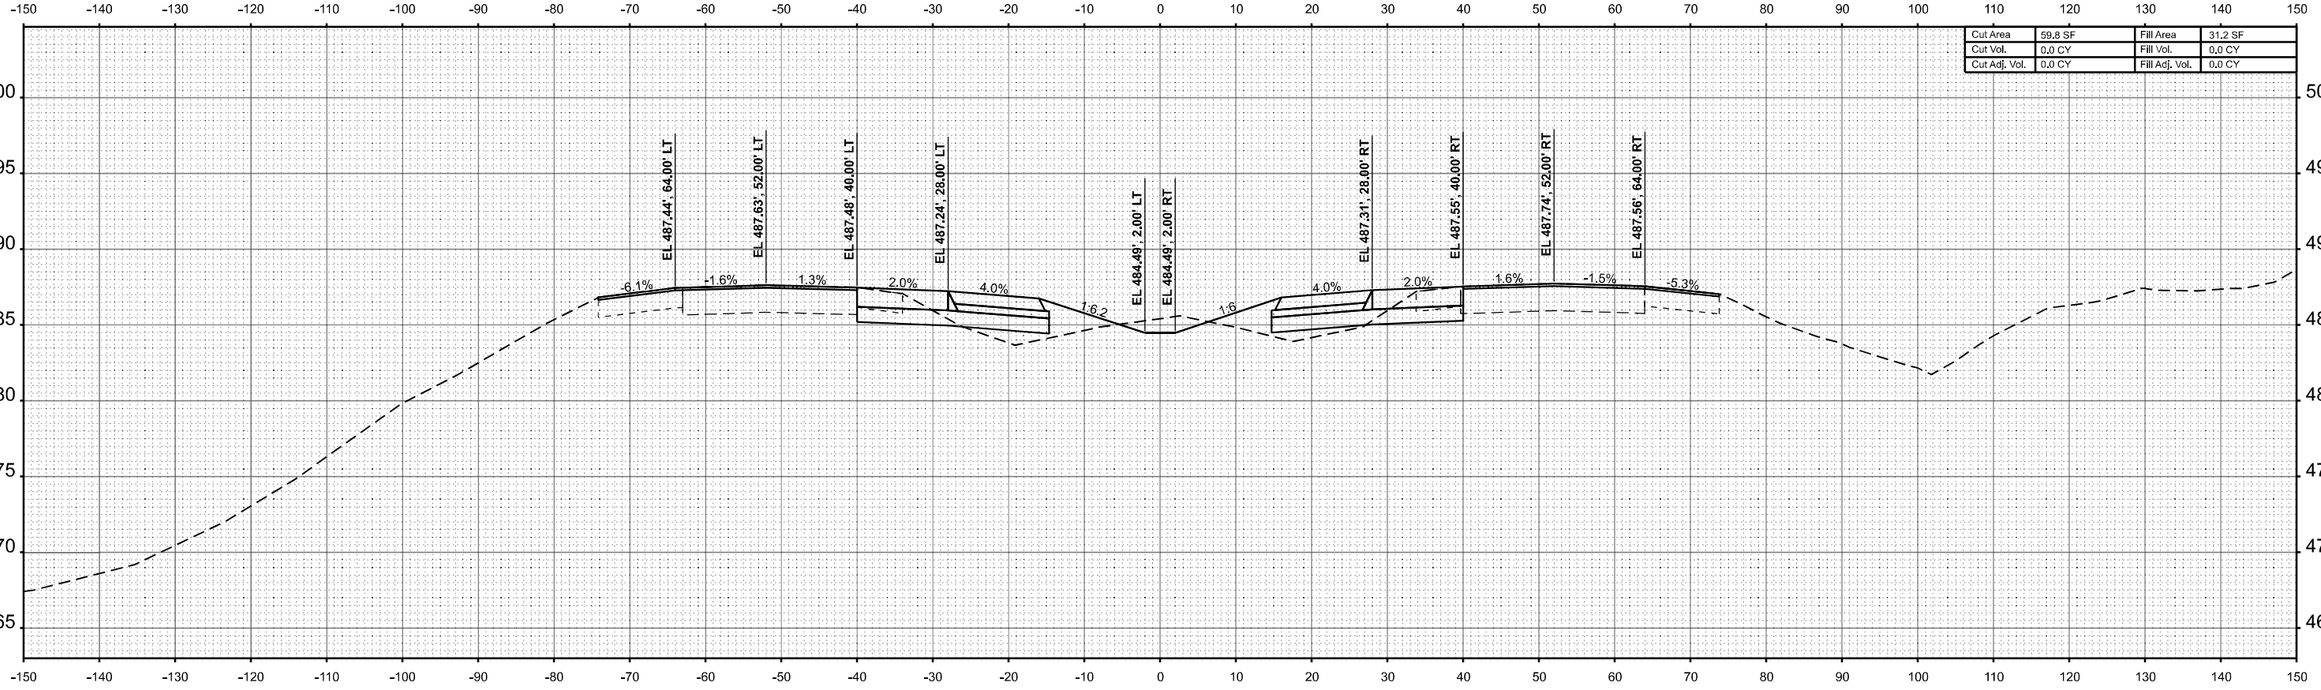


| | | | |
|---|---|---|---|
| Cut Area | 59.8 SF | Fill Area | 31.2 SF |
| Cut Vol. | 0.0 CY | Fill Vol. | 0.0 CY |
| Cut Adj. Vol. | 0.0 CY | Fill Adj. Vol. | 0.0 CY |

**STA 187+00.00**

| ORIGINAL SURVEY | | BY | DATE |
|---|---|---|---|
| | SURVEYED | | |
| | PLOTTED | | |
| NOTE BOOK | TEMPLATE | | |
| | AREAS | | |
| NO. | AREAS CHECKED | | |

MODEL: I57 XS R5-6 - 187+00.00 R5 [Sheet]
FILE NAME: c:\volkert_pw_workingdir\betsy.witt\d0326115\D978798-alh-XSShI457-R5_6.dgn

VOLKERT

| | | |
|---|---|---|
| USER NAME = betsy.witt | DESIGNED - | REVISED - |
| | DRAWN - | REVISED - |
| PLOT SCALE = $SCALE$ | CHECKED - | REVISED - |
| PLOT DATE = 8/27/2024 | DATE - | REVISED - |

**STATE OF ILLINOIS**
**DEPARTMENT OF TRANSPORTATION**

**CROSS SECTIONS**
**INTERSTATE 57**

SCALE: 1"=10' | SHEET 112 OF 274 SHEETS | STA. 187+00.00 R5 | TO STA. 187+00.00 R5

| F.A.I. RTE. | SECTION | COUNTY | TOTAL SHEETS | SHEET NO. |
|---|---|---|---|---|
| 57 | (X1-8,X1-7-1,X1-7,X1-6-1)R-2 | WILLIAMSON | 614 | 442 |
| | | CONTRACT NO. 78798 | | |
| | | ILLINOIS | FED. AID PROJECT | |

| FINAL SURVEY | | BY | DATE |
|---|---|---|---|
| | SURVEYED | | |
| | PLOTTED | | |
| NOTE BOOK | TEMPLATE | | |
| | AREAS | | |
| NO. | AREAS CHECKED | | |

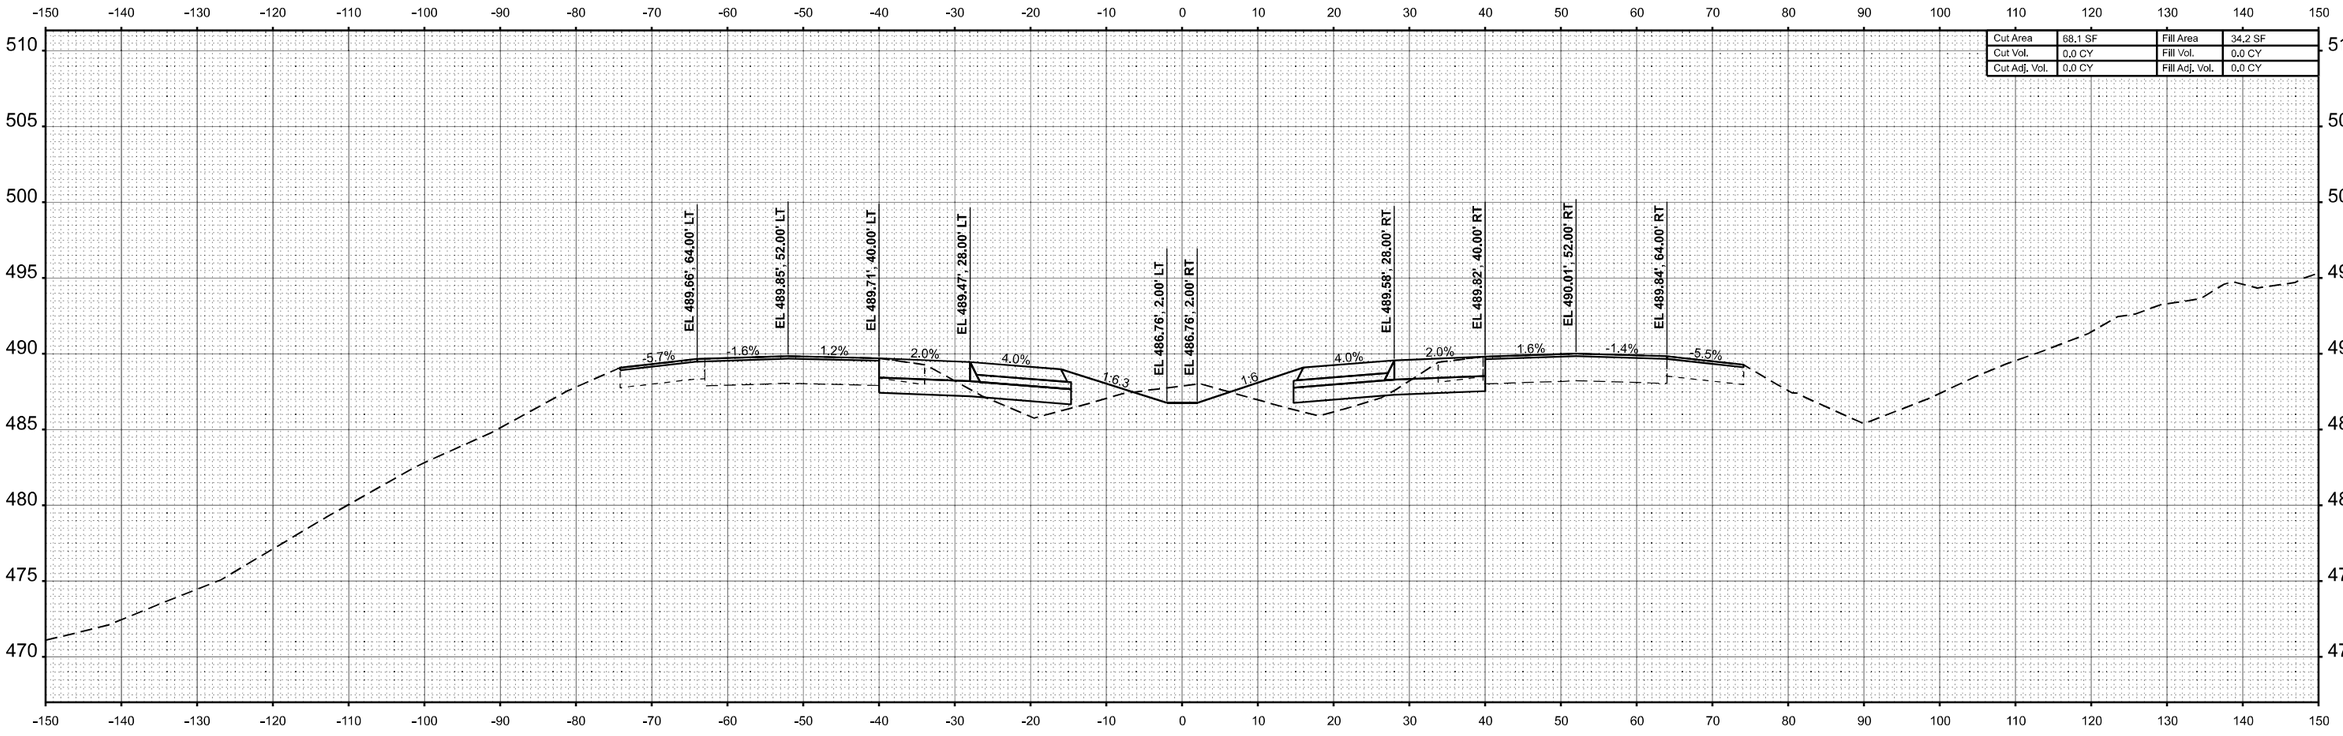


STA 188+00.00

| ORIGINAL SURVEY | | BY | DATE |
|---|---|---|---|
| | SURVEYED | | |
| | PLOTTED | | |
| NOTE BOOK | TEMPLATE | | |
| | AREAS | | |
| NO. | AREAS CHECKED | | |

MODEL: I57 XS R5-6 - 188+00.00 R5 [Sheet]
FILE NAME: c:\volkert_pw_workingdir\betsy.witt\d0326115\D978798-sht-XSSht-I57-R5_6.dgn

VOLKERT

| | | |
|---|---|---|
| USER NAME = betsy.witt | DESIGNED - | REVISED - |
| | DRAWN - | REVISED - |
| PLOT SCALE = $SCALE$ | CHECKED - | REVISED - |
| PLOT DATE = 8/27/2024 | DATE - | REVISED - |

**STATE OF ILLINOIS**
**DEPARTMENT OF TRANSPORTATION**

**CROSS SECTIONS**
**INTERSTATE 57**

SCALE: 1"=10' | SHEET 113 OF 274 SHEETS | STA. 188+00.00 R5 | TO STA. 188+00.00 R5

| F.A.I. RTE. | SECTION | COUNTY | TOTAL SHEETS | SHEET NO. |
|---|---|---|---|---|
| 57 | (X1-8,X1-7-1,X1-7,X1-6-1)R-2 | WILLIAMSON | 614 | 443 |
| | | CONTRACT NO. 78798 | | |
| | ILLINOIS | FED. AID PROJECT | | |

| FINAL SURVEY | | BY | DATE |
|---|---|---|---|
| NO'TE BOOK | SURVEYED | | |
| NO. | PLOTTED | | |
| | TEMPLATE | | |
| | AREAS | | |
| | AREAS CHECKED | | |

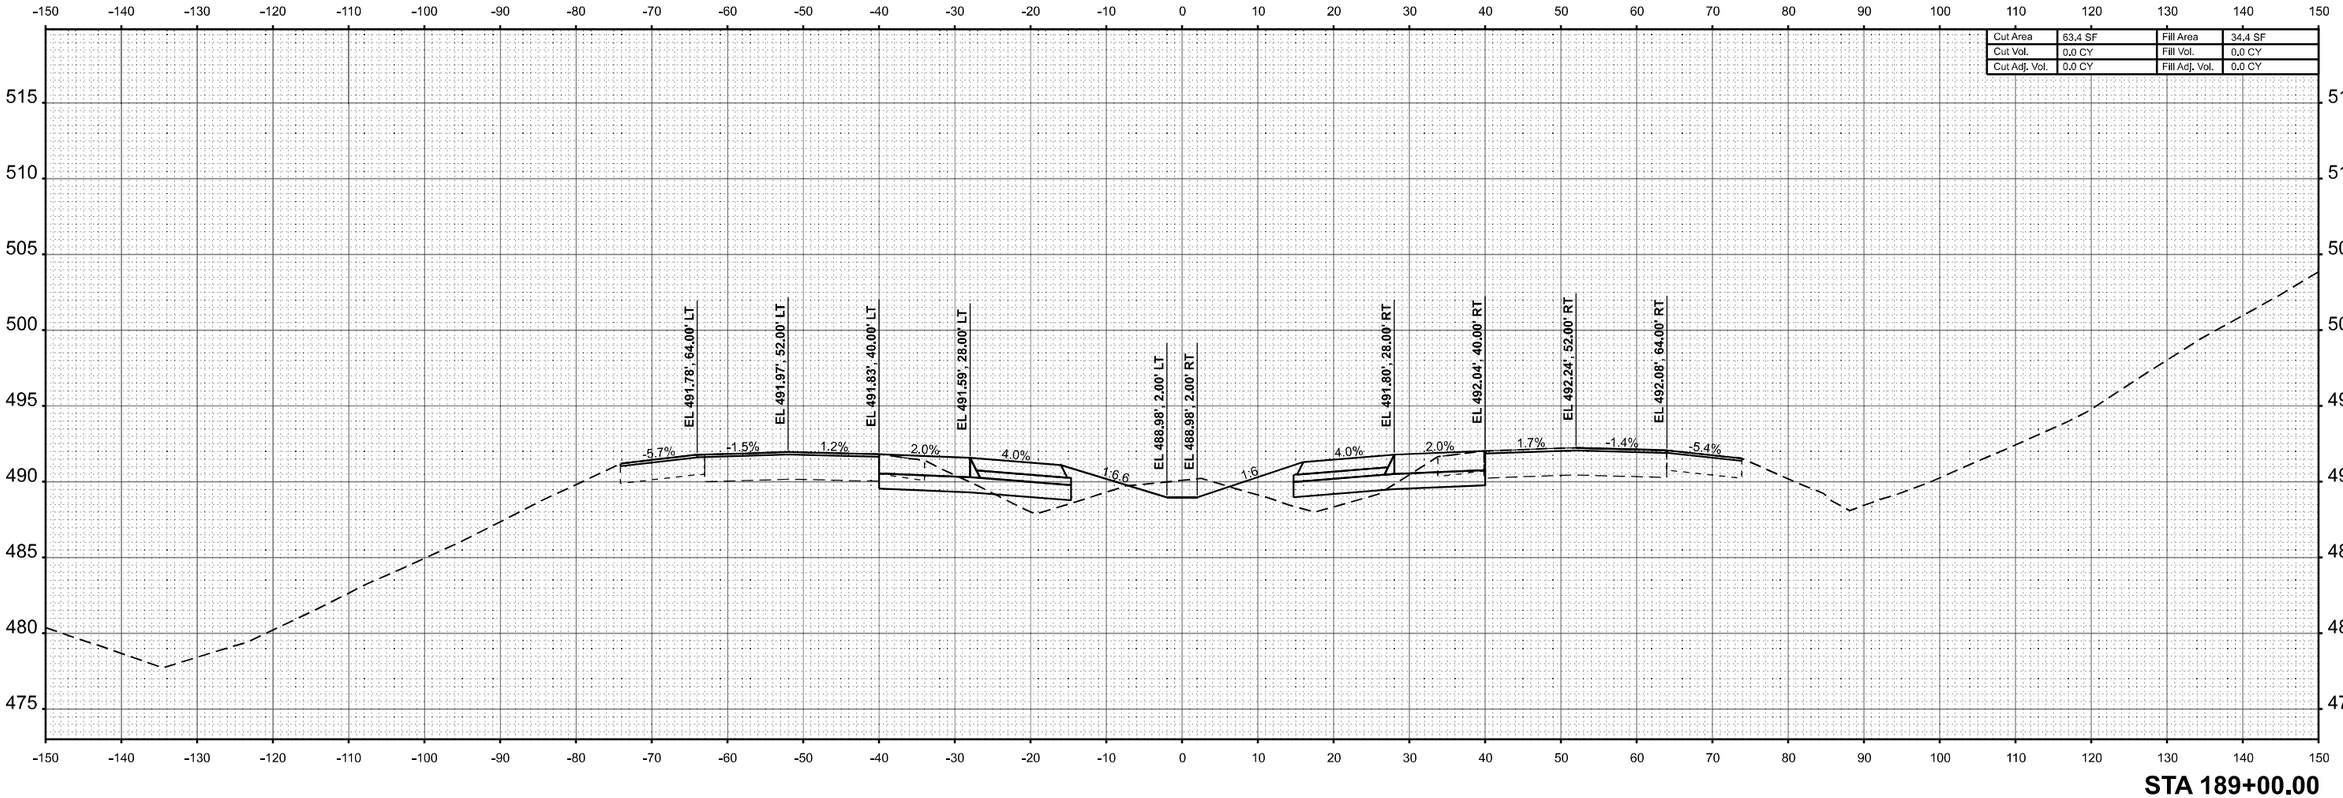


**STA 189+00.00**

| ORIGINAL SURVEY | | BY | DATE |
|---|---|---|---|
| NO'TE BOOK | SURVEYED | | |
| NO. | PLOTTED | | |
| | TEMPLATE | | |
| | AREAS | | |
| | AREAS CHECKED | | |

MODEL: I57 XS R5-6 - 189+00.00 R5 [Sheet]
FILE NAME: c:\volkert_pw_workingdir\betsy.witt\d0326115\D978798-sht-XSSht-I57-R5_6.dgn

VOLKERT

| | | | |
|---|---|---|---|
| USER NAME = betsy.witt | DESIGNED - | REVISED - | |
| | DRAWN - | REVISED - | |
| PLOT SCALE = $SCALE$ | CHECKED - | REVISED - | |
| PLOT DATE = 8/27/2024 | DATE - | REVISED - | |

**STATE OF ILLINOIS**
**DEPARTMENT OF TRANSPORTATION**

**CROSS SECTIONS**
**INTERSTATE 57**

SCALE: 1"=10' | SHEET 114 OF 274 SHEETS | STA. 189+00.00 R5 | TO STA. 189+00.00 R5

| F.A.I. RTE. | SECTION | COUNTY | TOTAL SHEETS | SHEET NO. |
|---|---|---|---|---|
| 57 | (X1-8,X1-7-1,X1-7,X1-6-1)R-2 | WILLIAMSON | 614 | 444 |
| | | CONTRACT NO. 78798 | | |
| | ILLINOIS | FED. AID PROJECT | | |

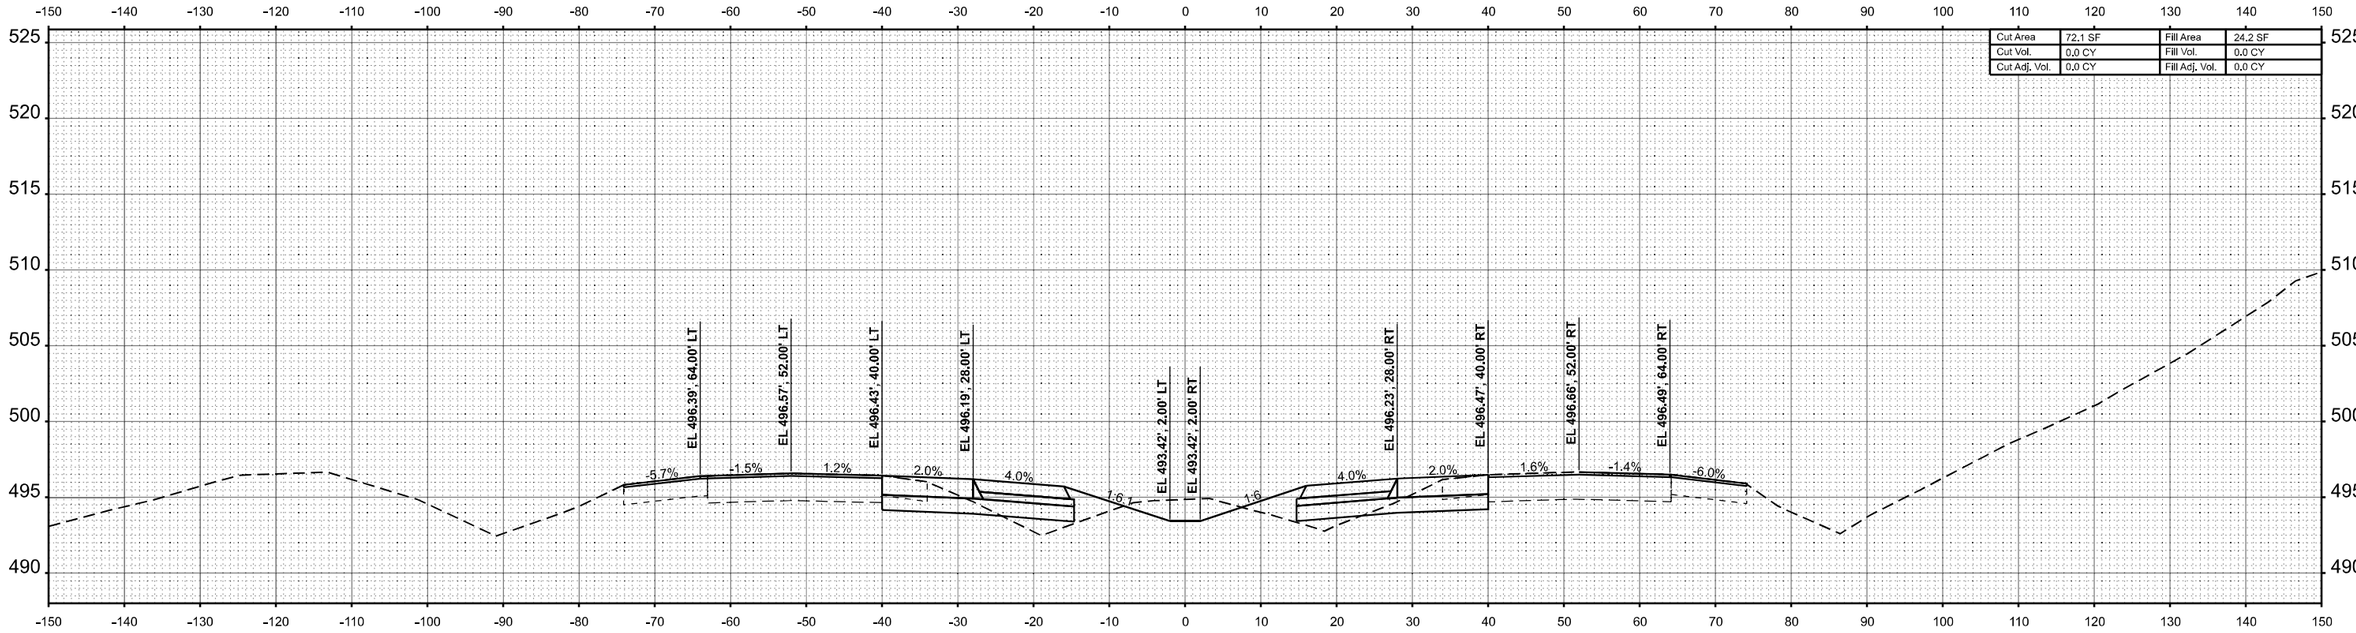


**STA 191+00.00**

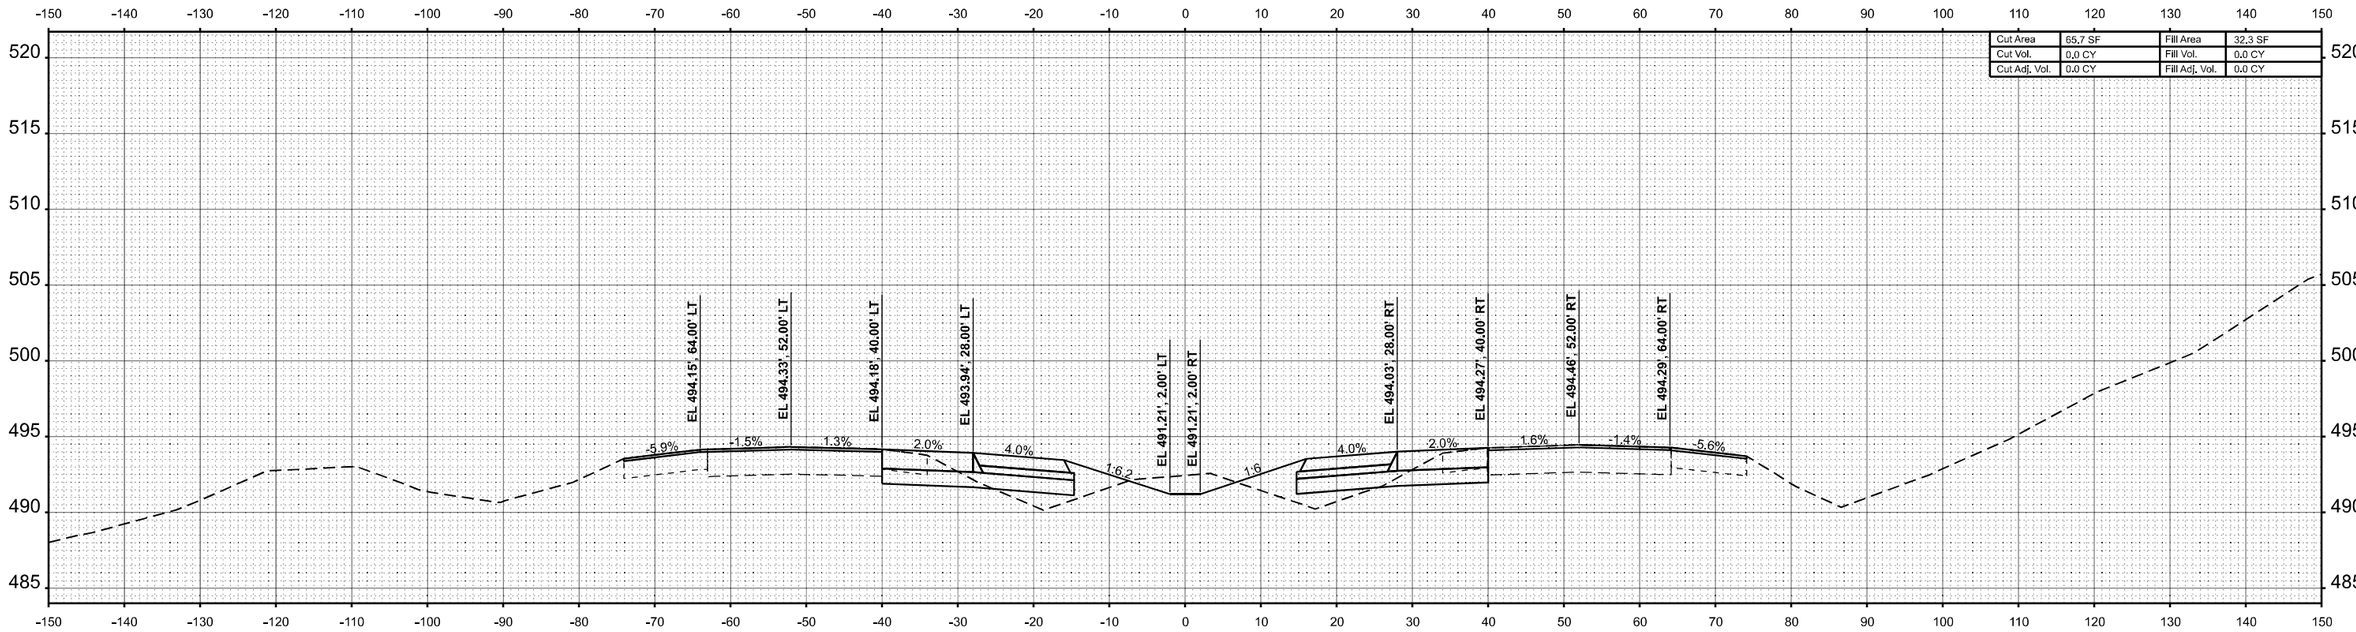


**STA 190+00.00**

| | | | |
|---|---|---|---|
| USER NAME = betsy.witt | DESIGNED - | REVISED - | |
| | DRAWN - | REVISED - | |
| PLOT SCALE = $SCALE$ | CHECKED - | REVISED - | |
| PLOT DATE = 8/27/2024 | DATE - | REVISED - | |

**STATE OF ILLINOIS**
**DEPARTMENT OF TRANSPORTATION**

**CROSS SECTIONS**
**INTERSTATE 57**

SCALE: 1"=10' | SHEET 115 OF 274 SHEETS | STA. 190+00.00 R5 | TO STA. 191+00.00 R5

| F.A.I. RTE. | SECTION | COUNTY | TOTAL SHEETS | SHEET NO. |
|---|---|---|---|---|
| 57 | (X1-8,X1-7-1,X1-7,X1-6-1)R-2 | WILLIAMSON | 614 | 445 |
| | | CONTRACT NO. 78798 | | |
| | ILLINOIS | FED. AID PROJECT | | |

FINAL SURVEY | NOTE BOOK | NO. | SURVEYED | PLOTTED | TEMPLATE | AREAS | AREAS CHECKED | BY | DATE

ORIGINAL SURVEY | NOTE BOOK | NO. | SURVEYED | PLOTTED | TEMPLATE | AREAS | AREAS CHECKED | BY | DATE

MODEL: I57 XS R5-6 - 190+00.00 R5 [Sheet]
FILE NAME: c:\volkert_pw_workingdir\betsy.witt\d03261151\D978798-ah-XSSht457-R5_6.dgn

| FINAL SURVEY | | BY | DATE |
|---|---|---|---|
| NOTE BOOK | SURVEYED | | |
| | PLOTTED | | |
| NO. | TEMPLATE | | |
| | AREAS | | |
| | AREAS CHECKED | | |

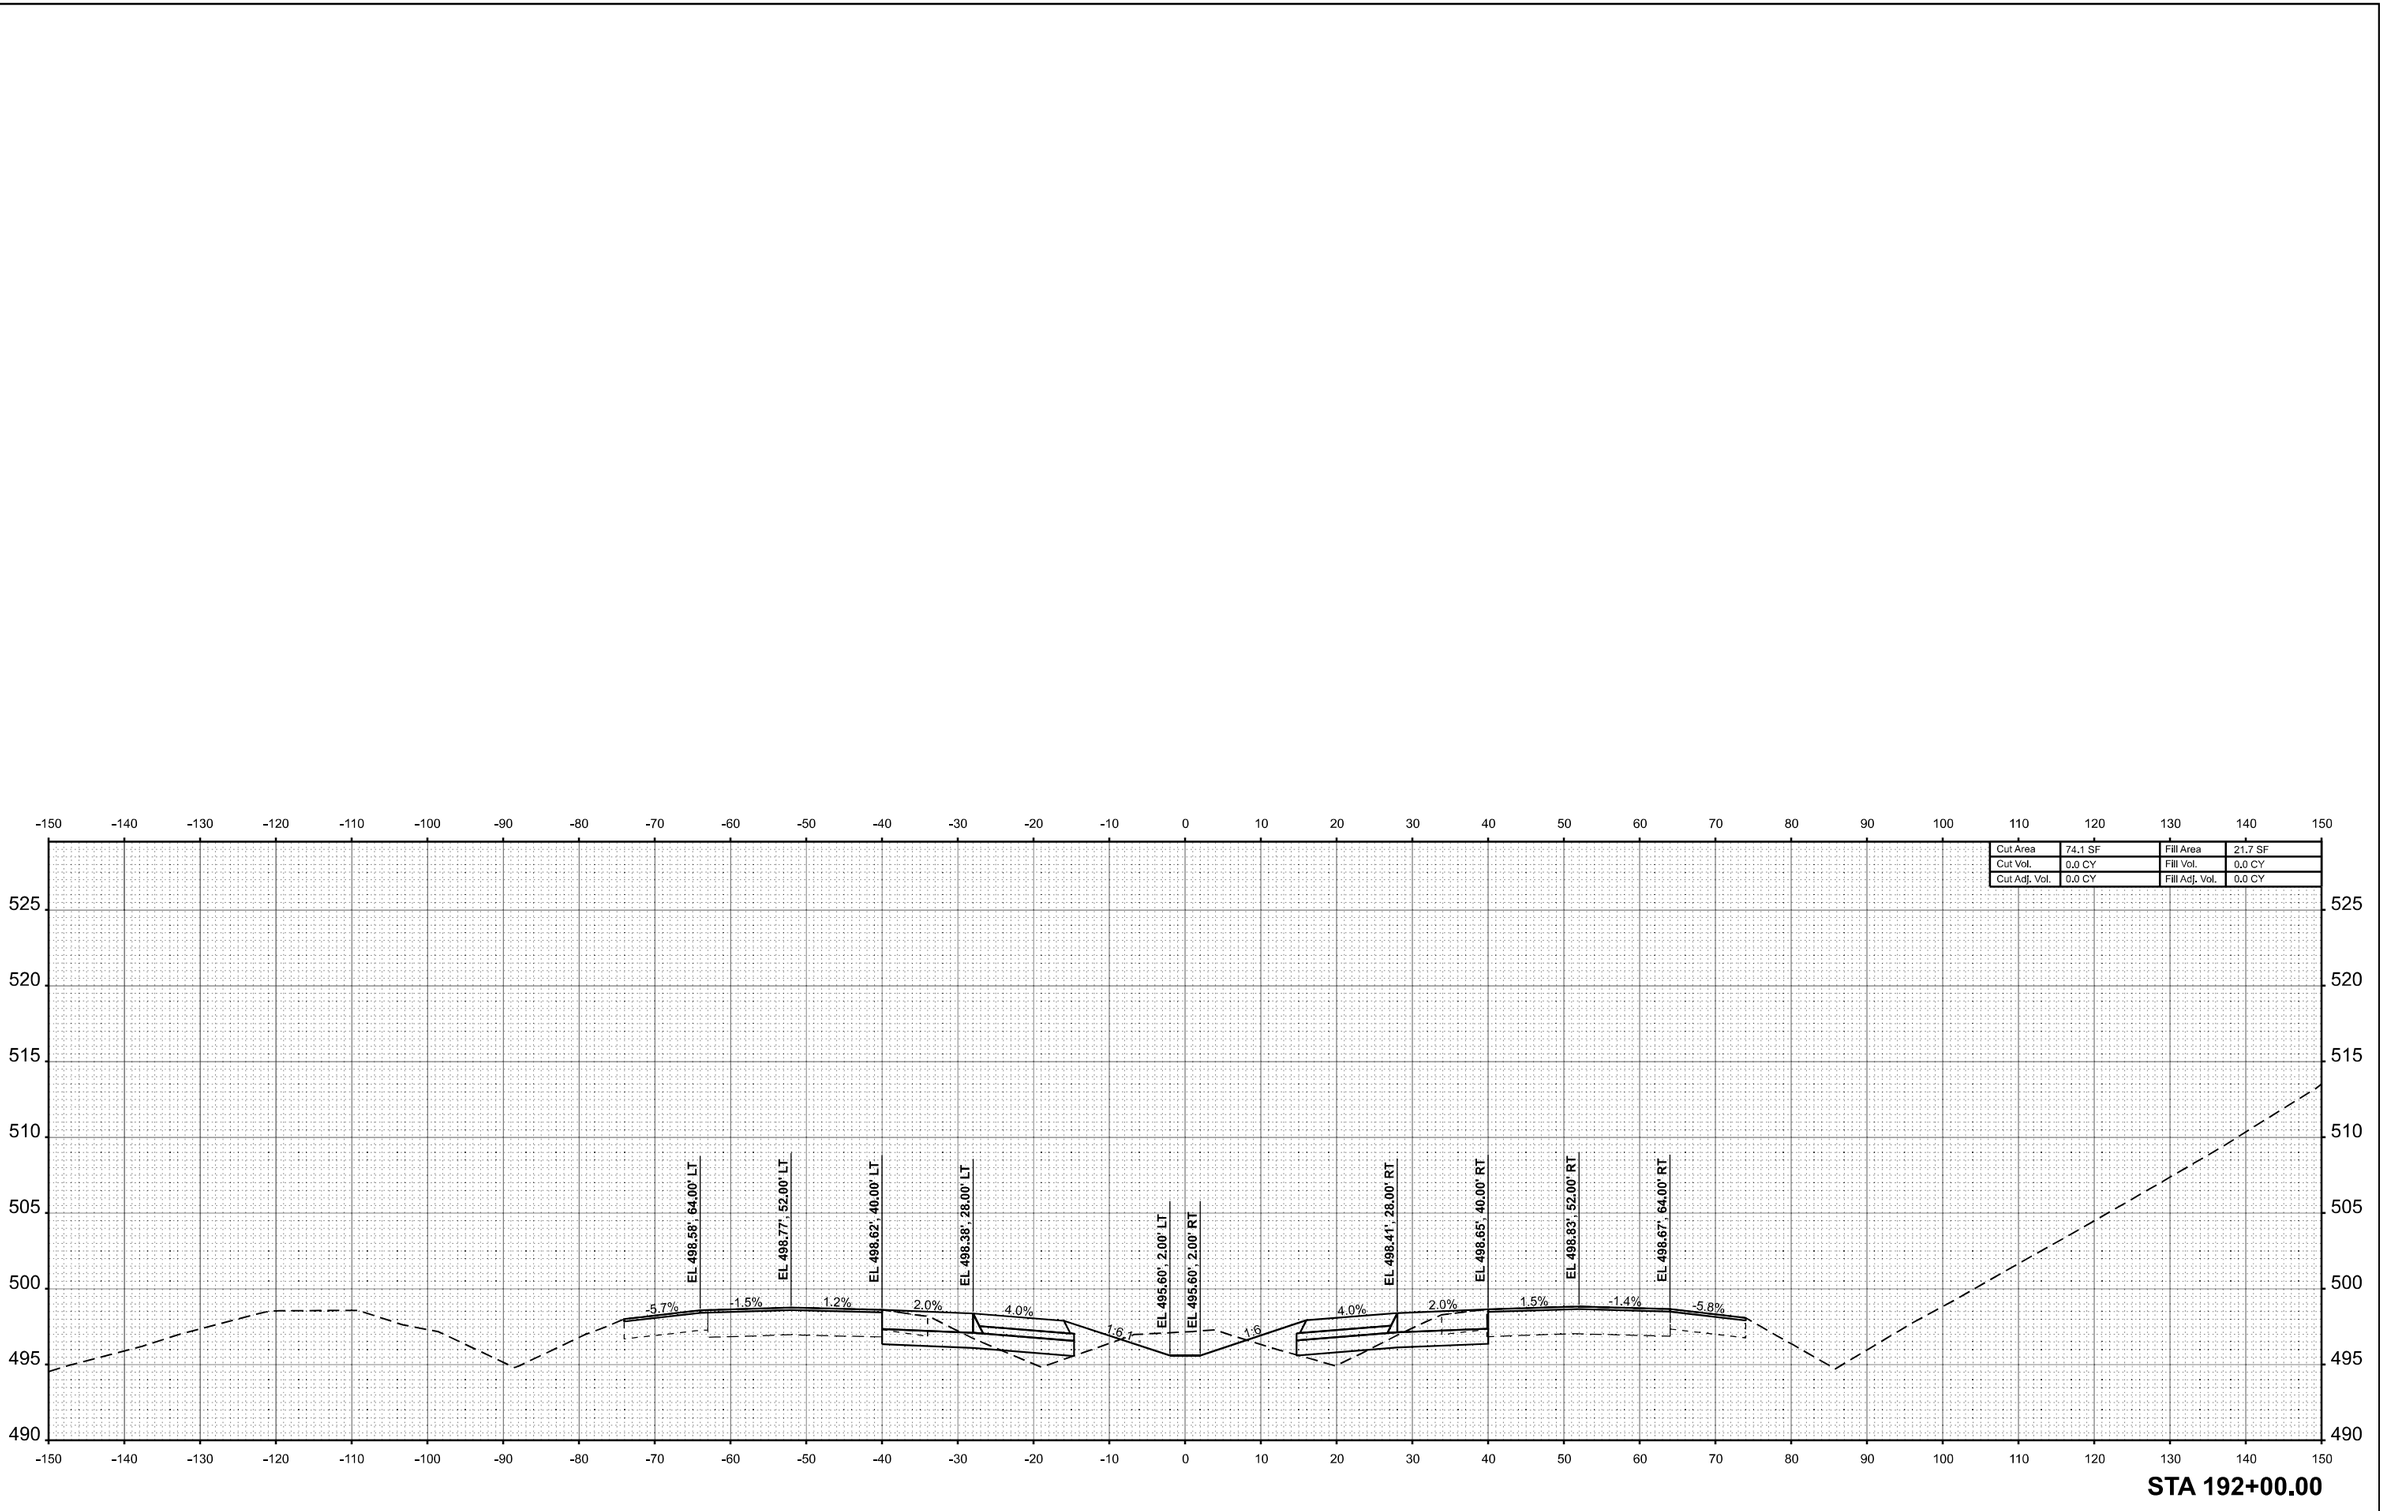


**STA 192+00.00**

| ORIGINAL SURVEY | | BY | DATE |
|---|---|---|---|
| NOTE BOOK | SURVEYED | | |
| | PLOTTED | | |
| NO. | TEMPLATE | | |
| | AREAS | | |
| | AREAS CHECKED | | |

MODEL: I57 XS R5-6 - 192+00.00 R5 [Sheet]
FILE NAME: c:\volkert_pw_workingdir\betsy.witt\d0326115\D978798-ah-XSSht-I57-R5_6.dgn

VOLKERT

| | | |
|---|---|---|
| USER NAME = betsy.witt | DESIGNED - | REVISED - |
| | DRAWN - | REVISED - |
| PLOT SCALE = $SCALE$ | CHECKED - | REVISED - |
| PLOT DATE = 8/27/2024 | DATE - | REVISED - |

**STATE OF ILLINOIS**
**DEPARTMENT OF TRANSPORTATION**

**CROSS SECTIONS**
**INTERSTATE 57**

SCALE: 1"=10' | SHEET 116 OF 274 SHEETS | STA. 192+00.00 R5 | TO STA. 192+00.00 R5

| F.A.I. RTE. | SECTION | COUNTY | TOTAL SHEETS | SHEET NO. |
|---|---|---|---|---|
| 57 | (X1-8,X1-7-1,X1-7,X1-6-1)R-2 | WILLIAMSON | 614 | 446 |
| | | CONTRACT NO. 78798 | | |
| | | ILLINOIS | FED. AID PROJECT | |

| FINAL SURVEY | | BY | DATE |
|---|---|---|---|
| | SURVEYED | | |
| | PLOTTED | | |
| NOTE BOOK | TEMPLATE | | |
| | AREAS | | |
| NO. | AREAS CHECKED | | |

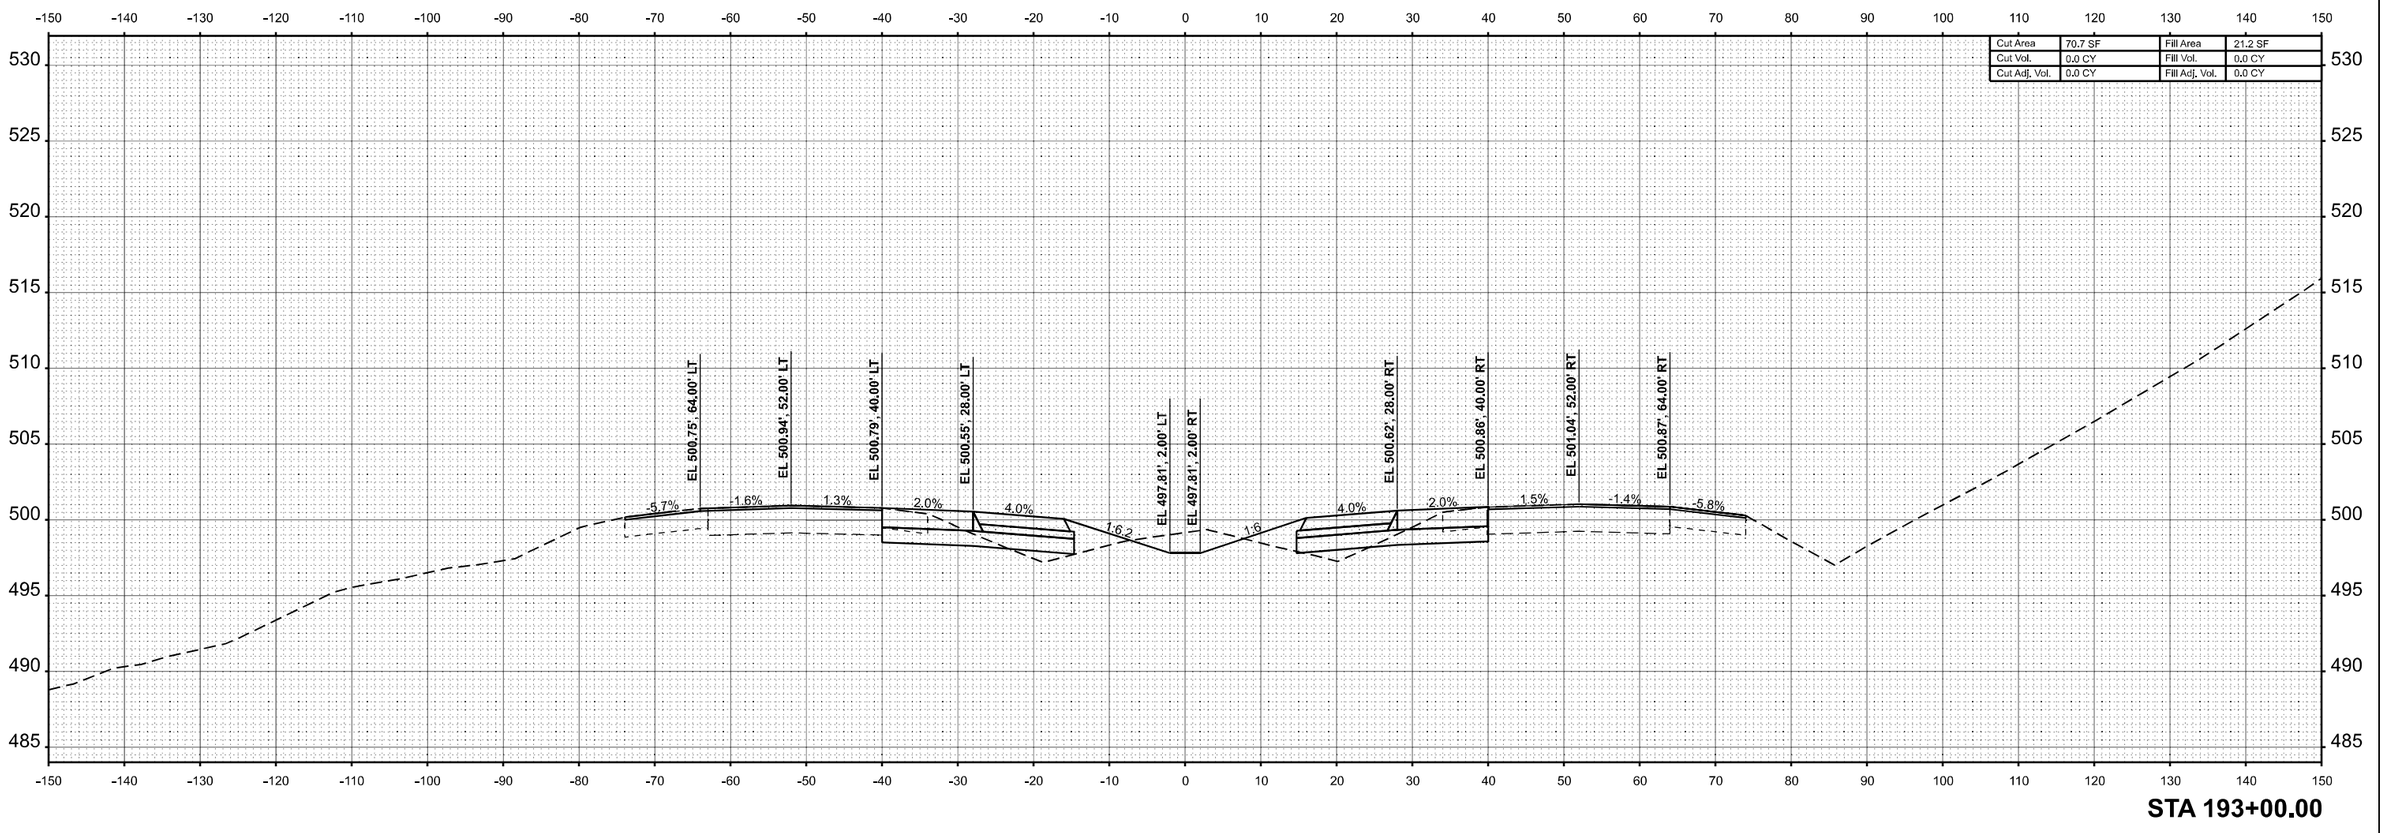


**STA 193+00.00**

| ORIGINAL SURVEY | | BY | DATE |
|---|---|---|---|
| | SURVEYED | | |
| | PLOTTED | | |
| NOTE BOOK | TEMPLATE | | |
| | AREAS | | |
| NO. | AREAS CHECKED | | |

MODEL: I57 XS R5-6 - 193+00.00 R5 [Sheet]
FILE NAME: c:\volkert_pw_workingdir\betsy.witt\d0326115\D978798-sht-XSSht-I57-R5_6.dgn

VOLKERT

| | | | |
|---|---|---|---|
| USER NAME = betsy.witt | DESIGNED - | REVISED - | |
| | DRAWN - | REVISED - | |
| PLOT SCALE = $SCALE$ | CHECKED - | REVISED - | |
| PLOT DATE = 8/27/2024 | DATE - | REVISED - | |

**STATE OF ILLINOIS**
**DEPARTMENT OF TRANSPORTATION**

**CROSS SECTIONS**
**INTERSTATE 57**

SCALE: 1"=10' | SHEET 117 OF 274 SHEETS | STA. 193+00.00 R5 | TO STA. 193+00.00 R5

| F.A.I. RTE. | SECTION | COUNTY | TOTAL SHEETS | SHEET NO. |
|---|---|---|---|---|
| 57 | (X1-8,X1-7-1,X1-7,X1-6-1)R-2 | WILLIAMSON | 614 | 447 |
| | | CONTRACT NO. 78798 | | |
| | ILLINOIS | FED. AID PROJECT | | |

| FINAL SURVEY | |
|---|---|
| NOTE BOOK | |
| NO. | |

| | BY | DATE |
|---|---|---|
| SURVEYED | | |
| PLOTTED | | |
| TEMPLATE | | |
| AREAS | | |
| AREAS CHECKED | | |

| ORIGINAL SURVEY | |
|---|---|
| NOTE BOOK | |
| NO. | |

| | BY | DATE |
|---|---|---|
| SURVEYED | | |
| PLOTTED | | |
| TEMPLATE | | |
| AREAS | | |
| AREAS CHECKED | | |

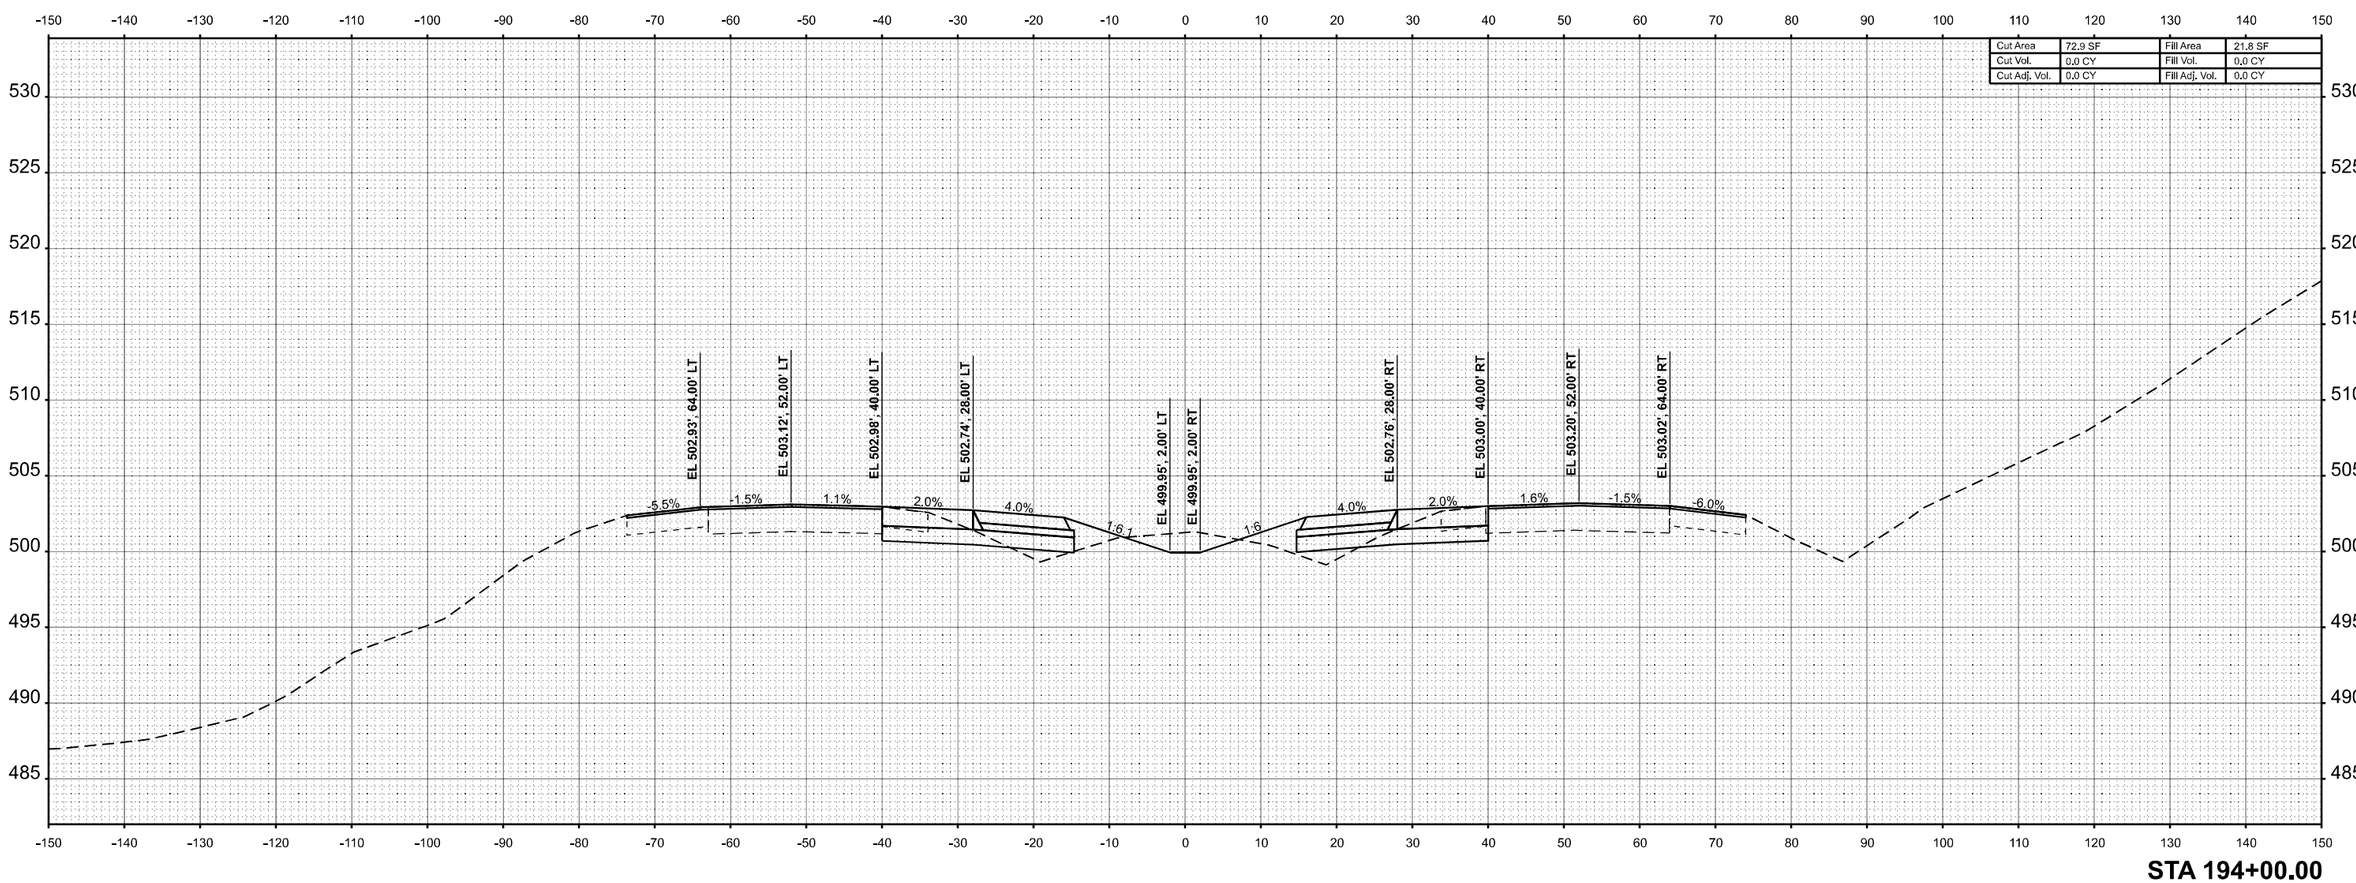


STA 194+00.00

MODEL: I57 XS R5-6 - 194+00.00 R5 [Sheet]
FILE NAME: c:\volkert_pw_workingdir\betsy.with\d0326115\D978798~sht~XSSht-I57-R5_6.dgn

VOLKERT

| | | | |
|---|---|---|---|
| USER NAME = karen.lawrence | DESIGNED - | REVISED - | |
| | DRAWN - | REVISED - | |
| PLOT SCALE = $SCALE$ | CHECKED - | REVISED - | |
| PLOT DATE = 8/26/2024 | DATE - | REVISED - | |

**STATE OF ILLINOIS**
**DEPARTMENT OF TRANSPORTATION**

**CROSS SECTIONS**
**INTERSTATE 57**

SCALE: 1"=10' | SHEET 118 OF 274 SHEETS | STA. 194+00.00 R5 | TO STA. 194+00.00 R5

| F.A.I. RTE. | SECTION | COUNTY | TOTAL SHEETS | SHEET NO. |
|---|---|---|---|---|
| 57 | (X1-8,X1-7-1,X1-7,X1-6-1)R-2 | WILLIAMSON | 614 | 448 |
| | | CONTRACT NO. 78798 | | |
| | ILLINOIS FED. AID PROJECT | | | |

| FINAL SURVEY | | BY | DATE |
|---|---|---|---|
| NOTE BOOK | SURVEYED | | |
| | PLOTTED | | |
| | TEMPLATE | | |
| | AREAS | | |
| NO. | AREAS CHECKED | | |

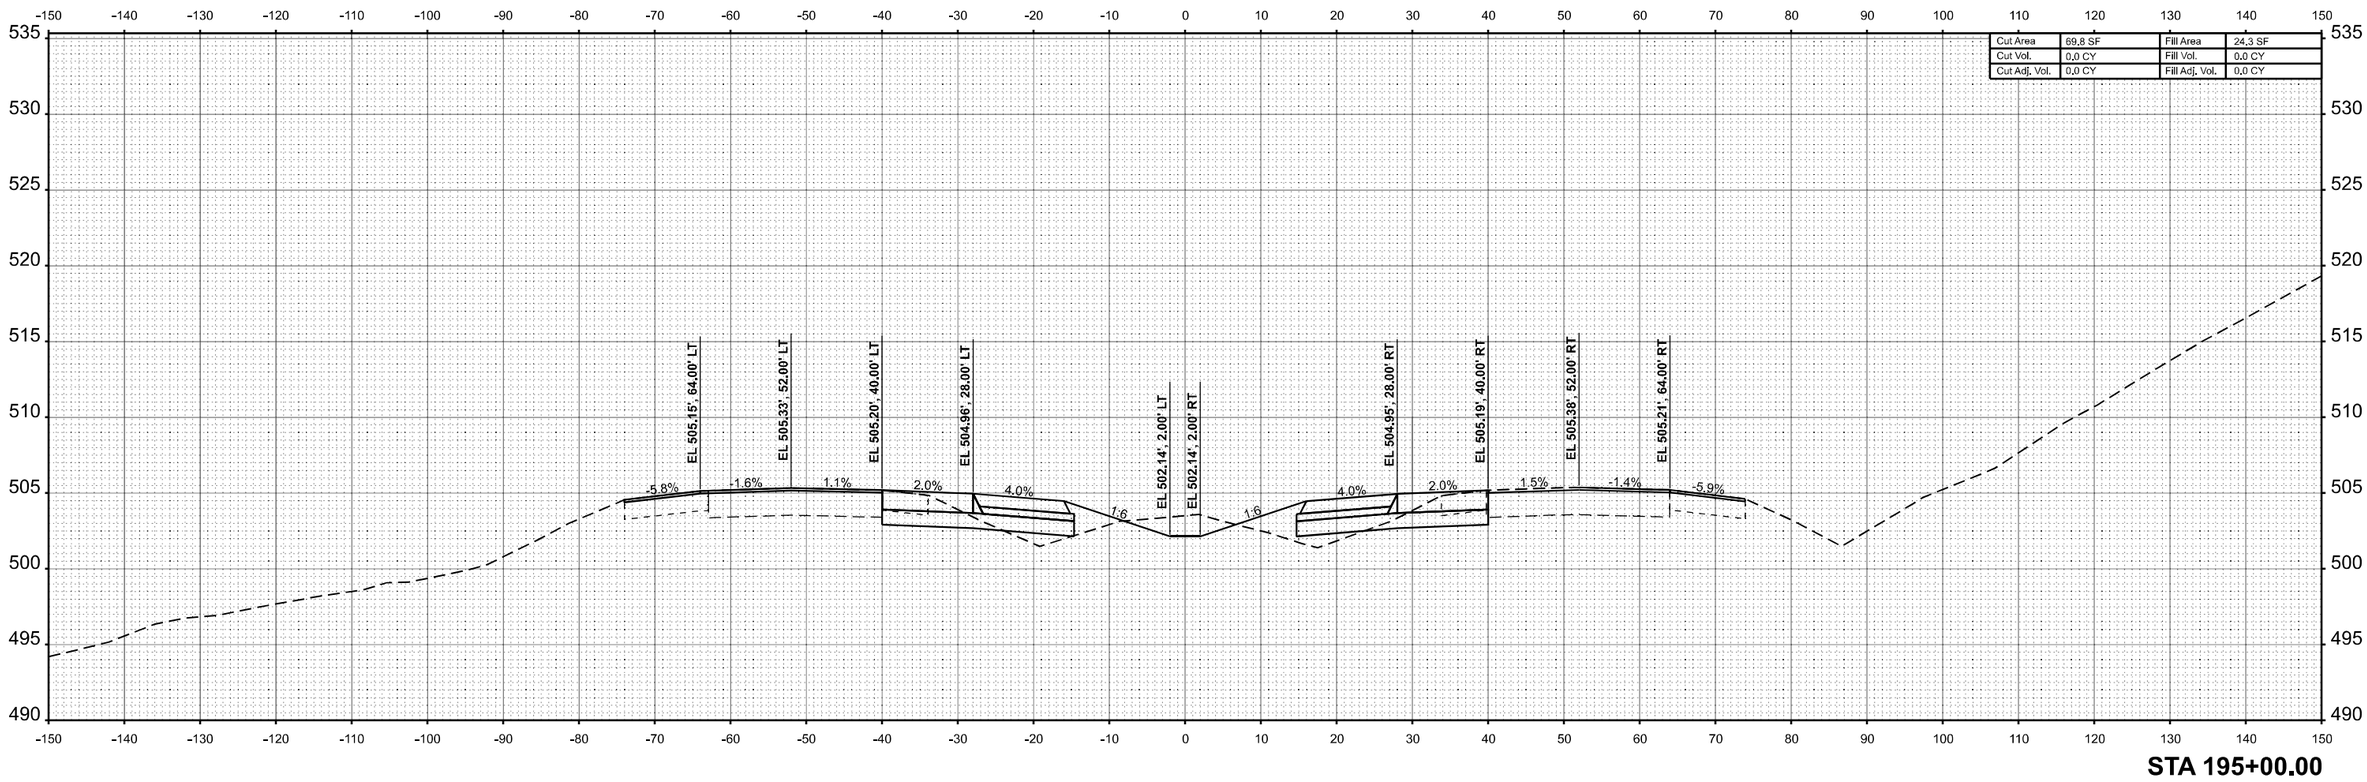


**STA 195+00.00**

| ORIGINAL SURVEY | | BY | DATE |
|---|---|---|---|
| NOTE BOOK | SURVEYED | | |
| | PLOTTED | | |
| | TEMPLATE | | |
| | AREAS | | |
| NO. | AREAS CHECKED | | |

MODEL: I57 XS R5-6 - 195+00.00 R5 [Sheet]
FILE NAME: c:\volkert_pw_workingdir\betsy.witt\d0326115\D978798-ah-XSSht-I57-R5_6.dgn

VOLKERT

| | | | |
|---|---|---|---|
| USER NAME = betsy.witt | DESIGNED - | REVISED - | |
| | DRAWN - | REVISED - | |
| PLOT SCALE = $SCALE$ | CHECKED - | REVISED - | |
| PLOT DATE = 8/27/2024 | DATE - | REVISED - | |

**STATE OF ILLINOIS**
**DEPARTMENT OF TRANSPORTATION**

**CROSS SECTIONS**
**INTERSTATE 57**

SCALE: 1"=10' | SHEET 119 OF 274 SHEETS | STA. 195+00.00 R5 | TO STA. 195+00.00 R5

| F.A.I. RTE. | SECTION | COUNTY | TOTAL SHEETS | SHEET NO. |
|---|---|---|---|---|
| 57 | (X1-8,X1-7-1,X1-7,X1-6-1)R-2 | WILLIAMSON | 614 | 449 |
| | | CONTRACT NO. 78798 | | |
| | | ILLINOIS | FED. AID PROJECT | |

| FINAL SURVEY | | BY | DATE |
|---|---|---|---|
| ORIGINAL SURVEY | SURVEYED | | |
| | PLOTTED | | |
| NOTE BOOK | TEMPLATE | | |
| | AREAS | | |
| NO. | AREAS CHECKED | | |

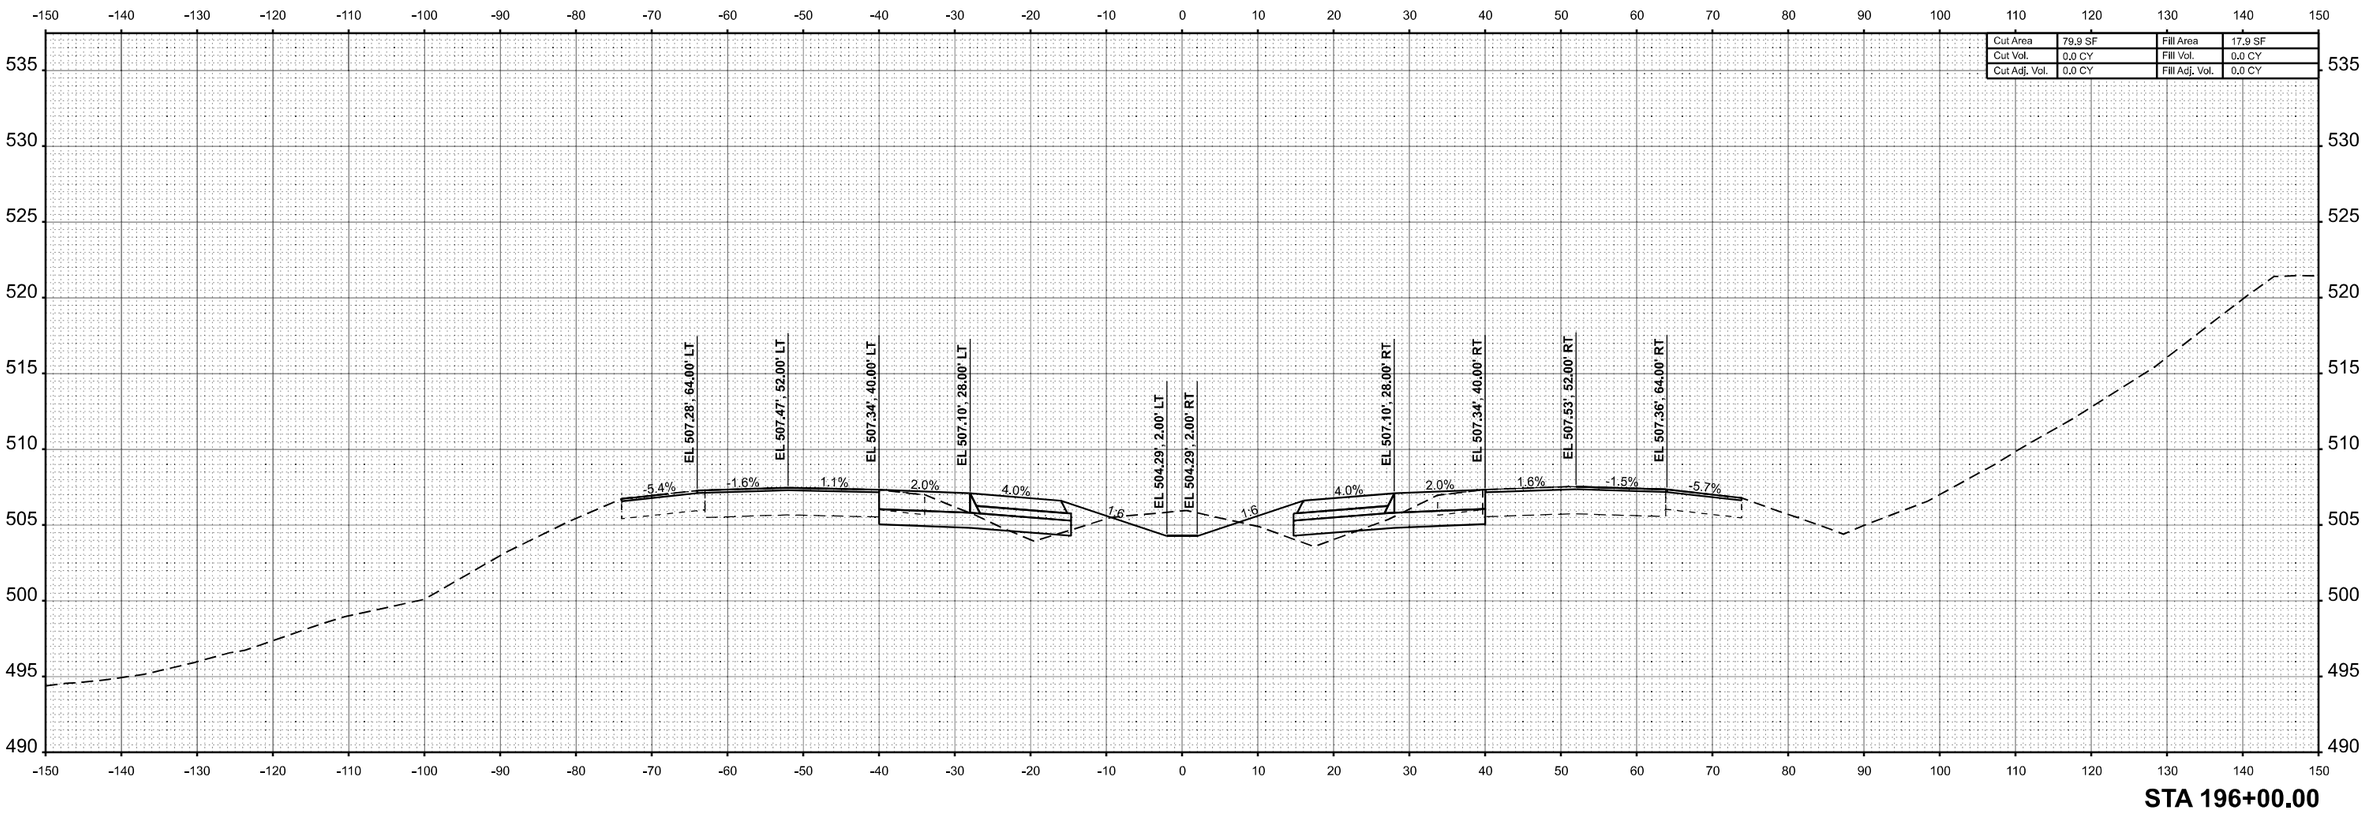


**STA 196+00.00**

| ORIGINAL SURVEY | | BY | DATE |
|---|---|---|---|
| | SURVEYED | | |
| | PLOTTED | | |
| NOTE BOOK | TEMPLATE | | |
| | AREAS | | |
| NO. | AREAS CHECKED | | |

MODEL: I57 XS R5-6 - 196+00.00 R5 [Sheet]
FILE NAME: c:\volkert_pw_workingdir\betsy.witt\d0326115\D978798-sht-XSSht-I57-R5_6.dgn

VOLKERT

| | | |
|---|---|---|
| USER NAME = betsy.witt | DESIGNED - | REVISED - |
| | DRAWN - | REVISED - |
| PLOT SCALE = $SCALE$ | CHECKED - | REVISED - |
| PLOT DATE = 8/27/2024 | DATE - | REVISED - |

**STATE OF ILLINOIS**
**DEPARTMENT OF TRANSPORTATION**

**CROSS SECTIONS**
**INTERSTATE 57**

SCALE: 1"=10' | SHEET 120 OF 274 SHEETS | STA. 196+00.00 R5 | TO STA. 196+00.00 R5

| F.A.I. RTE. | SECTION | COUNTY | TOTAL SHEETS | SHEET NO. |
|---|---|---|---|---|
| 57 | (X1-8,X1-7-1,X1-7,X1-6-1)R-2 | WILLIAMSON | 614 | 450 |
| | | CONTRACT NO. 78798 | | |
| | ILLINOIS | FED. AID PROJECT | | |

| FINAL SURVEY | | BY | DATE |
|---|---|---|---|
| | SURVEYED | | |
| | PLOTTED | | |
| NOTE BOOK | TEMPLATE | | |
| | AREAS | | |
| NO. | AREAS CHECKED | | |

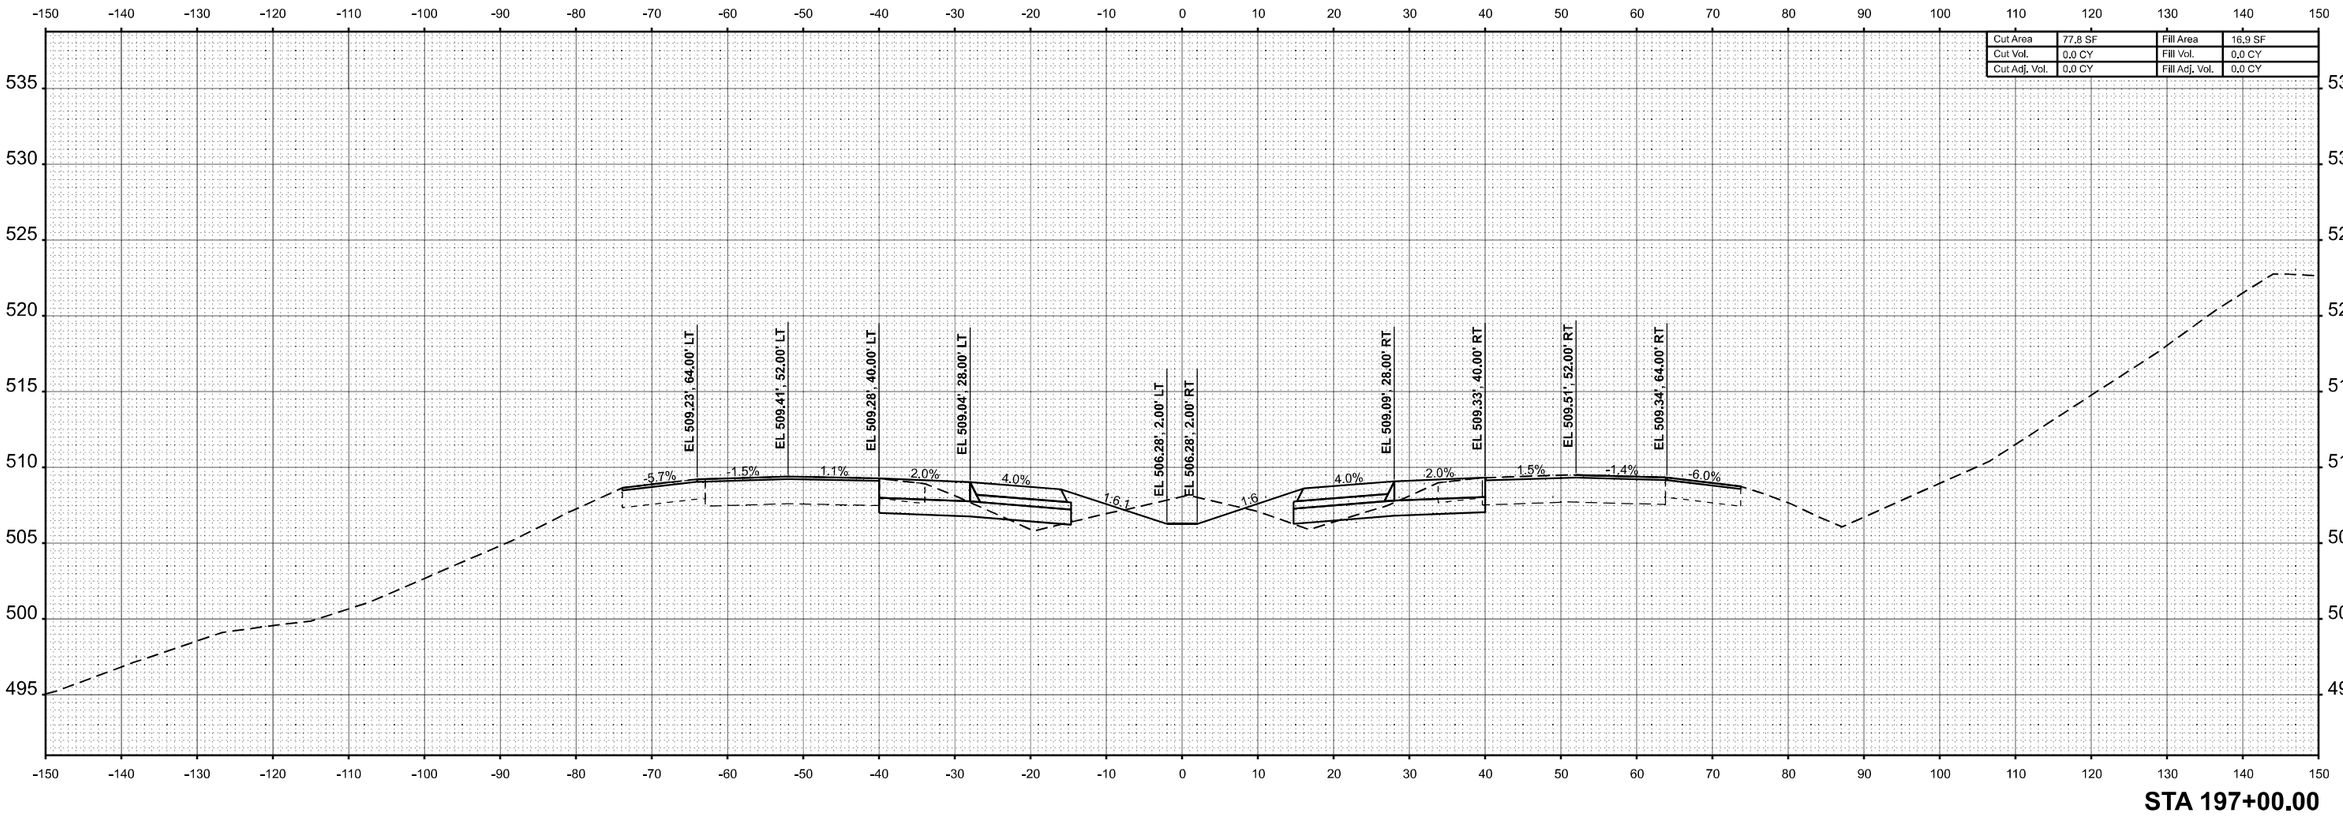


**STA 197+00.00**

| FINAL SURVEY | | BY | DATE |
|---|---|---|---|
| | SURVEYED | | |
| | PLOTTED | | |
| NOTE BOOK | TEMPLATE | | |
| | AREAS | | |
| NO. | AREAS CHECKED | | |

MODEL: I57 XS R5-6 - 197+00.00 R5 [Sheet]
FILE NAME: c:\volkert_pw_workingdir\betsy.witt\d0326115\D978798-sht-XSSht-I57-R5_6.dgn

VOLKERT

| | | |
|---|---|---|
| USER NAME = betsy.witt | DESIGNED - | REVISED - |
| | DRAWN - | REVISED - |
| PLOT SCALE = $SCALE$ | CHECKED - | REVISED - |
| PLOT DATE = 8/27/2024 | DATE - | REVISED - |

**STATE OF ILLINOIS**
**DEPARTMENT OF TRANSPORTATION**

**CROSS SECTIONS**
**INTERSTATE 57**

SCALE: 1"=10' | SHEET 121 OF 274 SHEETS | STA. 197+00.00 R5 | TO STA. 197+00.00 R5

| F.A.I. RTE. | SECTION | COUNTY | TOTAL SHEETS | SHEET NO. |
|---|---|---|---|---|
| 57 | (X1-8,X1-7-1,X1-7,X1-6-1)R-2 | WILLIAMSON | 614 | 451 |
| | | CONTRACT NO. 78798 | | |
| | ILLINOIS | FED. AID PROJECT | | |

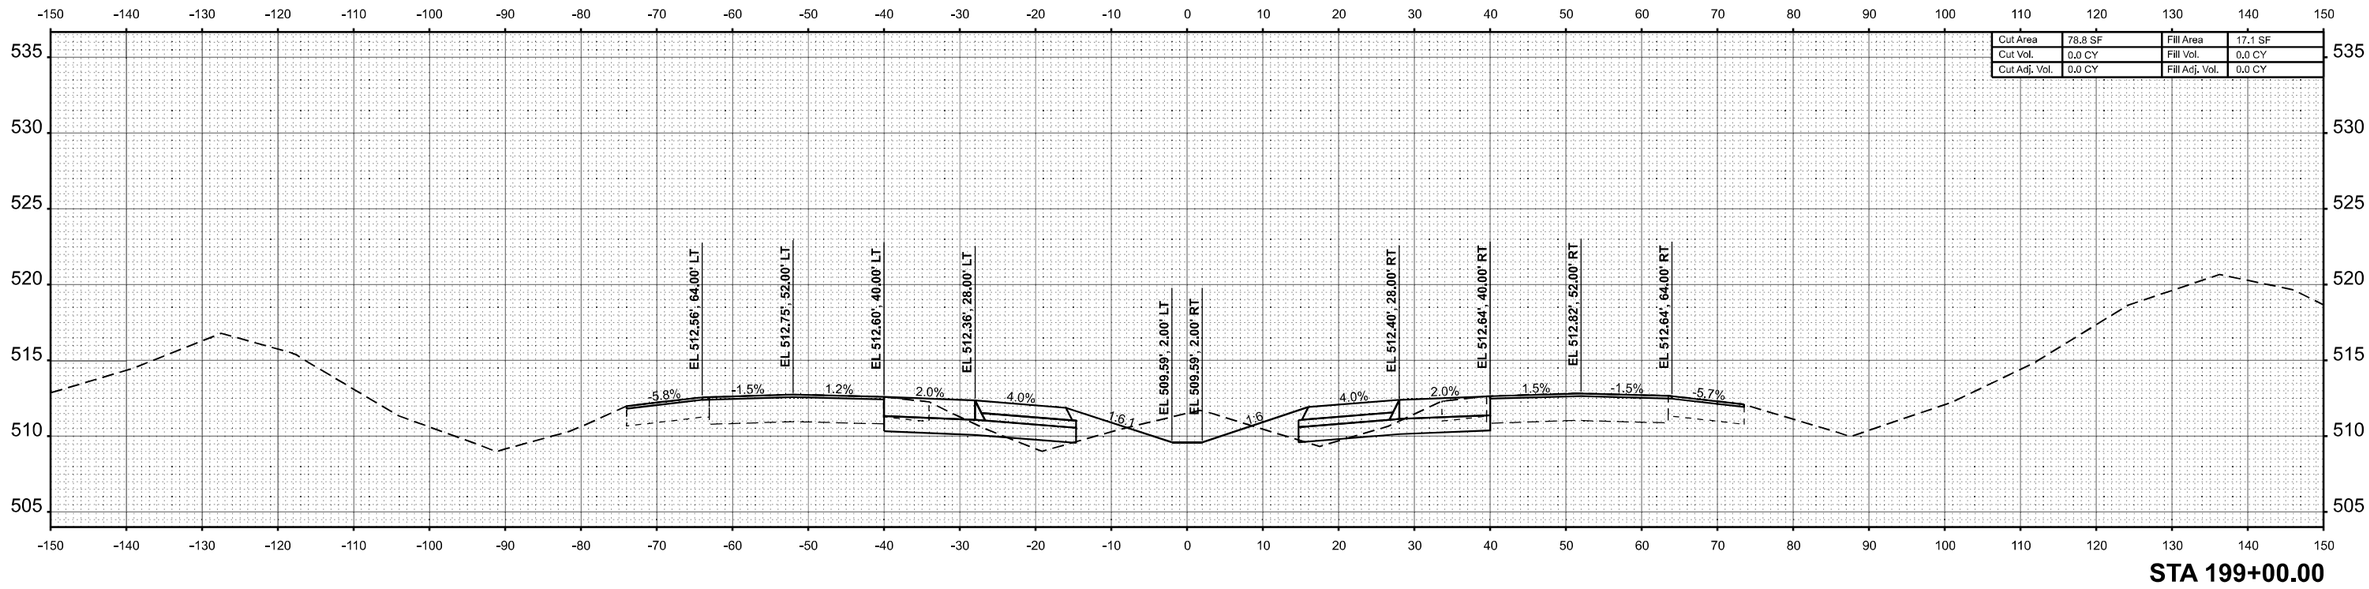


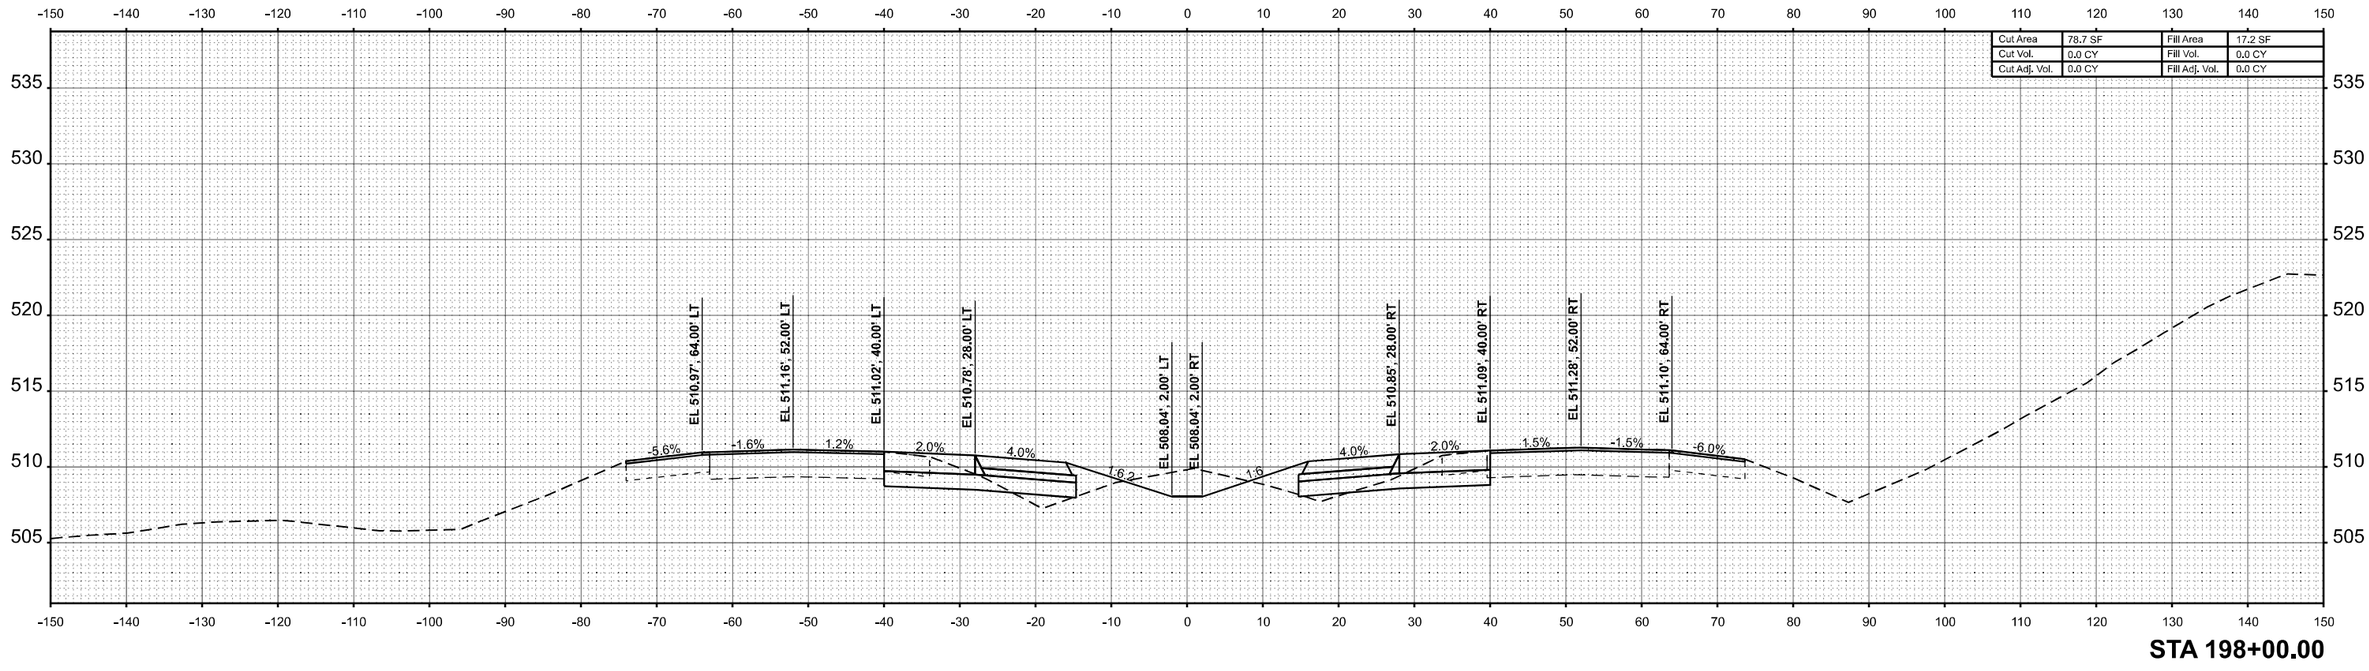


| FINAL SURVEY | BY | DATE |
|---|---|---|
| SURVEYED | | |
| PLOTTED | | |
| TEMPLATE | | |
| AREAS | | |
| AREAS CHECKED | | |
| NOTE BOOK | | |
| NO. | | |

| ORIGINAL SURVEY | BY | DATE |
|---|---|---|
| SURVEYED | | |
| PLOTTED | | |
| TEMPLATE | | |
| AREAS | | |
| AREAS CHECKED | | |
| NOTE BOOK | | |
| NO. | | |

MODEL: I57 XS R5-6 - 198+00.00 R5 [Sheet]
FILE NAME: c:\volkert_pw_workingdir\betsy.witt\d0326115\D978798-alh-XSSht-I57-R5_6.dgn

VOLKERT

| | | |
|---|---|---|
| USER NAME = betsy.witt | DESIGNED - | REVISED - |
| | DRAWN - | REVISED - |
| PLOT SCALE = $SCALE$ | CHECKED - | REVISED - |
| PLOT DATE = 8/27/2024 | DATE - | REVISED - |

**STATE OF ILLINOIS**
**DEPARTMENT OF TRANSPORTATION**

**CROSS SECTIONS**
**INTERSTATE 57**

SCALE: 1"=10' | SHEET 122 OF 274 SHEETS | STA. 198+00.00 R5 | TO STA. 199+00.00 R5

| F.A.I. RTE. | SECTION | COUNTY | TOTAL SHEETS | SHEET NO. |
|---|---|---|---|---|
| 57 | (X1-8,X1-7-1,X1-7,X1-6-1)R-2 | WILLIAMSON | 614 | 452 |
| | | CONTRACT NO. 78798 | | |
| | ILLINOIS | FED. AID PROJECT | | |

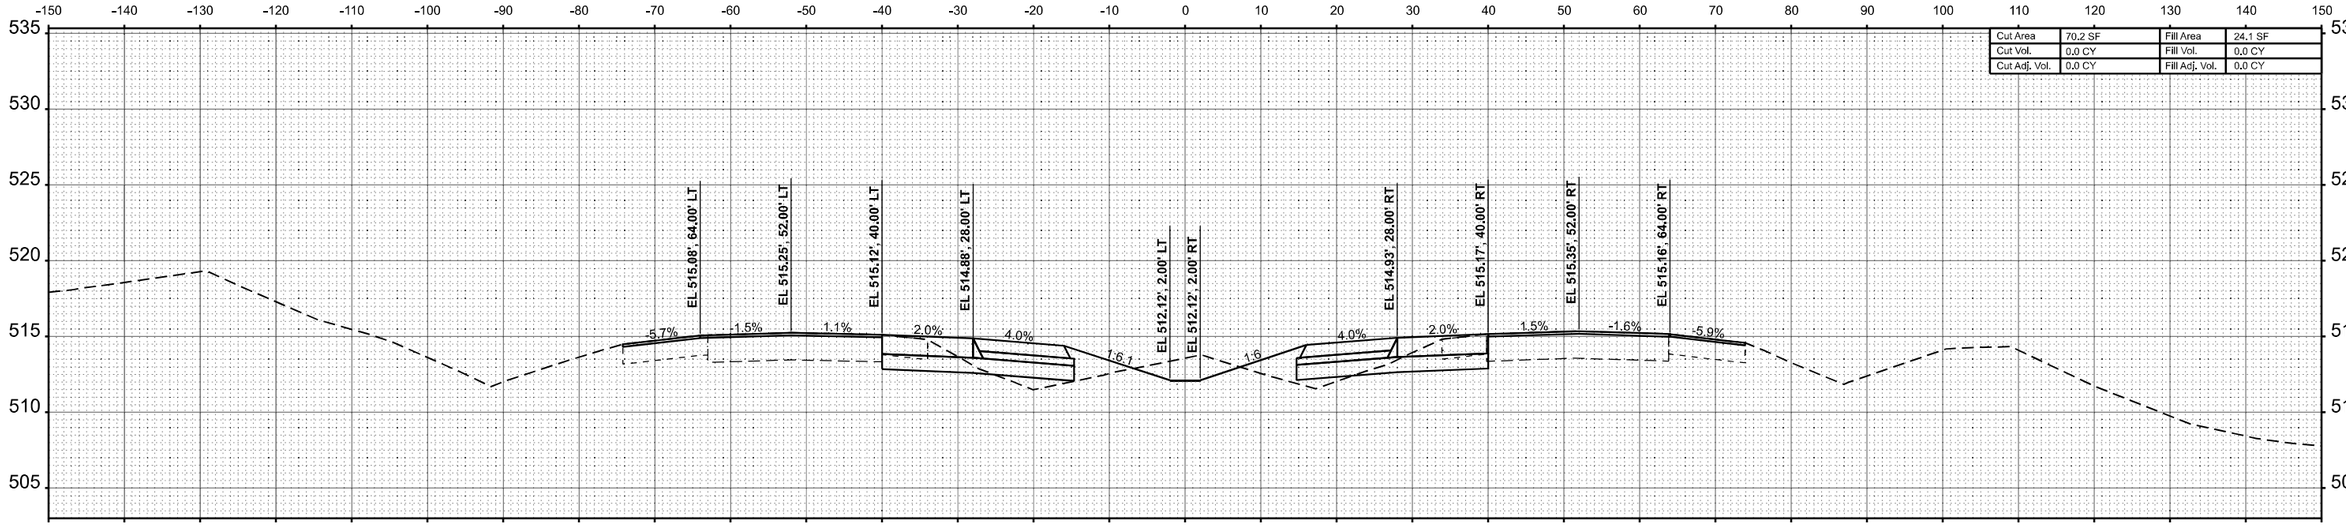


**STA 201+00.00**

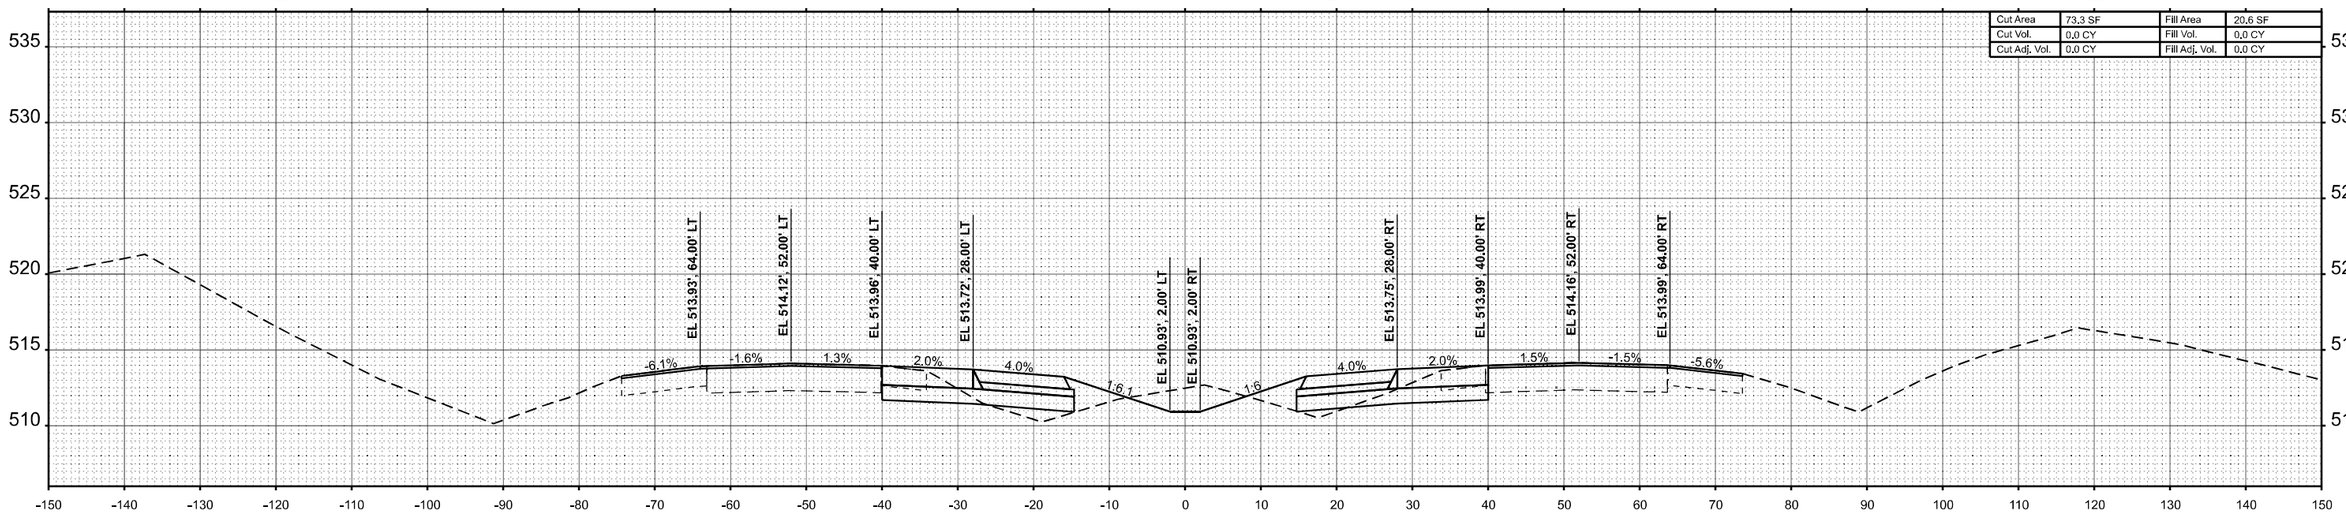


**STA 200+00.00**

FINAL SURVEY — NOTE BOOK — NO. — SURVEYED — PLOTTED — TEMPLATE — AREAS — AREAS CHECKED — BY — DATE

ORIGINAL SURVEY — NOTE BOOK — NO. — SURVEYED — PLOTTED — TEMPLATE — AREAS — AREAS CHECKED — BY — DATE

MODEL: I57 XS R5-6 - 200+00.00 R5 [Sheet]
FILE NAME: c:\volkert_pw_workingdir\betsy.witt\d03261150\D978798-sht-XSSht-I57-R5_6.dgn

VOLKERT

| | | |
|---|---|---|
| USER NAME = betsy.witt | DESIGNED - | REVISED - |
| | DRAWN - | REVISED - |
| PLOT SCALE = $SCALE$ | CHECKED - | REVISED - |
| PLOT DATE = 8/27/2024 | DATE - | REVISED - |

**STATE OF ILLINOIS**
**DEPARTMENT OF TRANSPORTATION**

**CROSS SECTIONS**
**INTERSTATE 57**

SCALE: 1"=10' | SHEET 123 OF 274 SHEETS | STA. 200+00.00 R5 | TO STA. 201+00.00 R5

| F.A.I. RTE. | SECTION | COUNTY | TOTAL SHEETS | SHEET NO. |
|---|---|---|---|---|
| 57 | (X1-8,X1-7-1,X1-7,X1-6-1)R-2 | WILLIAMSON | 614 | 453 |
| | | CONTRACT NO. 78798 | | |
| | ILLINOIS | FED. AID PROJECT | | |

| FINAL SURVEY | BY | DATE |
|---|---|---|
| SURVEYED | | |
| PLOTTED | | |
| TEMPLATE | | |
| NOTE BOOK | | |
| AREAS | | |
| NO. | AREAS CHECKED | |

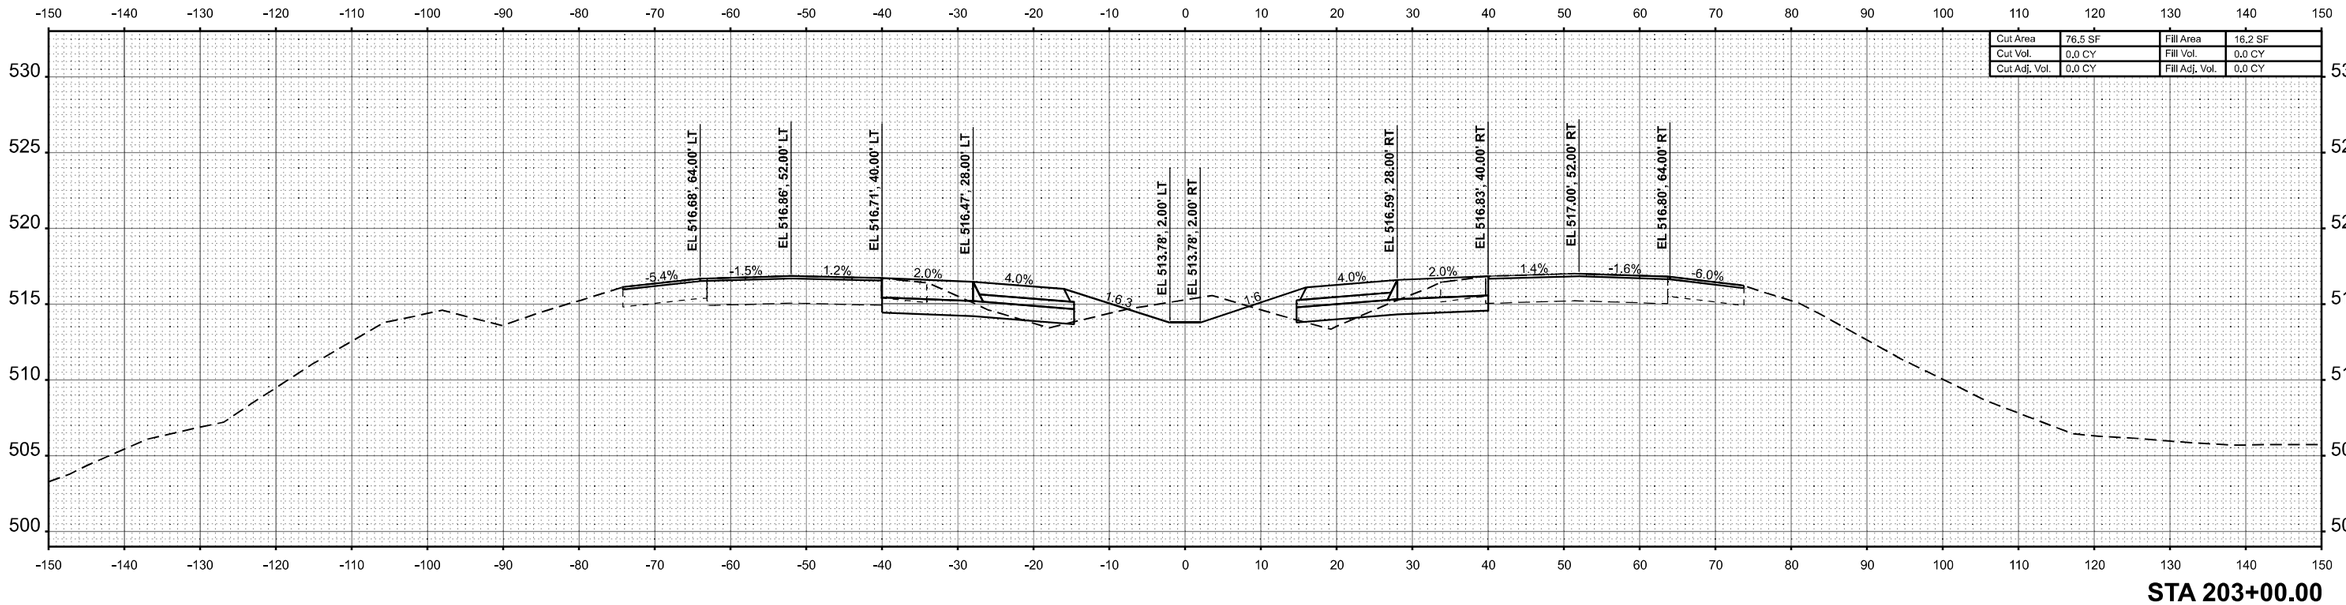


STA 203+00.00

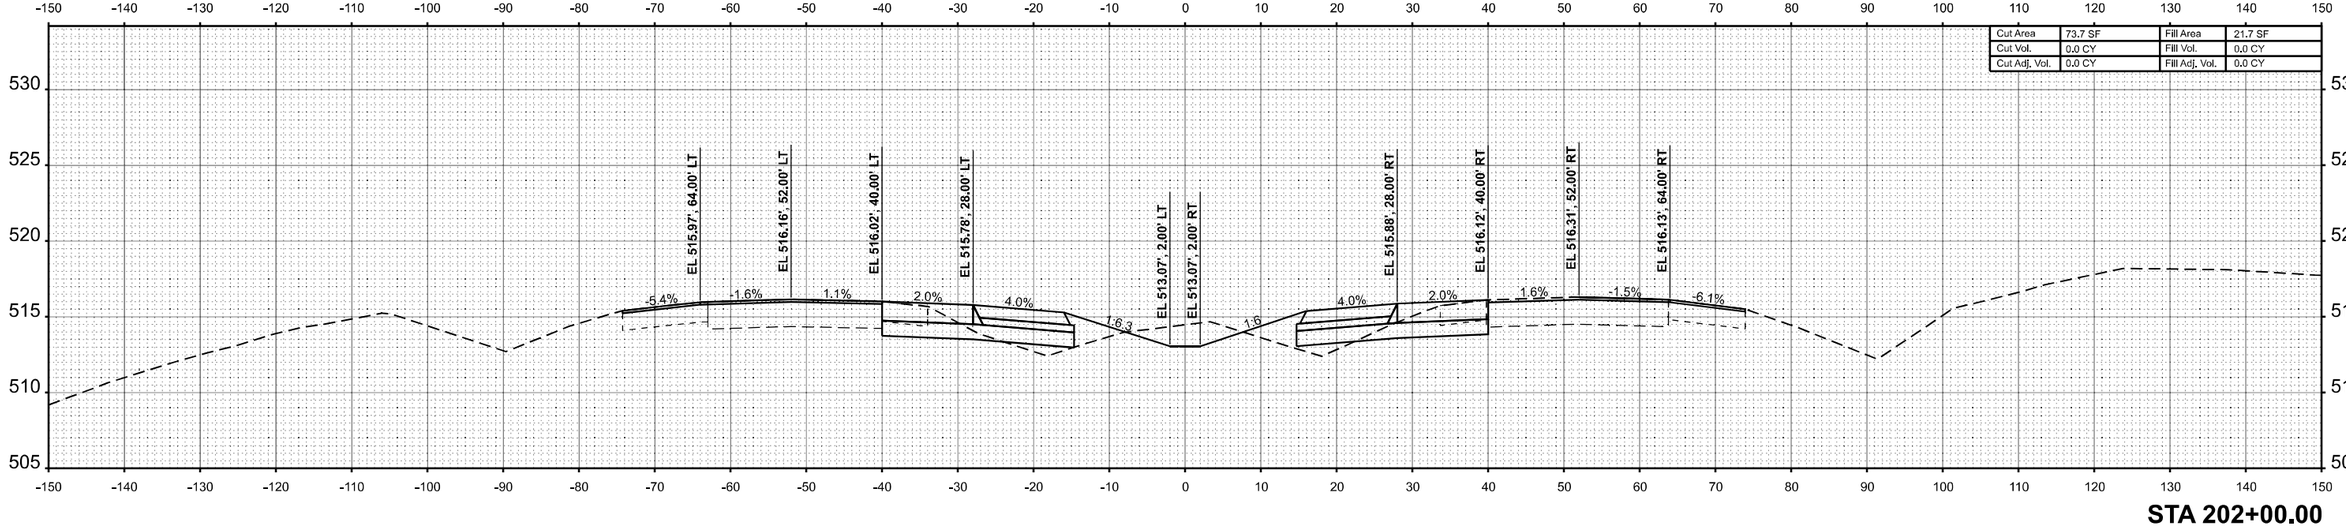


STA 202+00.00

| ORIGINAL SURVEY | BY | DATE |
|---|---|---|
| SURVEYED | | |
| PLOTTED | | |
| TEMPLATE | | |
| NOTE BOOK | | |
| AREAS | | |
| NO. | AREAS CHECKED | |

MODEL: I57 XS R5-6 - 202+00.00 R5 [Sheet]
FILE NAME: c:\volkert_pw_workingdir\betsy.witt\d0326115\D978798-sht-XSSht-I57-R5_6.dgn

VOLKERT

| | | |
|---|---|---|
| USER NAME = betsy.witt | DESIGNED - | REVISED - |
| | DRAWN - | REVISED - |
| PLOT SCALE = $SCALE$ | CHECKED - | REVISED - |
| PLOT DATE = 8/27/2024 | DATE - | REVISED - |

**STATE OF ILLINOIS**
**DEPARTMENT OF TRANSPORTATION**

**CROSS SECTIONS**
**INTERSTATE 57**

SCALE: 1"=10' | SHEET 124 OF 274 SHEETS | STA. 202+00.00 R5 | TO STA. 203+00.00 R5

| F.A.I. RTE. | SECTION | COUNTY | TOTAL SHEETS | SHEET NO. |
|---|---|---|---|---|
| 57 | (X1-8,X1-7-1,X1-7,X1-6-1)R-2 | WILLIAMSON | 614 | 454 |
| | | CONTRACT NO. 78798 | | |
| | ILLINOIS | FED. AID PROJECT | | |

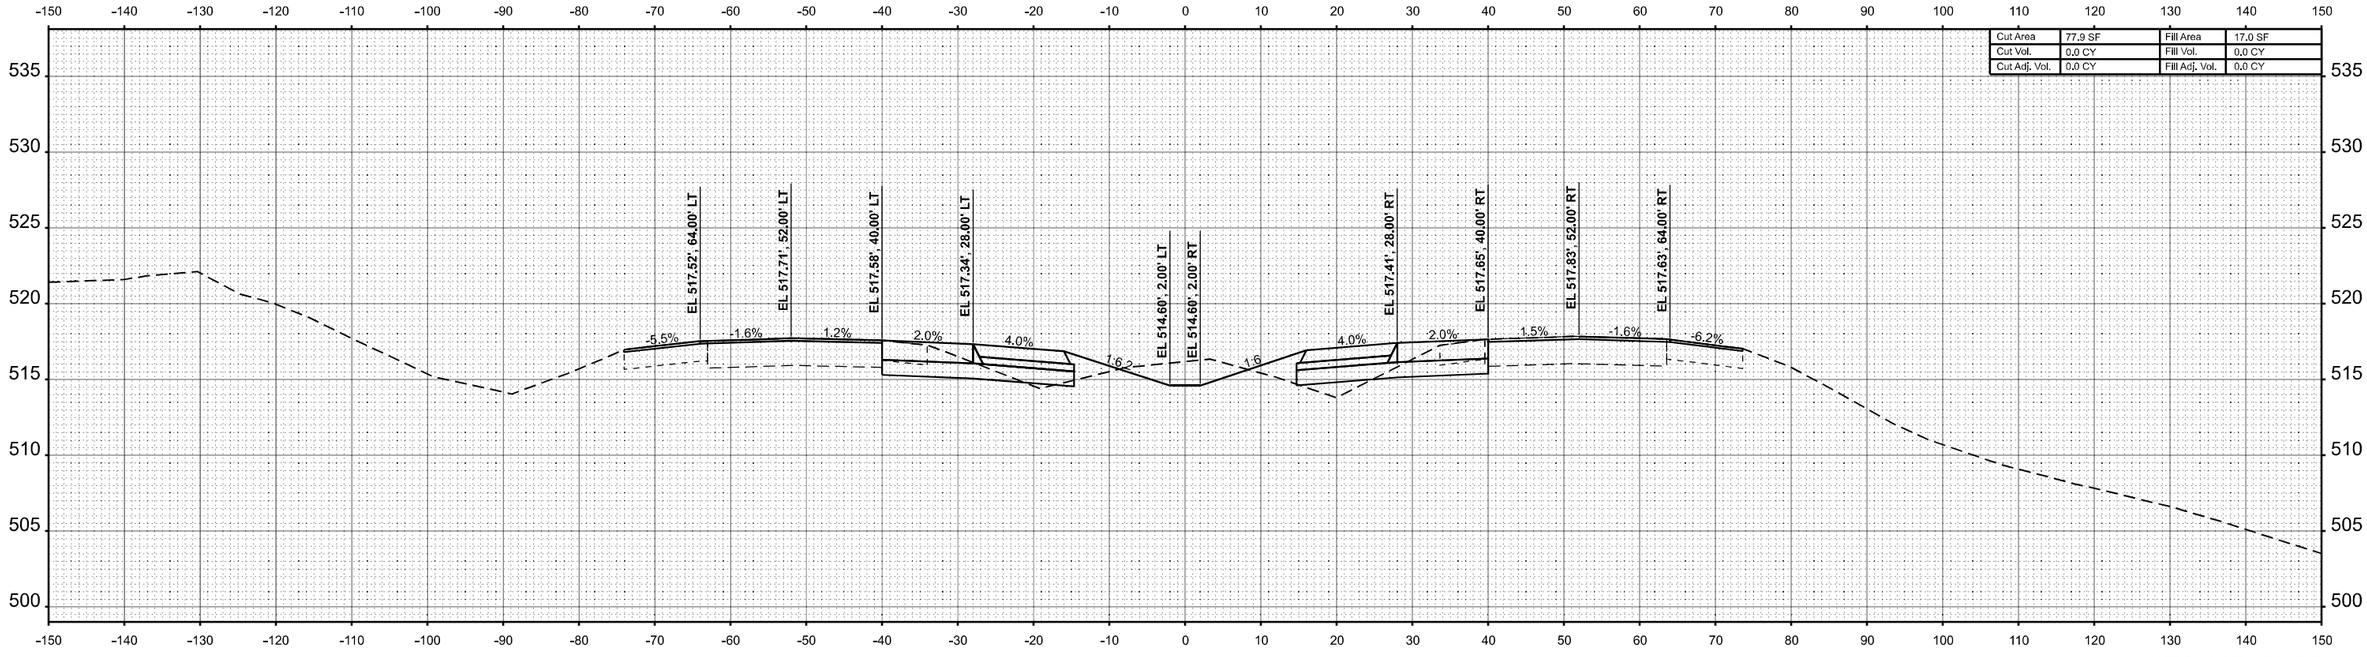


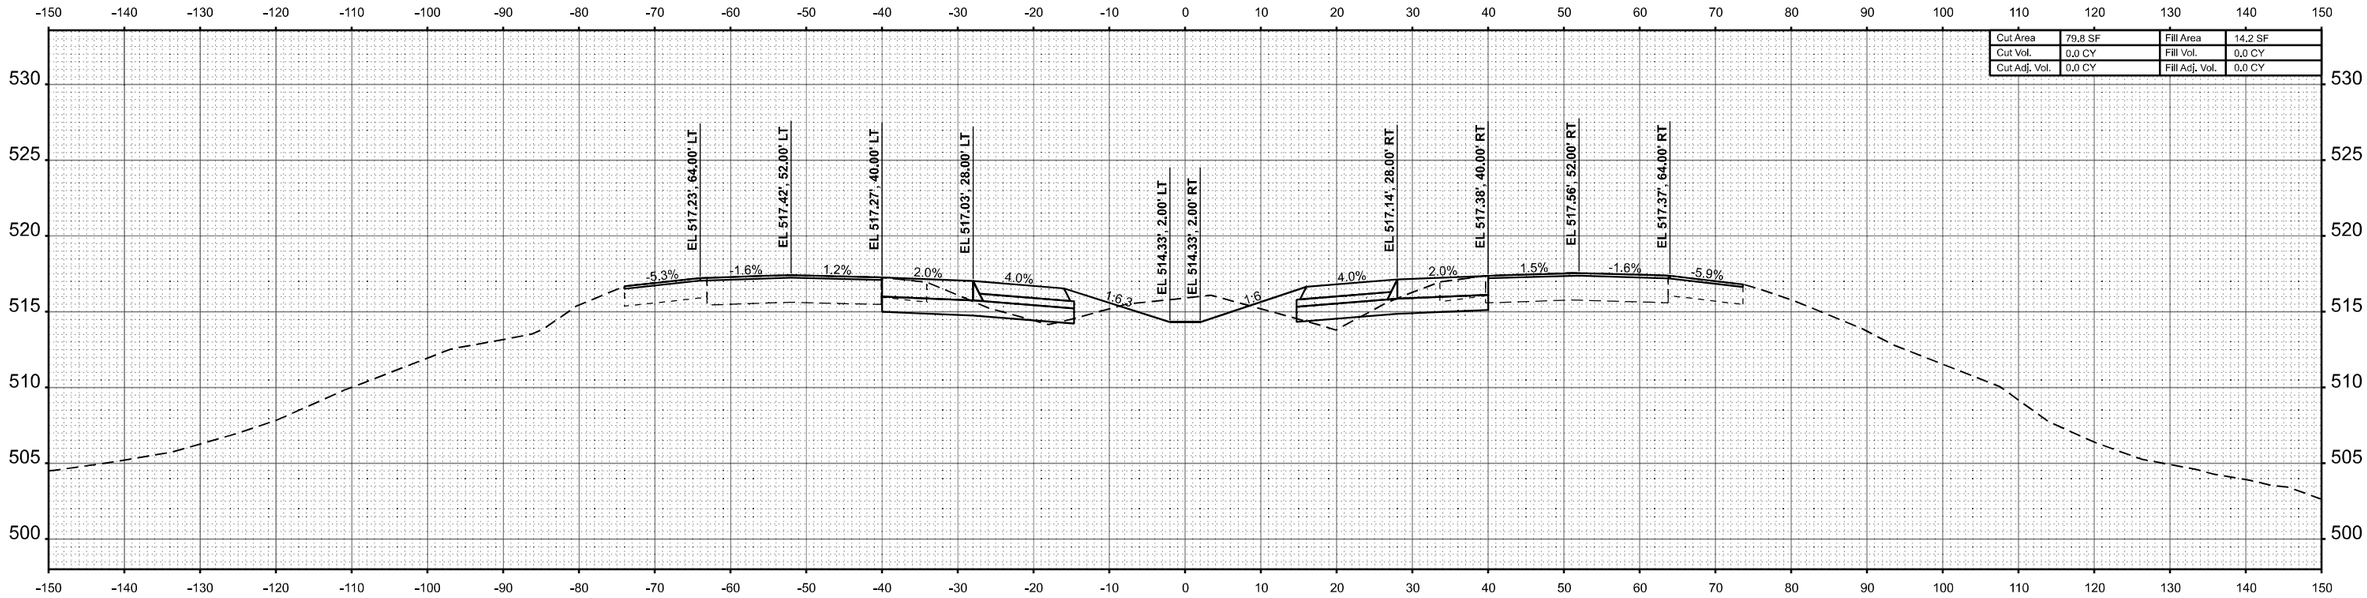


| FINAL SURVEY | BY | DATE |
|---|---|---|
| SURVEYED | | |
| PLOTTED | | |
| TEMPLATE | | |
| AREAS | | |
| AREAS CHECKED | | |
| NOTE BOOK | | |
| NO. | | |

| ORIGINAL SURVEY | BY | DATE |
|---|---|---|
| SURVEYED | | |
| PLOTTED | | |
| TEMPLATE | | |
| AREAS | | |
| AREAS CHECKED | | |
| NOTE BOOK | | |
| NO. | | |

MODEL: I57 XS R5-6 - 204+00.00 R5 [Sheet]
FILE NAME: c:\volkert_pw_workingdir\betsy.witt\d0326115\D978798-sht-XSSht457-R5_6.dgn

VOLKERT

| | | |
|---|---|---|
| USER NAME = betsy.witt | DESIGNED - | REVISED - |
| | DRAWN - | REVISED - |
| PLOT SCALE = $SCALE$ | CHECKED - | REVISED - |
| PLOT DATE = 8/27/2024 | DATE - | REVISED - |

**STATE OF ILLINOIS**
**DEPARTMENT OF TRANSPORTATION**

**CROSS SECTIONS**
**INTERSTATE 57**

SCALE: 1"=10' | SHEET 125 OF 274 SHEETS | STA. 204+00.00 R5 | TO STA. 205+00.00 R5

| F.A.I. RTE. | SECTION | COUNTY | TOTAL SHEETS | SHEET NO. |
|---|---|---|---|---|
| 57 | (X1-8,X1-7-1,X1-7,X1-6-1)R-2 | WILLIAMSON | 614 | 455 |
| | | CONTRACT NO. 78798 | | |
| | ILLINOIS | FED. AID PROJECT | | |

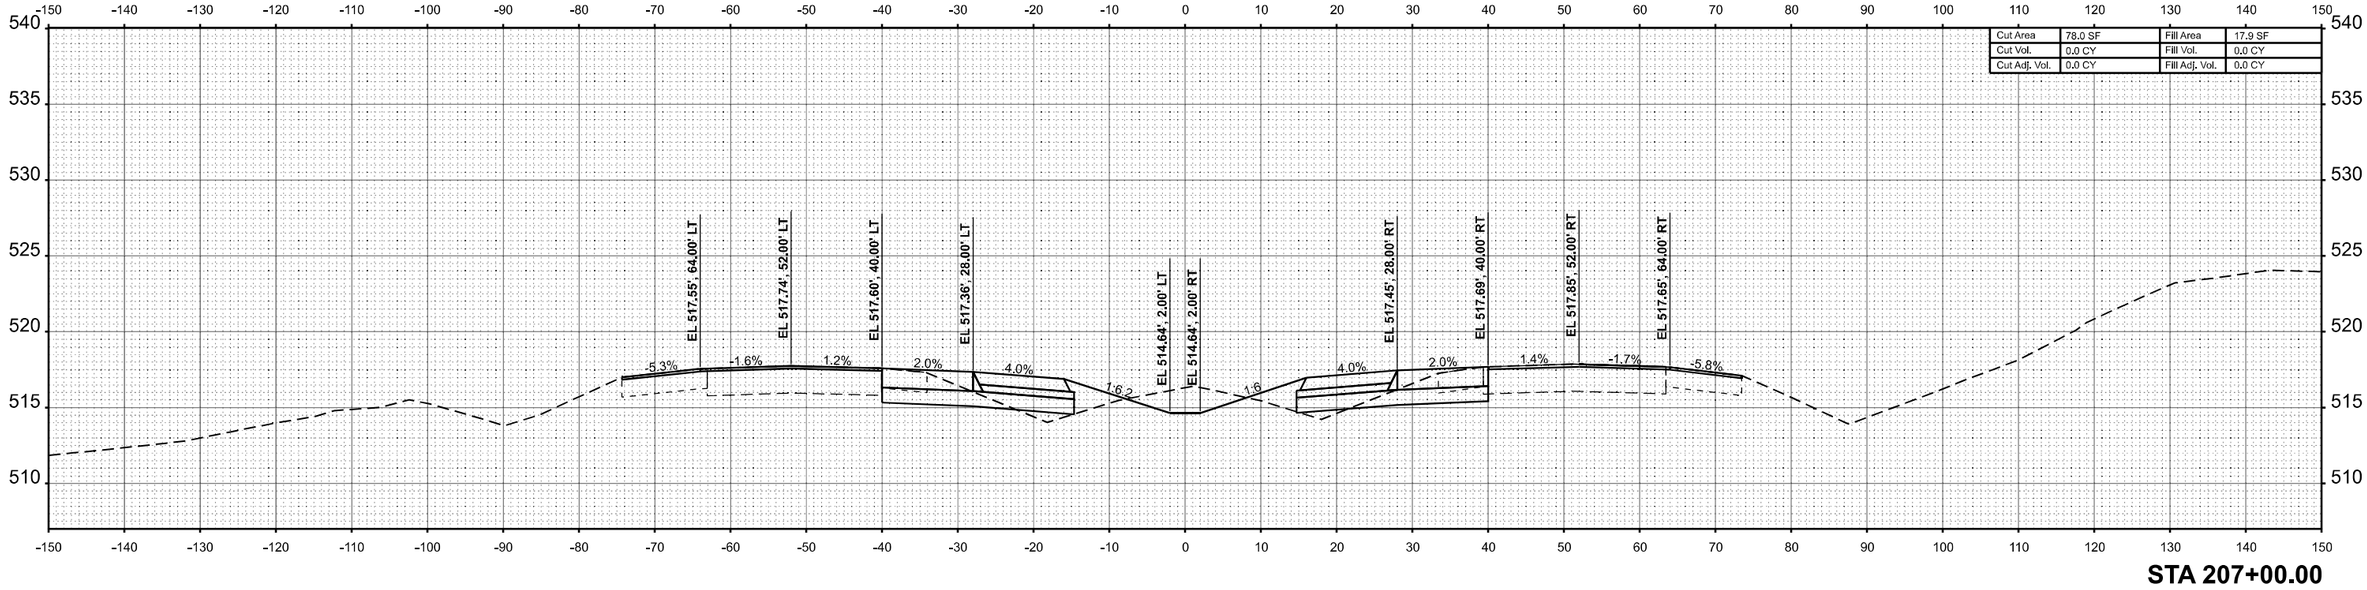


**STA 207+00.00**

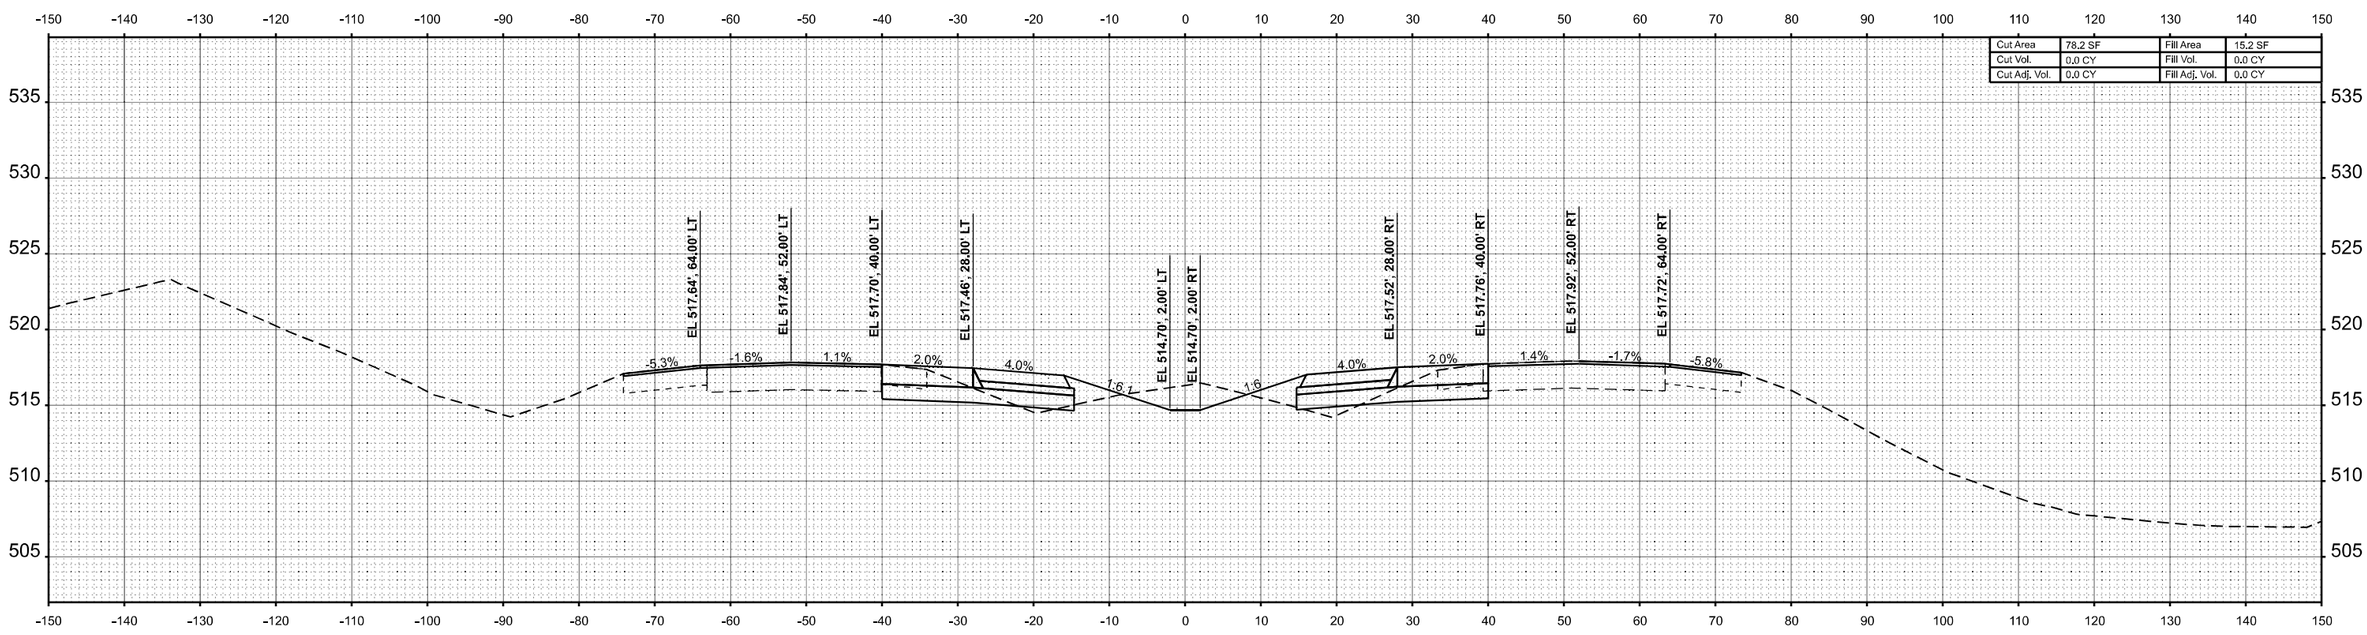


**STA 206+00.00**

| FINAL SURVEY | BY | DATE |
|---|---|---|
| SURVEYED | | |
| PLOTTED | | |
| TEMPLATE | | |
| NOTE BOOK | | |
| AREAS | | |
| NO. | AREAS CHECKED | |

| ORIGINAL SURVEY | BY | DATE |
|---|---|---|
| SURVEYED | | |
| PLOTTED | | |
| TEMPLATE | | |
| NOTE BOOK | | |
| AREAS | | |
| NO. | AREAS CHECKED | |

MODEL: I57 XS R5-6 - 206+00.00 R5 [Sheet]
FILE NAME: c:\volkert_pw_workingdir\betsy.witt\d03261151\D978798-ah-XSIh157-R5_6.dgn

VOLKERT

| USER NAME = betsy.witt | DESIGNED - | REVISED - |
|---|---|---|
| | DRAWN - | REVISED - |
| PLOT SCALE = $SCALE$ | CHECKED - | REVISED - |
| PLOT DATE = 8/27/2024 | DATE - | REVISED - |

**STATE OF ILLINOIS**
**DEPARTMENT OF TRANSPORTATION**

**CROSS SECTIONS**
**INTERSTATE 57**

SCALE: 1"=10' | SHEET 126 OF 274 SHEETS | STA. 206+00.00 R5 | TO STA. 207+00.00 R5

| F.A.I. RTE. | SECTION | COUNTY | TOTAL SHEETS | SHEET NO. |
|---|---|---|---|---|
| 57 | (X1-8,X1-7-1,X1-7,X1-6-1)R-2 | WILLIAMSON | 614 | 456 |
| | | CONTRACT NO. 78798 | | |
| | ILLINOIS | FED. AID PROJECT | | |

| Cut Area | 78.1 SF | Fill Area | 14.0 SF |
|---|---|---|---|
| Cut Vol. | 0.0 CY | Fill Vol. | 0.0 CY |
| Cut Adj. Vol. | 0.0 CY | Fill Adj. Vol. | 0.0 CY |

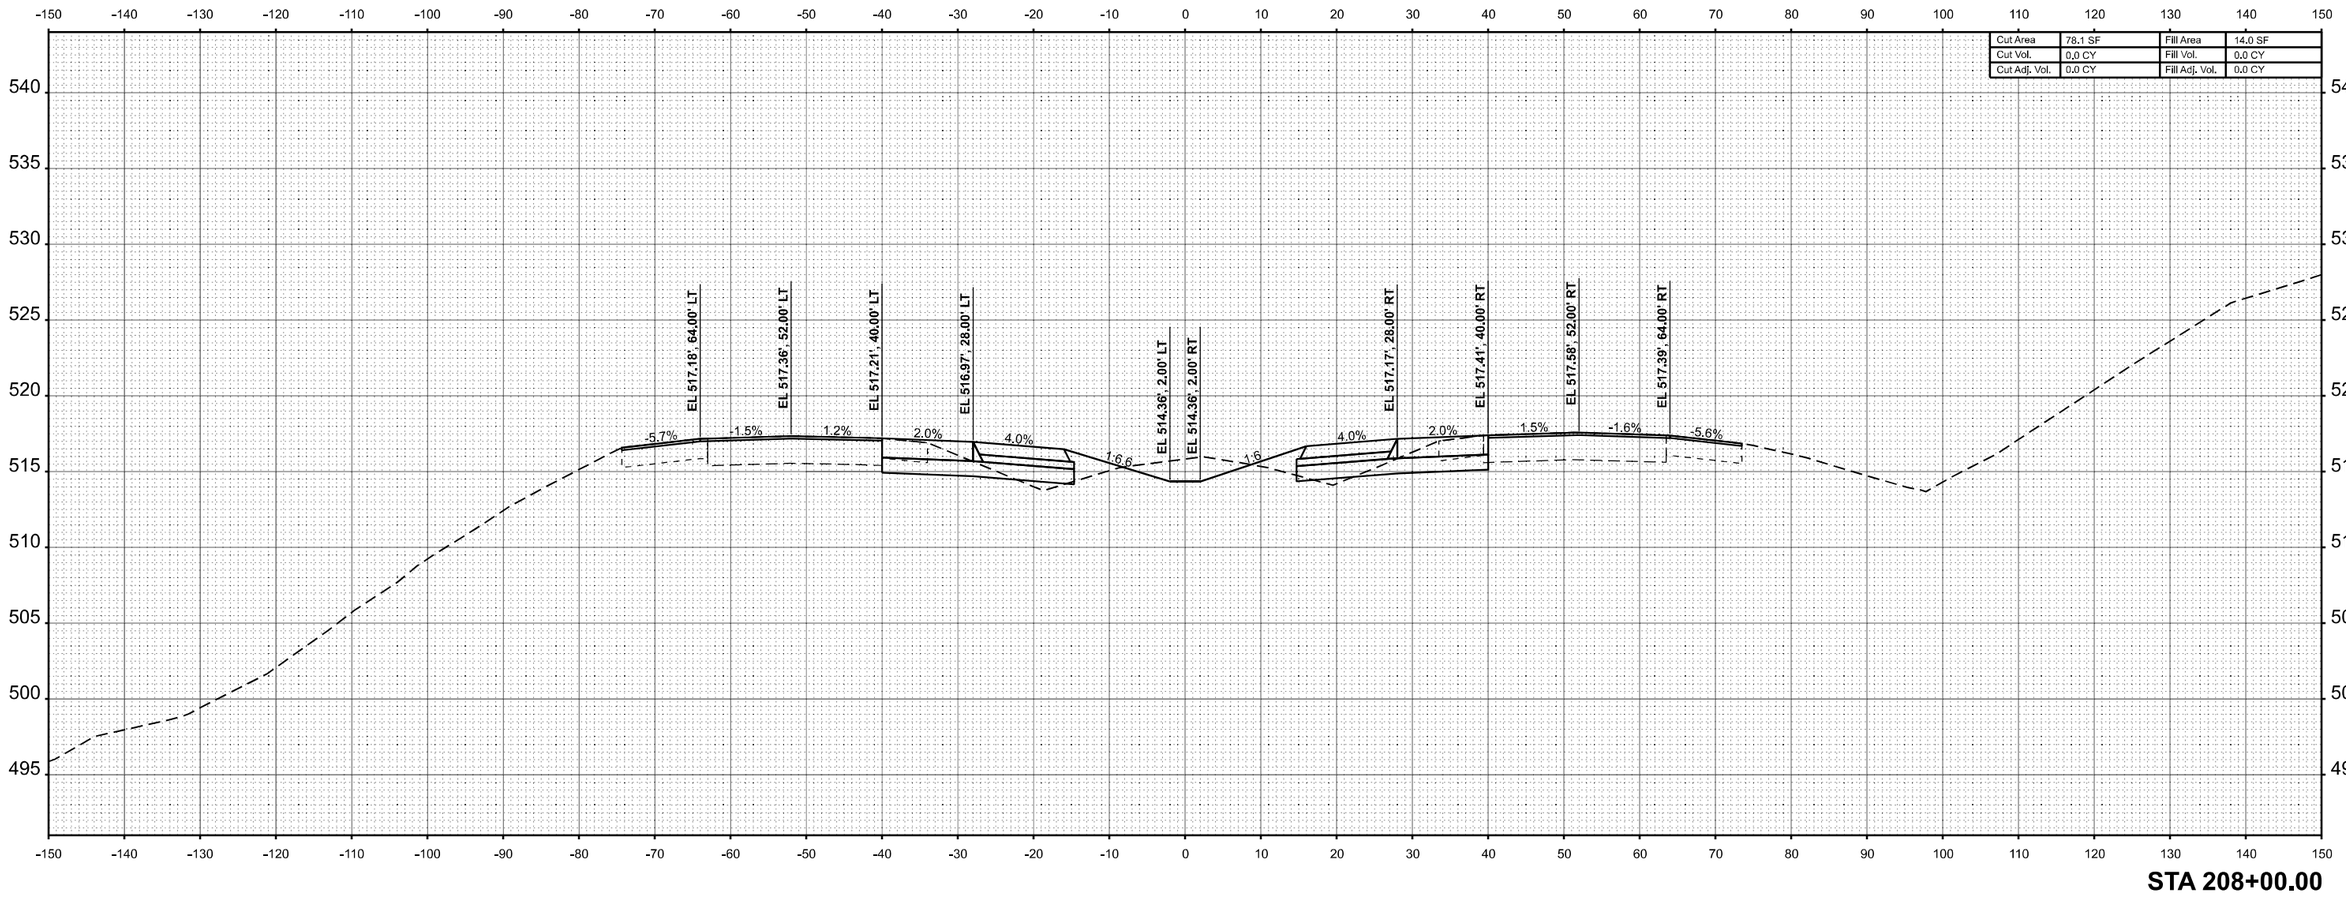


**STA 208+00.00**

| FINAL SURVEY | BY | DATE |
|---|---|---|
| SURVEYED | | |
| PLOTTED | | |
| TEMPLATE | | |
| AREAS | | |
| AREAS CHECKED | | |
| NOTE BOOK | | |
| NO. | | |

| ORIGINAL SURVEY | BY | DATE |
|---|---|---|
| SURVEYED | | |
| PLOTTED | | |
| TEMPLATE | | |
| AREAS | | |
| AREAS CHECKED | | |
| NOTE BOOK | | |
| NO. | | |

MODEL: I57 XS R5-6 - 208+00.00 R5 [Sheet]
FILE NAME: c:\volkert_pw_workingdir\betsy.witt\d0326115\D978798~sht~XSSht-I57-R5_6.dgn

VOLKERT

| USER NAME = betsy.witt | DESIGNED - | REVISED - |
|---|---|---|
| | DRAWN - | REVISED - |
| PLOT SCALE = $SCALE$ | CHECKED - | REVISED - |
| PLOT DATE = 8/27/2024 | DATE - | REVISED - |

**STATE OF ILLINOIS**
**DEPARTMENT OF TRANSPORTATION**

**CROSS SECTIONS**
**INTERSTATE 57**

SCALE: 1"=10' | SHEET 127 OF 274 SHEETS | STA. 208+00.00 R5 | TO STA. 208+00.00 R5

| F.A.I. RTE. | SECTION | COUNTY | TOTAL SHEETS | SHEET NO. |
|---|---|---|---|---|
| 57 | (X1-8,X1-7~1,X1-7,X1-6-1)R-2 | WILLIAMSON | 614 | 457 |
| | | CONTRACT NO. 78798 | | |
| | ILLINOIS | FED. AID PROJECT | | |

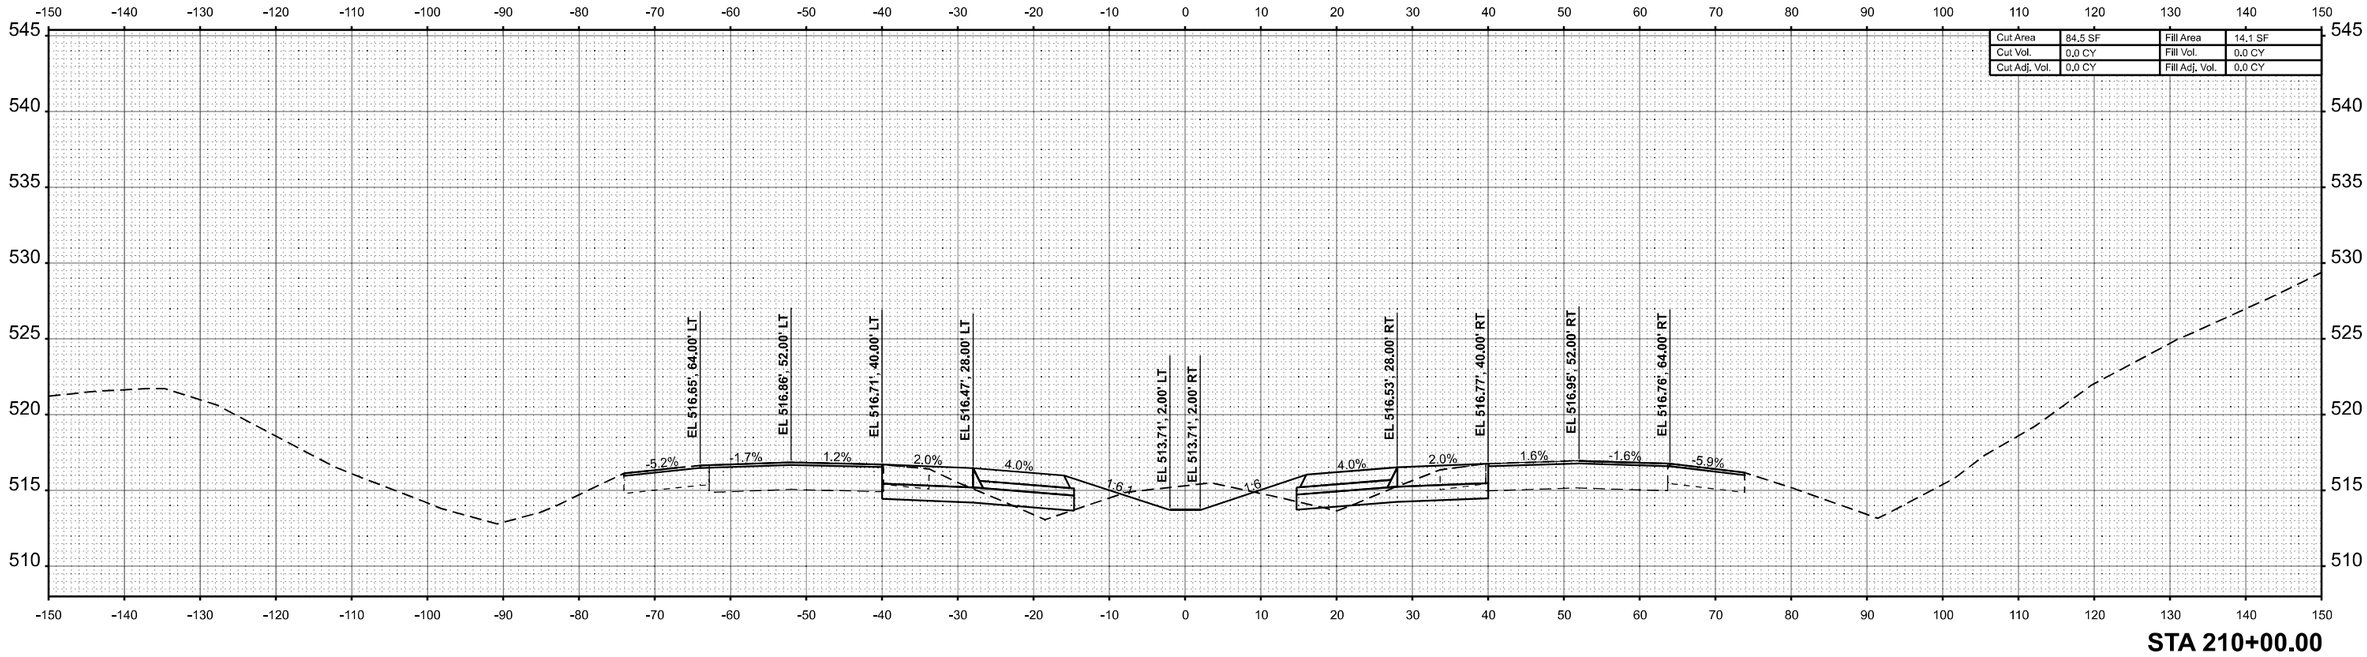


**STA 210+00.00**

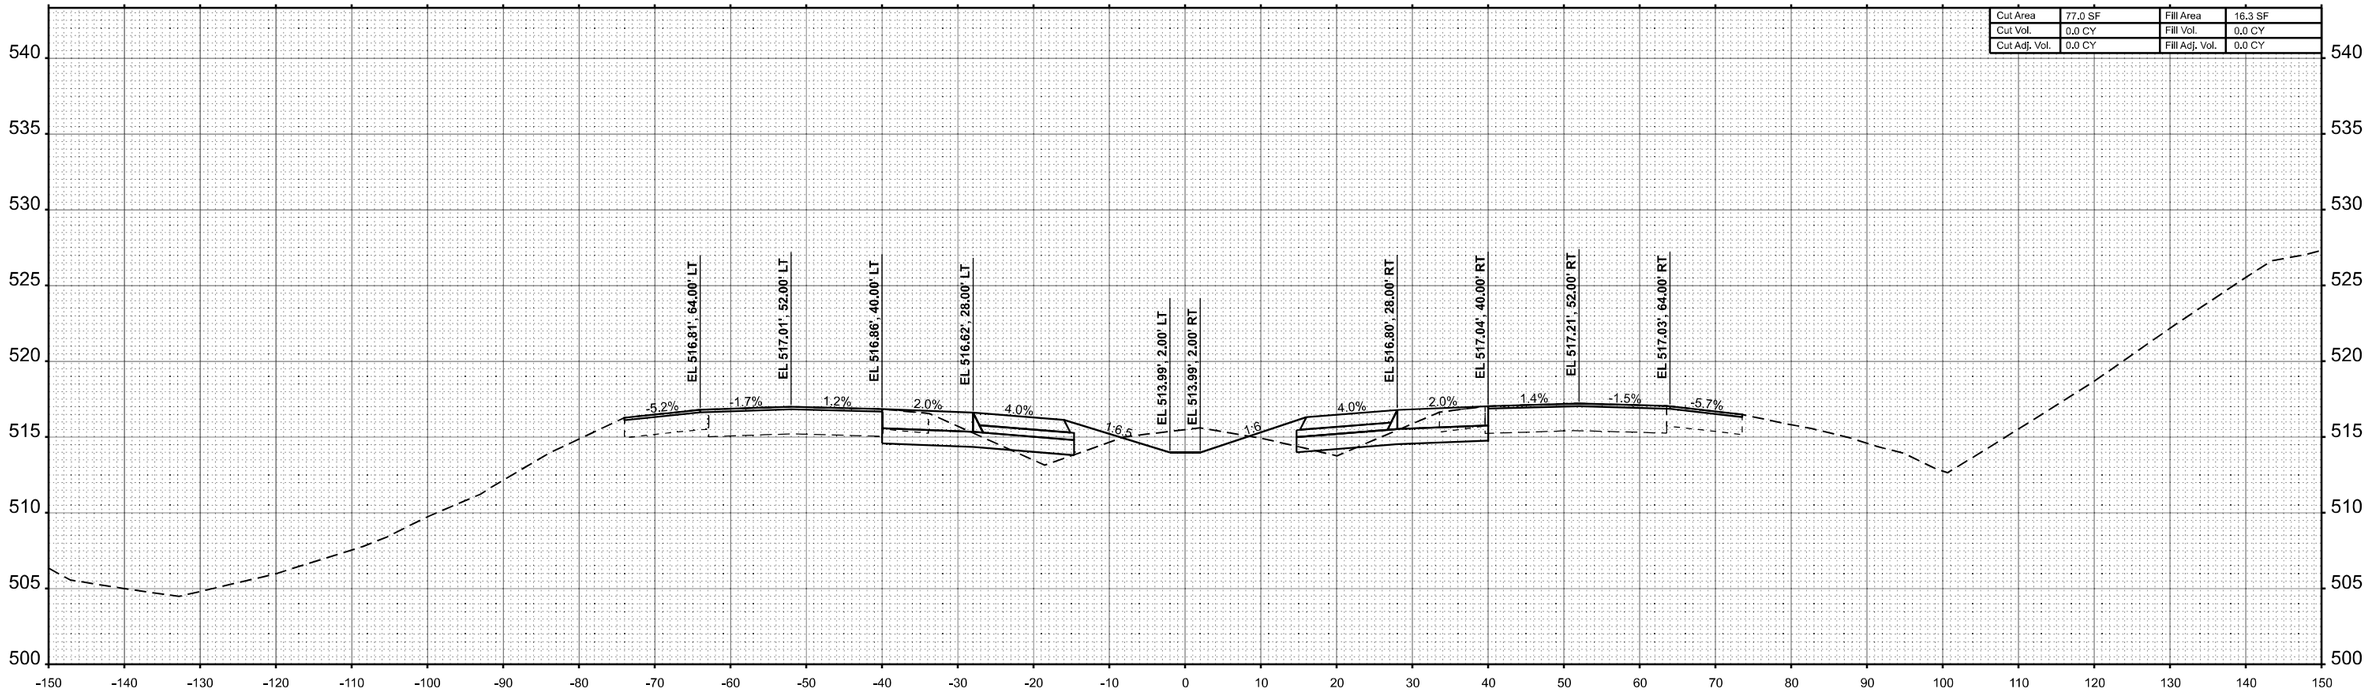


**STA 209+00.00**

FINAL SURVEY | NOTE BOOK | NO.
SURVEYED | PLOTTED | TEMPLATE | AREAS | AREAS CHECKED
BY | DATE

ORIGINAL SURVEY | NOTE BOOK | NO.
SURVEYED | PLOTTED | TEMPLATE | AREAS | AREAS CHECKED
BY | DATE

MODEL: I57 XS R5-6 - 209+00.00 R5 [Sheet]
FILE NAME: c:\volkert_pw_working\dir\betsy.witt\d0326115\D78798sht-XSShI-I57-R5_6.dgn

VOLKERT

| | | |
|---|---|---|
| USER NAME = betsy.witt | DESIGNED - | REVISED - |
| | DRAWN - | REVISED - |
| PLOT SCALE = $SCALE$ | CHECKED - | REVISED - |
| PLOT DATE = 8/27/2024 | DATE - | REVISED - |

**STATE OF ILLINOIS**
**DEPARTMENT OF TRANSPORTATION**

**CROSS SECTIONS**
**INTERSTATE 57**

SCALE: 1"=10' | SHEET 128 OF 274 SHEETS | STA. 209+00.00 R5 | TO STA. 210+00.00 R5

| F.A.I. RTE. | SECTION | COUNTY | TOTAL SHEETS | SHEET NO. |
|---|---|---|---|---|
| 57 | (X1-8,X1-7-1,X1-7,X1-6-1)R-2 | WILLIAMSON | 614 | 458 |
| | | CONTRACT NO. 78798 | | |
| | ILLINOIS | FED. AID PROJECT | | |

| FINAL SURVEY | | BY | DATE |
|---|---|---|---|
| | SURVEYED | | |
| | PLOTTED | | |
| NOTE BOOK | TEMPLATE | | |
| | AREAS | | |
| NO. | AREAS CHECKED | | |

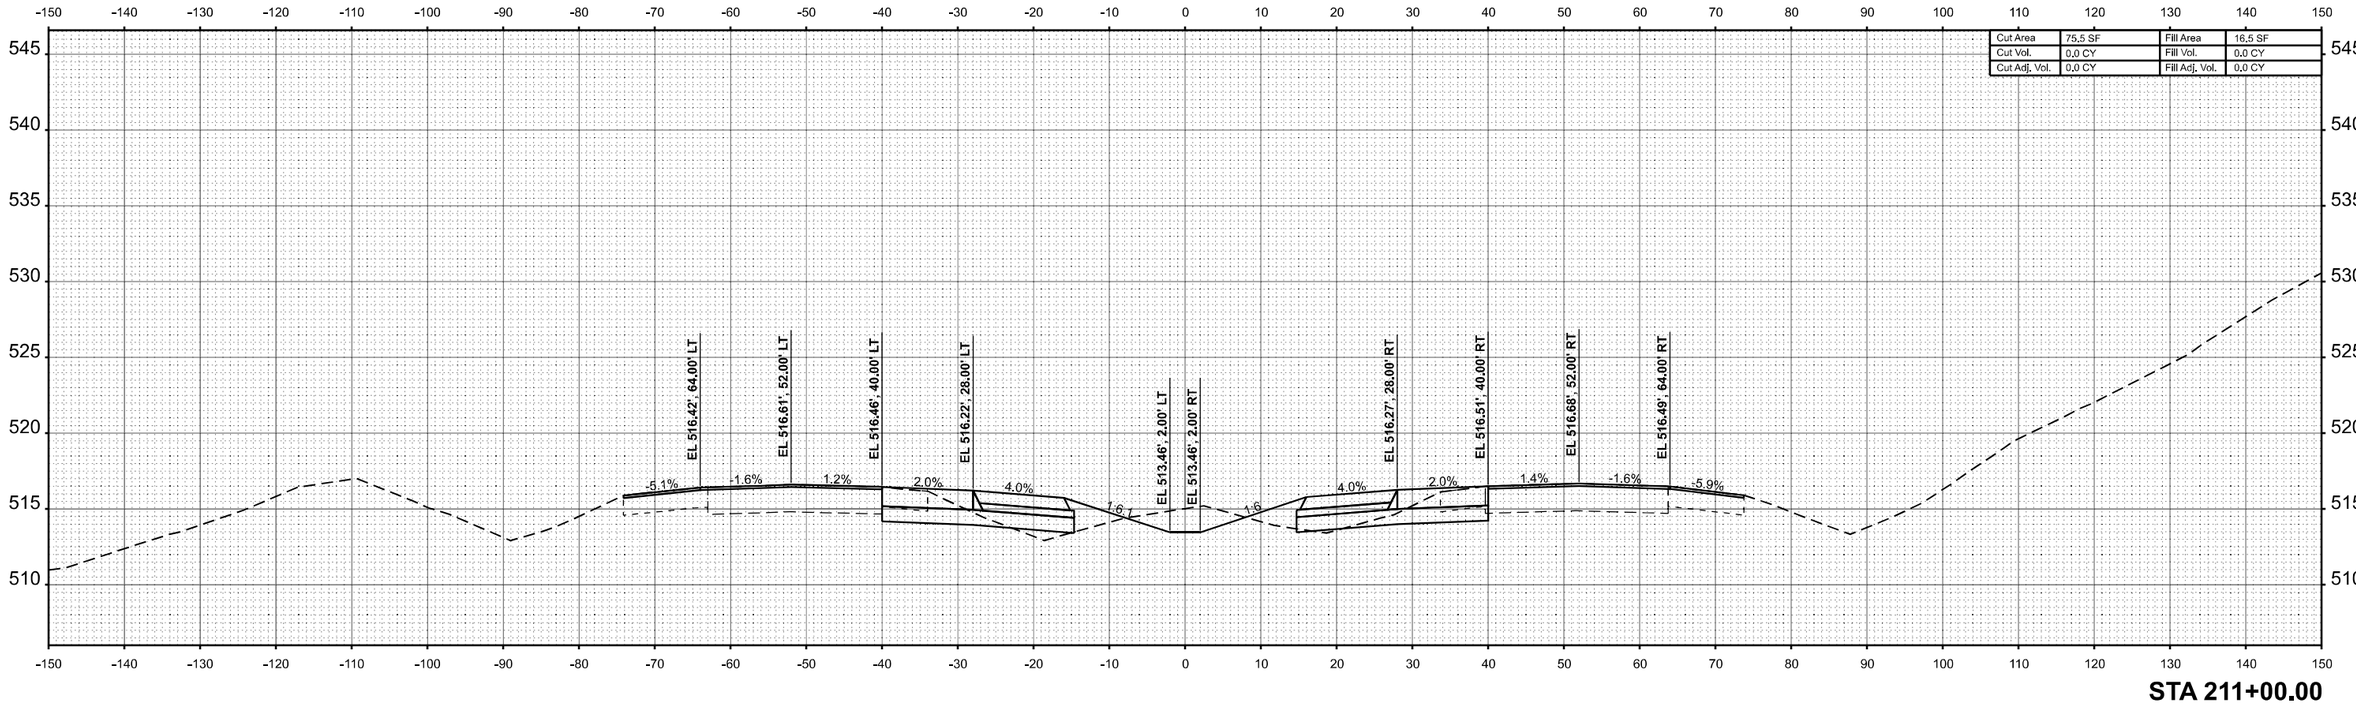


**STA 211+00.00**

| ORIGINAL SURVEY | | BY | DATE |
|---|---|---|---|
| | SURVEYED | | |
| | PLOTTED | | |
| NOTE BOOK | TEMPLATE | | |
| | AREAS | | |
| NO. | AREAS CHECKED | | |

MODEL: I57 XS R5-6 - 211+00.00 R5 [Sheet]
FILE NAME: c:\volkert_pw_workingdir\betsy.witt\d0326111\D978798-ah-XSSht-I57-R5_6.dgn

VOLKERT

| | | | |
|---|---|---|---|
| USER NAME = betsy.witt | DESIGNED - | REVISED - | |
| | DRAWN - | REVISED - | |
| PLOT SCALE = $SCALE$ | CHECKED - | REVISED - | |
| PLOT DATE = 8/27/2024 | DATE - | REVISED - | |

**STATE OF ILLINOIS**
**DEPARTMENT OF TRANSPORTATION**

**CROSS SECTIONS**
**INTERSTATE 57**

SCALE: 1"=10' | SHEET 129 OF 274 SHEETS | STA. 211+00.00 R5 | TO STA. 211+00.00 R5

| F.A.I. RTE. | SECTION | COUNTY | TOTAL SHEETS | SHEET NO. |
|---|---|---|---|---|
| 57 | (X1-8,X1-7-1,X1-7,X1-6-1)R-2 | WILLIAMSON | 614 | 459 |
| | | CONTRACT NO. 78798 | | |
| | ILLINOIS | FED. AID PROJECT | | |

| FINAL SURVEY | | BY | DATE |
|---|---|---|---|
| | SURVEYED | | |
| | PLOTTED | | |
| | TEMPLATE | | |
| | AREAS | | |
| NOTE BOOK | AREAS CHECKED | | |
| NO. | | | |

| ORIGINAL SURVEY | | BY | DATE |
|---|---|---|---|
| | SURVEYED | | |
| | PLOTTED | | |
| | TEMPLATE | | |
| | AREAS | | |
| NOTE BOOK | AREAS CHECKED | | |
| NO. | | | |

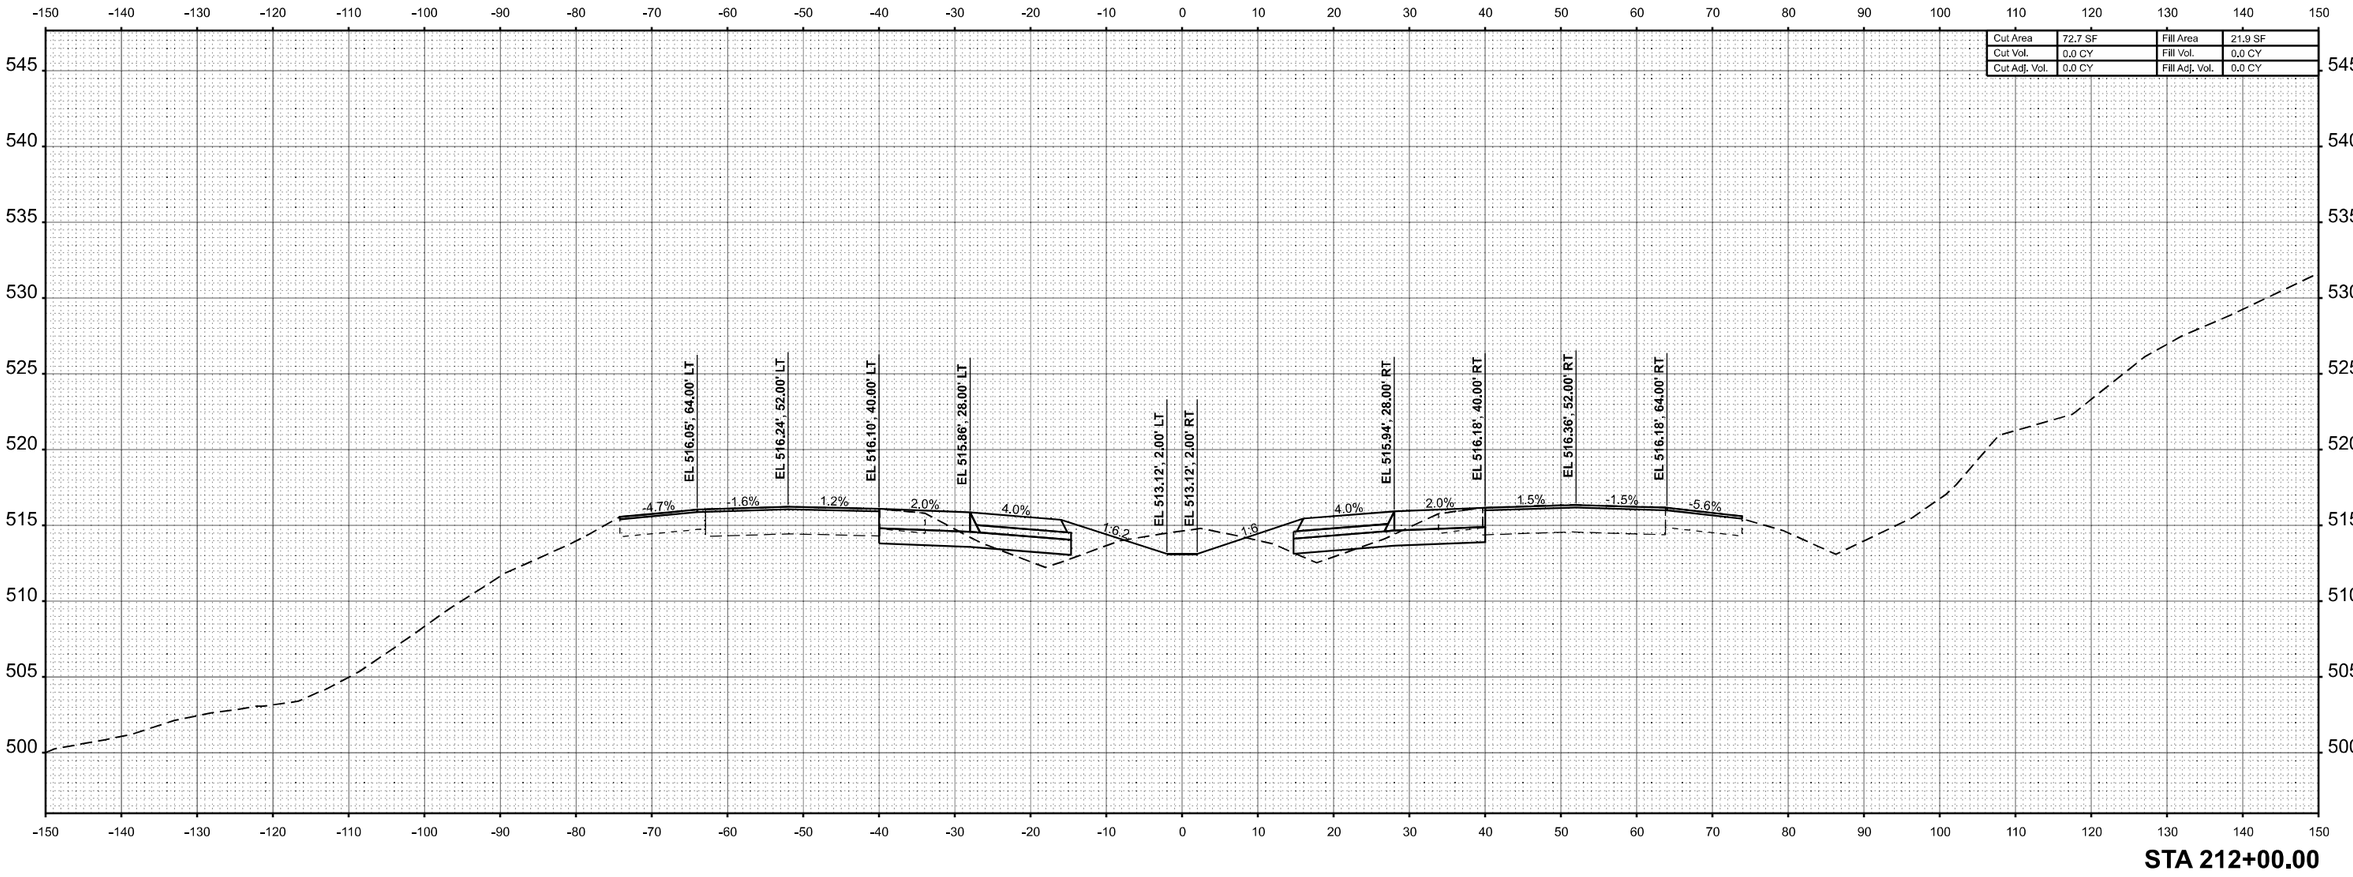


**STA 212+00.00**

MODEL: I57 XS R5-6 - 212+00.00 R5 [Sheet]
FILE NAME: c:\volkert_pw_workingdir\betsy.witt\d0326115\D978798-sht-XSSht-I57-R5_6.dgn

VOLKERT

| | | |
|---|---|---|
| USER NAME = betsy.witt | DESIGNED - | REVISED - |
| | DRAWN - | REVISED - |
| PLOT SCALE = $SCALE$ | CHECKED - | REVISED - |
| PLOT DATE = 8/27/2024 | DATE - | REVISED - |

**STATE OF ILLINOIS**
**DEPARTMENT OF TRANSPORTATION**

**CROSS SECTIONS**
**INTERSTATE 57**

SCALE: 1"=10' | SHEET 130 OF 274 SHEETS | STA. 212+00.00 R5 | TO STA. 212+00.00 R5

| F.A.I. RTE. | SECTION | COUNTY | TOTAL SHEETS | SHEET NO. |
|---|---|---|---|---|
| 57 | (X1-8,X1-7-1,X1-7,X1-6-1)R-2 | WILLIAMSON | 614 | 460 |
| | | CONTRACT NO. 78798 | | |
| | ILLINOIS | FED. AID PROJECT | | |

| FINAL SURVEY | | BY | DATE |
|---|---|---|---|
| | SURVEYED | | |
| | PLOTTED | | |
| NOTE BOOK | TEMPLATE | | |
| | AREAS | | |
| NO. | AREAS CHECKED | | |

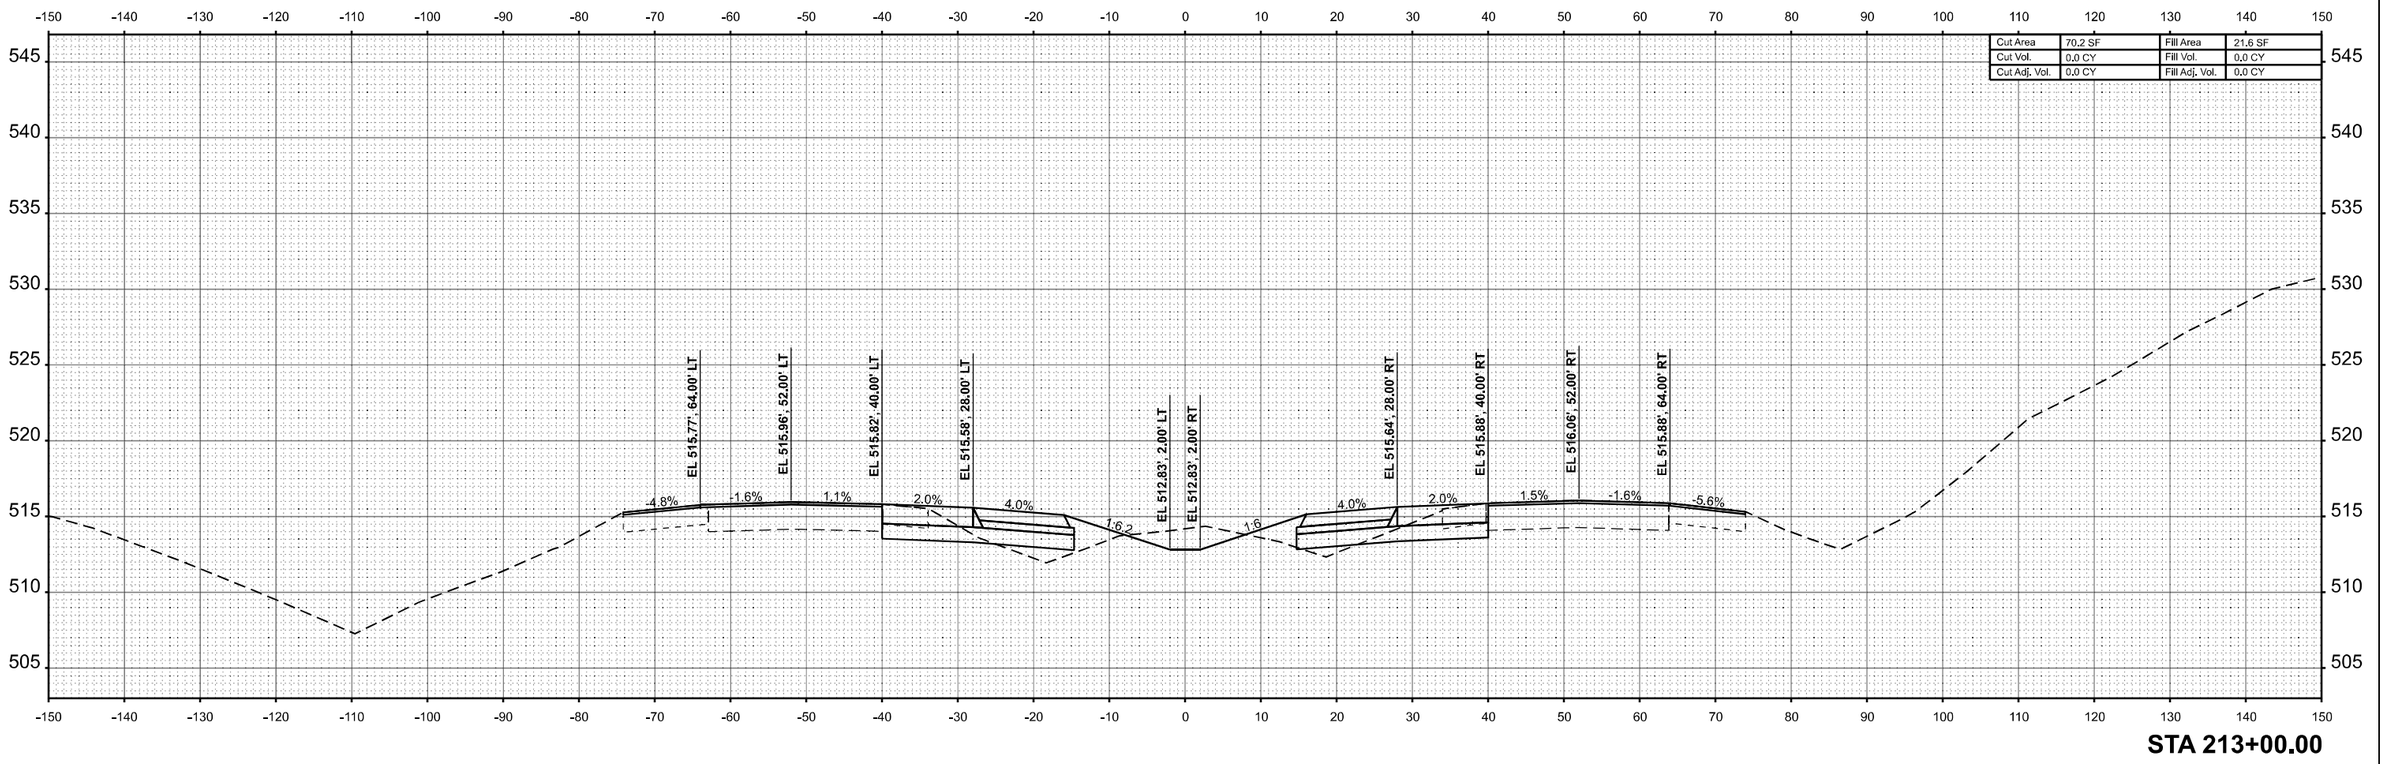


| ORIGINAL SURVEY | | BY | DATE |
|---|---|---|---|
| | SURVEYED | | |
| | PLOTTED | | |
| NOTE BOOK | TEMPLATE | | |
| | AREAS | | |
| NO. | AREAS CHECKED | | |

MODEL: I57 XS R5-6 - 213+00.00 R5 [Sheet]
FILE NAME: c:\volkert_pw_workingdir\betsy.witt\d0326115\D978798-ahl-XSSht-I57-R5_6.dgn

VOLKERT

| | | | |
|---|---|---|---|
| USER NAME = betsy.witt | DESIGNED - | REVISED - | |
| | DRAWN - | REVISED - | |
| PLOT SCALE = $SCALE$ | CHECKED - | REVISED - | |
| PLOT DATE = 8/27/2024 | DATE - | REVISED - | |

**STATE OF ILLINOIS**
**DEPARTMENT OF TRANSPORTATION**

**CROSS SECTIONS**
**INTERSTATE 57**

SCALE: 1"=10' | SHEET 131 OF 274 SHEETS | STA. 213+00.00 R5 | TO STA. 213+00.00 R5

| F.A.I. RTE. | SECTION | COUNTY | TOTAL SHEETS | SHEET NO. |
|---|---|---|---|---|
| 57 | (X1-8,X1-7-1,X1-7,X1-6-1)R-2 | WILLIAMSON | 614 | 461 |
| | | CONTRACT NO. 78798 | | |
| | | ILLINOIS | FED. AID PROJECT | |

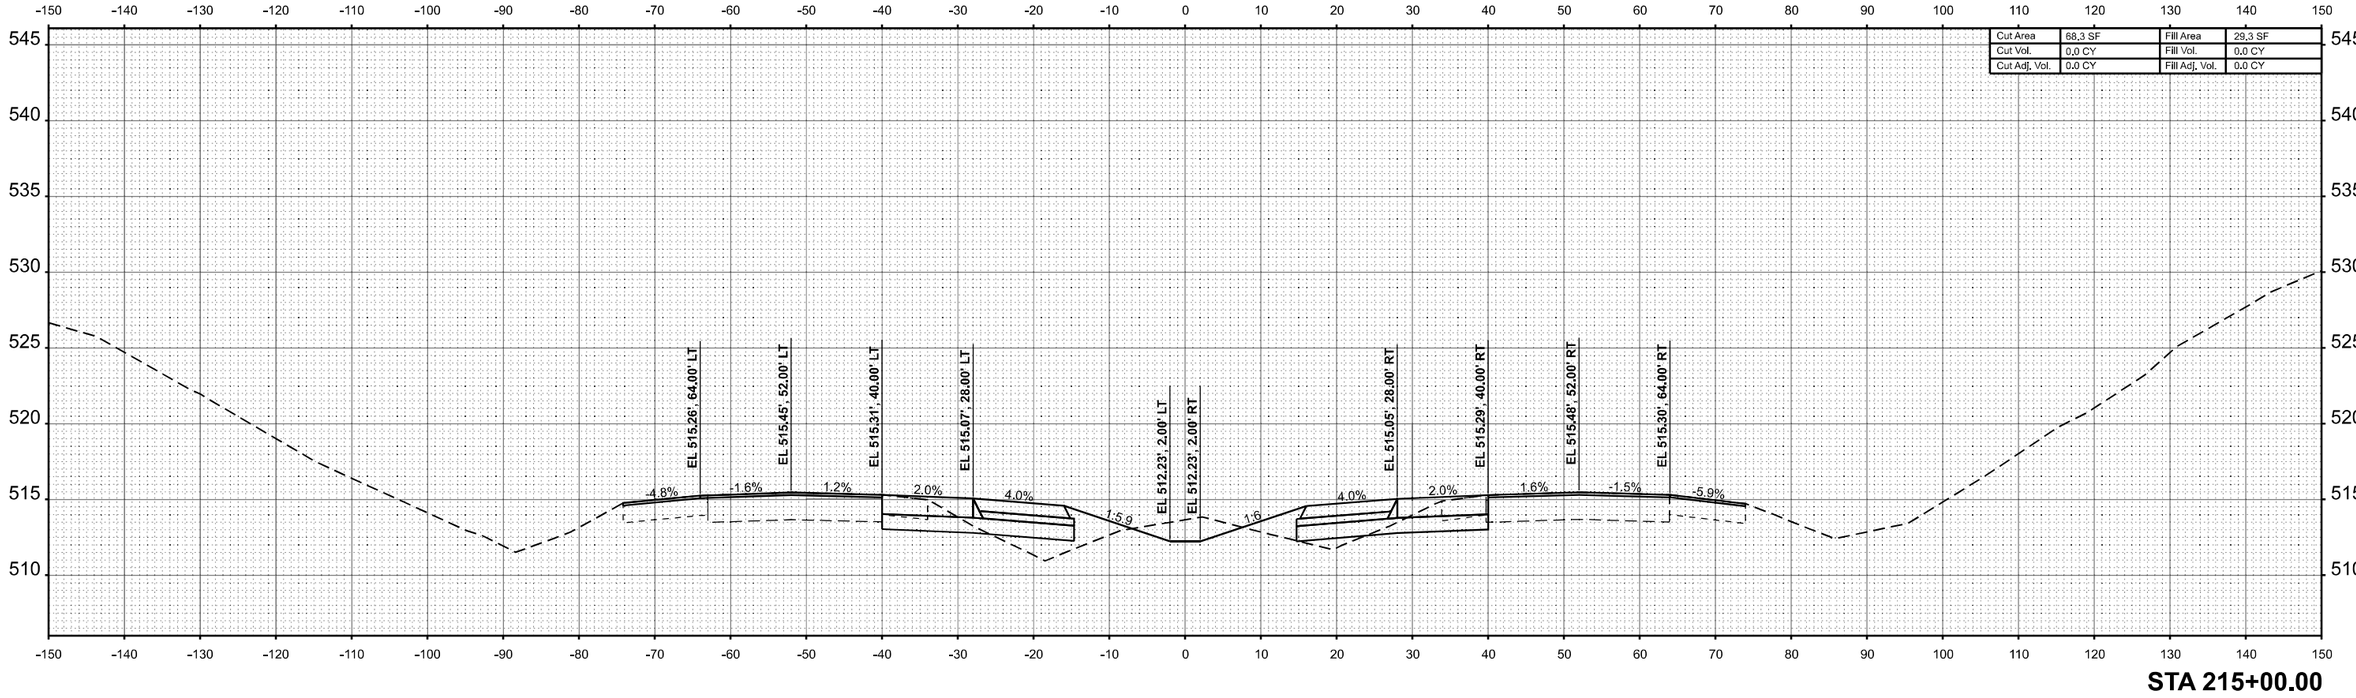


**STA 215+00.00**

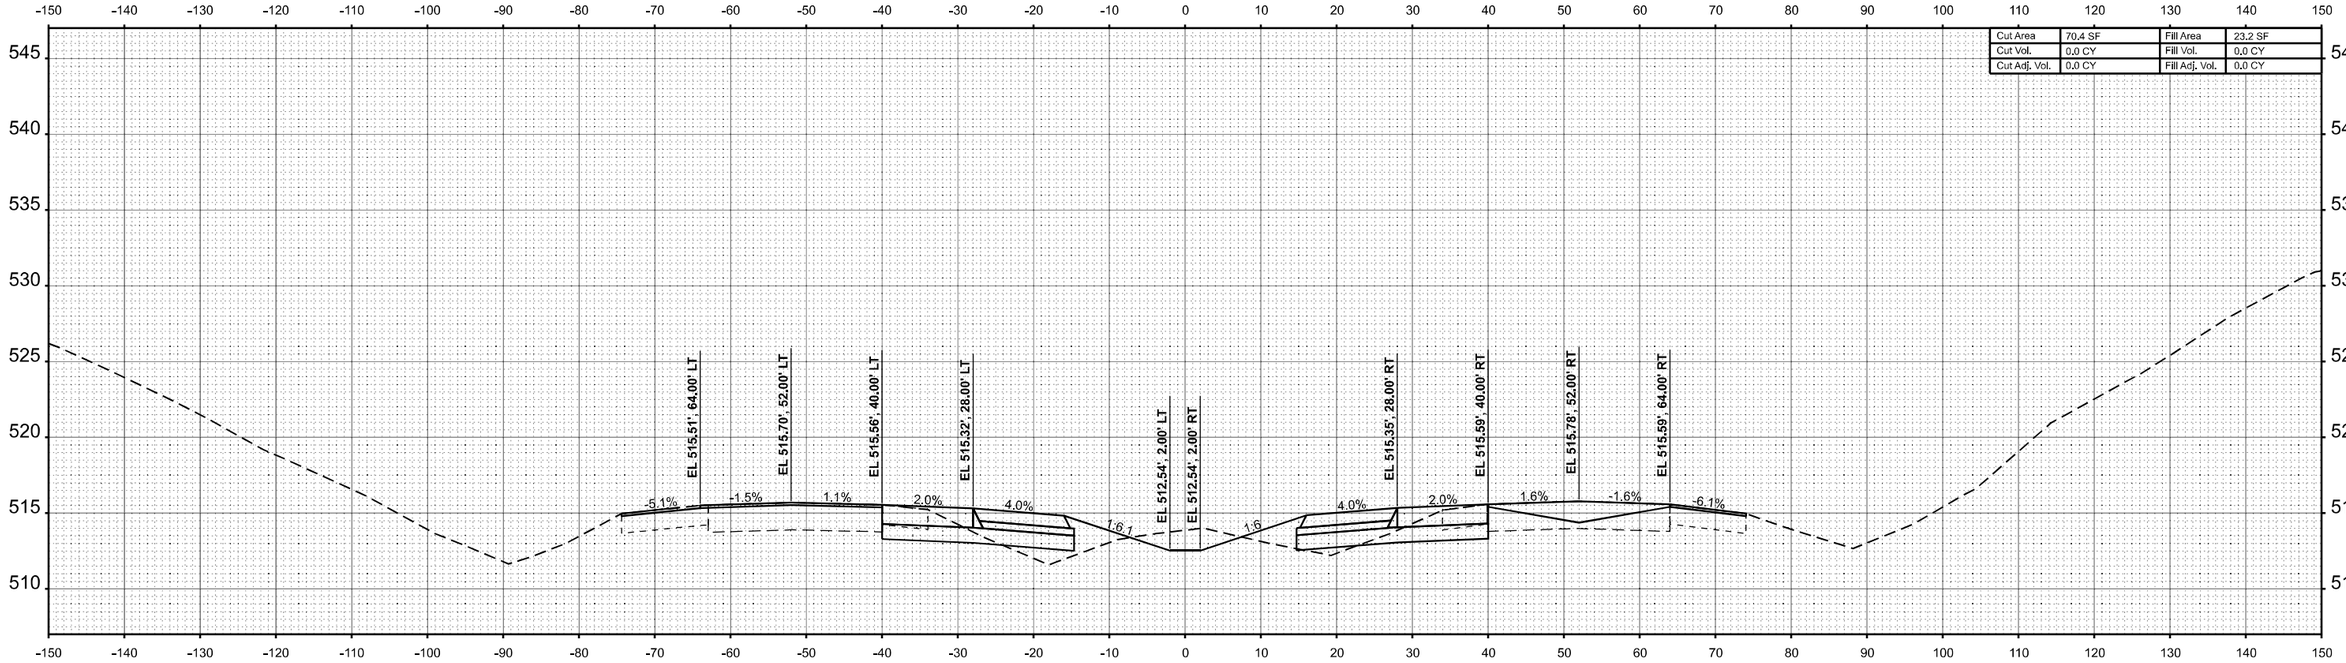


**STA 214+00.00**

| FINAL SURVEY | BY | DATE |
|---|---|---|
| SURVEYED | | |
| PLOTTED | | |
| TEMPLATE | | |
| AREAS | | |
| AREAS CHECKED | | |
| NOTE BOOK | | |
| NO. | | |

| ORIGINAL SURVEY | BY | DATE |
|---|---|---|
| SURVEYED | | |
| PLOTTED | | |
| TEMPLATE | | |
| AREAS | | |
| AREAS CHECKED | | |
| NOTE BOOK | | |
| NO. | | |

MODEL: I57 XS R5-6 - 214+00.00 R5 [Sheet]
FILE NAME: c:\volkert_pw_workingdir\betsy.witt\d0326115\D978798-sht-XSSht457-R5_6.dgn

VOLKERT

| | | | |
|---|---|---|---|
| USER NAME = betsy.witt | DESIGNED - | REVISED - | |
| | DRAWN - | REVISED - | |
| PLOT SCALE = $SCALE$ | CHECKED - | REVISED - | |
| PLOT DATE = 8/27/2024 | DATE - | REVISED - | |

**STATE OF ILLINOIS**
**DEPARTMENT OF TRANSPORTATION**

**CROSS SECTIONS**
**INTERSTATE 57**

SCALE: 1"=10' | SHEET 132 OF 274 SHEETS | STA. 214+00.00 R5 | TO STA. 215+00.00 R5

| F.A.I. RTE. | SECTION | COUNTY | TOTAL SHEETS | SHEET NO. |
|---|---|---|---|---|
| 57 | (X1-8,X1-7-1,X1-7,X1-6-1)R-2 | WILLIAMSON | 614 | 462 |
| | | CONTRACT NO. 78798 | | |
| | ILLINOIS | FED. AID PROJECT | | |

| FINAL SURVEY | | BY | DATE |
|---|---|---|---|
| | SURVEYED | | |
| | PLOTTED | | |
| | TEMPLATE | | |
| NOTE BOOK | AREAS | | |
| NO. | AREAS CHECKED | | |

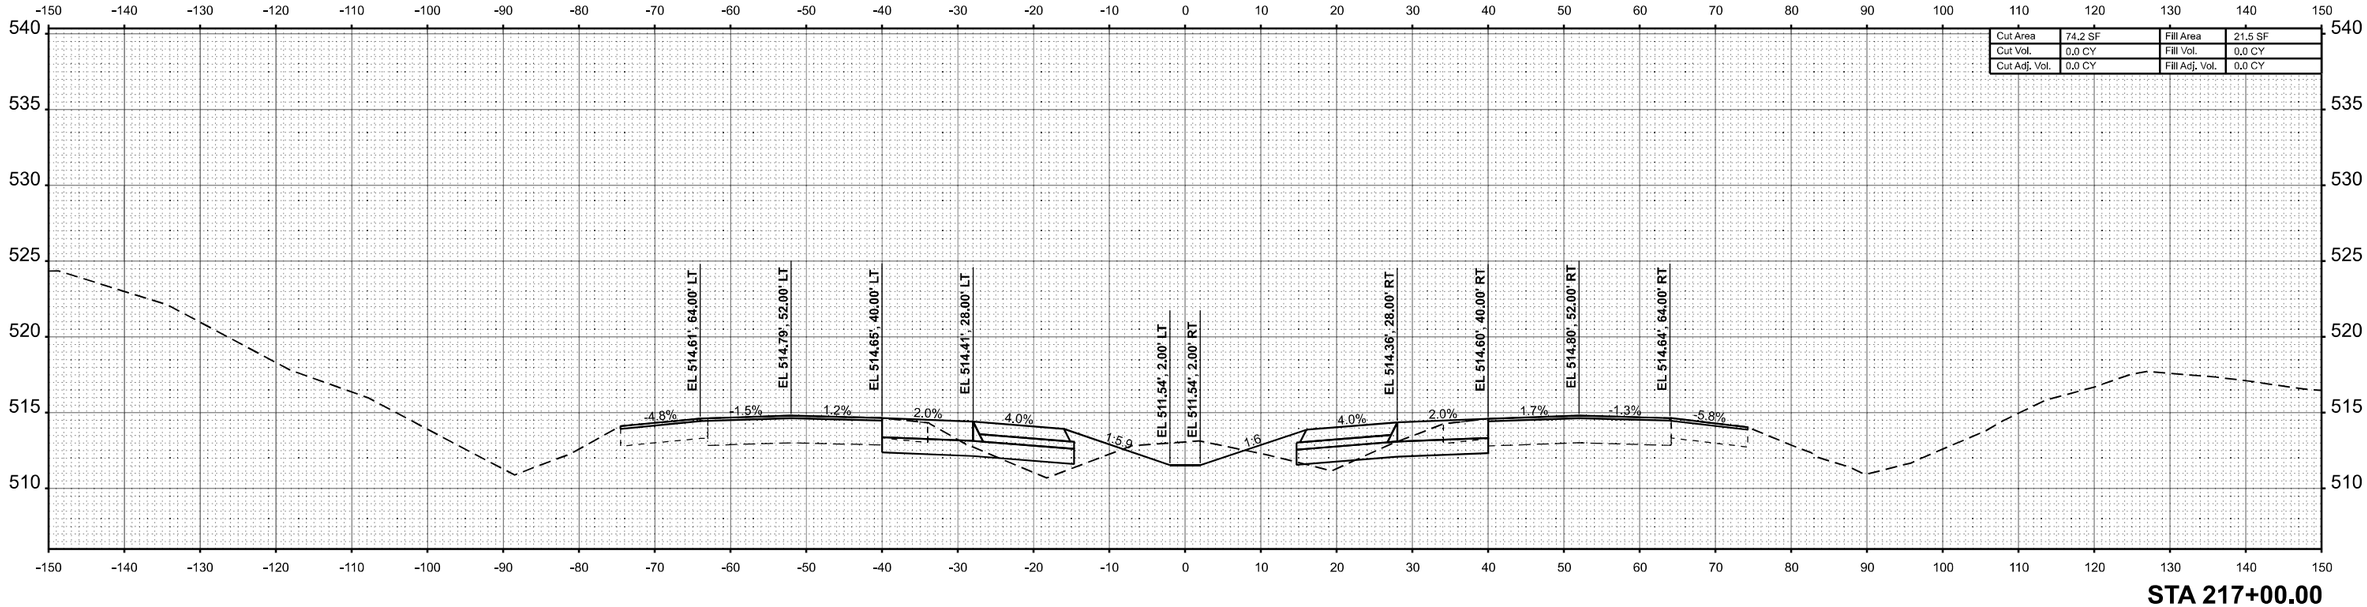


STA 217+00.00

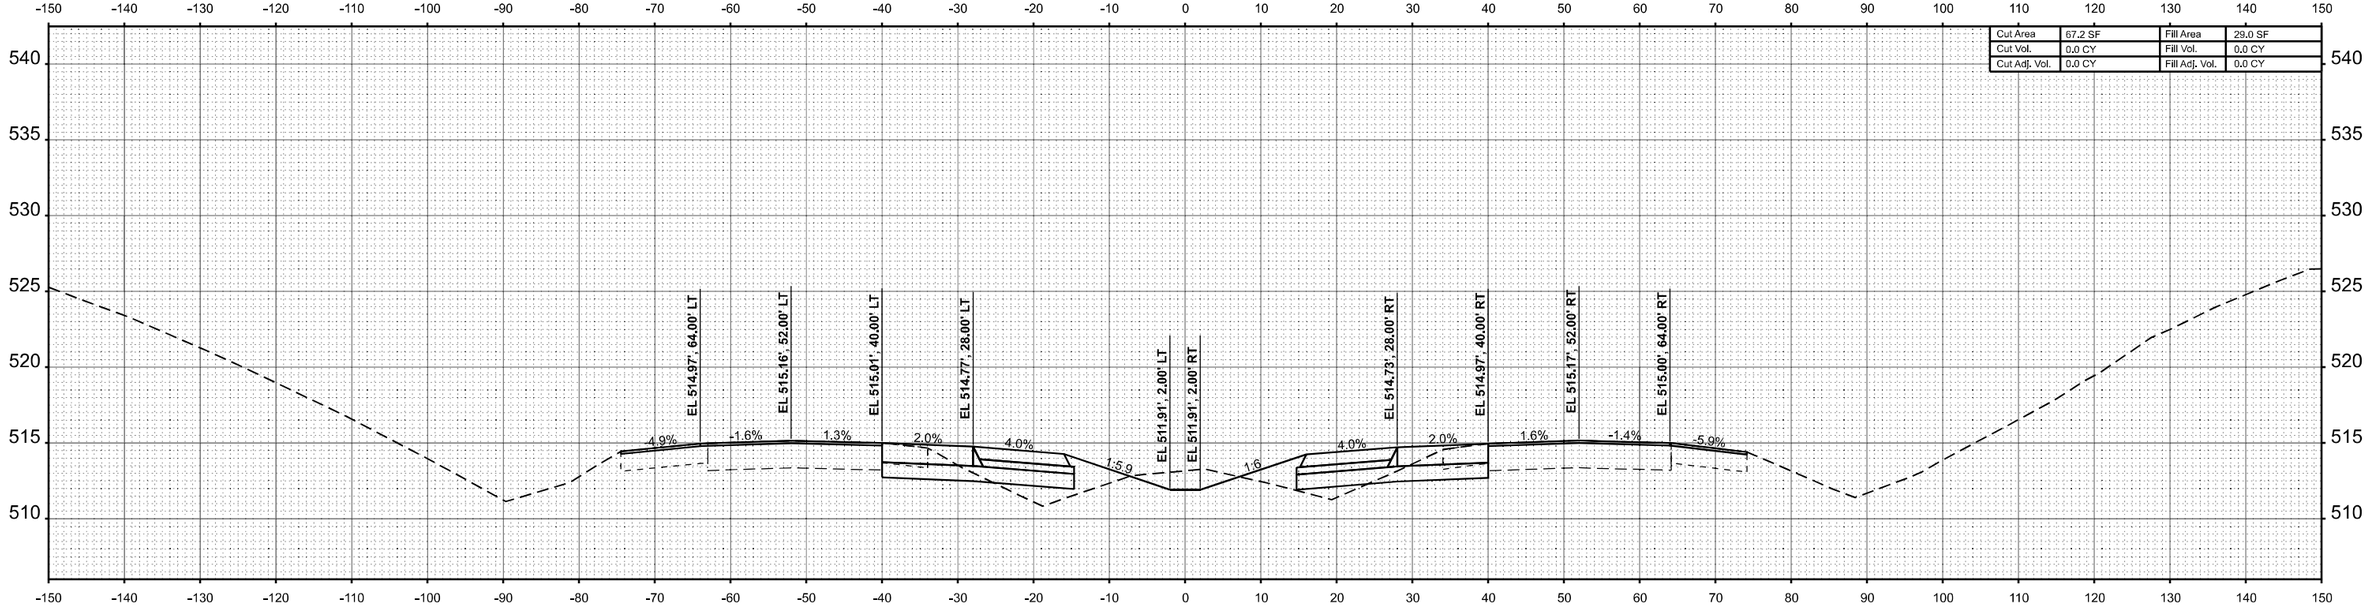


STA 216+00.00

| ORIGINAL SURVEY | | BY | DATE |
|---|---|---|---|
| | SURVEYED | | |
| | PLOTTED | | |
| | TEMPLATE | | |
| NOTE BOOK | AREAS | | |
| NO. | AREAS CHECKED | | |

MODEL: I57 XS R5-6 - 216+00.00 R6 [Sheet]
FILE NAME: c:\volkert_pw_workingdir\betsy.witt\d03261150\D978798-sht-XSSht-I57-R5_6.dgn

VOLKERT

| | | | |
|---|---|---|---|
| USER NAME = betsy.witt | DESIGNED - | REVISED - | |
| | DRAWN - | REVISED - | |
| PLOT SCALE = $SCALE$ | CHECKED - | REVISED - | |
| PLOT DATE = 8/27/2024 | DATE - | REVISED - | |

**STATE OF ILLINOIS**
**DEPARTMENT OF TRANSPORTATION**

**CROSS SECTIONS**
**INTERSTATE 57**

SCALE: 1"=10' | SHEET 133 OF 274 SHEETS | STA. 216+00.00 R6 | TO STA. 217+00.00 R6

| F.A.I. RTE. | SECTION | COUNTY | TOTAL SHEETS | SHEET NO. |
|---|---|---|---|---|
| 57 | (X1-8,X1-7-1,X1-7,X1-6-1)R-2 | WILLIAMSON | 614 | 463 |
| | | CONTRACT NO. 78798 | | |
| | ILLINOIS | FED. AID PROJECT | | |

| FINAL SURVEY | | BY | DATE |
|---|---|---|---|
| NOTE BOOK | SURVEYED | | |
| NO. | PLOTTED | | |
| | TEMPLATE | | |
| | ANGLES | | |
| | AREAS CHECKED | | |

| ORIGINAL SURVEY | | BY | DATE |
|---|---|---|---|
| NOTE BOOK | SURVEYED | | |
| NO. | PLOTTED | | |
| | TEMPLATE | | |
| | ANGLES | | |
| | AREAS CHECKED | | |

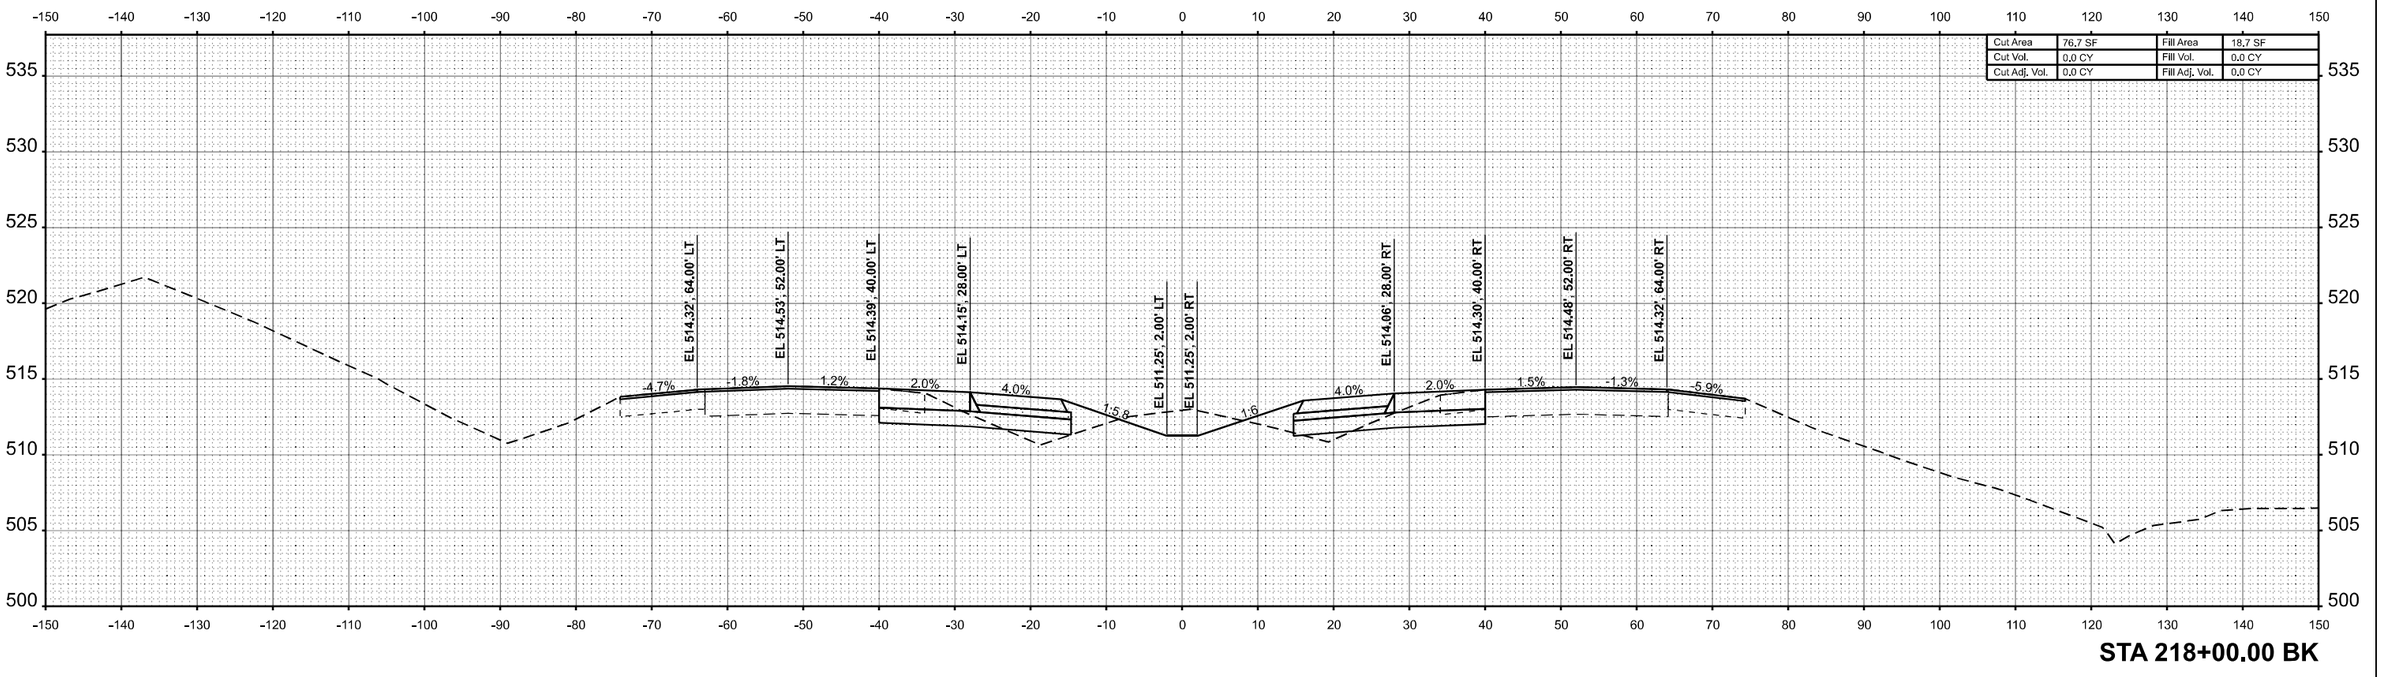


| | | | |
|---|---|---|---|
| Cut Area | 76,7 SF | Fill Area | 18,7 SF |
| Cut Vol. | 0,0 CY | Fill Vol. | 0,0 CY |
| Cut Adj. Vol. | 0,0 CY | Fill Adj. Vol. | 0,0 CY |

**STA 218+00.00 BK**

MODEL: I57 XS R5-6 - 218+00.00 R6 [Sheet]
FILE NAME: c:\volkert_pw_workingdir\marcus.mcconachie\d0326115\D9787984-sht-XSSht-I57-R5_6.dgn

VOLKERT

| | | |
|---|---|---|
| USER NAME = betsy.witt | DESIGNED - | REVISED - |
| | DRAWN - | REVISED - |
| PLOT SCALE = $SCALE$ | CHECKED - | REVISED - |
| PLOT DATE = 8/27/2024 | DATE - | REVISED - |

**STATE OF ILLINOIS**
**DEPARTMENT OF TRANSPORTATION**

**CROSS SECTIONS**
**INTERSTATE 57**

SCALE: 1"=10' | SHEET 134 OF 274 SHEETS | STA. 218+00.00 R6 | TO STA. 218+00.00 R6

| F.A.I. RTE. | SECTION | COUNTY | TOTAL SHEETS | SHEET NO. |
|---|---|---|---|---|
| 57 | (X1-8,X1-7-1,X1-7,X1-6-1)R-2 | WILLIAMSON | 614 | 464 |
| | | CONTRACT NO. 78798 | | |
| | ILLINOIS | FED. AID PROJECT | | |

| FINAL SURVEY | | BY | DATE |
|---|---|---|---|
| | SURVEYED | | |
| | PLOTTED | | |
| NOTE BOOK | TEMPLATE | | |
| | AREAS | | |
| NO. | AREAS CHECKED | | |

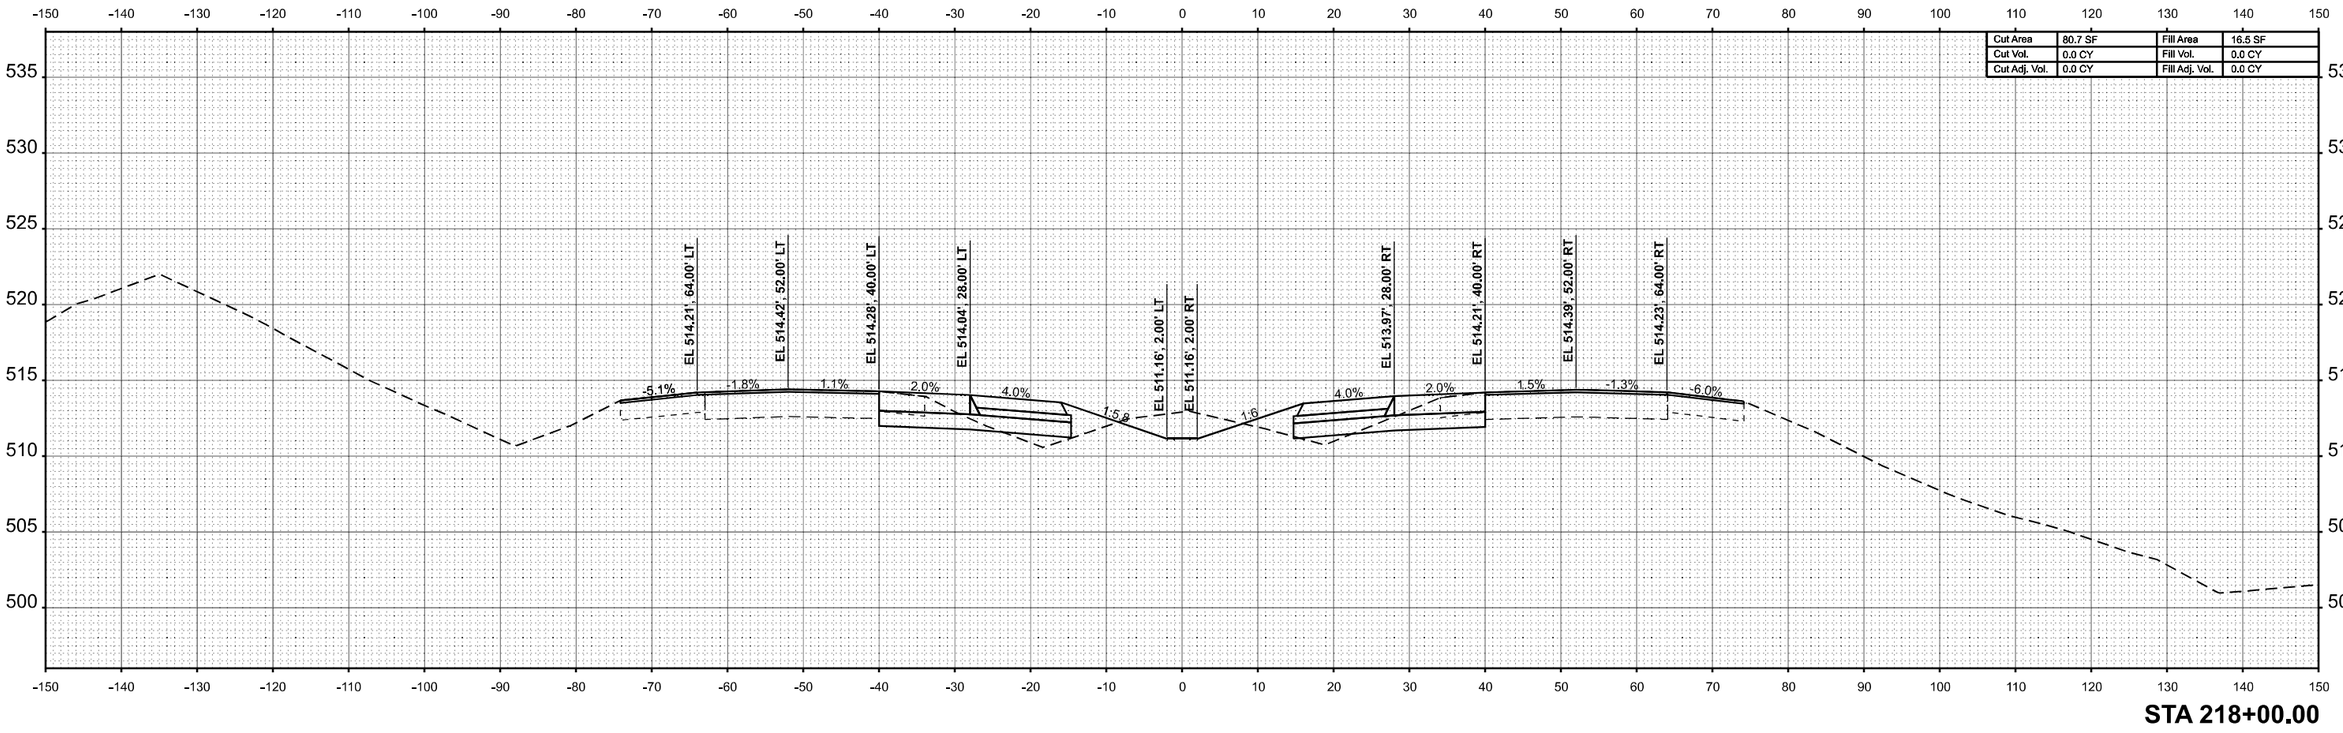


STA 218+00.00

| ORIGINAL SURVEY | | BY | DATE |
|---|---|---|---|
| | SURVEYED | | |
| | PLOTTED | | |
| NOTE BOOK | TEMPLATE | | |
| | AREAS | | |
| NO. | AREAS CHECKED | | |

MODEL: ExCL-I57 - 218+00.00 R7 [Sheet]
FILE NAME: c:\volkert_pw_workingdir\betsy.witt\d0326115\D978798-sht-XSSht-I57-R7A.dgn

VOLKERT

| | | | |
|---|---|---|---|
| USER NAME = betsy.witt | DESIGNED - | | REVISED - |
| | DRAWN - | | REVISED - |
| PLOT SCALE = $SCALE$ | CHECKED - | | REVISED - |
| PLOT DATE = 8/27/2024 | DATE - | | REVISED - |

**STATE OF ILLINOIS**
**DEPARTMENT OF TRANSPORTATION**

**CROSS SECTIONS**
**INTERSTATE 57**

SCALE: 1"=10' | SHEET 135 OF 274 SHEETS | STA. 218+00.00 R7 | TO STA. 218+00.00 R7

| F.A.I. RTE. | SECTION | COUNTY | TOTAL SHEETS | SHEET NO. |
|---|---|---|---|---|
| 57 | (X1-8,X1-7-1,X1-7,X1-6-1)R-2 | WILLIAMSON | 614 | 465 |
| | | CONTRACT NO. 78798 | | |
| | ILLINOIS | FED. AID PROJECT | | |

| FINAL SURVEY | | BY | DATE |
|---|---|---|---|
| NOTE BOOK | SURVEYED | | |
| NO. | PLOTTED | | |
| | TEMPLATE | | |
| | AREAS | | |
| | AREAS CHECKED | | |

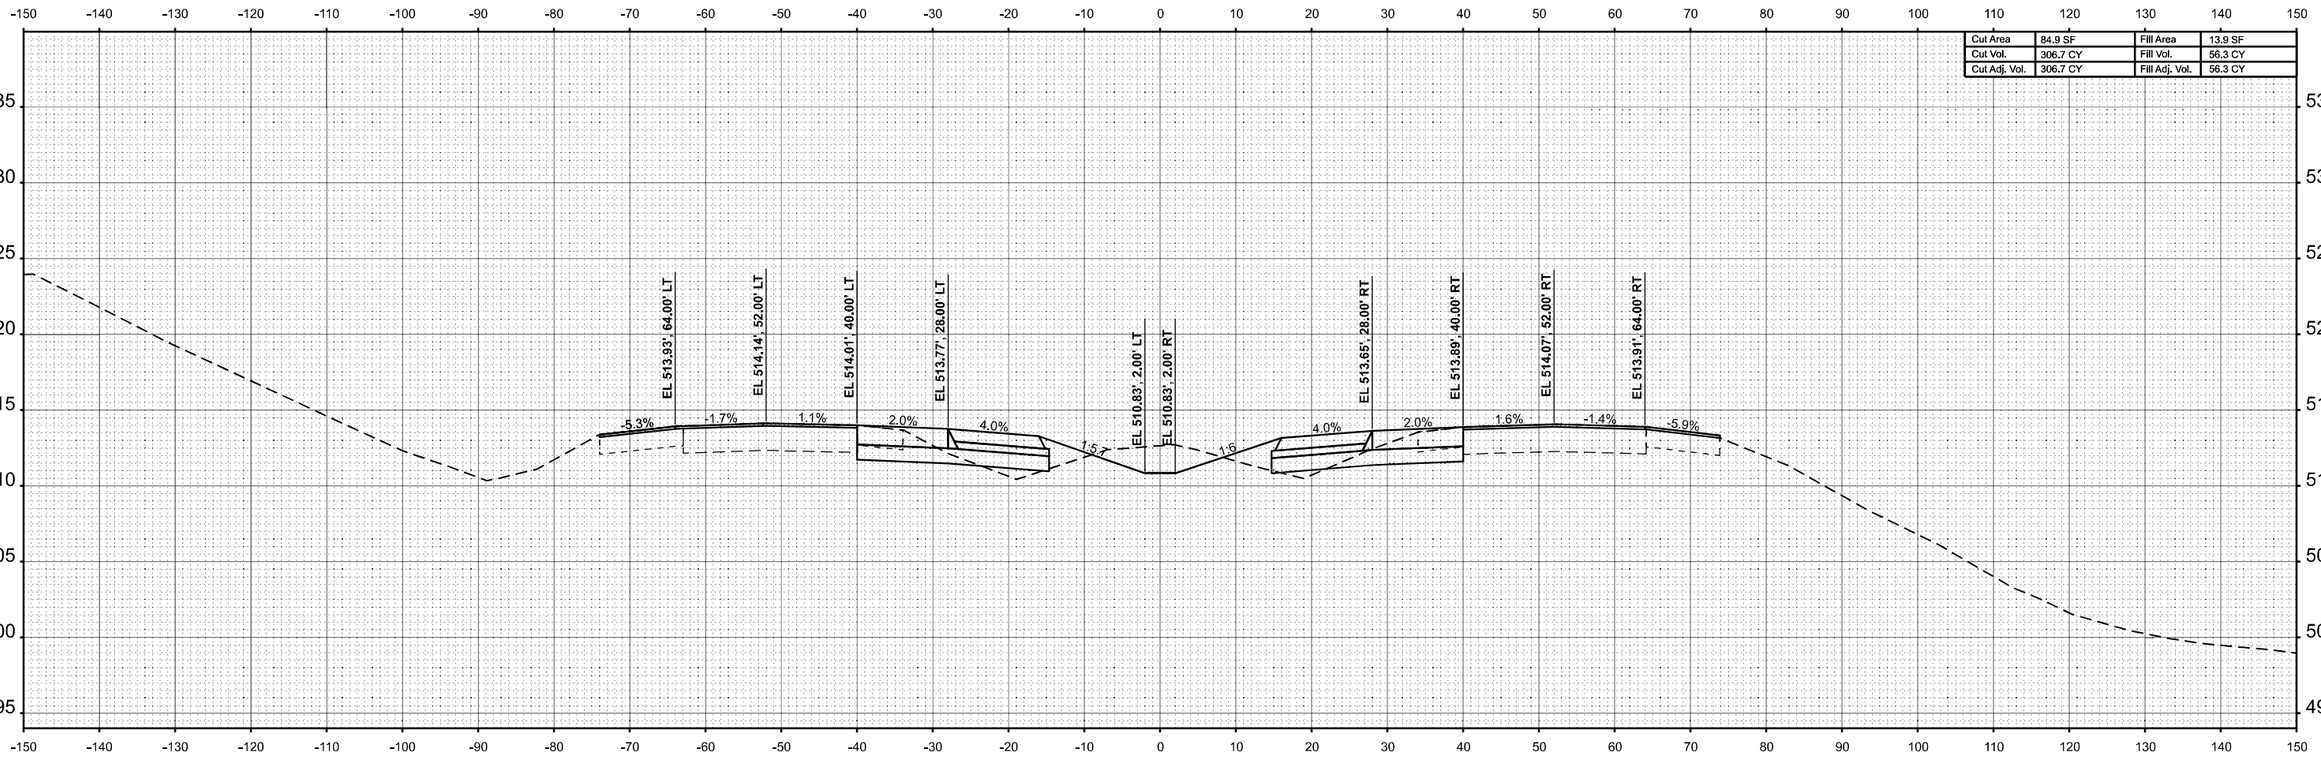


| | | | |
|---|---|---|---|
| Cut Area | 84.9 SF | Fill Area | 13.9 SF |
| Cut Vol. | 306.7 CY | Fill Vol. | 56.3 CY |
| Cut Adj. Vol. | 306.7 CY | Fill Adj. Vol. | 56.3 CY |

**STA 219+00.00**

| ORIGINAL SURVEY | | BY | DATE |
|---|---|---|---|
| NOTE BOOK | SURVEYED | | |
| NO. | PLOTTED | | |
| | TEMPLATE | | |
| | AREAS | | |
| | AREAS CHECKED | | |

MODEL: ExCL-I57 - 219+00.00 R7 [Sheet]
FILE NAME: c:\volkert_pw_workingdir\betsy.witt\d0326115\D9787984sht-XSSht-I57-R7A.dgn

VOLKERT

| | | | |
|---|---|---|---|
| USER NAME = betsy.witt | DESIGNED - | | REVISED - |
| | DRAWN - | | REVISED - |
| PLOT SCALE = $SCALE$ | CHECKED - | | REVISED - |
| PLOT DATE = 8/27/2024 | DATE - | | REVISED - |

**STATE OF ILLINOIS**
**DEPARTMENT OF TRANSPORTATION**

**CROSS SECTIONS**
**INTERSTATE 57**

SCALE: 1"=10' | SHEET 136 OF 274 SHEETS | STA. 219+00.00 R7 | TO STA. 219+00.00 R7

| F.A.I. RTE. | SECTION | COUNTY | TOTAL SHEETS | SHEET NO. |
|---|---|---|---|---|
| 57 | (X1-8,X1-7-1,X1-7,X1-6-1)R-2 | WILLIAMSON | 614 | 466 |
| | | CONTRACT NO. 78798 | | |
| | ILLINOIS FED. AID PROJECT | | | |

| FINAL SURVEY | | BY | DATE |
|---|---|---|---|
| NOTE BOOK | SURVEYED | | |
| NO. | PLOTTED | | |
| | TEMPLATE | | |
| | AREAS | | |
| | AREAS CHECKED | | |

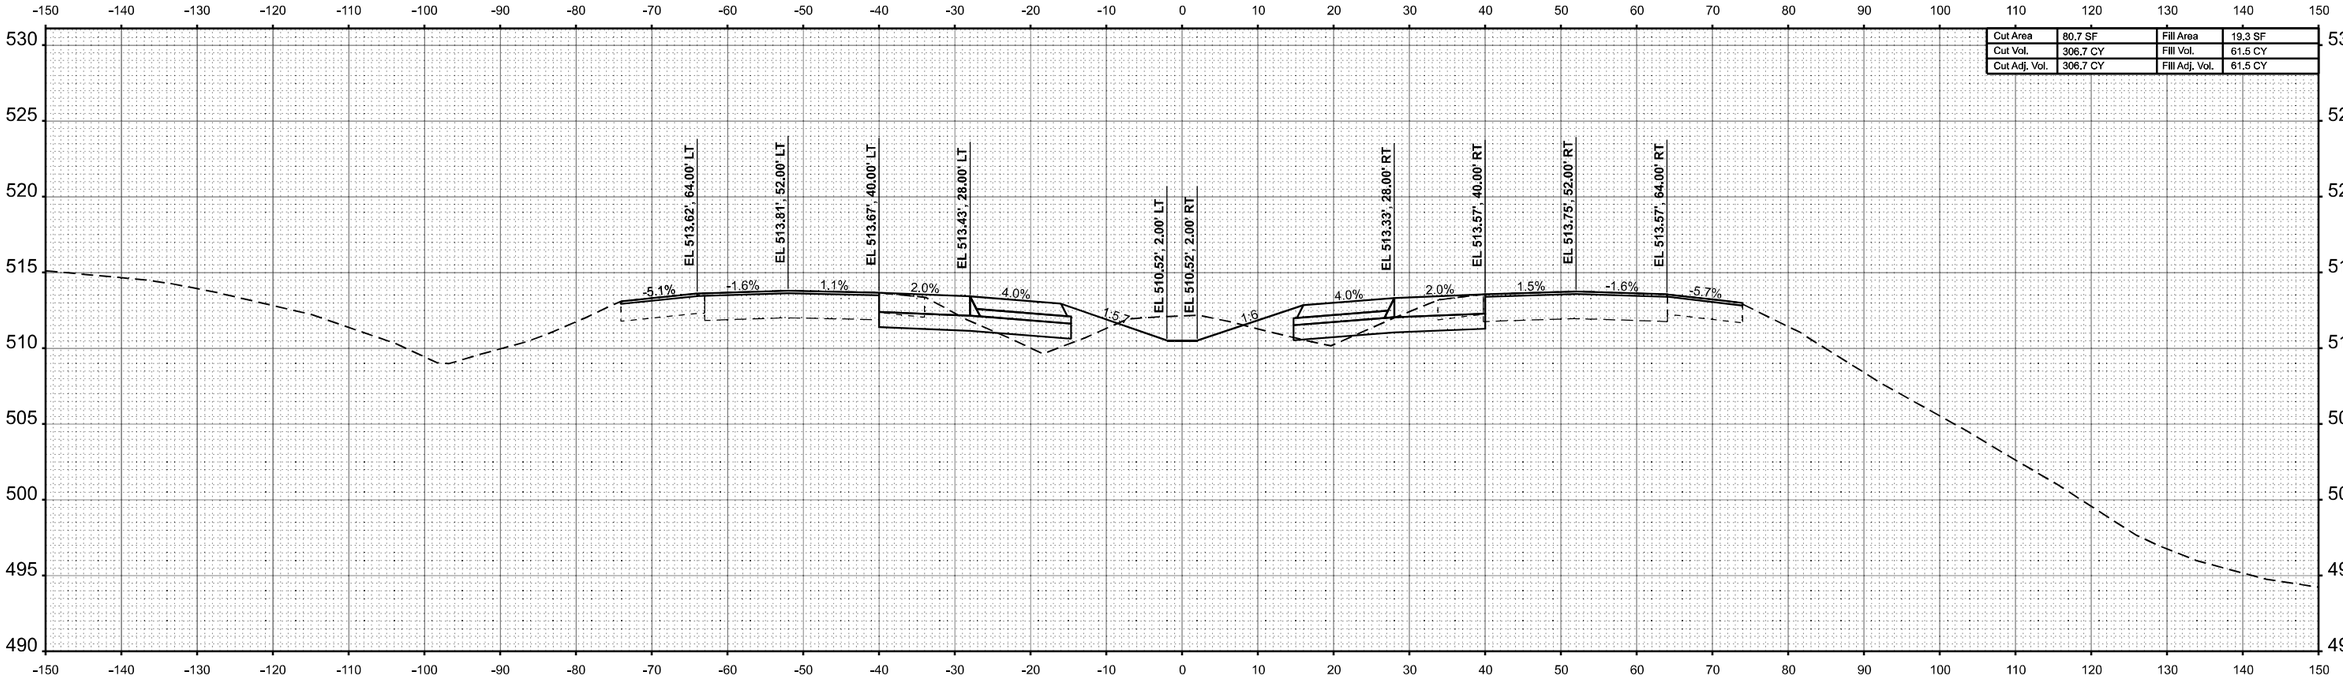


| | | | |
|---|---|---|---|
| Cut Area | 80.7 SF | Fill Area | 19.3 SF |
| Cut Vol. | 306.7 CY | Fill Vol. | 61.5 CY |
| Cut Adj. Vol. | 306.7 CY | Fill Adj. Vol. | 61.5 CY |

**STA 220+00.00**

| ORIGINAL SURVEY | | BY | DATE |
|---|---|---|---|
| NOTE BOOK | SURVEYED | | |
| NO. | PLOTTED | | |
| | TEMPLATE | | |
| | AREAS | | |
| | AREAS CHECKED | | |

MODEL: ExCL-I57 - 220+00.00 R7 [Sheet]
FILE NAME: c:\volkert_pw_workingdir\betsy.with\d0326115\D978798-shi-XSShi-I57-R7A.dgn

VOLKERT

| | | | |
|---|---|---|---|
| USER NAME = karen.lawrence | DESIGNED - | | REVISED - |
| | DRAWN - | | REVISED - |
| PLOT SCALE = $SCALE$ | CHECKED - | | REVISED - |
| PLOT DATE = 8/26/2024 | DATE - | | REVISED - |

**STATE OF ILLINOIS**
**DEPARTMENT OF TRANSPORTATION**

**CROSS SECTIONS**
**INTERSTATE 57**

SCALE: 1"=10' | SHEET 137 OF 274 SHEETS | STA. 220+00.00 R7 | TO STA. 220+00.00 R7

| F.A.I. RTE. | SECTION | COUNTY | TOTAL SHEETS | SHEET NO. |
|---|---|---|---|---|
| 57 | (X1-8,X1-7-1,X1-7,X1-6-1)R-2 | WILLIAMSON | 614 | 467 |
| | | CONTRACT NO. 78798 | | |
| | ILLINOIS | FED. AID PROJECT | | |

| FINAL SURVEY | |
|---|---|
| NOTE BOOK | |
| NO. | |

| | | BY | DATE |
|---|---|---|---|
| SURVEYED | | | |
| PLOTTED | | | |
| TEMPLATE | | | |
| AREAS | | | |
| AREAS CHECKED | | | |

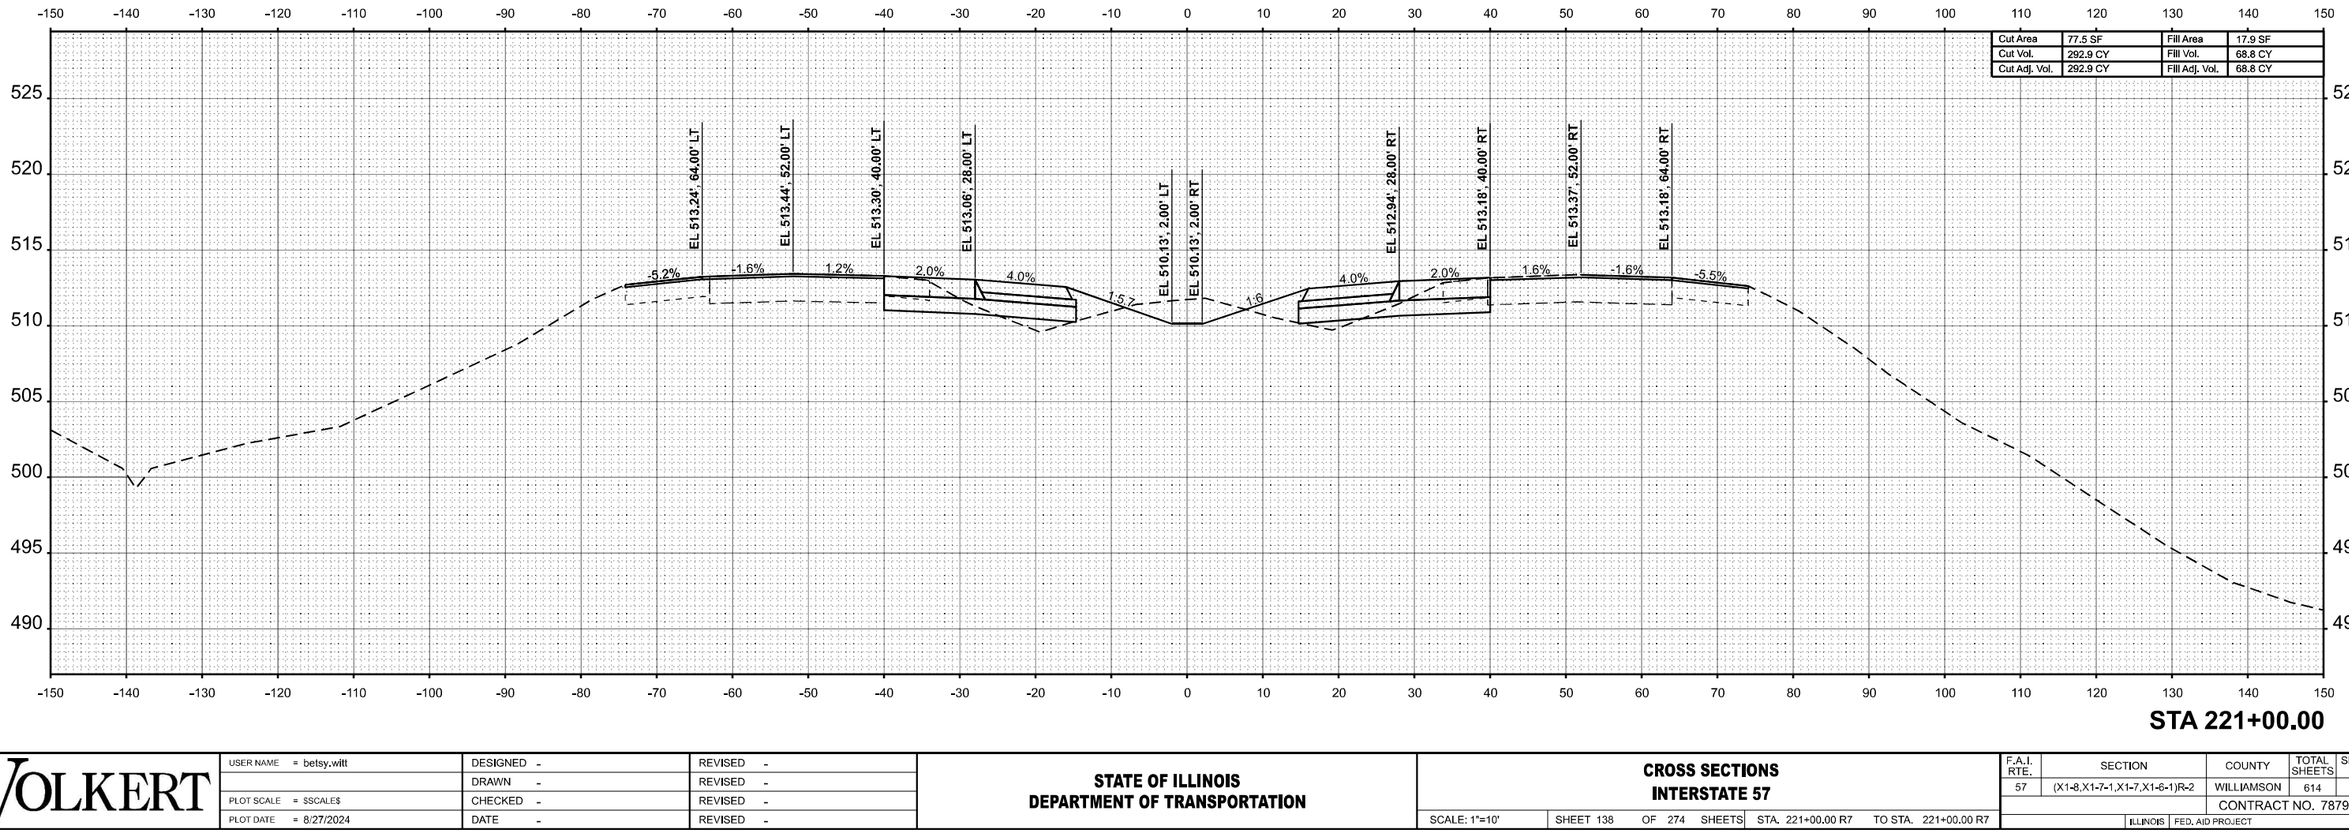


| | | | |
|---|---|---|---|
| Cut Area | 77.5 SF | Fill Area | 17.9 SF |
| Cut Vol. | 292.9 CY | Fill Vol. | 68.8 CY |
| Cut Adj. Vol. | 292.9 CY | Fill Adj. Vol. | 68.8 CY |

**STA 221+00.00**

| ORIGINAL SURVEY | |
|---|---|
| NOTE BOOK | |
| NO. | |

| | | BY | DATE |
|---|---|---|---|
| SURVEYED | | | |
| PLOTTED | | | |
| TEMPLATE | | | |
| AREAS | | | |
| AREAS CHECKED | | | |

MODEL: EXCL-I57 - 221+00.00 R7 [Sheet]
FILE NAME: c:\volkert_pw_workingdir\betsy.witt\d0326115\D978798-sht-XSSht-I57-R7A.dgn

VOLKERT

| | | | |
|---|---|---|---|
| USER NAME = betsy.witt | DESIGNED - | REVISED - | |
| | DRAWN - | REVISED - | |
| PLOT SCALE = $SCALE$ | CHECKED - | REVISED - | |
| PLOT DATE = 8/27/2024 | DATE - | REVISED - | |

**STATE OF ILLINOIS**
**DEPARTMENT OF TRANSPORTATION**

**CROSS SECTIONS**
**INTERSTATE 57**

SCALE: 1"=10' | SHEET 138 OF 274 SHEETS | STA. 221+00.00 R7 | TO STA. 221+00.00 R7

| F.A.I. RTE. | SECTION | COUNTY | TOTAL SHEETS | SHEET NO. |
|---|---|---|---|---|
| 57 | (X1-8,X1-7-1,X1-7,X1-6-1)R-2 | WILLIAMSON | 614 | 468 |
| | | CONTRACT NO. 78798 | | |
| | ILLINOIS FED. AID PROJECT | | | |

| FINAL SURVEY | | BY | DATE |
|---|---|---|---|
| | SURVEYED | | |
| | PLOTTED | | |
| NOTE BOOK | TEMPLATE | | |
| | AREAS | | |
| NO. | AREAS CHECKED | | |

| ORIGINAL SURVEY | | BY | DATE |
|---|---|---|---|
| | SURVEYED | | |
| | PLOTTED | | |
| NOTE BOOK | TEMPLATE | | |
| | AREAS | | |
| NO. | AREAS CHECKED | | |

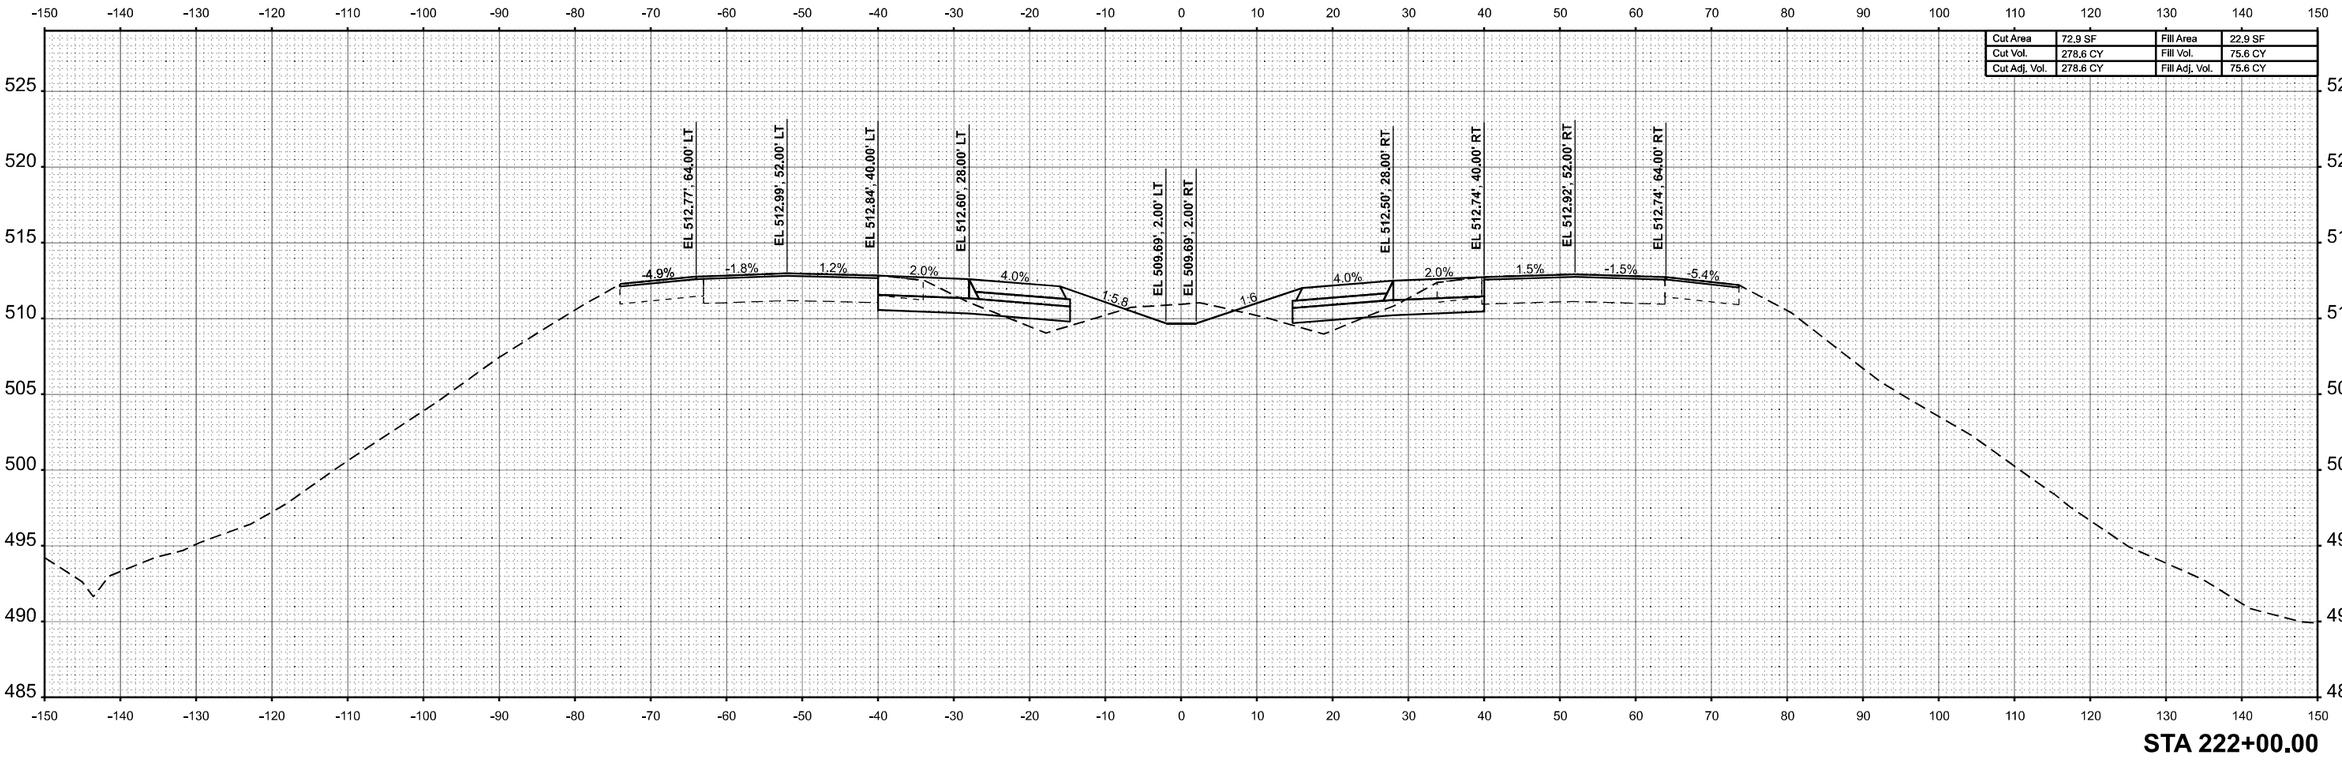


MODEL: ExCL-I57 - 222+00.00 R7 [Sheet]
FILE NAME: c:\volkert_pw_workingdir\betsy.witt\d0326115\D978798-sth-XSSht-I57-R7A.dgn

VOLKERT

| | | |
|---|---|---|
| USER NAME = betsy.witt | DESIGNED - | REVISED - |
| | DRAWN - | REVISED - |
| PLOT SCALE = $SCALE$ | CHECKED - | REVISED - |
| PLOT DATE = 8/27/2024 | DATE - | REVISED - |

**STATE OF ILLINOIS**
**DEPARTMENT OF TRANSPORTATION**

**CROSS SECTIONS**
**INTERSTATE 57**

SCALE: 1"=10' | SHEET 139 OF 274 SHEETS | STA. 222+00.00 R7 | TO STA. 222+00.00 R7

| F.A.I. RTE. | SECTION | COUNTY | TOTAL SHEETS | SHEET NO. |
|---|---|---|---|---|
| 57 | (X1-8,X1-7-1,X1-7,X1-6-1)R-2 | WILLIAMSON | 614 | 469 |
| | | CONTRACT NO. 78798 | | |
| | ILLINOIS | FED. AID PROJECT | | |

| FINAL SURVEY | | BY | DATE |
|---|---|---|---|
| NO'TE BOOK | SURVEYED | | |
| | PLOTTED | | |
| | TEMPLATE | | |
| | ANGLES | | |
| NO. | AREAS CHECKED | | |

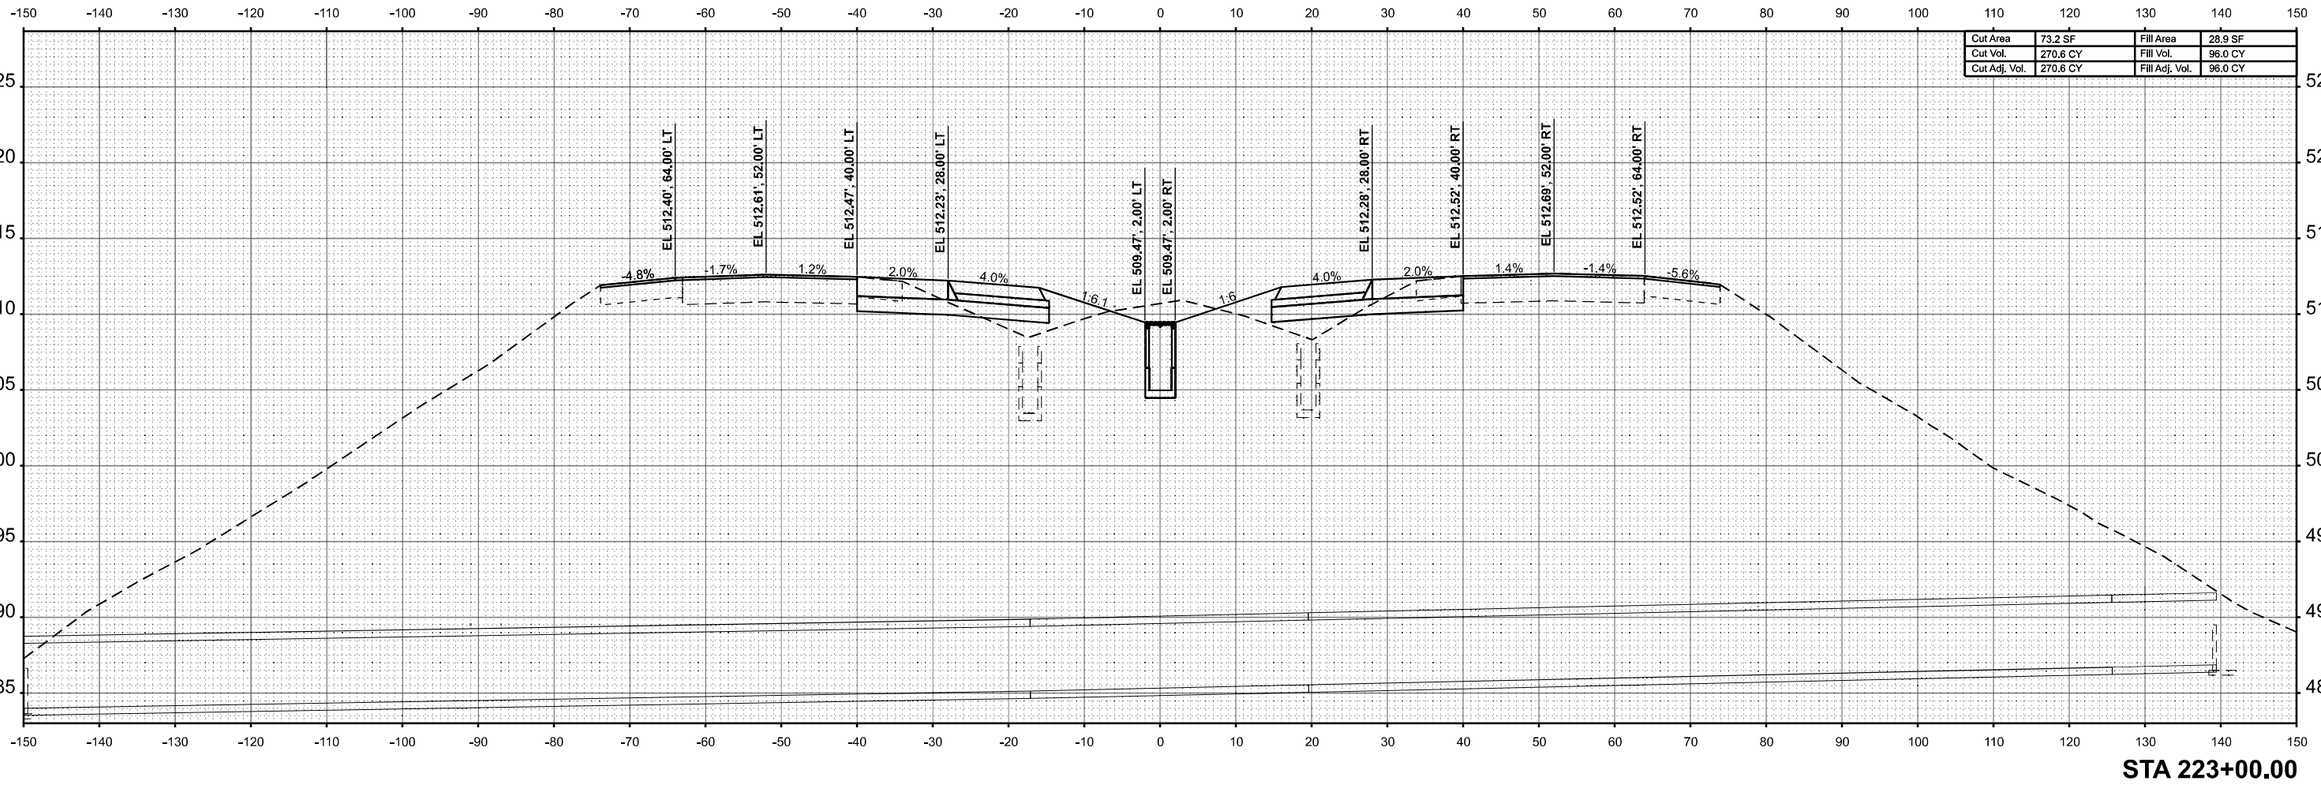


| | | | |
|---|---|---|---|
| Cut Area | 73.2 SF | Fill Area | 28.9 SF |
| Cut Vol. | 270.6 CY | Fill Vol. | 96.0 CY |
| Cut Adj. Vol. | 270.6 CY | Fill Adj. Vol. | 96.0 CY |

**STA 223+00.00**

| ORIGINAL SURVEY | | BY | DATE |
|---|---|---|---|
| NOTE BOOK | SURVEYED | | |
| | PLOTTED | | |
| | TEMPLATE | | |
| | ANGLES | | |
| NO. | AREAS CHECKED | | |

MODEL: ExCL-I57 - 223+00.00 R7 [Sheet]
FILE NAME: c:\volkert_pw_workingdir\betsy.witt\d0326115\D978798-sht-XSSht-I57-R7A.dgn

VOLKERT

| | | | |
|---|---|---|---|
| USER NAME = betsy.witt | DESIGNED - | | REVISED - |
| | DRAWN - | | REVISED - |
| PLOT SCALE = $SCALE$ | CHECKED - | | REVISED - |
| PLOT DATE = 8/27/2024 | DATE - | | REVISED - |

**STATE OF ILLINOIS**
**DEPARTMENT OF TRANSPORTATION**

**CROSS SECTIONS**
**INTERSTATE 57**

SCALE: 1"=10' | SHEET 140 OF 274 SHEETS | STA. 223+00.00 R7 | TO STA. 223+00.00 R7

| F.A.I. RTE. | SECTION | COUNTY | TOTAL SHEETS | SHEET NO. |
|---|---|---|---|---|
| 57 | (X1-8,X1-7-1,X1-7,X1-6-1)R-2 | WILLIAMSON | 614 | 470 |
| | | CONTRACT NO. 78798 | | |
| | | ILLINOIS | FED. AID PROJECT | |

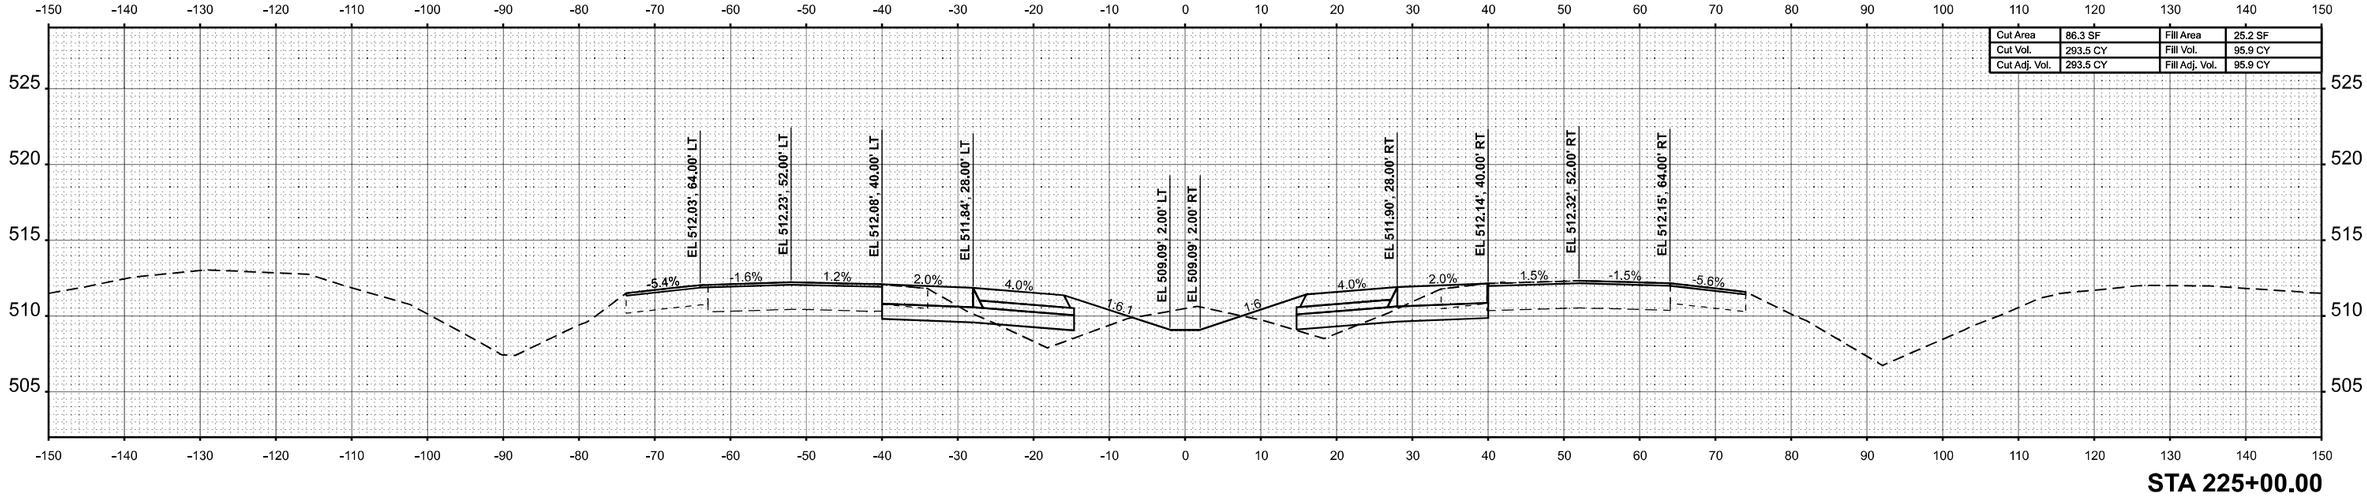


**STA 225+00.00**

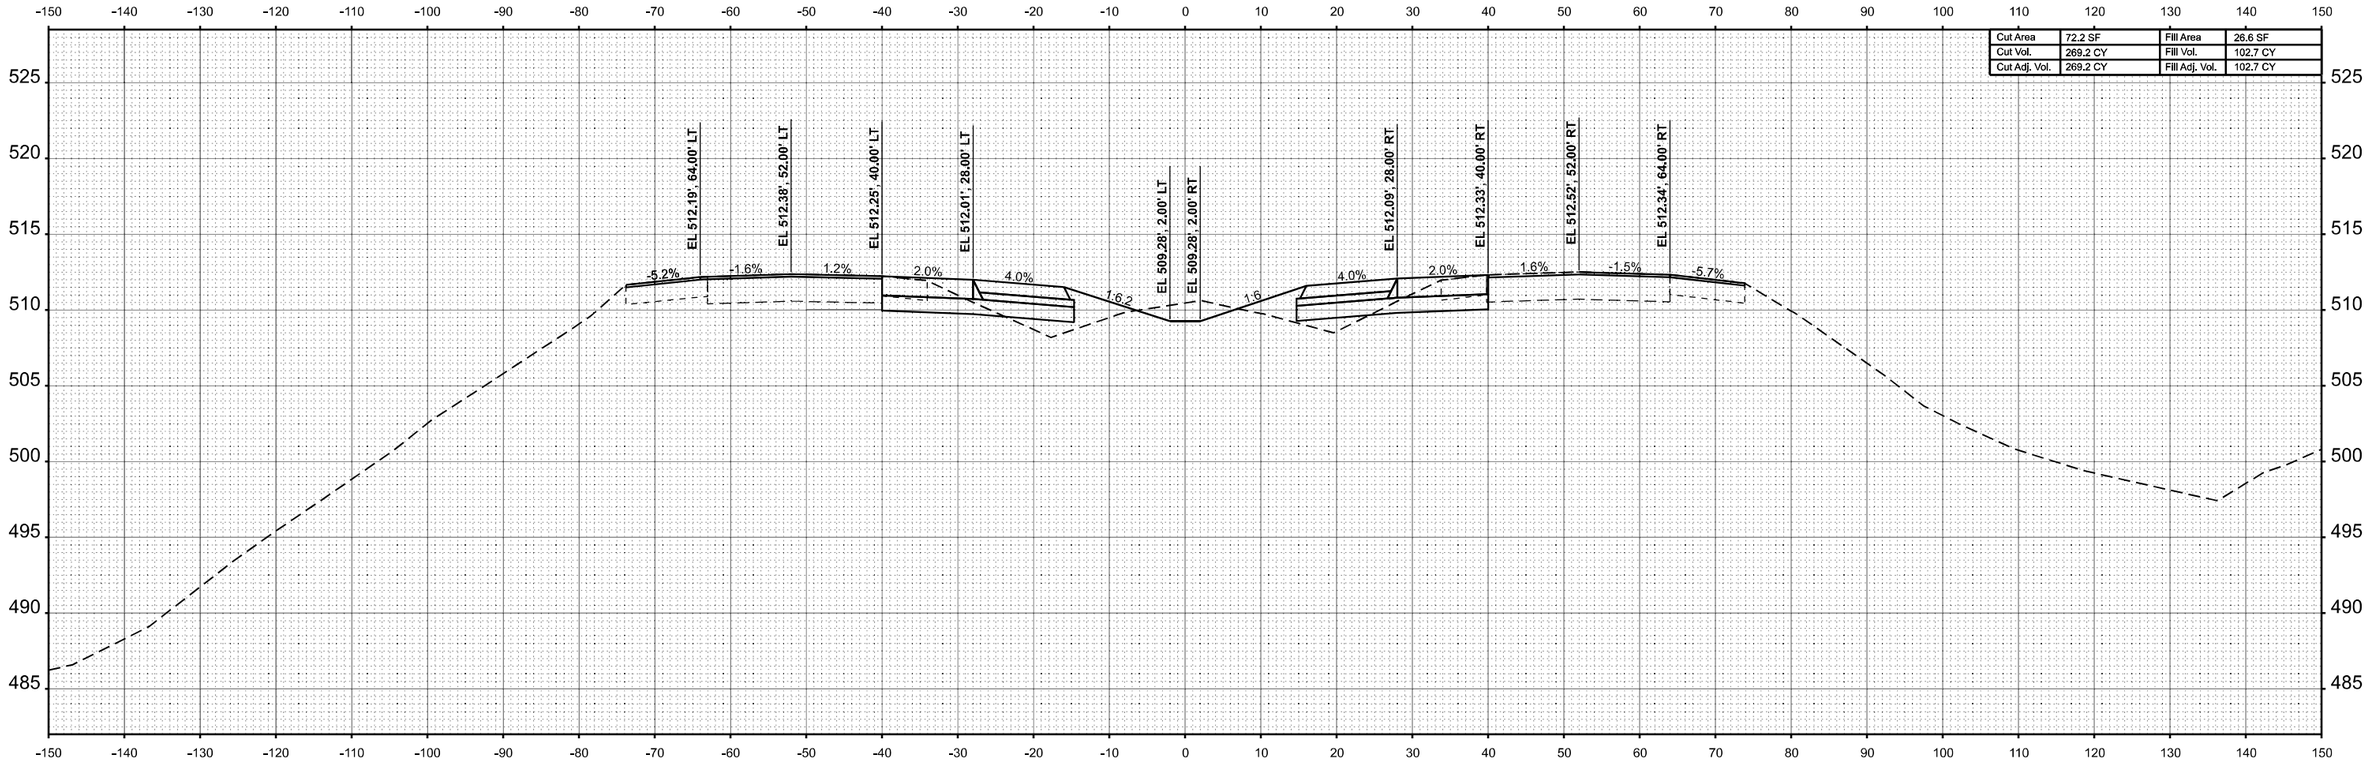


**STA 224+00.00**

FINAL SURVEY | NOTE BOOK | NO. | SURVEYED | PLOTTED | TEMPLATE | AREAS | AREAS CHECKED | BY | DATE

ORIGINAL SURVEY | NOTE BOOK | NO. | SURVEYED | PLOTTED | TEMPLATE | AREAS | AREAS CHECKED | BY | DATE

MODEL: ExCL-I57 - 224+00.00 R7 [Sheet]
FILE NAME: c:\volkert_pw_workingdir\betsy.witt\d0326115\D978798~sht~XSSht-I57-R7A.dgn

VOLKERT

| | | | |
|---|---|---|---|
| USER NAME = betsy.witt | DESIGNED - | REVISED - | |
| | DRAWN - | REVISED - | |
| PLOT SCALE = $SCALE$ | CHECKED - | REVISED - | |
| PLOT DATE = 8/27/2024 | DATE - | REVISED - | |

**STATE OF ILLINOIS**
**DEPARTMENT OF TRANSPORTATION**

**CROSS SECTIONS**
**INTERSTATE 57**

SCALE: 1"=10' | SHEET 141 OF 274 SHEETS | STA. 224+00.00 R7 | TO STA. 225+00.00 R7

| F.A.I. RTE. | SECTION | COUNTY | TOTAL SHEETS | SHEET NO. |
|---|---|---|---|---|
| 57 | (X1-8,X1-7-1,X1-7,X1-6-1)R-2 | WILLIAMSON | 614 | 471 |
| | | CONTRACT NO. 78798 | | |
| | ILLINOIS FED. AID PROJECT | | | |

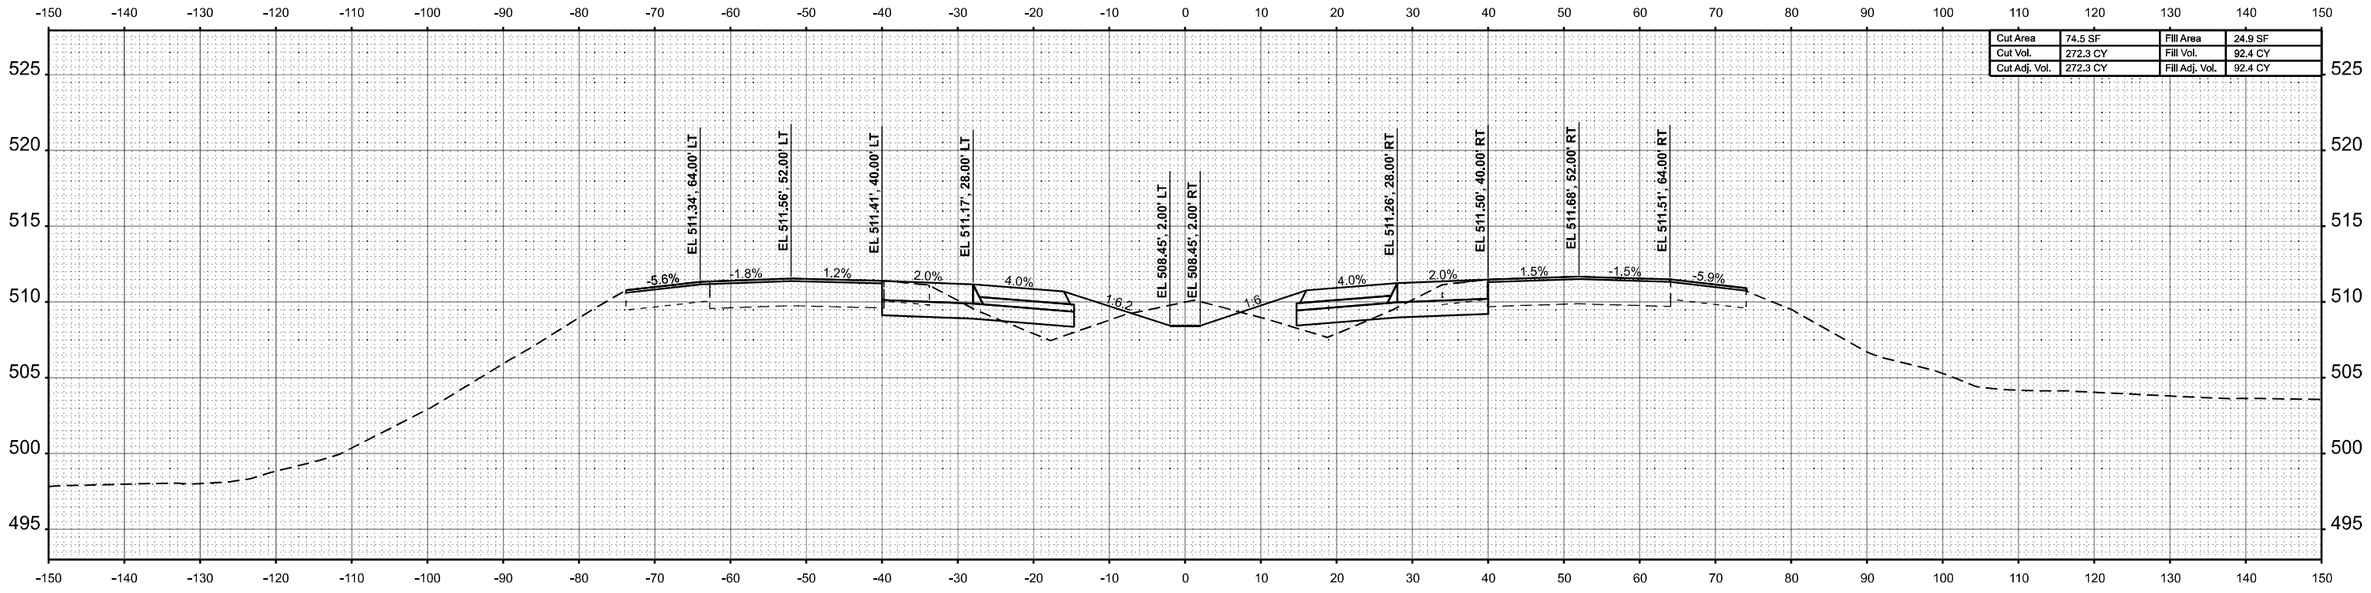


STA 227+00.00

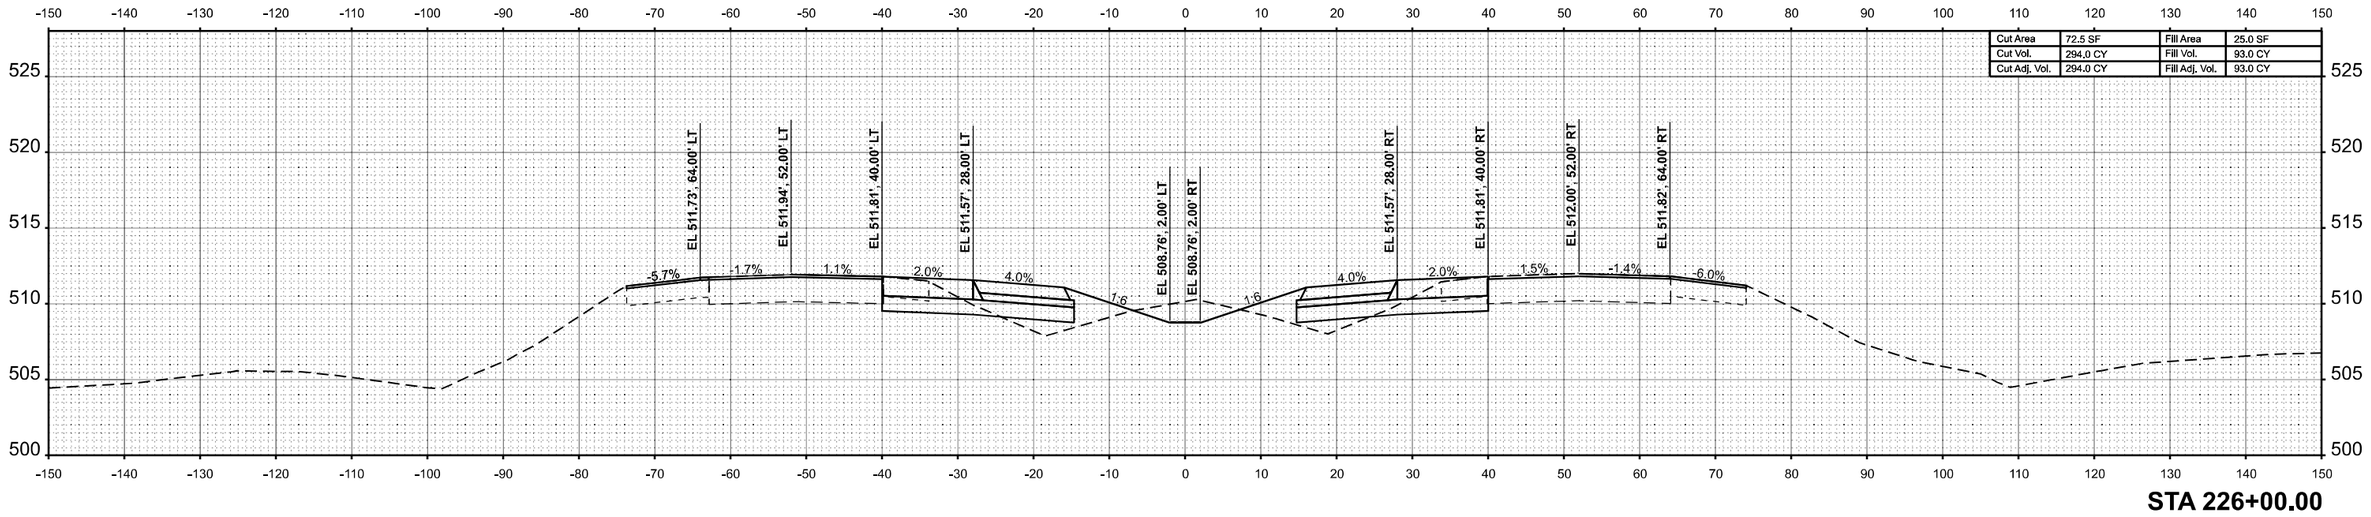


STA 226+00.00

| | | | |
|---|---|---|---|
| USER NAME = betsy.witt | DESIGNED - | REVISED - | |
| | DRAWN - | REVISED - | |
| PLOT SCALE = $SCALE$ | CHECKED - | REVISED - | |
| PLOT DATE = 8/27/2024 | DATE - | REVISED - | |

VOLKERT

**STATE OF ILLINOIS**
**DEPARTMENT OF TRANSPORTATION**

**CROSS SECTIONS**
**INTERSTATE 57**

SCALE: 1"=10' | SHEET 142 OF 274 SHEETS | STA. 226+00.00 R7 | TO STA. 227+00.00 R7

| F.A.I. RTE. | SECTION | COUNTY | TOTAL SHEETS | SHEET NO. |
|---|---|---|---|---|
| 57 | (X1-8,X1-7-1,X1-7,X1-6-1)R-2 | WILLIAMSON | 614 | 472 |
| | | CONTRACT NO. 78798 | | |
| | ILLINOIS FED. AID PROJECT | | | |

| FINAL SURVEY | BY | DATE |
|---|---|---|
| SURVEYED | | |
| PLOTTED | | |
| TEMPLATE | | |
| AREAS | | |
| AREAS CHECKED | | |
| NOTE BOOK | | |
| NO. | | |

| ORIGINAL SURVEY | BY | DATE |
|---|---|---|
| SURVEYED | | |
| PLOTTED | | |
| TEMPLATE | | |
| AREAS | | |
| AREAS CHECKED | | |
| NOTE BOOK | | |
| NO. | | |

MODEL: ExCL-I57 - 226+00.00 R7 [Sheet]
FILE NAME: c:\volkert_pw_workingdir\betsy.witt\d0326115\D978798-sht-XSSht-I57-R7A.dgn

| FINAL SURVEY | BY | DATE |
|---|---|---|
| SURVEYED | | |
| PLOTTED | | |
| TEMPLATE | | |
| AREAS | | |
| NOTE BOOK | | |
| NO. | AREAS CHECKED | |

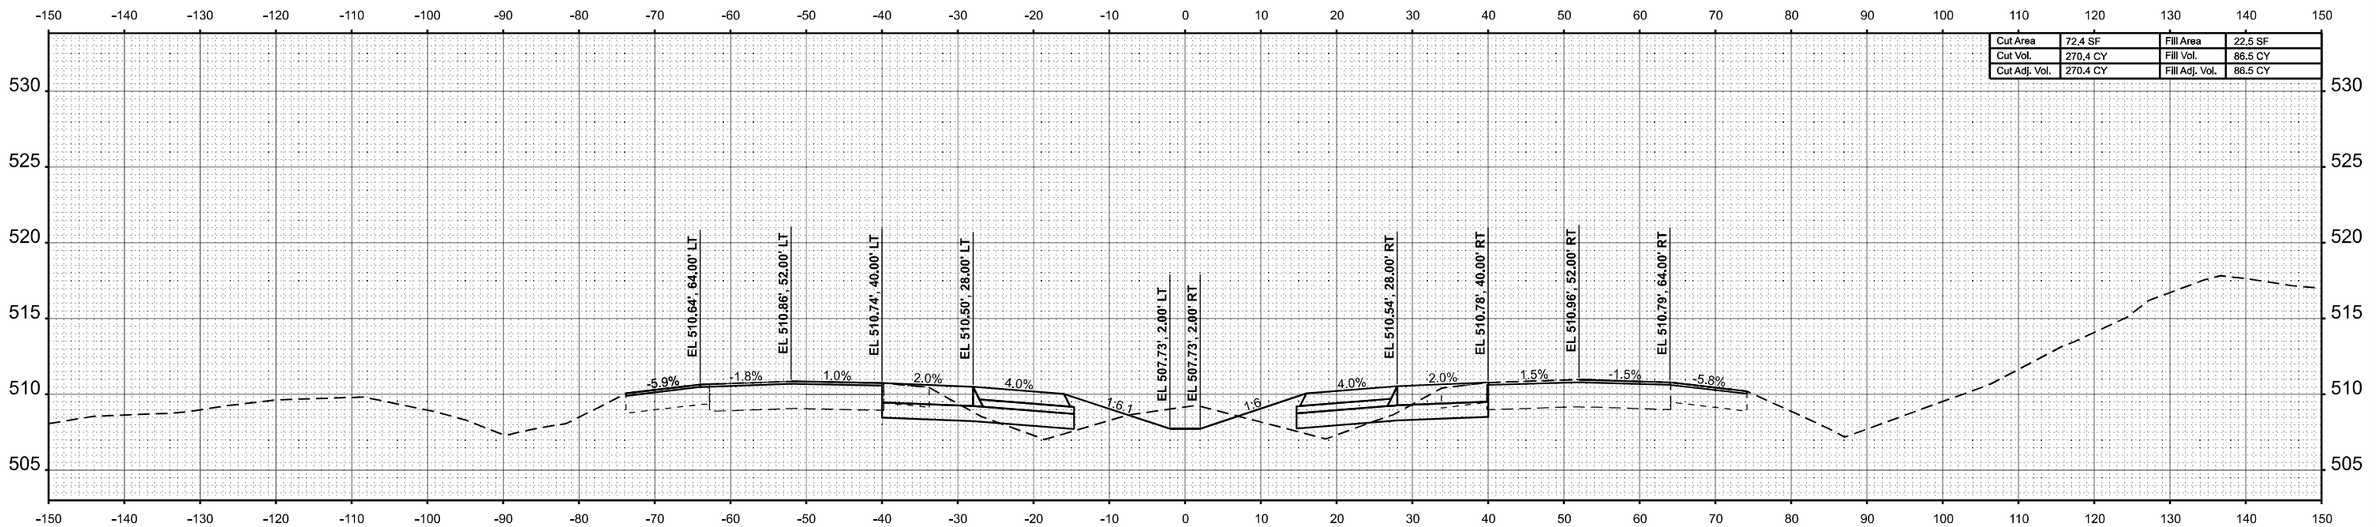


**STA 229+00.00**

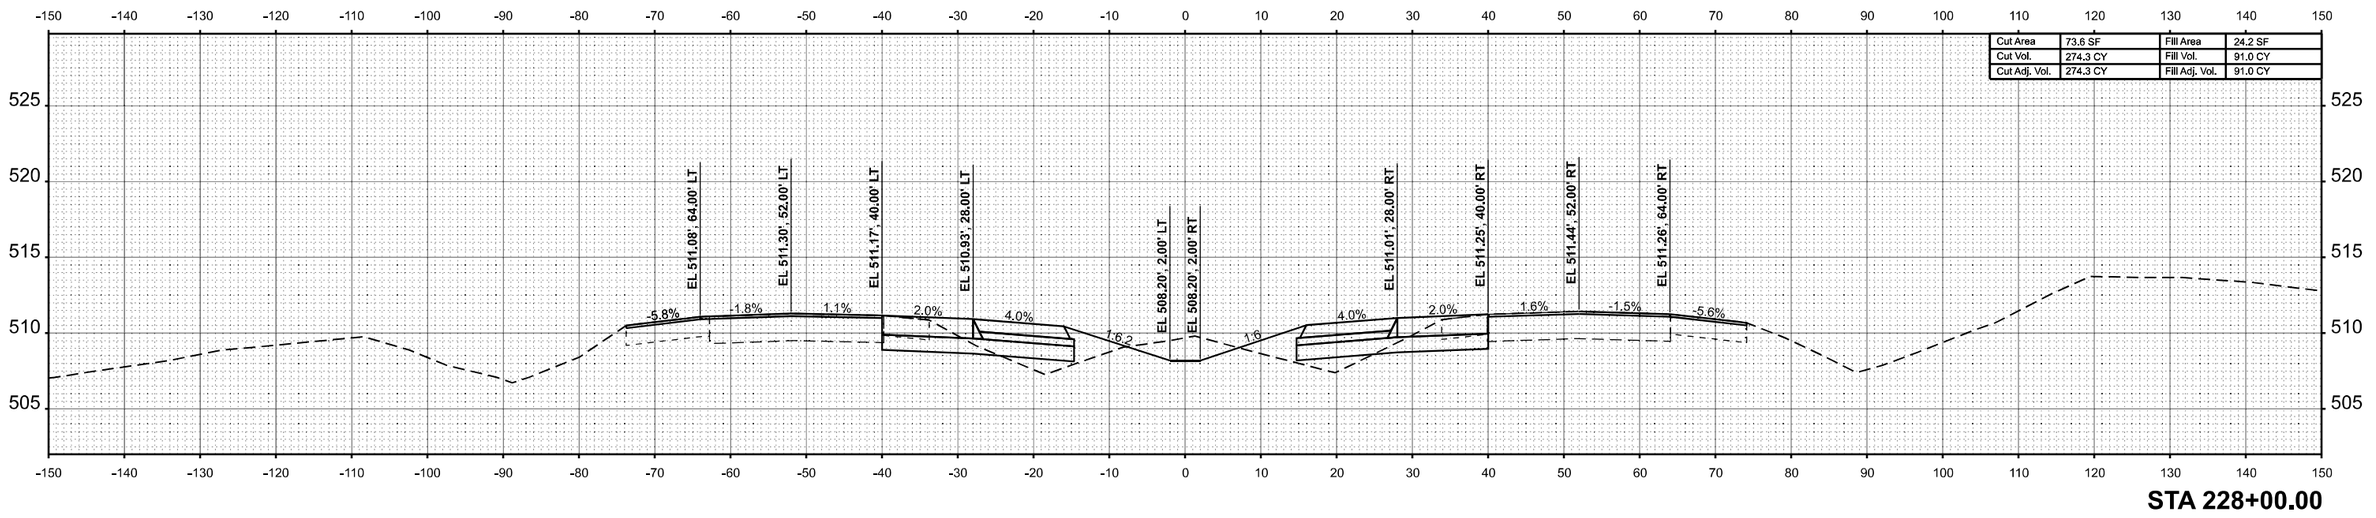


**STA 228+00.00**

| ORIGINAL SURVEY | BY | DATE |
|---|---|---|
| SURVEYED | | |
| PLOTTED | | |
| TEMPLATE | | |
| AREAS | | |
| NOTE BOOK | | |
| NO. | AREAS CHECKED | |

MODEL: ExCL-I57 - 228+00.00 R7 [Sheet]
FILE NAME: c:\volkert_pw_workingdir\betsy.witt\d0326115\D7978798-sht-XSSht-I57-R7A.dgn

VOLKERT

| | | |
|---|---|---|
| USER NAME = betsy.witt | DESIGNED - | REVISED - |
| | DRAWN - | REVISED - |
| PLOT SCALE = $SCALE$ | CHECKED - | REVISED - |
| PLOT DATE = 8/27/2024 | DATE - | REVISED - |

**STATE OF ILLINOIS**
**DEPARTMENT OF TRANSPORTATION**

**CROSS SECTIONS**
**INTERSTATE 57**

SCALE: 1"=10' | SHEET 143 OF 274 SHEETS | STA. 228+00.00 R7 | TO STA. 229+00.00 R7

| F.A.I. RTE. | SECTION | COUNTY | TOTAL SHEETS | SHEET NO. |
|---|---|---|---|---|
| 57 | (X1-8,X1-7-1,X1-7,X1-6-1)R-2 | WILLIAMSON | 614 | 473 |
| | | CONTRACT NO. 78798 | | |
| | ILLINOIS FED. AID PROJECT | | | |

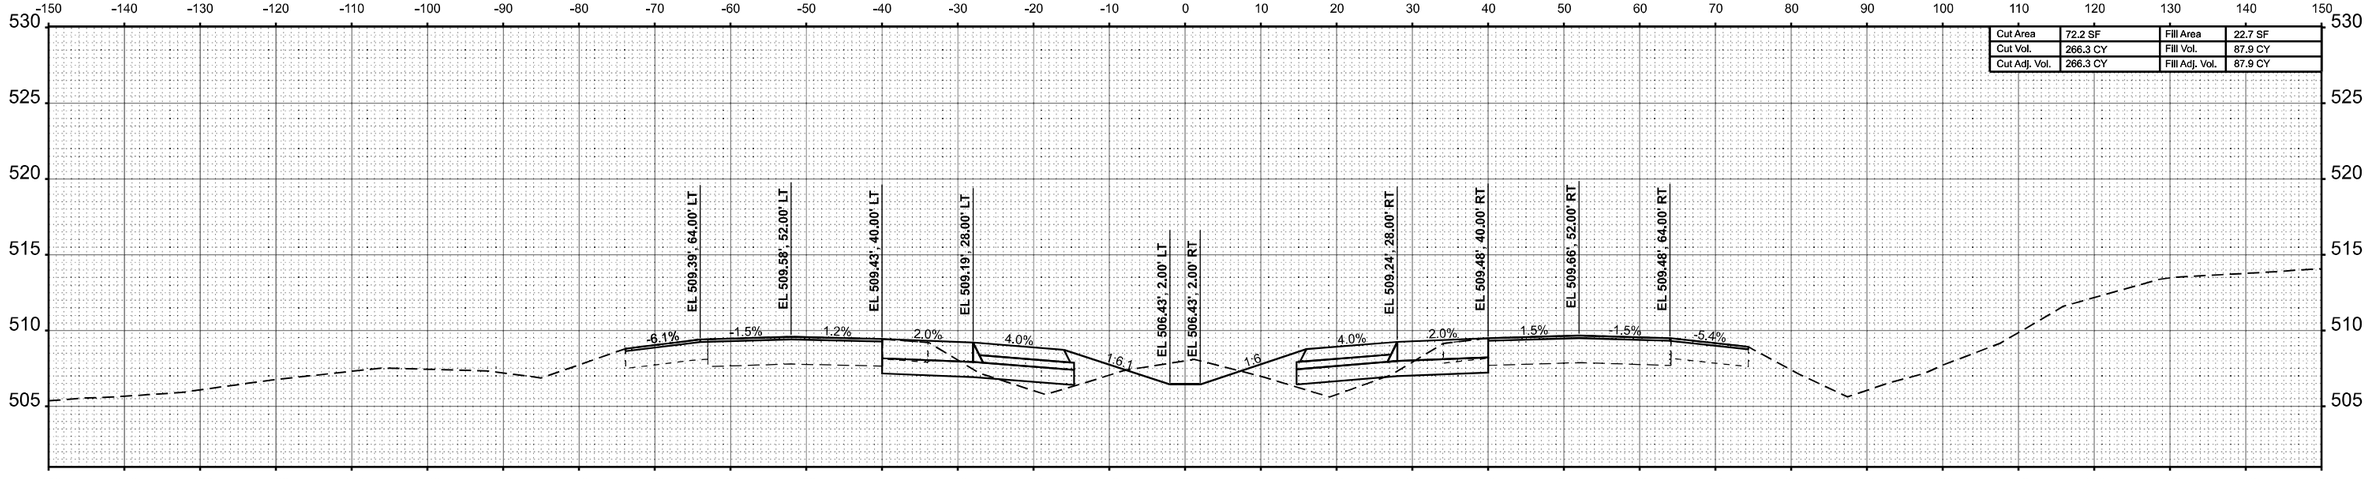


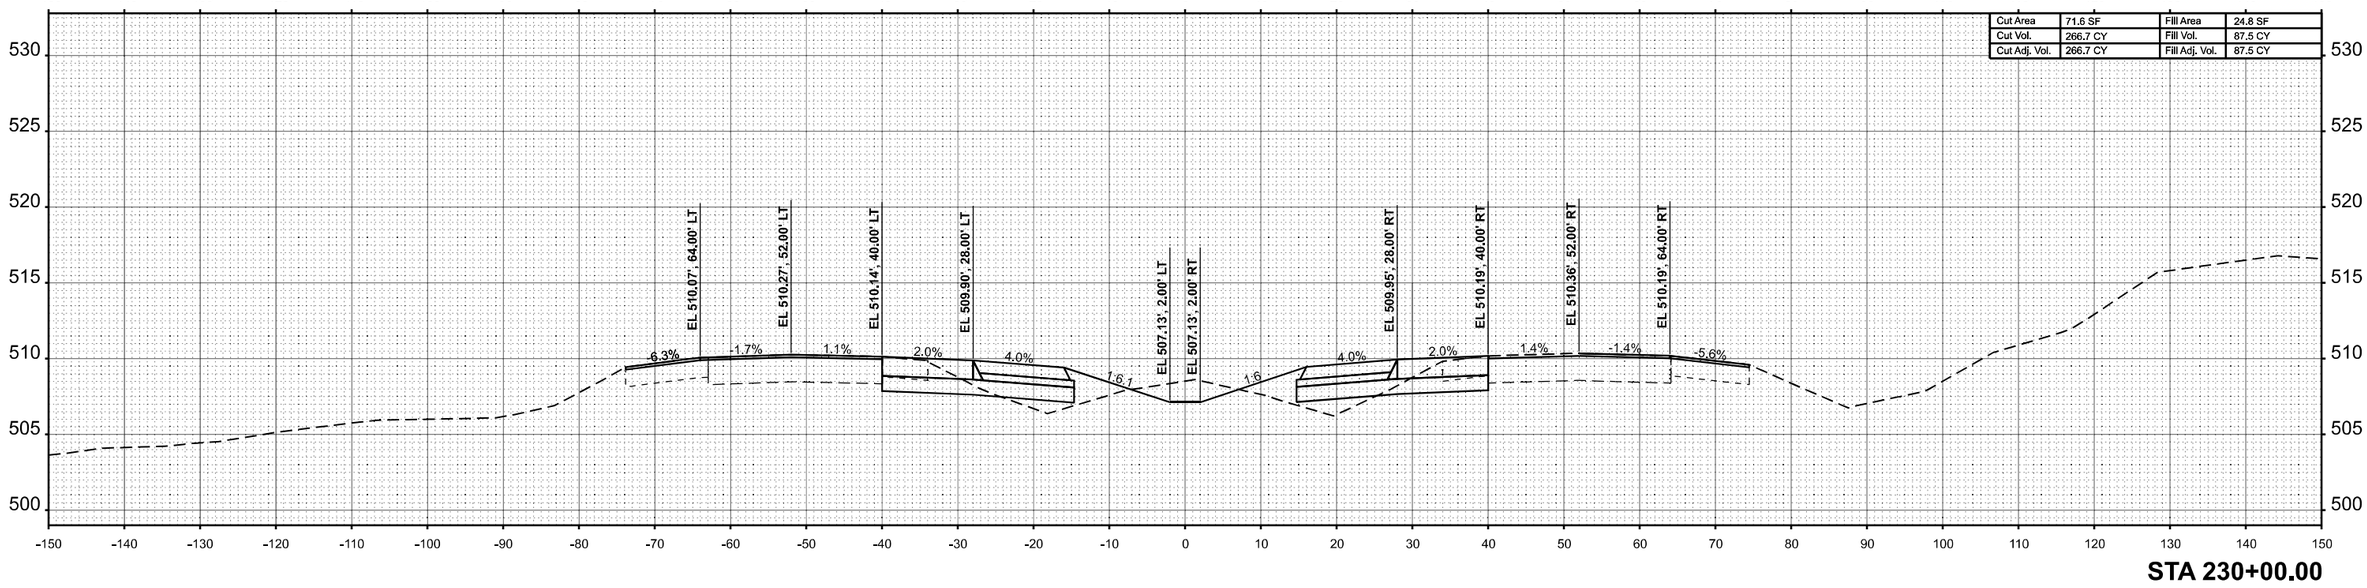


FINAL SURVEY | NOTE BOOK | NO. | SURVEYED | PLOTTED | TEMPLATE | AREAS | AREAS CHECKED | BY | DATE

ORIGINAL SURVEY | NOTE BOOK | NO. | SURVEYED | PLOTTED | TEMPLATE | AREAS | AREAS CHECKED | BY | DATE

MODEL: ExCL-I57 - 230+00.00 R7 [Sheet]
FILE NAME: c:\volkert_pw_workingdir\betsy.witt\d03261151\D978798-sht-XSSht-I57-R7A.dgn

VOLKERT

| | | |
|---|---|---|
| USER NAME = betsy.witt | DESIGNED - | REVISED - |
| | DRAWN - | REVISED - |
| PLOT SCALE = $SCALE$ | CHECKED - | REVISED - |
| PLOT DATE = 8/27/2024 | DATE - | REVISED - |

**STATE OF ILLINOIS**
**DEPARTMENT OF TRANSPORTATION**

**CROSS SECTIONS**
**INTERSTATE 57**

SCALE: 1"=10' | SHEET 144 OF 274 SHEETS | STA. 230+00.00 R7 | TO STA. 231+00.00 R7

| F.A.I. RTE. | SECTION | COUNTY | TOTAL SHEETS | SHEET NO. |
|---|---|---|---|---|
| 57 | (X1-8,X1-7-1,X1-7,X1-6-1)R-2 | WILLIAMSON | 614 | 474 |
| | | CONTRACT NO. 78798 | | |
| | ILLINOIS | FED. AID PROJECT | | |

| FINAL SURVEY | NOTE BOOK | NO. |
|---|---|---|

| | BY | DATE |
|---|---|---|
| SURVEYED | | |
| PLOTTED | | |
| TEMPLATE | | |
| AREAS | | |
| AREAS CHECKED | | |

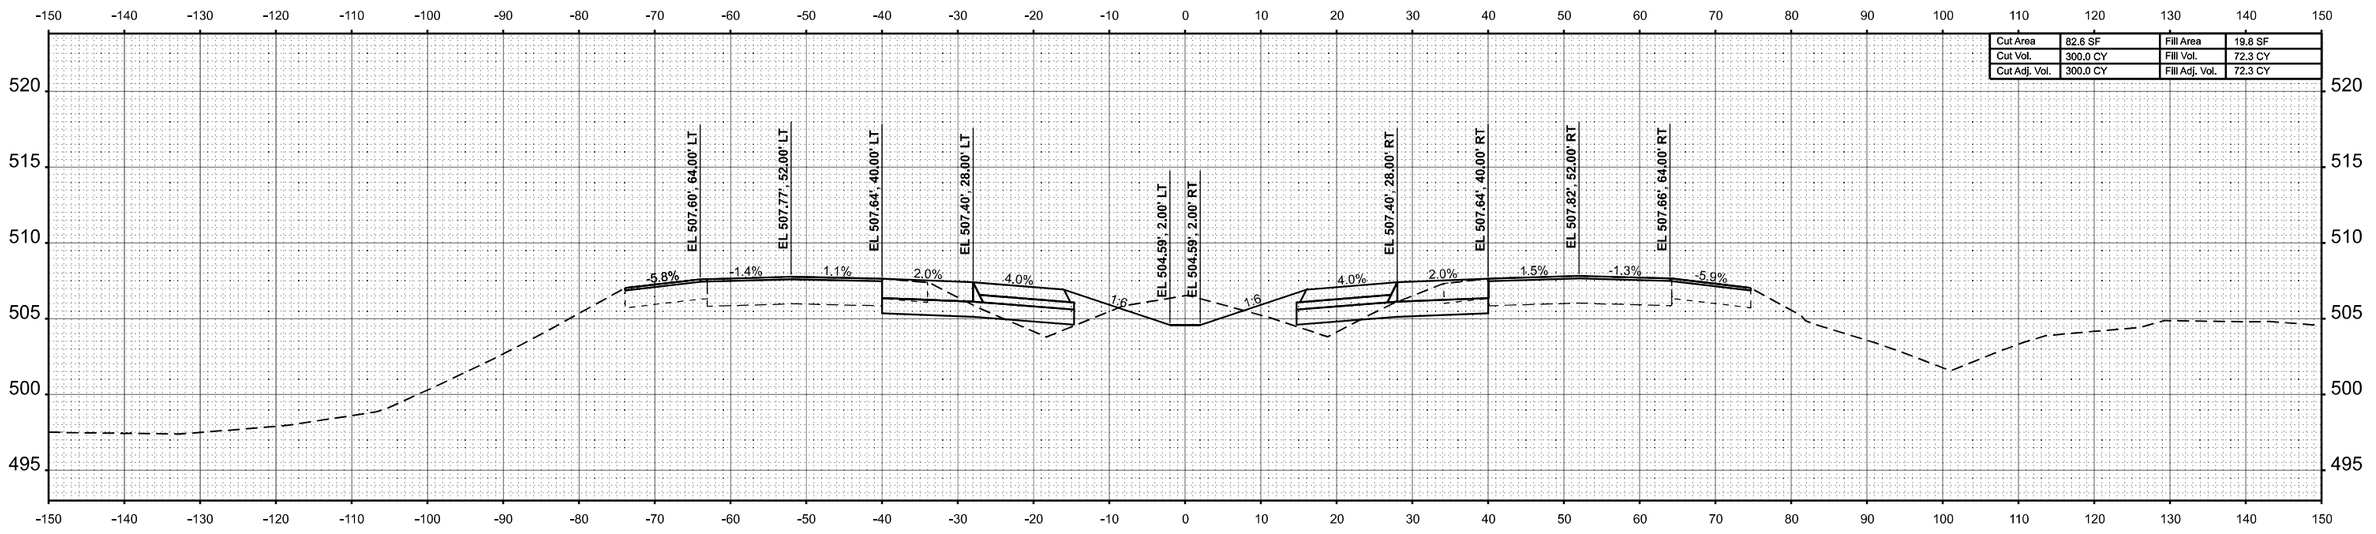


**STA 233+00.00**

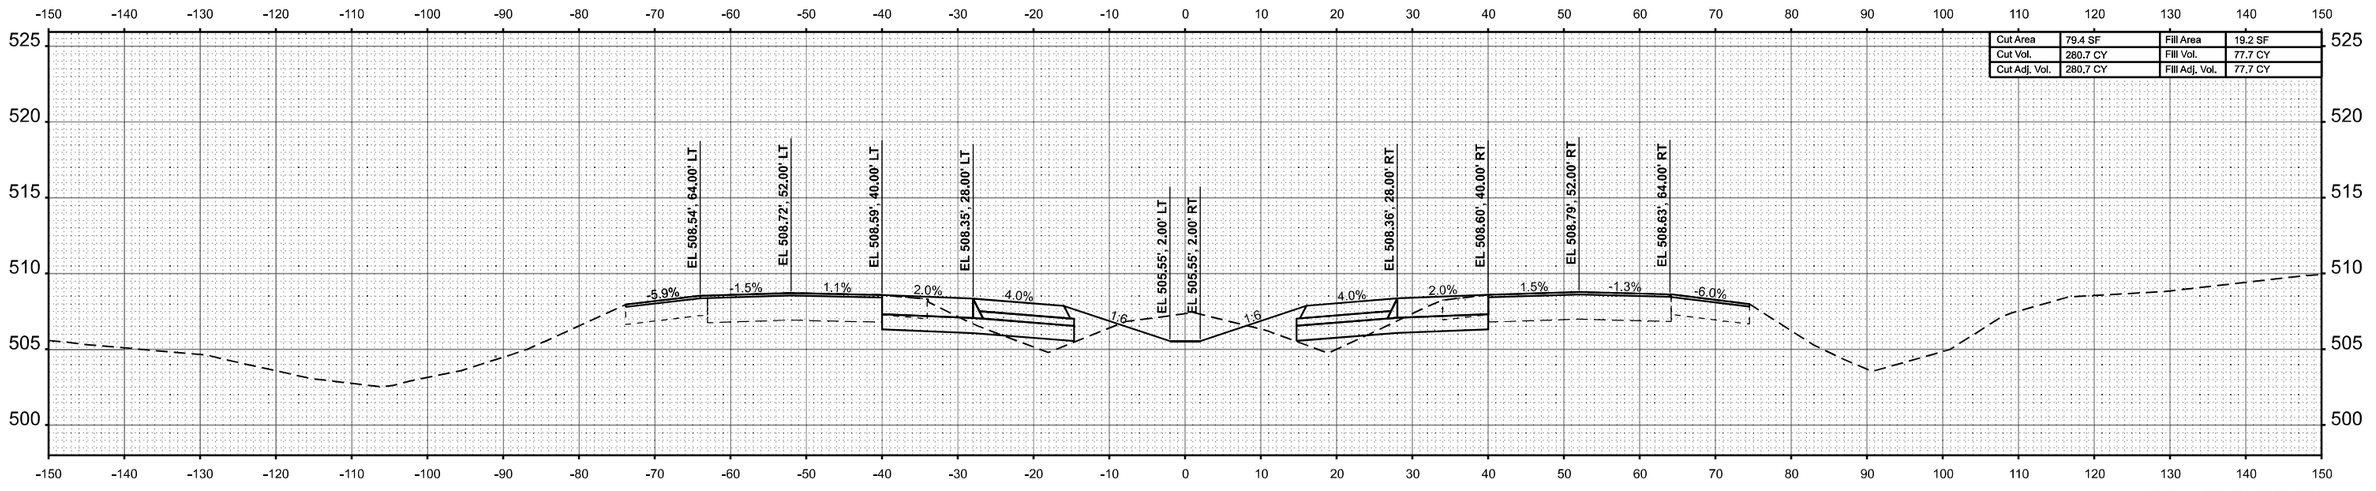


**STA 232+00.00**

| ORIGINAL SURVEY | NOTE BOOK | NO. |
|---|---|---|

| | BY | DATE |
|---|---|---|
| SURVEYED | | |
| PLOTTED | | |
| TEMPLATE | | |
| AREAS | | |
| AREAS CHECKED | | |

MODEL: ExCL-I57 - 232+00.00 R7 [Sheet]
FILE NAME: c:\volkert_pw_workingdir\betsy.witt\d0326115\D978798-sht-XSSht-I57-R7A.dgn

VOLKERT

| | | | |
|---|---|---|---|
| USER NAME = betsy.witt | DESIGNED - | REVISED - | |
| | DRAWN - | REVISED - | |
| PLOT SCALE = $SCALE$ | CHECKED - | REVISED - | |
| PLOT DATE = 8/27/2024 | DATE - | REVISED - | |

**STATE OF ILLINOIS**
**DEPARTMENT OF TRANSPORTATION**

**CROSS SECTIONS**
**INTERSTATE 57**

SCALE: 1"=10' | SHEET 145 OF 274 SHEETS | STA. 232+00.00 R7 | TO STA. 233+00.00 R7

| F.A.I. RTE. | SECTION | COUNTY | TOTAL SHEETS | SHEET NO. |
|---|---|---|---|---|
| 57 | (X1-8,X1-7-1,X1-7,X1-6-1)R-2 | WILLIAMSON | 614 | 475 |
| | | CONTRACT NO. 78798 | | |
| | ILLINOIS | FED. AID PROJECT | | |

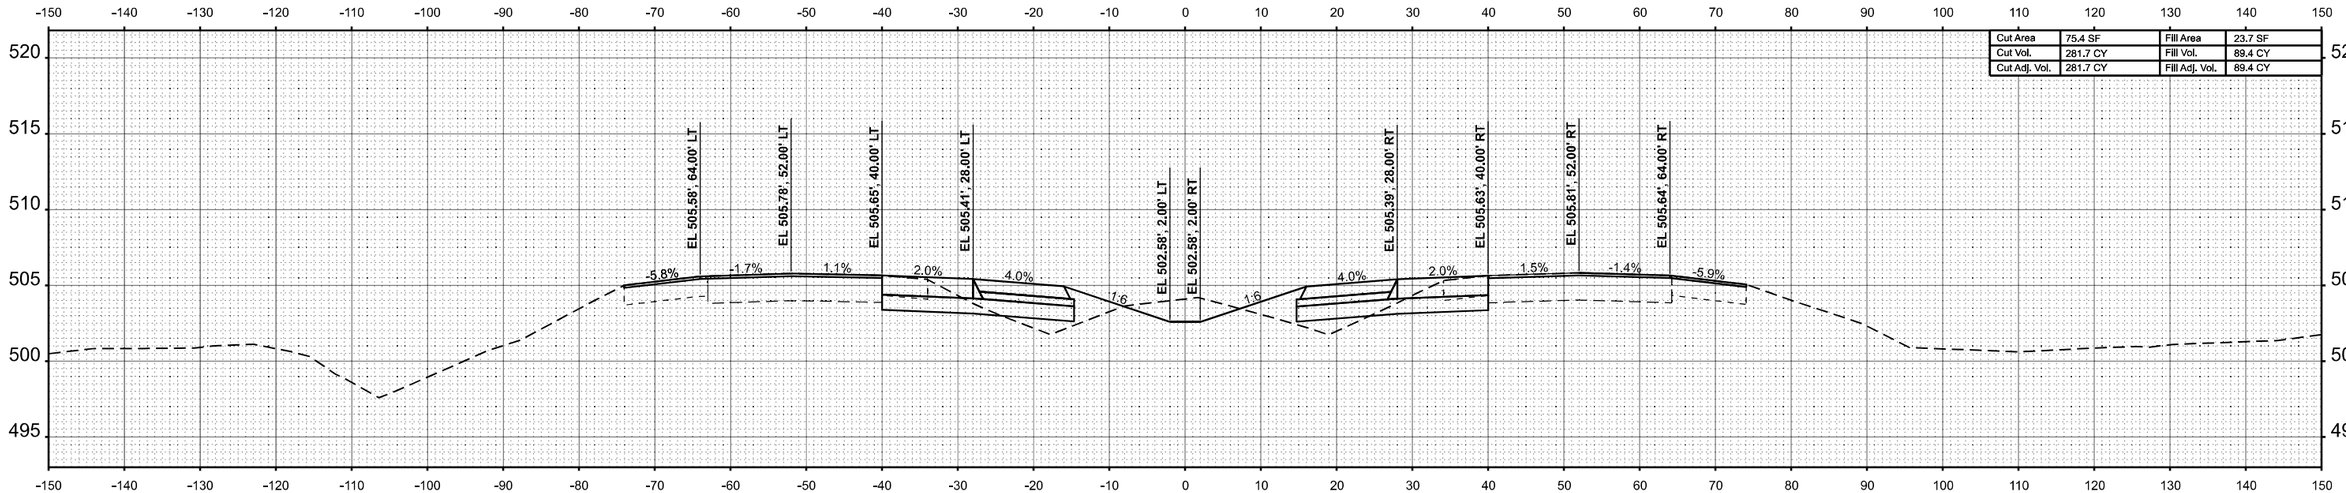


**STA 235+00.00**

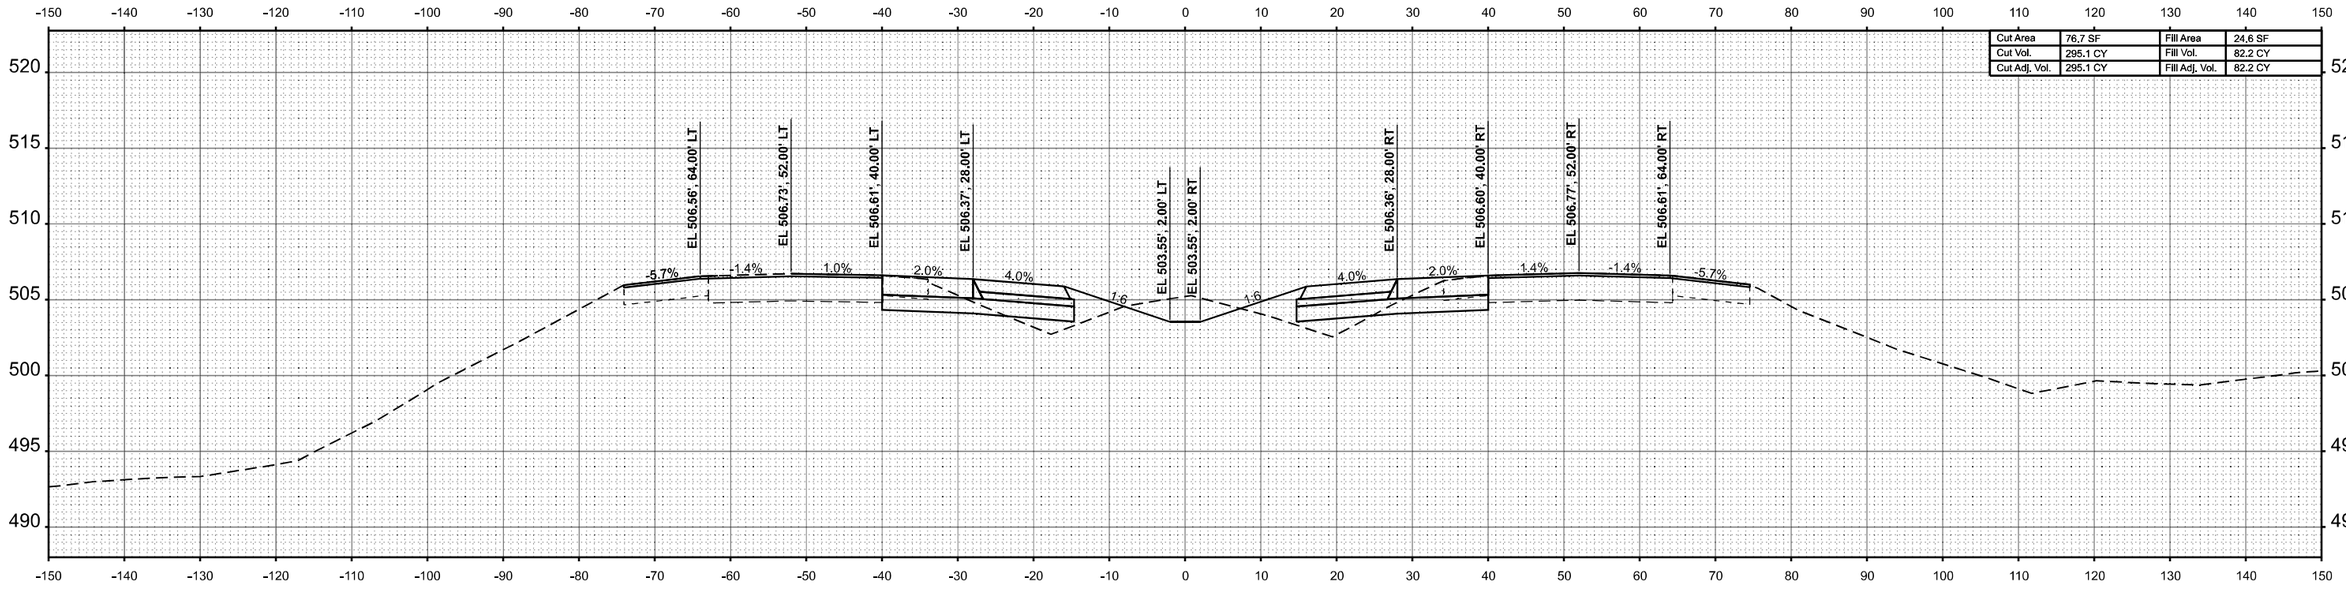


**STA 234+00.00**

| | | | |
|---|---|---|---|
| USER NAME = betsy.witt | DESIGNED - | REVISED - | |
| | DRAWN - | REVISED - | |
| PLOT SCALE = $SCALE$ | CHECKED - | REVISED - | |
| PLOT DATE = 8/27/2024 | DATE - | REVISED - | |

VOLKERT

**STATE OF ILLINOIS**
**DEPARTMENT OF TRANSPORTATION**

**CROSS SECTIONS**
**INTERSTATE 57**

SCALE: 1"=10' | SHEET 146 OF 274 SHEETS | STA. 234+00.00 R7 | TO STA. 235+00.00 R7

| F.A.I. RTE. | SECTION | COUNTY | TOTAL SHEETS | SHEET NO. |
|---|---|---|---|---|
| 57 | (X1-8,X1-7-1,X1-7,X1-6-1)R-2 | WILLIAMSON | 614 | 476 |
| | | CONTRACT NO. 78798 | | |
| | ILLINOIS | FED. AID PROJECT | | |

FINAL SURVEY — NOTE BOOK — NO. — SURVEYED — PLOTTED — TEMPLATE — AREAS — AREAS CHECKED — BY — DATE

ORIGINAL SURVEY — NOTE BOOK — NO. — SURVEYED — PLOTTED — TEMPLATE — AREAS — AREAS CHECKED — BY — DATE

MODEL: ExCL-I57 - 234+00.00 R7 [Sheet]
FILE NAME: c:\volkert_pw_workingdir\betsy.witt\d03261151\D978798-sht-XSSht-I57-R7A.dgn

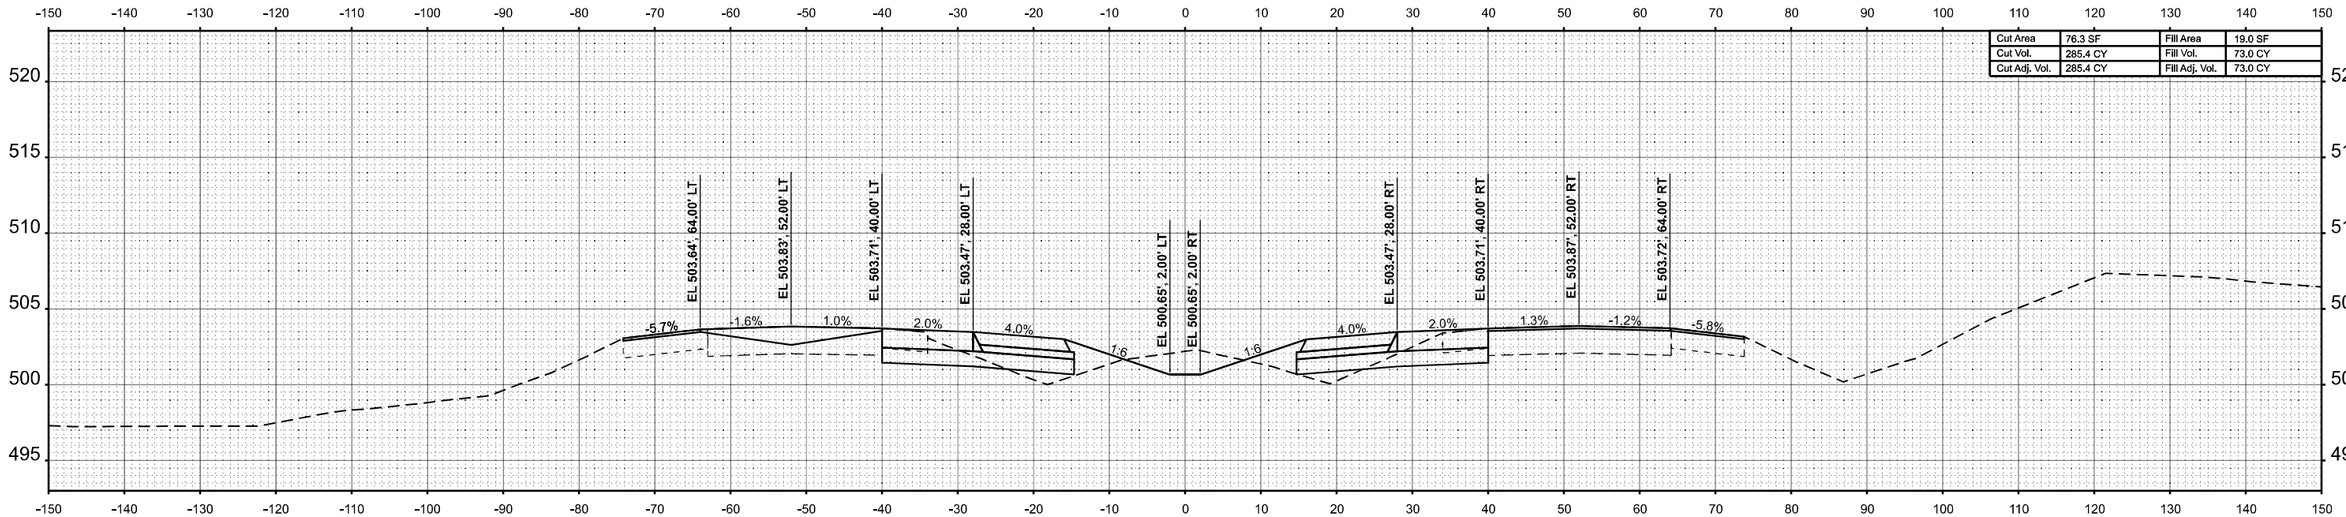


STA 237+00.00

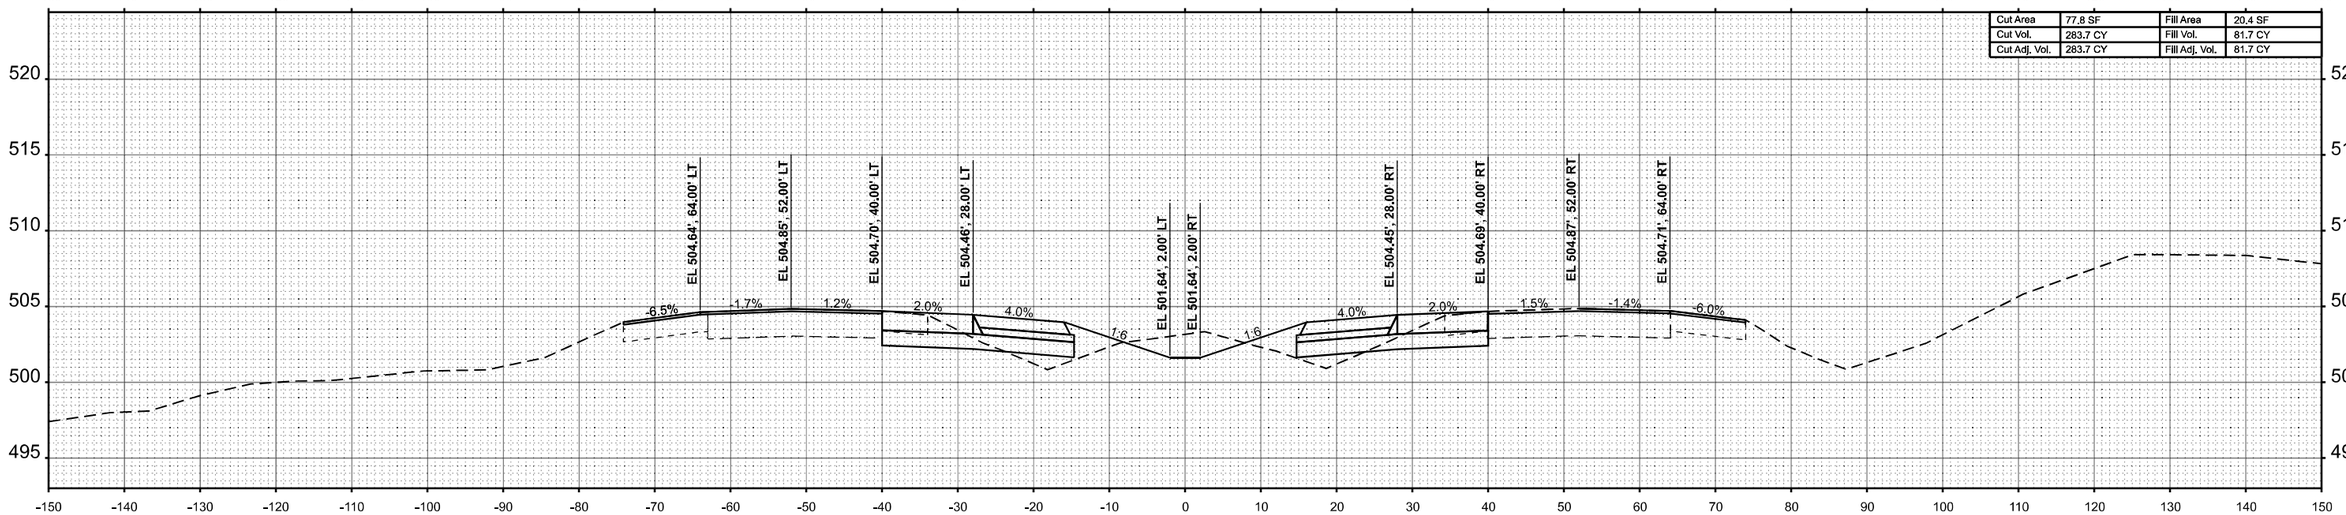


STA 236+00.00

FINAL SURVEY | NOTE BOOK | NO. | BY | DATE
SURVEYED
PLOTTED
TEMPLATE
AREAS
AREAS CHECKED

ORIGINAL SURVEY | NOTE BOOK | NO. | BY | DATE
SURVEYED
PLOTTED
TEMPLATE
AREAS
AREAS CHECKED

MODEL: ExCL-I57 - 236+00.00 R7 [Sheet]
FILE NAME: c:\volkert_pw_workingdir\betsy.witt\d0326115\D978798-sht-XSSht-I57-R7A.dgn

VOLKERT

| | | |
|---|---|---|
| USER NAME = betsy.witt | DESIGNED - | REVISED - |
| | DRAWN - | REVISED - |
| PLOT SCALE = $SCALE$ | CHECKED - | REVISED - |
| PLOT DATE = 8/27/2024 | DATE - | REVISED - |

**STATE OF ILLINOIS**
**DEPARTMENT OF TRANSPORTATION**

**CROSS SECTIONS**
**INTERSTATE 57**

SCALE: 1"=10' | SHEET 147 OF 274 SHEETS | STA. 236+00.00 R7 | TO STA. 237+00.00 R7

| F.A.I. RTE. | SECTION | COUNTY | TOTAL SHEETS | SHEET NO. |
|---|---|---|---|---|
| 57 | (X1-8,X1-7-1,X1-7,X1-6-1)R-2 | WILLIAMSON | 614 | 477 |
| | | CONTRACT NO. 78798 | | |
| | ILLINOIS | FED. AID PROJECT | | |

| | | | |
|---|---|---|---|
| Cut Area | 82.9 SF | Fill Area | 18.8 SF |
| Cut Vol. | 296.3 CY | Fill Vol. | 71.2 CY |
| Cut Adj. Vol. | 296.3 CY | Fill Adj. Vol. | 71.2 CY |

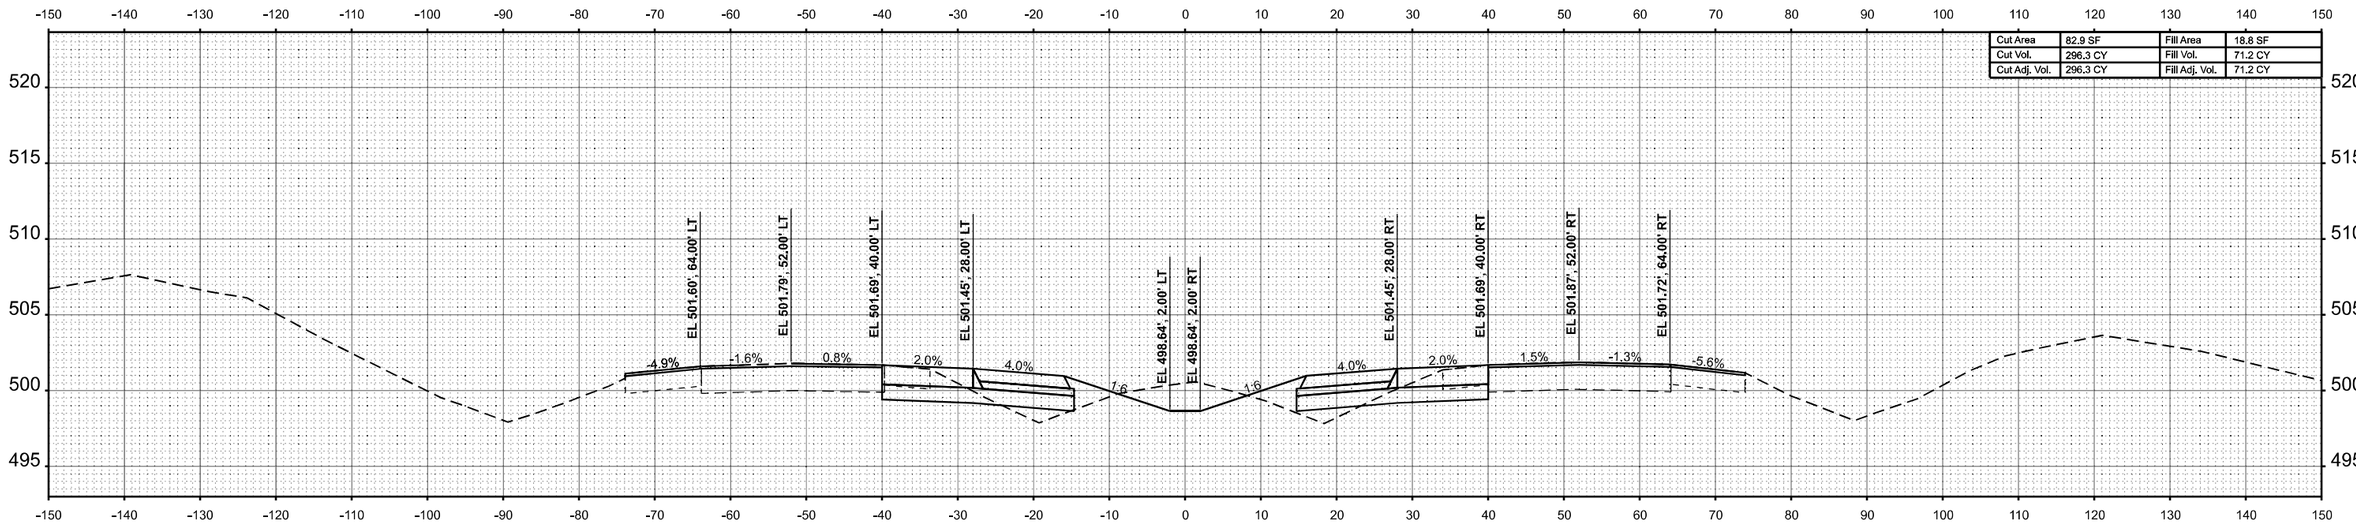


STA 239+00.00

| | | | |
|---|---|---|---|
| Cut Area | 77.1 SF | Fill Area | 19.6 SF |
| Cut Vol. | 284.1 CY | Fill Vol. | 71.5 CY |
| Cut Adj. Vol. | 284.1 CY | Fill Adj. Vol. | 71.5 CY |

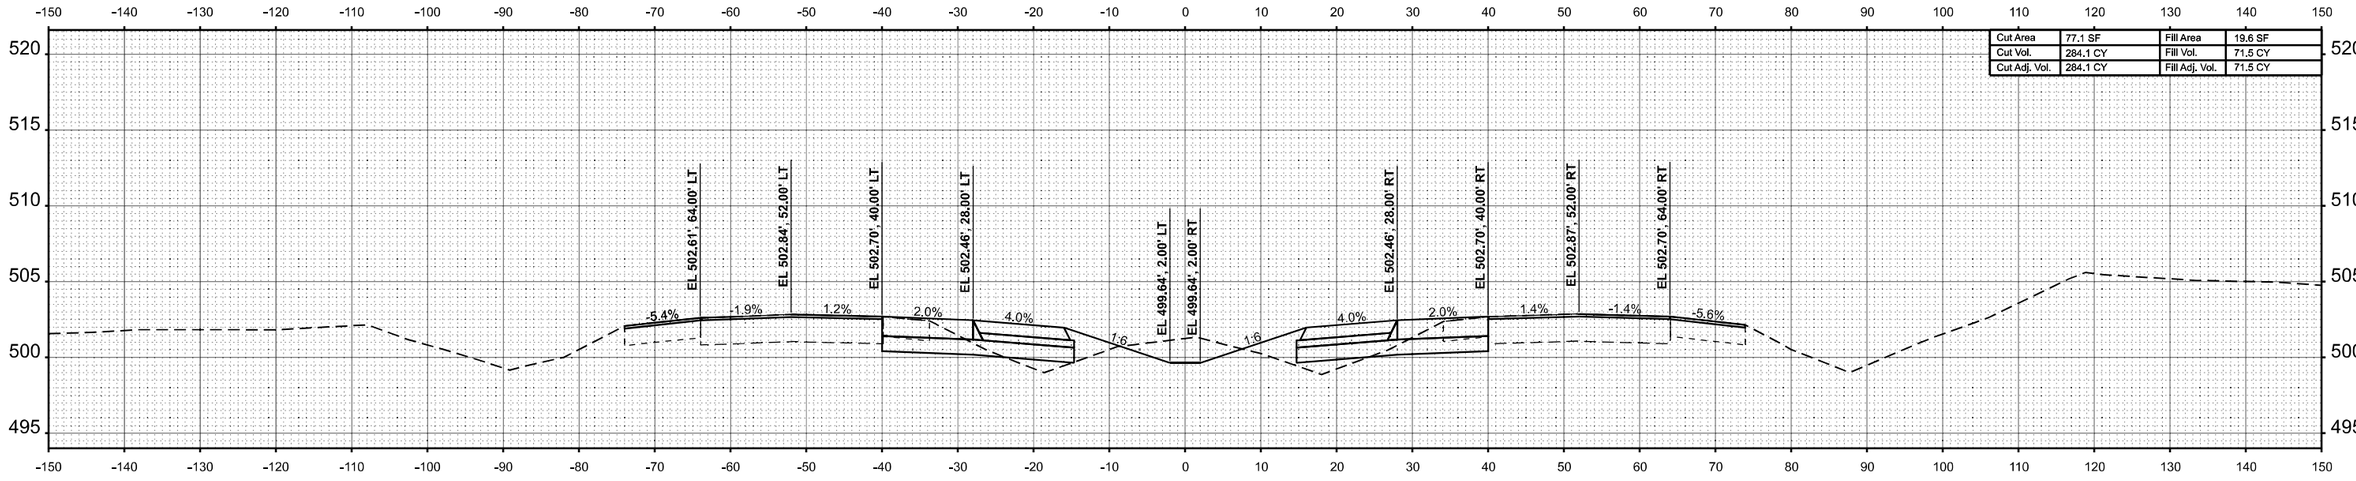


STA 238+00.00

FINAL SURVEY | NOTE BOOK | NO. | SURVEYED | PLOTTED | TEMPLATE | AREAS | AREAS CHECKED | BY | DATE

ORIGINAL SURVEY | NOTE BOOK | NO. | SURVEYED | PLOTTED | TEMPLATE | AREAS | AREAS CHECKED | BY | DATE

MODEL: ExCL-I57 - 238+00.00 R7 [Sheet]
FILE NAME: c:\volkert_pw_workingdir\betsy.witt\d0326115\D978798-sht-XSSht-I57-R7A.dgn

VOLKERT

| | | | |
|---|---|---|---|
| USER NAME = betsy.witt | DESIGNED - | REVISED - | |
| | DRAWN - | REVISED - | |
| PLOT SCALE = $SCALE$ | CHECKED - | REVISED - | |
| PLOT DATE = 8/27/2024 | DATE - | REVISED - | |

**STATE OF ILLINOIS**
**DEPARTMENT OF TRANSPORTATION**

**CROSS SECTIONS**
**INTERSTATE 57**

SCALE: 1"=10' | SHEET 148 OF 274 SHEETS | STA. 238+00.00 R7 | TO STA. 239+00.00 R7

| F.A.I. RTE. | SECTION | COUNTY | TOTAL SHEETS | SHEET NO. |
|---|---|---|---|---|
| 57 | (X1-8,X1-7-1,X1-7,X1-6-1)R-2 | WILLIAMSON | 614 | 478 |
| | | CONTRACT NO. 78798 | | |
| | ILLINOIS | FED. AID PROJECT | | |

| FINAL SURVEY | | BY | DATE |
|---|---|---|---|
| NOTE BOOK | SURVEYED | | |
| NO. | PLOTTED | | |
| | TEMPLATE | | |
| | AREAS | | |
| | AREAS CHECKED | | |

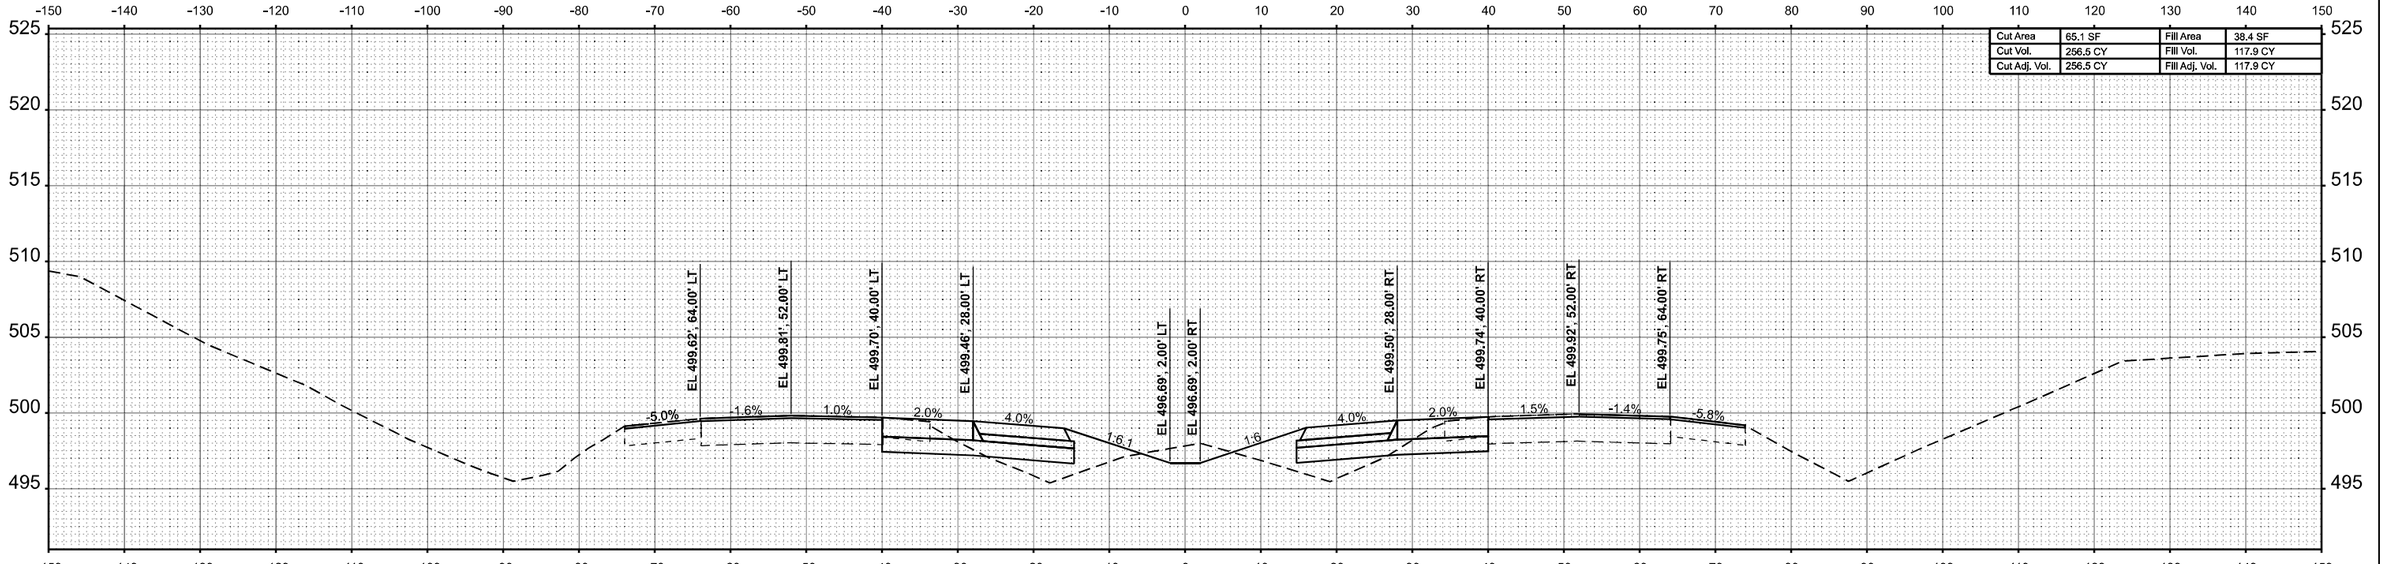


**STA 241+00.00**

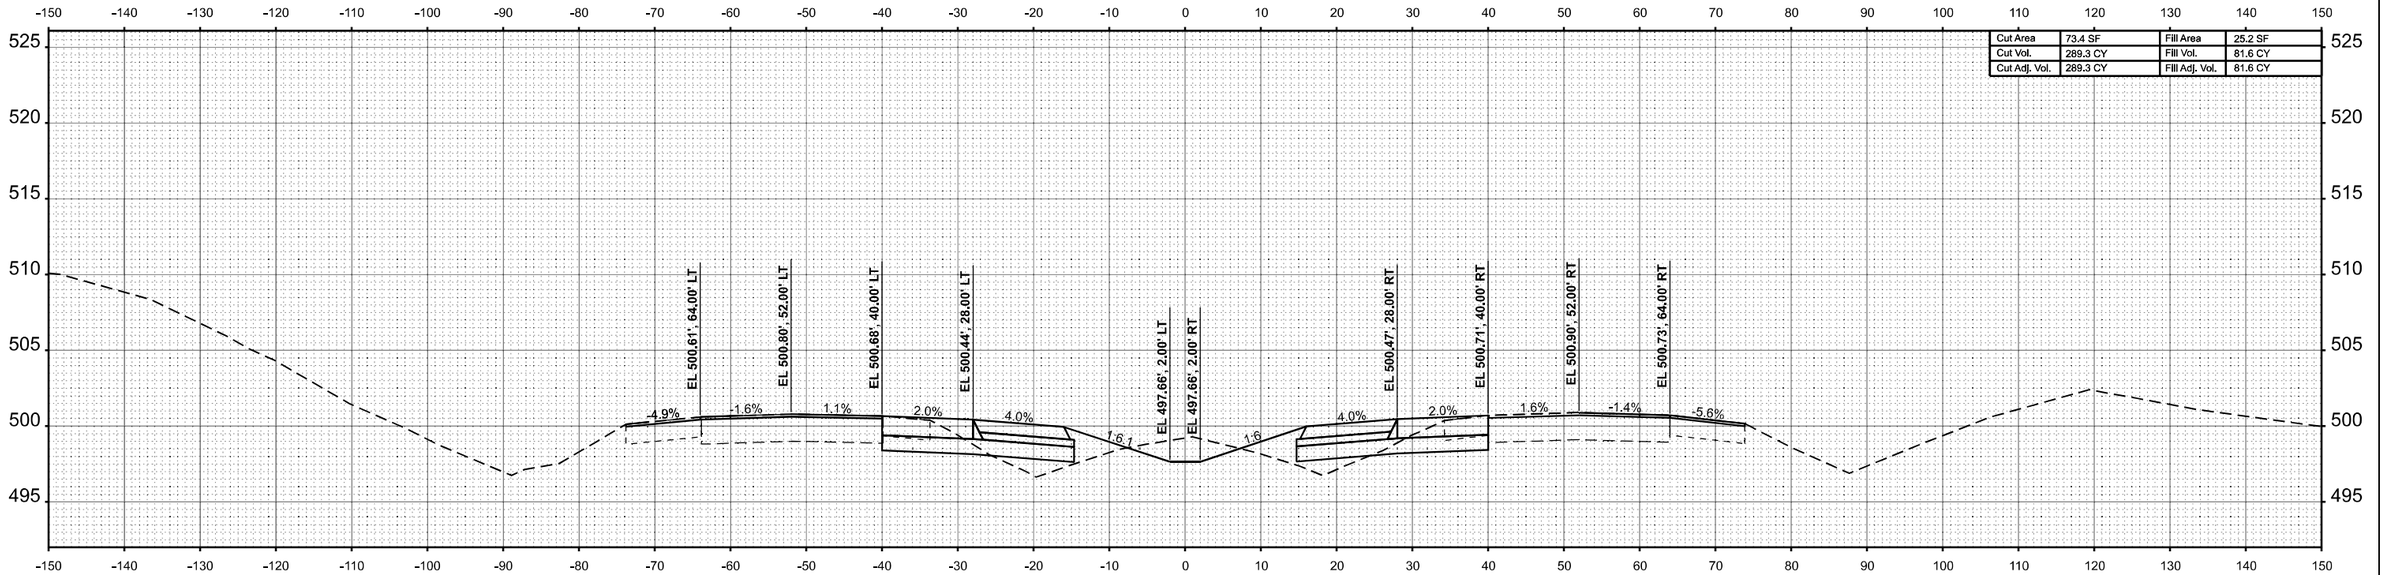


**STA 240+00.00**

| ORIGINAL SURVEY | | BY | DATE |
|---|---|---|---|
| NOTE BOOK | SURVEYED | | |
| NO. | PLOTTED | | |
| | TEMPLATE | | |
| | AREAS | | |
| | AREAS CHECKED | | |

MODEL: ExCL-I57 - 240+00.00 R7 [Sheet]
FILE NAME: c:\volkert_pw_workingdir\betsy.witt\d0326115\D978798-ahl-XSSht-I57-R7A.dgn

VOLKERT

| | | | |
|---|---|---|---|
| USER NAME = betsy.witt | DESIGNED - | REVISED - | |
| | DRAWN - | REVISED - | |
| PLOT SCALE = $SCALE$ | CHECKED - | REVISED - | |
| PLOT DATE = 8/27/2024 | DATE - | REVISED - | |

**STATE OF ILLINOIS**
**DEPARTMENT OF TRANSPORTATION**

**CROSS SECTIONS**
**INTERSTATE 57**

SCALE: 1"=10' | SHEET 149 OF 274 SHEETS | STA. 240+00.00 R7 | TO STA. 241+00.00 R7

| F.A.I. RTE. | SECTION | COUNTY | TOTAL SHEETS | SHEET NO. |
|---|---|---|---|---|
| 57 | (X1-8,X1-7-1,X1-7,X1-6-1)R-2 | WILLIAMSON | 614 | 479 |
| | | CONTRACT NO. 78798 | | |
| | | ILLINOIS | FED. AID PROJECT | |

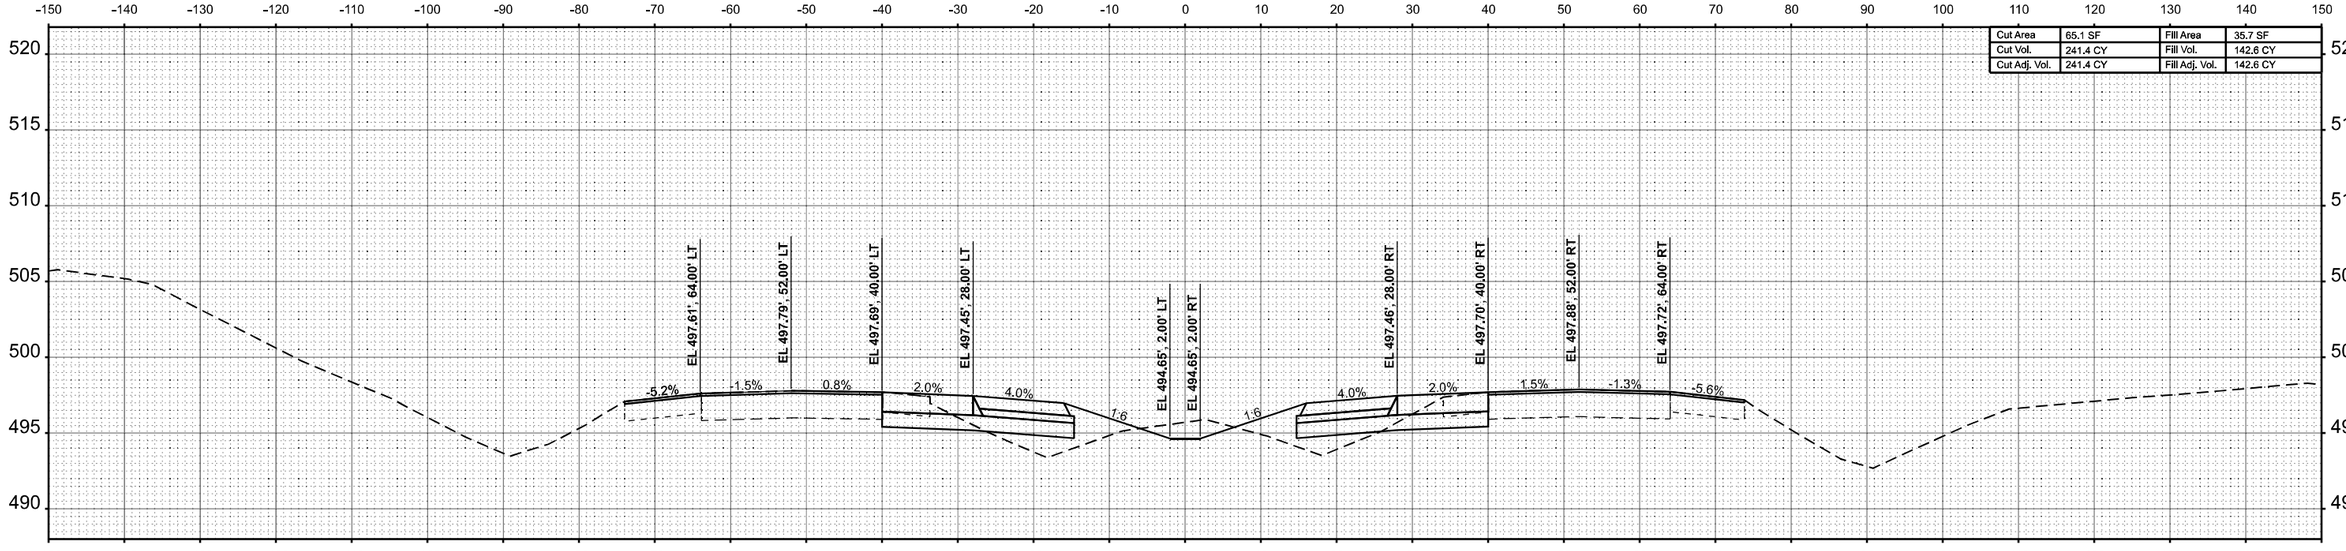


**STA 243+00.00**

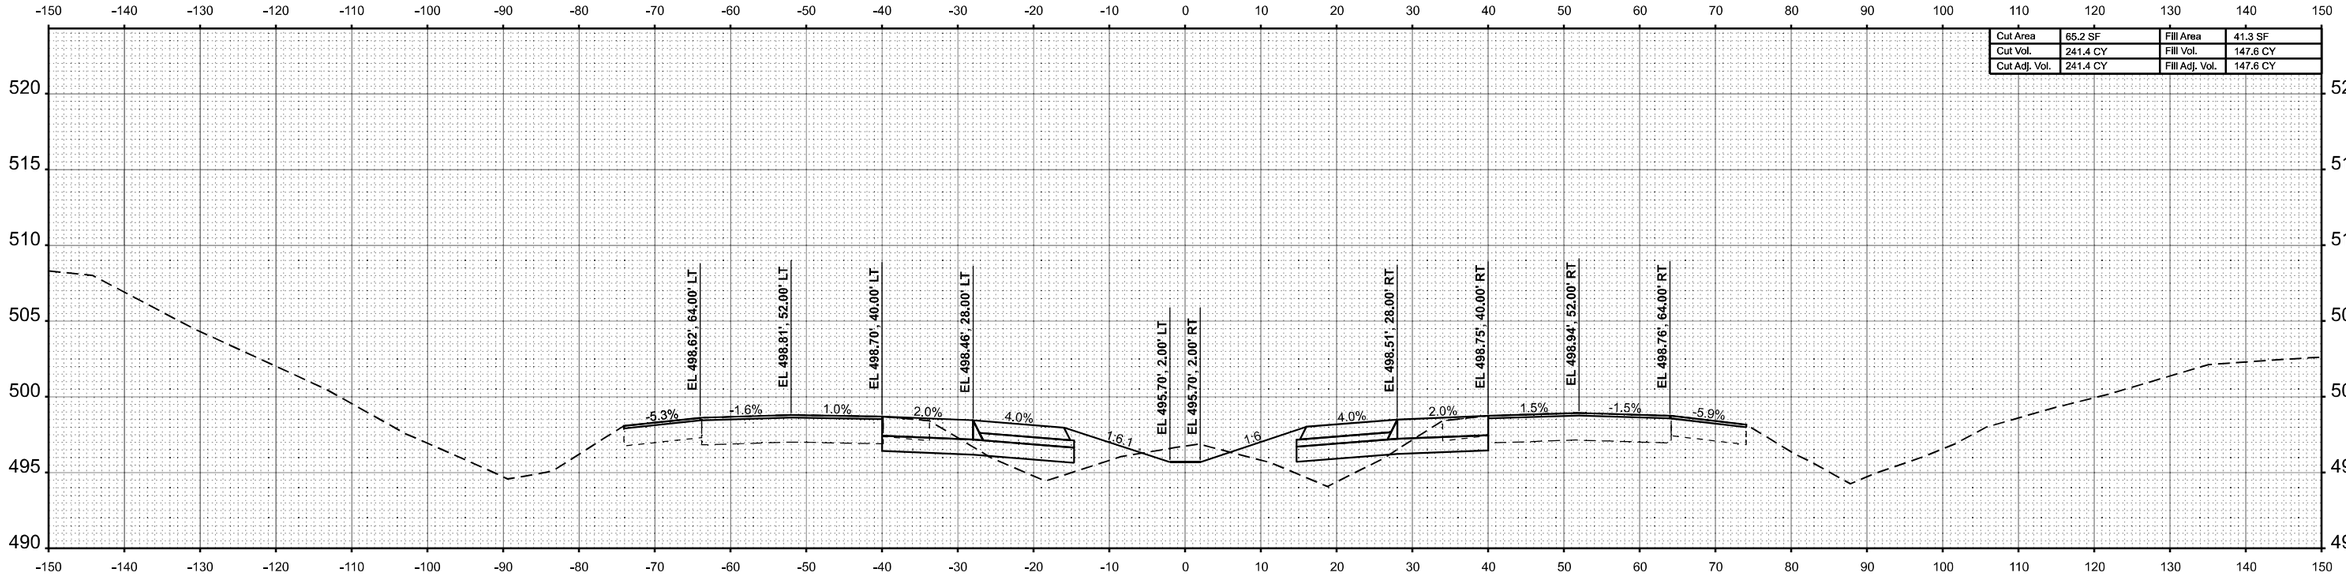


**STA 242+00.00**

| | | | |
|---|---|---|---|
| USER NAME = betsy.witt | DESIGNED - | REVISED - | |
| | DRAWN - | REVISED - | |
| PLOT SCALE = $SCALE$ | CHECKED - | REVISED - | |
| PLOT DATE = 8/27/2024 | DATE - | REVISED - | |

VOLKERT

**STATE OF ILLINOIS**
**DEPARTMENT OF TRANSPORTATION**

**CROSS SECTIONS**
**INTERSTATE 57**

SCALE: 1"=10' | SHEET 150 OF 274 SHEETS | STA. 242+00.00 R7 | TO STA. 243+00.00 R7

| F.A.I. RTE. | SECTION | COUNTY | TOTAL SHEETS | SHEET NO. |
|---|---|---|---|---|
| 57 | (X1-8,X1-7-1,X1-7,X1-6-1)R-2 | WILLIAMSON | 614 | 480 |
| | | CONTRACT NO. 78798 | | |
| | ILLINOIS FED. AID PROJECT | | | |

FINAL SURVEY — NOTE BOOK — NO. — SURVEYED — PLOTTED — TEMPLATE — AREAS — AREAS CHECKED — BY — DATE

ORIGINAL SURVEY — NOTE BOOK — NO. — SURVEYED — PLOTTED — TEMPLATE — AREAS — AREAS CHECKED — BY — DATE

MODEL: ExCL-I57 - 242+00.00 R7 [Sheet]
FILE NAME: c:\volkert_pw_workingdir\betsy.witt\d03261151D\978798-sht-XSSht-I57-R7A.dgn

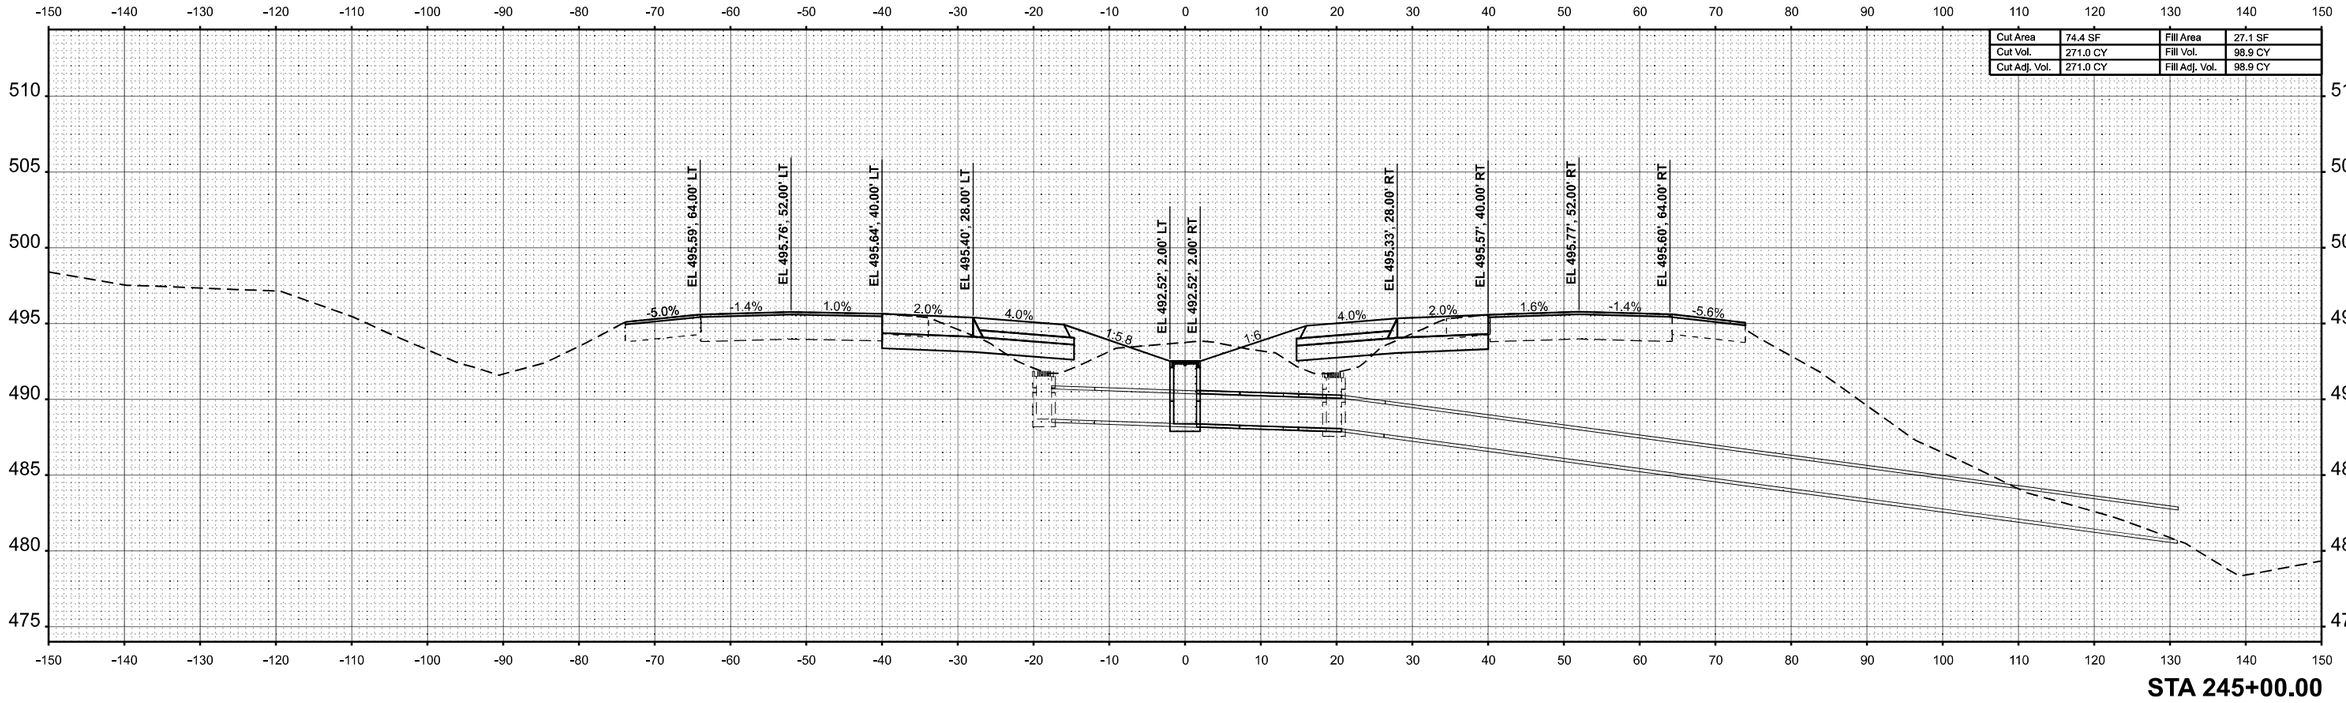


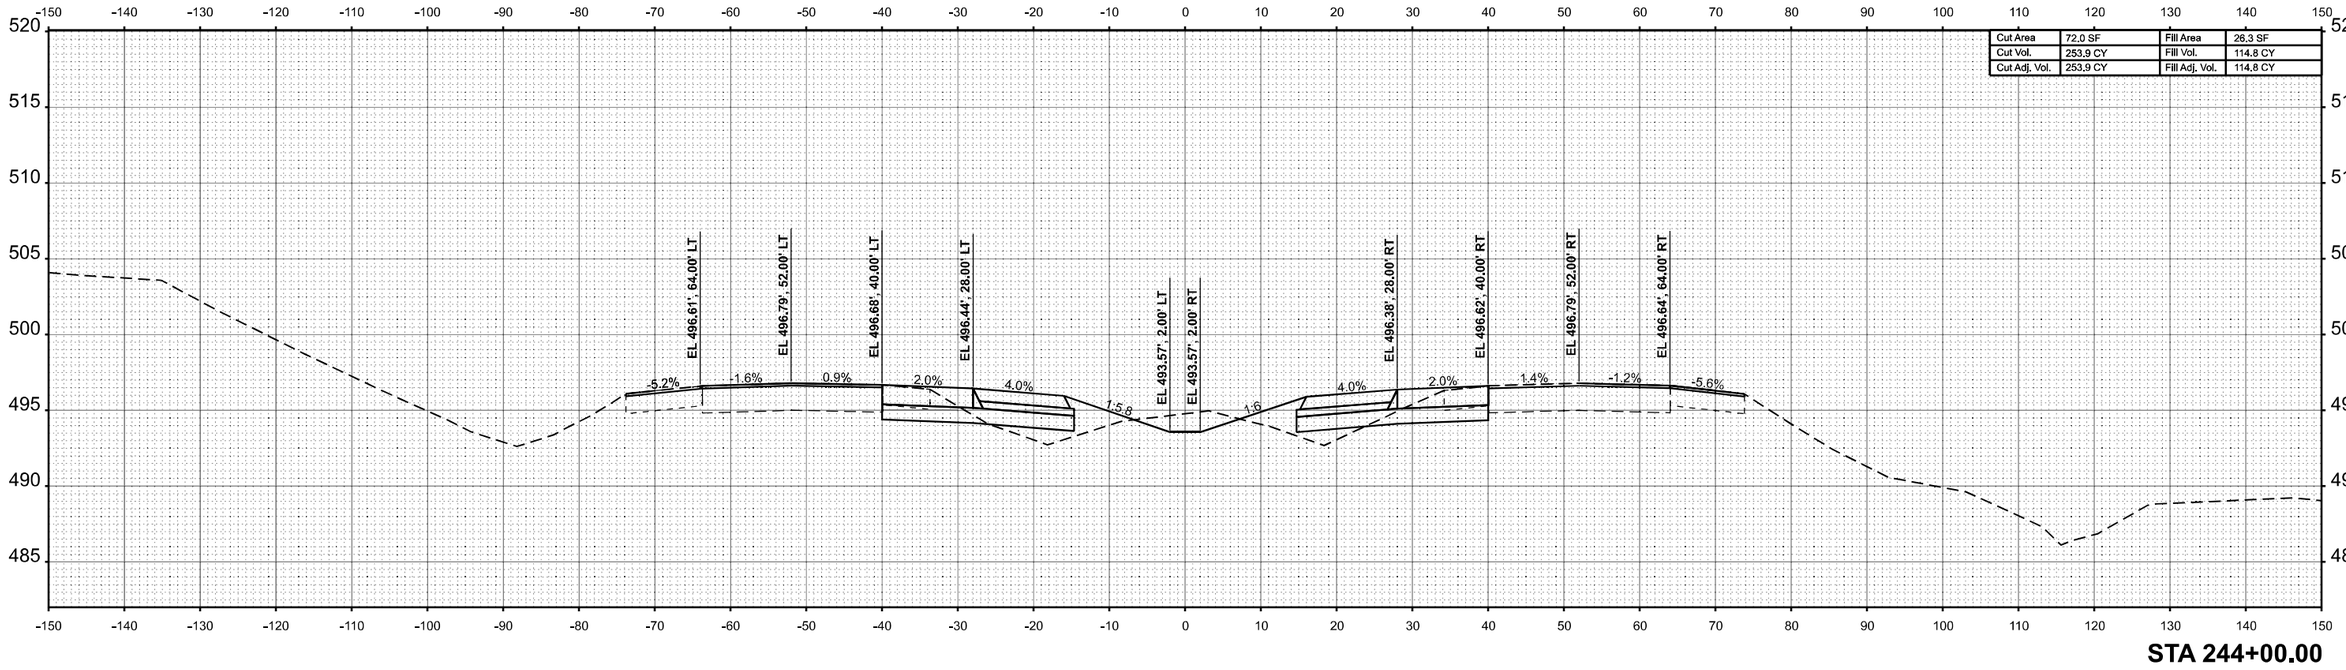


| FINAL SURVEY | BY | DATE |
|---|---|---|
| SURVEYED | | |
| PLOTTED | | |
| TEMPLATE | | |
| AREAS | | |
| AREAS CHECKED | | |
| NOTE BOOK | | |
| NO. | | |

| ORIGINAL SURVEY | BY | DATE |
|---|---|---|
| SURVEYED | | |
| PLOTTED | | |
| TEMPLATE | | |
| AREAS | | |
| AREAS CHECKED | | |
| NOTE BOOK | | |
| NO. | | |

MODEL: ExCL-I57 - 244+00.00 R7 [Sheet]
FILE NAME: c:\volkert_pw_workingdir\betsy.witt\d03261151\D978798-sht-XSSht-I57-R7A.dgn

VOLKERT

| | | |
|---|---|---|
| USER NAME = betsy.witt | DESIGNED - | REVISED - |
| | DRAWN - | REVISED - |
| PLOT SCALE = $SCALE$ | CHECKED - | REVISED - |
| PLOT DATE = 8/27/2024 | DATE - | REVISED - |

**STATE OF ILLINOIS**
**DEPARTMENT OF TRANSPORTATION**

**CROSS SECTIONS**
**INTERSTATE 57**

SCALE: 1"=10' | SHEET 151 OF 274 SHEETS | STA. 244+00.00 R7 | TO STA. 245+00.00 R7

| F.A.I. RTE. | SECTION | COUNTY | TOTAL SHEETS | SHEET NO. |
|---|---|---|---|---|
| 57 | (X1-8,X1-7-1,X1-7,X1-6-1)R-2 | WILLIAMSON | 614 | 481 |
| | | CONTRACT NO. 78798 | | |
| | ILLINOIS | FED. AID PROJECT | | |

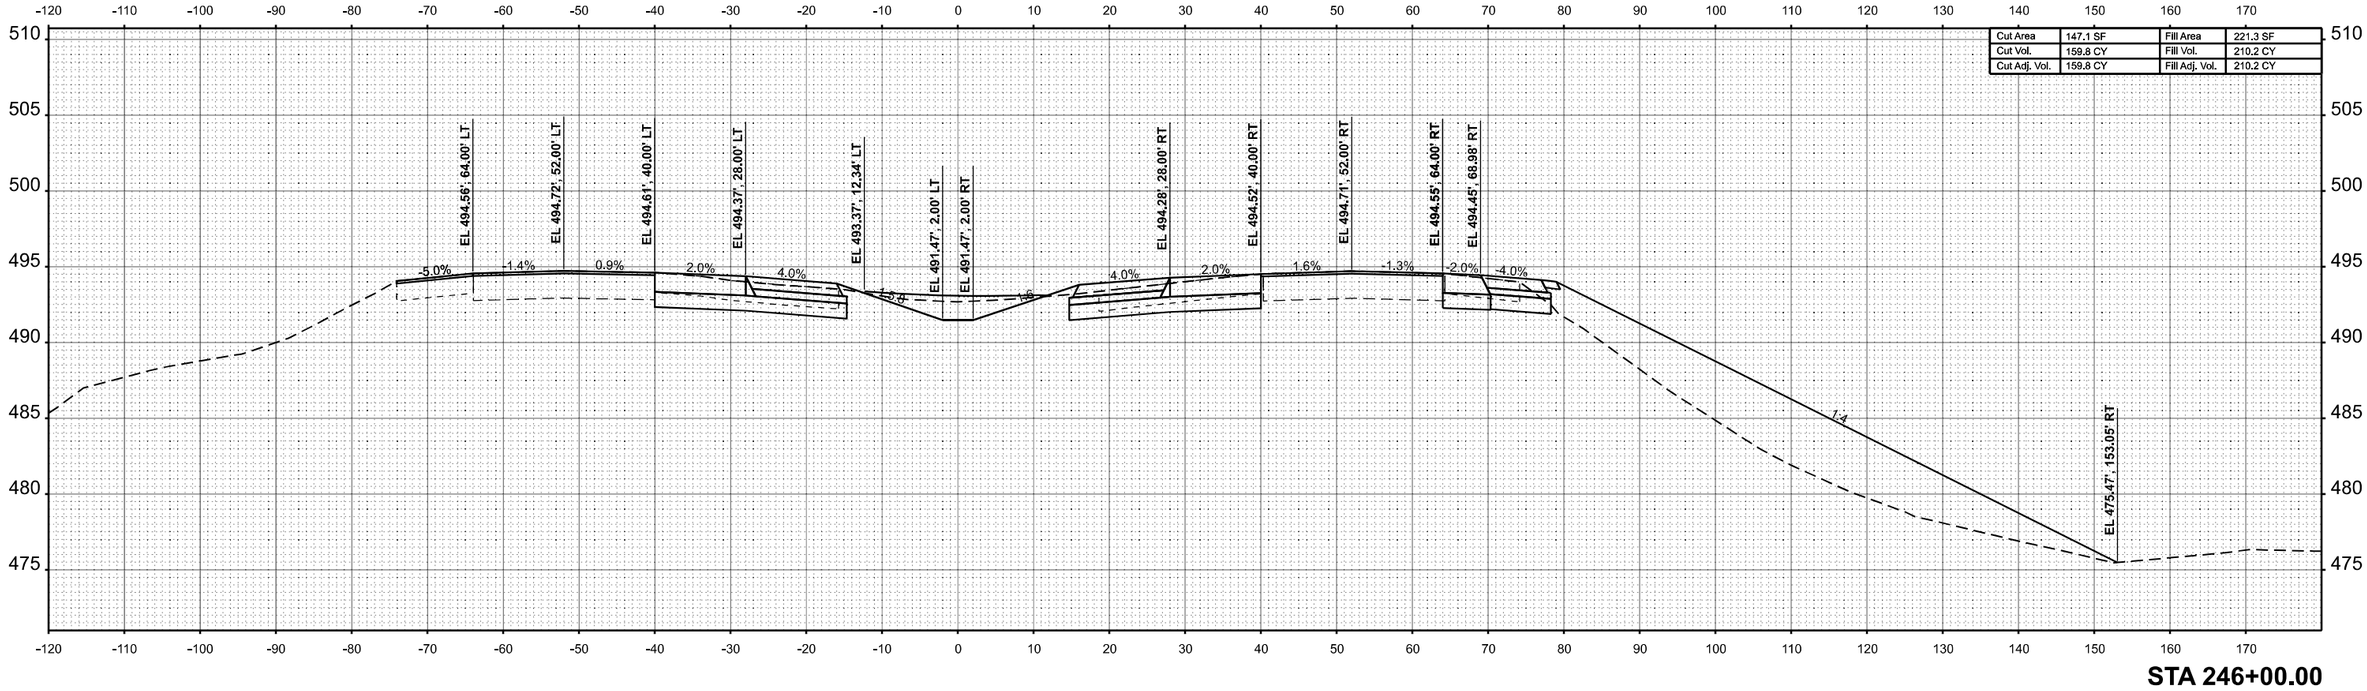


**STA 246+00.00**

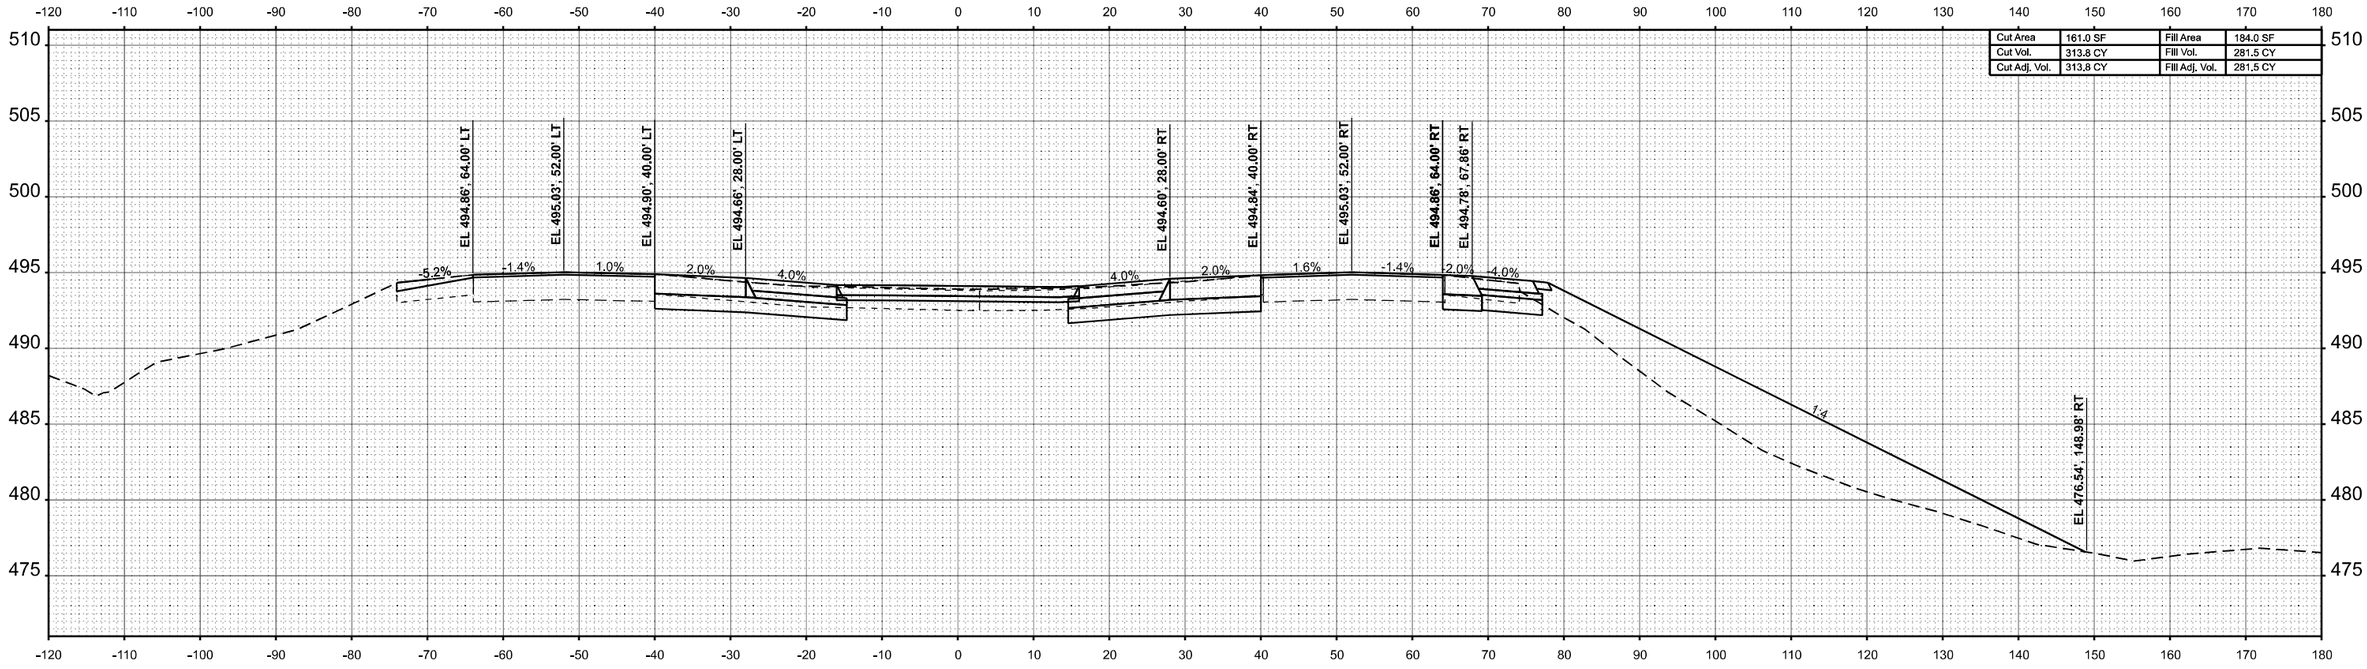


**STA 245+72.00**

| | | | |
|---|---|---|---|
| USER NAME = betsy.witt | DESIGNED - | REVISED - | |
| | DRAWN - | REVISED - | |
| PLOT SCALE = $SCALE$ | CHECKED - | REVISED - | |
| PLOT DATE = 8/27/2024 | DATE - | REVISED - | |

VOLKERT

**STATE OF ILLINOIS**
**DEPARTMENT OF TRANSPORTATION**

**CROSS SECTIONS**
**INTERSTATE 57**

SCALE: 1"=10' | SHEET 152 OF 274 SHEETS | STA. 245+72.00 R7 | TO STA. 246+00.00 R7

| F.A.I. RTE. | SECTION | COUNTY | TOTAL SHEETS | SHEET NO. |
|---|---|---|---|---|
| 57 | (X1-8,X1-7-1,X1-7,X1-6-1)R-2 | WILLIAMSON | 614 | 482 |
| | | CONTRACT NO. 78798 | | |
| | ILLINOIS | FED. AID PROJECT | | |

FINAL SURVEY — NOTE BOOK — NO. — SURVEYED — PLOTTED — TEMPLATE — AREAS — AREAS CHECKED — BY — DATE

ORIGINAL SURVEY — NOTE BOOK — NO. — SURVEYED — PLOTTED — TEMPLATE — AREAS — AREAS CHECKED

MODEL: ExCL-I57 - 245+72.00 R7 [Sheet]
FILE NAME: c:\volkert_pw_workingdir\betsy.witt\d03261151\D978798-alh-XSShI457-R7A.dgn

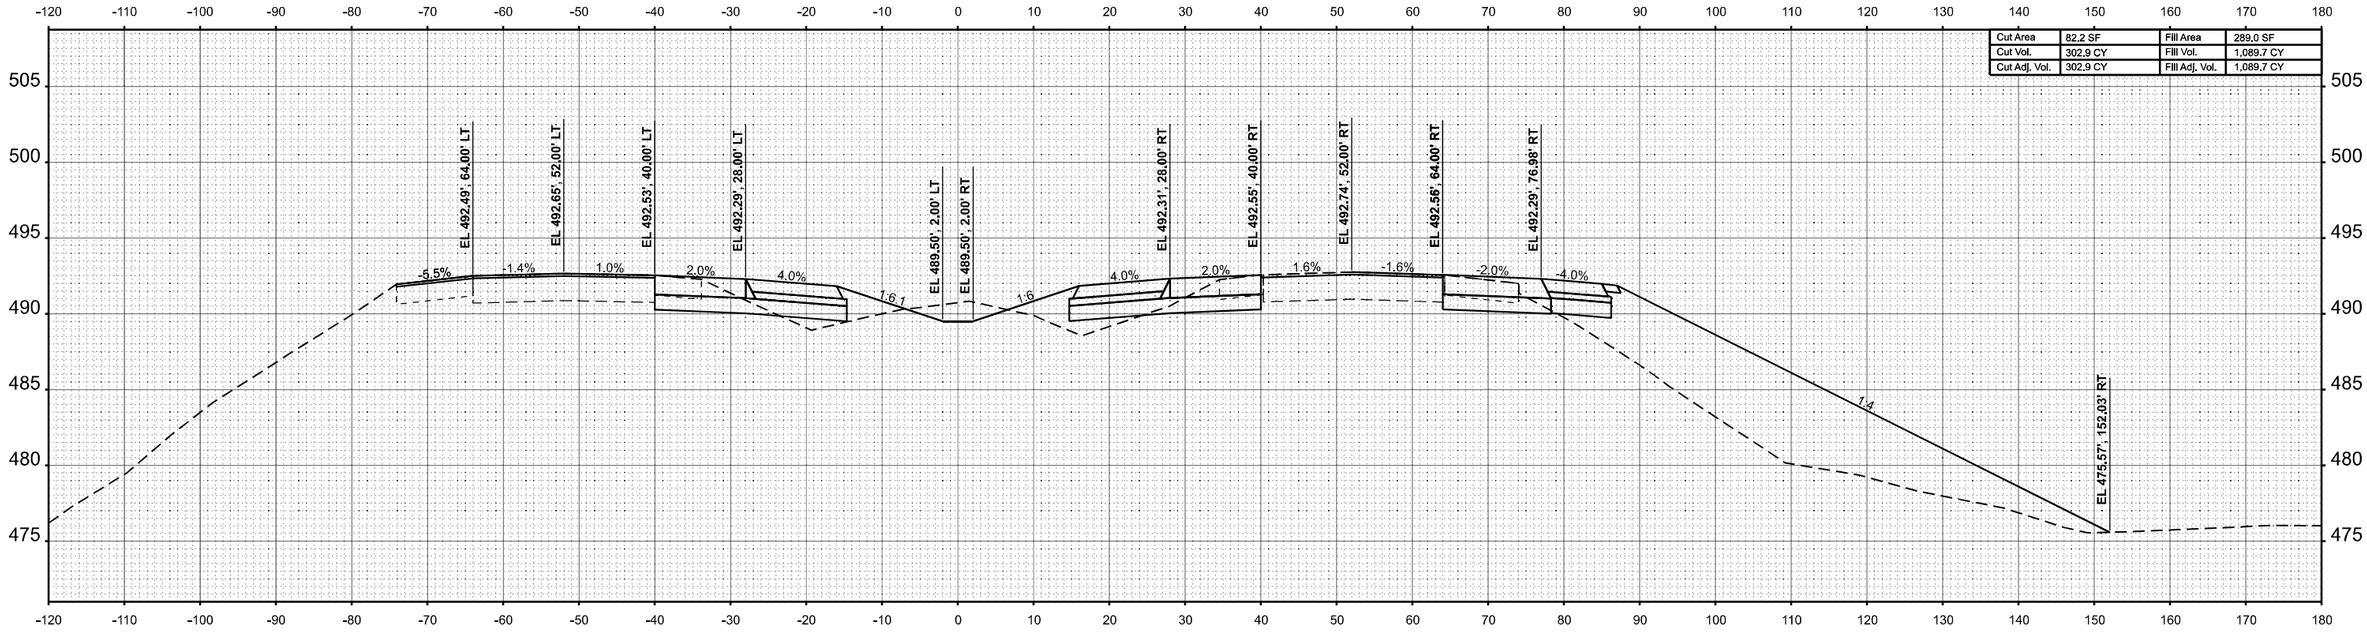


**STA 248+00.00**

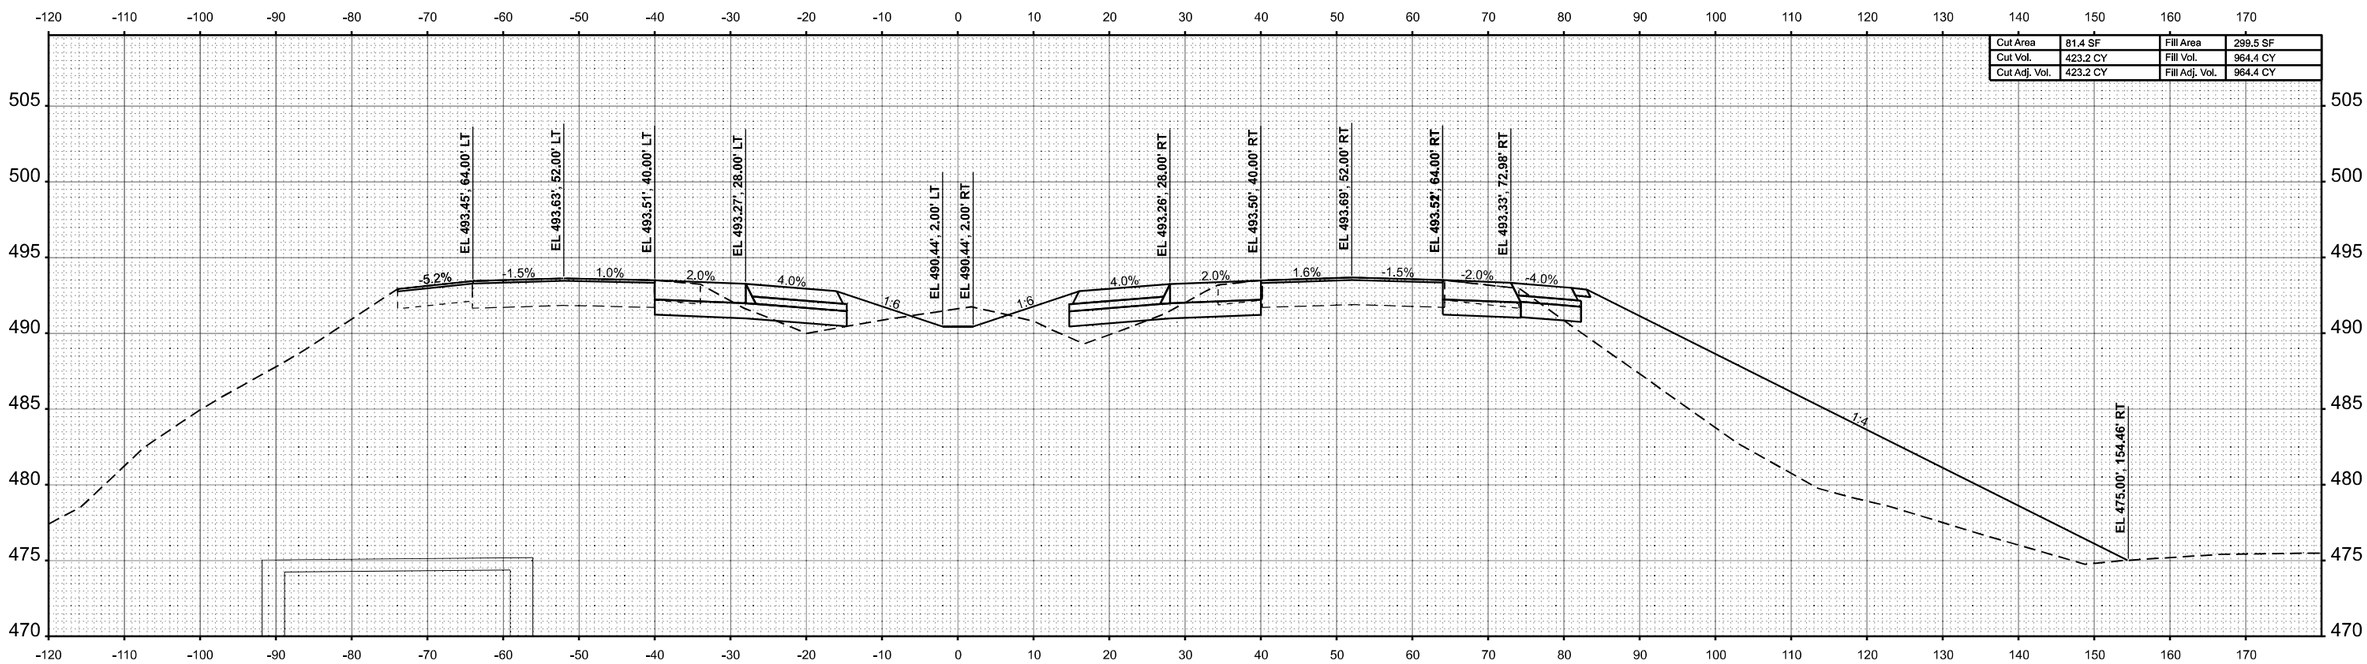


**STA 247+00.00**

| | | | |
|---|---|---|---|
| USER NAME = betsy.witt | DESIGNED - | REVISED - | |
| | DRAWN - | REVISED - | |
| PLOT SCALE = $SCALE$ | CHECKED - | REVISED - | |
| PLOT DATE = 8/27/2024 | DATE - | REVISED - | |

VOLKERT

**STATE OF ILLINOIS**
**DEPARTMENT OF TRANSPORTATION**

**CROSS SECTIONS**
**INTERSTATE 57**

SCALE: 1"=10' | SHEET 153 OF 274 SHEETS | STA. 247+00.00 R7 | TO STA. 248+00.00 R7

| F.A.I. RTE. | SECTION | COUNTY | TOTAL SHEETS | SHEET NO. |
|---|---|---|---|---|
| 57 | (X1-8,X1-7-1,X1-7,X1-6-1)R-2 | WILLIAMSON | 614 | 483 |
| | | CONTRACT NO. 78798 | | |
| | | ILLINOIS | FED. AID PROJECT | |

ORIGINAL SURVEY / FINAL SURVEY
NOTE BOOK
NO.
SURVEYED
PLOTTED
TEMPLATE
AREAS
AREAS CHECKED
BY
DATE

MODEL: ExCL-I57 - 247+00.00 R7 [Sheet]
FILE NAME: c:\volkert_pw_workingdir\betsy.witt\d0326115\D978798-sht-XSSht-I57-R7A.dgn

| FINAL SURVEY | | BY | DATE |
|---|---|---|---|
| | SURVEYED | | |
| | PLOTTED | | |
| NOTE BOOK | TEMPLATE | | |
| | ANGLES | | |
| NO. | AREAS CHECKED | | |

| ORIGINAL SURVEY | | BY | DATE |
|---|---|---|---|
| | SURVEYED | | |
| | PLOTTED | | |
| NOTE BOOK | TEMPLATE | | |
| | ANGLES | | |
| NO. | AREAS CHECKED | | |

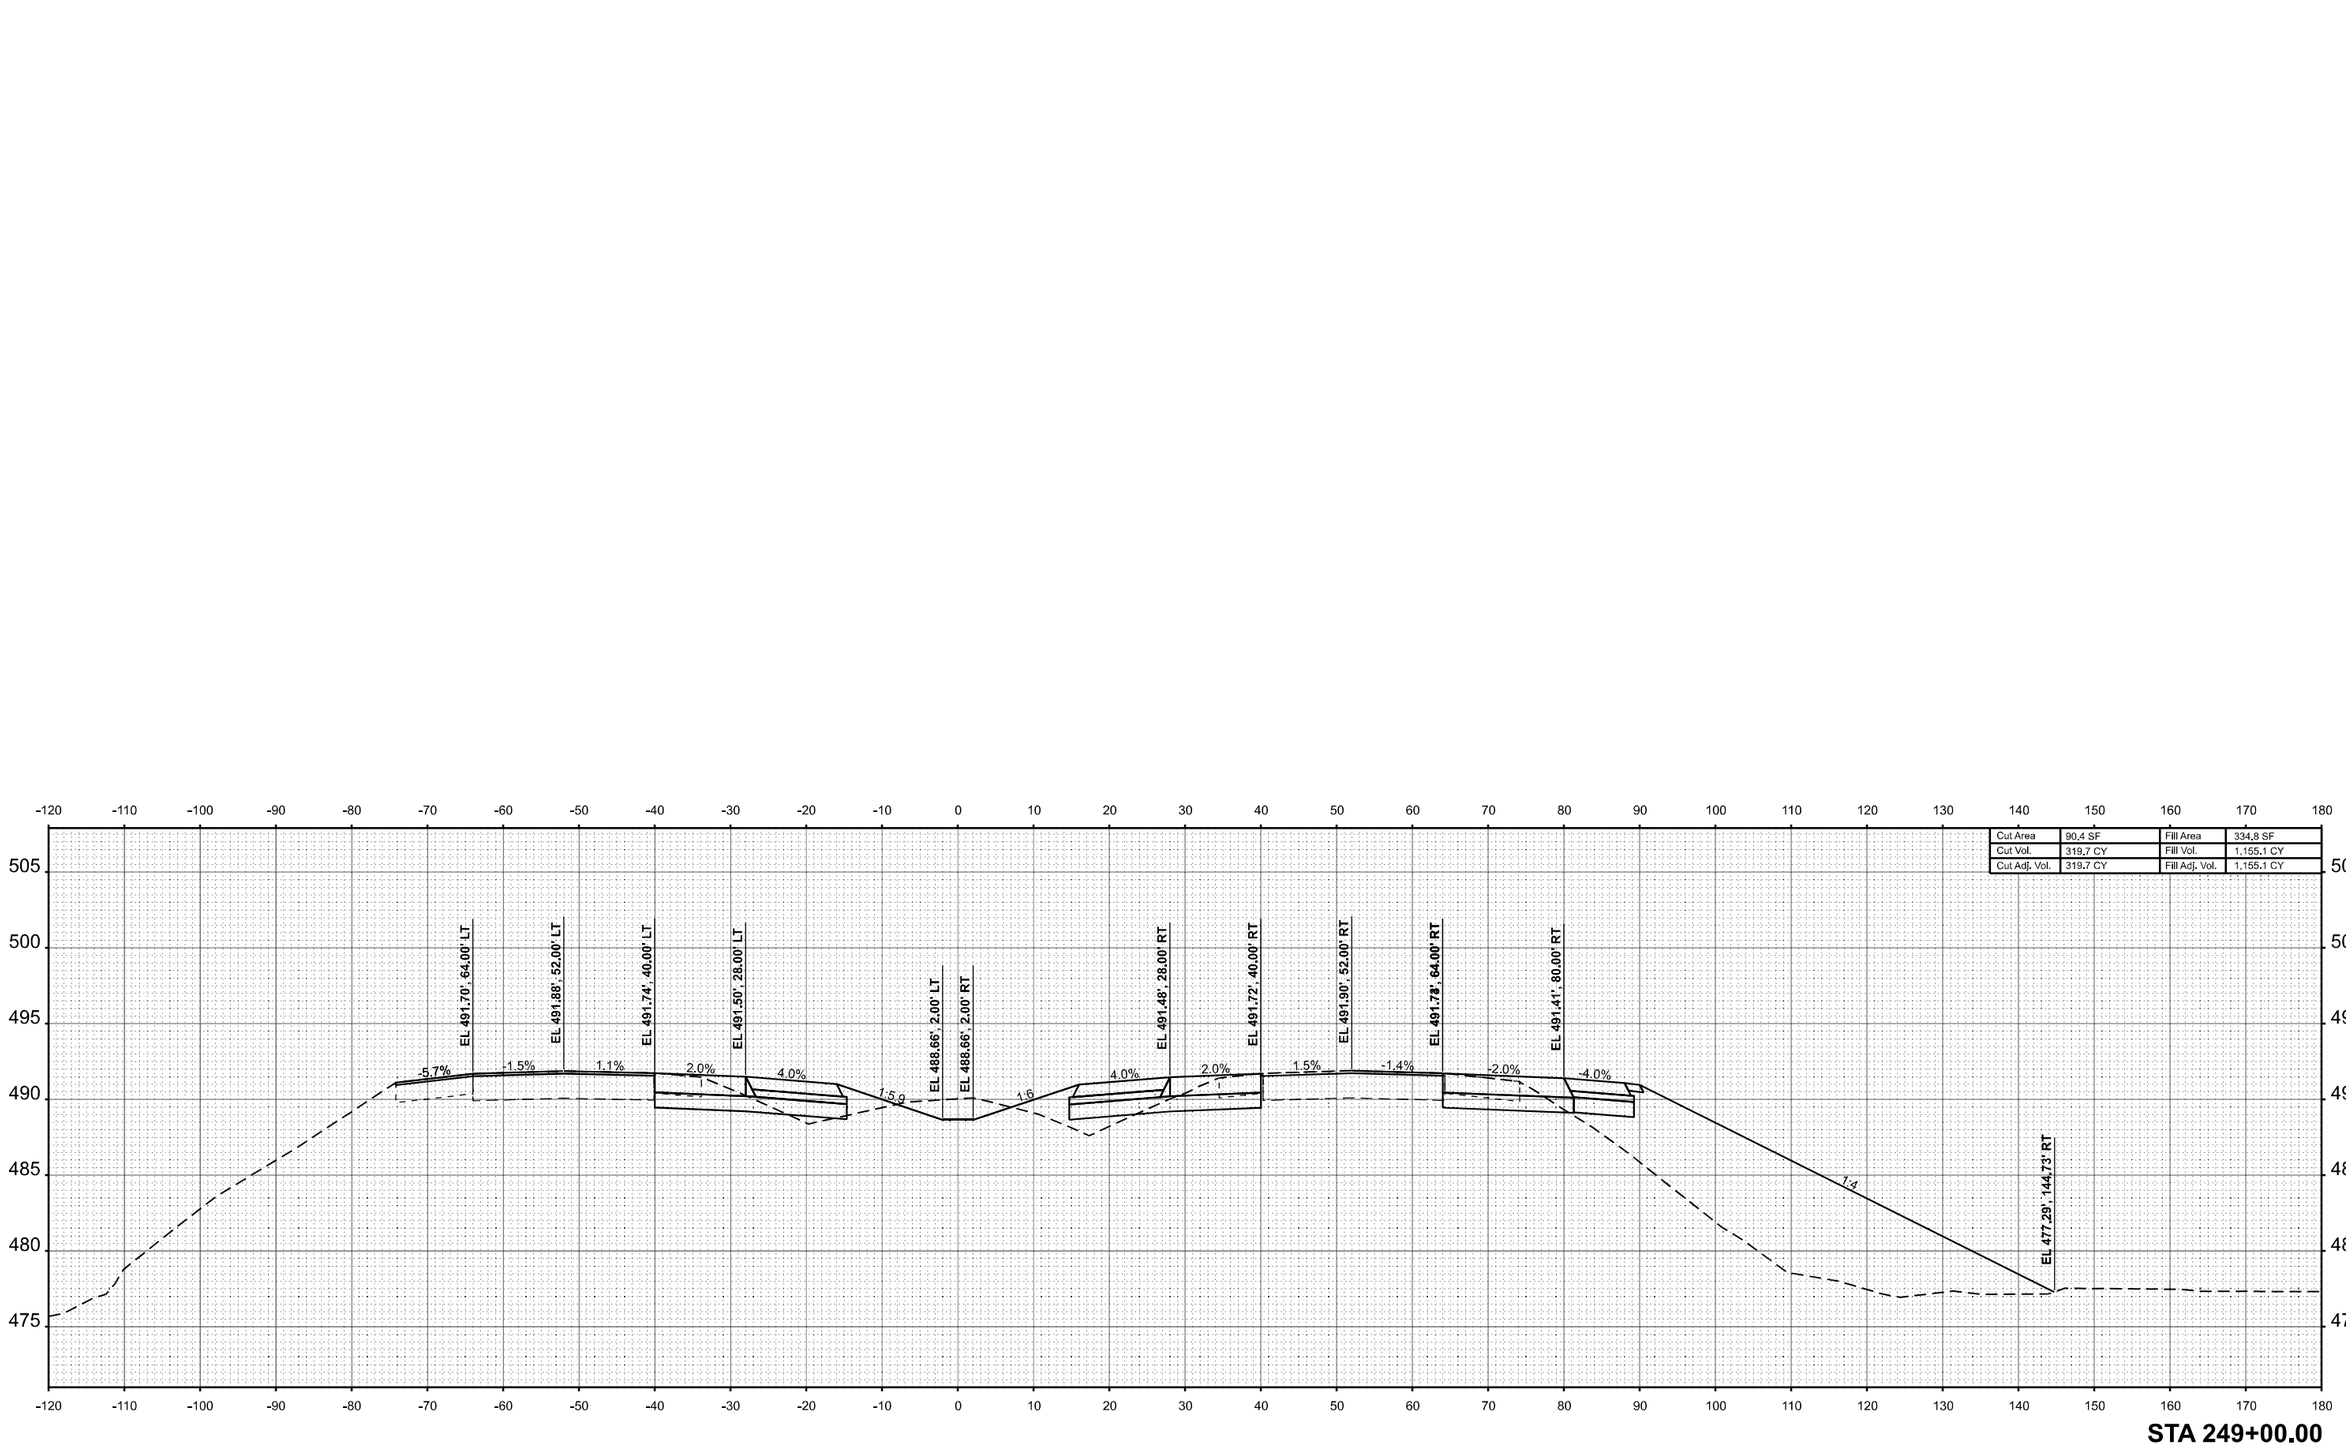


MODEL: ExCL-I57 - 249+00.00 R7 [Sheet]
FILE NAME: c:\volkert_pw_workingdir\betsy.witt\d0326115\D978798-sht-XSSht-I57-R7A.dgn

VOLKERT

| | | | |
|---|---|---|---|
| USER NAME = betsy.witt | DESIGNED - | REVISED - | |
| | DRAWN - | REVISED - | |
| PLOT SCALE = $SCALE$ | CHECKED - | REVISED - | |
| PLOT DATE = 8/27/2024 | DATE - | REVISED - | |

**STATE OF ILLINOIS**
**DEPARTMENT OF TRANSPORTATION**

**CROSS SECTIONS**
**INTERSTATE 57**

SCALE: 1"=10' | SHEET 154 OF 274 SHEETS | STA. 249+00.00 R7 | TO STA. 249+00.00 R7

| F.A.I. RTE. | SECTION | COUNTY | TOTAL SHEETS | SHEET NO. |
|---|---|---|---|---|
| 57 | (X1-8,X1-7-1,X1-7,X1-6-1)R-2 | WILLIAMSON | 614 | 484 |
| | | CONTRACT NO. 78798 | | |
| | | ILLINOIS | FED. AID PROJECT | |

| Cut Area | 111.3 SF | Fill Area | 41.5 SF |
|---|---|---|---|
| Cut Vol. | 373.6 CY | Fill Vol. | 696.8 CY |
| Cut Adj. Vol. | 373.6 CY | Fill Adj. Vol. | 696.8 CY |

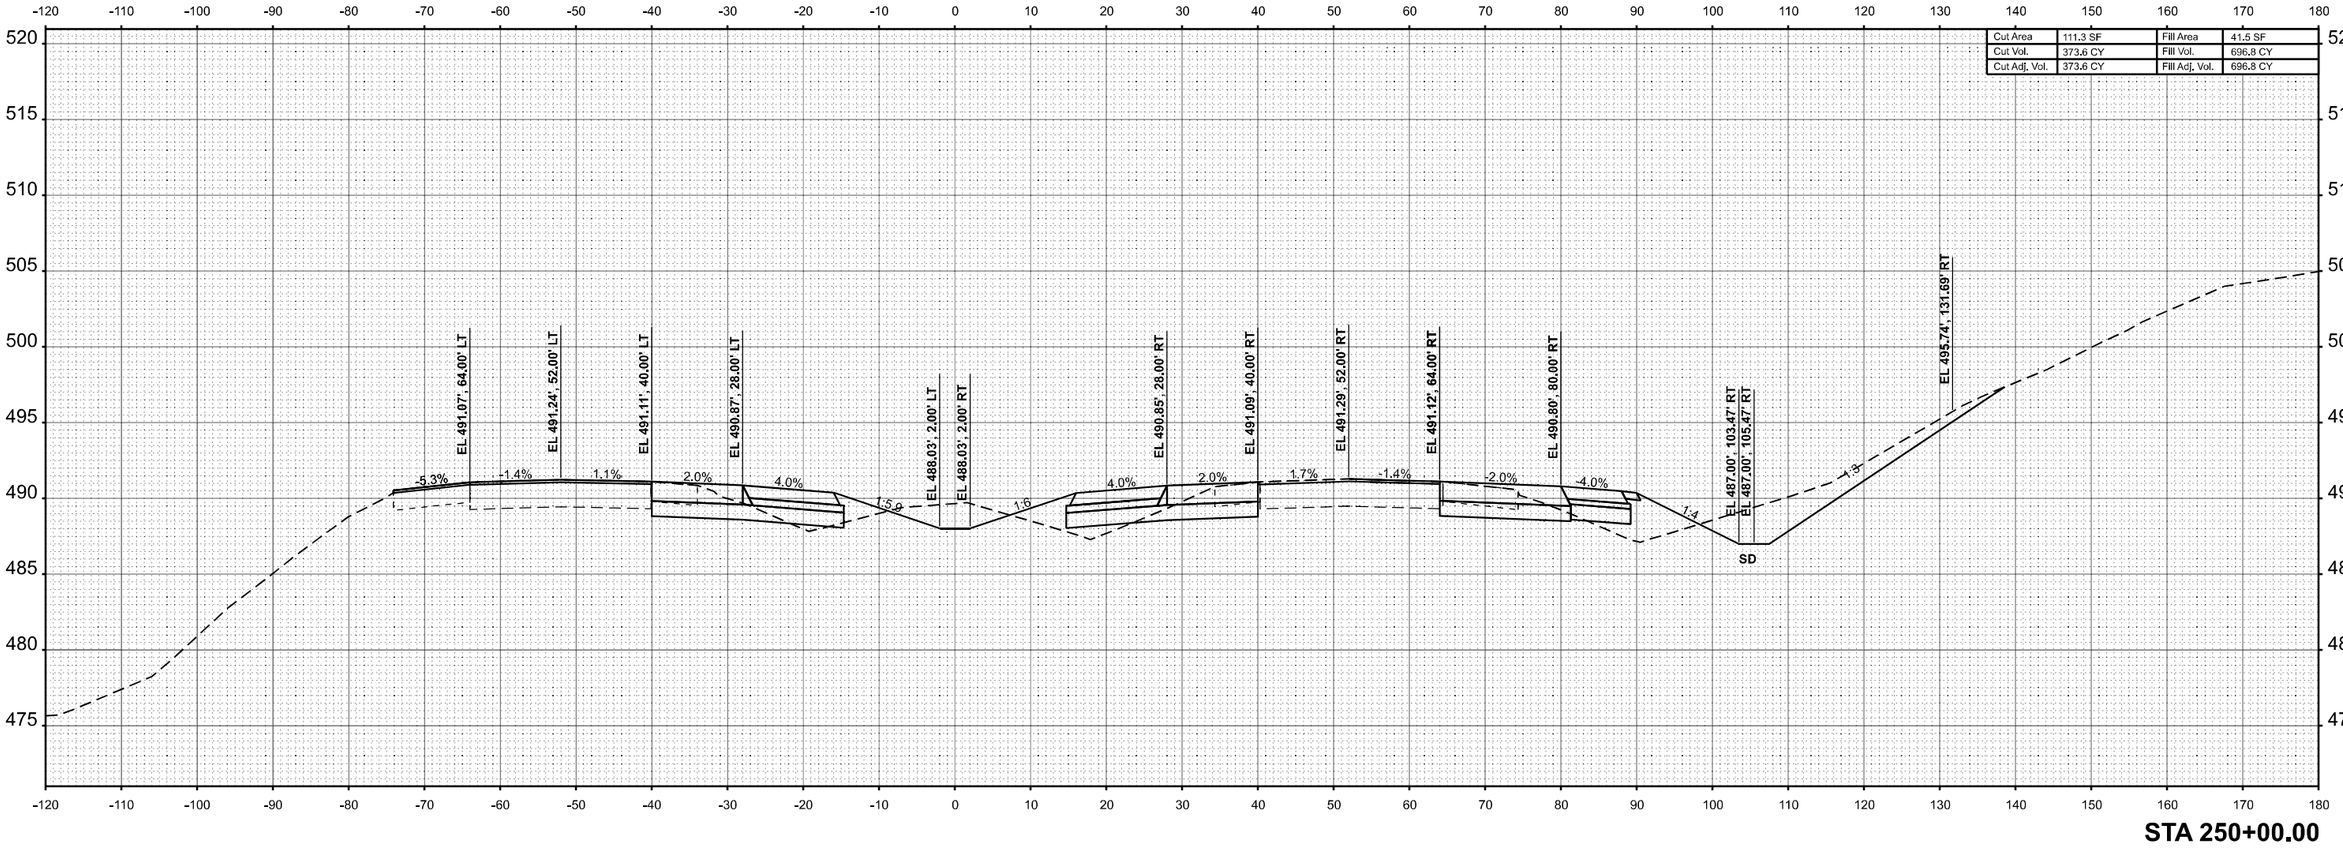


ORIGINAL SURVEY / FINAL SURVEY

| | BY | DATE |
|---|---|---|
| SURVEYED | | |
| PLOTTED | | |
| TEMPLATE | | |
| AREAS | | |
| AREAS CHECKED | | |
| NOTE BOOK | | |
| NO. | | |

MODEL: ExCL-I57 - 250+00.00 R7 [Sheet]
FILE NAME: c:\volkert_pw_workingdir\betsy.witt\d0326115\D978798-sht-XSSht-I57-R7A.dgn

VOLKERT

| USER NAME = betsy.witt | DESIGNED - | REVISED - |
|---|---|---|
| | DRAWN - | REVISED - |
| PLOT SCALE = $SCALE$ | CHECKED - | REVISED - |
| PLOT DATE = 8/27/2024 | DATE - | REVISED - |

**STATE OF ILLINOIS**
**DEPARTMENT OF TRANSPORTATION**

**CROSS SECTIONS**
**INTERSTATE 57**

SCALE: 1"=10' | SHEET 155 OF 274 SHEETS | STA. 250+00.00 R7 | TO STA. 250+00.00 R7

| F.A.I. RTE. | SECTION | COUNTY | TOTAL SHEETS | SHEET NO. |
|---|---|---|---|---|
| 57 | (X1-8,X1-7-1,X1-7,X1-6-1)R-2 | WILLIAMSON | 614 | 485 |
| | | CONTRACT NO. 78798 | | |
| | ILLINOIS | FED. AID PROJECT | | |

| FINAL SURVEY | | BY | DATE |
|---|---|---|---|
| | SURVEYED | | |
| | PLOTTED | | |
| | TEMPLATE | | |
| NOTE BOOK | AREAS | | |
| NO. | AREAS CHECKED | | |

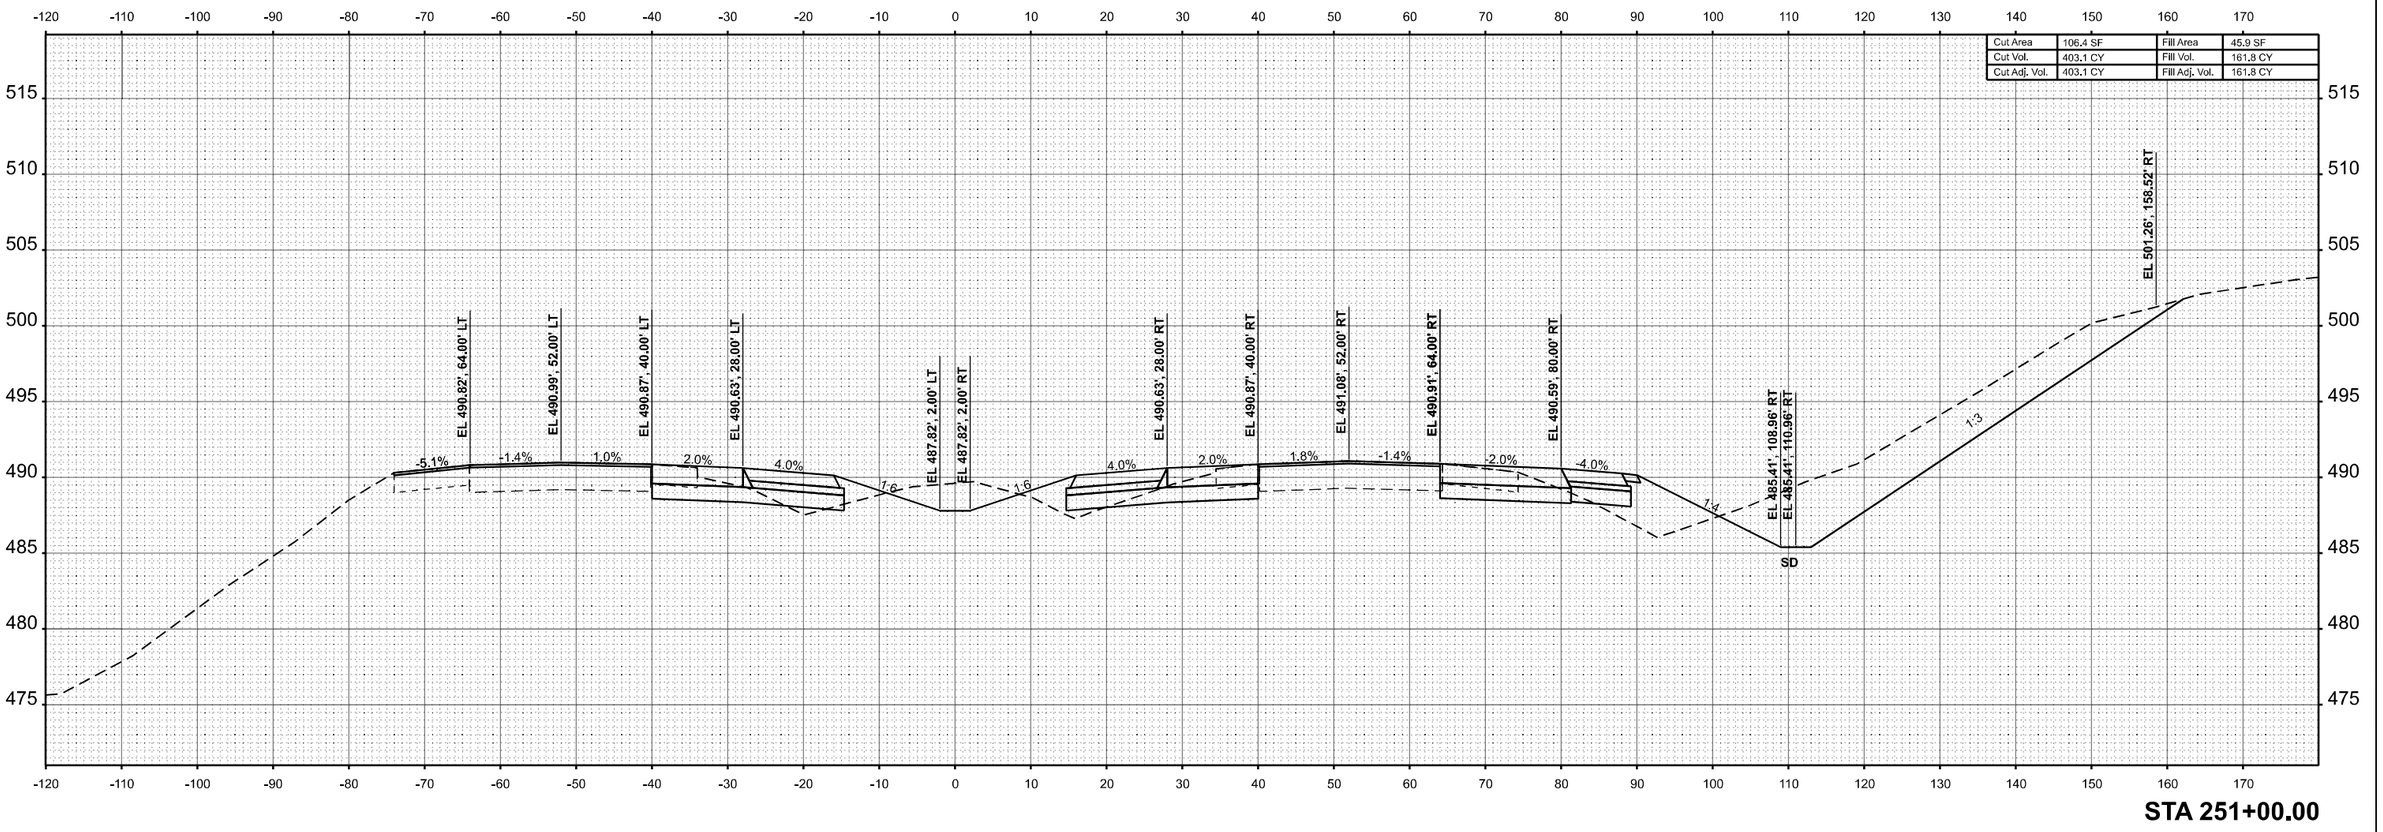


| | | | |
|---|---|---|---|
| Cut Area | 106.4 SF | Fill Area | 45.9 SF |
| Cut Vol. | 403.1 CY | Fill Vol. | 161.8 CY |
| Cut Adj. Vol. | 403.1 CY | Fill Adj. Vol. | 161.8 CY |

**STA 251+00.00**

| ORIGINAL SURVEY | | BY | DATE |
|---|---|---|---|
| | SURVEYED | | |
| | PLOTTED | | |
| | TEMPLATE | | |
| NOTE BOOK | AREAS | | |
| NO. | AREAS CHECKED | | |

MODEL: ExCL-I57 - 251+00.00 R7 [Sheet]
FILE NAME: c:\volkert_pw_workingdir\betsy.witt\d0326115\D978798-sht-XSSht-I57-R7A.dgn

VOLKERT

| | | |
|---|---|---|
| USER NAME = betsy.witt | DESIGNED - | REVISED - |
| | DRAWN - | REVISED - |
| PLOT SCALE = $SCALE$ | CHECKED - | REVISED - |
| PLOT DATE = 8/27/2024 | DATE - | REVISED - |

**STATE OF ILLINOIS**
**DEPARTMENT OF TRANSPORTATION**

**CROSS SECTIONS**
**INTERSTATE 57**

SCALE: 1"=10' | SHEET 156 OF 274 SHEETS | STA. 251+00.00 R7 | TO STA. 251+00.00 R7

| F.A.I. RTE. | SECTION | COUNTY | TOTAL SHEETS | SHEET NO. |
|---|---|---|---|---|
| 57 | (X1-8,X1-7-1,X1-7,X1-6-1)R-2 | WILLIAMSON | 614 | 486 |
| | | CONTRACT NO. 78798 | | |
| | ILLINOIS | FED. AID PROJECT | | |

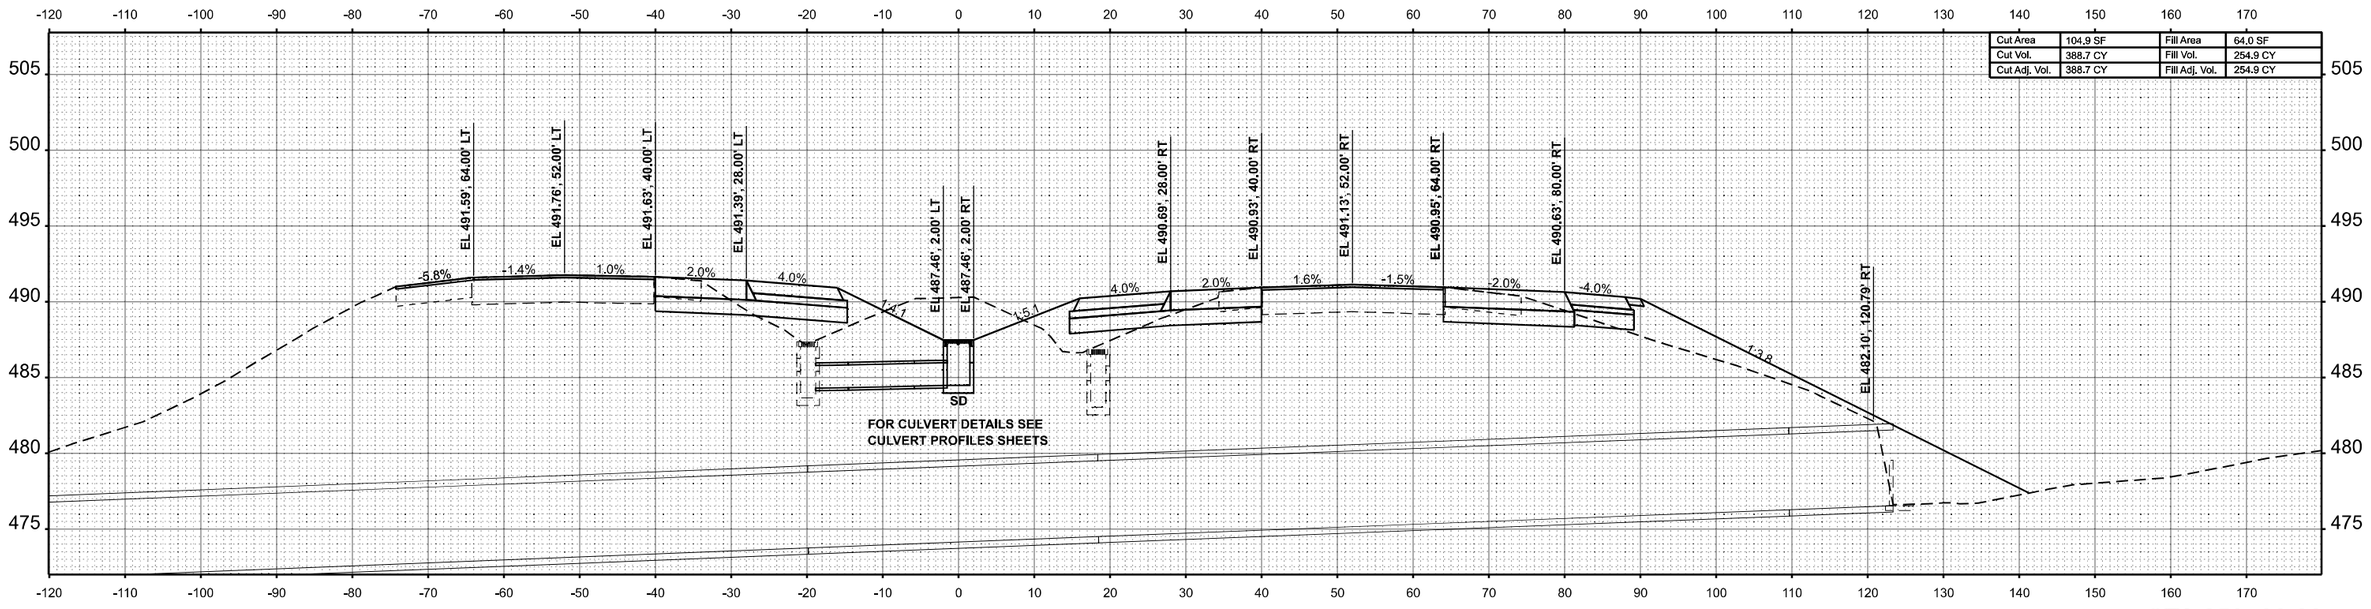


**STA 253+00.00**

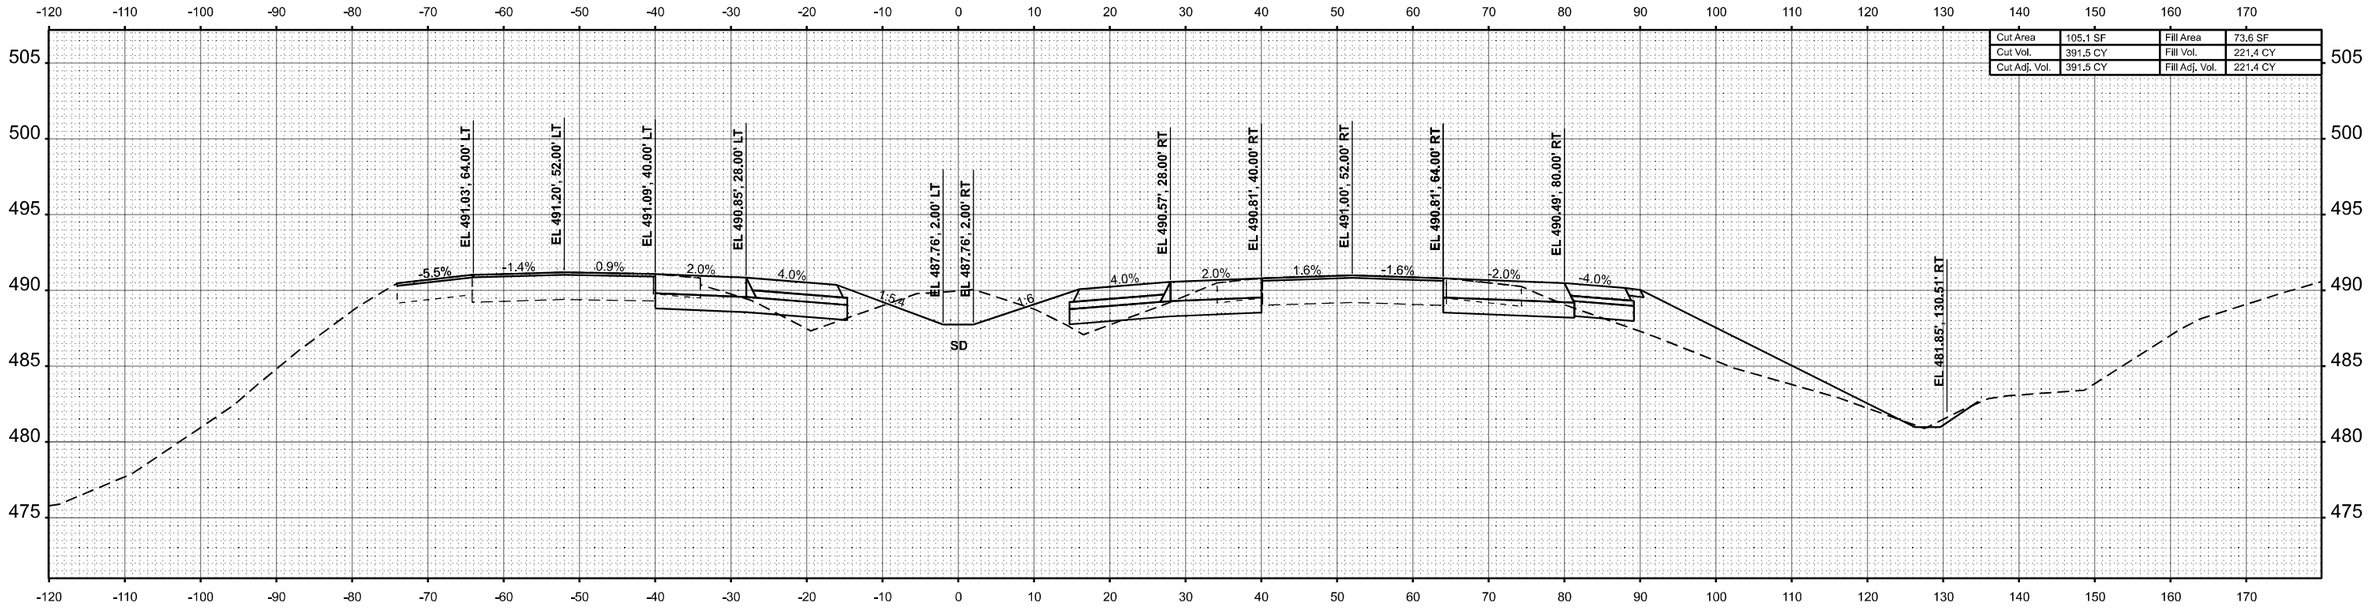


**STA 252+00.00**

FINAL SURVEY — NOTE BOOK — NO. — SURVEYED — PLOTTED — TEMPLATE — AREAS — AREAS CHECKED — BY — DATE

ORIGINAL SURVEY — NOTE BOOK — NO. — SURVEYED — PLOTTED — TEMPLATE — AREAS — AREAS CHECKED — BY — DATE

MODEL: ExCL-I57 - 252+00.00 R7 [Sheet]
FILE NAME: c:\volkert_pw_workingdir\betsy.witt\d0326115\D978798-sht-XSSht-I57-R7A.dgn

VOLKERT

| | | | |
|---|---|---|---|
| USER NAME = betsy.witt | DESIGNED - | REVISED - | |
| | DRAWN - | REVISED - | |
| PLOT SCALE = $SCALE$ | CHECKED - | REVISED - | |
| PLOT DATE = 8/27/2024 | DATE - | REVISED - | |

**STATE OF ILLINOIS**
**DEPARTMENT OF TRANSPORTATION**

**CROSS SECTIONS**
**INTERSTATE 57**

SCALE: 1"=10' | SHEET 157 OF 274 SHEETS | STA. 252+00.00 R7 | TO STA. 253+00.00 R7

| F.A.I. RTE. | SECTION | COUNTY | TOTAL SHEETS | SHEET NO. |
|---|---|---|---|---|
| 57 | (X1-8,X1-7-1,X1-7,X1-6-1)R-2 | WILLIAMSON | 614 | 487 |
| | | CONTRACT NO. 78798 | | |
| | ILLINOIS | FED. AID PROJECT | | |

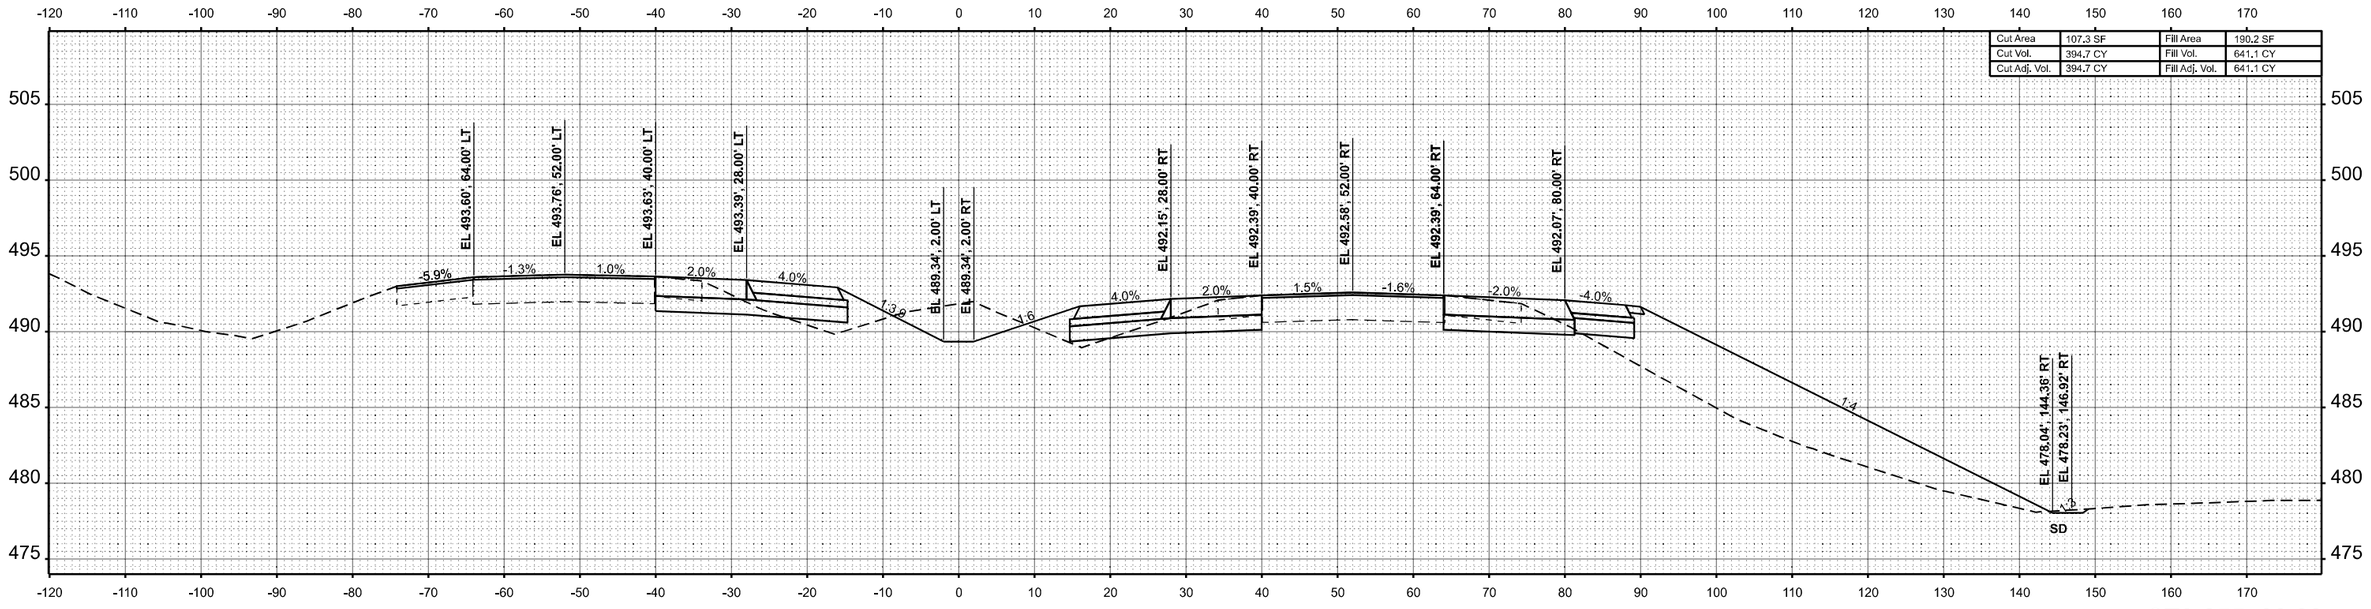


**STA 255+00.00**

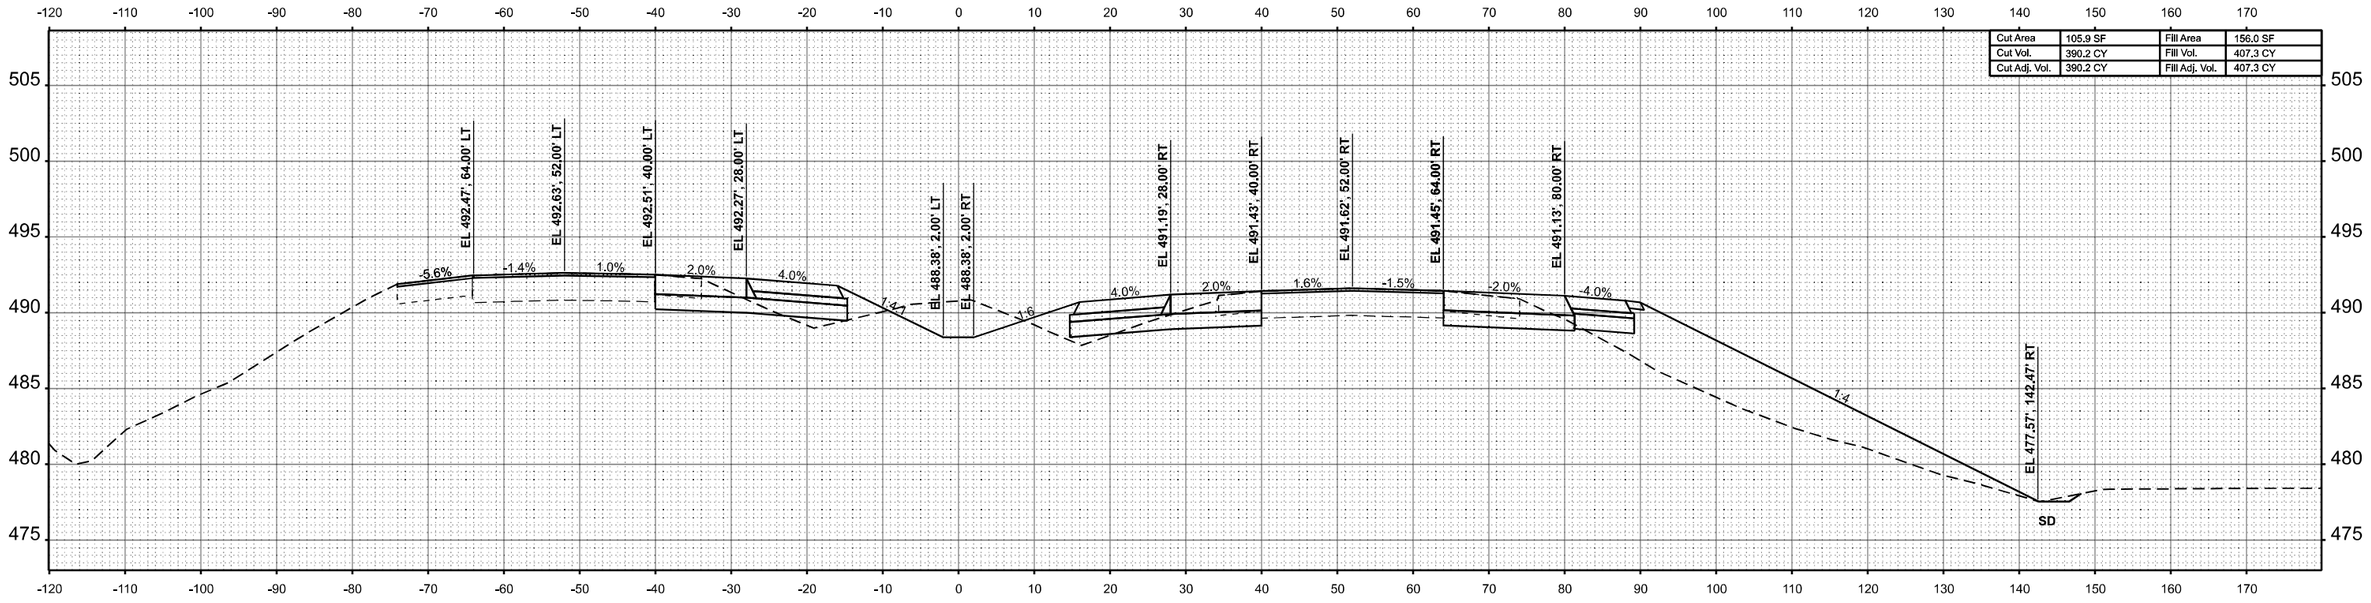


**STA 254+00.00**

| | | | |
|---|---|---|---|
| USER NAME = betsy.witt | DESIGNED - | REVISED - | |
| | DRAWN - | REVISED - | |
| PLOT SCALE = $SCALE$ | CHECKED - | REVISED - | |
| PLOT DATE = 8/27/2024 | DATE - | REVISED - | |

VOLKERT

**STATE OF ILLINOIS**
**DEPARTMENT OF TRANSPORTATION**

**CROSS SECTIONS**
**INTERSTATE 57**

SCALE: 1"=10' | SHEET 158 OF 274 SHEETS | STA. 254+00.00 R7 | TO STA. 255+00.00 R7

| F.A.I. RTE. | SECTION | COUNTY | TOTAL SHEETS | SHEET NO. |
|---|---|---|---|---|
| 57 | (X1-8,X1-7-1,X1-7,X1-6-1)R-2 | WILLIAMSON | 614 | 488 |
| | | CONTRACT NO. 78798 | | |
| | | ILLINOIS | FED. AID PROJECT | |

FINAL SURVEY | NO'TE BOOK | PAGE NO. | TEMPLATE | PLOTTED | SURVEYED | AREAS CHECKED | BY | DATE

ORIGINAL SURVEY | NOTE BOOK | PAGE NO. | TEMPLATE | PLOTTED | SURVEYED | AREAS CHECKED | BY | DATE

MODEL: ExCL-I57 - 254+00.00 R7 [Sheet]
FILE NAME: c:\volkert_pw_workingdir\betsy.witt\d0326115\D978798-ah-XSSht-I57-R7A.dgn

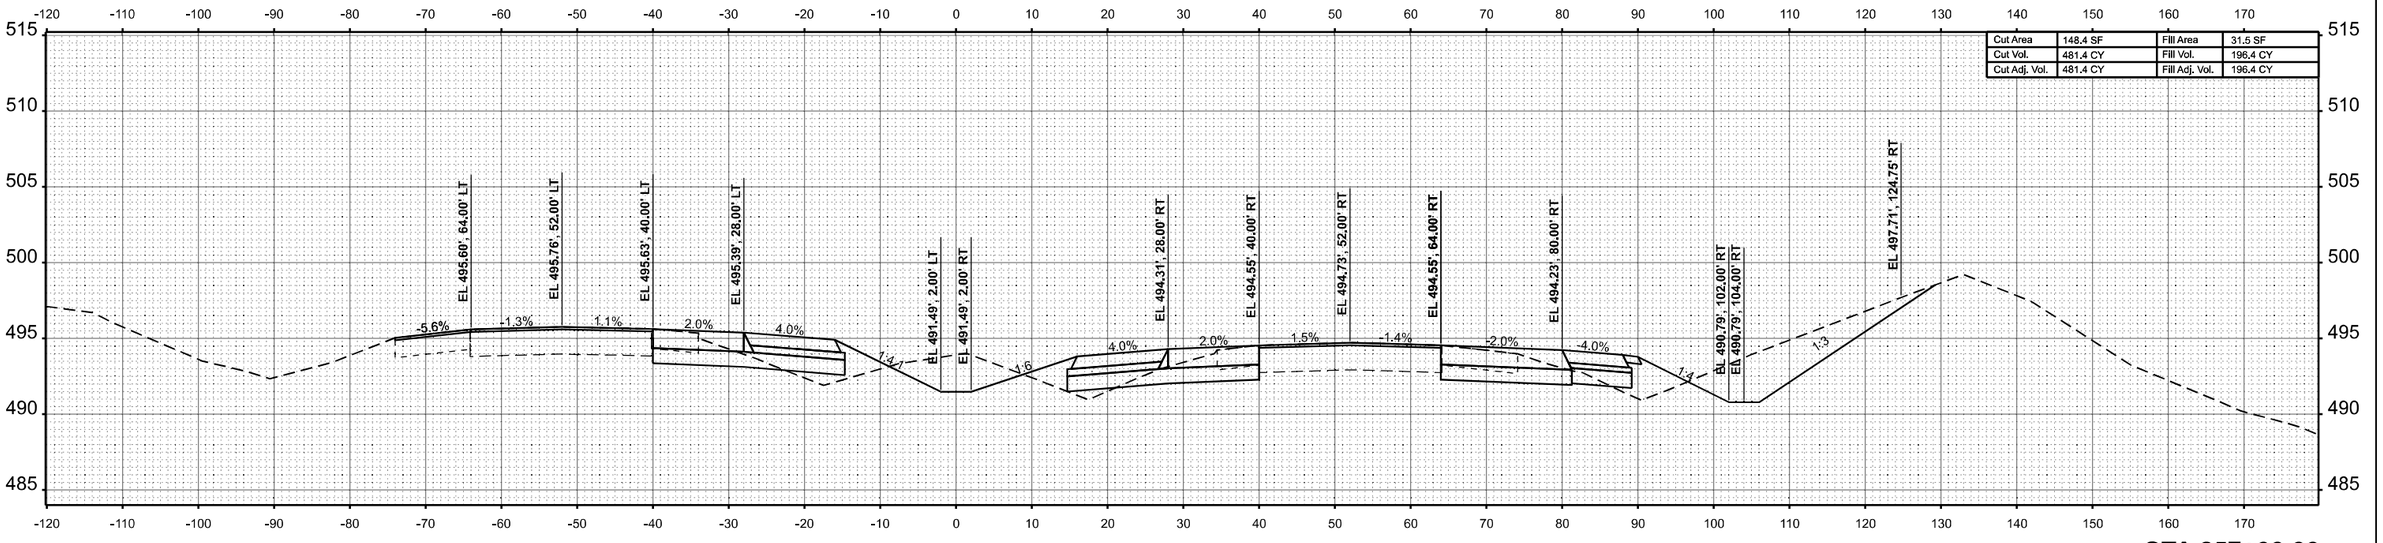


**STA 257+00.00**

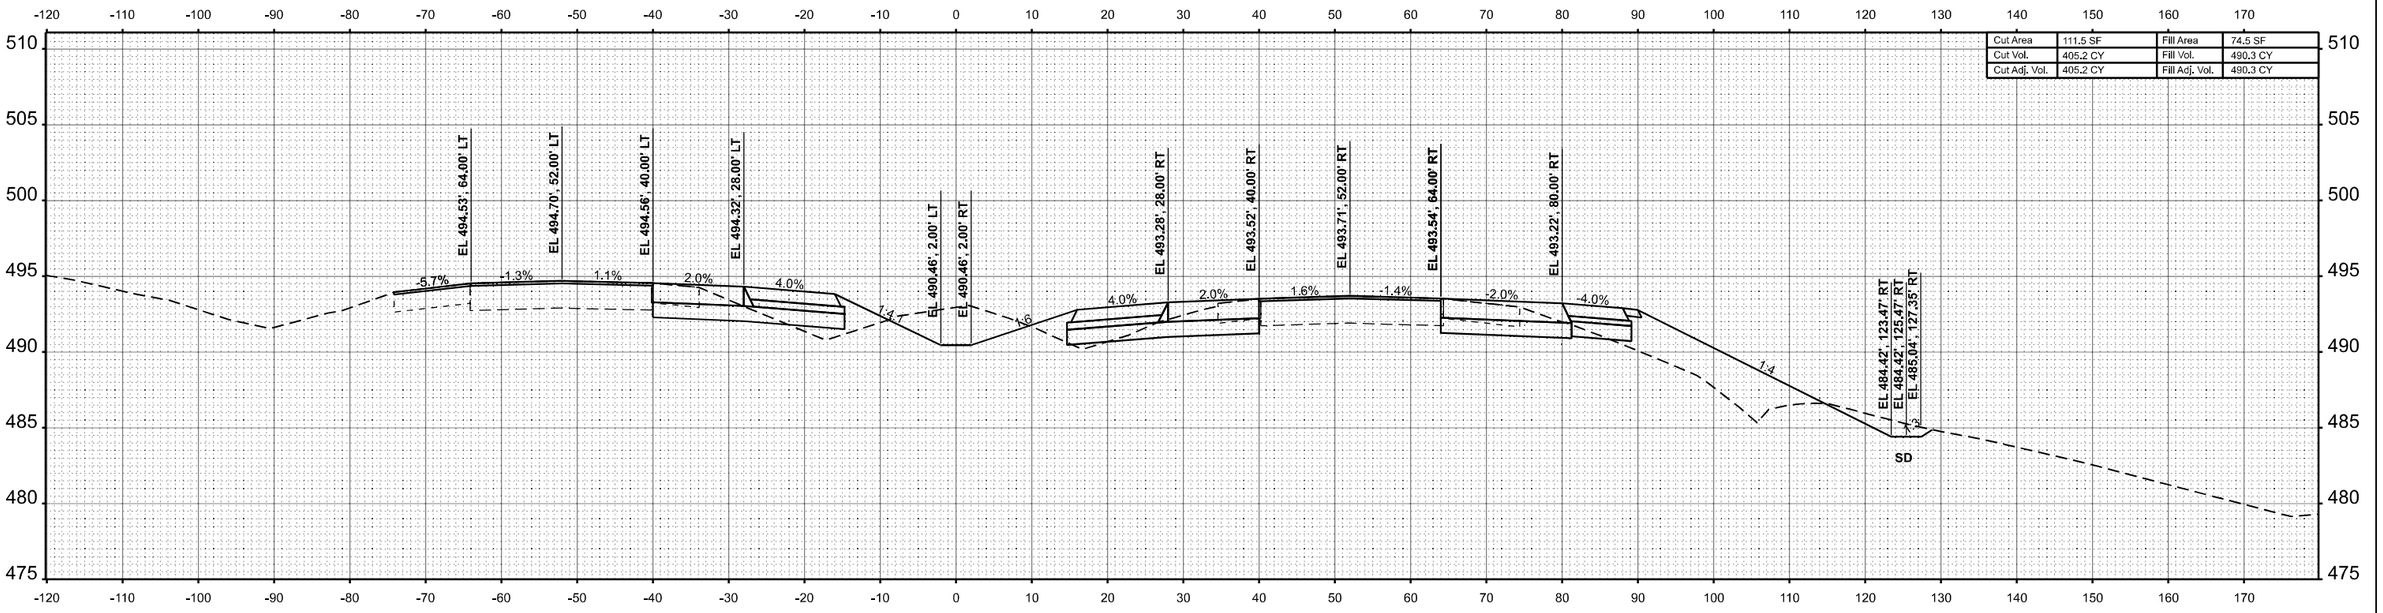


**STA 256+00.00**

| | | | |
|---|---|---|---|
| USER NAME = betsy.witt | DESIGNED - | REVISED - | |
| | DRAWN - | REVISED - | |
| PLOT SCALE = $SCALE$ | CHECKED - | REVISED - | |
| PLOT DATE = 8/27/2024 | DATE - | REVISED - | |

VOLKERT

**STATE OF ILLINOIS**
**DEPARTMENT OF TRANSPORTATION**

**CROSS SECTIONS**
**INTERSTATE 57**

SCALE: 1"=10' | SHEET 159 OF 274 SHEETS | STA. 256+00.00 R7 | TO STA. 257+00.00 R7

| F.A.I. RTE. | SECTION | COUNTY | TOTAL SHEETS | SHEET NO. |
|---|---|---|---|---|
| 57 | (X1-8,X1-7-1,X1-7,X1-6-1)R-2 | WILLIAMSON | 614 | 489 |
| | | CONTRACT NO. 78798 | | |
| | ILLINOIS FED. AID PROJECT | | | |

FINAL SURVEY / ORIGINAL SURVEY
NOTE BOOK
NO.
SURVEYED
PLOTTED
TEMPLATE
AREAS
AREAS CHECKED
BY
DATE

MODEL: EXCL-I57 - 256+00.00 R7 [Sheet]
FILE NAME: c:\volkert_pw_workingdir\betsy.witt\d0326115\D978798-sht-XSSht-I57-R7A.dgn

| | | | |
|---|---|---|---|
| Cut Area | 130.6 SF | Fill Area | 35.0 SF |
| Cut Vol. | 473.7 CY | Fill Vol. | 123.7 CY |
| Cut Adj. Vol. | 473.7 CY | Fill Adj. Vol. | 123.7 CY |

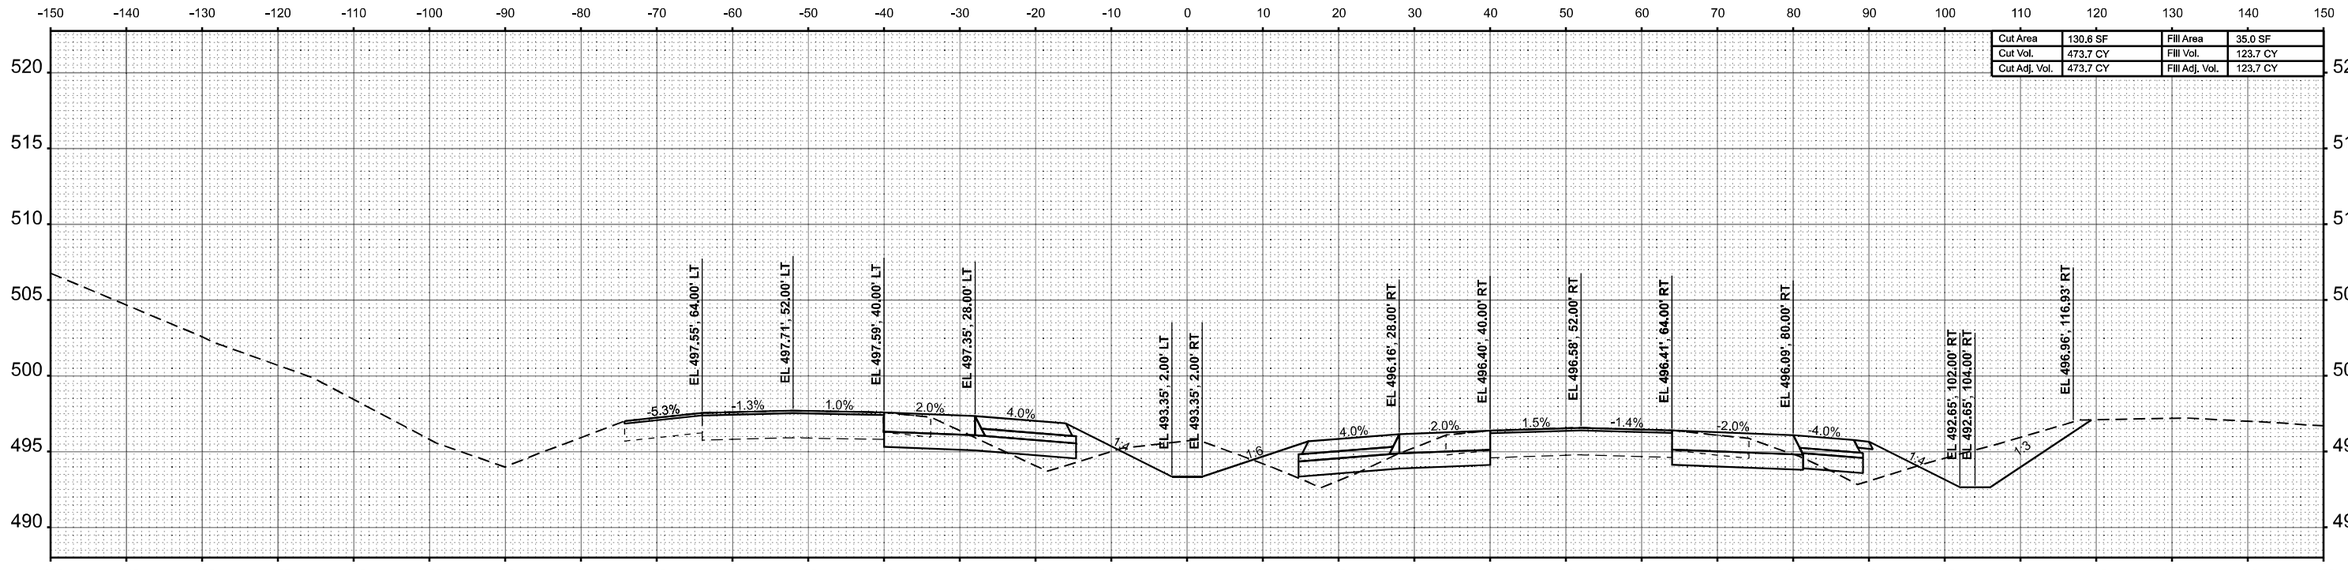


**STA 259+00.00**

| | | | |
|---|---|---|---|
| Cut Area | 125.2 SF | Fill Area | 31.8 SF |
| Cut Vol. | 506.7 CY | Fill Vol. | 117.2 CY |
| Cut Adj. Vol. | 506.7 CY | Fill Adj. Vol. | 117.2 CY |

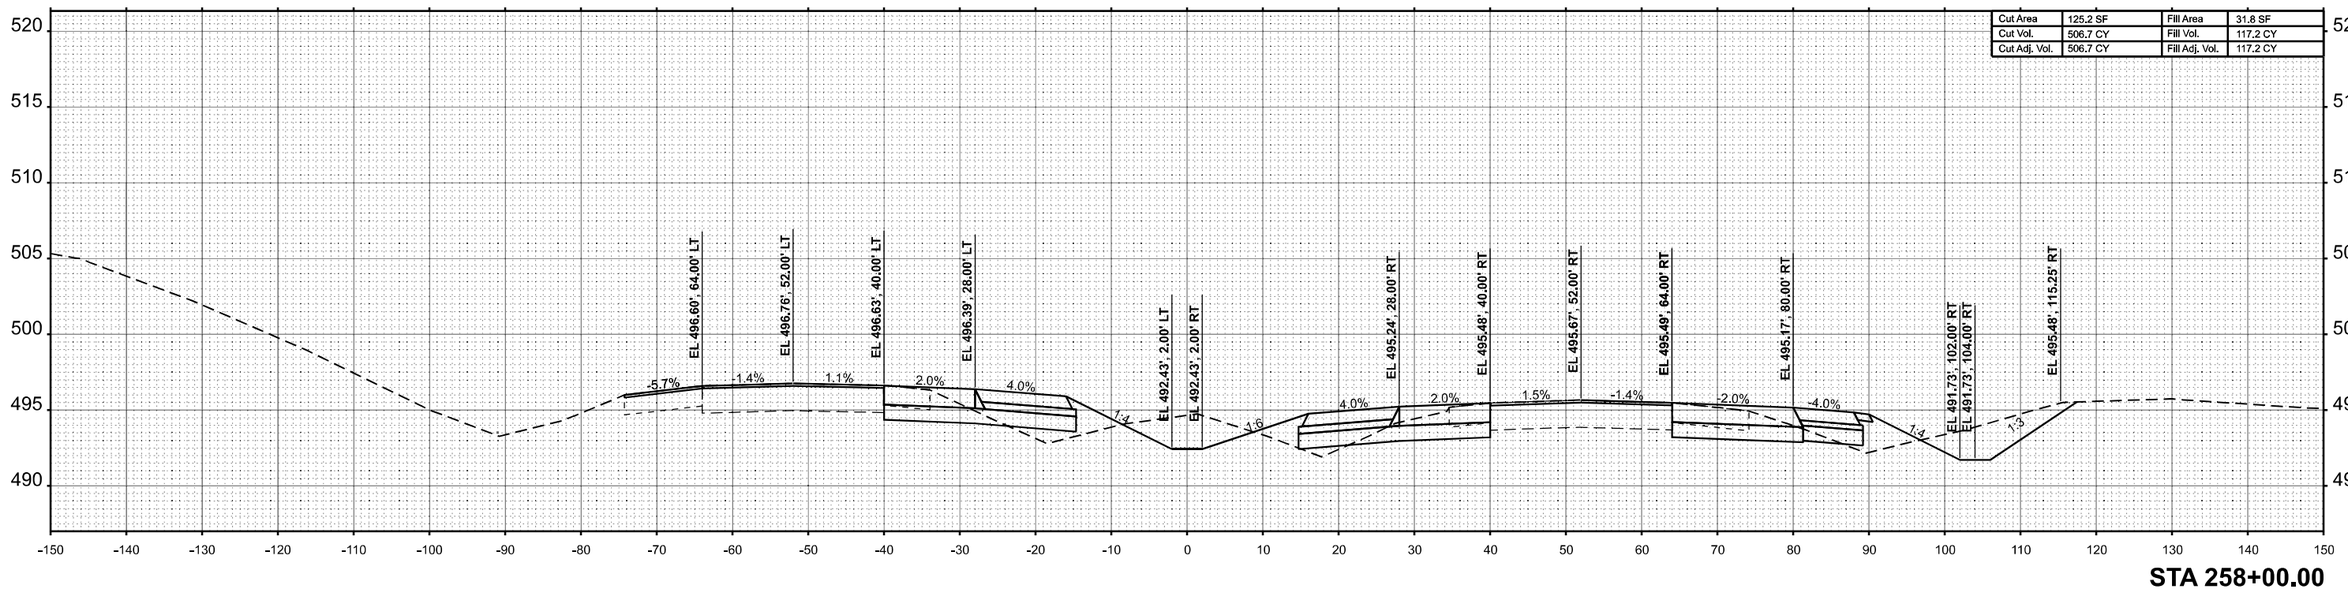


**STA 258+00.00**

FINAL SURVEY — NOTE BOOK — NO. — SURVEYED — PLOTTED — TEMPLATE — AREAS — AREAS CHECKED — BY — DATE

ORIGINAL SURVEY — NOTE BOOK — NO. — SURVEYED — PLOTTED — TEMPLATE — AREAS — AREAS CHECKED — BY — DATE

MODEL: ExCL-I57 - 258+00.00 R7 [Sheet]
FILE NAME: c:\volkert_pw_workingdir\betsy.witt\d0326115\D978798-sIh-XSSht-I57-R7A.dgn

VOLKERT

| | | | |
|---|---|---|---|
| USER NAME = betsy.witt | DESIGNED - | REVISED - | |
| | DRAWN - | REVISED - | |
| PLOT SCALE = $SCALE$ | CHECKED - | REVISED - | |
| PLOT DATE = 8/27/2024 | DATE - | REVISED - | |

**STATE OF ILLINOIS**
**DEPARTMENT OF TRANSPORTATION**

**CROSS SECTIONS**
**INTERSTATE 57**

SCALE: 1"=10' | SHEET 160 OF 274 SHEETS | STA. 258+00.00 R7 | TO STA. 259+00.00 R7

| F.A.I. RTE. | SECTION | COUNTY | TOTAL SHEETS | SHEET NO. |
|---|---|---|---|---|
| 57 | (X1-8,X1-7-1,X1-7,X1-6-1)R-2 | WILLIAMSON | 614 | 490 |
| | | CONTRACT NO. 78798 | | |
| | ILLINOIS FED. AID PROJECT | | | |

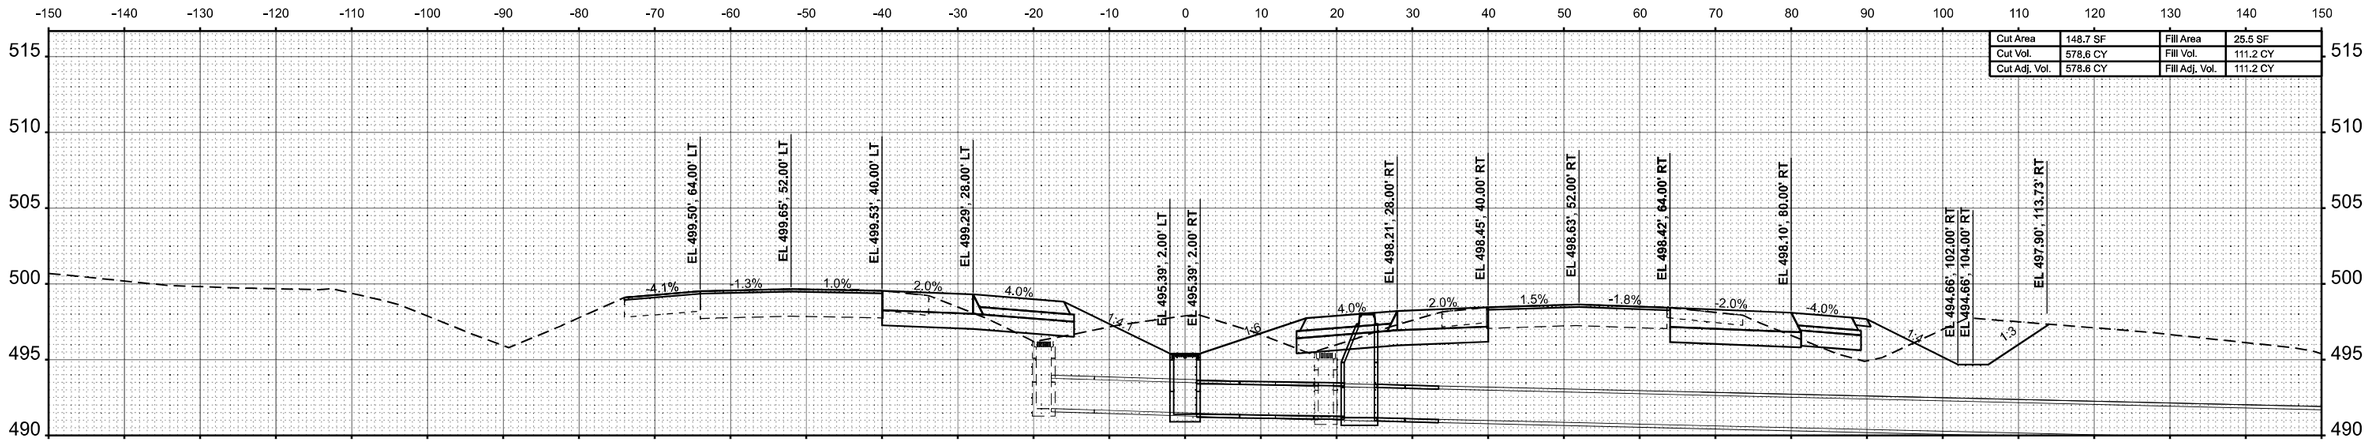


STA 261+00.00

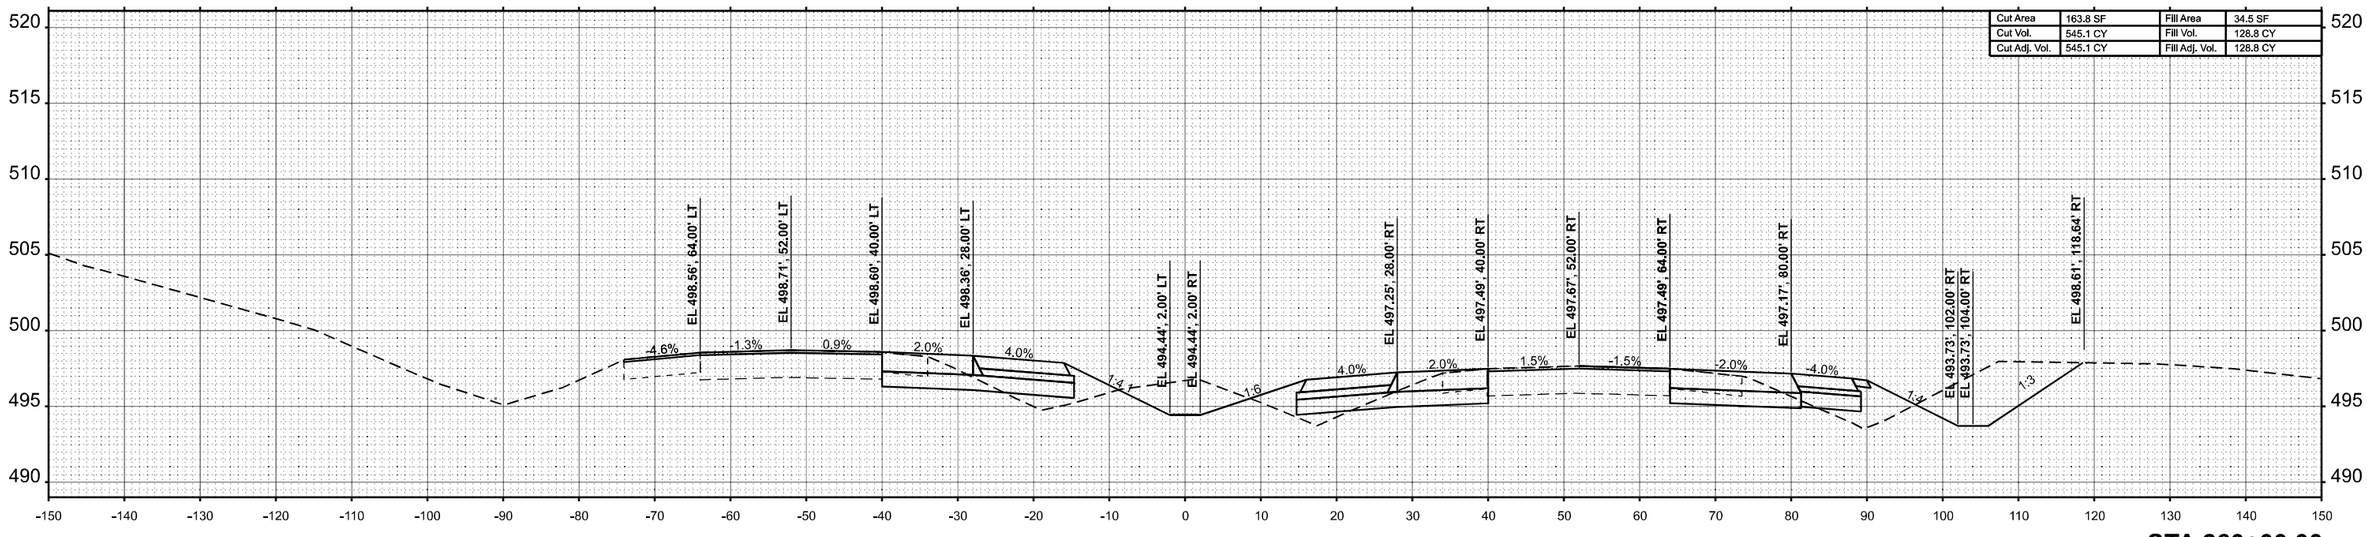


STA 260+00.00

FINAL SURVEY | NOTE BOOK | NO. | BY | DATE
SURVEYED
PLOTTED
TEMPLATE
AREAS
AREAS CHECKED

ORIGINAL SURVEY | NOTE BOOK | NO. | BY | DATE
SURVEYED
PLOTTED
TEMPLATE
AREAS
AREAS CHECKED

MODEL: EXCL-I57 - 260+00.00 R7 [Sheet]
FILE NAME: c:\volkert_pw_workingdir\betsy.witt\d0326115\D9787798-sht-XSSht-I57-R7A.dgn

VOLKERT

| | | |
|---|---|---|
| USER NAME = betsy.witt | DESIGNED - | REVISED - |
| | DRAWN - | REVISED - |
| PLOT SCALE = $SCALE$ | CHECKED - | REVISED - |
| PLOT DATE = 8/27/2024 | DATE - | REVISED - |

**STATE OF ILLINOIS**
**DEPARTMENT OF TRANSPORTATION**

**CROSS SECTIONS**
**INTERSTATE 57**

SCALE: 1"=10' | SHEET 161 OF 274 SHEETS | STA. 260+00.00 R7 | TO STA. 261+00.00 R7

| F.A.I. RTE. | SECTION | COUNTY | TOTAL SHEETS | SHEET NO. |
|---|---|---|---|---|
| 57 | (X1-8,X1-7-1,X1-7,X1-6-1)R-2 | WILLIAMSON | 614 | 491 |
| | | CONTRACT NO. 78798 | | |
| | ILLINOIS FED. AID PROJECT | | | |

| Cut Area | 221.1 SF | Fill Area | 0.5 SF |
|---|---|---|---|
| Cut Vol. | 511.5 CY | Fill Vol. | 47.5 CY |
| Cut Adj. Vol. | 511.5 CY | Fill Adj. Vol. | 47.5 CY |

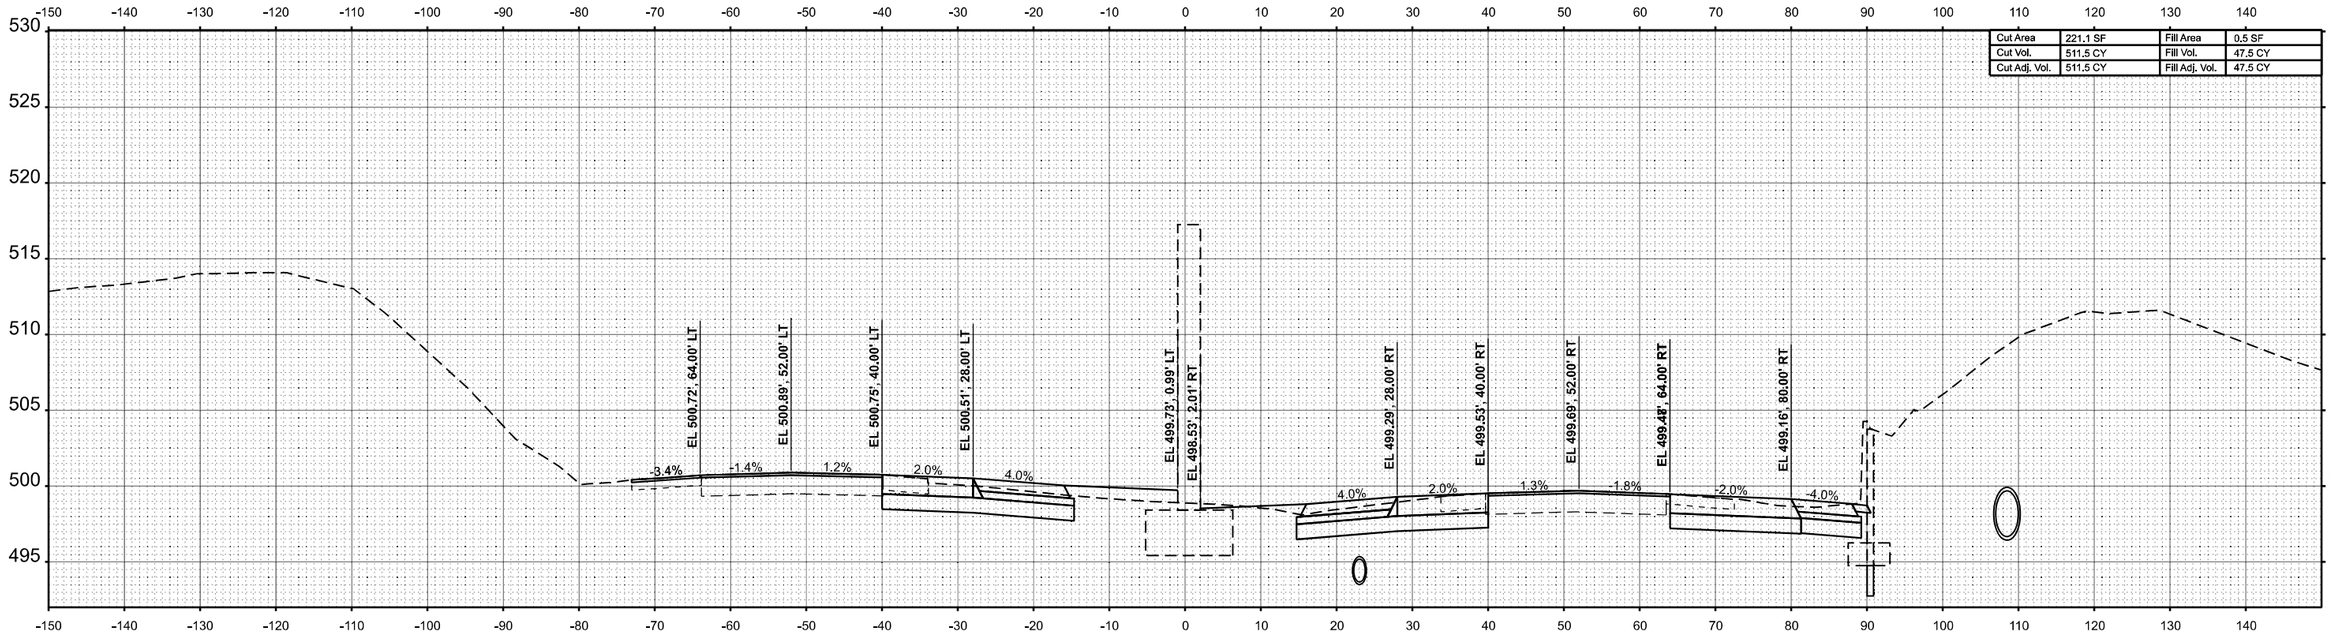


**STA 262+80.00**

| Cut Area | 124.2 SF | Fill Area | 31.6 SF |
|---|---|---|---|
| Cut Vol. | 505.3 CY | Fill Vol. | 105.7 CY |
| Cut Adj. Vol. | 505.3 CY | Fill Adj. Vol. | 105.7 CY |

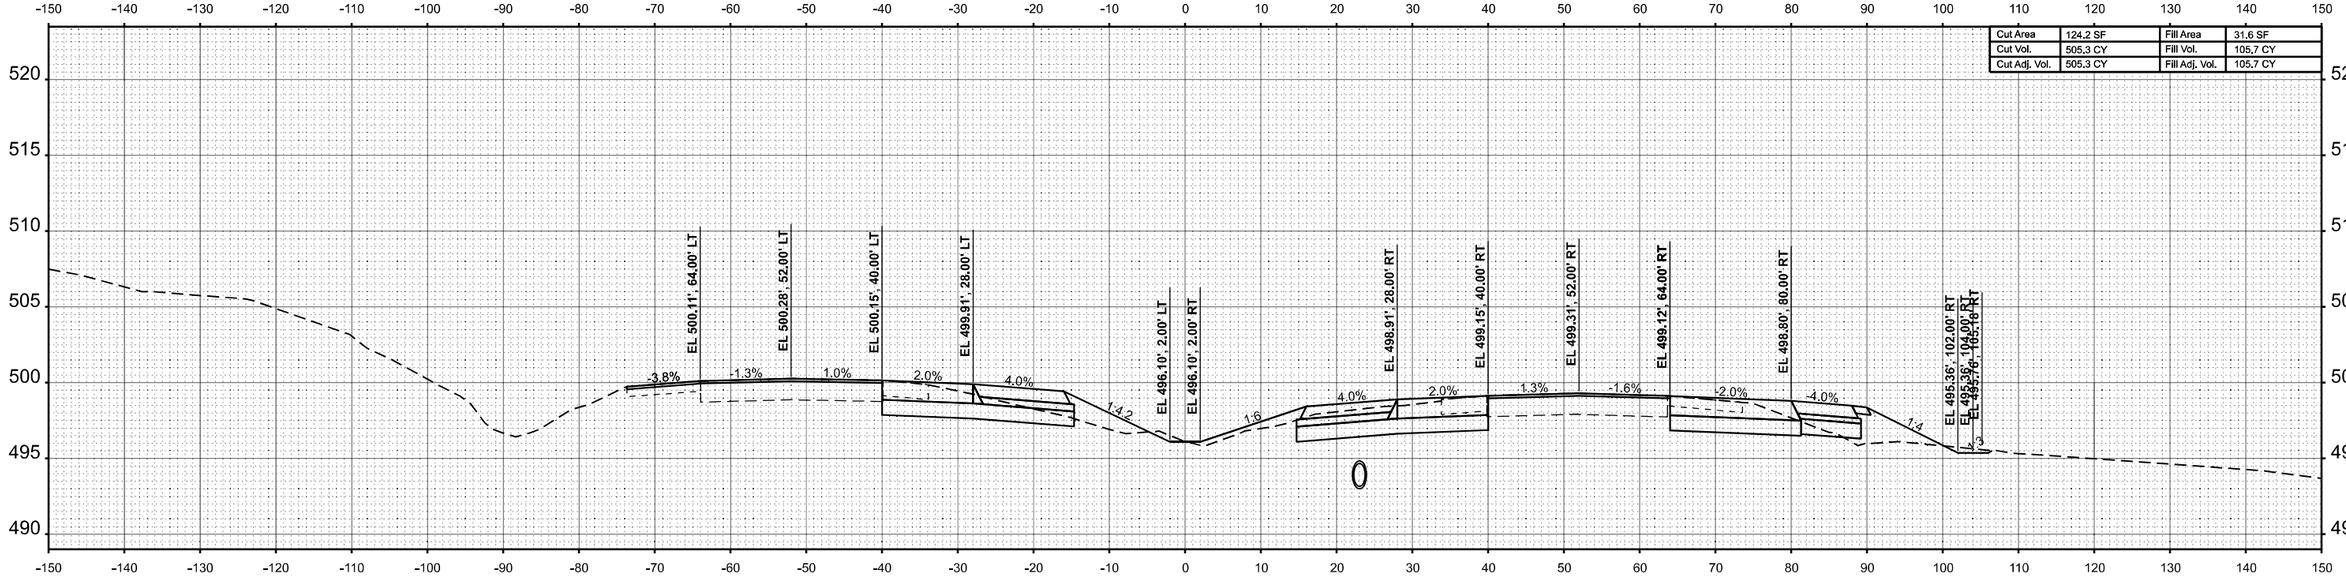


**STA 262+00.00**

FINAL SURVEY

| | BY | DATE |
|---|---|---|
| SURVEYED | | |
| PLOTTED | | |
| TEMPLATE | | |
| AREAS | | |
| AREAS CHECKED | | |

NOTE BOOK
NO.

ORIGINAL SURVEY

| | BY | DATE |
|---|---|---|
| SURVEYED | | |
| PLOTTED | | |
| TEMPLATE | | |
| AREAS | | |
| AREAS CHECKED | | |

NOTE BOOK
NO.

MODEL: ExCL-I57 - 262+00.00 R7 [Sheet]
FILE NAME: c:\volkert_pw_working\dir\betsy.witt\d0326115\D978798-sht-XSSht-I57-R7A.dgn

VOLKERT

| USER NAME = betsy.witt | DESIGNED - | REVISED - |
|---|---|---|
| | DRAWN - | REVISED - |
| PLOT SCALE = $SCALE$ | CHECKED - | REVISED - |
| PLOT DATE = 8/27/2024 | DATE - | REVISED - |

**STATE OF ILLINOIS**
**DEPARTMENT OF TRANSPORTATION**

**CROSS SECTIONS**
**INTERSTATE 57**

SCALE: 1"=10' | SHEET 162 OF 274 SHEETS | STA. 262+00.00 R7 | TO STA. 262+80.00 R7

| F.A.I. RTE. | SECTION | COUNTY | TOTAL SHEETS | SHEET NO. |
|---|---|---|---|---|
| 57 | (X1-8,X1-7-1,X1-7,X1-6-1)R-2 | WILLIAMSON | 614 | 492 |
| | | CONTRACT NO. 78798 | | |
| | ILLINOIS | FED. AID PROJECT | | |

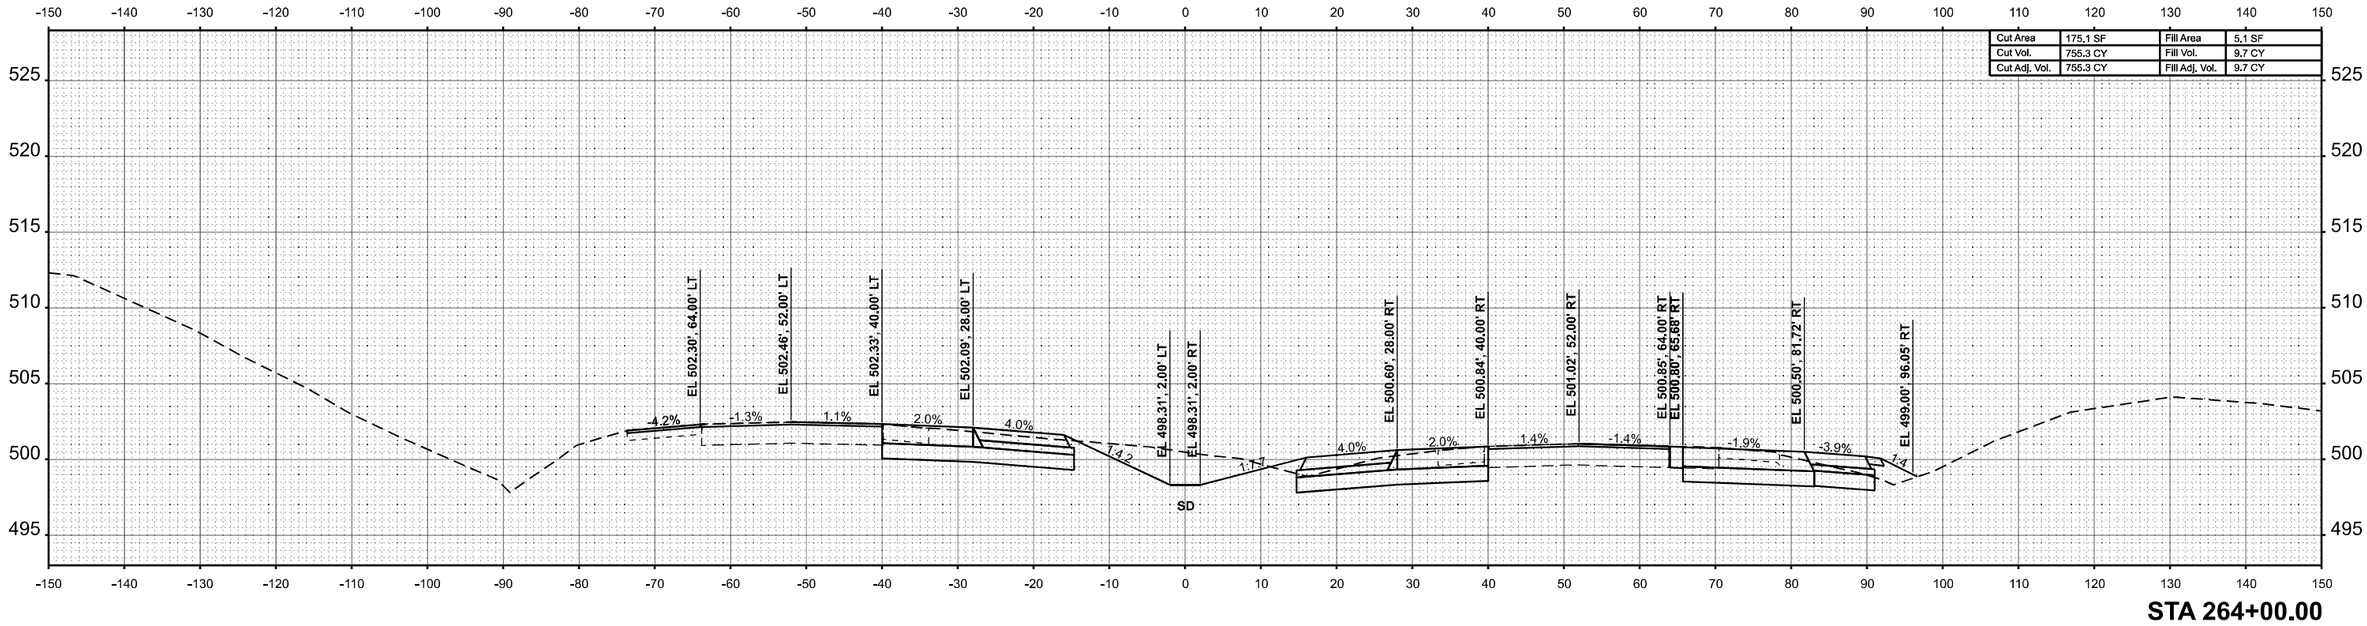


**STA 264+00.00**

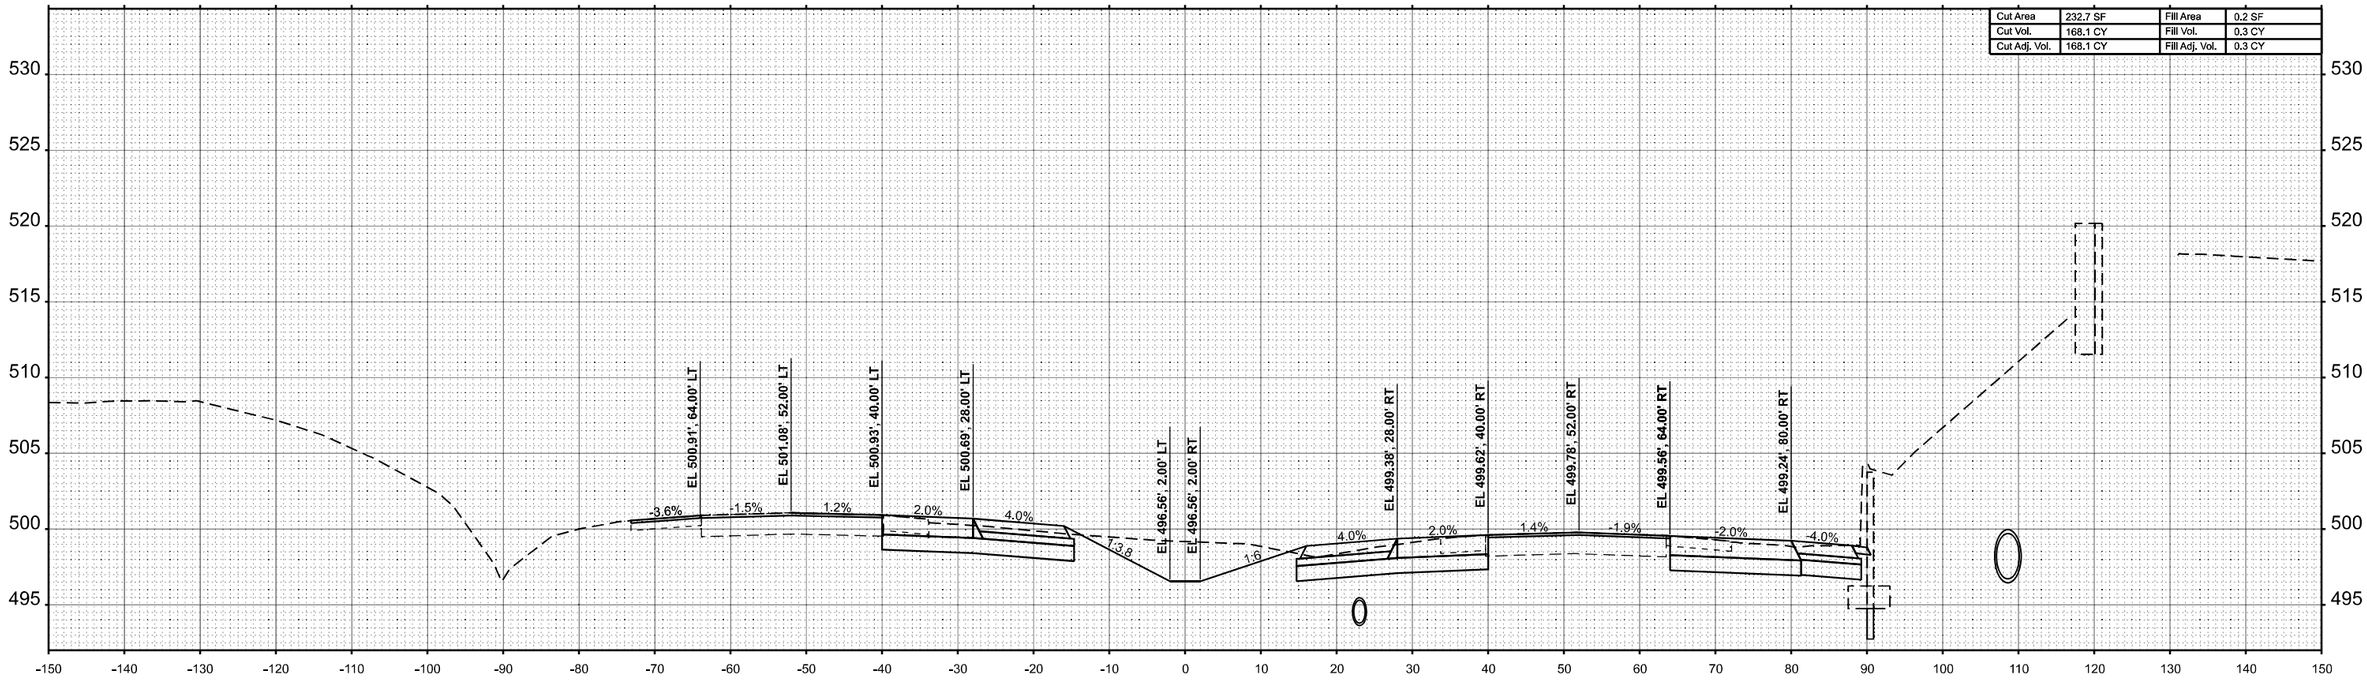


**STA 263+00.00**

| | | | |
|---|---|---|---|
| USER NAME = betsy.witt | DESIGNED - | REVISED - | |
| | DRAWN - | REVISED - | |
| PLOT SCALE = $SCALE$ | CHECKED - | REVISED - | |
| PLOT DATE = 8/27/2024 | DATE - | REVISED - | |

**STATE OF ILLINOIS**
**DEPARTMENT OF TRANSPORTATION**

**CROSS SECTIONS**
**INTERSTATE 57**

SCALE: 1"=10' | SHEET 163 OF 274 SHEETS | STA. 263+00.00 R7 | TO STA. 264+00.00 R7

| F.A.I. RTE. | SECTION | COUNTY | TOTAL SHEETS | SHEET NO. |
|---|---|---|---|---|
| 57 | (X1-8,X1-7-1,X1-7,X1-6-1)R-2 | WILLIAMSON | 614 | 493 |
| | | CONTRACT NO. 78798 | | |
| | ILLINOIS FED. AID PROJECT | | | |

FINAL SURVEY — NOTE BOOK — NO. — SURVEYED — PLOTTED — TEMPLATE — AREAS — AREAS CHECKED — BY — DATE

ORIGINAL SURVEY — NOTE BOOK — NO. — SURVEYED — PLOTTED — TEMPLATE — AREAS — AREAS CHECKED — BY — DATE

MODEL: EXCL-I57 - 263+00.00 R7 [Sheet]
FILE NAME: c:\volkert_pw_workingdir\betsy.witt\d0326115\D9787988-sht-XSSht-I57-R7A.dgn

| FINAL SURVEY | NOTE BOOK | NO. |
|---|---|---|
| SURVEYED | | |
| PLOTTED | | |
| TEMPLATE | | |
| AREAS | | |
| AREAS CHECKED | | |

| BY | DATE |
|---|---|
| | |
| | |
| | |
| | |
| | |
| | |

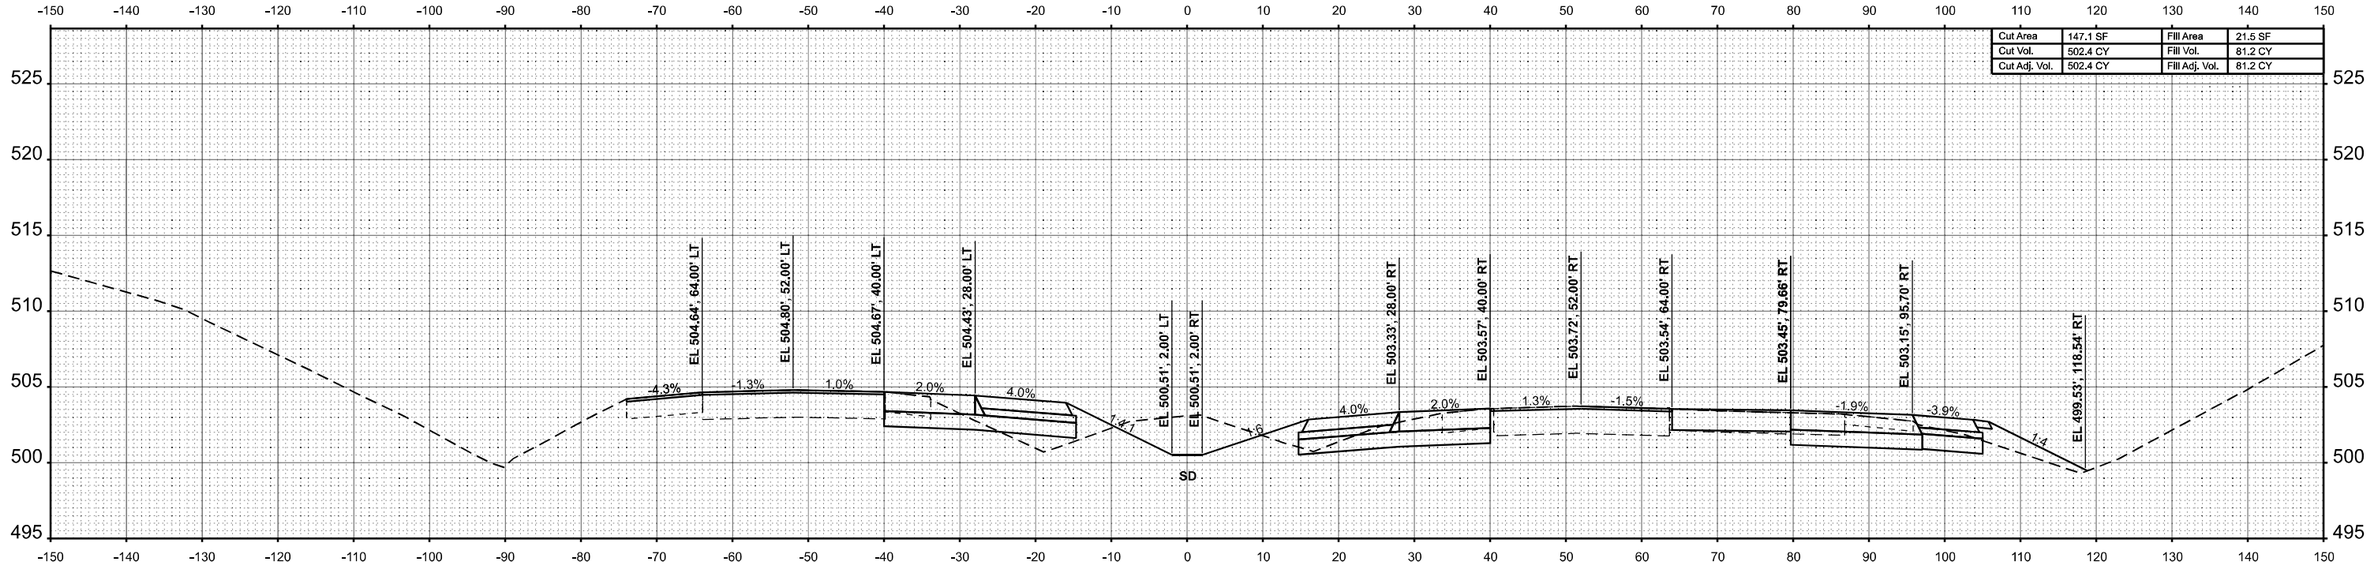


**STA 266+00.00**

| ORIGINAL SURVEY | NOTE BOOK | NO. |
|---|---|---|
| SURVEYED | | |
| PLOTTED | | |
| TEMPLATE | | |
| AREAS | | |
| AREAS CHECKED | | |

| BY | DATE |
|---|---|
| | |
| | |
| | |
| | |
| | |
| | |

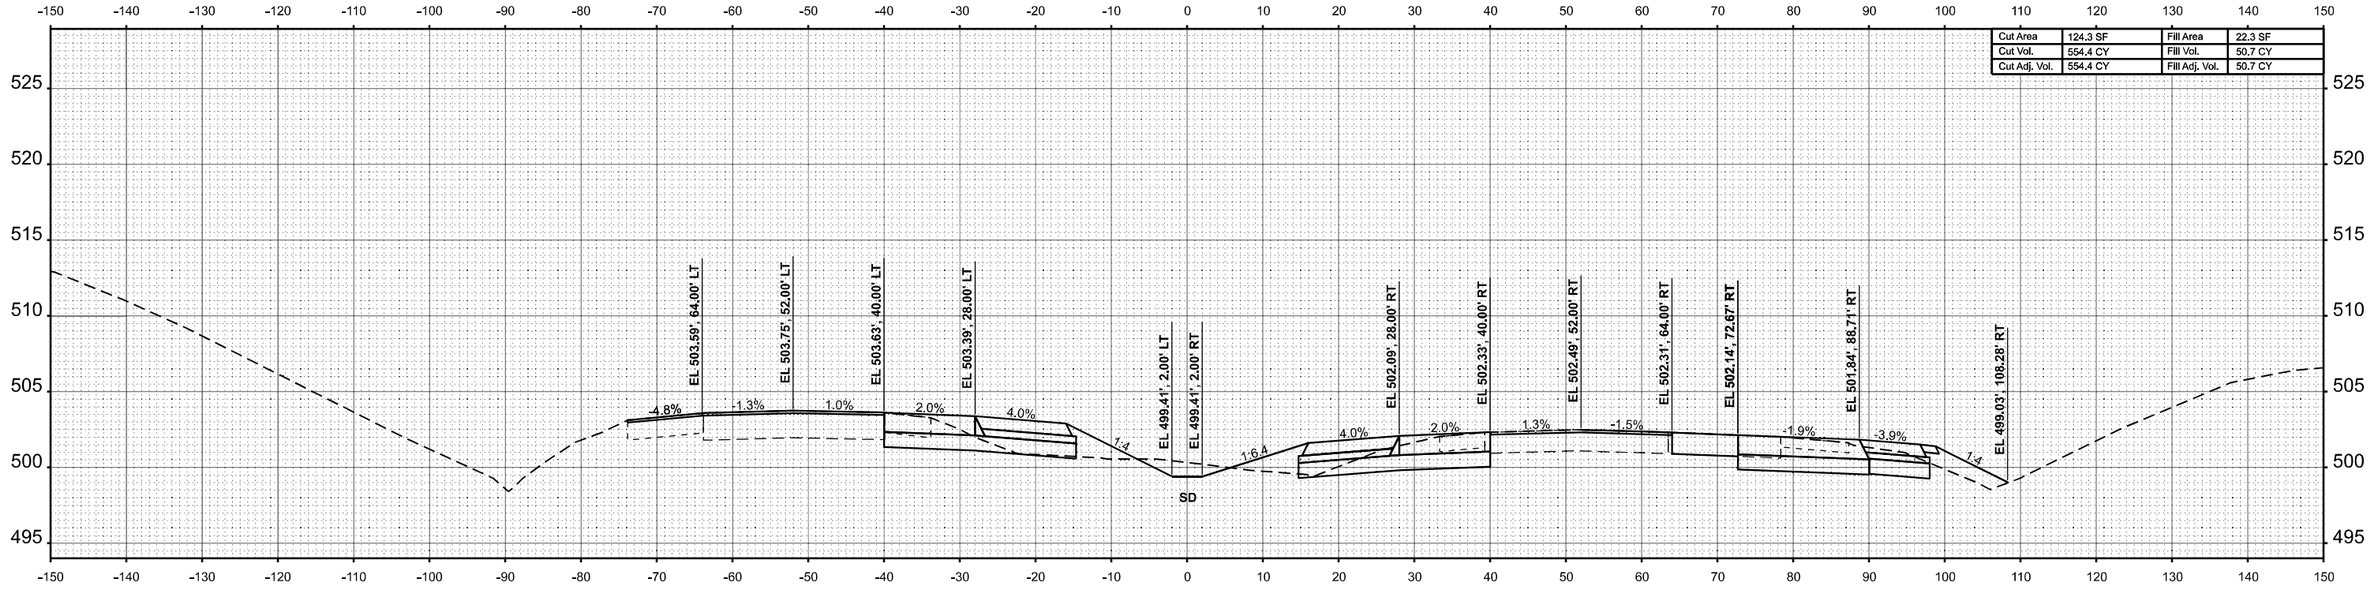


**STA 265+00.00**

MODEL: ExCL-I57 - 265+00,00 R7 [Sheet]
FILE NAME: c:\volkert_pw_workingdir\betsy.witt\d03261151\D978798-sht-XSSht-I57-R7A.dgn

VOLKERT

| USER NAME = betsy.witt | DESIGNED - | REVISED - |
|---|---|---|
| | DRAWN - | REVISED - |
| PLOT SCALE = $SCALE$ | CHECKED - | REVISED - |
| PLOT DATE = 8/27/2024 | DATE - | REVISED - |

**STATE OF ILLINOIS**
**DEPARTMENT OF TRANSPORTATION**

**CROSS SECTIONS**
**INTERSTATE 57**

SCALE: 1"=10' | SHEET 164 OF 274 SHEETS | STA. 265+00.00 R7 | TO STA. 266+00.00 R7

| F.A.I. RTE. | SECTION | COUNTY | TOTAL SHEETS | SHEET NO. |
|---|---|---|---|---|
| 57 | (X1-8,X1-7-1,X1-7,X1-6-1)R-2 | WILLIAMSON | 614 | 494 |
| | | CONTRACT NO. 78798 | | |
| | ILLINOIS | FED. AID PROJECT | | |

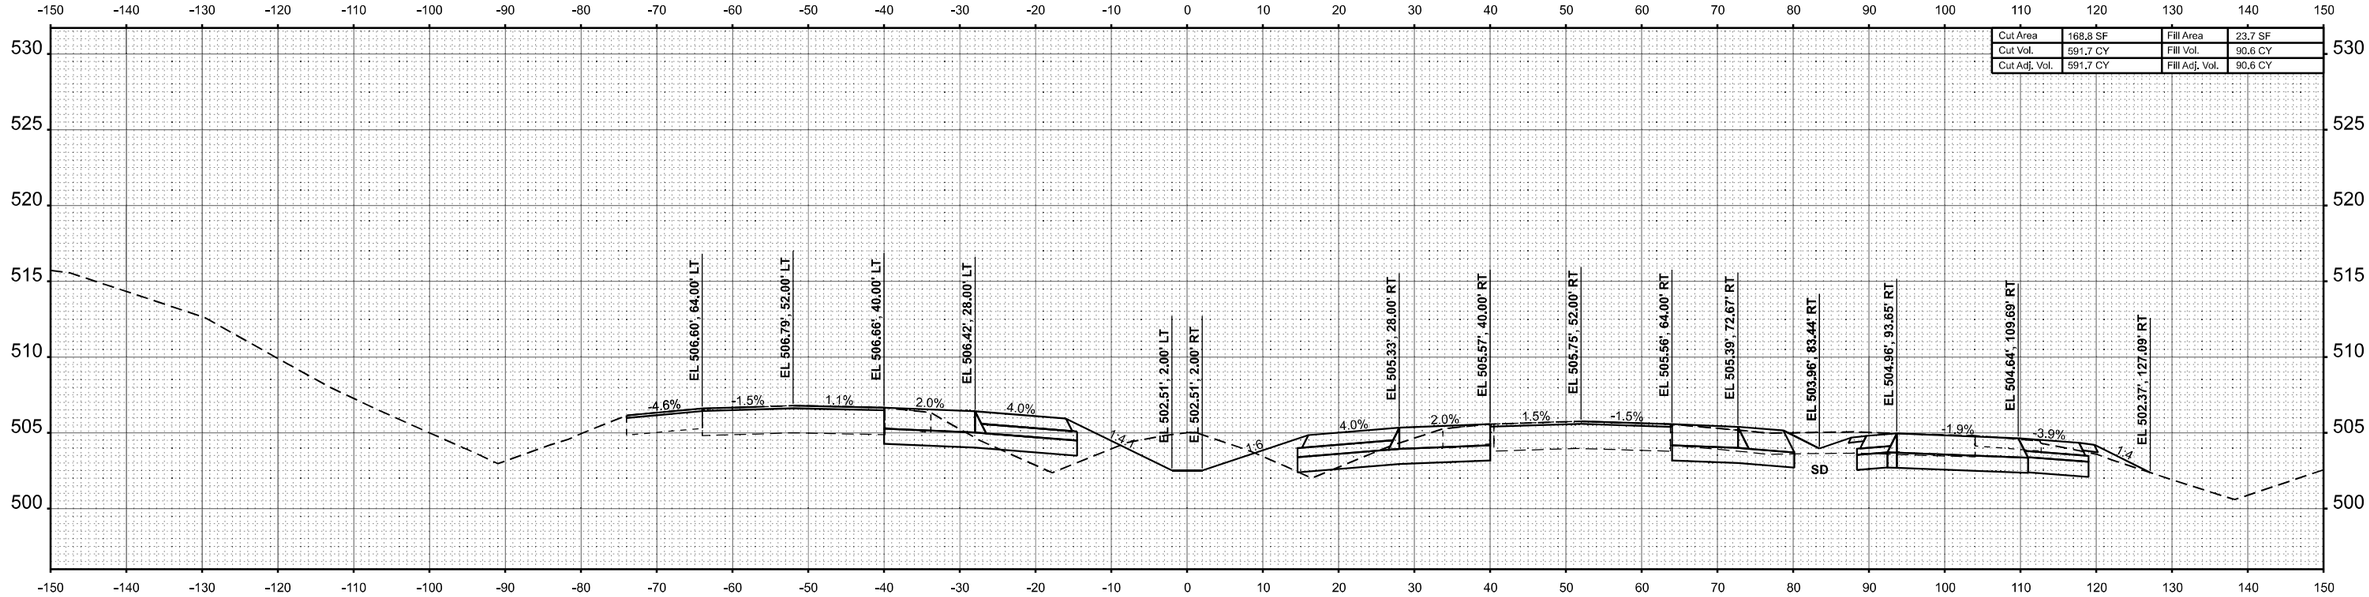


**STA 268+00.00**

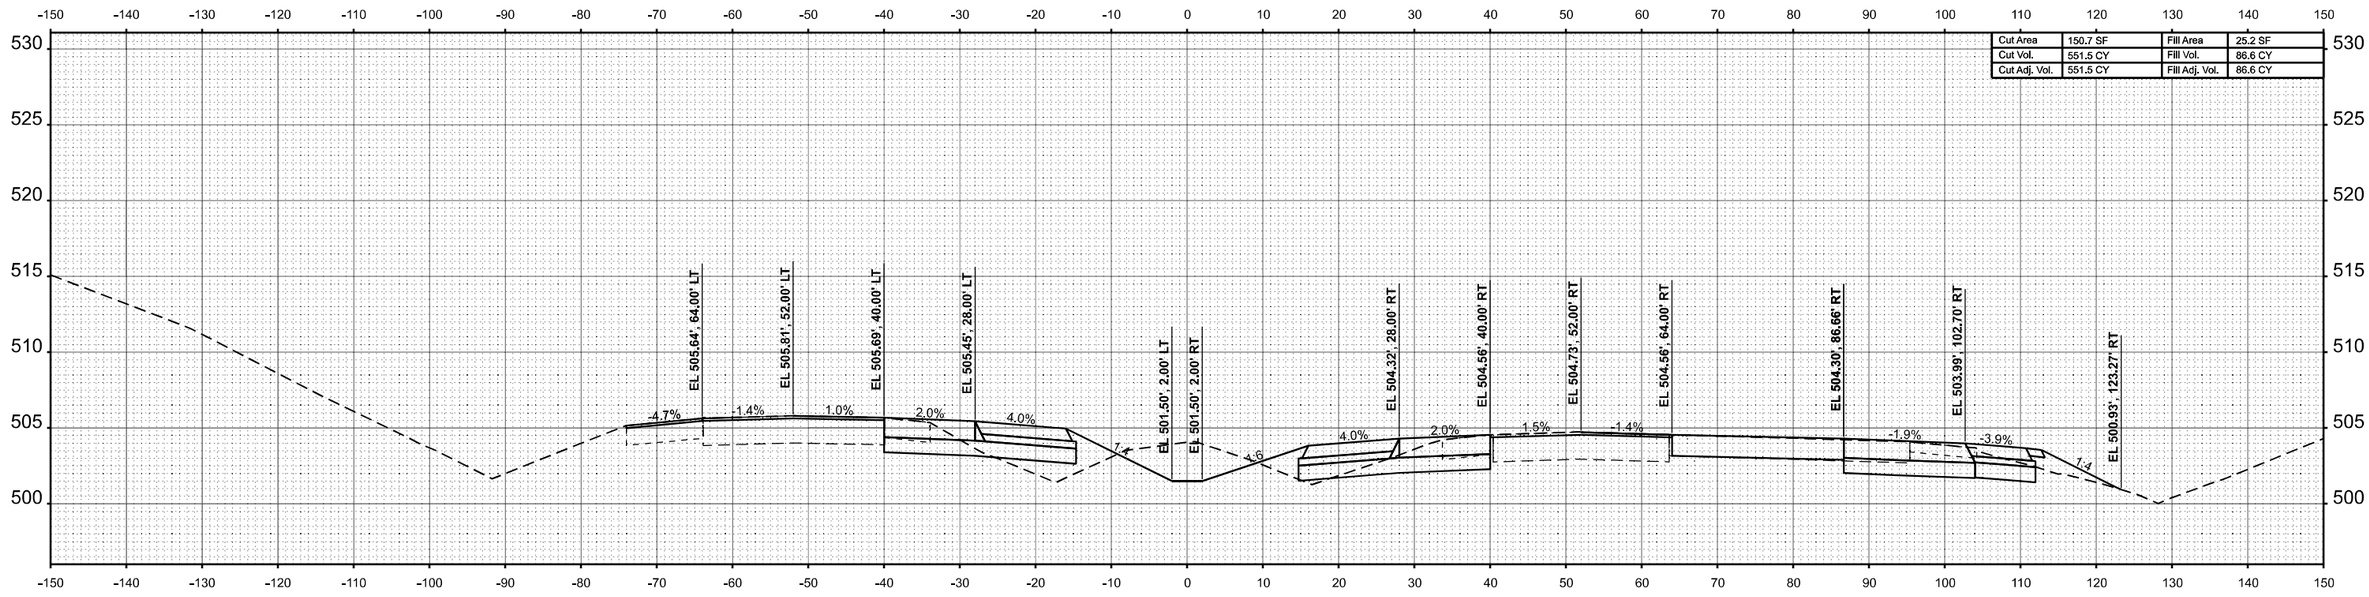


**STA 267+00.00**

FINAL SURVEY | NOTE BOOK | NO. | SURVEYED | PLOTTED | TEMPLATE | AREAS | AREAS CHECKED | BY | DATE

ORIGINAL SURVEY | NOTE BOOK | NO. | SURVEYED | PLOTTED | TEMPLATE | AREAS | AREAS CHECKED | BY | DATE

MODEL: ExCL-I57 - 267+00.00 R7 [Sheet]
FILE NAME: c:\volkert_pw_workingdir\betsy.witt\d0326115\D978798-alh-XSSht-I57-R7A.dgn

VOLKERT

| | | |
|---|---|---|
| USER NAME = betsy.witt | DESIGNED - | REVISED - |
| | DRAWN - | REVISED - |
| PLOT SCALE = $SCALE$ | CHECKED - | REVISED - |
| PLOT DATE = 8/27/2024 | DATE - | REVISED - |

**STATE OF ILLINOIS**
**DEPARTMENT OF TRANSPORTATION**

**CROSS SECTIONS**
**INTERSTATE 57**

SCALE: 1"=10' | SHEET 165 OF 274 SHEETS | STA. 267+00.00 R7 | TO STA. 268+00.00 R7

| F.A.I. RTE. | SECTION | COUNTY | TOTAL SHEETS | SHEET NO. |
|---|---|---|---|---|
| 57 | (X1-8,X1-7-1,X1-7,X1-6-1)R-2 | WILLIAMSON | 614 | 495 |
| | | CONTRACT NO. 78798 | | |
| | ILLINOIS | FED. AID PROJECT | | |

| FINAL SURVEY | | BY | DATE |
|---|---|---|---|
| NO'TE BOOK | SURVEYED | | |
| NO. | PLOTTED | | |
| | TEMPLATE | | |
| | AREAS | | |
| | AREAS CHECKED | | |

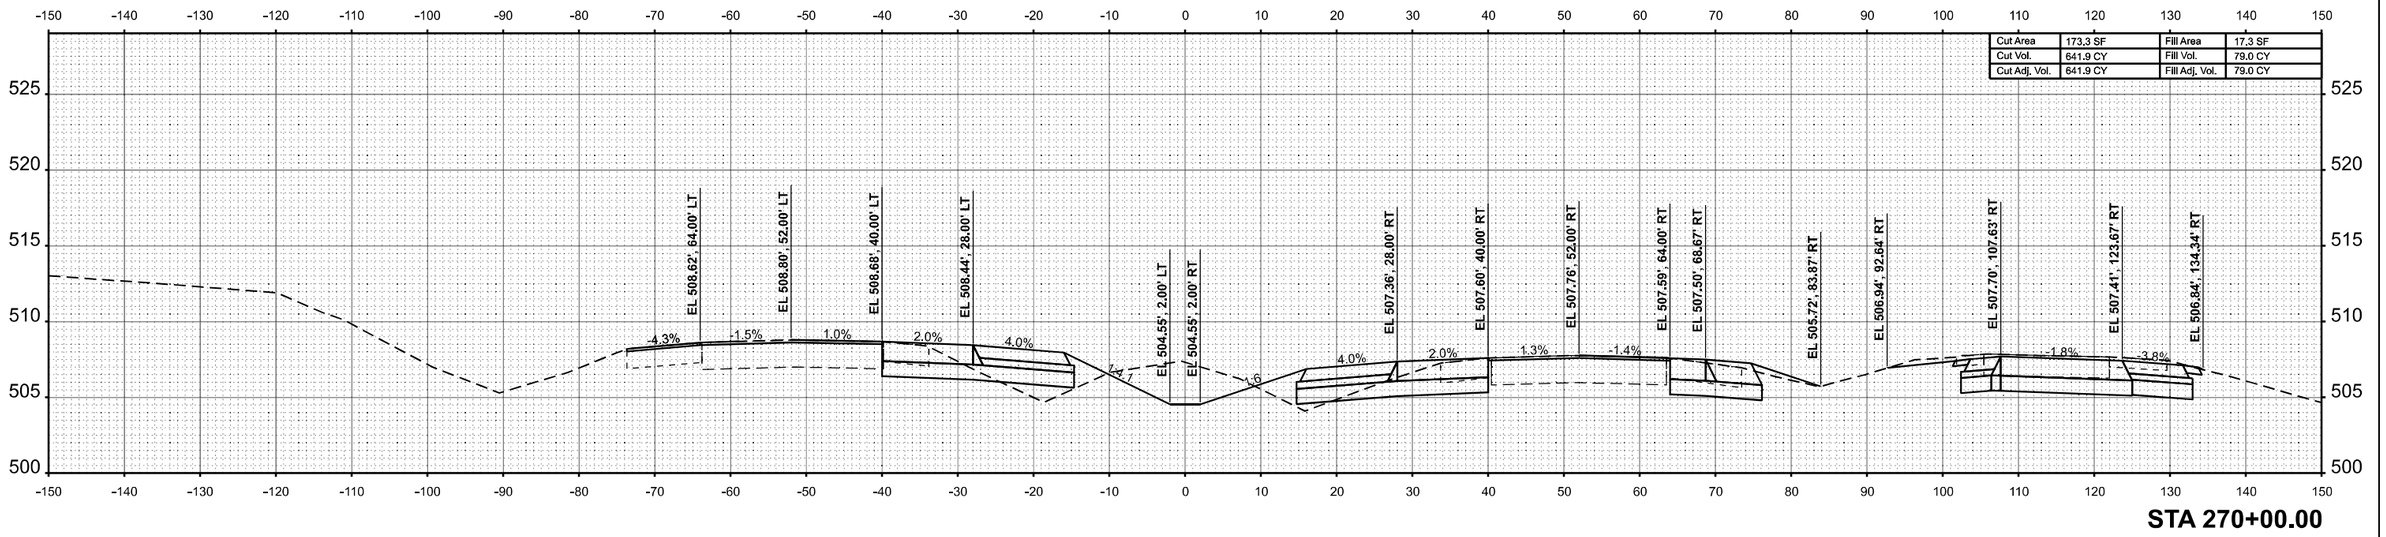


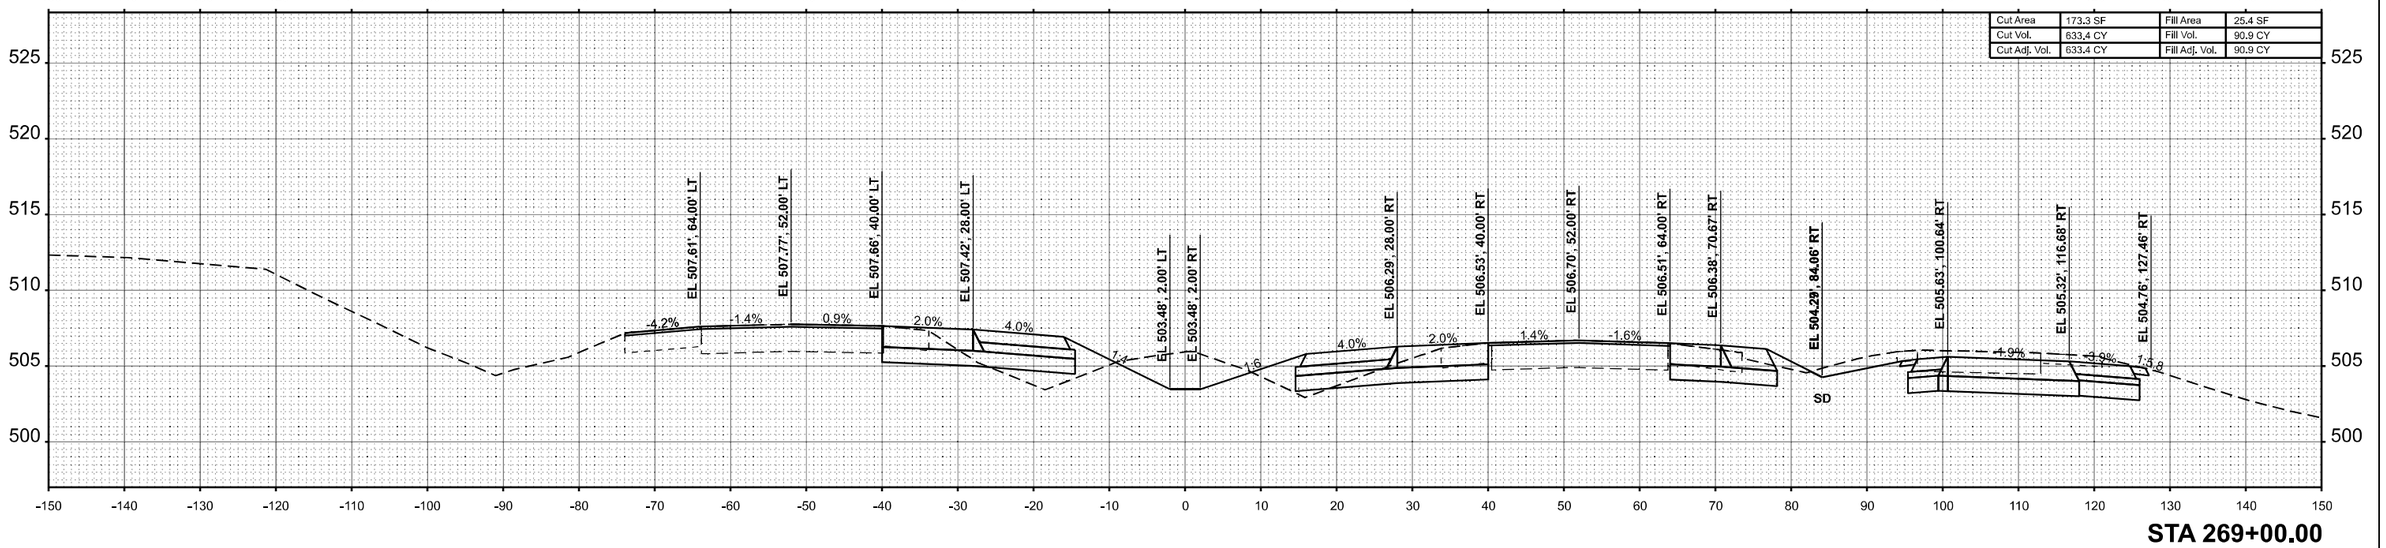


| ORIGINAL SURVEY | | BY | DATE |
|---|---|---|---|
| NO'TE BOOK | SURVEYED | | |
| NO. | PLOTTED | | |
| | TEMPLATE | | |
| | AREAS | | |
| | AREAS CHECKED | | |

MODEL: ExCL-I57 - 269+00.00 R7 [Sheet]
FILE NAME: c:\volkert_pw_workingdir\betsy.witt\d0326115\D9787984-shi-XSShi-I57-R7A.dgn

VOLKERT

| USER NAME = betsy.witt | DESIGNED - | REVISED - |
|---|---|---|
| | DRAWN - | REVISED - |
| PLOT SCALE = $SCALE$ | CHECKED - | REVISED - |
| PLOT DATE = 8/27/2024 | DATE - | REVISED - |

**STATE OF ILLINOIS**
**DEPARTMENT OF TRANSPORTATION**

**CROSS SECTIONS**
**INTERSTATE 57**

SCALE: 1"=10' | SHEET 166 OF 274 SHEETS | STA. 269+00.00 R7 | TO STA. 270+00.00 R7

| F.A.I. RTE. | SECTION | COUNTY | TOTAL SHEETS | SHEET NO. |
|---|---|---|---|---|
| 57 | (X1-8,X1-7-1,X1-7,X1-6-1)R-2 | WILLIAMSON | 614 | 496 |
| | | CONTRACT NO. 78798 | | |
| | ILLINOIS | FED. AID PROJECT | | |

| FINAL SURVEY | BY | DATE |
|---|---|---|
| SURVEYED | | |
| PLOTTED | | |
| TEMPLATE | | |
| AREAS | | |
| AREAS CHECKED | | |
| NOTE BOOK | | |
| NO. | | |

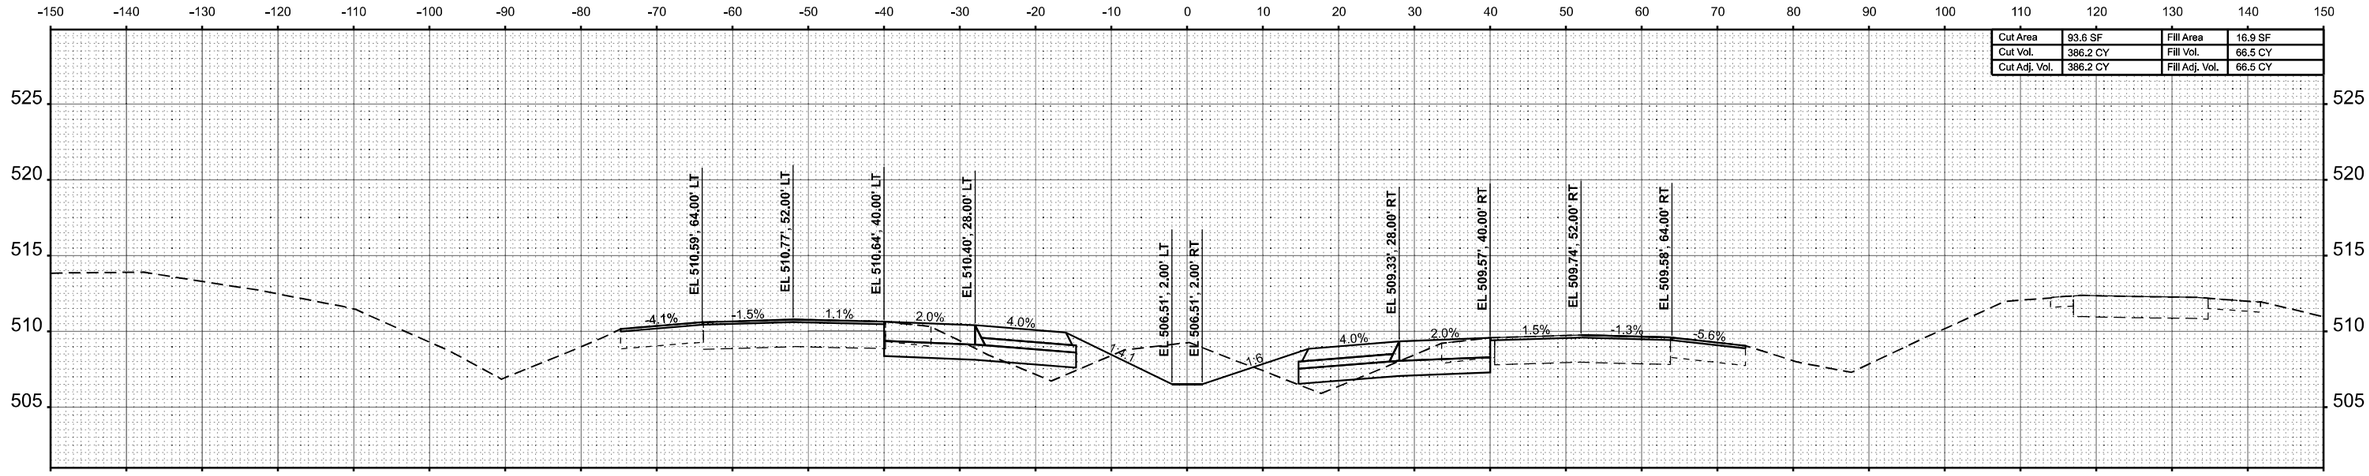


**STA 272+00.00**

| ORIGINAL SURVEY | BY | DATE |
|---|---|---|
| SURVEYED | | |
| PLOTTED | | |
| TEMPLATE | | |
| AREAS | | |
| AREAS CHECKED | | |
| NOTE BOOK | | |
| NO. | | |

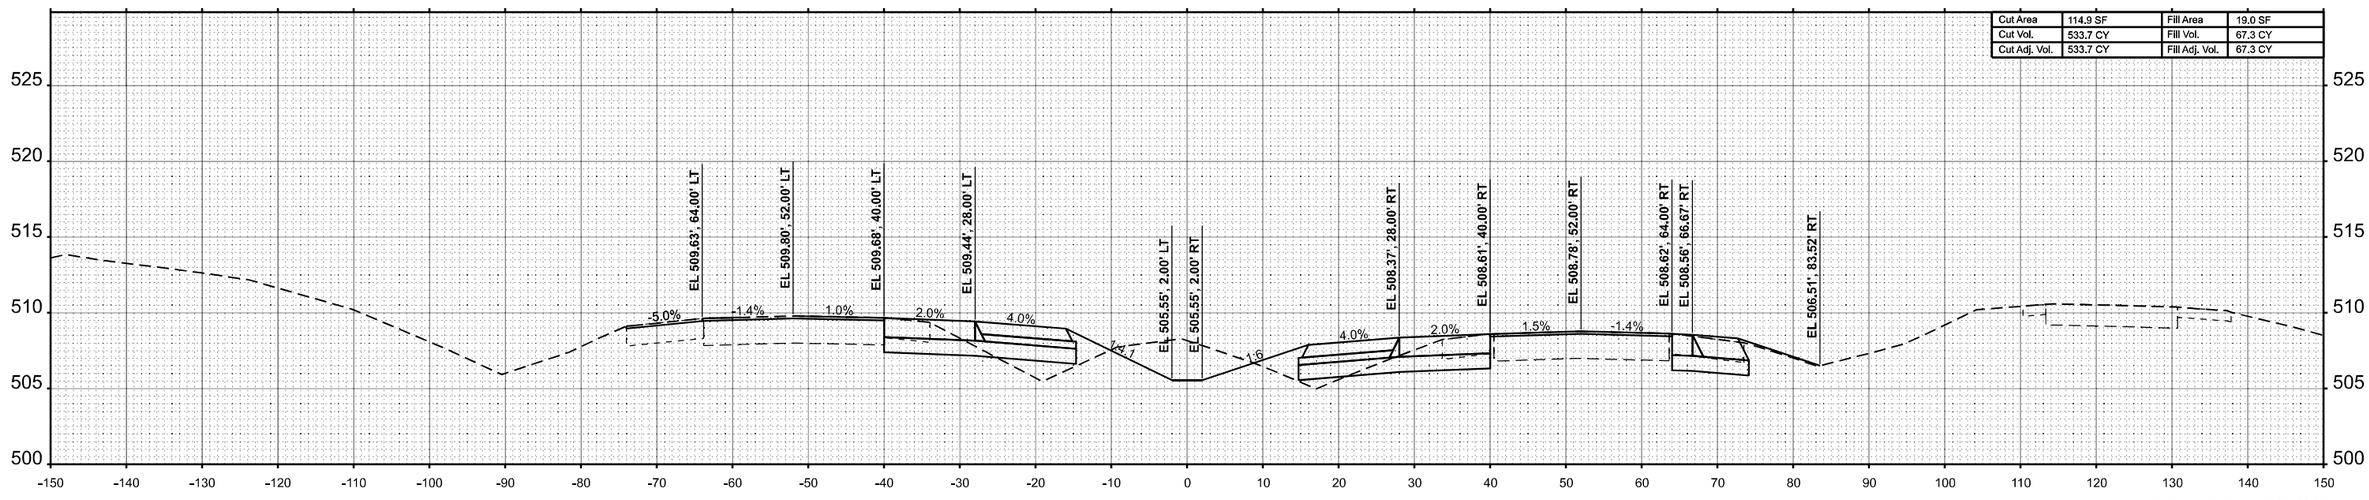


**STA 271+00.00**

MODEL: ExCL-I57 - Z71+00.00 R7 [Sheet]
FILE NAME: c:\volkert_pw_workingdir\betsy.witt\d0326115\D978798-sht-XSSht-I57-R7A.dgn

VOLKERT

| USER NAME = betsy.witt | DESIGNED - | REVISED - |
|---|---|---|
| | DRAWN - | REVISED - |
| PLOT SCALE = $SCALE$ | CHECKED - | REVISED - |
| PLOT DATE = 8/27/2024 | DATE - | REVISED - |

**STATE OF ILLINOIS**
**DEPARTMENT OF TRANSPORTATION**

**CROSS SECTIONS**
**INTERSTATE 57**

SCALE: 1"=10' | SHEET 167 OF 274 SHEETS | STA. 271+00.00 R7 | TO STA. 272+00.00 R7

| F.A.I. RTE. | SECTION | COUNTY | TOTAL SHEETS | SHEET NO. |
|---|---|---|---|---|
| 57 | (X1-8,X1-7-1,X1-7,X1-6-1)R-2 | WILLIAMSON | 614 | 497 |
| | | CONTRACT NO. 78798 | | |
| | ILLINOIS | FED. AID PROJECT | | |

| FINAL SURVEY | | BY | DATE |
|---|---|---|---|
| | SURVEYED | | |
| | PLOTTED | | |
| NOTE BOOK | TEMPLATE | | |
| | AREAS | | |
| NO. | AREAS CHECKED | | |

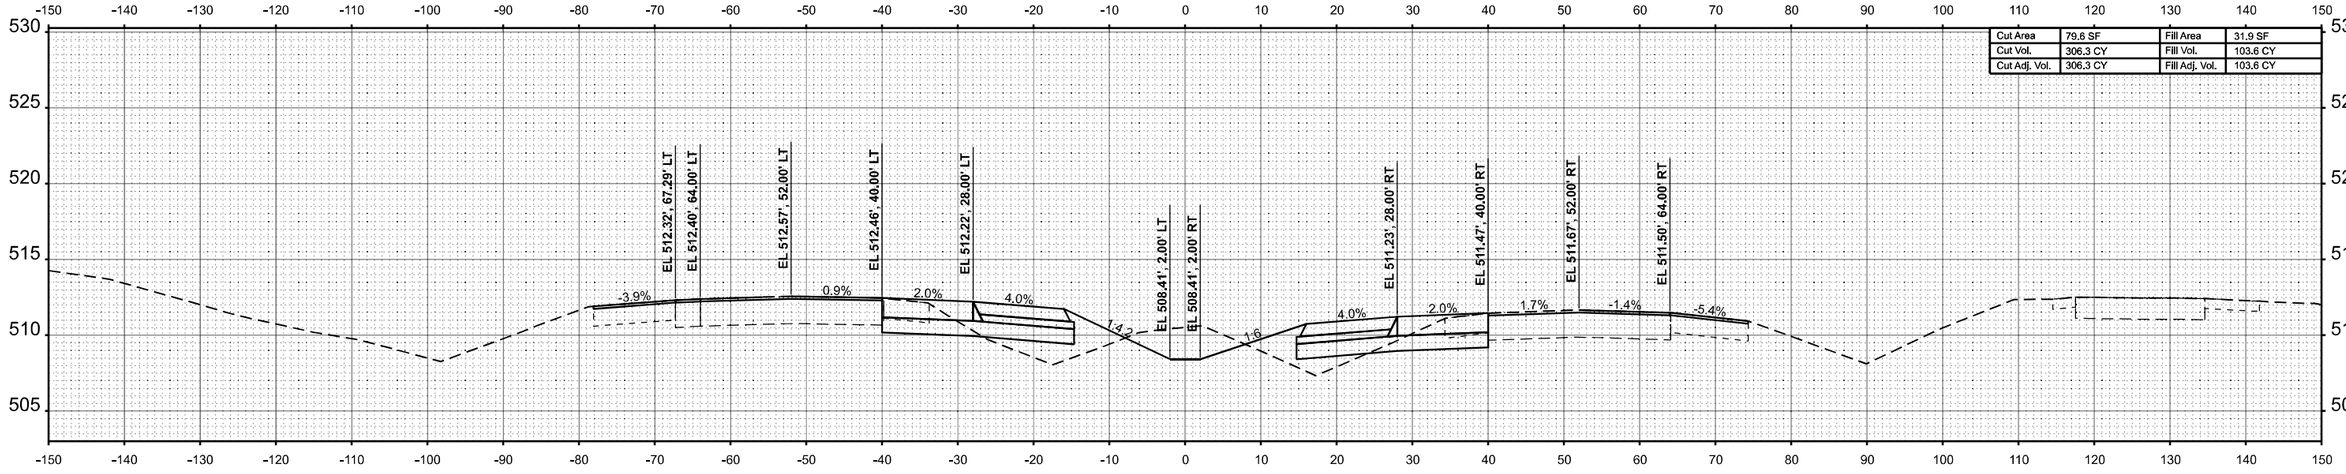


| | | | |
|---|---|---|---|
| Cut Area | 79.6 SF | Fill Area | 31.9 SF |
| Cut Vol. | 306.3 CY | Fill Vol. | 103.6 CY |
| Cut Adj. Vol. | 306.3 CY | Fill Adj. Vol. | 103.6 CY |

**STA 274+00.00**

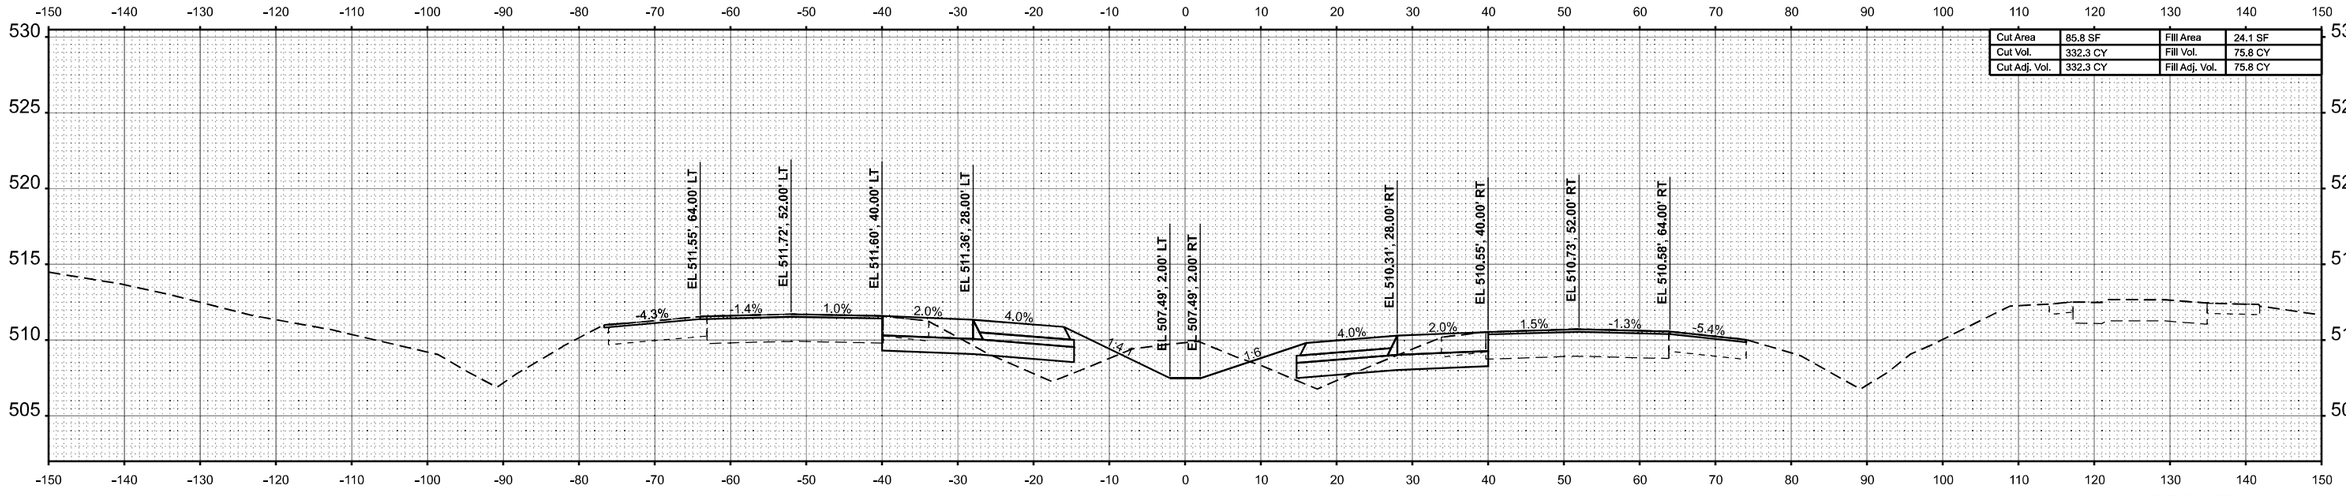


| | | | |
|---|---|---|---|
| Cut Area | 85.8 SF | Fill Area | 24.1 SF |
| Cut Vol. | 332.3 CY | Fill Vol. | 75.8 CY |
| Cut Adj. Vol. | 332.3 CY | Fill Adj. Vol. | 75.8 CY |

**STA 273+00.00**

| ORIGINAL SURVEY | | BY | DATE |
|---|---|---|---|
| | SURVEYED | | |
| | PLOTTED | | |
| NOTE BOOK | TEMPLATE | | |
| | AREAS | | |
| NO. | AREAS CHECKED | | |

MODEL: ExCL-I57 - 273+00.00 R7 [Sheet]
FILE NAME: c:\volkert_pw_workingdir\betsy.witt\d0326115\D978798-ahl-XSSht-I57-R7A.dgn

VOLKERT

| | | | |
|---|---|---|---|
| USER NAME = betsy.witt | DESIGNED - | REVISED - | |
| | DRAWN - | REVISED - | |
| PLOT SCALE = $SCALE$ | CHECKED - | REVISED - | |
| PLOT DATE = 8/27/2024 | DATE - | REVISED - | |

**STATE OF ILLINOIS**
**DEPARTMENT OF TRANSPORTATION**

**CROSS SECTIONS**
**INTERSTATE 57**

SCALE: 1"=10' | SHEET 168 OF 274 SHEETS | STA. 273+00.00 R7 | TO STA. 274+00.00 R7

| F.A.I. RTE. | SECTION | COUNTY | TOTAL SHEETS | SHEET NO. |
|---|---|---|---|---|
| 57 | (X1-8,X1-7-1,X1-7,X1-6-1)R-2 | WILLIAMSON | 614 | 498 |
| | | CONTRACT NO. 78798 | | |
| | | ILLINOIS | FED. AID PROJECT | |

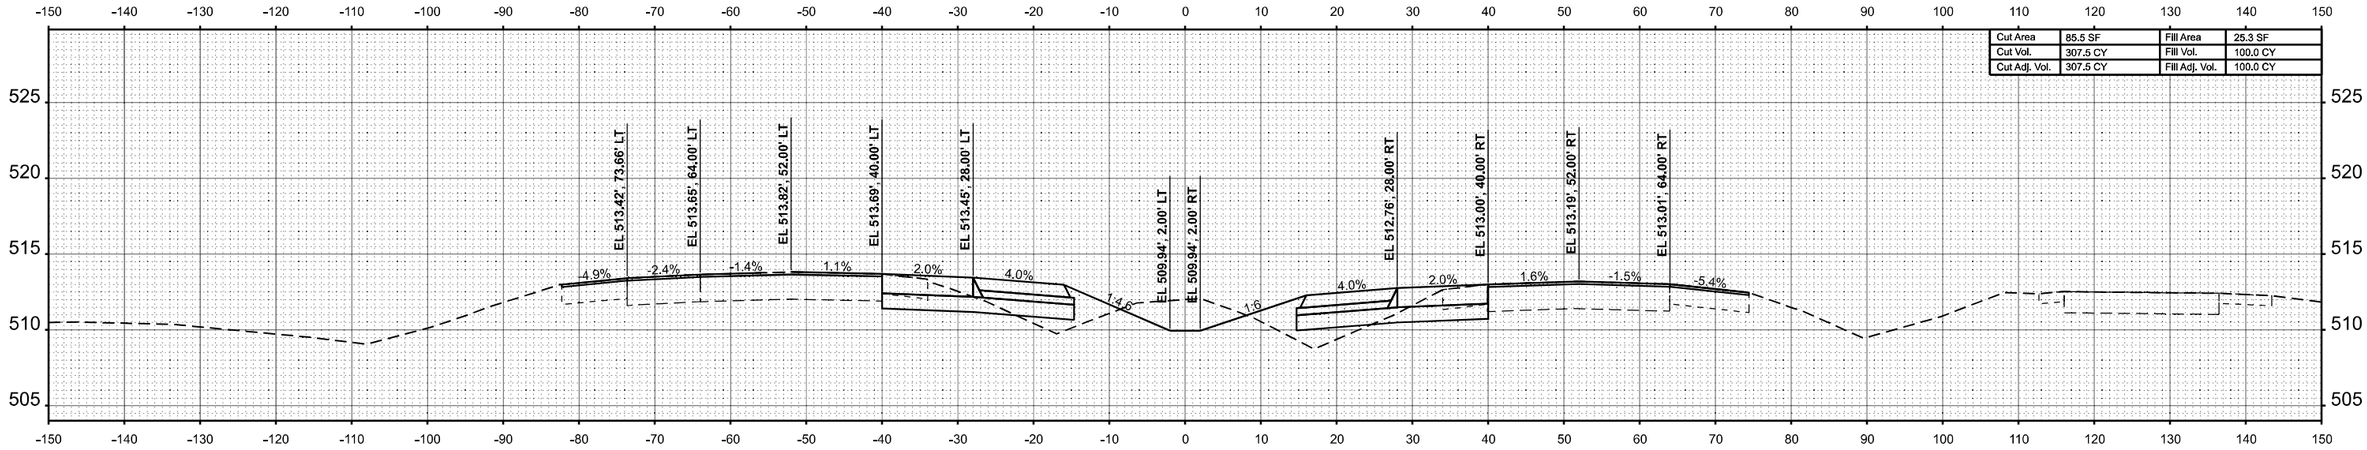


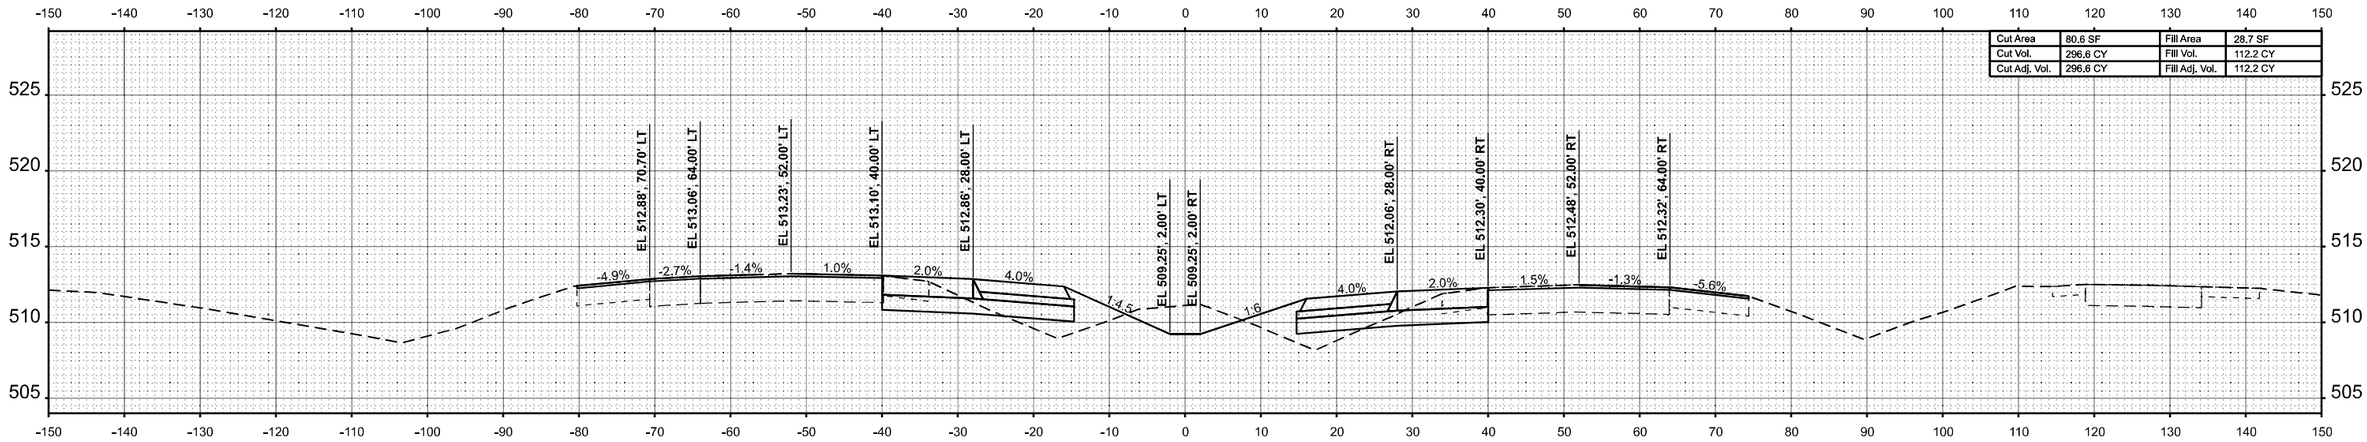


FINAL SURVEY
NOTE BOOK
NO.
SURVEYED
PLOTTED
TEMPLATE
AREAS
AREAS CHECKED
BY
DATE

ORIGINAL SURVEY
NOTE BOOK
NO.
SURVEYED
PLOTTED
TEMPLATE
AREAS
AREAS CHECKED
BY
DATE

MODEL: ExCL-I57 - 275+00.00 R7 [Sheet]
FILE NAME: c:\volkert_pw_workingdir\betsy.witt\d0326115\D978798-sht-XSSht-I57-R7A.dgn

VOLKERT

| | | |
|---|---|---|
| USER NAME = betsy.witt | DESIGNED - | REVISED - |
| | DRAWN - | REVISED - |
| PLOT SCALE = $SCALE$ | CHECKED - | REVISED - |
| PLOT DATE = 8/27/2024 | DATE - | REVISED - |

**STATE OF ILLINOIS**
**DEPARTMENT OF TRANSPORTATION**

**CROSS SECTIONS**
**INTERSTATE 57**

SCALE: 1"=10' | SHEET 169 OF 274 SHEETS | STA. 275+00.00 R7 | TO STA. 276+00.00 R7

| F.A.I. RTE. | SECTION | COUNTY | TOTAL SHEETS | SHEET NO. |
|---|---|---|---|---|
| 57 | (X1-8,X1-7-1,X1-7,X1-6-1)R-2 | WILLIAMSON | 614 | 499 |
| | | CONTRACT NO. 78798 | | |
| | ILLINOIS | FED. AID PROJECT | | |

| FINAL SURVEY | BY | DATE |
|---|---|---|
| NO'TE BOOK | SURVEYED | |
| NO. | PLOTTED | |
| | TEMPLATE | |
| | AREAS | |
| | AREAS CHECKED | |

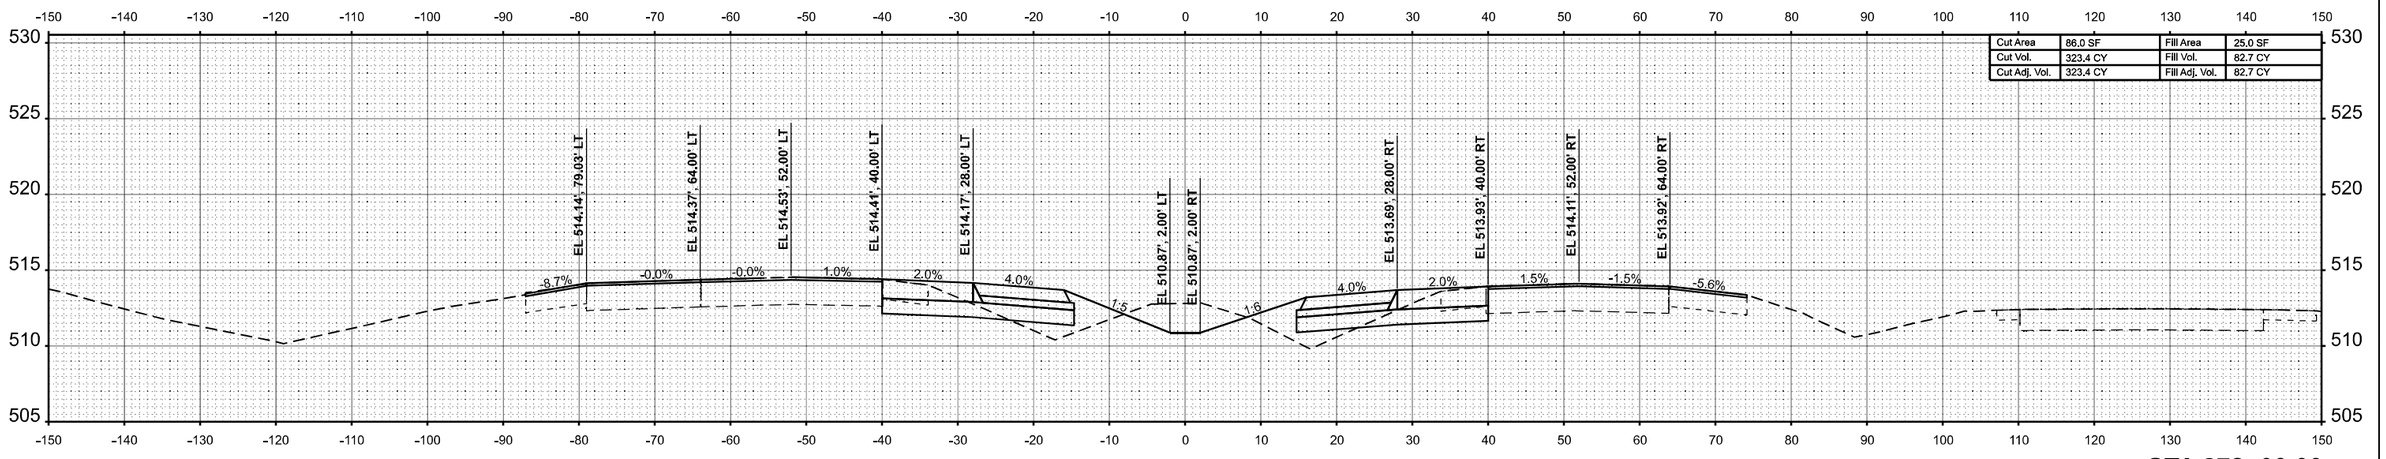


| | | | |
|---|---|---|---|
| Cut Area | 86.0 SF | Fill Area | 25.0 SF |
| Cut Vol. | 323.4 CY | Fill Vol. | 82.7 CY |
| Cut Adj. Vol. | 323.4 CY | Fill Adj. Vol. | 82.7 CY |

**STA 278+00.00**

| ORIGINAL SURVEY | BY | DATE |
|---|---|---|
| NOTE BOOK | SURVEYED | |
| NO. | PLOTTED | |
| | TEMPLATE | |
| | AREAS | |
| | AREAS CHECKED | |

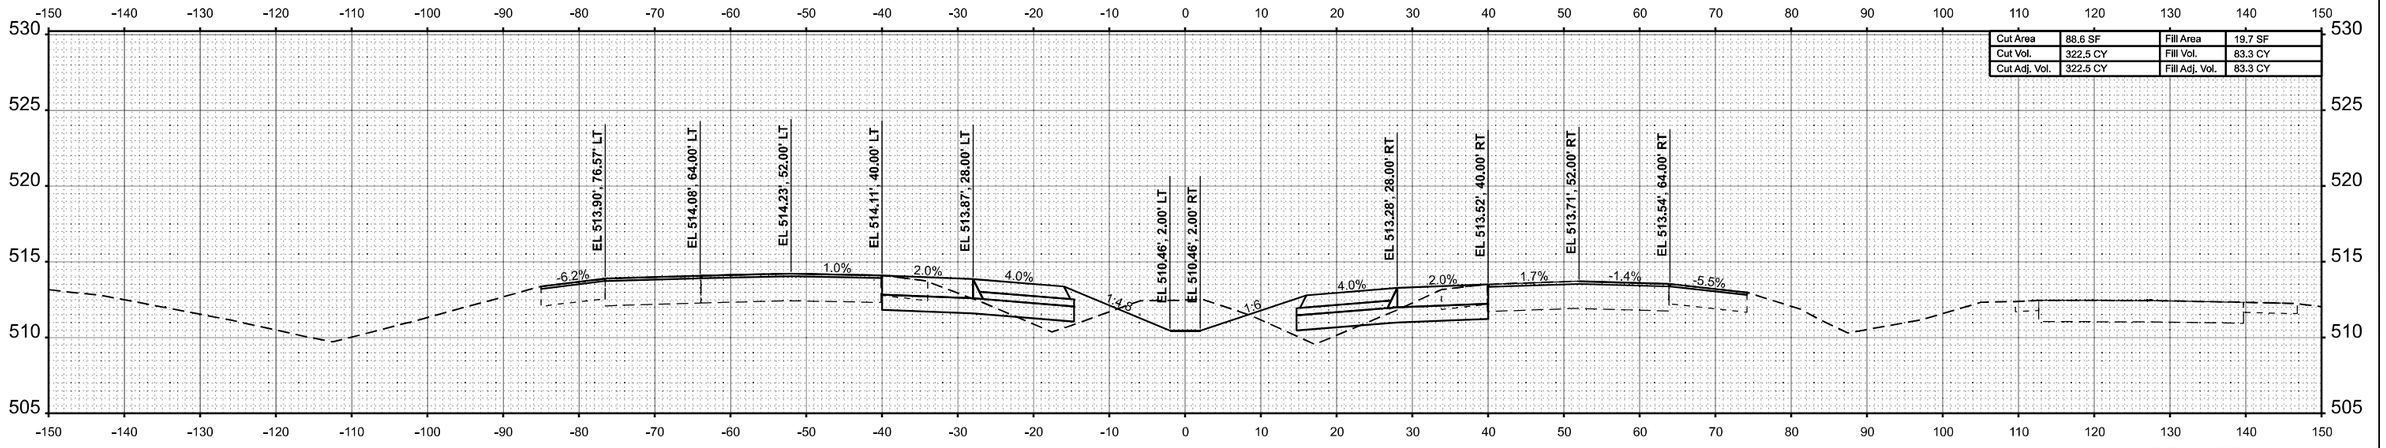


| | | | |
|---|---|---|---|
| Cut Area | 88.6 SF | Fill Area | 19.7 SF |
| Cut Vol. | 322.5 CY | Fill Vol. | 83.3 CY |
| Cut Adj. Vol. | 322.5 CY | Fill Adj. Vol. | 83.3 CY |

**STA 277+00.00**

MODEL: ExCL-I57 - 277+00.00 R7 [Sheet]
FILE NAME: c:\volkert_pw_workingdir\betsy.witt\d0326115\D978798-sht-XSSht-I57-R7A.dgn

VOLKERT

| | | |
|---|---|---|
| USER NAME = betsy.witt | DESIGNED - | REVISED - |
| | DRAWN - | REVISED - |
| PLOT SCALE = $SCALE$ | CHECKED - | REVISED - |
| PLOT DATE = 8/27/2024 | DATE - | REVISED - |

**STATE OF ILLINOIS**
**DEPARTMENT OF TRANSPORTATION**

**CROSS SECTIONS**
**INTERSTATE 57**

SCALE: 1"=10' | SHEET 170 OF 274 SHEETS | STA. 277+00.00 R7 | TO STA. 278+00.00 R7

| F.A.I. RTE. | SECTION | COUNTY | TOTAL SHEETS | SHEET NO. |
|---|---|---|---|---|
| 57 | (X1-8,X1-7-1,X1-7,X1-6-1)R-2 | WILLIAMSON | 614 | 500 |
| | | CONTRACT NO. 78798 | | |
| | ILLINOIS | FED. AID PROJECT | | |