• (0203.1 & 0312-708W) R-3 CONTRACT • 62108

F.A.I. RTE.	SECTION	COUNTY	TOTAL SHEETS	SHEET NO.
80/94	•	COOK	870	870A
STA.		TO STA.		
FED ROAD DIST.		ILLINOIS	FED. AID PROJECT	

FINAL SURVEY		BY	DATE
NOTE BOOK	SURVEYED		
	PLOTTED		
	TEMPLATE		
	AREAS		
NO.	AREAS CHECKED		

ORIGINAL SURVEY		BY	DATE
NOTE BOOK	SURVEYED		
	PLOTTED		
	TEMPLATE		
	AREAS		
NO.	AREAS CHECKED		

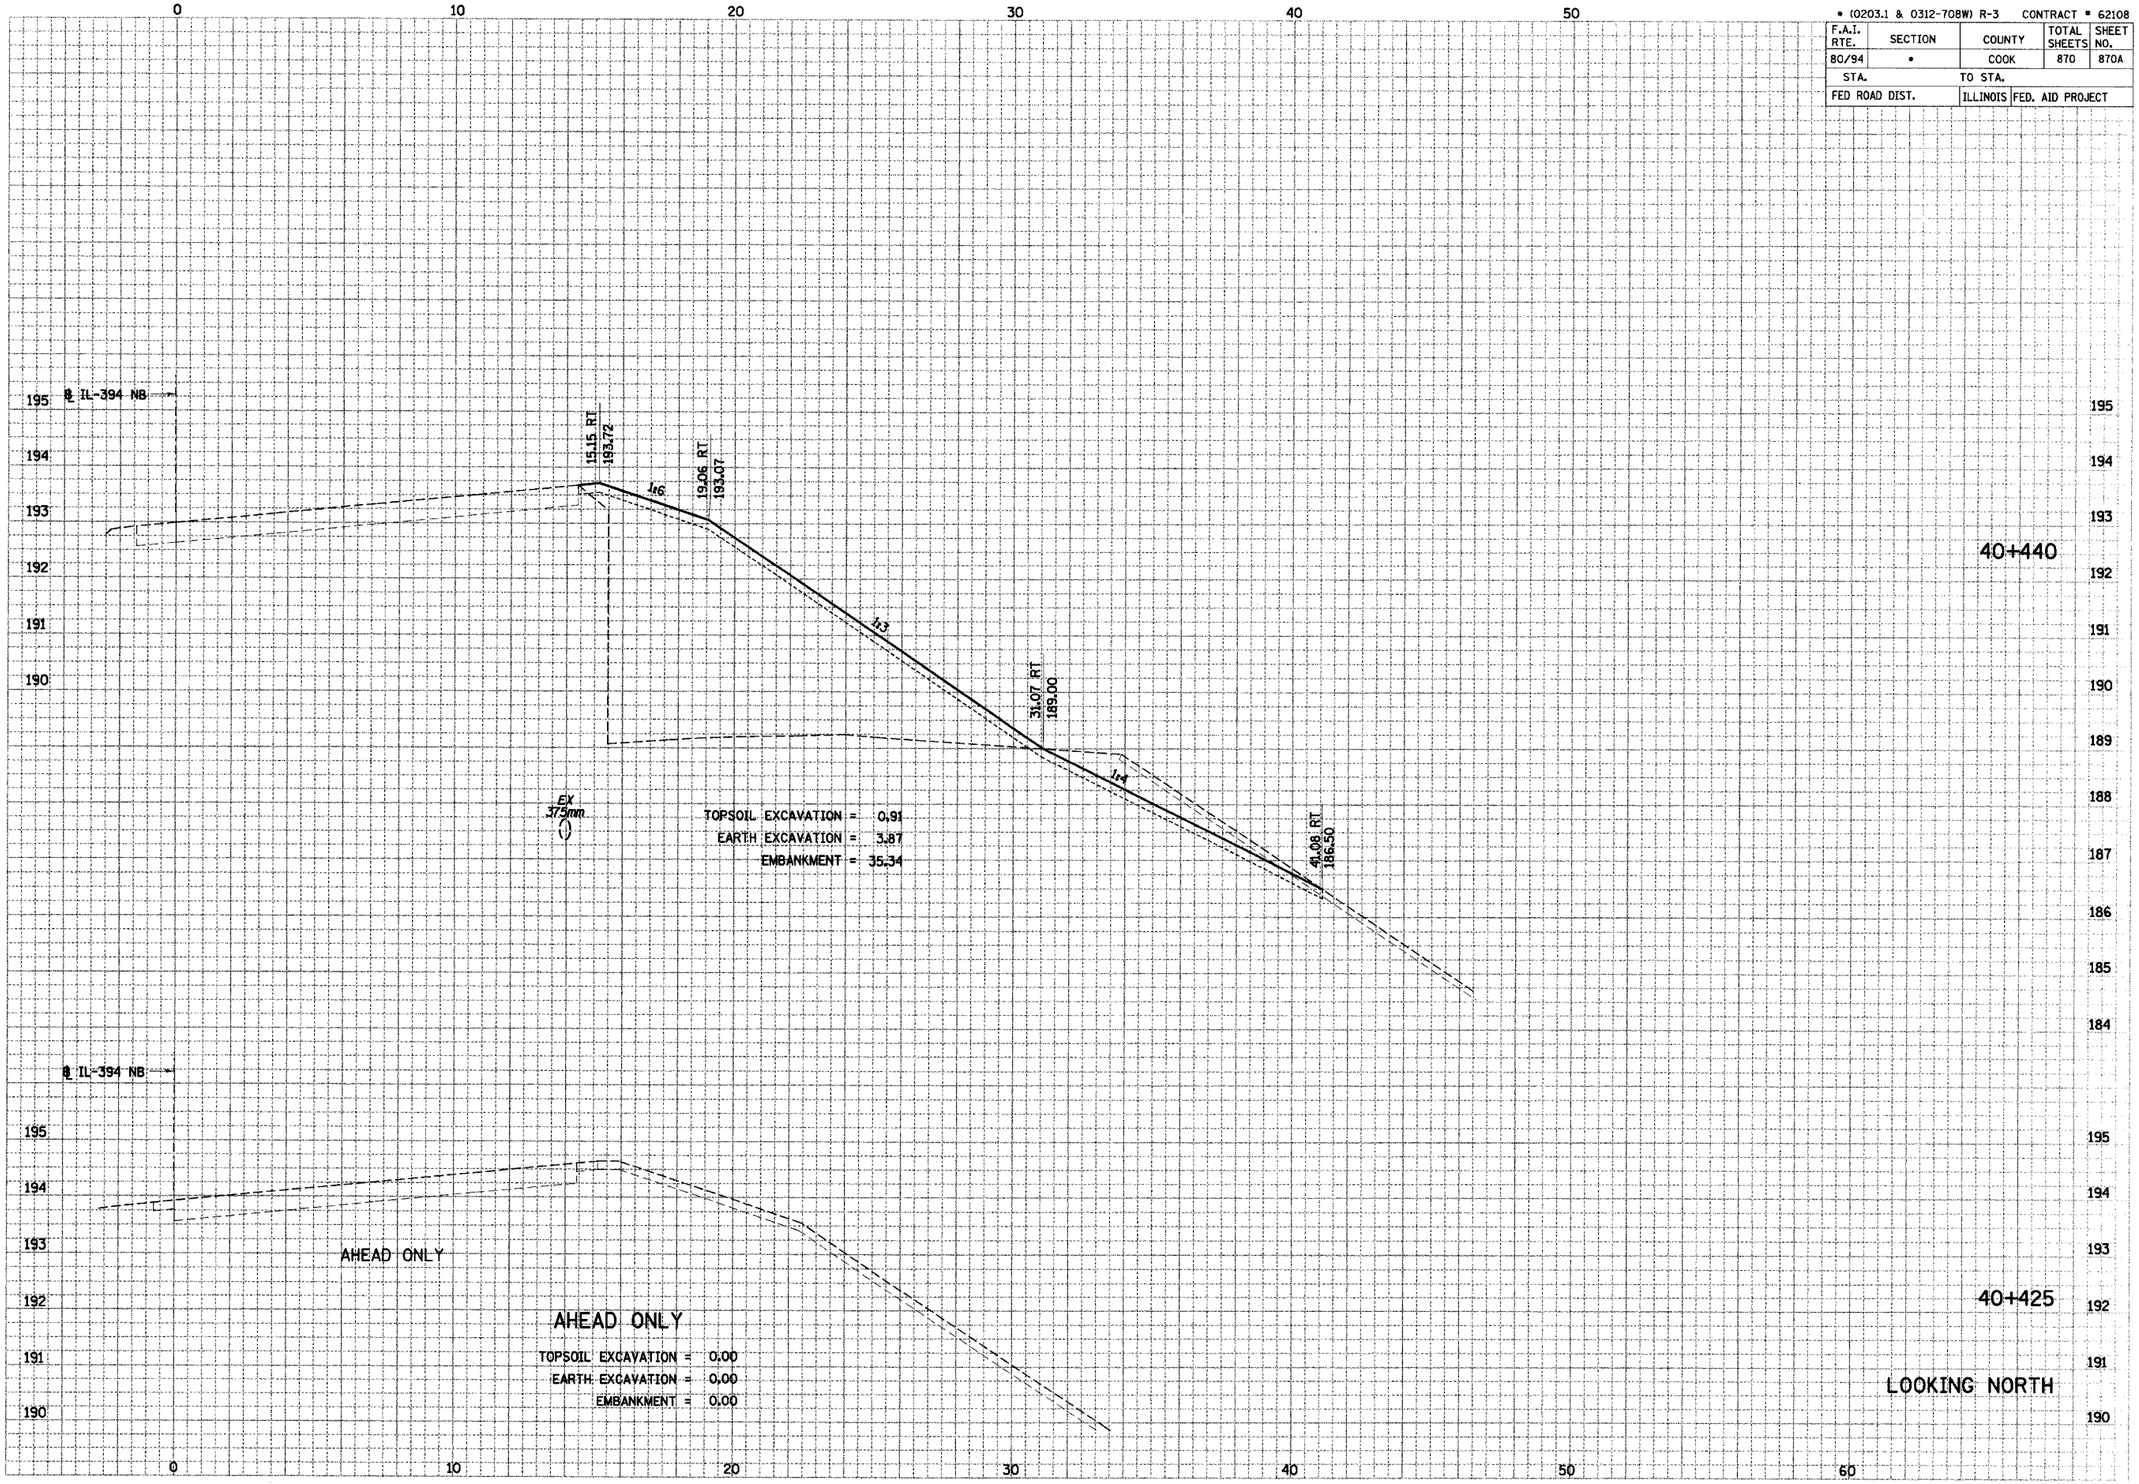

⚠1 BAJ, NEW SHEET 11/30/0

J:\34562\cadd\t1\cds\Contract19_SB\xs190094a.dgn
MAMiller 30-NOV-2005 16:14

IL-394 NB