• (0203.1 & 0312-708W) R-3 CONTRACT NO. 62108

F.A.I. RTE	SECTION	COUNTY	TOTAL SHEETS	SHEET NO.
80/94	•	COOK	870	374
STA. 38+519.442		TO STA. 39+150		
FED ROAD DIST. NO.		ILLINOIS	FED. AID PROJECT	

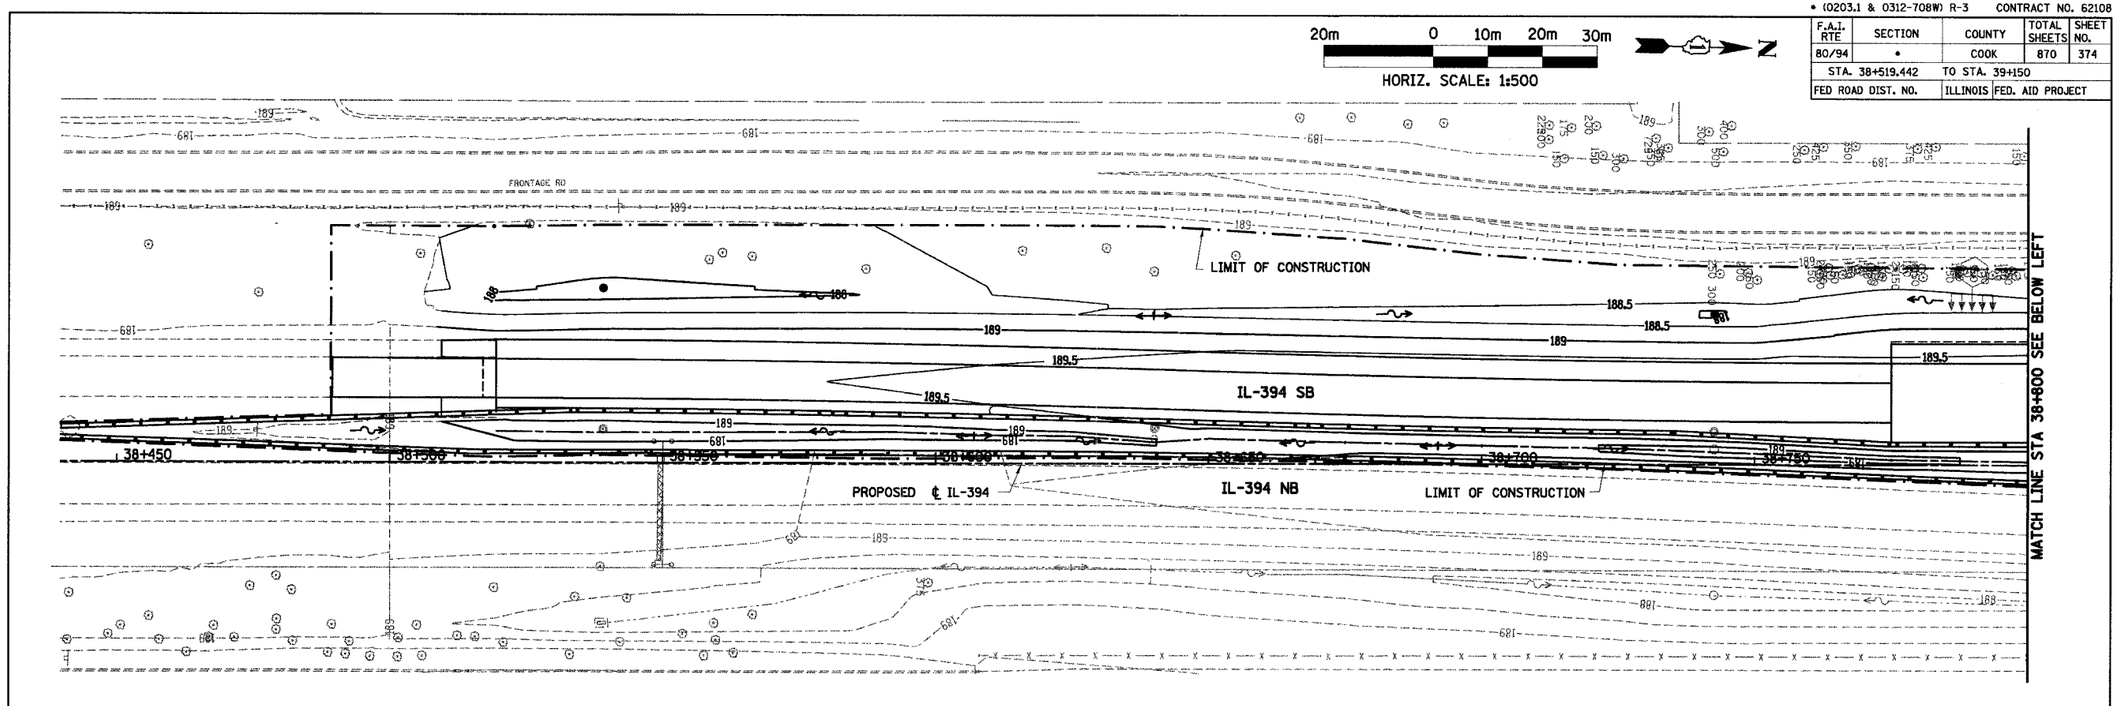

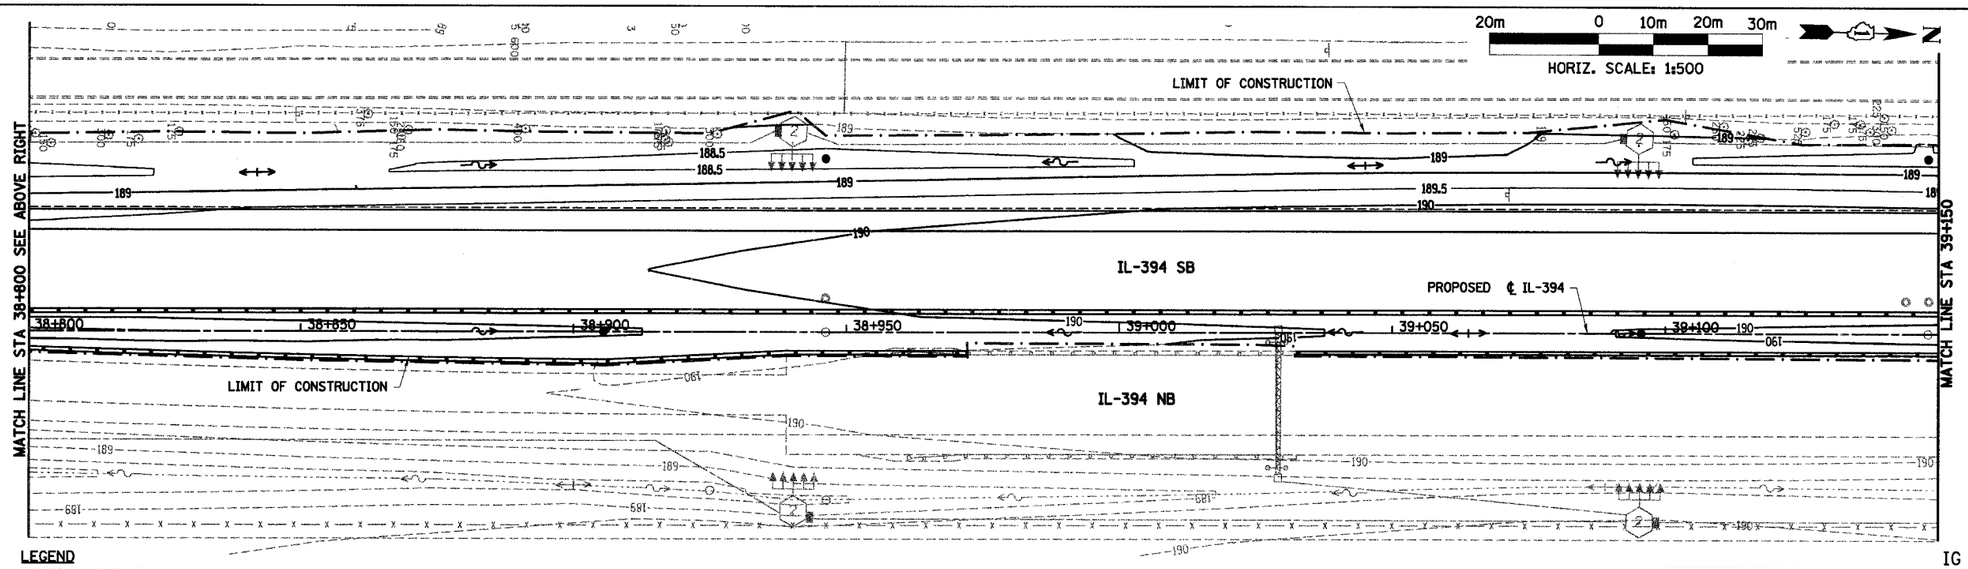

IG - 4

LEGEND

- ---190--- EXISTING CONTOUR
- EXISTING DITCH LINE
- —190— PROPOSED CONTOUR
- PROPOSED DITCH FLOW
- PROPOSED DITCH LINE
- PROPOSED SWALE
- PROPOSED SUMMIT
- PROPOSED MANHOLE
- PROPOSED INLET
- PROPOSED CATCH BASIN
- PROPOSED END SECTION

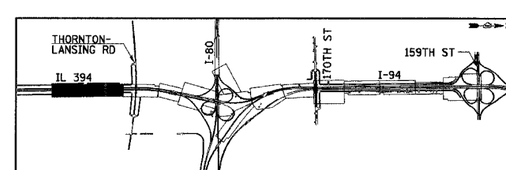

REVISIONS	
NAME	DATE

ILLINOIS DEPARTMENT OF TRANSPORTATION
I-94 EAST BOUND / IL 394 SOUTH BOUND

GRADING PLAN
IL-394
STA. 38+519.440 TO STA. 38+150

HORIZ SCALE: 1:500
VERT SCALE:
DATE: JULY 18, 2005
DRAWN BY: BAJ
CHECKED BY: JES

HNTB

J:\34562\CADD\T1\cds\Contract19_SB\IG190044a.dgn
kfox 12-JUL-2005 12:09