• (0203.1 & 0312-708W) R-3 CONTRACT • 62108

F.A.I. RTE.	SECTION	COUNTY	TOTAL SHEETS	SHEET NO.
80/94	•	COOK	870	854
STA.		TO STA.		
FED ROAD DIST.		ILLINOIS	FED. AID PROJECT	

FINAL SURVEY	ORIGINAL SURVEY	BY	DATE
NOTE BOOK	SURVEYED		
NO.	PLOTTED		
	TEMPLATE		
	AREAS		
	AREAS CHECKED		

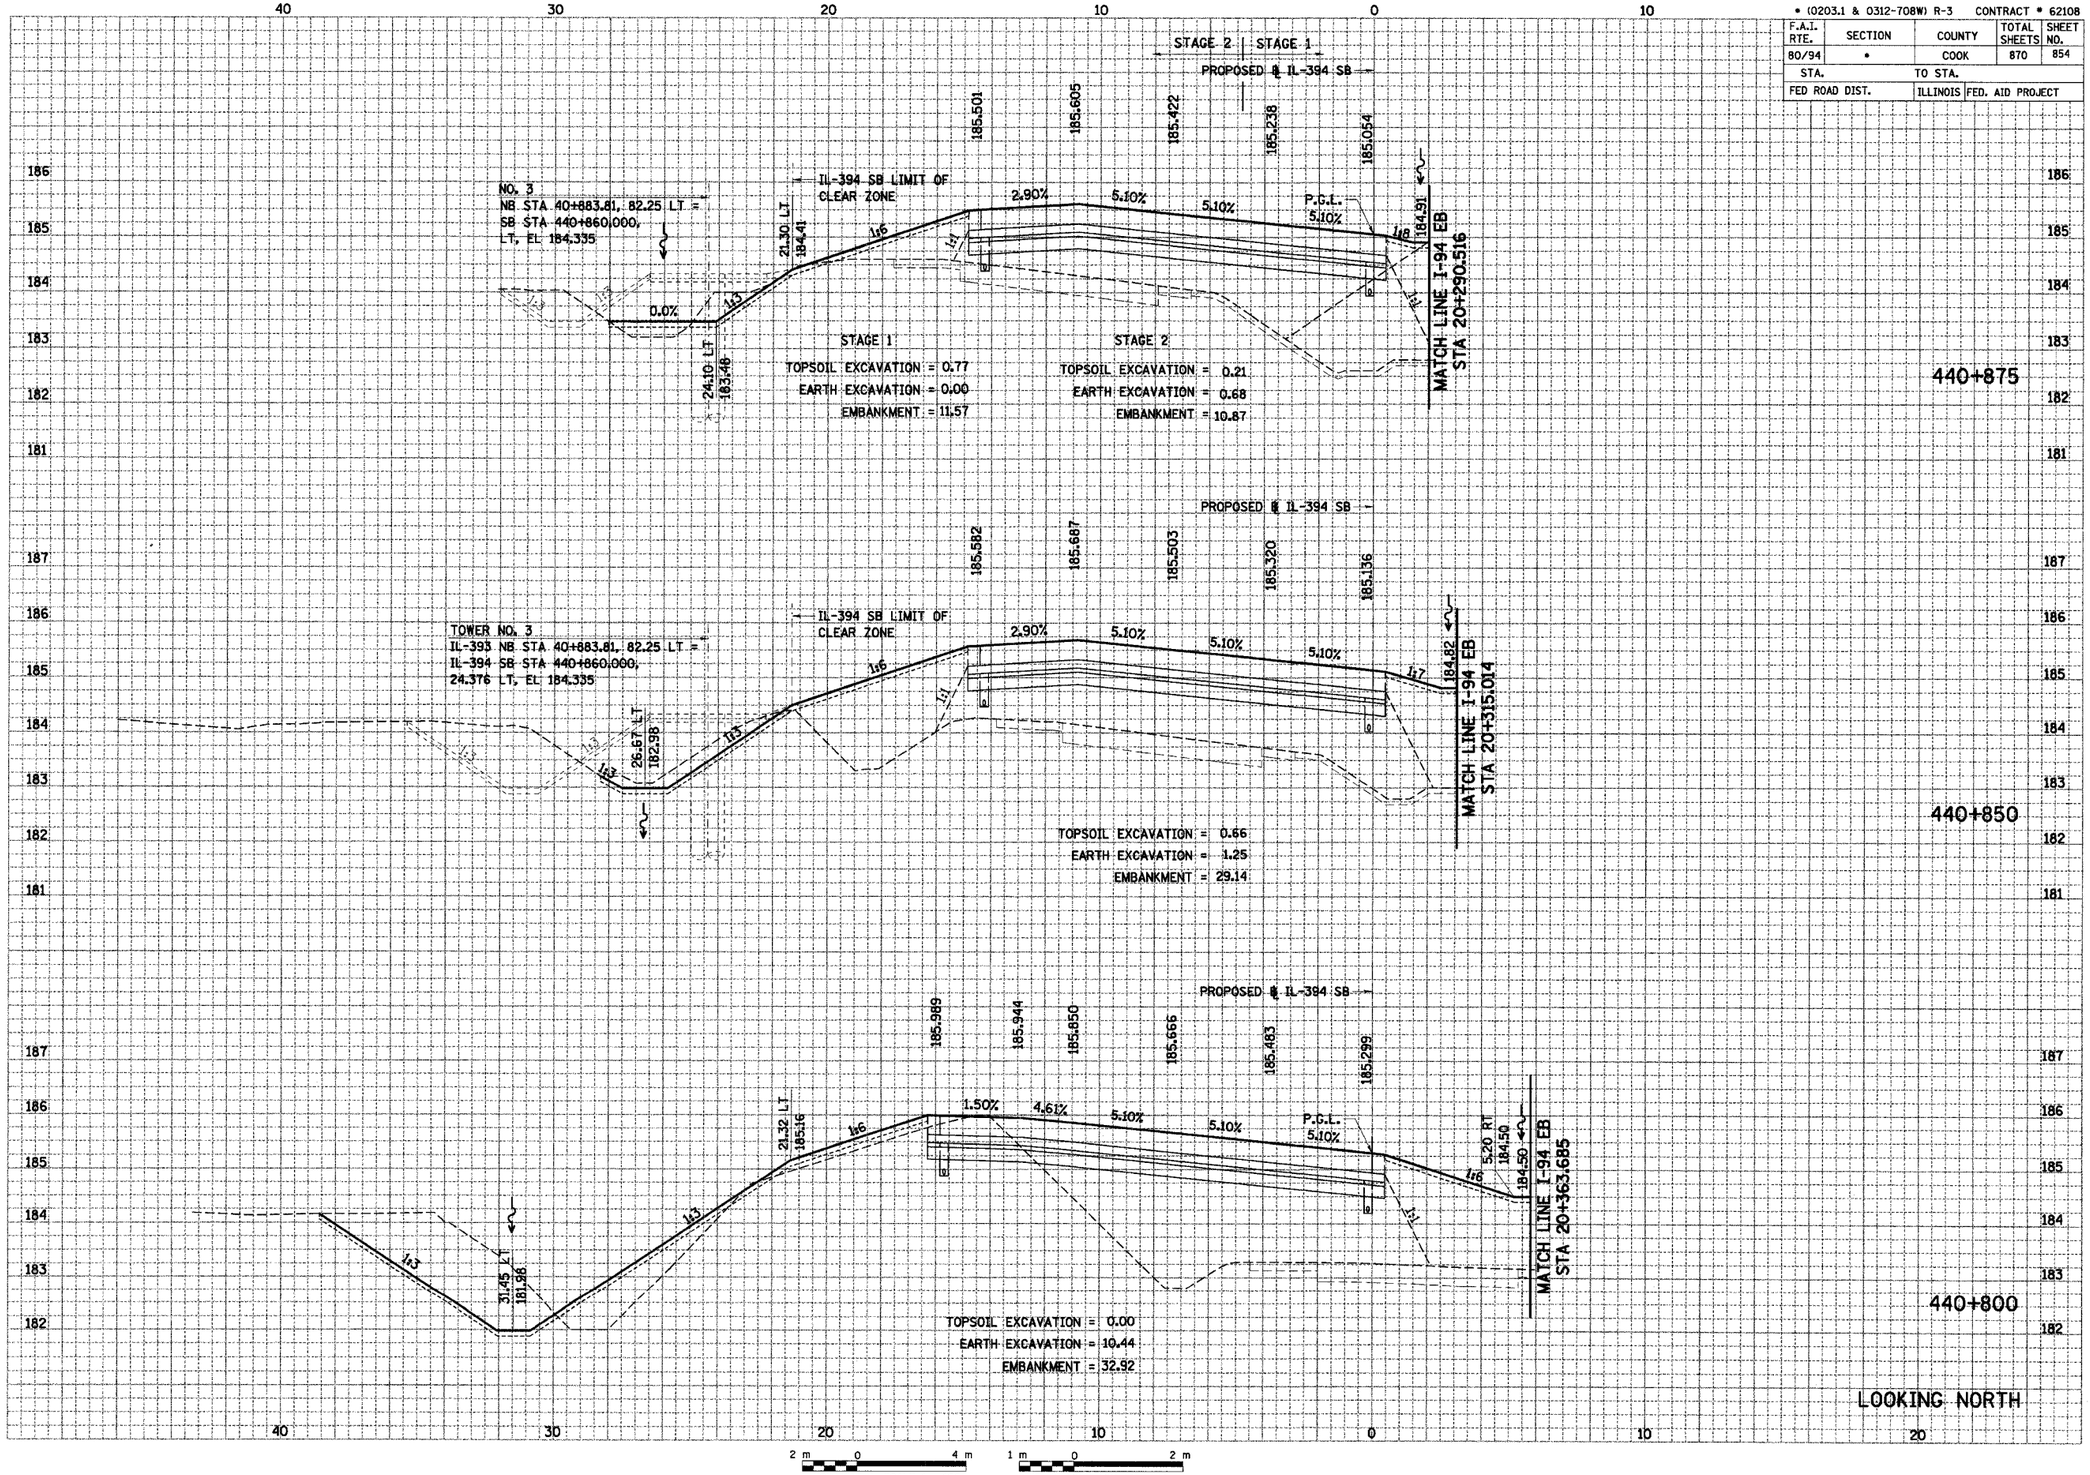

2 m 0 4 m
HORIZONTAL SCALE 1 : 100

1 m 0 2 m
VERTICAL SCALE 1 : 50

E:\345628\CADD\T1\cds\Contract19_SB\xs190044C.dgn
BJohnson 08-JUL-2005 13:58

IL-394 SB