• (0203.1 & 0312-708W) R-3 CONTRACT • 62108

F.A.I. RTE.	SECTION	COUNTY	TOTAL SHEETS	SHEET NO.
80/94	•	COOK	870	858
STA.		TO STA.		
FED ROAD DIST.		ILLINOIS	FED. AID PROJECT	

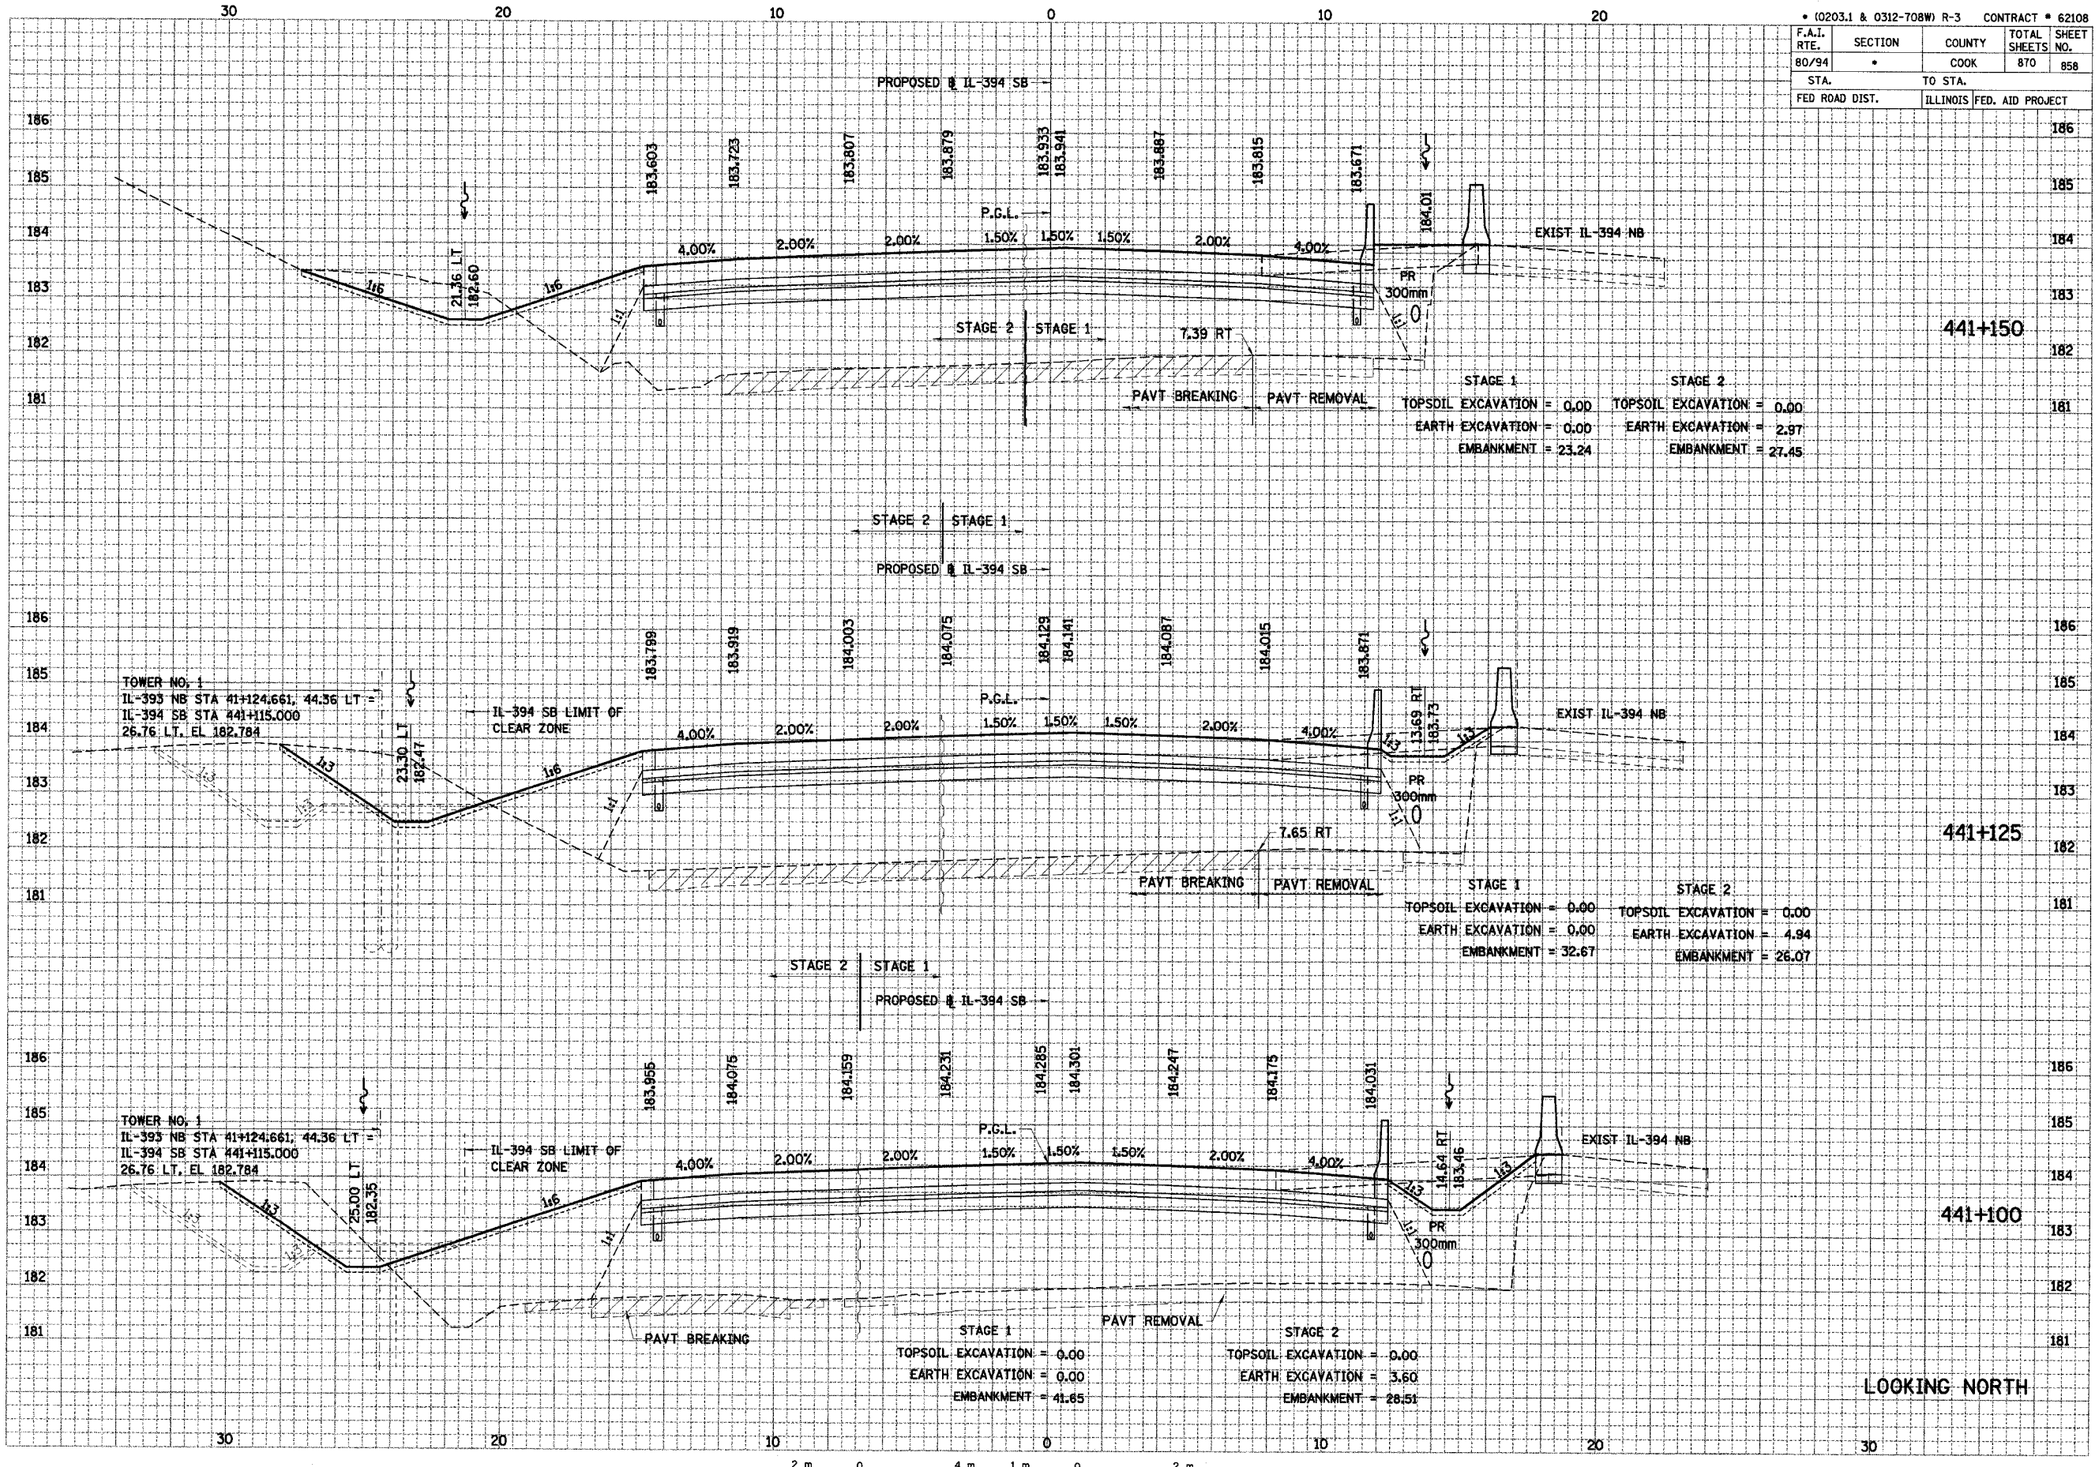

2 m 0 4 m HORIZONTAL SCALE 1 : 100

1 m 0 2 m VERTICAL SCALE 1 : 50

FINAL SURVEY | NOTE BOOK NO. | SURVEYED | PLOTTED | TEMPLATE | AREAS | AREAS CHECKED | BY | DATE

ORIGINAL SURVEY | NOTE BOOK NO. | SURVEYED | PLOTTED | TEMPLATE | AREAS | AREAS CHECKED | BY | DATE

E:\34562\CADD\T1\cds\Contract19_SB\xs190044C.dgn
BJohnson 08-JUL-2005 13:59