F.A.I. RTE.	SECTION	COUNTY	TOTAL SHEETS	SHEET NO.
80/94	2626.2-R-2	COOK/LAKE	1207	37
STA.		TO STA.		
FED. ROAD DIST. NO.		ILLINOIS	FED. AID PROJECT	
CONTRACT NO. 62114		INDOT DES. NO. 0100987		

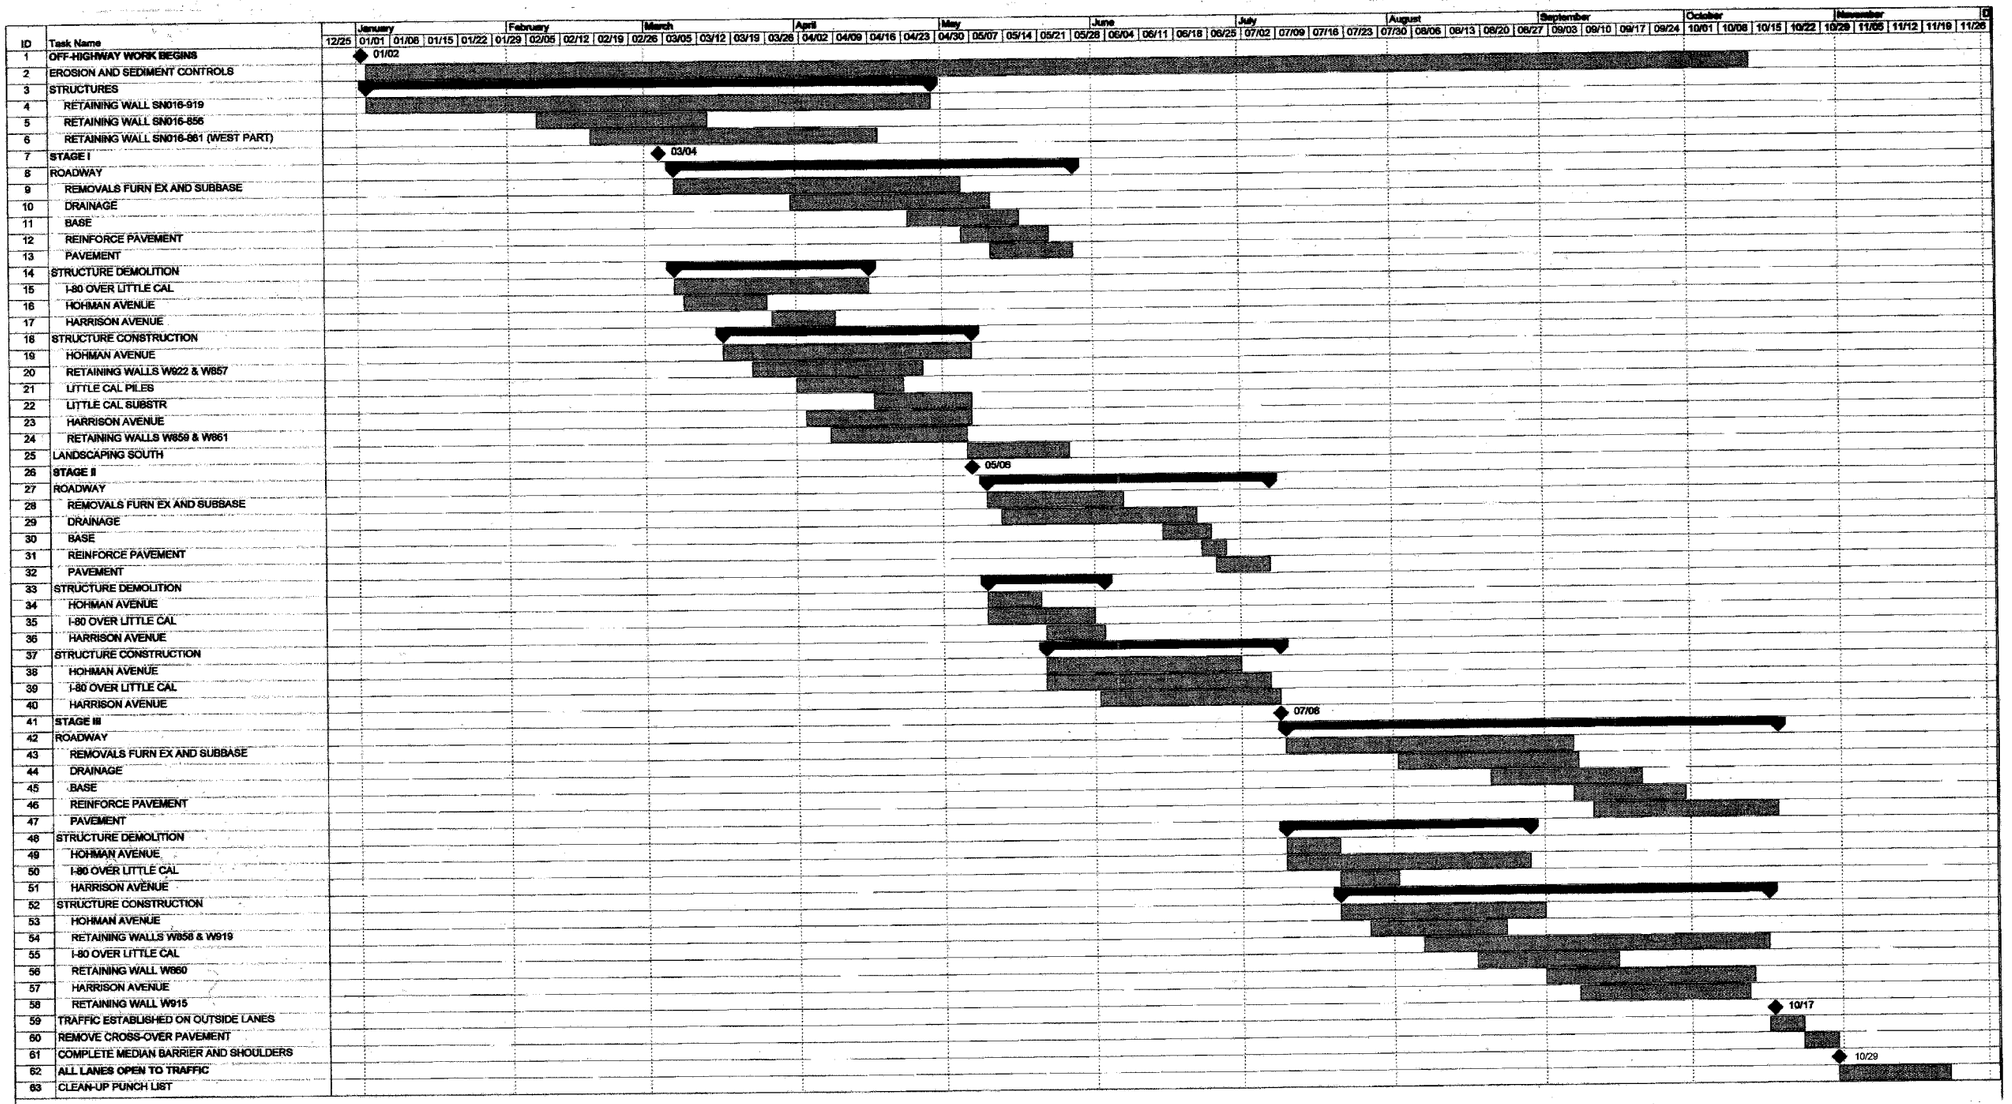

ID	Task Name
1	OFF-HIGHWAY WORK BEGINS
2	EROSION AND SEDIMENT CONTROLS
3	STRUCTURES
4	RETAINING WALL SN016-919
5	RETAINING WALL SN016-856
6	RETAINING WALL SN016-861 (WEST PART)
7	STAGE I
8	ROADWAY
9	REMOVALS FURN EX AND SUBBASE
10	DRAINAGE
11	BASE
12	REINFORCE PAVEMENT
13	PAVEMENT
14	STRUCTURE DEMOLITION
15	I-80 OVER LITTLE CAL
16	HOHMAN AVENUE
17	HARRISON AVENUE
18	STRUCTURE CONSTRUCTION
19	HOHMAN AVENUE
20	RETAINING WALLS W922 & W857
21	LITTLE CAL PILES
22	LITTLE CAL SUBSTR
23	HARRISON AVENUE
24	RETAINING WALLS W859 & W861
25	LANDSCAPING SOUTH
26	STAGE II
27	ROADWAY
28	REMOVALS FURN EX AND SUBBASE
29	DRAINAGE
30	BASE
31	REINFORCE PAVEMENT
32	PAVEMENT
33	STRUCTURE DEMOLITION
34	HOHMAN AVENUE
35	I-80 OVER LITTLE CAL
36	HARRISON AVENUE
37	STRUCTURE CONSTRUCTION
38	HOHMAN AVENUE
39	I-80 OVER LITTLE CAL
40	HARRISON AVENUE
41	STAGE III
42	ROADWAY
43	REMOVALS FURN EX AND SUBBASE
44	DRAINAGE
45	BASE
46	REINFORCE PAVEMENT
47	PAVEMENT
48	STRUCTURE DEMOLITION
49	HOHMAN AVENUE
50	I-80 OVER LITTLE CAL
51	HARRISON AVENUE
52	STRUCTURE CONSTRUCTION
53	HOHMAN AVENUE
54	RETAINING WALLS W858 & W919
55	I-80 OVER LITTLE CAL
56	RETAINING WALL W860
57	HARRISON AVENUE
58	RETAINING WALL W915
59	TRAFFIC ESTABLISHED ON OUTSIDE LANES
60	REMOVE CROSS-OVER PAVEMENT
61	COMPLETE MEDIAN BARRIER AND SHOULDERS
62	ALL LANES OPEN TO TRAFFIC
63	CLEAN-UP PUNCH LIST

SUGGESTED PROJECT SCHEDULE

NOTE:

THIS PROJECT SCHEDULE REPRESENTS THE DESIGNER'S SUGGESTED SCHEDULE OF THE OVERALL PROJECT. THE CONTRACTOR SHALL SUBMIT HIS OWN SCHEDULE FOR REVIEW AND APPROVAL.

REVISIONS	
NAME	DATE

ILLINOIS DEPARTMENT OF TRANSPORTATION
I-80/94/US 6
KINGERY-BORMAN EXPRESSWAY
BURNHAM ROAD TO US 41

SUGGESTED PROJECT SCHEDULE

SCALE NONE — DRAWN BY ACE/CAD
DATE 07/05 — CHECKED BY TAE

AMERICAN CONSULTING ENGINEERS

I:\Consultant\80941a.mcd 07/7/2005 11:08:53 AM