F.A.I. RTE.	SECTION	COUNTY	TOTAL SHEETS	SHEET NO.
80/94	2626.2-R-2	COOK	1207	42
STA.		TO STA.		
FED. ROAD DIST. NO.		ILLINOIS	FED. AID PROJECT	

CONTRACT NO. 62114

REFERENCE TIES TO ACE 139

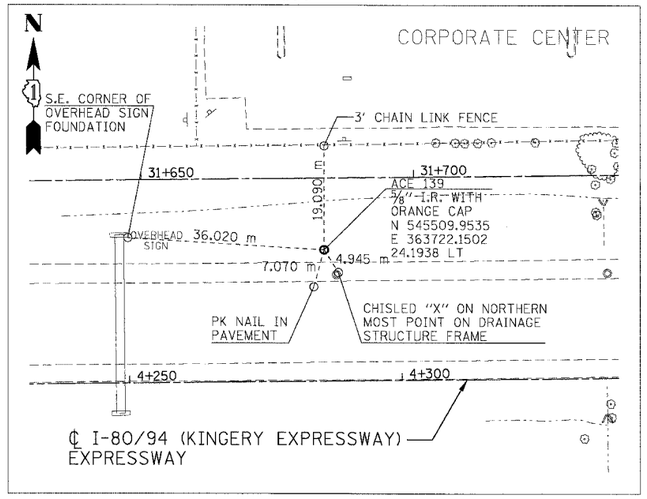

REFERENCE TIES TO ACE 138

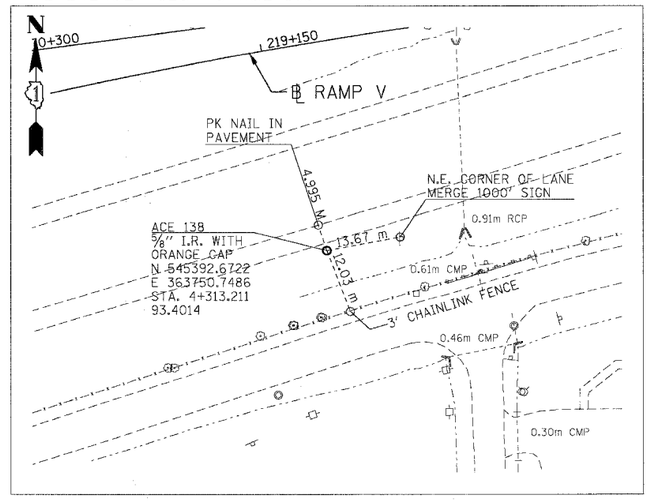

REFERENCE TIES TO ACE 402

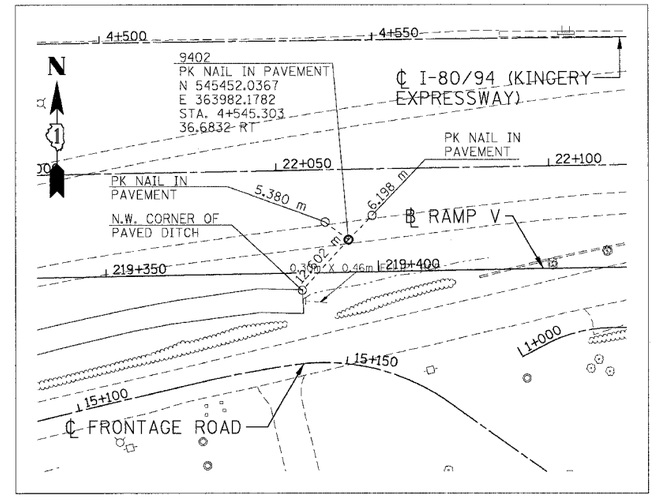

REFERENCE TIES TO ACE 141

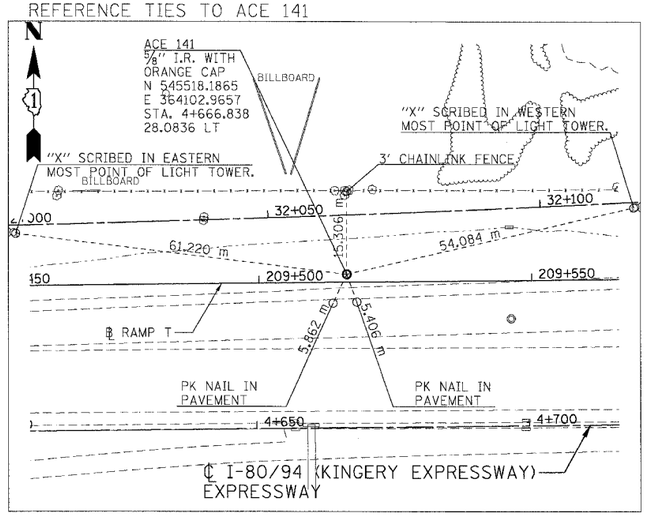

REFERENCE TIES TO ACE 142

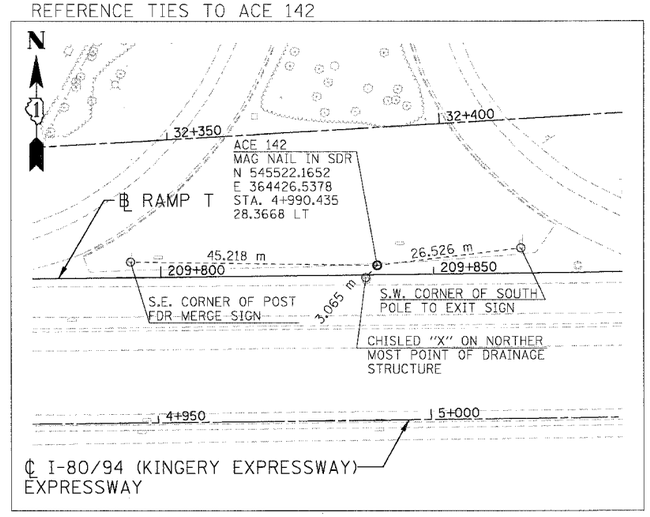

REFERENCE TIES TO ACE 143

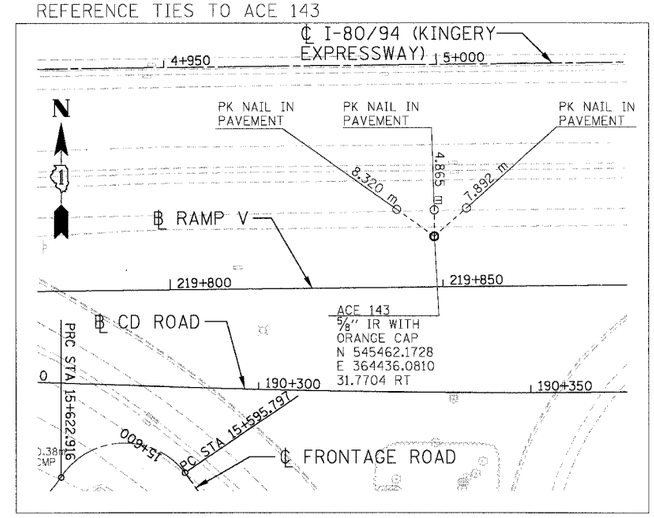

NOTE:
ACE = AMERICAN CONSULTING ENGINEERS, L.L.C.

REVISIONS	
NAME	DATE

ILLINOIS DEPARTMENT OF TRANSPORTATION
F.A.I. ROUTE 80/94 (KINGERY EXPRESSWAY)
EB & WB INSIDE LANES (MAINLINE) CONSTRUCTION
COOK COUNTY

ALIGNMENT TIES

SCALE: 1:500
DATE: 7/18/2005

DRAWN BY: RJS
CHECKED BY: DDH

TENG & ASSOCIATES, INC.
ENGINEERS/ARCHITECTS/PLANNERS
CHICAGO, ILLINOIS