ALL DIMENSIONS IN METERS EXCEPT PAY ITEMS AND UNLESS NOTED OTHERWISE

F.A.I. RTE.	SECTION	COUNTY	TOTAL SHEETS	SHEET NO.
80/94	2626.2-R-2	COOK/LAKE	1207	136
STA.		TO STA.		
FED. ROAD DIST. NO.		ILLINOIS	FED. AID PROJECT	

CONTRACT NO. 62114 INDOT DES. NO. 0100987

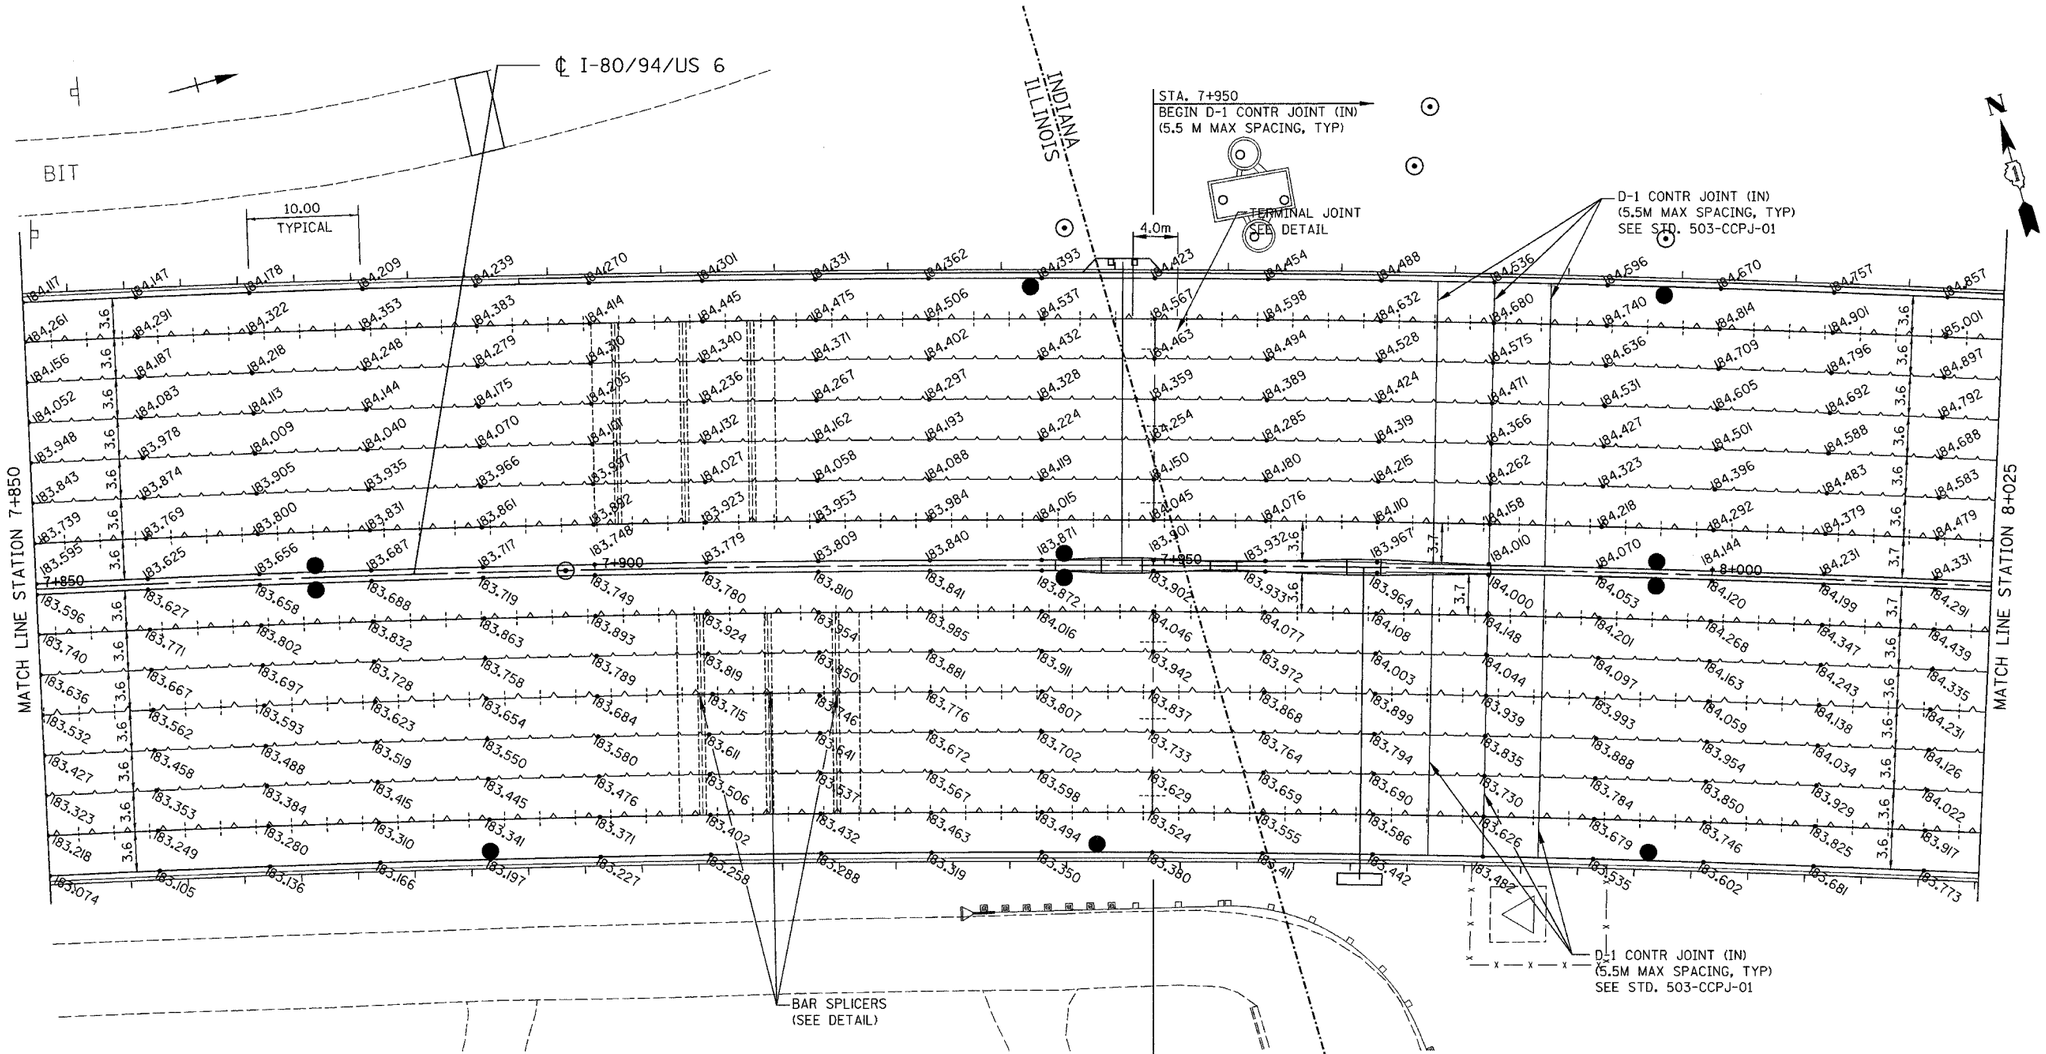

LEGEND

- XXX.XXX — PAVEMENT ELEVATION (METERS)
- LONGITUDINAL JOINT
- LONGITUDINAL CONSTRUCTION JOINT
- PAVEMENT SWALE
- EXISTING PAVEMENT BY CONTRACT 62113

STATION 7+950 IS USED TO DIVIDE ILLINOIS & INDIANA FOR QUANTITY CALCULATIONS.

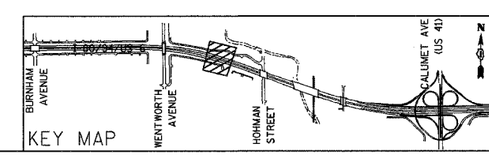

REVISIONS	
NAME	DATE

ILLINOIS DEPARTMENT OF TRANSPORTATION
I-80/94/US 6 (KINGERY EXPRESSWAY)
BURNHAM ROAD TO US 41 (CALUMET AVE)

PAVEMENT JOINTS AND ELEVATIONS
I-80/94/US 6
STA 7+850 TO STA 8+025

SCALE 1:250 DRAWN BY ACE/CAD
DATE 07/05 CHECKED BY TAE

AMERICAN CONSULTING ENGINEERS