CONTRACT NO. 62114 SHEET NO. 177

F.A.I. 80/94 (KINGERY EXPRESSWAY) BORING LOCATION
ILLINOIS DEPARTMENT OF TRANSPORTATION, COOK COUNTY

HORIZ SCALE: NO
VERT SCALE: NO
DRAWN BY: MLS
CHECKED BY: LI

Wang Engineering, INC.
Geo-Environmental Engineers
845 Main Street
Lombard, IL 60148
630-953-9928

BASED ON DRAWINGS PREPARED BY AMERICAN CONSULTING ENGINEERS 255-08-04

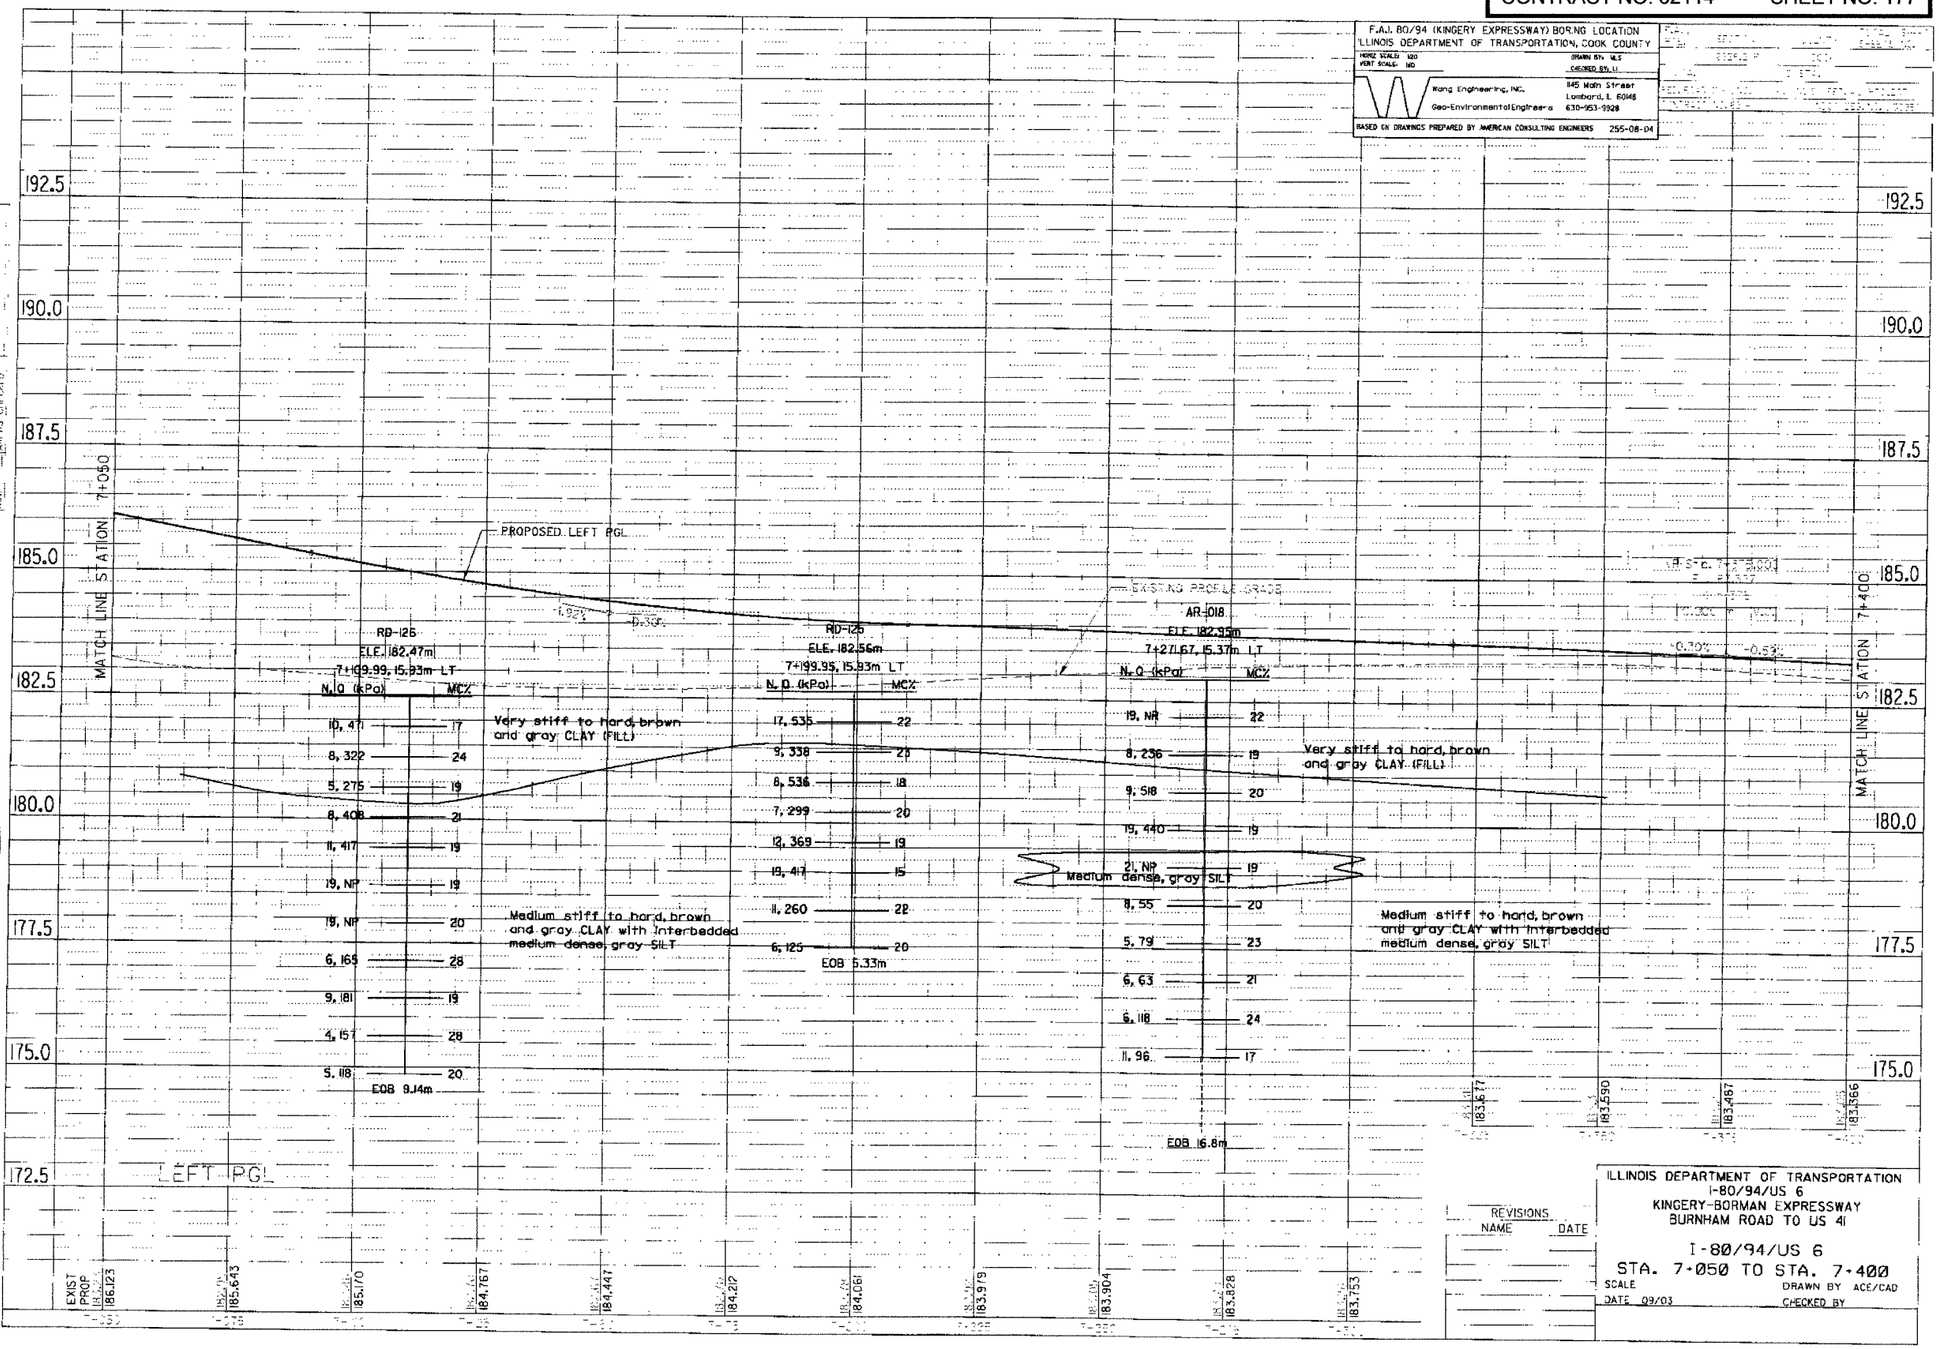

ILLINOIS DEPARTMENT OF TRANSPORTATION
I-80/94/US 6
KINGERY-BORMAN EXPRESSWAY
BURNHAM ROAD TO US 41

I-80/94/US 6
STA. 7+050 TO STA. 7+400

SCALE
DATE 09/03
DRAWN BY ACE/CAD
CHECKED BY

REVISIONS
NAME DATE