ALL DIMENSIONS IN METERS EXCEPT PAY ITEMS AND UNLESS NOTED OTHERWISE

F.A.I. RTE.	SECTION	COUNTY	TOTAL SHEETS	SHEET NO.
80/94	2626.2-R-2	COOK/LAKE	1207	391
STA.		TO STA.		
FED. ROAD DIST. NO.		ILLINOIS	FED. AID PROJECT	

CONTRACT NO. 62114 INDOT DES. NO. 0100987

SIGN DETAIL

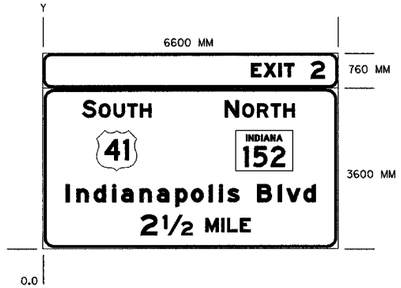

SIGN NUMBER	IL80-260H
WIDTH x HEIGHT	6600 X 4360
BORDER WIDTH	50
CORNER RADIUS	230
MOUNTING	
BACKGROUND	TYPE: REFLECTIVE
	COLOR: GREEN
LEGEND/BORDER	TYPE: REFLECTIVE
	COLOR: WHITE

SYMBOL	X	Y	WID	HT
M1 4	1200	1750	900	900
M1 5	4310	1750	1275	900

Y FONT	LETTER POSITIONS (X)																	HT LEN
3836 EM	E	X	I	T		2												375
	4661	4948	5273	5396		5996												300 1640
2950 EM	S	O	U	T	H													375
	880	1256	1585	1891	2177													300 1540
2950 EM	N	O	R	T	H													375
	4071	4464	4793	5099	5385													300 1557
1050 EM	I	n	d	I	a	n	a	p	o	l	I	s		B	l	v	d	400
	510	755	1140	1553	1757	2170	2555	2968	3318	3710	3939	4132		4790	5259	5449	5831	300 5580
300 EM	2	½		M	I	L	E											450
	2190	2680		3638	3996	4127	4413											300 2447

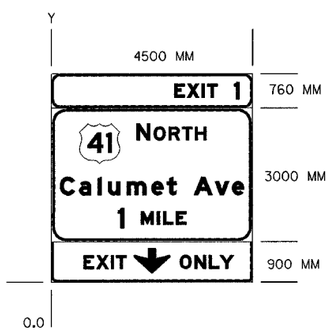

SIGN NUMBER	IL80-250H
WIDTH x HEIGHT	4500 X 4660
BORDER WIDTH	50
CORNER RADIUS	230
MOUNTING	
BACKGROUND	TYPE: REFLECTIVE
	COLOR: GREEN
LEGEND/BORDER	TYPE: REFLECTIVE
	COLOR: WHITE

SYMBOL	X	Y	WID	HT
M1 4	630	2650	900	900
AR, DOWN	1850	200	812	557

Y FONT	LETTER POSITIONS (X)														HT LEN
4130 EM	E	X	I	T		1									375
	2753	3040	3365	3488		4088									300 1447
3175 EM	N	O	R	T	H										375
	1904	2296	2626	2932	3218										300 1557
1950 EM	C	a	l	u	m	e	t		A	v	e				400
	197	628	1041	1273	1689	2245	2589		3193	3663	4046				300 4110
1205 EM	1		M	I	L	E									375
	1495		2006	2365	2503	2789									300 1518
300 EM	E	X	I	T		O	N	L	Y						300
	725	1012	1337	1452		2876	3206	3527	3772						3351

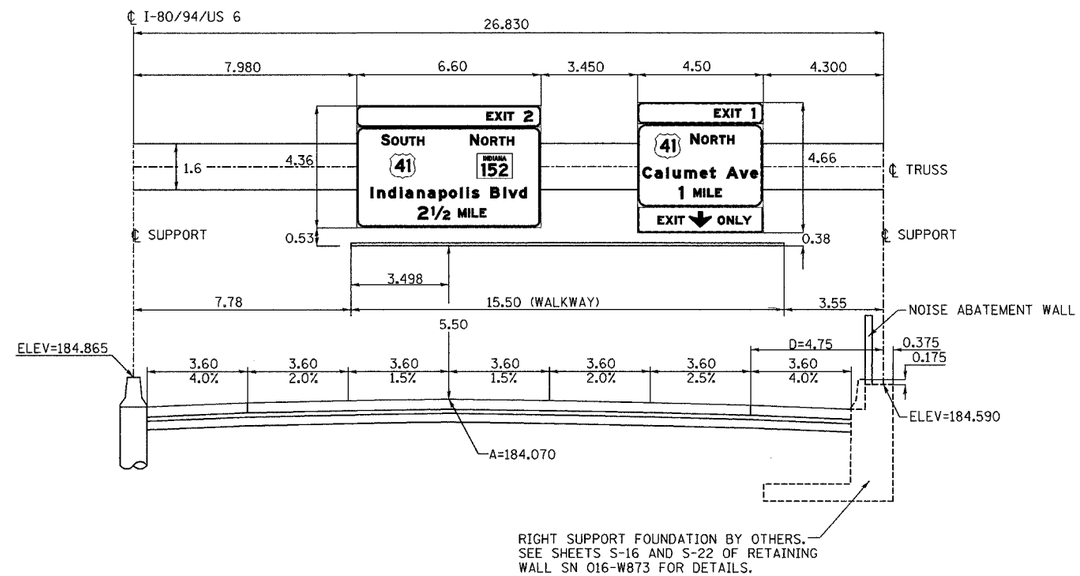

1S016I080R163.1
MOUNTING DETAIL
PROPOSED OVERHEAD SIGN STRUCTURE
STA 7+239.540 ℄ I-80/94/US 6
LOOKING EAST

REVISIONS	
NAME	DATE

ILLINOIS DEPARTMENT OF TRANSPORTATION
I-80/94/US 6
KINGERY-BORMAN EXPRESSWAY
BURNHAM ROAD TO US 41
SIGN PANEL MOUNTING DETAILS

SCALE NTS DRAWN BY ACE/CAD
DATE 07/05 CHECKED BY TAE

AMERICAN CONSULTING ENGINEERS